



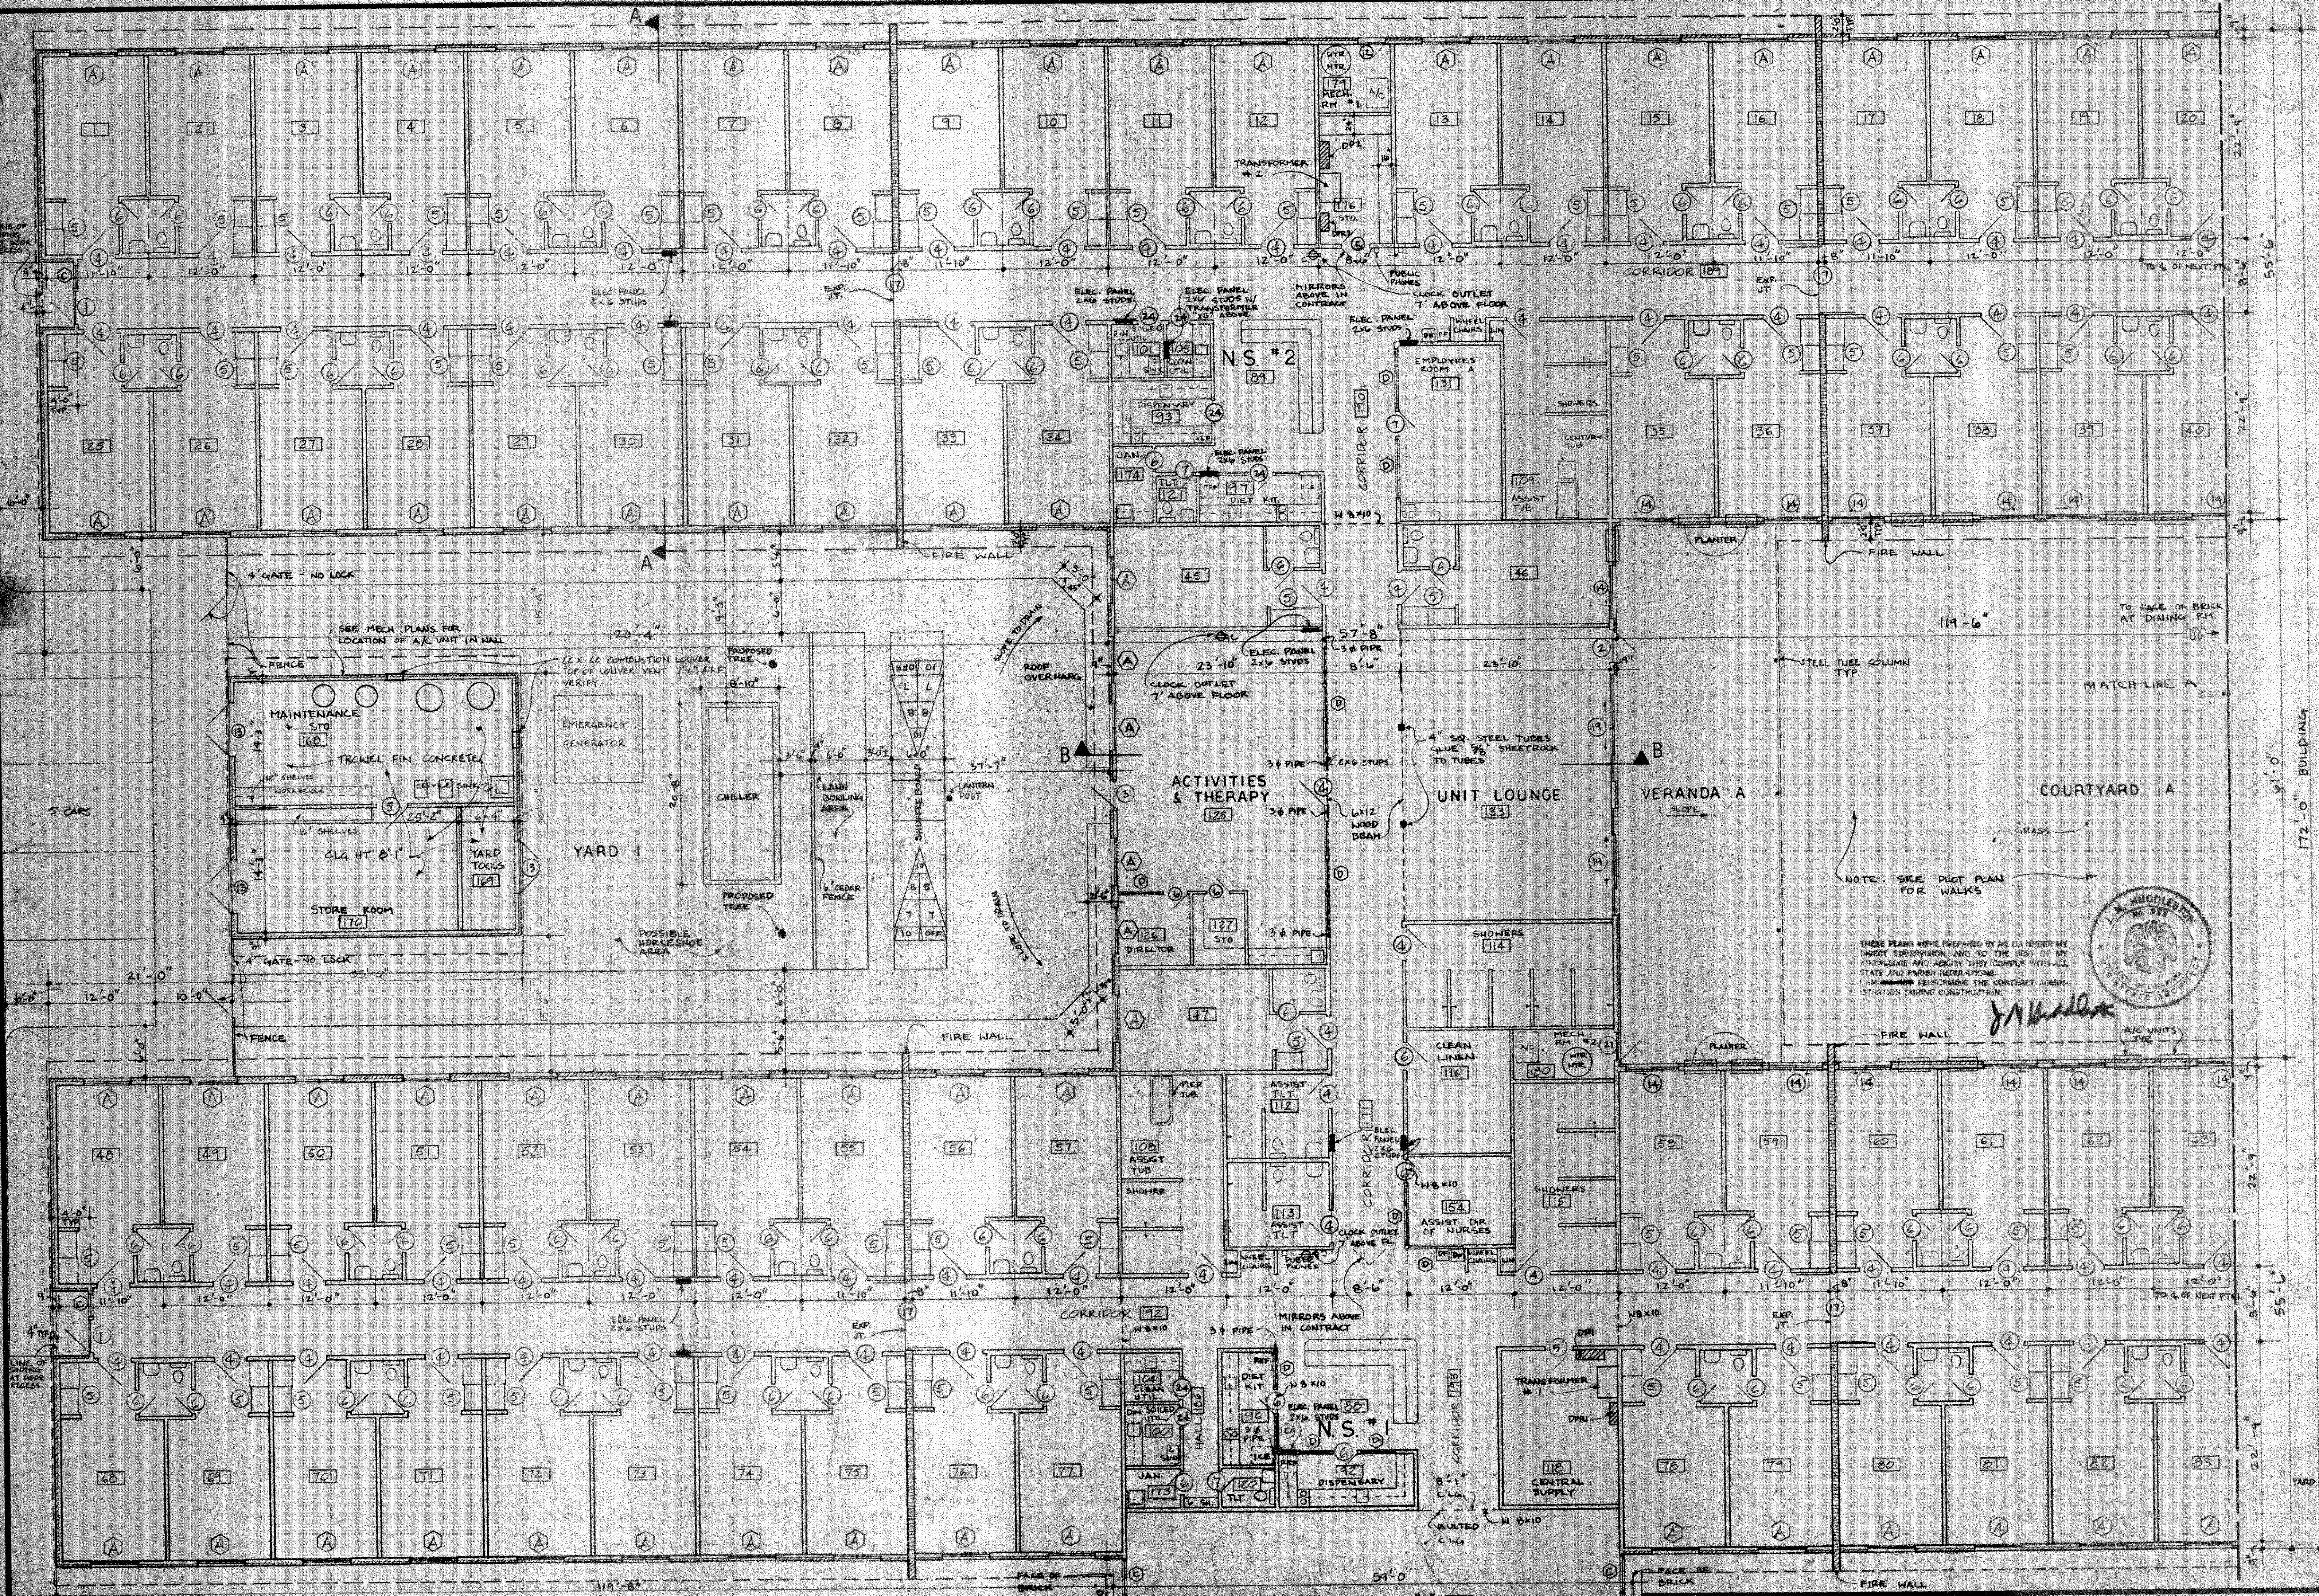

PARTIAL FLOOR PLAN-SOUTH END
SCALE: 1/8" = 1'-0"

WHITE & ENGINEERS
ARCHITECTS -
CHATEAU LIVING CENTER
NURSING HOME
KENNER, LA
216 VILLAGE ROAD
METairie, LA 70002
J. M. HUDDLESTON, AIA (504) 887-5250
WILLIAM H. WHITE, P.E. (504) 394-4618

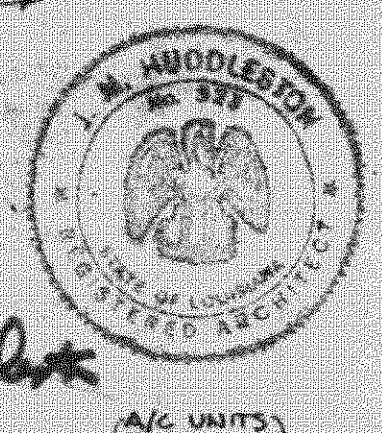

THESE PLANS WERE PREPARED BY ME OR UNDER MY
DIRECT SUPERVISION, AND TO THE BEST OF MY
KNOWLEDGE AND BELIEF THEY COMPLY WITH ALL
STATE AND FEDERAL REGULATIONS.
I AM HEREBY PERFORMING THE CONTRACT ADMIN-
ISTRATION DURING CONSTRUCTION.

J. M. Huddleston