
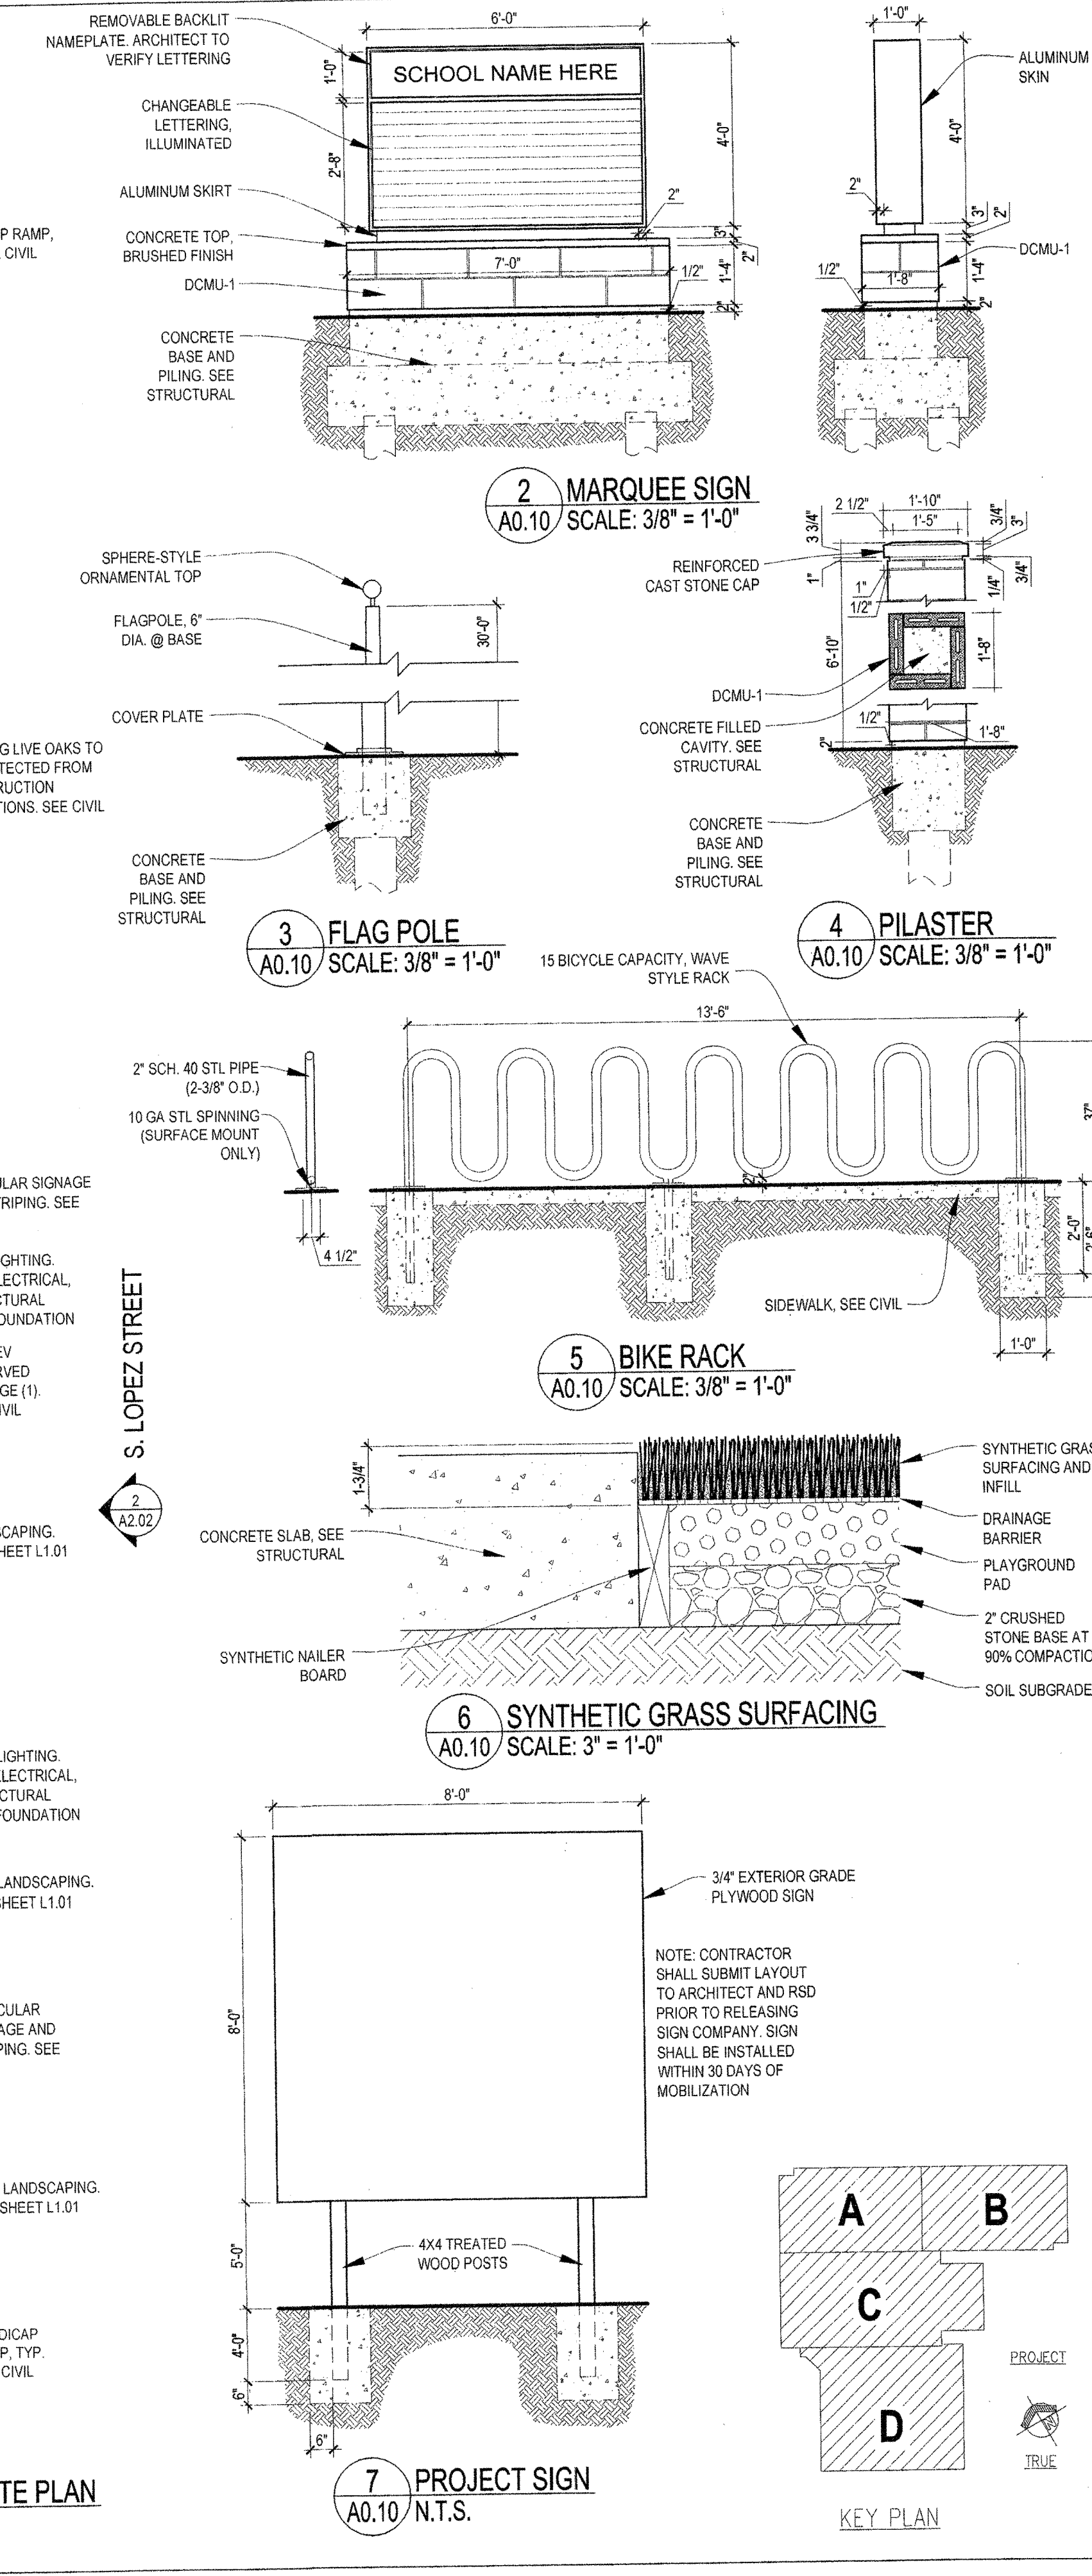


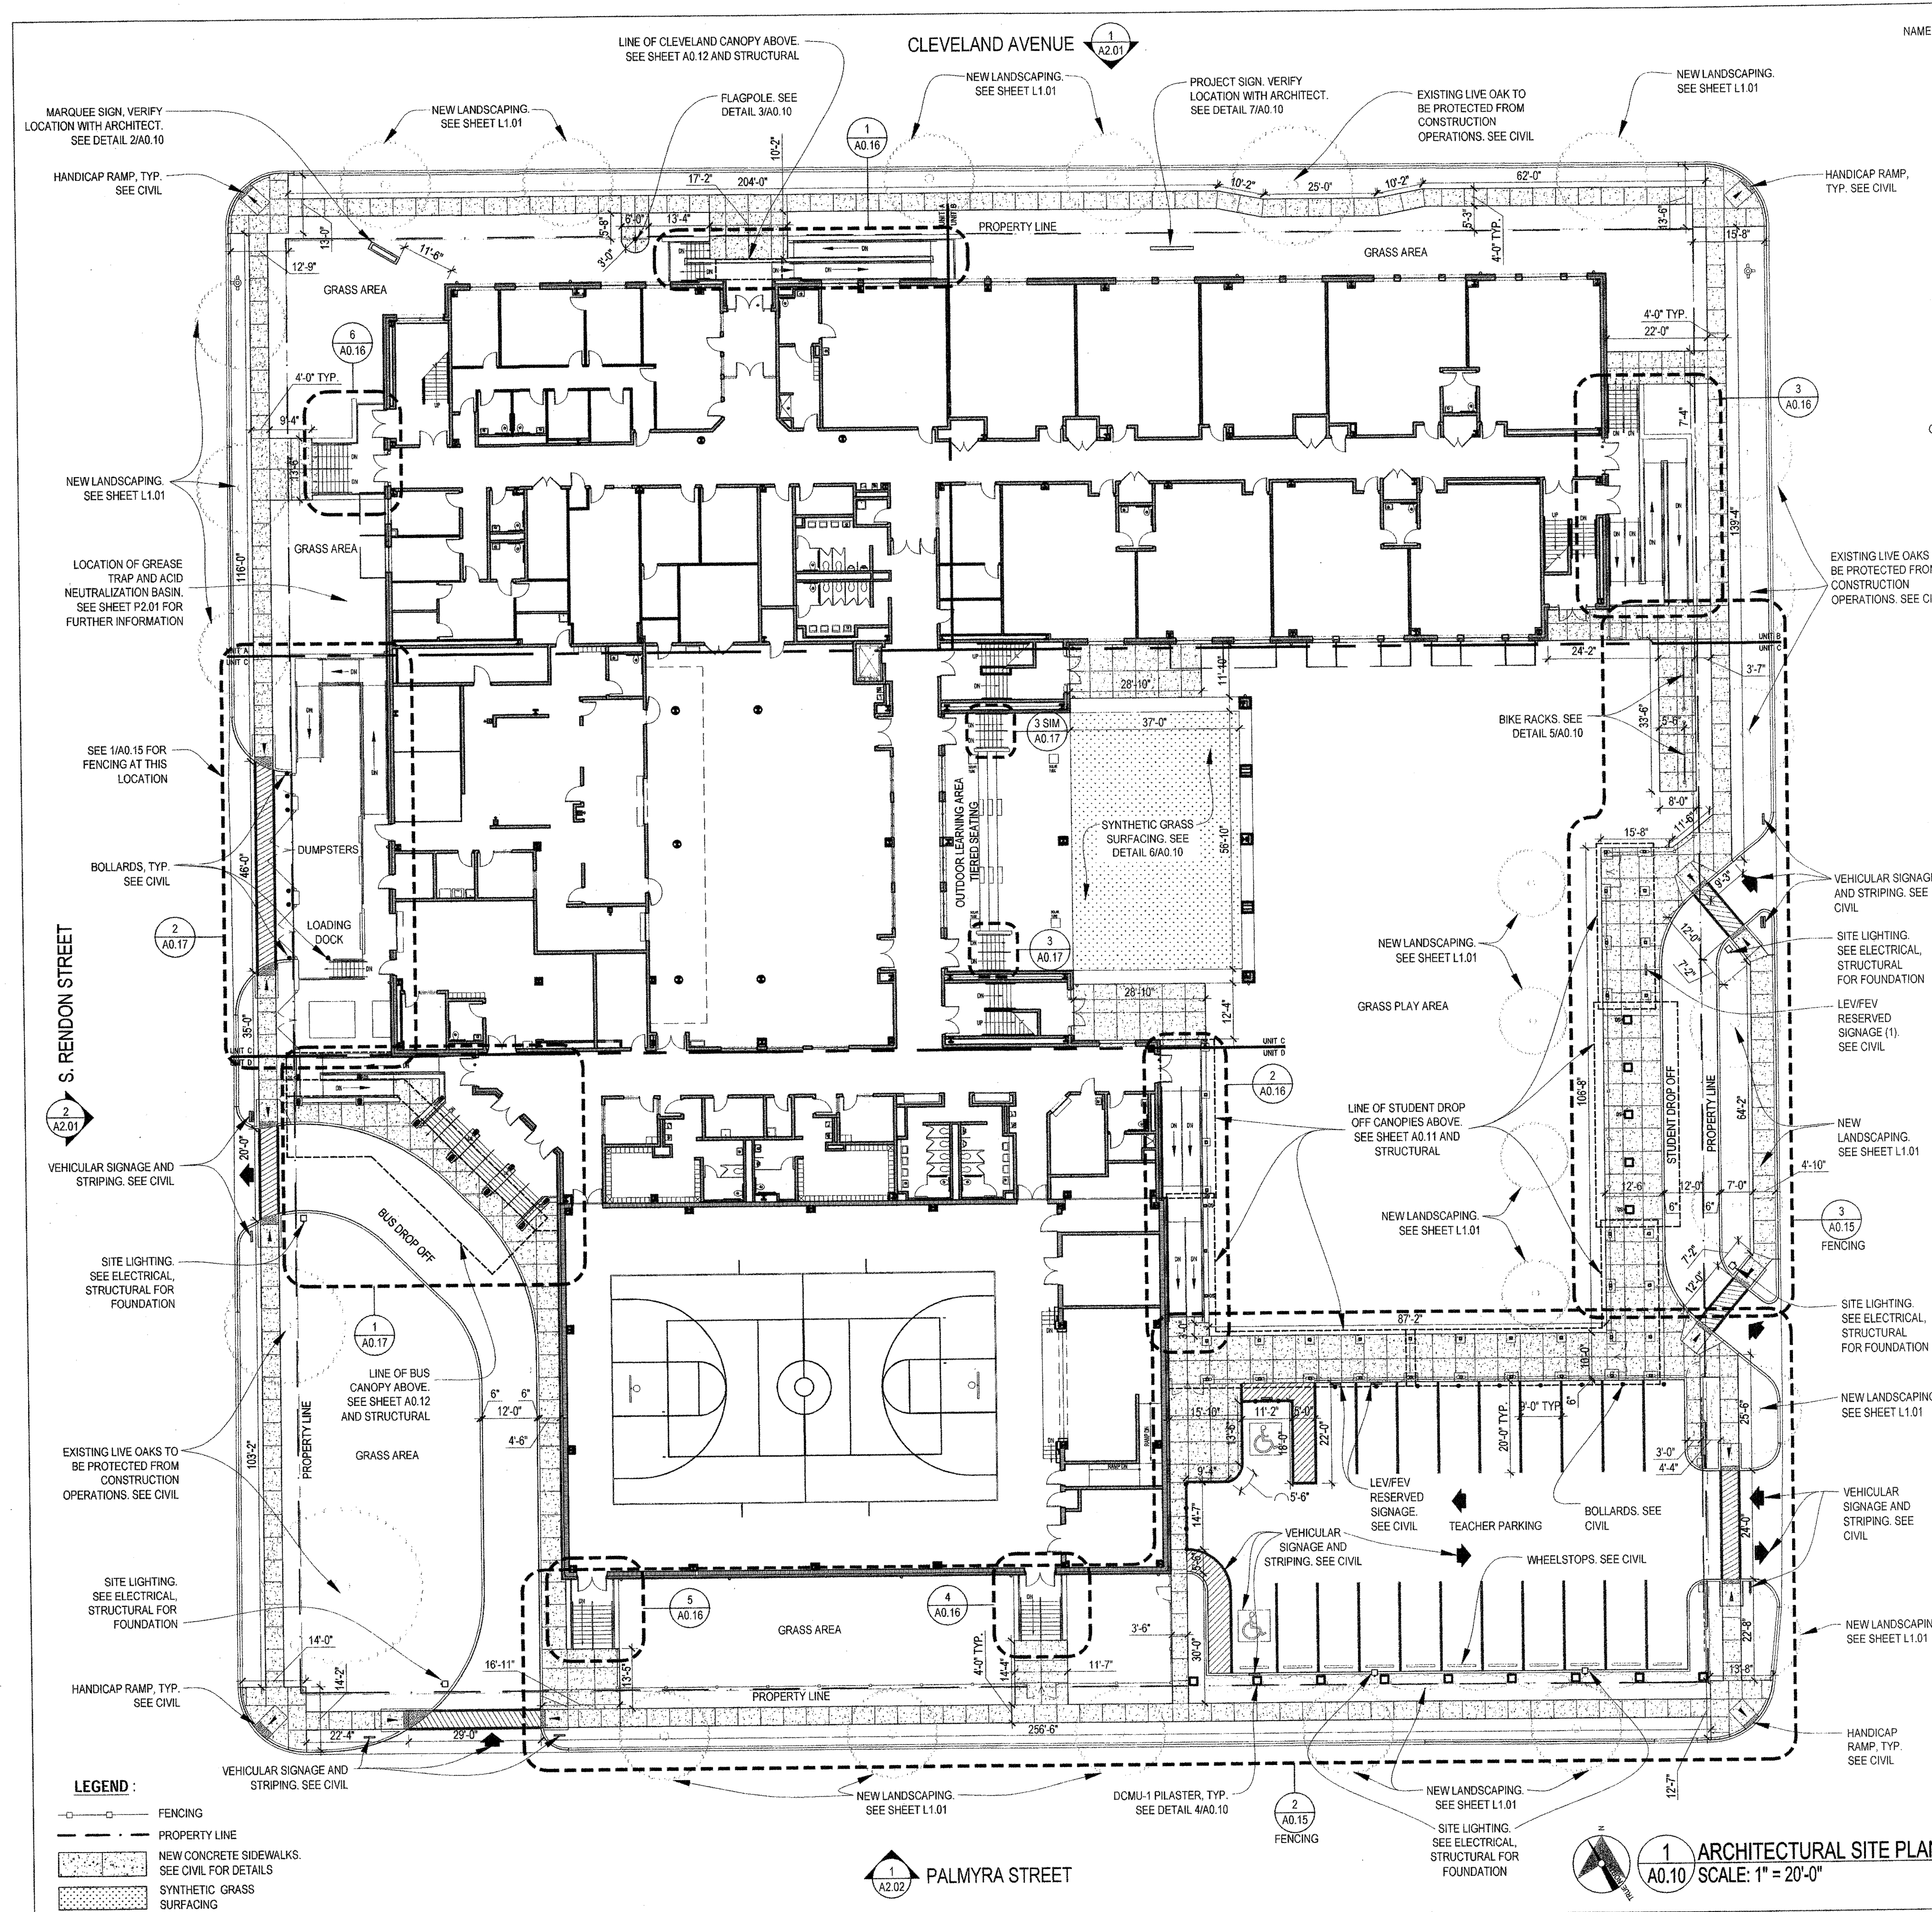

VergesRome

Architects

FANNING HOWEY

A Joint Venture

320 N. Carrollton Avenue, Suite 100
New Orleans, Louisiana 70119
t. 504.488.7739 f. 504.488.7743

© copyright 2012

ERNEST E. VERGES II

REG. NO. 3906

STATE OF LOUISIANA

REGISTERED ARCHITECT

NEW 3 SECTION ELEMENTARY SCHOOL
AT FISK-HOWARD SCHOOL
RECOVERY SCHOOL DISTRICT

NEW ORLEANS, LOUISIANA 70119

211 S. LOPEZ STREET

DATE ISSUED: 7 DECEMBER, 2012

REVISED:

REVISED:

REVISED:

REVISED:

DRAWN BY: CMB

CHECKED BY: DGR, JFM

PHASE:

BID DOCUMENTS

11085

TITLE: ARCHITECTURAL SITE PLAN

SHEET: A0.10