



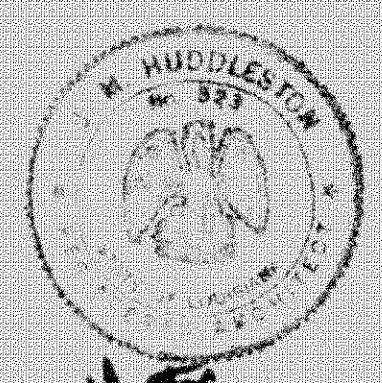


THESE PLANS WERE PREPARED BY ME OR UNDER MY DIRECT SUPERVISION AND TO THE BEST OF MY KNOWLEDGE AND BELIEF THEY COMPLY WITH ALL STATE AND FEDERAL REGULATIONS. I AM NOT PROVIDING THIS CONTRACT ADMINISTRATION DURING CONSTRUCTION.

M. Huddleston

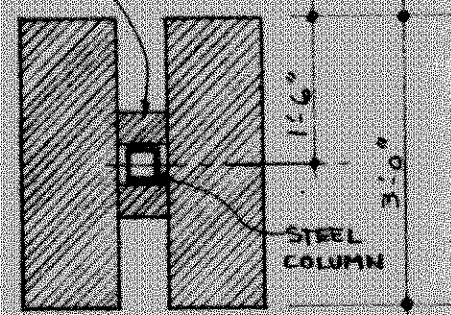


PLAN OF CANOPY COLUMN
SCALE 1/2" = 1'-0"


NOTE: SEE PLOT PLAN FOR WALKS

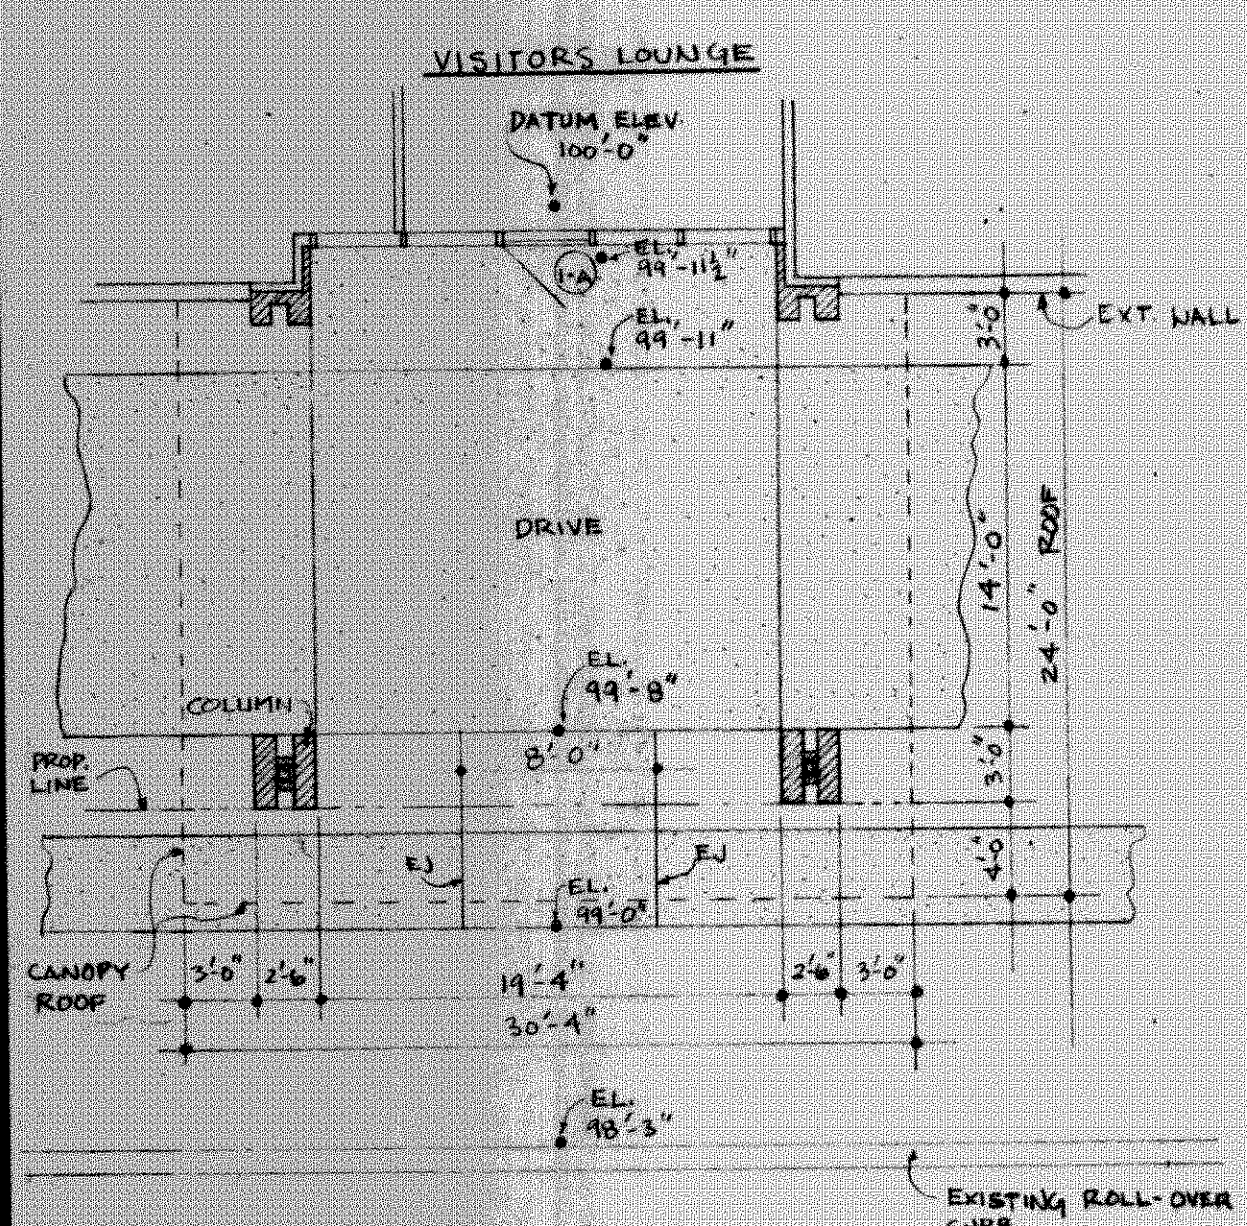

CANOPY PLAN
SCALE 1/8" = 1'-0"

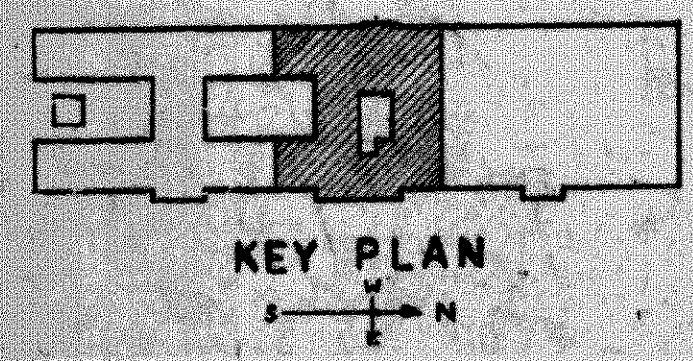

KEY PLAN

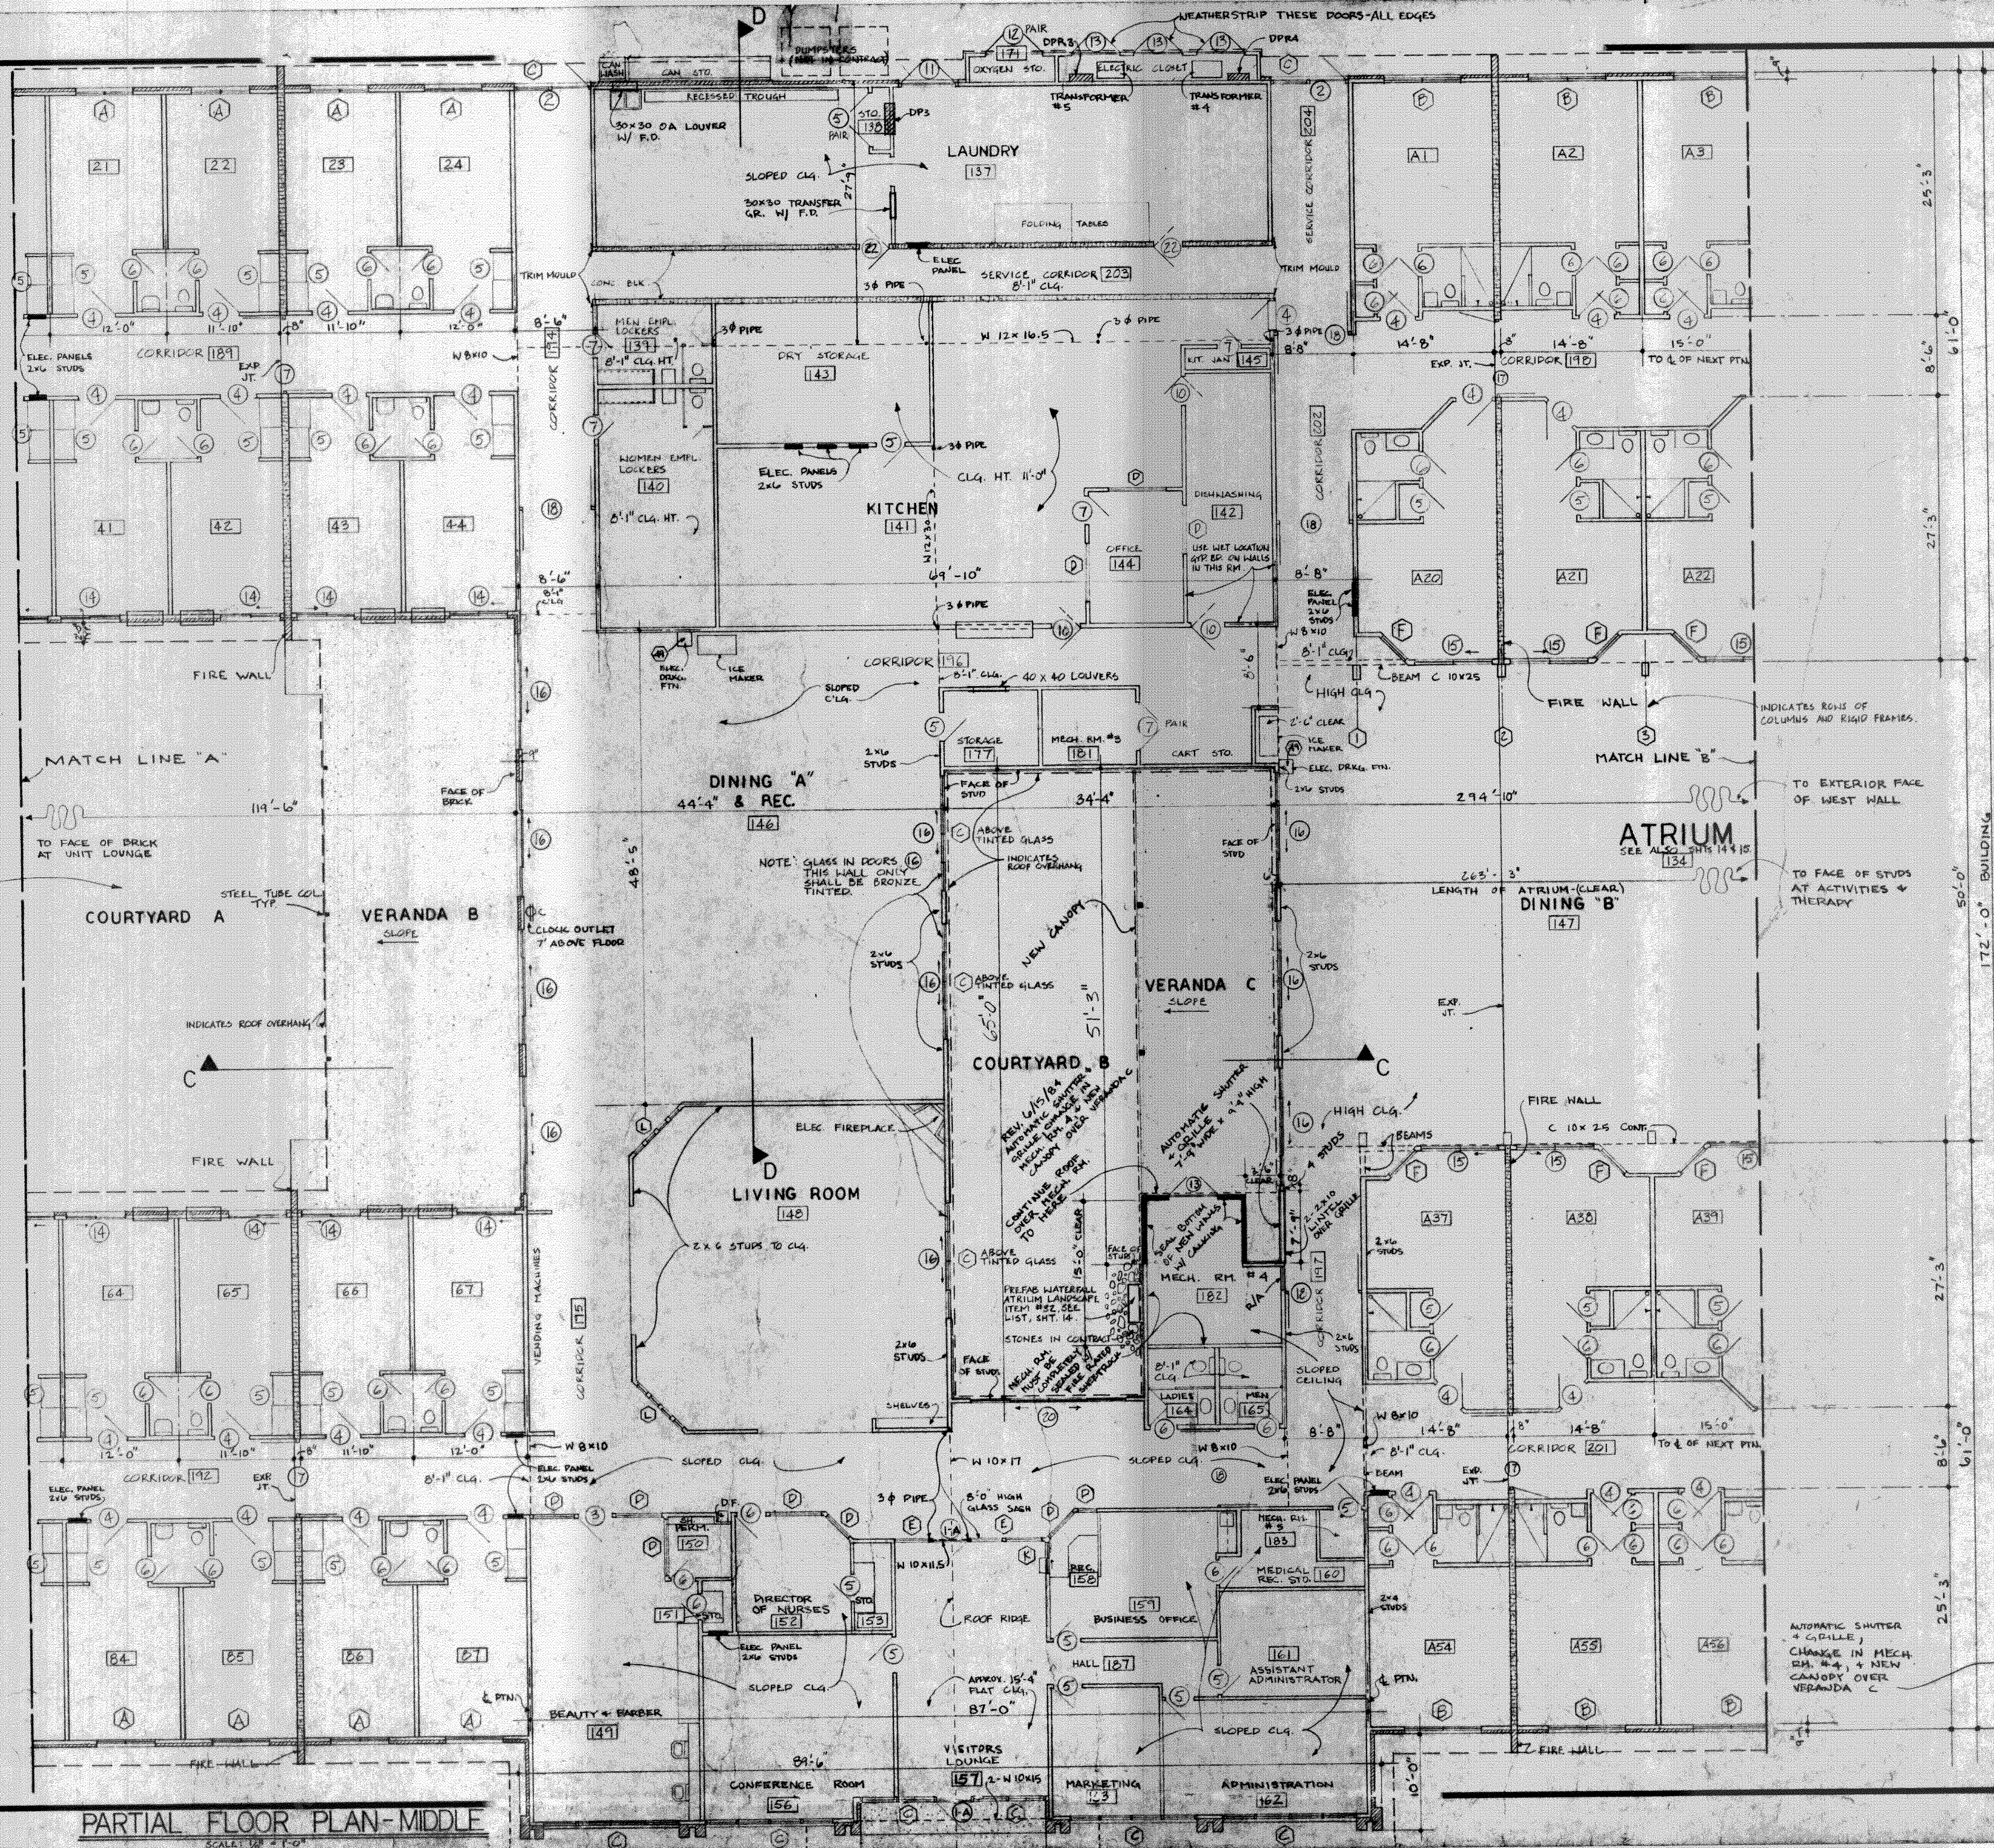

PARTIAL FLOOR PLAN-MIDDLE
SCALE: 1/8" = 1'-0"

HUDDLESTON & WHITE
ARCHITECTS - ENGINEERS
2801 N. HALEN ST.
J. M. HUDDLESTON, AIA (504) 867-5250
WILLIAM H. WHITE, P.E. (504) 394-4618

CHATEAU LIVING CENTER
NURSING HOME

REV. 4/15/84
DATE: 9/15/83
SHEET NO. 4
OF 64 SHEETS