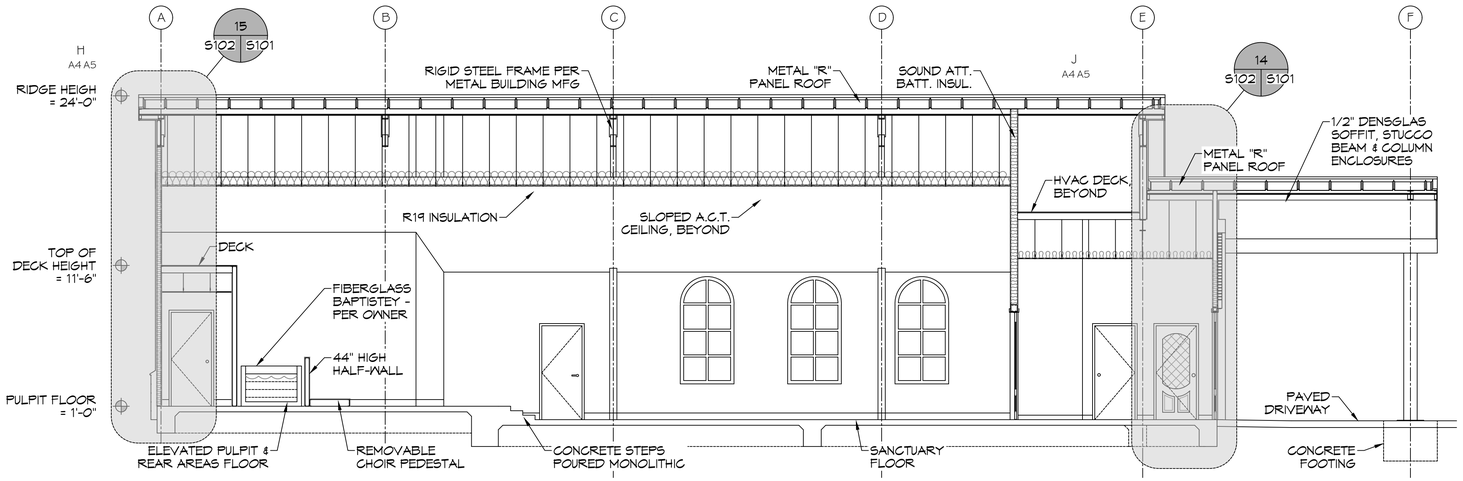

18 S102 A101 **BUILDING SECTION**

SCALE: 3/16" = 1'-0"

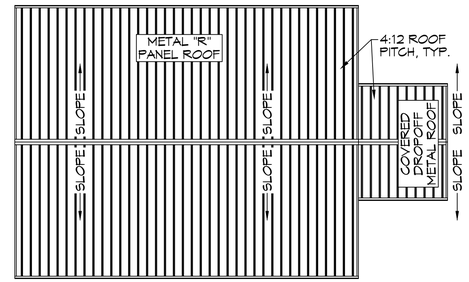

21 **ROOF PLAN**

SCALE: 1/16 "=1'-0"

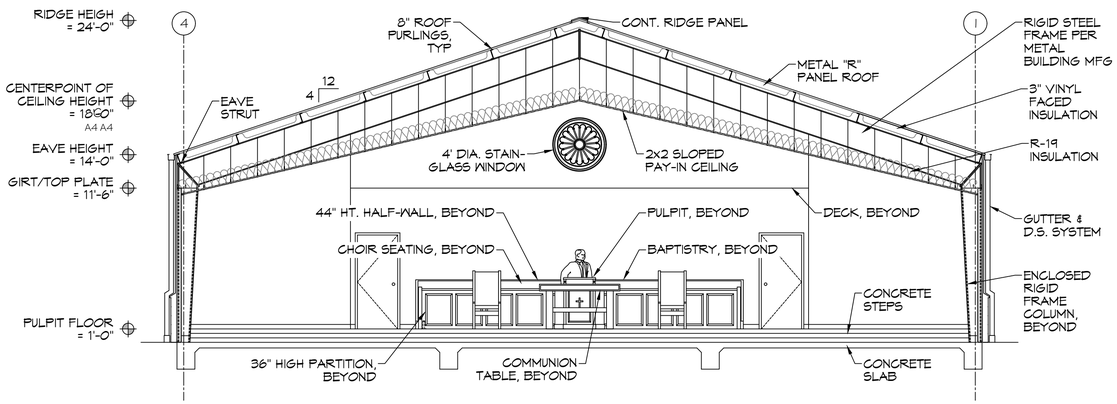

19 S102 A101 **BUILDING SECTION**

SCALE: 3/16" = 1'-0"

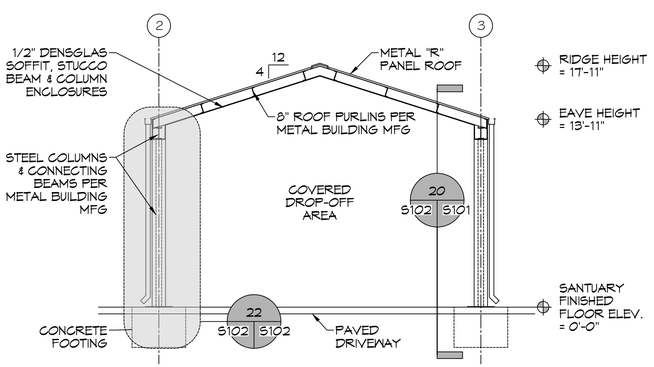

20 S102 A101 **DRIVE THRU CANOPY SECTION**

SCALE: 3/16" = 1'-0"

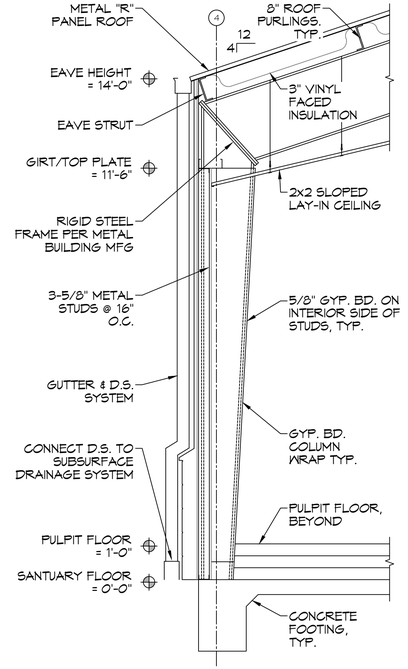

22 S102 S102 **WALL SECTION**

SCALE: 1/8" = 1'-0"

DAMMON ENGINEERING, INC.
LOUISIANA & MISSISSIPPI
www.dammonengineering.com
Info@dammonengineering.com
PH: 985.649.5832 F: 985.641.5950
Chief Engineer: Brian Mistich, PE
554 Old Spanish Trail
Slidell, LA 70458

#	DESCRIPTION	DATE
	REVISIONS	

CHRISTIAN LOVE CHURCH
3TTO LEGGET ROAD
SLIDELL, LA 70460

JOB No: 2295 DATE: 11-21-2022
DRAWN BY: CKD CHECKED BY: BAM

No claim of ownership by any part of Dammon, Inglis and Associates, Inc. shall be asserted as to the use of any portion of these plans and specifications for the completion of the project for which they were prepared. Any alteration, or reuse in connection with any part of said project other than the specific project for which they were prepared, without written verification or adaptation by Dammon, Inglis and Associates, Inc. for the specific project shall be at the user's sole risk and without liability or legal exposure to Dammon, Inglis and Associates, Inc. All rights reserved. Unpublished work © 2022 Dammon, Inglis and Associates, Inc.

SHEET TITLE:
BUILDING SECTION

DRAWING NUMBER:
S102

SHEET No: 7 of 16