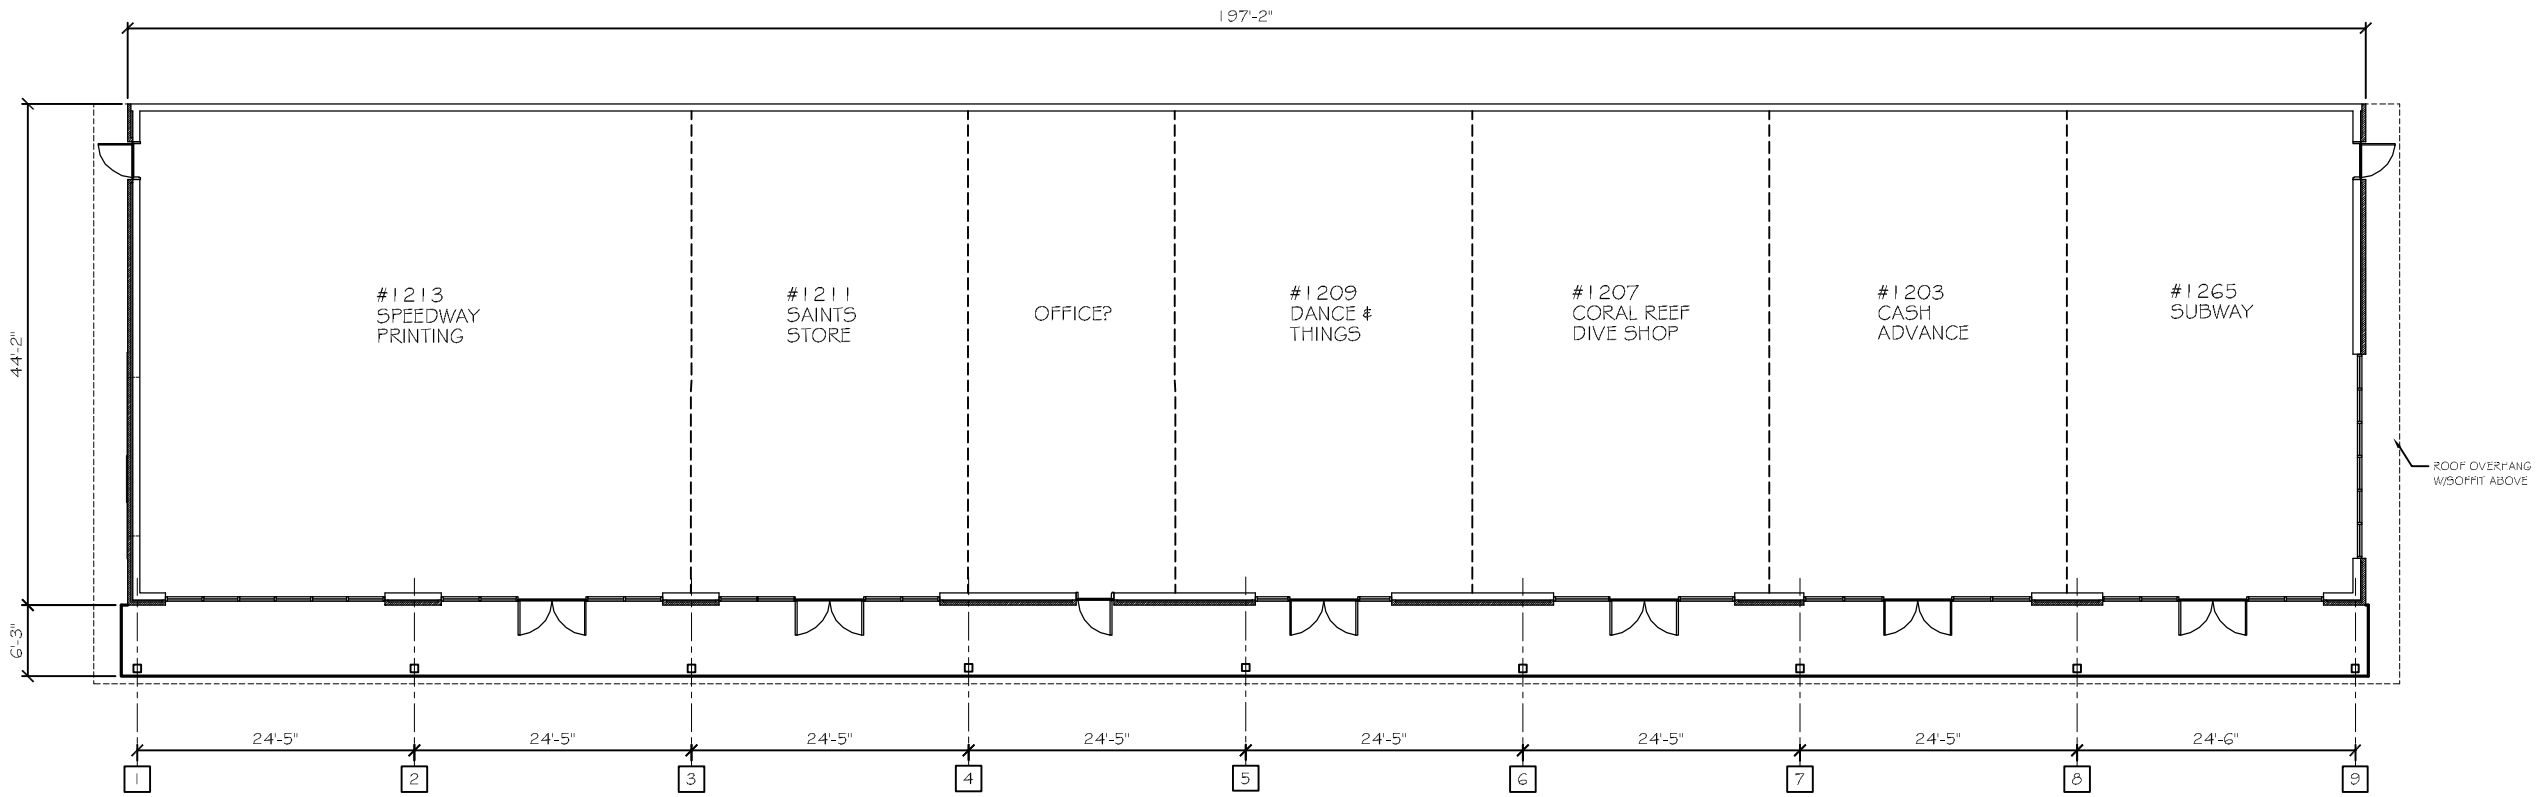

BUILDING FLOOR PLAN

SCALE: 1/8"=1'

DAMMON
ENGINEERING, INC.

CHIEF ENGINEER
EMMETT
DAMMON, P.E.

CHIEF ARCHITECT
ROBERT
WILTSE

554 OLD SPANISH TRAIL
SLIDELL, LA. 70458
OFFICE: 985-649-5832
FAX: 985-641-5950

WEBSITE:
WWW.DAMMONENGINEERING.COM

EMAIL:
DAMMONENG@BELLSOUTH.NET

ARCHITECTURE

ENGINEERING

STUDIES

PLANNING

INVESTIGATION

EXPERT WITNESS

RICHARD
MACHEN

EAST RIDGE
PARK
BUILDING
AND SITE
RENOVATION

FLOOR
PLAN

REV:

SCALE: AS NOTED

JOB#: 2117

DATE: 06-23-11

SHEET

A-1

OF