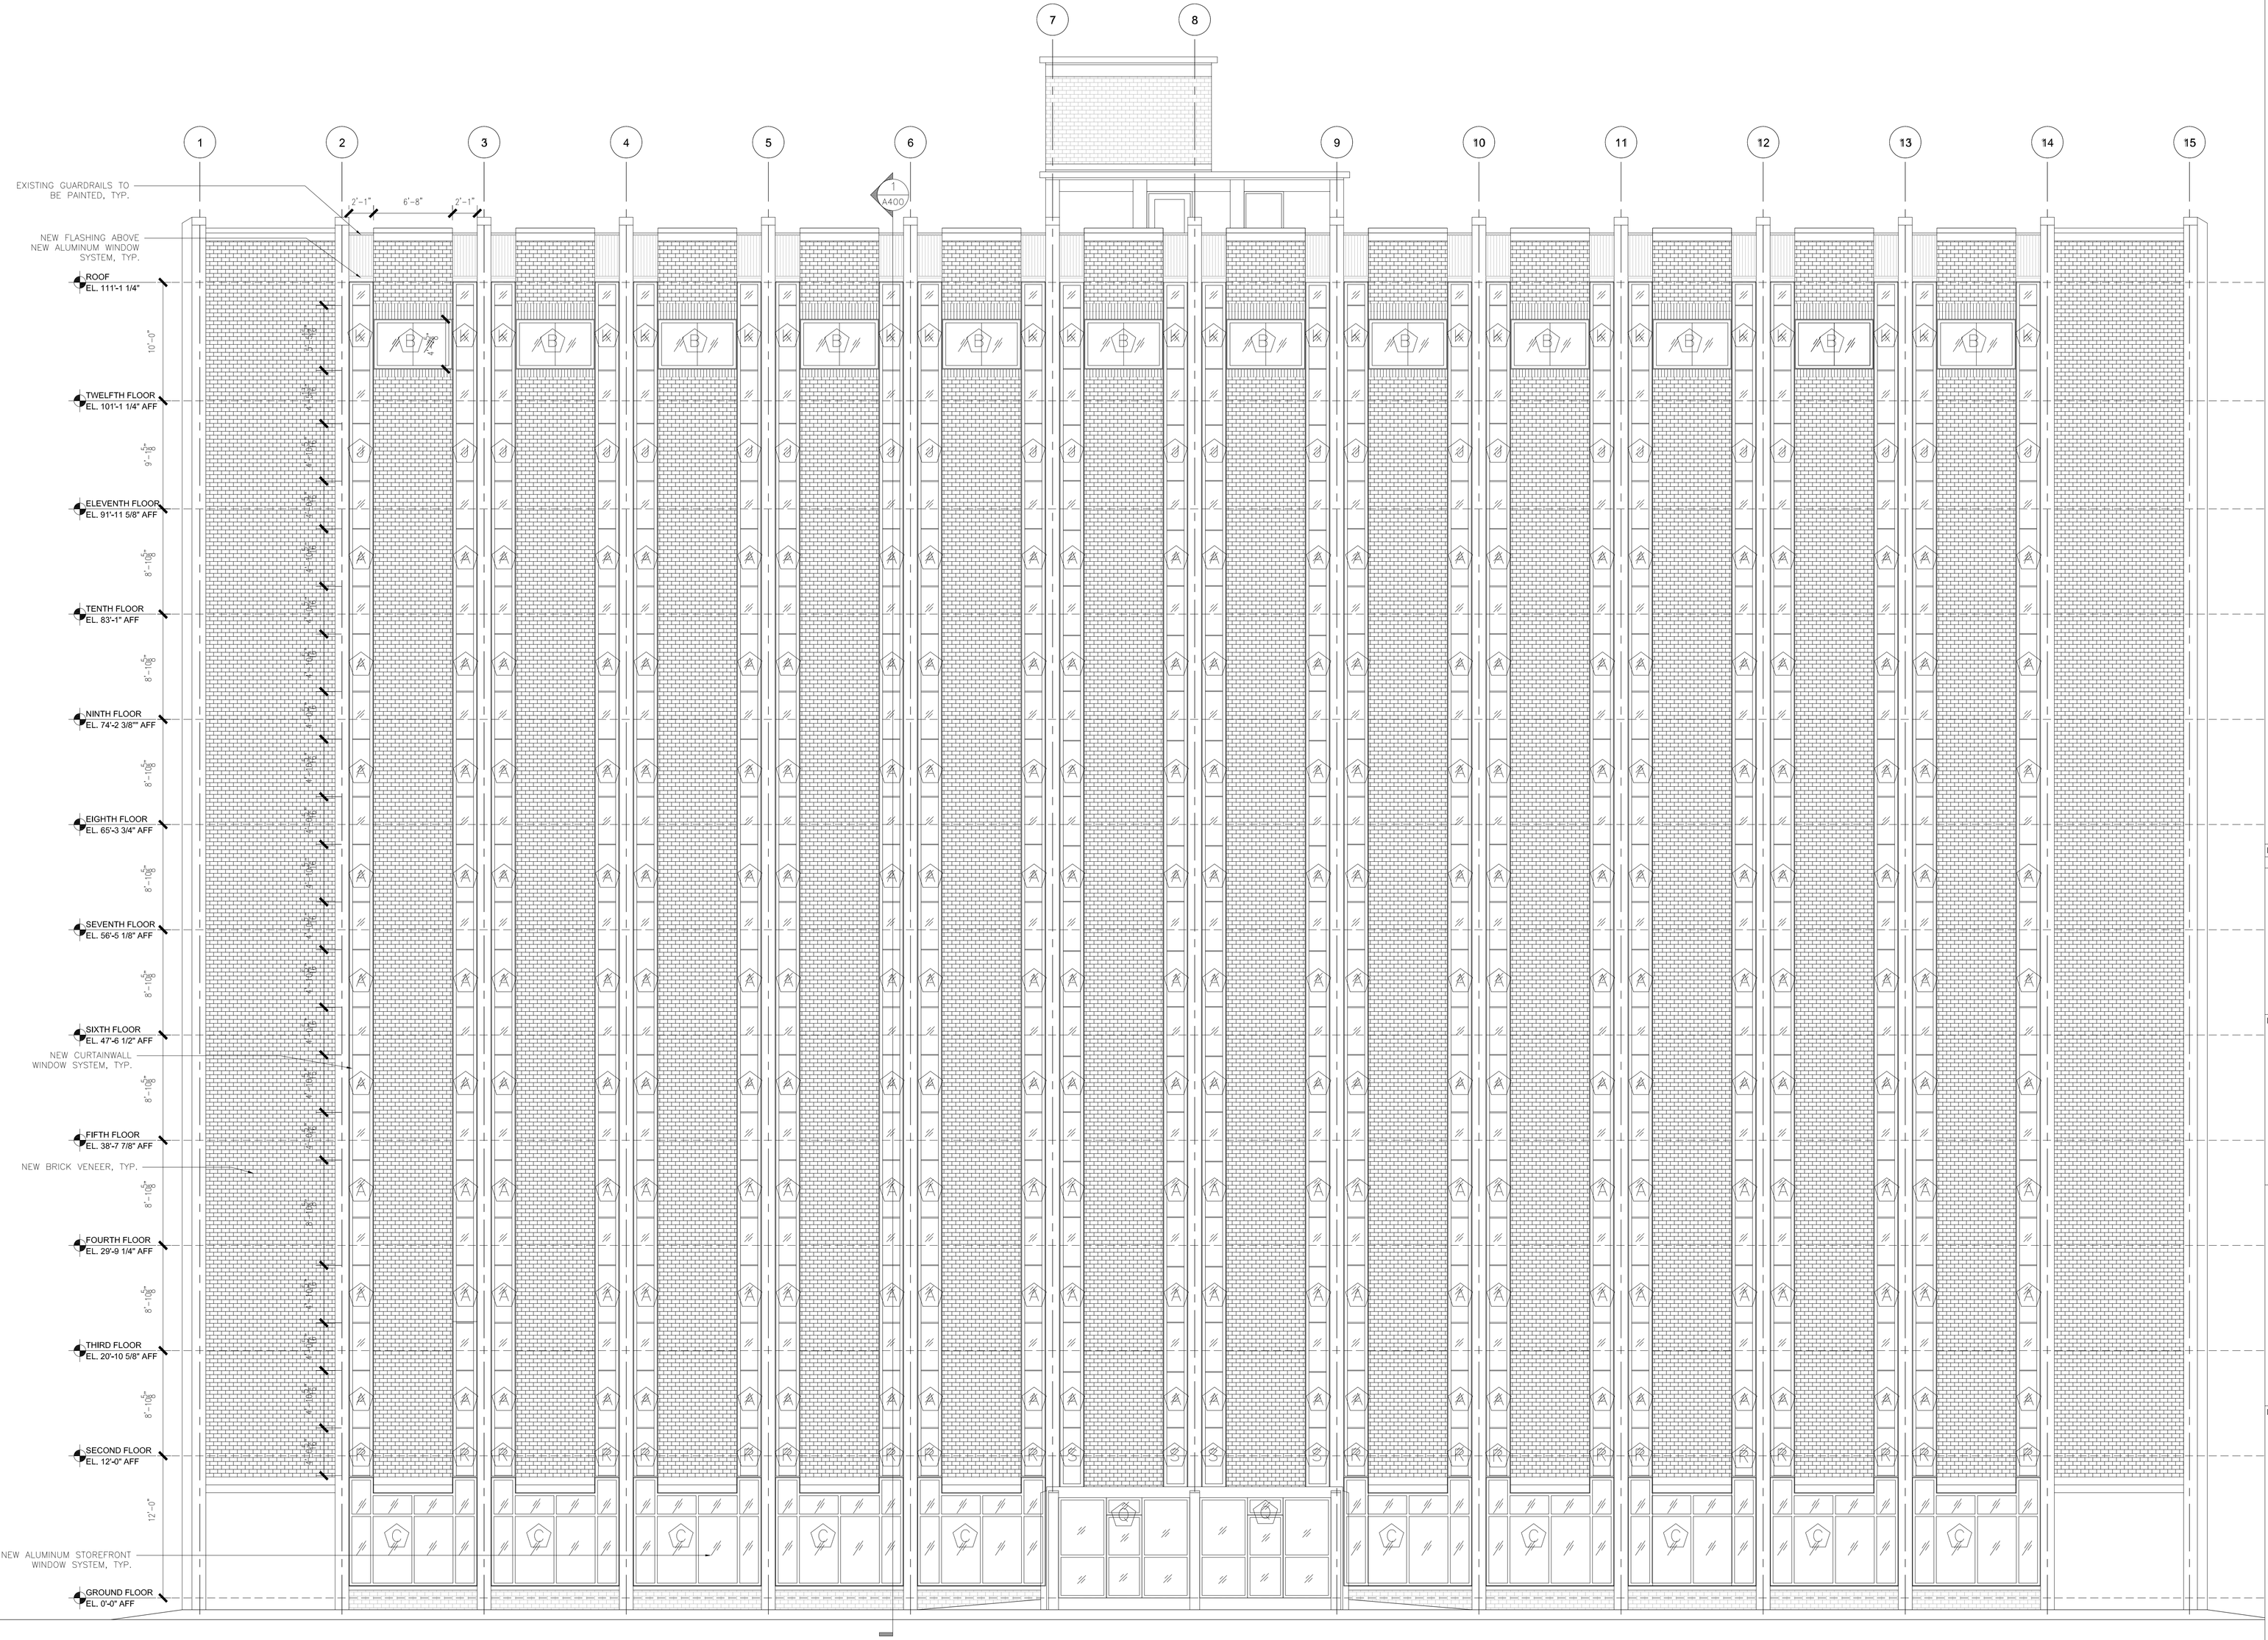

1 ELEVATION
SOUTH ELEVATION
SCALE: 3/16" = 1'-0"

GENERAL NOTES

1. X.

LEGEND

X WINDOW TAG, SEE SCHEDULE X/AXXX

OWNER:
LOYOLA UNIVERSITY NEW ORLEANS
6363 St. Charles Avenue
New Orleans, Louisiana 70118
Tel. (504) 865-3034
Fax. (504) 865-3851

STRUCTURAL ENGINEER:
MORPHY-MAKOFSKY, INC.
336 North Jefferson Davis Pkwy.
New Orleans, LA 70119
Tel. (504) 488-1317

MEP ENGINEER:
GVA Engineering, PLLC
2615 Edeborn Ave, Suite C
Metairie, LA 70002
Tel. (504) 780-9330

INTERIM REVIEW DOCUMENTS

THE DESIGN DOCUMENTS DEPICTED THEREIN ARE INCOMPLETE AND MAY NOT BE USED FOR REGULATORY APPROVAL, PERMIT, OR CONSTRUCTION.

(ARCHITECT'S NAME)
REGISTRATION NO. (XXXX)

Revisions

#	DESCRIPTION	DATE

Key Plan

THE LOYOLA COLLABORATIVE
KELL MUÑOZ + MATHES BRIERRE

1017 North Main Suite 300
San Antonio, Texas 78212
Tel. (210) 349-1163
Fax. (210) 525-1038
munoz@kellmunoz.com

201 St. Charles Avenue. Forty First Floor
New Orleans, Louisiana 70170-4100
Tel. (504) 586-9303
Fax. (504) 582-1305
architecture@mathesbrierre.com

Project Title

BUDDIG HALL

Loyola University
New Orleans

Designed by	Checked by
NC	---
Drawn by	Date
JB	AUGUST 23, 2011

Sheet Title: ELEVATION

Project No.	Sheet No.
10664	A-301