FRONT ELEVATION
SCALE 1/4"=1'-0"

REAR ELEVATION
SCALE - 1/4" = 1'-0"

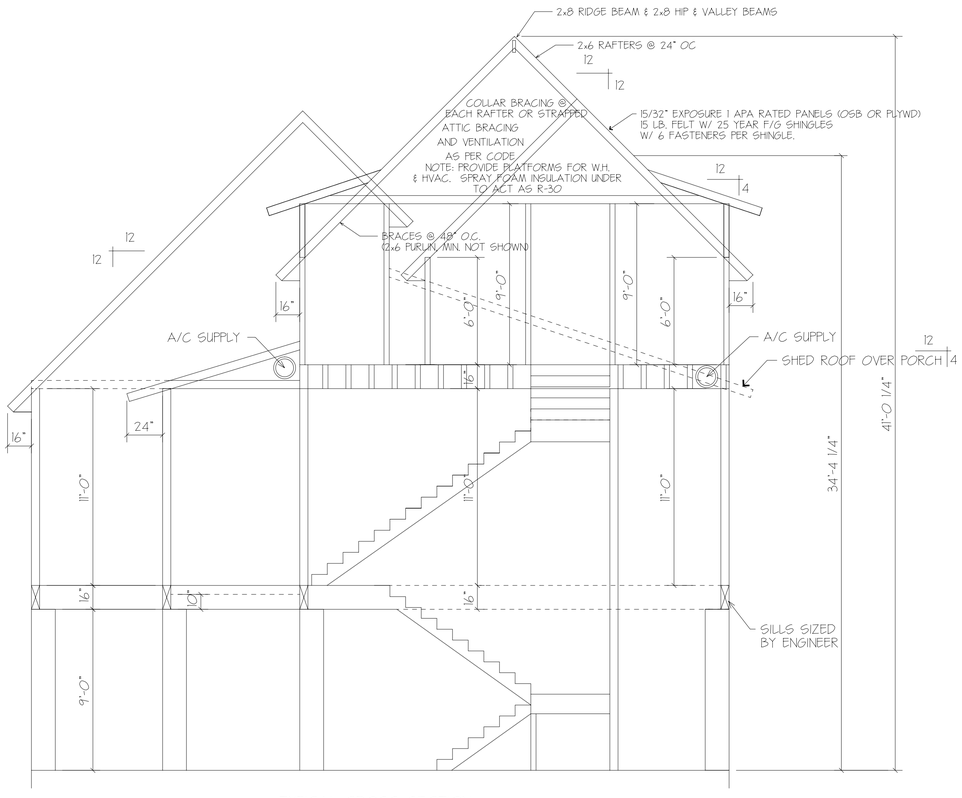

TYPICAL CROSS SECTION
SCALE 1/4" = 1'-0"
SEE PLANS BY ENGINEER FOR FOUNDATION DESIGN

LEFT SIDE ELEVATION
SCALE - 1/8" = 1'-0"

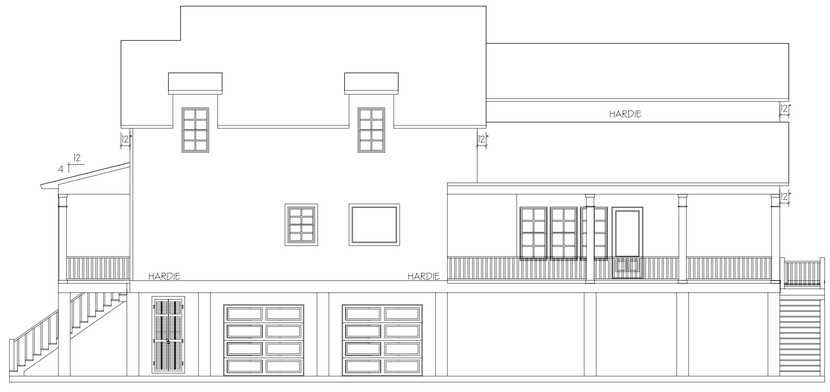

RIGHT SIDE ELEVATION
SCALE - 1/8" = 1'-0"

ELEVATIONS & SECTION

PLANS FOR:
KENNY AND MICHELLE OTILLIO
425 CARROLL ST.
MANDEVILLE, LA

DATE
2-14-19

DesignTech
Residential Planners, Inc.
:MN_XHDPE;:MN_ZNDPE;:MN_PLDPE
COVINGTON 985-871-7211 SLIDELL 985-847-0600

CODE	LIVING	AREA U. R.	INDEX
B3	2720	3639	11724

DESIGNED BY	DRAWN BY	CHECKED BY			
RJH	JWM	~~			A-4

Although every effort has been made in preparing these plans, the contractor must check all details for accuracy or errors and be responsible for same. Purchaser assumes the risk of any errors, omissions or mistakes during construction due the fact that "DesignTech" does not perform field supervision nor select building materials sub-contractors and/or products/equipment.
All notes, specifications and other information on the plans are included as instructed by and/or with the approval of Purchaser and without warranty of any kind whatsoever.
PLANS HAVE BEEN PREPARED FOR USE BY KNOWLEDGEABLE AND EXPERIENCED, LICENSED CONTRACTORS
This drawing contains valuable, confidential, proprietary, trade secret information of DesignTech Residential Planners, Inc. No reproduction or other use of the drawing or any of its contents is permitted without consent of DesignTech Residential Planners, Inc.

©Copyright- 2019- an unpublished work by DesignTech Residential Planners, Inc.
ALL RIGHTS RESERVED.

EMAIL: houseplans@designtechusa.com