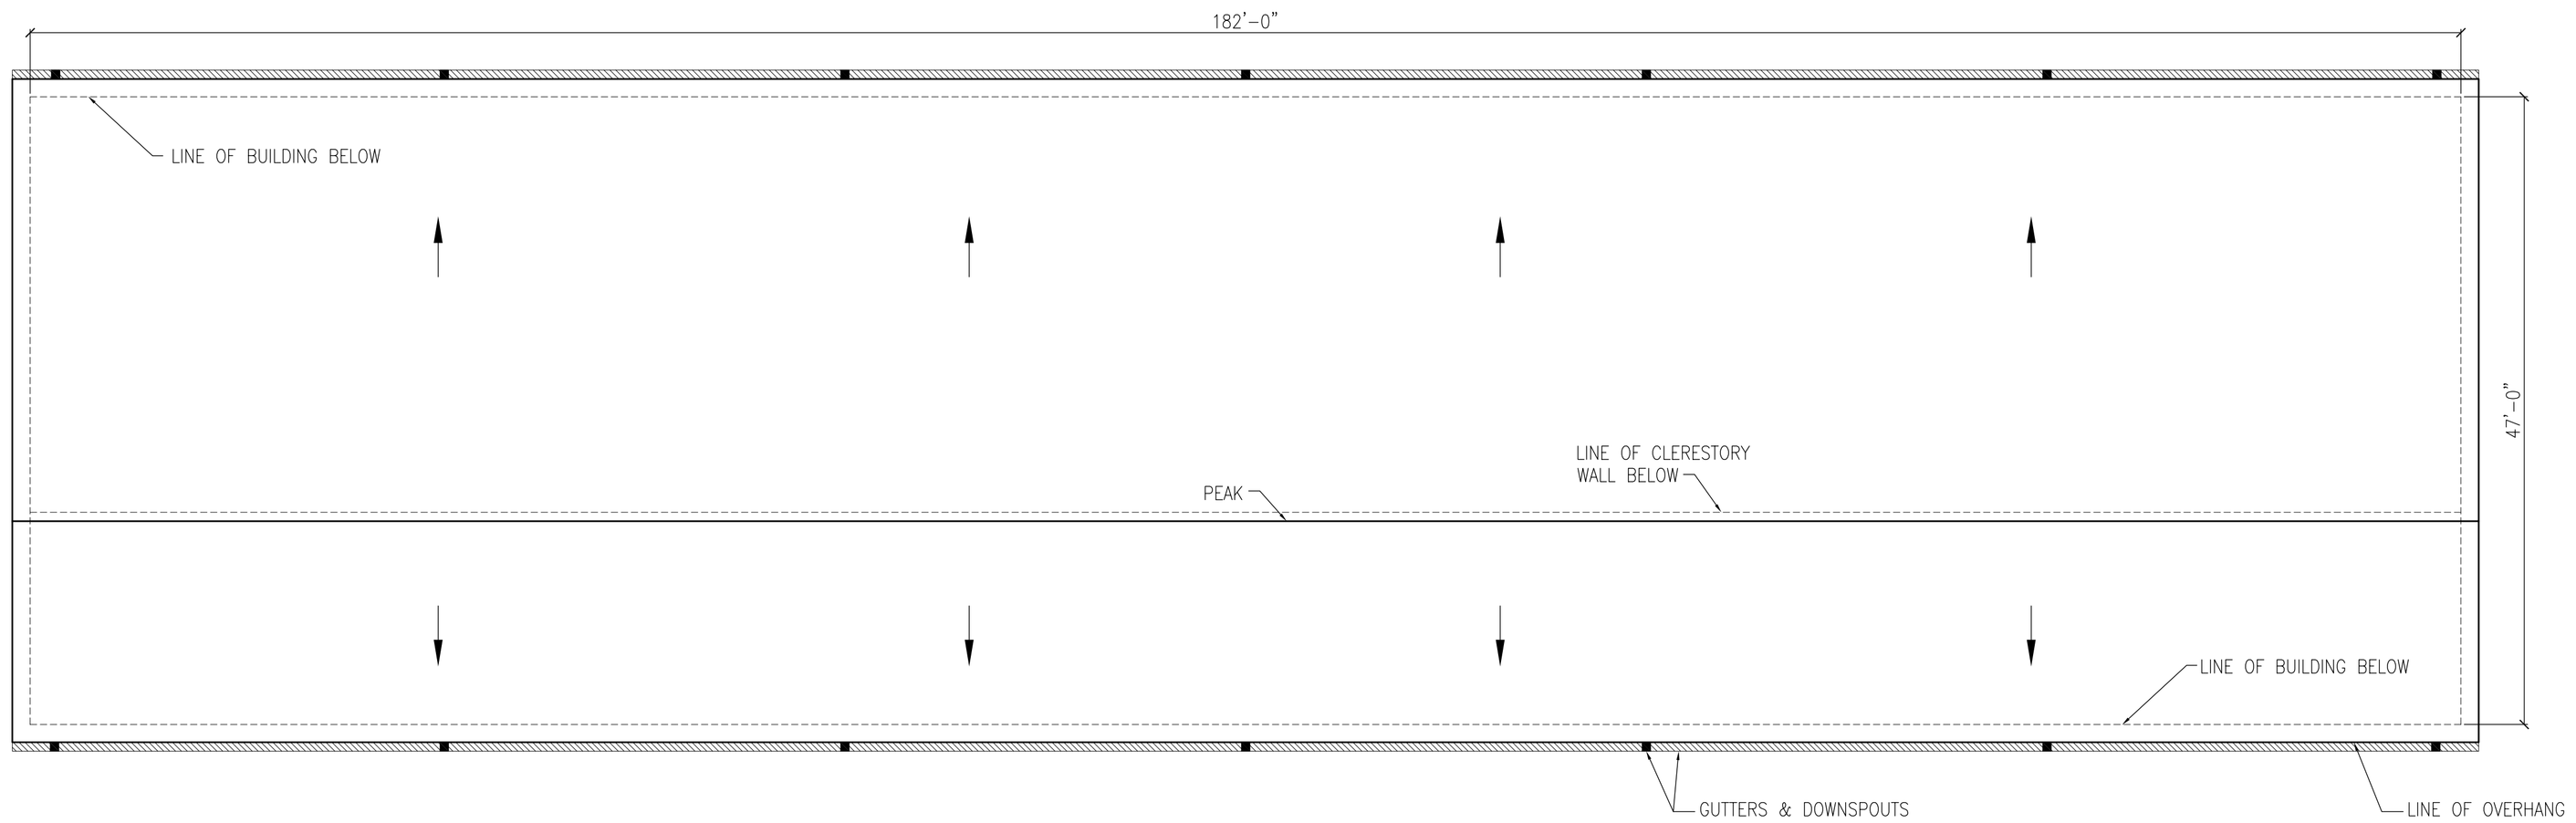

PLAN NORTH

BOAT STORAGE BLDG. 2442 ROOF PLAN
SCALE: 1/8"=1'-0"

5' 0 5' 10' 15' 20' 25'

REVDATE:

APPR	DATE	DESCRIPTION	MK'S

NAVFAC

DAMMON ENGINEERING, INC.
CHIEF ENGINEER EMMETT DAMMON, P.E.
CHIEF ARCHITECT ROBERT WILTSE
1095 FLORIDA AVENUE
SLIDELL, LA 70458
(985) 649-5832
SEPTEMBER 4, 2009

EMMETT G. DAMMON LICENSED PROFESSIONAL ENGINEER 9652 STATE OF MISSISSIPPI

ROBERT LEE WILTSE REG. NO. 27248 STATE OF LOUISIANA REGISTERED ARCHITECT

DES: R. WILTSE	DRW: J. TIFFANY
REVIEWED BY: R. WILTSE	
PM/DM: T. ARTRIP	
CHIEF ENG/ARCH: P. DAMMON	

DEPARTMENT OF THE NAVY
NAVAL FACILITIES ENGINEERING COMMAND SOUTHEAST
PT GULF COAST
JOHN C. STENNIS SPACE CENTER
NAVAL AIR STATION JACKSONVILLE
MISSISSIPPI

SOF RIVERINE AND COMBATANT CRAFT OPERATIONS FACILITY - PRE-FINAL

BOAT STORAGE BLDG. 2442 ROOF PLAN

CODE ID. NO. N4412	SIZE D
SCALE:	AS SHOWN
MAXIMO NO.	######
STA. PROJ. NO.	P-210
WORK ORDER NO.	510247
CONSTR. CONTR. NO.	N62467-05-D-0096
NAVFAC DRAWING NO.	15026706
SHEET	59 OF 132

A2.6

DRAWFORM REVISION: 01 JAN 2009