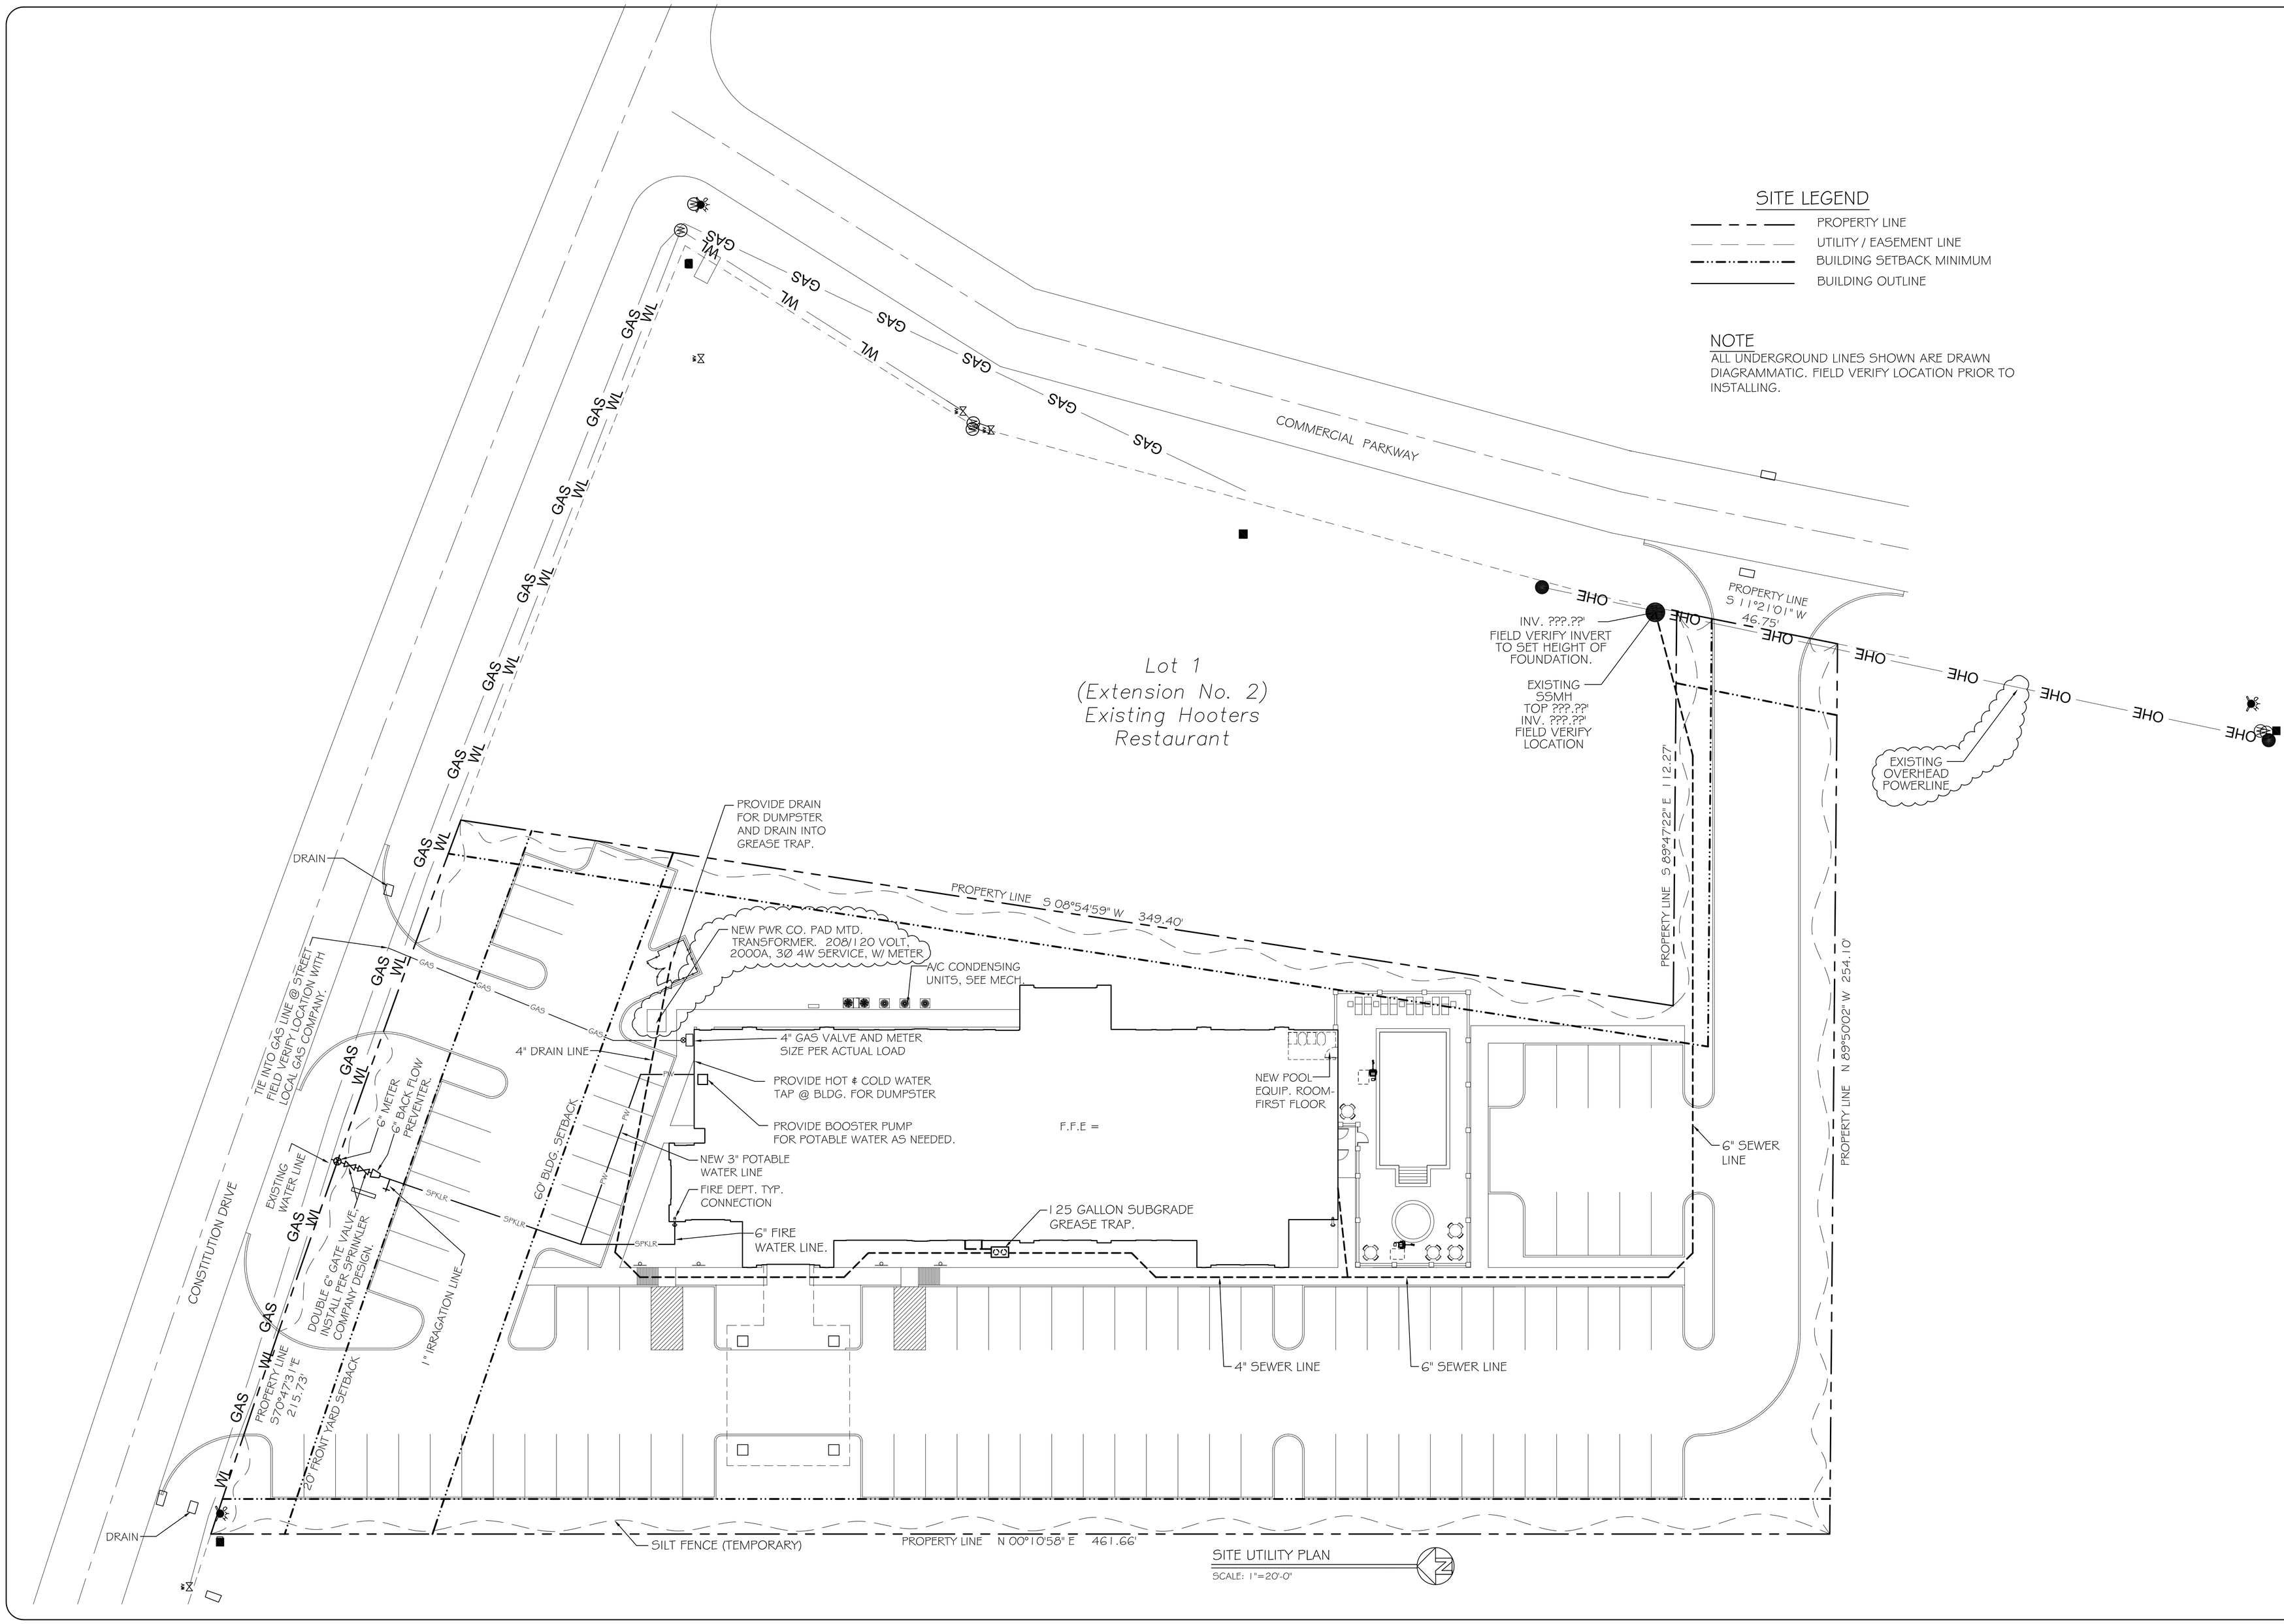

DAMMON ENGINEERING, INC.
Architects & Engineers

dammonengineering.com
dammon@bellsouth.net
PHONE: 985-649-5832
FAX: 985-641-5950

CHIEF ENGINEER: BRIAN MISTICH, P.E.
CHIEF ARCHITECT: KEVIN RINCHEN
544 CONSTANT TRAIL
SLIDELL, LA 70458

The above drawings and specifications, designs and arrangements represented thereby are and shall remain the property of Dammon Engineering, Inc. and no part thereof shall be copied, disclosed to others or used in connection with any work or project other than the specific project for which they have been prepared and developed without written consent of Dammon Engineering, Inc. Visual contact with these drawings or specifications shall constitute conclusive evidence of acceptance of these restrictions.

LAQUINTA INNS & SUITES

507 CONSTITUTION DRIVE
WEST MONROE, LOUISIANA 71292

JOB No: 2196 | DATE: 01-10-2014
DRAWN BY: JTL | CHECKED BY: CKD

#	DESCRIPTION	DATE
REVISIONS		

SITE UTILITY PLAN

SHEET No: 03 OF 53

C2