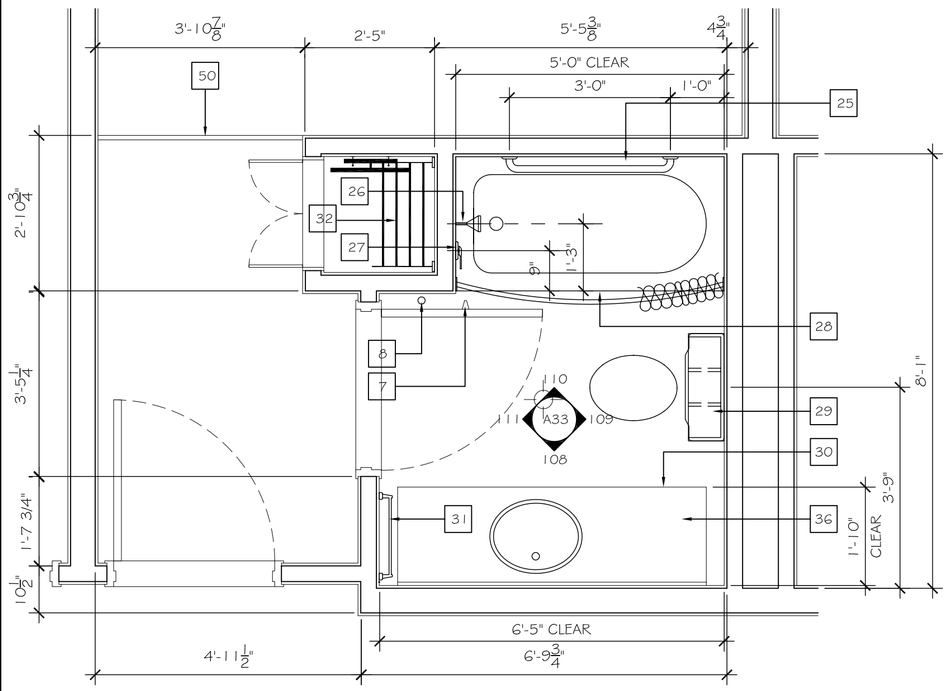

102 DOUBLE QUEEN BATH w/ TUB

SCALE: 1/2" = 1'-0"

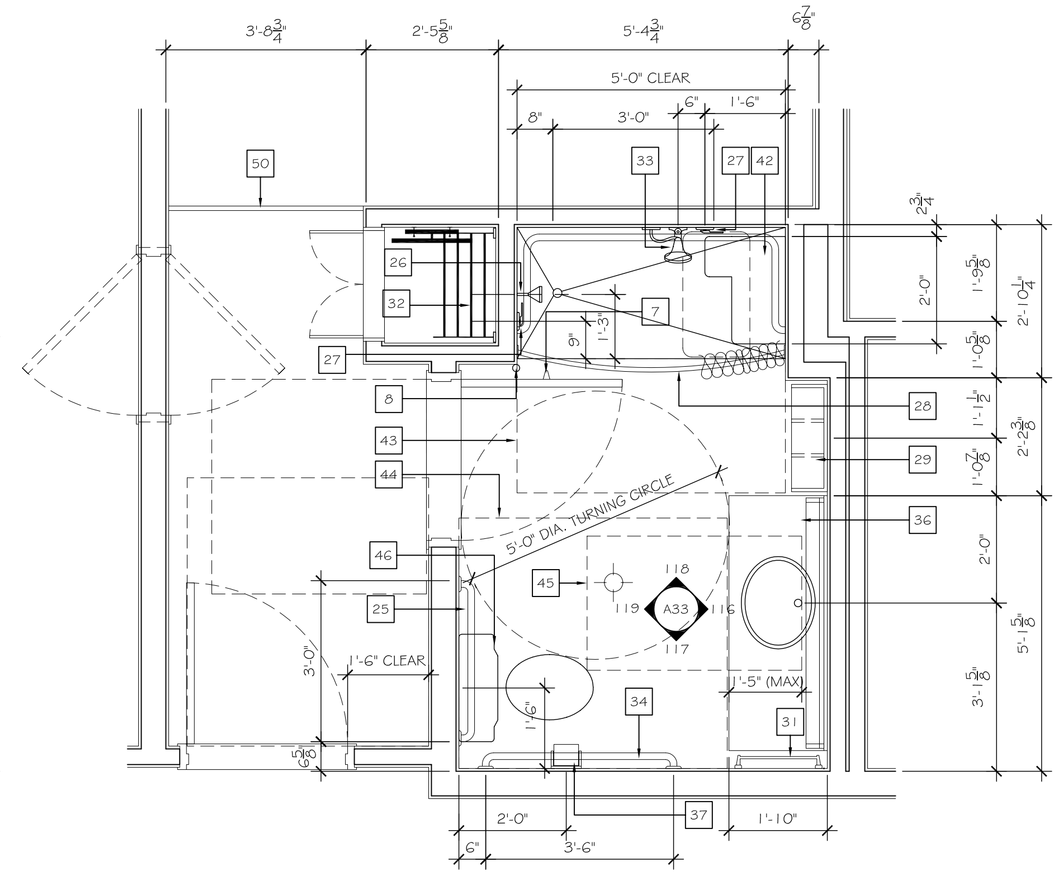

103 DOUBLE QUEEN ACCESSIBLE BATH w/ ROLL-IN SHOWER

SCALE: 1/2" = 1'-0"

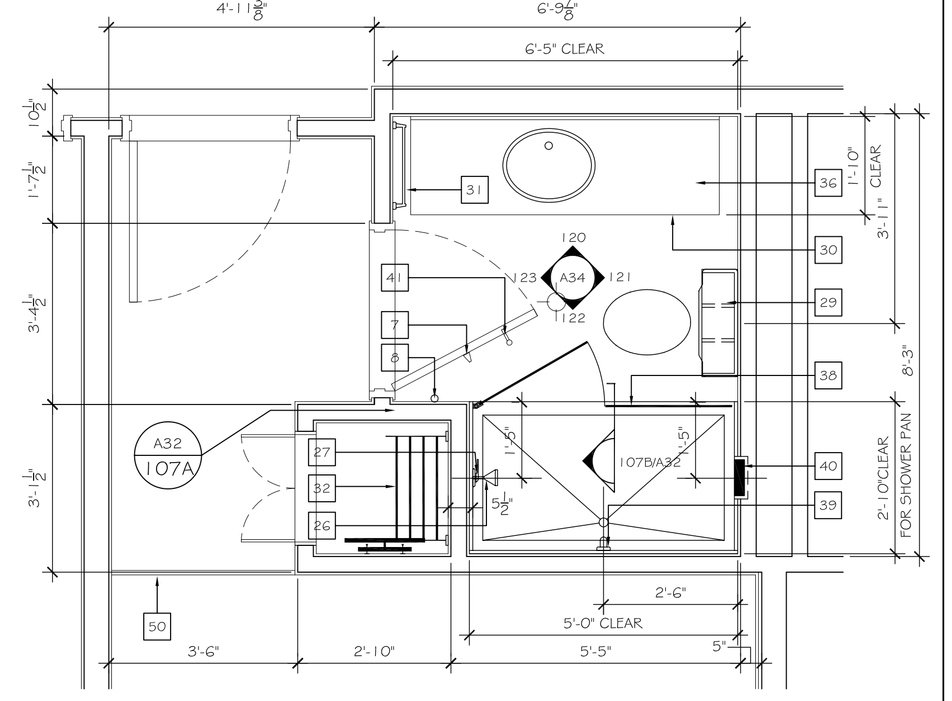

104 KING BATH w/ WALK-IN SHOWER

SCALE: 1/2" = 1'-0"

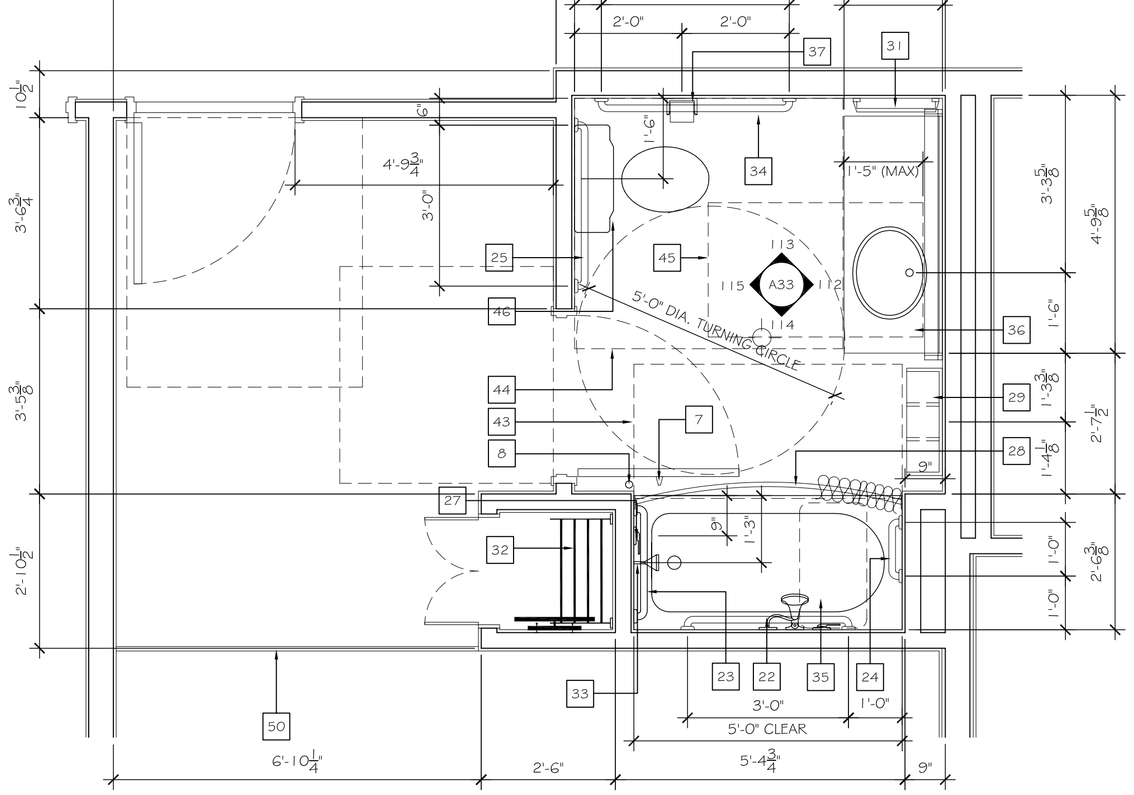

105 KING ACCESSIBLE BATH w/ TUB

SCALE: 1 1/2" = 1'-0"

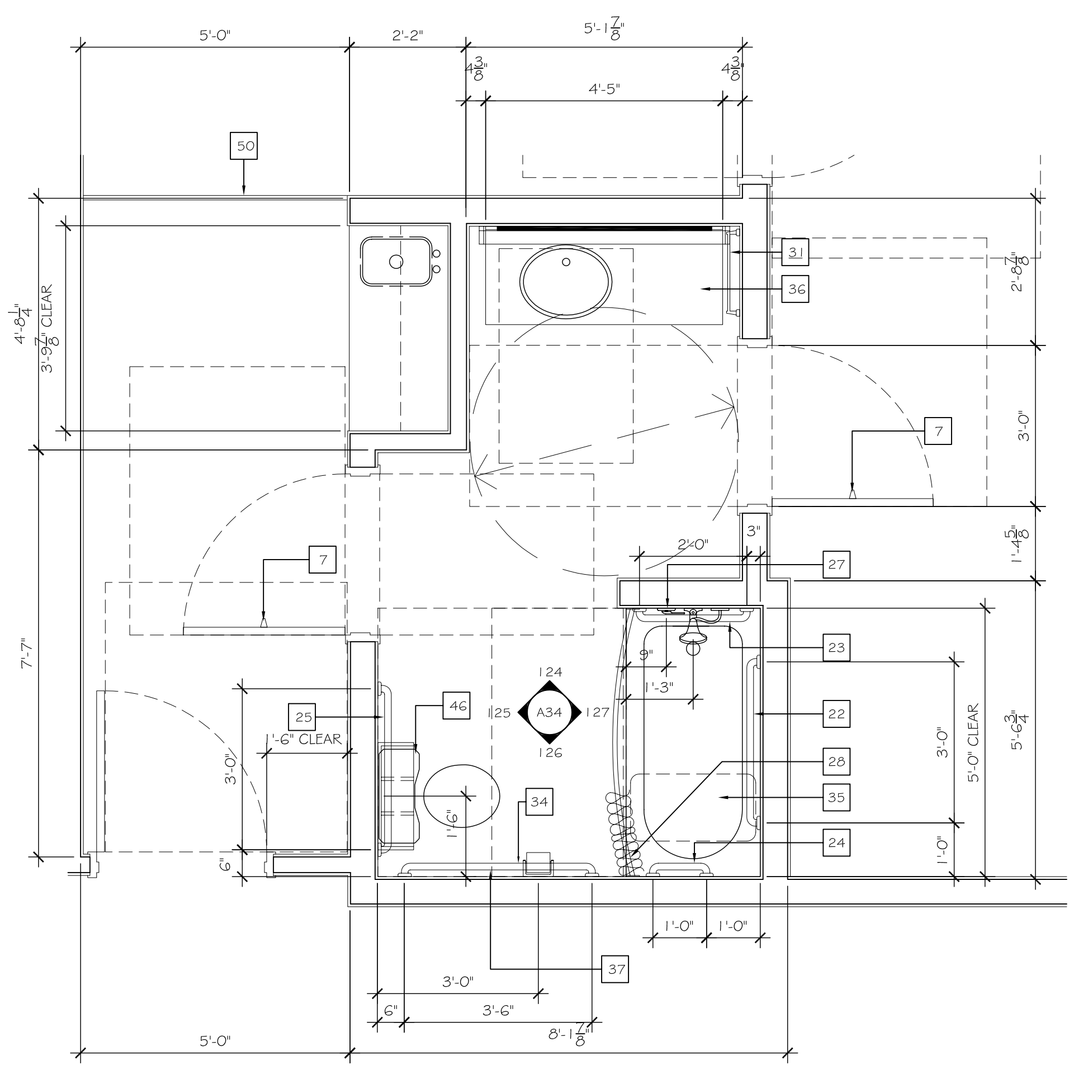

106 ACCESSIBLE BATH @ 2-ROOM SUITE

SCALE: 1/2" = 1'-0"

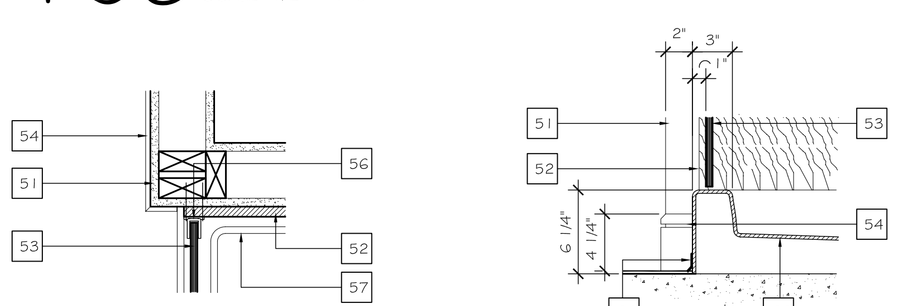

DETAIL -A

DETAIL -B

107 DETAILS AT WALK-IN SHOWER

SCALE: 1 1/2" = 1'-0"

KEY SCHEDULE

1	CARPET PAD & BASE
2	TEXTURE DRYWALL - PER SELECTED INTERIOR SCHEME
3	CLOTHES ROD.
4	THRU - WALL AIR CONDITIONING UNIT ROUGH OPENING 3' 6-1/8"X1' 4-1/4" MIN.
5	REINFORCING BLOCKING IN WALL.
6	TEXTURED CEILING - PER SELECTED INTERIOR SCHEME
7	DOOR MOUNTED DOOR STOP.
8	WALL MOUNTED DOOR STOP.
9	DECORATIVE WOOD MOULDING.
10	6 PANEL METAL DOOR AND FRAME - PAINTED, REFER TO DOOR SCHEDULE. TESA LOCK HARDWARE.
11	DOOR AS SCHEDULED
12	GYPSUM BOARD RETURN AT HEAD, JAMB & SILL
13	TELEPHONE/ DATA DUPLEX HOUSING, PROVIDE 3/4" CONDUIT PULL.
14	TELEVISION OUTLET, REFER TO FLOOR PLANS AND ELEVATIONS FOR DIMENSIONS AND LOCATION.
15	TELEPHONE OUTLET, REFER TO FLOOR PLANS AND ELEVATIONS FOR DIMENSIONS AND LOCATION.
16	LIGHT SWITCH, REFER TO FLOOR PLANS AND ELEVATIONS FOR DIMENSIONS AND LOCATION. ILLUMINIATED SWITCH AT ENTRY AND BATHROOM.
17	CONNECTING DOORS. SEE BUILDING PLAN FOR LOCATION.
18	208V. OUTLET. REFER TO ELECTRICAL PLANS FOR MORE INFORMATION.
19	DUPLEX OUTLET.
20	QUAD OUTLET.
21	MOUNTING HEIGHT OF HEADBOARD, NIGHTSTAND WALL LAMP(S) BASED ON LOW PROFILE BOXSPRING.
22	2 - 36" GRAB BARS, 1 @ 34" A.F.F. & 1 @ 8" ABOVE TUB TO CENTERLINE.
23	24" GRAB BAR @ 34" A.F.F. TO CENTERLINE.
24	12" GRAB BAR @ 34" A.F.F. TO CENTERLINE.
25	36" GRAB BAR @ 34" A.F.F. TO CENTERLINE.
26	STANDARD SHOWER HEAD @ 80" A.F.F.
27	SHOWER CONTROL LEVER.
28	CURVED SHOWER ROD @ 80" A.F.F. w/ CURTAIN.
29	TOWEL RACK
30	TOILET TISSUE HOLDER MOUNTED UNDER VANITY TOP IN MILLWORK.
31	TOWEL BAR @ 48" A.F.F.
32	CLOSET SHELF @ 72" A.F.F. (52" MAX @ ACCESSIBLE ROOMS).
33	HAND HELD SHOWER WAND w/ VERTICAL MOUNTING BAR.
34	42" GRAB BAR @ 34" A.F.F. TO CENTERLINE.
35	REMOVABLE SHOWER SEAT.
36	GRANITE / CULTURED STONE VANITY TOP (w/ ACCESSIBLE KNEE CLEARANCES BELOW @ ACCESSIBLE ROOMS). RE: 7/A413
37	WALL MOUNTED (SURFACE) TOILET TISSUE HOLDER
38	TEMPERED GLASS SHOWER ENCLOSURE w/ DOUBLE SWING DOOR, HINGES AND LATCH.
39	24" VERTICAL GRAB BAR MOUNTED AT 34" A.F.F. TO CENTERLINE.
40	8" x 8" x 3" DEEP RECESSED SOAP DISH, CULTURED MARBLE TO MATCH SHOWER SURROUND @ 42" A.F.F.
41	DOOR MOUNTED BUMPER / PROTECTOR w/ RUBBER TIP MOUNTED TO MEET GLASS SHOWER DOOR BEFORE BATHROOM DOOR IMPACTS GLASS SHOWER DOOR.
42	WALL MOUNTED FOLD UP SHOWER SEAT @ 18" A.F.F. TO SEAT.
43	30"x60" CLEAR FLOOR SPACE AT TUB.
44	60"x56" CLEAR FLOOR SPACE AT TOILET.
45	30"x48" CLEAR FLOOR SPACE AT LAVATORY.
46	FLUSH LEVER ON ACCESSIBLE SIDE OF TANK.
47	GRANITE COUNTER TOP w/ CABINET, SEE SHEET A406 FOR ELEVATIONS.
48	UNDERMOUNT SINK AND FAUCET, SEE SHEET A406 FOR ELEVATIONS.
49	2" THICK WALL AT SHOWER (BY ROTATING THE STUDS PARALLEL TO GYPSUM BOARD) TO ACCOMODATE ADDITIONAL REQUIRED DEPTH OF SHOWER PAN.
50	VINYL REDUCER STRIP AT CARPET / AMTICO VINYL TRANSITION.
51	PARTITION WALL TYPICAL.
52	CULTURED STONE OR GRANITE TUB SURROUND, TYPICAL.
53	GLASS SHOWER DOOR AND PARTITION.
54	VINYL BASE BEYOND, TYPICAL.
55	VINYL TUB TRIM STRIP.
56	GLASS SHOWER DOOR HINGES, ANCHOR HINGES THRU TUB SURROUND IN TO WALL FRAMING.
57	ACRYLIC SHOWER RECEPTOR, TYPICAL.
58	3/4" PLYWOOD CUBBY WITH ALDER SOLID WOOD EDGE, PAINTED AS SPECIFIED. ANCHORED TO THE ADJECENT WALL & BLOCKING ABOVE.
59	TOILET TISSUE PAPER HOLDER, AS SPECIFIED.
60	LINE OF VANITY ABOVE.

NOTE: PLAN DIMENSIONS SHOWN ON THIS DRAWING ARE TO FACE OF FINISH WALLS UNLESS NOTED OTHERWISE.

SEE F.F.E. SCHEDULE PER SELECTED INTERIOR DESIGN SCHEME, REFER TO A-16 FOR PARTITION TYPES

GENERAL NOTES

1. ELECTRICAL OUTLETS IN ADJACENT ROOMS OF THE SAME TYPE SHALL BE OFFSET A MAXIMUM OF 8" & SEP. BY STUD.
2. REFER TO BUILDING PLANS FOR LOCATION OF GUEST ROOM TYPES
3. ALL PLAN DIMENSIONS ARE TO FACE OF STUD

REFERENCE FINISH SELECTION BOOK FOR PAINT AND MATERIAL LEGEND. (XX)

DAMMON ENGINEERING, INC.
Architects & Engineers
dammoneng@aol.com
dammoneng.com
PHONE: 985-649-5832
FAX: 985-641-5950
CHIEF ENGINEER: BRIAN MISTICH, P.E.
CHIEF ARCHITECT: KEVIN RINCHEN
644 ASHLAND TRAIL
SLIDELL, LA 70458

The above drawings and specifications, designs and arrangements thereof hereby are and shall remain the property of the Architect and no part thereof shall be copied, disclosed to others, or used in connection with any work or project other than the specific project for which they have been prepared and developed without written consent of the Architect. Visual contact with these drawings or specifications shall constitute conclusive evidence of acceptance of these restrictions.

LAQUINTA INNS & SUITES

5017 CONSTITUTION DRIVE
WEST MONROE, LOUISIANA 71292

JOB No: 2196 | DATE: 04-15-2014
DRAWN BY: JTL | CHECKED BY: CKD

#	DESCRIPTION	DATE
	REVISIONS	

ENLARGED GUESTROOM BATH PLANS

SHEET No: 40 OF 53

A32