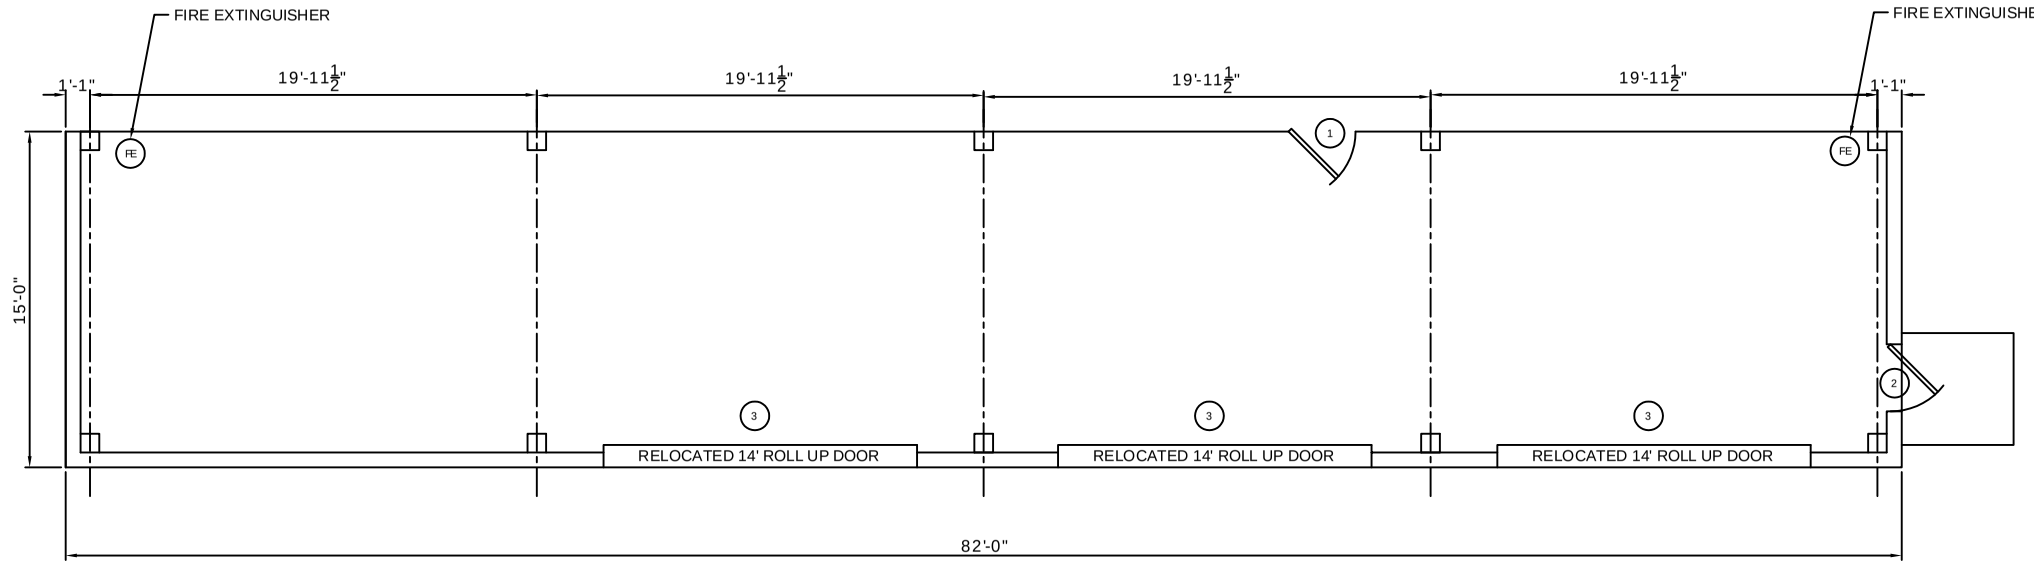

FLOOR PLAN
SCALE: 1/4"= 1'-0"

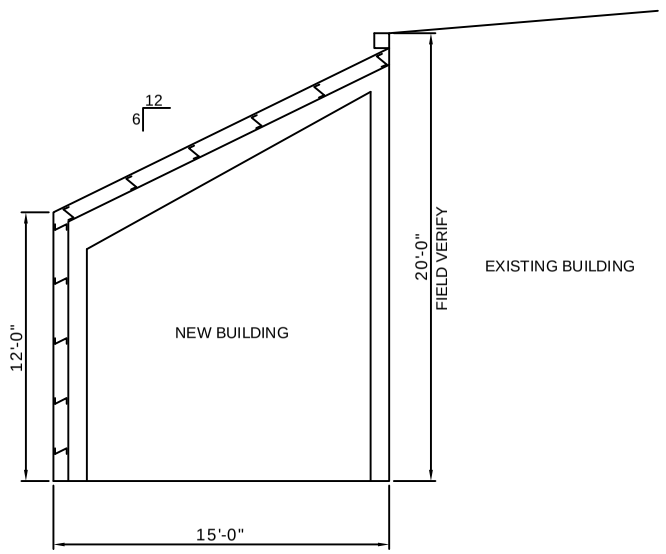

SECTION
SCALE: 1/4"= 1'-0"

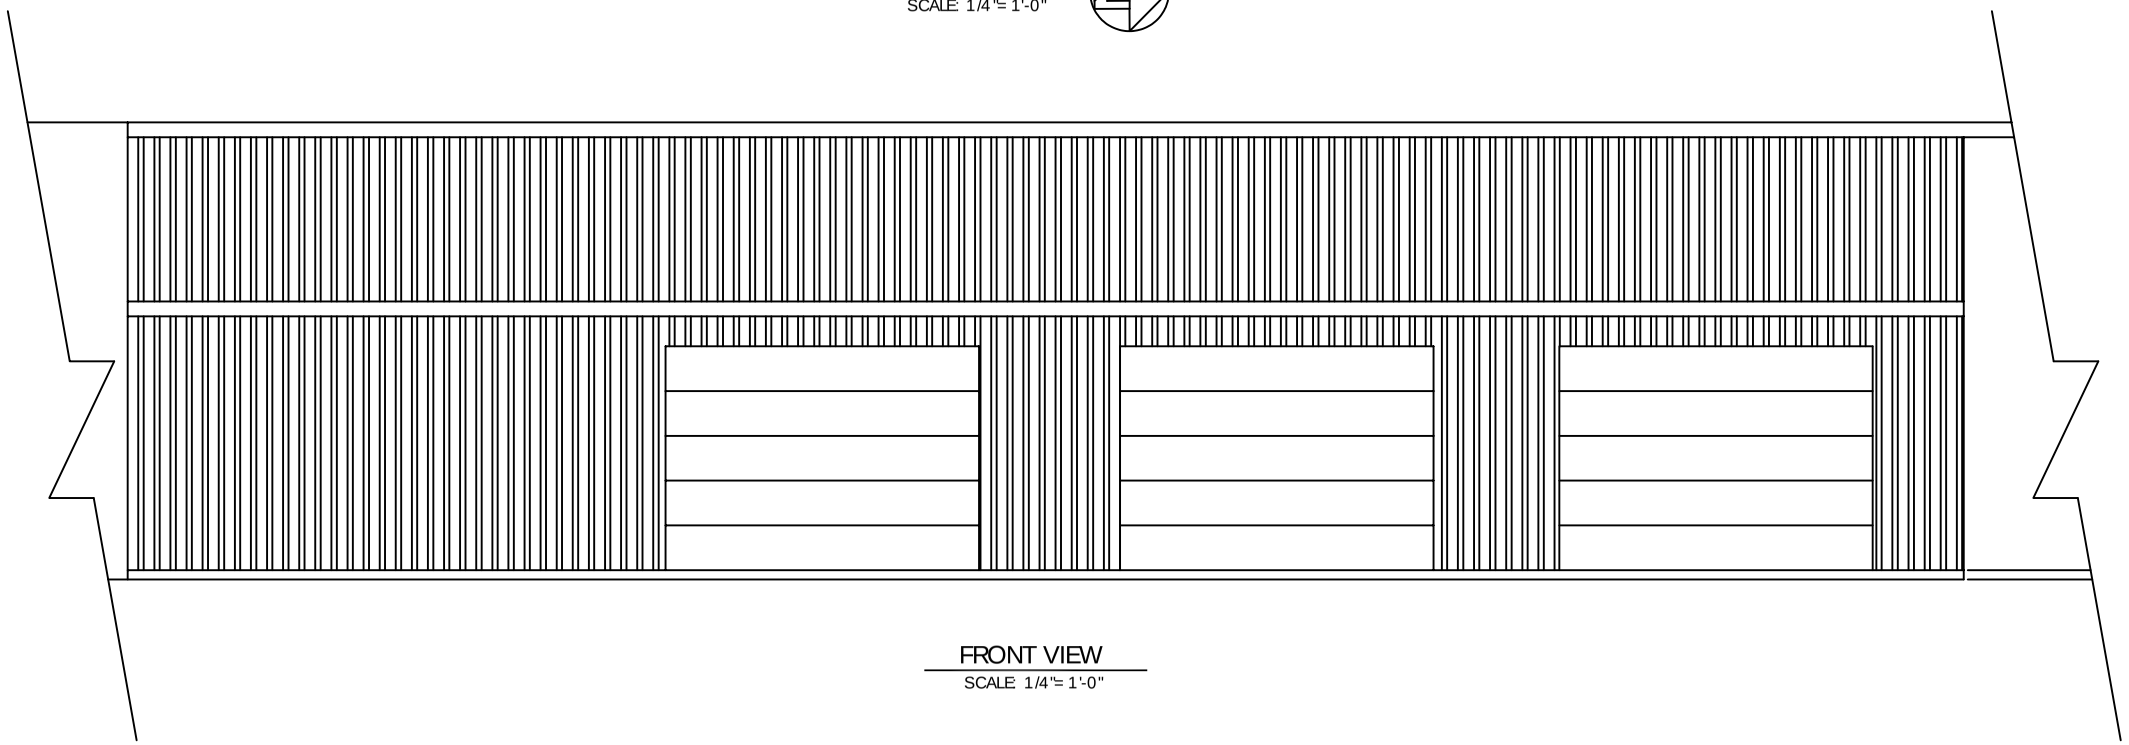

FRONT VIEW
SCALE: 1/4"= 1'-0"

ROOM FINISH SCHEDULE

NAME	FLOOR					BASE					WALL				CEILING					REMARKS
	CARPET	CONC.	TILE			WOOD BASE	CERAMIC TILE			NONE	GYP BD	STRUCT. WFG. INSUL	CERAMIC TILE	CEMENT BD.	GYP BD	LAY-IN ACOUST.		5/8" GYP BD.	STRUCT. WFG. INSUL	CLG. HGT.	
WAREHOUSE		●								●		●							●	STRUCT.	

DOOR & HARDWARE SCHEDULE

NO.	SIZE	TYPE					FRAME				HINGE			LOCK					ACCESSORIES						RATINGS	REMARKS
		RAISED PNL. MAS.	HOLLOW METAL	ALUM.	VERT. ROLLING	VINYL	STEEL	ALUMINUM	WOOD	CASED OPENING	DBL. SWING	BUTT	BURGLERPRF	ROLL UP	PASSAGE	PRIVACY	DEADBOLT	KEYED HANDLE	PUSH PULL	PANIC	THRESHOLD	WEATHERSTRIP	DOOR STOP	FULL GLASS	MAG. RELEASE	CLOSER		
1	3/0 x 6/8		●				●					●						●								●		INTERIOR
2	3/0 x 6/8		●				●					●						●			●	●				●		EXT. RATED FOR 130 MPH
3	14'x 16'			●			●							●				●			●	●						EXIST. TO BE RELOCATED

DAMMON
ENGINEERING, INC.

CHIEF ENGINEER
EMMETT
DAMMON, P.E.

CHIEF ARCHITECT
ROBERT
WILTSE

1095 FLORIDA AVENUE
SLIDELL, LA. 70458
OFFICE: 985-649-5832
FAX: 985-641-5950

WEBSITE:
WWW.DAMMONENGINEERING.COM

EMAIL:
DAMMONENG@BELLSOUTH.NET

ARCHITECTURE

ENGINEERING

STUDIES

PLANNING

INVESTIGATION

EXPERT WITNESS

WINDWARD, INC.
37362
BROWNSVILLAGE RD
SLIDELL, LA. 70460

FLOOR PLAN
ELEVATION
SECTION

REV:

SCALE: AS NOTED

JOB#: 1934

DATE: 04-04-08

SHEET 5

A-1

OF 8