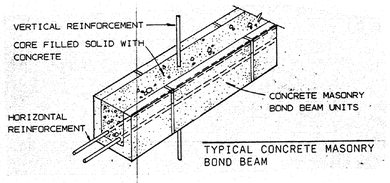

TYPICAL CONCRETE MASONRY BOND BEAM

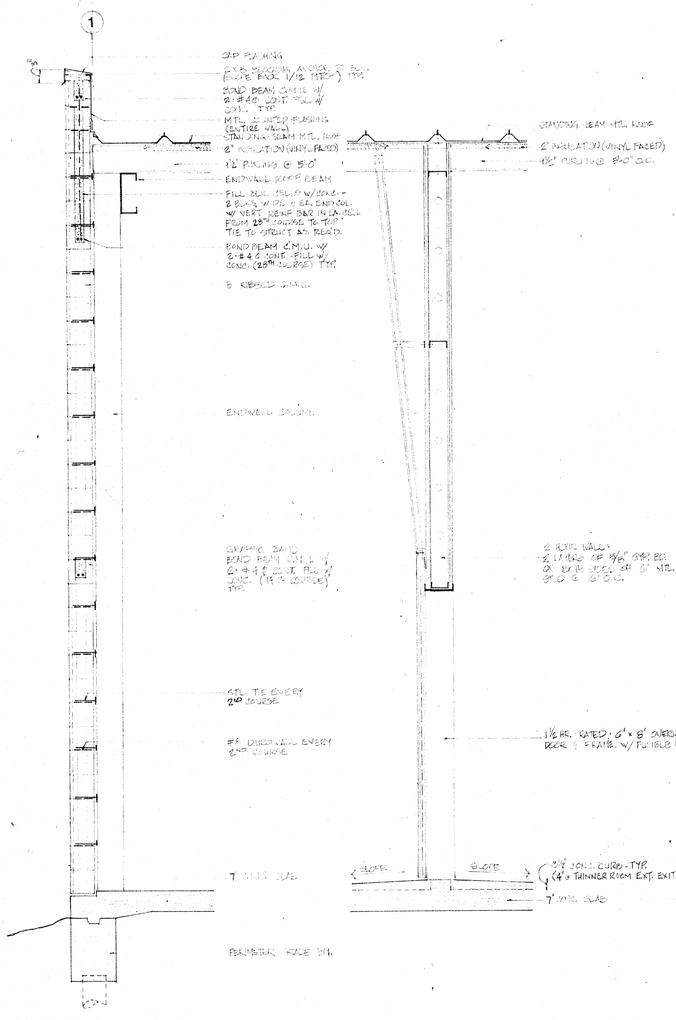

1 A•2 | A•5 — 2 A•2 | A•5 — 3 A•2 | A•5 — 4 A•2 | A•5 — 5 A•2 | A•5

CRITICAL NOTE: FINISHED GRADE TO BE AT LEAST 6" BELOW BLOCK LEDGE

wall sections

scale: 1/2"=1'-0"

BRUNING 40-22-63571

project no. 87094
date 10 Dec. 87
scale NOTED
drawn by VFA
checked by SFC

revisions	date

CASERTA / CARROLL ARCHITECTS
A Professional Corporation
110 James Drive West / Suite 200 / St. Rose, LA 70087 / 504-466-0988

PPG INDUSTRIES • TRAINING & DISTRIBUTION CENTER
James Business Park • St. Rose, Louisiana
BRACKLEY & VOELKEL • GENERAL CONTRACTORS

A•5 | 5/14