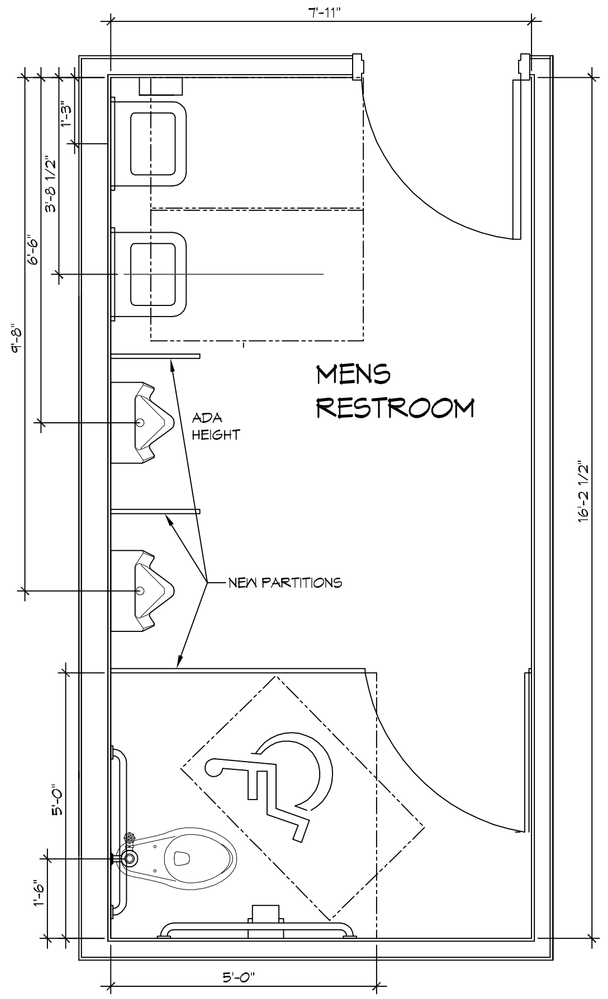

1 MENS RESTROOM
SCALE: 1/2" = 1'-0"

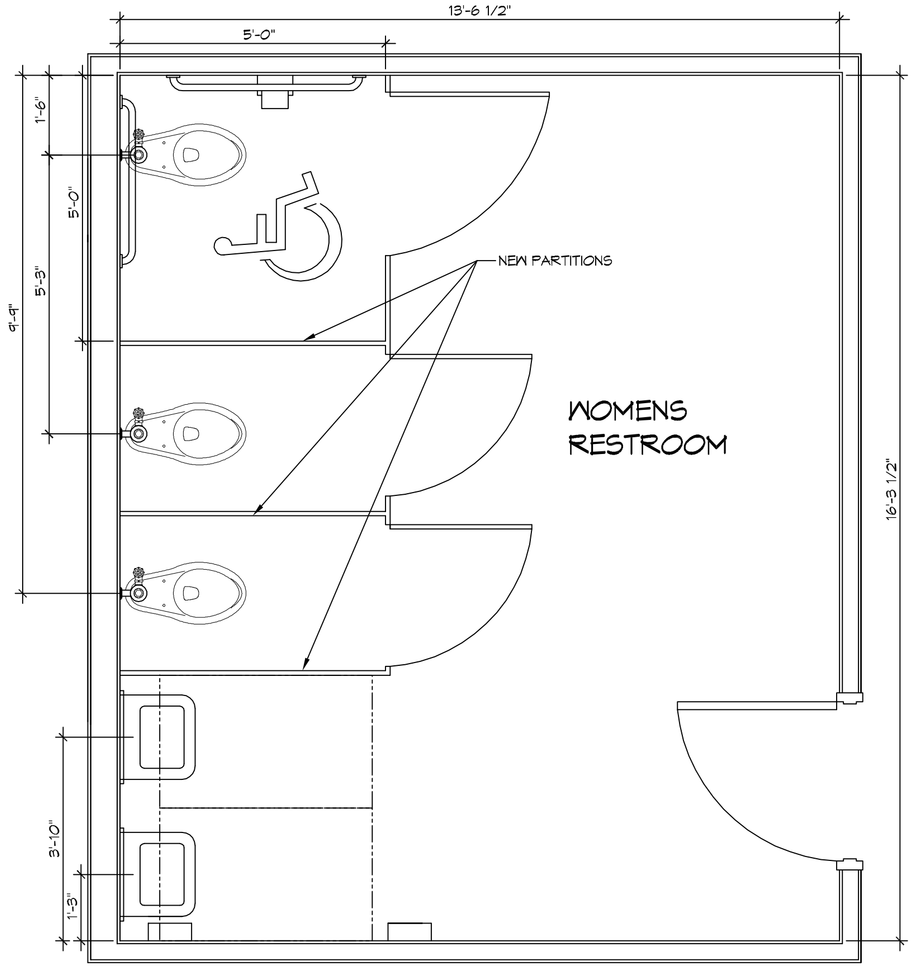

2 WOMENS RESTROOM
SCALE: 1/2" = 1'-0"

TOILETS:
KOHLER : 96057 FOR ADA TOILET W/FLUSH VALVE
KOHLER : 96053 FOR NON ADA TOILET W/FLUSH VALVE

SINKS:
KOHLER : K-2030-0 ADA WITH LEVER HANDLE

URNIALS : K-5016-ET-0 WALL MOUNTED W/FLUSH VALVE

PLUS ALL ACCESSORIES FOR A COMPLETE INSTALLATION.

FIELD VERIFY PRIOR TO ORDERING.

ACCESSIBILITY NOTES

DOOR CLEARANCE NOTES

ALCOVES SHALL COMPLY WITH THE CLEARANCES FOR FRONT APPROACHES.

DOOR HARDWARE SHALL BE LEVER TYPE.

MAX DOOR OPENING FORCE:
- INTERIOR HINGED DOORS: 5 LBF
- EXTERIOR HINGED DOORS: 8.5 LBF
- SLIDING OR FOLDING DOORS: 5 LBF

HARDWARE REQUIRED FOR ACCESSIBLE DOOR PASSAGE SHALL BE MOUNTED NO HIGHER THAN 48" AND NOT LESS THAN 34" ABOVE FINISHED FLOOR.

THE FLOOR OR GROUND AREA WITHIN THE REQUIRED CLEARANCES SHALL BE LEVEL AND CLEAR.

DOORWAYS SHALL HAVE A MINIMUM CLEAR OPENING OF 32" WITH THE DOOR OPEN 90°, MEASURED BETWEEN THE FACE OF THE DOOR AND THE OPPOSITE STOP. OPENINGS MORE THAN 24" IN DEPTH SHALL MAINTAIN 32" MIN CLEARANCE.

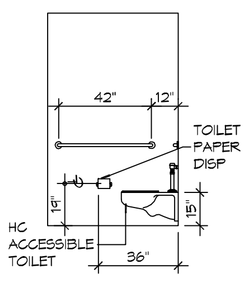

D INTERIOR ELEVATION

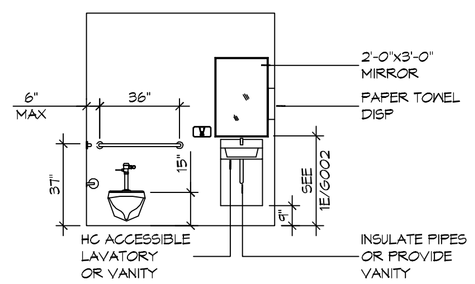

C INTERIOR ELEVATION

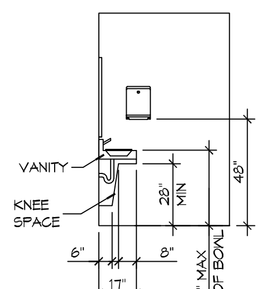

B INTERIOR ELEVATION

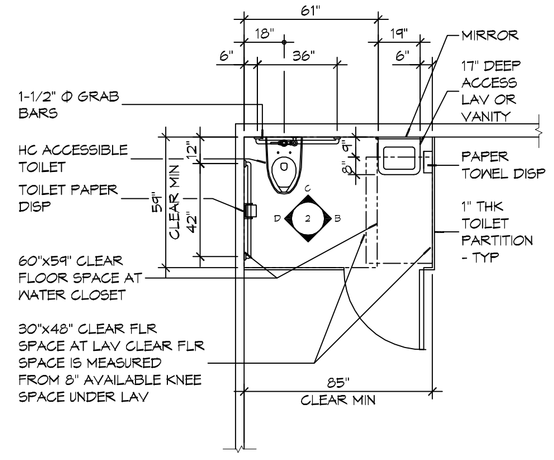

A FLOOR PLAN

2 RESTROOM CLEARANCES
SCALE: 1/4" = 1'-0"

2 NEW BAR LAYOUT
SCALE: 1/2" = 1'-0"

K TOILET

J TOILET

I TOILET

H URINAL

M TOILET PAPER DISP

T TOWEL DISPENSER

S TAMPON VENDOR

R SANITARY NAPKIN

Q TOWEL BAR

E MIRRORS

P SIGNAGE

1 MOUNTING HEIGHTS
SCALE: 1/4" = 1'-0"

DAMMON ENGINEERING, INC.
LOUISIANA & MISSISSIPPI
www.dammonengineering.com
info@dammonengineering.com
PH: 985.649.5832

Chief Engineer: Brian Mistich, PE
5454 Old Spanish Trail
Slidell, LA 70458

REVISIONS

#	DESCRIPTION	DATE

SEAL:

RENOVATION OF ADA BATHROOMS AND BAR
OSHAKA HABACHI & GRILL SUSHI BAR
712 I-10 SERVICE ROAD
SLIDELL, LA 70461

JOB No: [#####] DATE: 10-16-17
DRAWN BY: CHECKED BY:

SHEET TITLE:
ACCESSIBILITY INFORMATION

DRAWING NUMBER:
G102

SHEET No: 2 of #

The ideas and designs incorporated in these plans, as an instrument of service, are the property of Dammon Engineering, and were prepared solely for the use and benefit of the owner with respect to the work described in these plans. They are not to be used by the owner or any other person on any other work except by agreement in writing and with appropriate compensation to Dammon Engineering. Owner shall indemnify and hold harmless Dammon Engineering and its officers and employees from all suits and claims arising out of any reuse of these plans without written authorization and adaptation by Dammon Engineering.

FILE NAME: J:\--- RESTAURANTS\Oshaka\Drawings\Current Drawings\G102 - ADAG Information.dwg PLOT DATE & TIME: Thursday, October 19, 2017 - 8:06:48 AM