


5 A4.22 SCIENCE CLASSROOM 3029- WEST ELEVATION
SCALE: 1/4" = 1'-0"




1 A4.22 SCIENCE LAB 3025- WEST ELEVATION
SCALE: 1/4" = 1'-0"

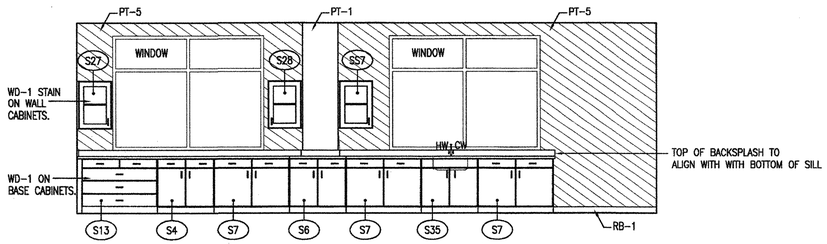


6 A4.22 SCIENCE CLASSROOM 3029- EAST ELEVATION
SCALE: 1/4" = 1'-0"

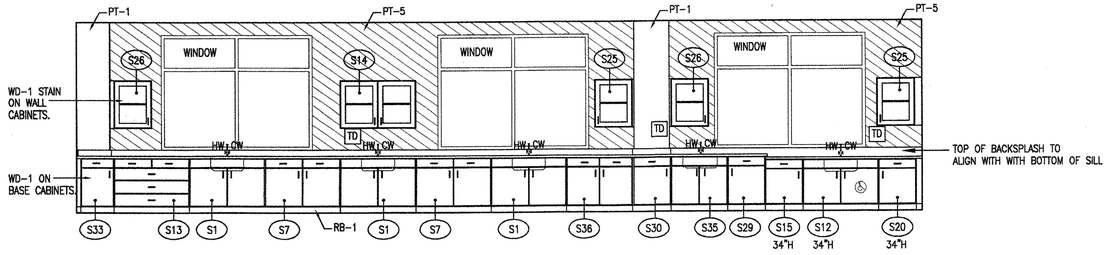


2 A4.22 SCIENCE LAB 3025- EAST ELEVATION
SCALE: 1/4" = 1'-0"

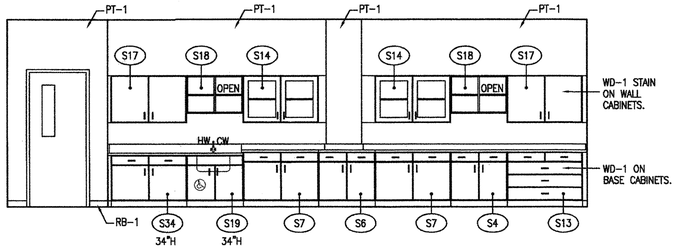


7 A4.22 SCIENCE PREP 3027- NORTH ELEVATION
SCALE: 1/4" = 1'-0"

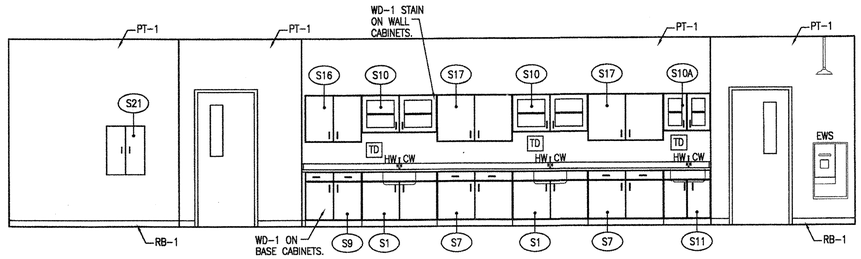


3 A4.22 SCIENCE CLASSROOM 3004- NORTH ELEVATION
SCALE: 1/4" = 1'-0"

NOTE:
REFER TO EQUIPMENT PLANS FOR ADDITIONAL REQUIREMENTS

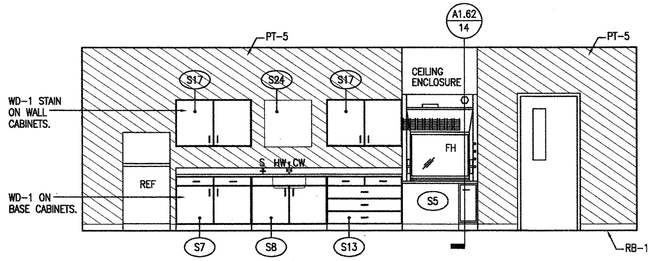


9 A4.22 FUME HOOD - FRONT ELEVATION
SCALE: 3/8" = 1'-0"

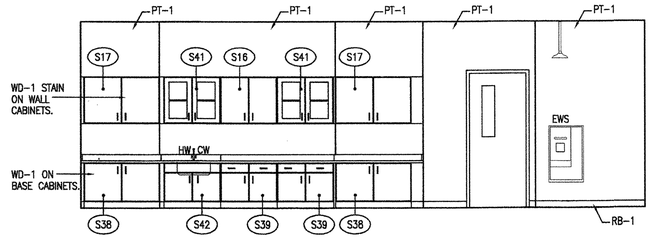


8 A4.22 DEMONSTRATION TABLE - FRONT ELEVATION
SCALE: 3/8" = 1'-0"

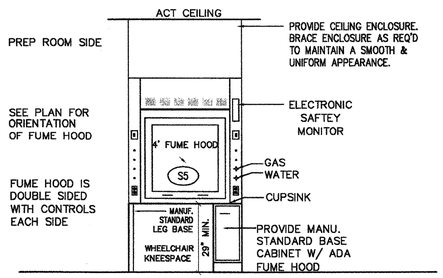


4 A4.22 SCIENCE CLASSROOM 3004- SOUTH ELEVATION
SCALE: 1/4" = 1'-0"

VergesRome Architects
FANNING HOWEY
A Joint Venture
320 N. Carrollton Avenue, Suite 100
New Orleans, Louisiana 70119
t. 504.488.7739 f. 504.488.7743

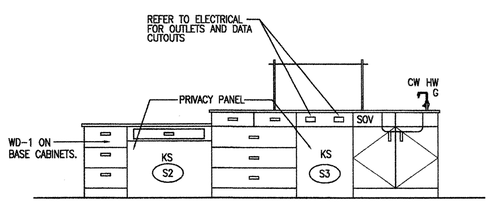© copyright 2012

ERNEST E. VERGES II
REG. NO. 3906
STATE OF LOUISIANA
REGISTERED ARCHITECT

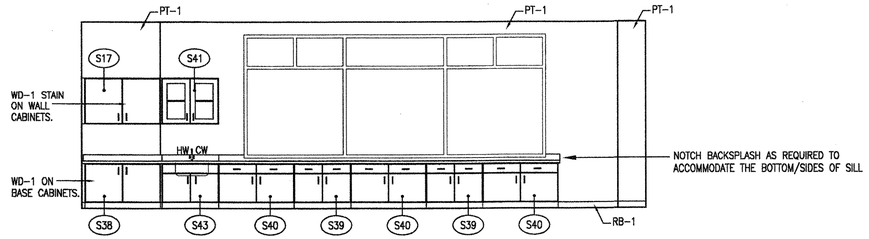NEW 3 SECTION ELEMENTARY SCHOOL
AT FISK-HOWARD SCHOOL
RECOVERY SCHOOL DISTRICT
211 S. LOPEZ STREET
NEW ORLEANS, LOUISIANA 70119

DATE ISSUED: 7 DECEMBER, 2012
REVISED:
REVISED:
REVISED:
REVISED:
DRAWN BY: MKS
CHECKED BY:
PHASE:
BID DOCUMENTS

11085

TITLE:
**INTERIOR ELEVATIONS SCIENCE**

SHEET:
**A4.22**