SCALE: 1" = 40'

N

THIRD STREET

DRAINAGE CANAL

LOWER DITCH TO NEW FLOW LINE

REMOVE AREA OF CONC. RIP RAP

CONCRETE HEADWALL INV. 13.01

2'-0" GAP IN CURB 19.00 FG.

SEE TYPICAL CURB SECTION

RAMP "A" SECTION

5/16" = 1'-0"

K&B DRUG STORE

DELCHAMPS

FIN. FLR. EL. 22.47

MISC. SHOPS

WOOLCO

GARDEN CENTER

FRONT STREET

U.S. HIGHWAY No. 190

JUNCTION BOX INV. 12.70

JUNCTION BOX INV. 12.52

JUNCTION BOX INV. 12.21

JUNCTION BOX INV. 14.78

S.MH. No. 3 TC. 21.40 INV. 17.21

S.MH. No. 4 TC. 21.10 INV. 18.00

S.MH. No. 2 TC. 21.40 INV. 14.60

S.MH. No. 1 TC. 17.40 INV. 7.57

DRAIN MH INV. 15.02

DRAIN MH INV. 15.29

JUNCTION BOX INV. 18.70

CATCH BASIN TYPE I T.C. 20.08

CATCH BASIN TYPE I T.C. 18.54

CATCH BASIN TYPE II TC. 18.60 INV. 15.50 NOTE: USE V.F. VRFG NO. 36"x 36" C.I. FRAME & GRATE THIS C.B.

CATCH BASIN TYPE II TC. 18.00 INV. 15.36

CATCH BASIN TYPE II TC. 17.00 INV. 11.90

CATCH BASIN TYPE II TC. 17.50 INV. 14.60

KIOSK

PROVIDE "RUMP" IN CONC. @ TRUCK WELL OPENING

TRUCK WELL

2" SUPPLY OIL METER

LOCAL UTILITY TO SUPPLY WATER, WATER BASED ON A DEMAND OF 60 GPM.

TYPICAL 4½" CONCRETE PAVING 18'x 18' METAL PARTING STRIP KEY JOINT (VERTICAL) DUMMY JOINT HORIZONTAL (SEE TYPICAL DETAIL CORNER JOINTS) WITH EXP. JT. AT EVERY 5TH GRID OF ½" BITUMINOUS MAT'L. (TYP. EA. WAY.)

REMOVE EXISTING PAVEMENT

GUARD RAIL EA. SIDE

NOTE: FOR BUILDING DIMENSIONS SEE SITE LAYOUT PLAN

REMOVE ALL TYPICAL WEEPHOLE PROTECTION AND CONNECTION TO BE REMOVED AND REPLACED WITH SPECIFIED MATERIALS

BEGIN RAMP "A" PROFILE

BEGIN RAMP "B" PROFILE

NEW ROADWAY

TRAFFIC GUARD RAIL & POST

LA. HWY. No. 25

NOTES:

1. Water lines less than 2" in diameter shall be Type K copper tubing meeting ASTM D-88 specifications.
2. Water lines from 2" to 4" in diameter shall be PVC pipe and have an SDR 21 pressure rating and meet ASTM D-1784 specifications for PVC compound, ASTM D-3139 specifications for push-on joints, and ASTM F-477 specifications for gaskets.
3. Water lines 6" and greater in diameter shall be PVC pipe and shall meet AWWA C-900 specifications, with equivalent cast iron pipe outside diameter dimensions and shall be Class 150 and conform to SDR-18 requirements.
4. Sewer lines 4" and smaller in diameter shall be schedule 40 PVC pipe.
5. Sewer lines greater than 4" in diameter shall conform to ASTM D-3033-75, SDR 35, specifications.

LEGEND

- EXIST. GRADE SPOT ELEVATION
- CONCRETE SIDEWALK
- BUILDING
- REINF. CONC. DRAIN PIPE
- WATER LINE
- GAS LINE
- SANITARY SEWER
- SANITARY MANHOLE
- WATER METER (by city)
- GAS METER (by others)
- FIRE HYDRANT
- FLOW LINE ELEVATION + 0.00 FL
- INVERT INV. 0.00
- FINISH GRADE ELEVATION + 0.00 FG
- FINISH FLOOR ELEVATION FIN. FLR. EL 0.00
- WATER GATE VALVE
- CONTINUOUS CURBING
- GAPPED CURBING
- EXIST. GAS LINE G
- EXIST. WATER LINE W
- EXIST. DRAINAGE PIPE
- SANITARY CLEAN OUT
- CATCH BASIN TYPE I
- CATCH BASIN TYPE II
- JUNCTION BOX
- DRAIN MANHOLE

REVISED OCT. 21, 1980 W.W.C.

RAMP "A" 1"=10'

RAMP "B" 1"=10'

EXPANSION JT. AT EVERY FIFTH GRID BOTH WAYS METAL TO BE PREFORMED ½" BITUMINOUS FILL

EXPANSION JT. DETAIL

METAL PARTING STRIP KEY JOINT (LONGITUDINAL) (5' MAX. SPACING)

½" EXP. JT.

½" BITUMASTIC

½" COMPRESSIBLE FOAM FILLER

DUMMY JOINT (½" MIN. SPACING (TRANSVERSE)

4½" THICK CONCRETE PAVING

CORNER JOINT DETAIL

#4 @ 18" O.C. (TYP.)

#4 @ 24" O.C. (TYP.)

VARIES (TYP.)

COMPACTED FILL

RAMP "B" SECTION

4½" CONC. PARKING

FLUME

FLUME DETAIL

RAMP "B" PLAN

#4 BARS (DOWEL) @ 24" O.C. FOR CONT. CURB IF POURED SEPARATELY FROM SLAB #4 BARS (DOWEL) @ 24" O.C. EACH 10' SECTION GAPPED CURB

TYPICAL CURB SECTION

REVISED OCT. 21, 1980 W.W.C.

6" CURBING SEE TYP. CURBING SECTION

4½" CONC. PARKING SLAB

GAPPED CURBING

REVISED: RELOCATED CONCRETE RAMPS (10-21-80 W.C.)

REVISED: ADDED CONCRETE FLUMES AND CONCRETE RAMPS, LOWERED FINISHED GRADE, SEWER LINE AND DRAINAGE LINE, CHANGE PIPE TYPE. 11-21-80 WC

* REVISED: CHANGE PIPE SIZE 12-10-80 WC

1 REVISION NO. 1, OCT. 30, 1980

ADDENDUM NO. 2, OCT. 28, 1980 SHEET REVISED

SHEET 4

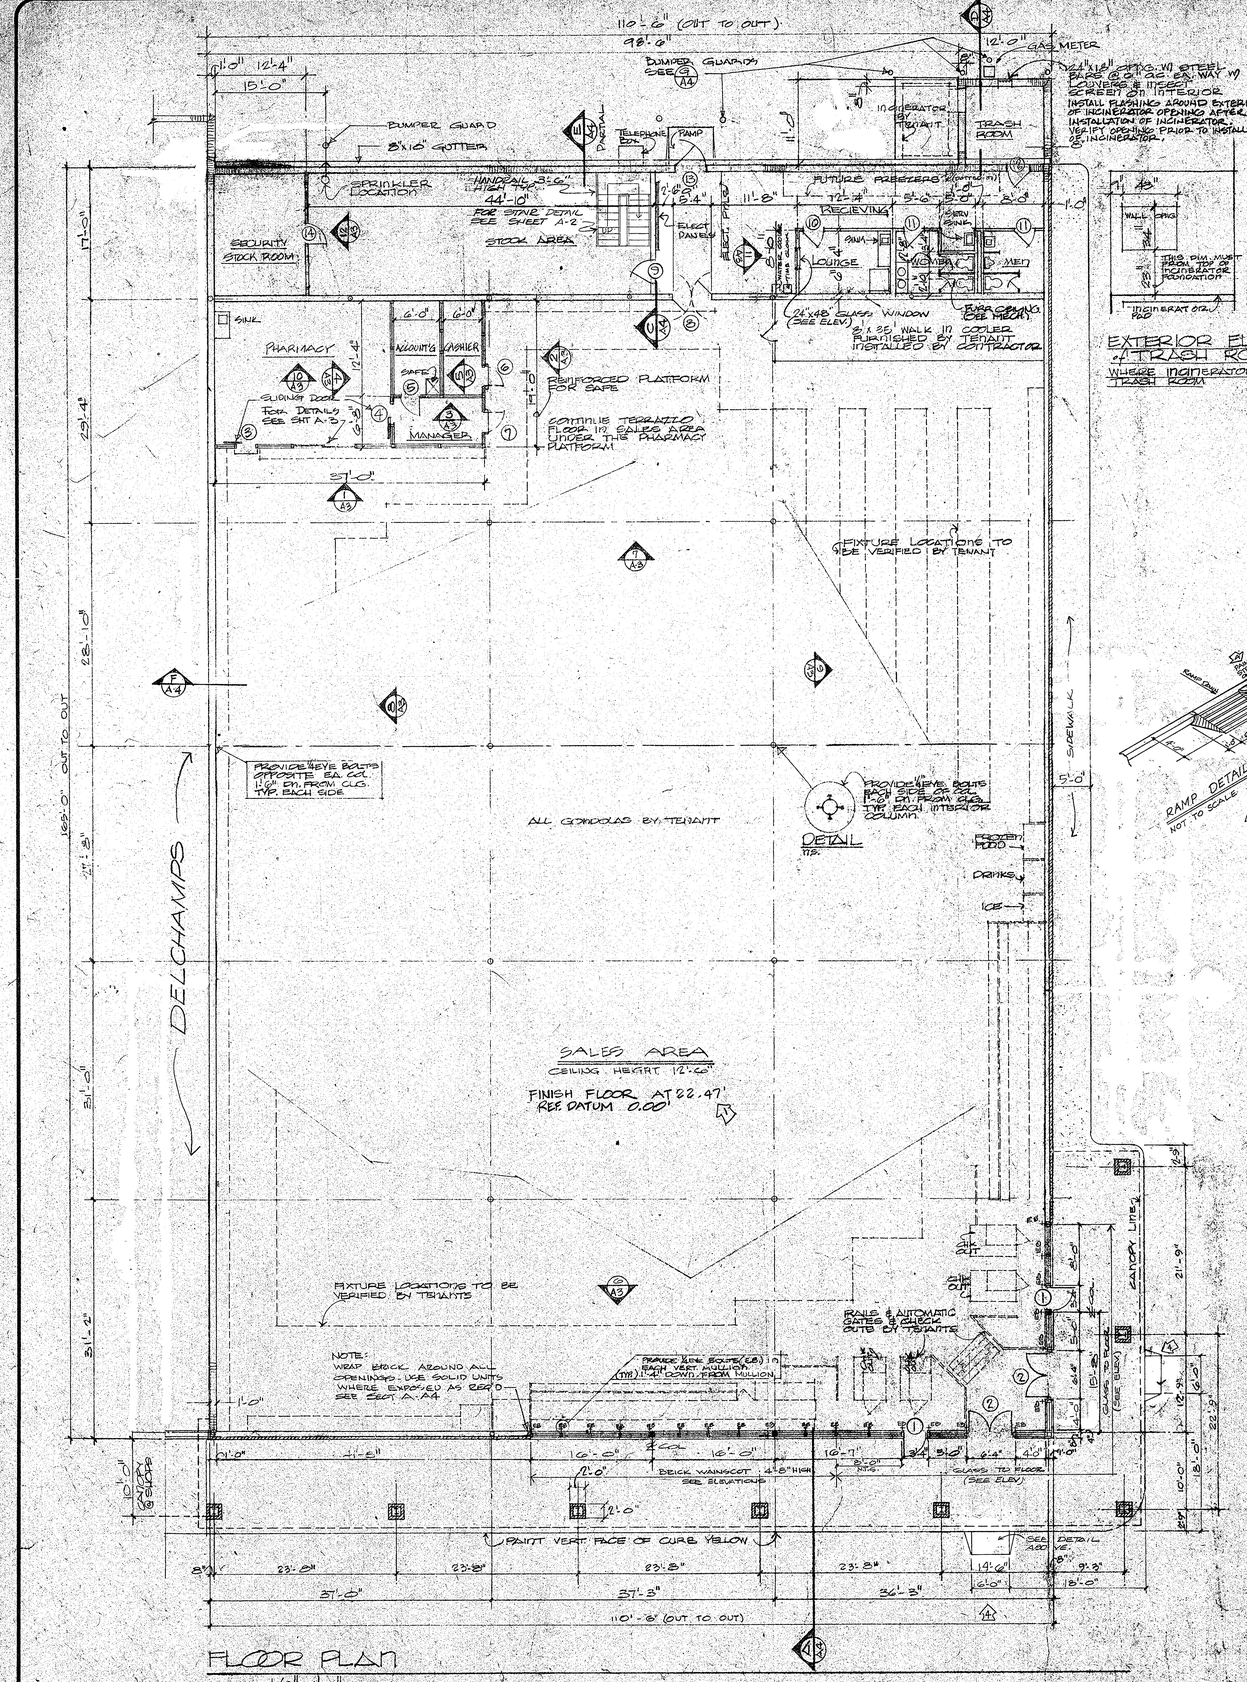

FLOOR PLAN

SCALE 1/8"=1'-0"

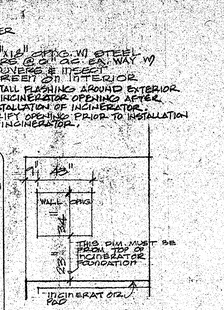

EXTERIOR ELEVATION OF TRASH ROOM

WHERE INCINERATOR JOINS TRASH ROOM

NOT TO SCALE

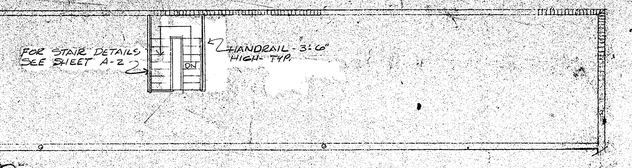

MEZZANINE PLAN

SCALE 1/8"=1'-0"

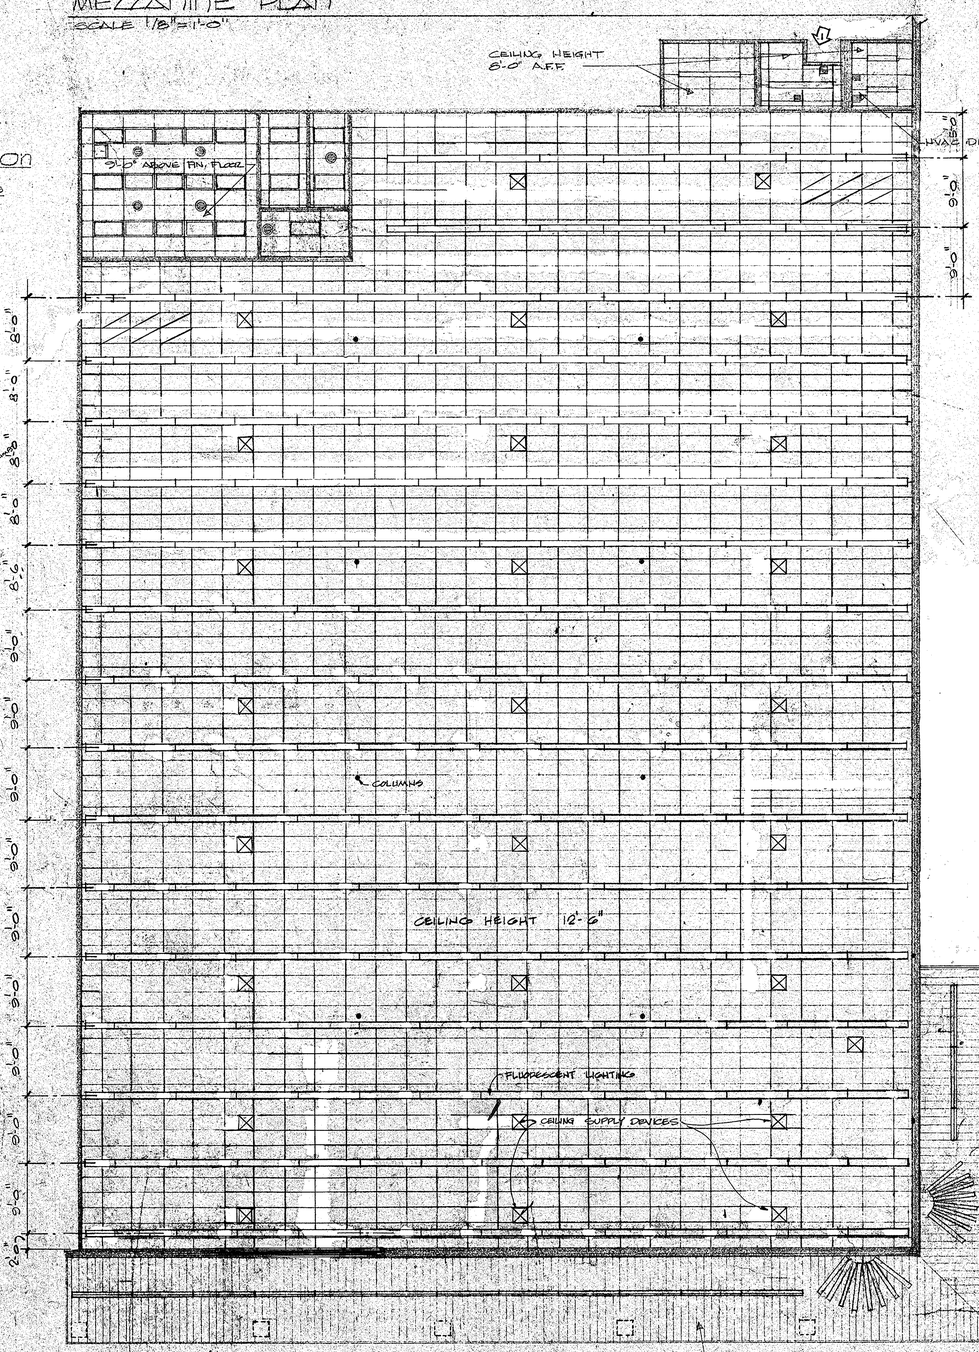

REFLECTED CEILING PLAN

SCALE: 1/8"=1'-0"

CEILING HEIGHT 12'-6" PAN-AL ALUM SOFFIT.

ADDENDUM NO 4 10/24/80 CEILING SERVICE PLAN

ADD. NO. 1 8-8-80 REVISED FINISH FLOOR ELEV. & TYP. OFF NOTE TO FURR DOWN CEILING IN TOILETS

CHARLES A. CLINE A.I.A.
ARCHITECT
P.O. BOX 11266 BIRMINGHAM, ALABAMA 35211
205-854-1166

K & B DRUGS

SHEET NO. A-1 6

SCALE 1/8" = 1'-0"

DATE 7/30

JOB NO. 80-19

SEQ. 68 88

ARTICLE XX

K & B COLOR SELECTIONS

LADIES' TOILET	
TOILET PARTITIONS	SANYMETAL, #66 APRICOT
FLOOR	AMERICAN-OLEAN QUARRY TILE - SAHARA
WAINSCOT	AMERICAN-OLEAN CERAMIC TILE # 58 VELLUM
WALLS	SHERWIN-WILDIAMS -BM-13-11 SEMI-GLOSS
LAVATORY CABINET TOP	FORMICA 881 POPPY 64 FINISH
LAVATORY CABINET	FORMICA 492 GUNSTOCK WALNUT 64 FINISH
MEN'S TOILET	
TOILET PARTITIONS	SANYMETAL, # 24 BLUE
FLOOR	AMERICAN-OLEAN QUARRY TILE - SAHARA
WAINSCOT	AMERICAN-OLEAN CERAMIC TILE # 58 VELLUM
WALLS	SHERWIN-WILLIAMS BM-13-11 SEMI-GLOSS
LOUNGE	
COUNTER TOP	FORMICA 881 POPPY 64 FINISH
CABINETS	FORMICA 492 GUNSTOCK WALNUT 64 FINISH
FLOOR	AMERICAN-OLEAN QUARRY TILE - SAHARA
WAINSCOT	AMERICAN-OLEAN CERAMIC TILE # 58 VELLUM
WALLS	SHERWIN-WILLIAMS BM-13-11 SEMI-GLOSS
SALES AREA	
FLOORS	TERRAZZO - AS PER SPECIFICATIONS
WALLS	KORELOCK PANELING # 3009 FROSTWOOD
COLUMNS	SHERWIN-WILLIAMS BM46-27 SEMI-GLOSS
STOCK ROOMS & RECEIVING AREA	
WALLS	SHERWIN-WILLIAMS BM120-17 FLAT LATEX
WAINSCOT	SHERWIN-WILLIAMS BM33-21 SEMI-GLOSS
CEILING	SHERWIN-WILLIAMS BM11-1 FLAT OIL
STAIRS & RAILINGS	SHERWIN-WILLIAMS BM 33-21 SEMI-GLOSS
TRASH ROOM	
WALLS	SHERWIN-WILLIAMS BM4029 SEMI-GLOSS
CEILING	SHERWIN-WILLIAMS BM11-1 FLAT OIL
DOORS	
WOOD	ALL WOOD DOORS NATURAL FINISH
TRASH ROOM & REAR DOORS (METAL) & FRAMES	SHERWIN-WILLIAMS BM40-21 OIL BASE
RX. DEPT. AND RX. OFFICE	
FLOOR	KENTILE # 1214 PUTNEY GRAY PUNCTUATE CEIOSB SMOKE GRAY (16) ARMSTRONG 5181 PEWTER GRAY

RESILIENT FLOORS

VINYL BASE

1/8" GAUGE BLACK, 4" HIGH, TOP SET TYPE, WITH COVED BASE AND FEATHER EDGE TOP, PREFORMED CORNER.

STAIR TREAD AND NOSING

(RX. DEPARTMENT) NON-SLIP STAIR AND METAL NOSERS. MITRE TREADS FOR PROPER FIT. RISER TO BE SHEET VINYL FULL HEIGHT OF RISER.

VINYL ASBESTOS (PRESCRIPTION DEPARTMENT) KENTILE # 1214 PUTNEY GRAY. SIZE 12" x 12" x 1/8".

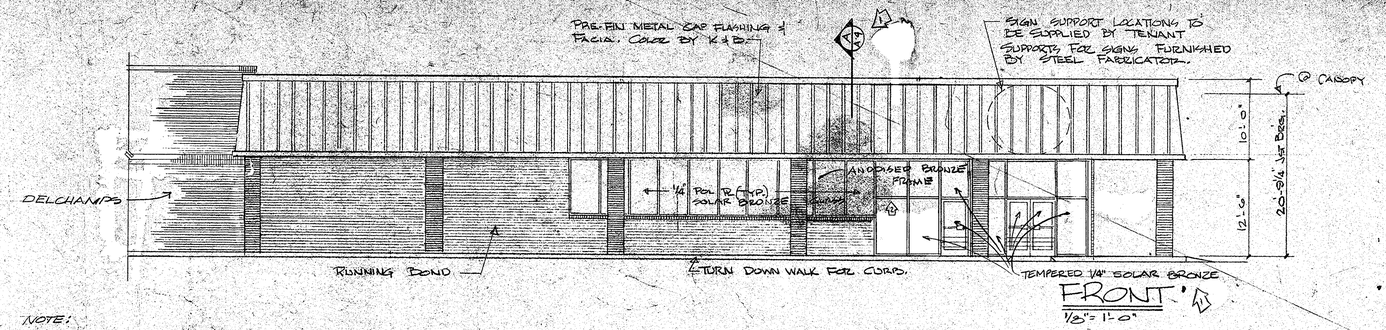

FRONT

1/8"= 1'-0"

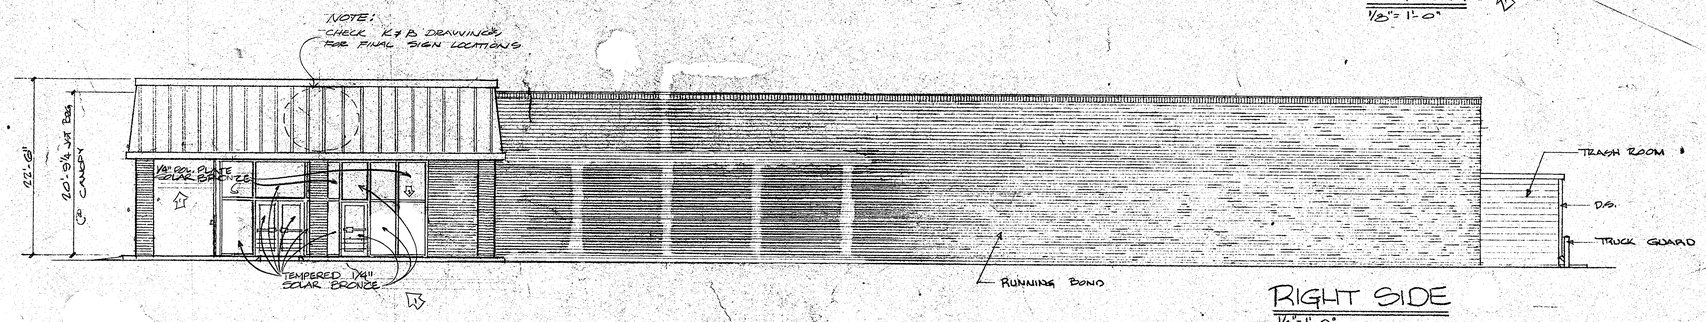

RIGHT SIDE

1/8"= 1'-0"

REAR

1/8"=1'-0"

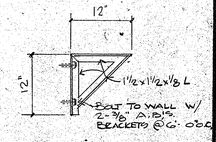

GUTTER BRACKET DETAIL

1"=1'-0"

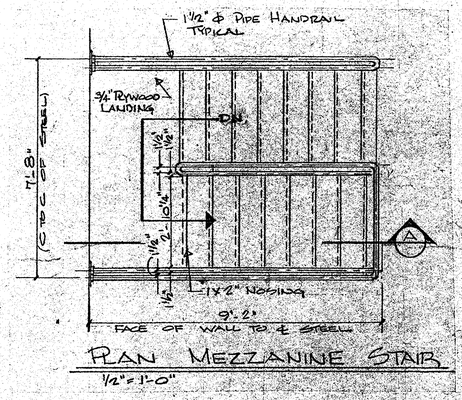

RAN MEZZANINE STAIR

1/2"=1'-0"

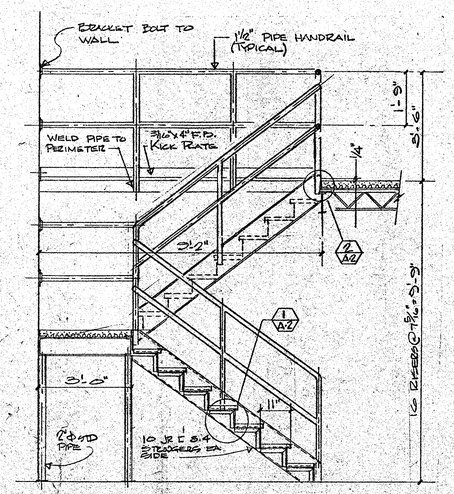

SECTION "A"

SCALE 1½"=1'-0"

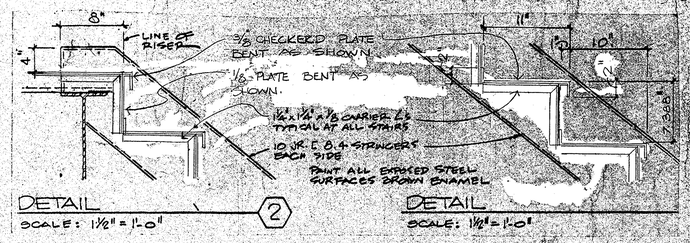

DETAIL

SCALE: 1½"=1'-0"

2

DETAIL

SCALE: 1½"=1'-0"

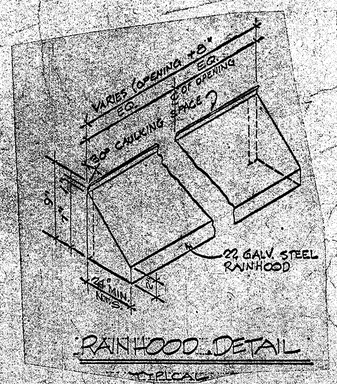

RAINHOOD DETAIL

TYPICAL

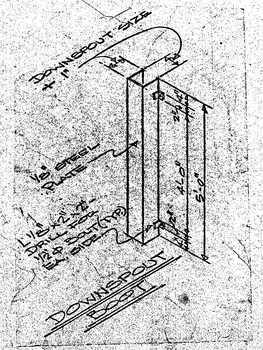

DOWNSPOUT BOOT

2 ADD. NO. 2, 10-28-80, ADDED INTERMEDIATE BARS ACROSS STOREFRONT AT DOOR HEADHEIGHT.

1 ADD. NO. 1, 8-8-80, TEMPERED GLASS HAS BEEN NOTED FOR CODE COMPLIANCE. (SHIFT SECTION "A" A-4)

CHARLES A. CLINE A.I.A.
205-834-4195

K&B DRUGS

EXTERIOR ELEVATIONS

Sheet no. A-2

SEQ 69

OF 88

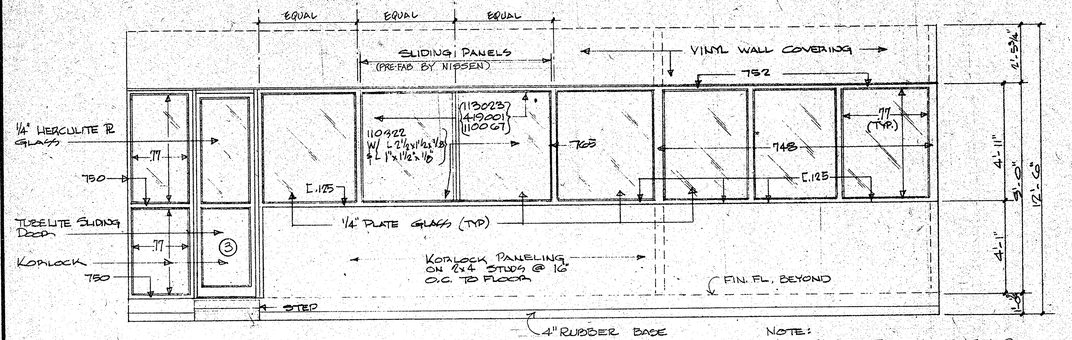

ELEVATION (1)
SCALE 3/8" = 1'-0"

NOTE:
CONTRACTOR TO CHECK SHOP DRAWINGS ON WINDOW SIZES & FIELD VERIFY.

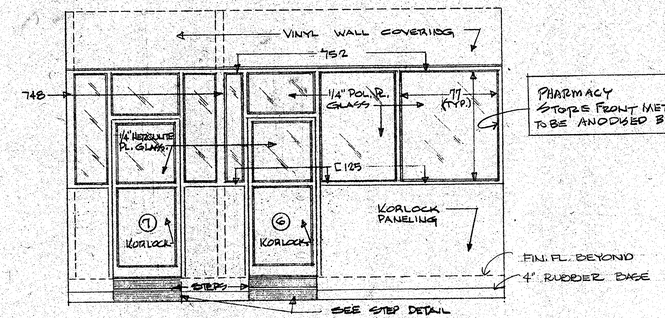

ELEVATION (2)
SCALE 3/8" = 1'-0"

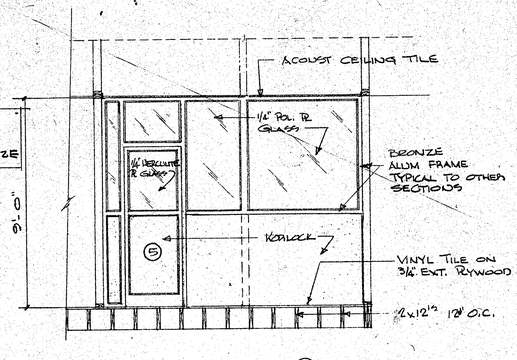

ELEVATION (5)
SCALE 3/8" = 1'-0"

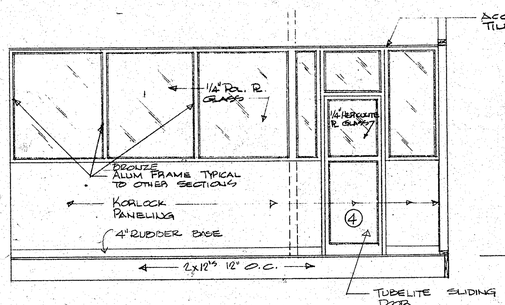

ELEVATION (4)
SCALE 3/8" = 1'-0"

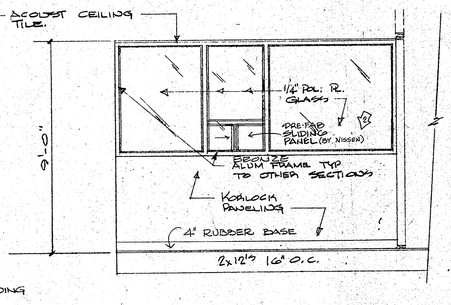

ELEVATION (5)
SCALE 3/8" = 1'-0"

ELEVATION (6)
SCALE 1/8" = 1'-0"

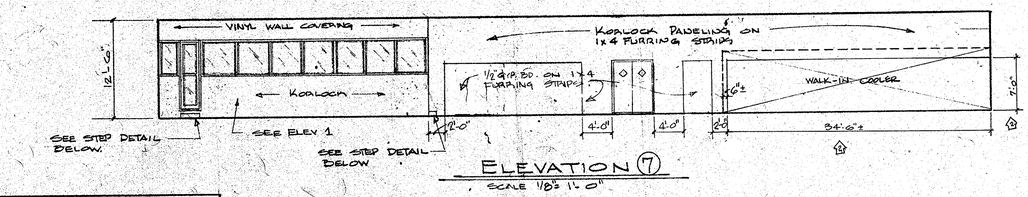

ELEVATION (7)
SCALE 1/8" = 1'-0"

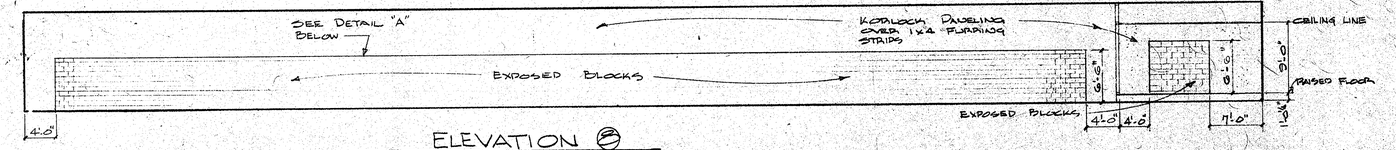

ELEVATION (8)
SCALE 1/8" = 1'-0"

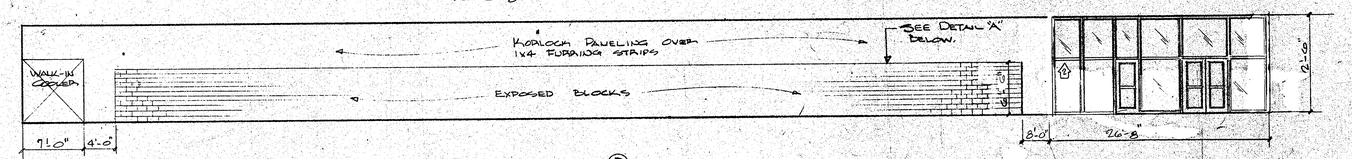

ELEVATION (9)
SCALE 1/8" = 1'-0"

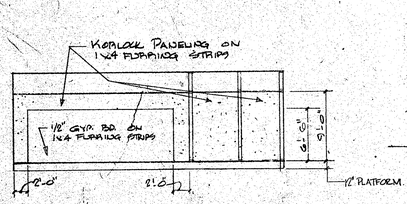

ELEVATION (10)
SCALE 1/8" = 1'-0"

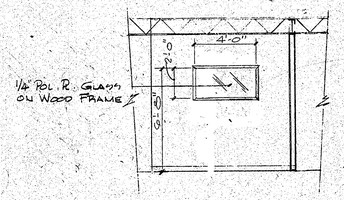

ELEVATION (11)
SCALE 1/4" = 1'-0"

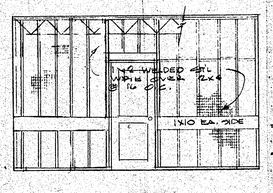

ELEVATION (12)
SCALE 1/4" = 1'-0"

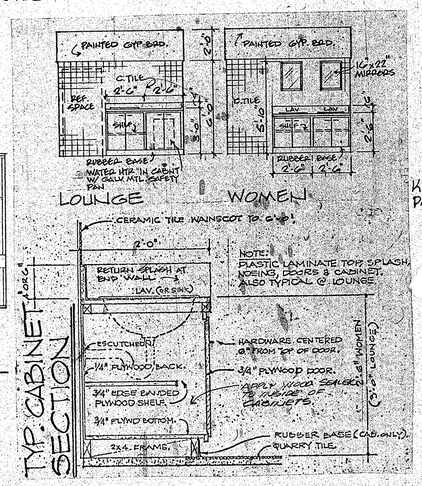

TYP. CABINET SECTION

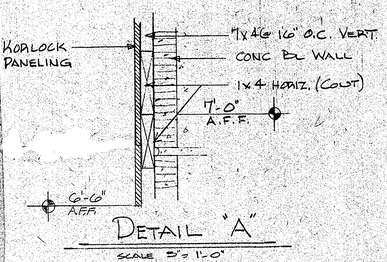

DETAIL "A"
SCALE 3" = 1'-0"

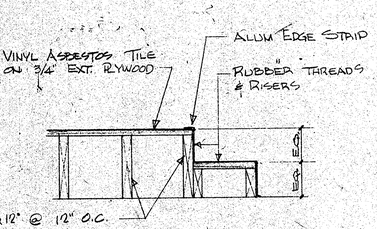

DETAIL @ STEPS
SCALE 1" = 1'-0"

NOTE: DIRECTLY UNDER SAFE LOCATION, RUN 2x12 16 6" O.C. EA. WAY.

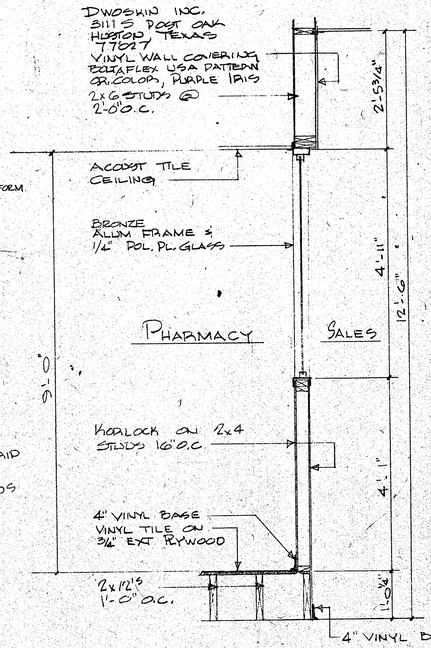

TYPICAL WALL SECTION @ PHARMACY
SCALE 3/4" = 1'-0"

2 ADDENDUM NO. 2, OCT. 28, 1980

CHARLES A. CLINE A.I.A. ARCHITECT
P.O. BOX 13506 MONTGOMERY, ALABAMA 36111

K&B DRUGS

INTERIOR ELEVATIONS & DTLS

designed CAC
drawn
checked

SEQ. 70

SHEET NO. A3

OF 13

CHARLES A. CLUNE A.I.A. ARCHITECT
Bloomington, Illinois 61701

Approved for Construction
K & B BLDRS

WALL SECTIONS & DETAILS

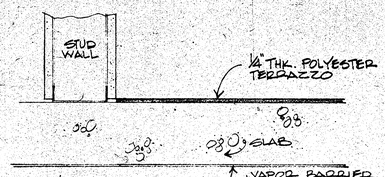

POLYESTER TERRAZZO "MAREZ" AS MANUFACTURED BY BETA INDUSTRIES, MEMPHIS, TENN (901-396-7191) ALL MUST BE SUBMITTED TO K&B FOR APPROVAL.

TERRAZZO DETAIL 3"=1'0"

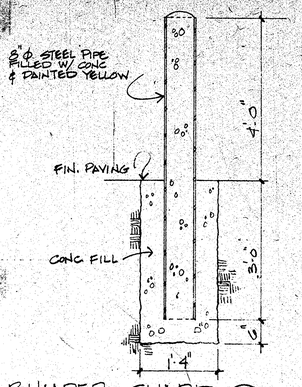

BUMPER-GUARD (G A-4)

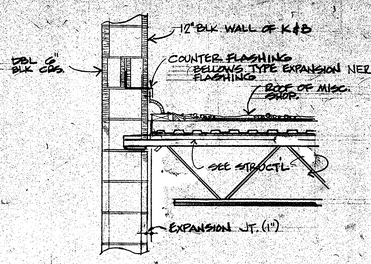

EXPANSION JOINT (F A-4)

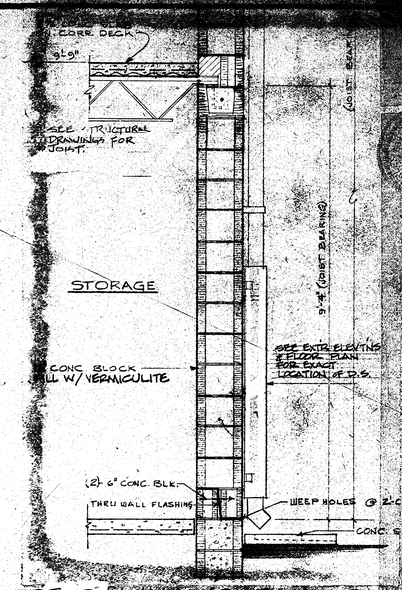

REAR WALL (PARTIAL) (E A-4)

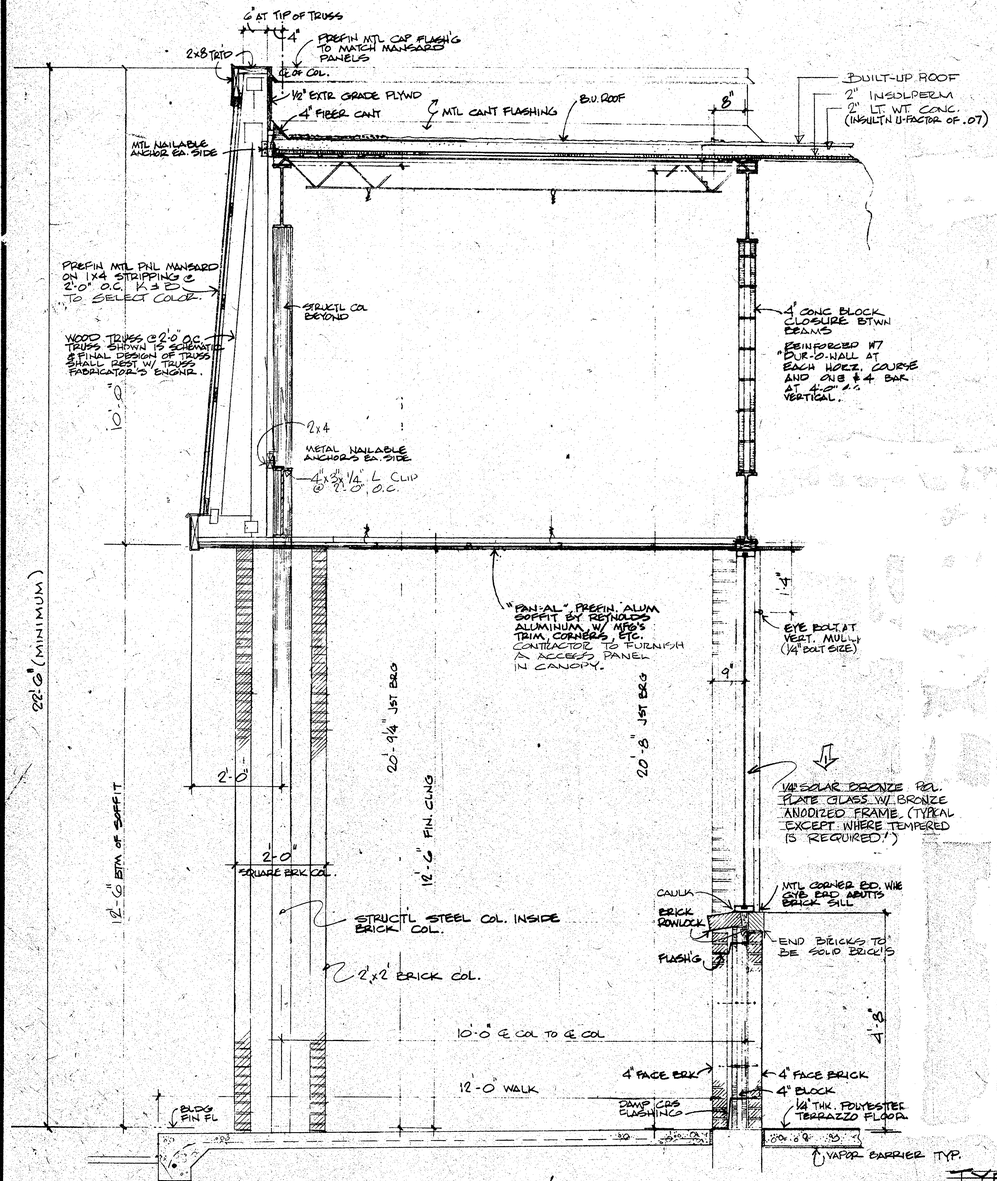

MAIN CANOPY/ STOREFRONT (A A-4)

TYPICAL WALL AT SIDEWALL CANOPY (B A-4)

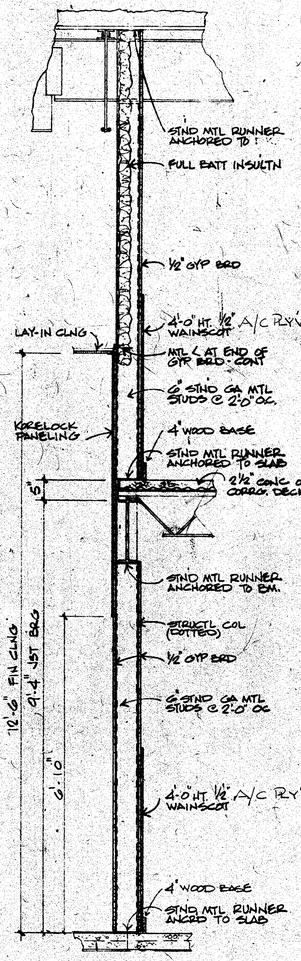

PARTITION AT MEZZ'N (C A-4)

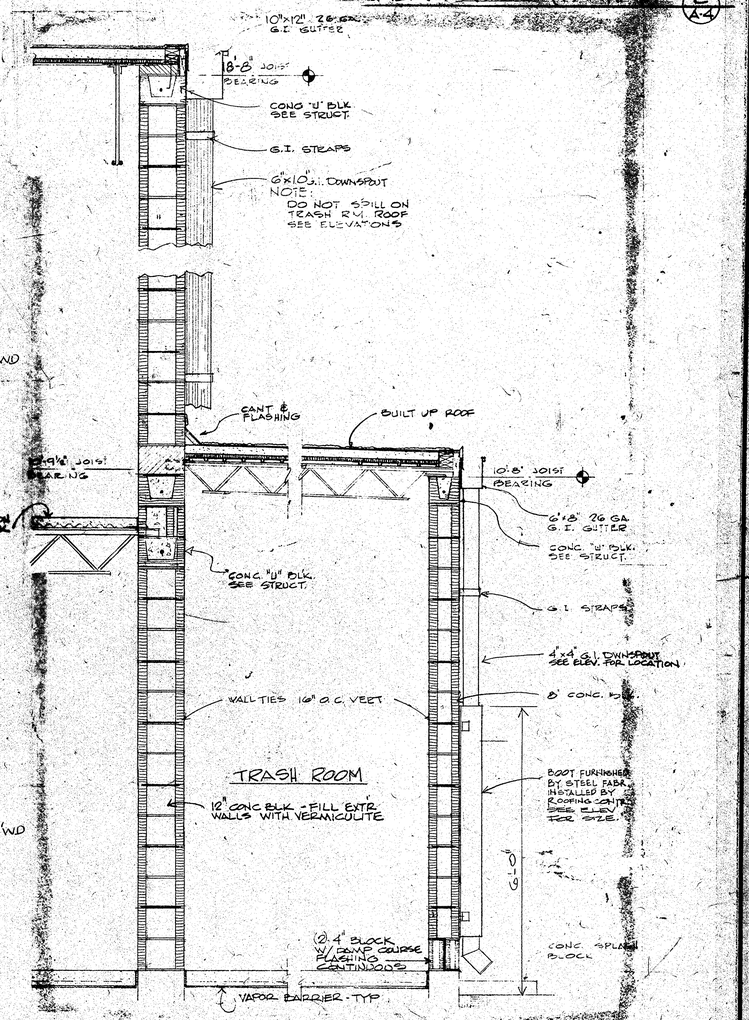

REAR WALL AT TRASH RM (D A-4)

ADD. NO. 1, 8-8-80, GLASS NOTED.

DOOR & HARDWARE SCHEDULE

NO.	SIZE	DESCRIPTION	HARDWARE
1	3'0" x 7'0"	SEE NOTE BELOW	Hdw. No. 1
2	Pair 3'0" x 7'0"	SEE NOTE BELOW	Hdw. No. 1
3	2'5 1/8" x 9'-0"	BRONZE Aluminum sliding w/1/4" temp. pol. pl. glass	Hdw. No. 6
4	2'5 1/4" x 9'-0"	BRONZE Aluminum SLIDING w/1/4" temp. pol. pl. glass	Hdw. No. 6 EXCEPT CYLINDER ON OFFICE SIDE.
5	3'0" x 6'10"	BRONZE Aluminum single acting w/1/4" temp. pol. pl. glass	Hdw. No. 6
6	3'0" x 6'10"	BRONZE Aluminum single acting w/1/4" temp. pol. pl. glass	Hdw. No. 8
7	3'0" x 6'10"	BRONZE Aluminum single acting w/1/4" temp. pol. pl. glass	Hdw. No. 8
8	Pair 2'6" x 7'0"	"Eliason Easy Swing" w/laminated, walnut finish w/ vision panels & kick plates, hol. metal frame	Hdw. No. 1
9	3'0" x 6'8" x 1 3/4"	Wood flush solid core w/met. frame - natural birch finish - 24" x 42" louver in bottom	Hdw. No. 4
10	2'6" x 6'8" x 1 3/4"	Same as Door No. 9 except 12" x 12" louver	Hdw. No. 5
11	2'3" x 6'8" x 1 3/4"	Same as Door No. 10	Hdw. No. 5 except delete push & pull plates - provide Lock Schlage A-510 26 D Finish - Tulip Design (TOILETS)
12	3'0" x 7'0" x 1 3/4"	"B" Label Fire Door - metal door & frame	Hdw. No. 3
13	4'0" x 7'2" x 1 3/4"	Hollow metal door & frame (PAINTED)	Hdw. No. 2
14	3'0" x 7'0"	2 x 4 wood frame w/1" x 2" welded steel wire on stockroom side only	1 1/2 pr. butte padlock HASP FOR PADLOCK

FINISH SCHEDULE

AREA	FLOOR	BASE	WAINSCOT	WALLS	CEILING	CEIL. HGT.	REMARKS
Sales area	Polyester Terrazzo	4" vinyl	None	*conc. blk. to 6'-10" behind display shelves korlock panel elsewhere on 1x4 furring. Continuous.	acous. tile	12'-6"	*brick [redacted] under glass [redacted] AREAS
Pharmacy, Mgr.Off. Acct. Office & Cashier	Vinyl Asb. Tile	4" vinyl	None	Same as Sales	acous. tile	9'-0"	1'-0" raised platform - run terrazzo under platform
Lounge	Polyester Terrazzo	Cer. Tile	6'-0" Cer. Tile	painted W/P gyp board	acous. tile	8'-0"	thin set cer. wall tile
Women & Men toilets	Polyester Terrazzo OR QUARRY TILE	Cer. Tile	6'-0" Cer. Tile	conc. block & W/P gyp board painted	acous. tile	8'-0"	thin set cer.wall tile
Receiving	concrete SEALED	None @ conc. blk - 4" wood @ stud wall	4'-0" high 1/4" A.C. plywood	gyp.board & conc. blk. filled, sealed & painted	Structure Above Painted	8'-7" See Note #1	Paint Walls & exposed clg. structure.
JANITOR'S AREA	[redacted] TERRAZZO	CER. TILE	CER. TILE	W/P GYP BD, PAINTED	'DITTO'	'DITTO'	DITTO
Stock Room	concrete SEALED	None @ conc. blk. - 4" wood @ stud wall	4'-0" high 1/4" A.C. PLYWOOD ON ALL OVR BD. WALLS (3)	gyp. board & conc. blk. filled, sealed & painted	Structure Above Painted	8'-7" See Note #1	Paint walls & exposed clg. structure.
SECURITY AREA	CONCRETE SEALED	'DITTO'	'DITTO'	2x4 STUD @ 1'x2" WELDED WIRE MESH PAINTED (5)	'DITTO'	'DITTO'	'DITTO'
Trash Room	concrete SEALED	None	None	conc. block filled sealed & painted	Structure Above Painted	8'-10½" See Note #2	Paint walls & exposed blg. structure.
Mezz. stock	concrete SEALED	None @ conc. blk. - 4" wood @ stud wall	4'-0" high 1/2" A.C. plywood on all gyp bd walls (4)	gyp.bd. & exposed conc. block	Structure Above Painted	8'-10½" See Note #2	Paint walls & exposed clg. structure

NOTE 1: To bottom of steel jst.
NOTE 2: To bottom of steel jst. @ min. height
NOTE 3: Paint all exposed pipe, conduits, ducts, steel & Columns in all rooms

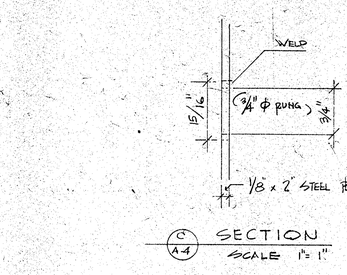

(C/A-4) SECTION
SCALE 1"= 1"

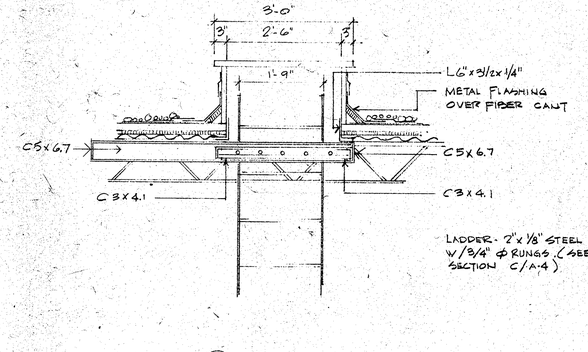

(B/A-4) SECTION
SCALE 3/4"=1'-0"

NOTE:
STORE FRONT METAL WORK SHALL BE OF ALUMINUM, 1/4" ANODIZED BRONZE W/ SOLAR BRONZE PLATE GLAZING, FINISH-PLATE GLASS,
SIX (6) 3' x 7' SINGLE ACTING DOORS, TEMPERED GLASS 1/4" THICK WITH (2) GLAZING CLIPS, LCN SUPER SMOOTHIE #4040 SERIES OVERHEAD CLOSERS WITHOUT HOLD OPEN FEATURE, TRANSOM BARS WIDE ENOUGH TO PERMIT MOUNTING WITHOUT ADAPTOR PLATE AND CONCEAL CLOSER FROM EXTERIOR VIEW. ALUMINUM FLAT KAWNEER # THR. THRESHOLD FOR ALL DOORS. FOUR (4) STANDARD HORIZONTAL PUSH BARS TRAFFIC SIDE OF EACH DOOR. (3) BARS TO BE INSTALLED AT 12 3/8", 19 3/8", 26 2/8" and 44 1/4" FROM BOTTOM OF DOORS TO CENTER OF BARS. HORIZONTAL PUSH PLATES ON EXTERIOR OF "IN" DOORS AND INTERIOR OF "OUT" DOORS ON TOP BARS ONLY. KAWNEER SERIES "190", OR P.P.C., OR OTHER AS APPROVED BY K & B. (2) CYL. BOTH SIDES-OUTDOOR. (2) CYL. INSIDE-IN DOOR ONLY. (TOTAL OF 6 CYLINDERS) ENTRANCE-EXIT DOORS TO HAVE BUTT HINGES (NOT PIVOT).

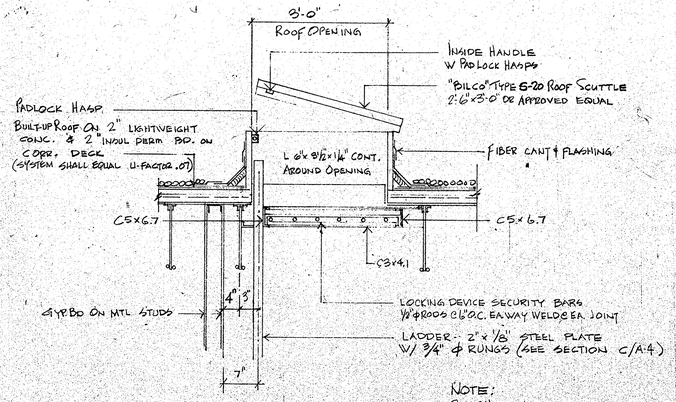

NOTE:
ROOF HATCH LADDER MUST MEET OSHA CODE

(A/A-4) SECTION
SCALE 3/4"= 1'-0"

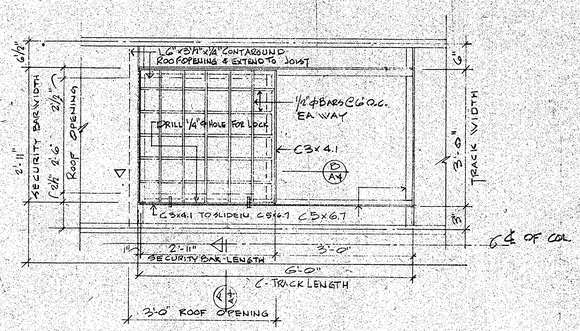

SCUTTLE PLAN
SCALE 3/4"= 1'-0"

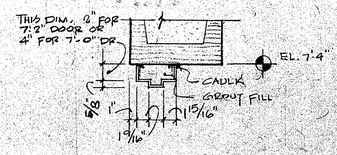

(D/A-4) HEAD AT CONC. BLK

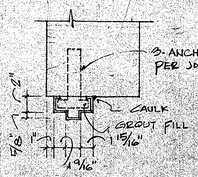

(E/A-4) JAMB AT CONC. BLK.

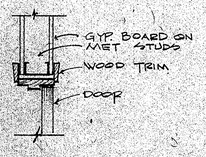

(G/A-4) WOOD FRAME JAMB

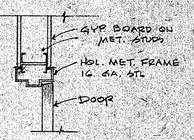

(F/A-4) INT. HOLLOW MET. JAMB

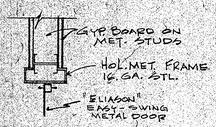

(H/A-4) "ELIASON" DOOR JAMB

DOOR FRAME DETAILS
SCALE 1½"= 1'-0"

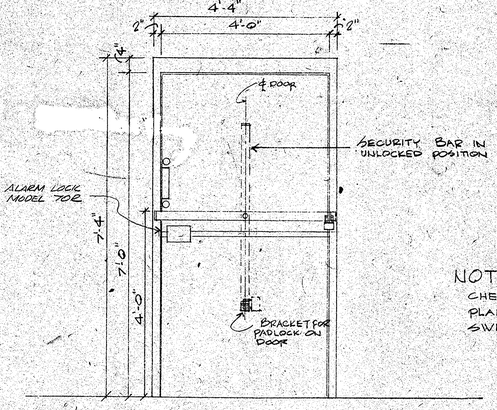

NOTE:
CHECK FLOOR PLAN FOR DOOR SWINGS

(J/A-4) ELEVATION
SCALE 3/4"= 1'-0"

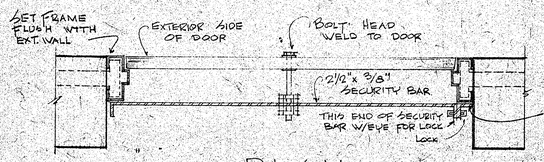

(K/A-4) PLAN
SCALE: 1½"= 1'-0"

HARDWARE SCHEDULE

HARDWARE #1:
ADAMS RITE MS LOCKS, LONG TONGUE, FLUSH BOLTS OR EQUAL, LONG TONGUE LOCK DEVICE & FLUSH BOLTS, LATCH TYPE, LCN SUPER SMOOTHIE #4040 SERIES WITHOUT HOLD OPEN FEATURE. DOORS EQUIPPED WITH CYLINDERS FROM BEST LOCK CORPORATION, INDIANAPOLIS, INDIANA, 46206. CYLINDERS TO BE BEST 1E64-X26D, 5979 CAM, US10B - BRONZE COMPLETE WITH TAPERED HERS SLIP RING. CYLINDERS TO HAVE CONSTRUCTION CORES FOR CONTRACTOR USE, FINAL PERMANENT CORES KEYED ALIKE WITH 5 KEYS TO BE SENT TO: CONSTRUCTION DEPARTMENT, K & B, INC., 614 PLAYA-LEE CIRCLE, NEW ORLEANS, LA. 70130.

Hdw. #2:
(1-1/2) pr. Butts FBB 179 P - 5 x 4-1/2 NRP
1 EXIT LOCK, MODEL 70R BY ALARM LOCK.
1 cylinder 1152 x 26D (for use as inside cyl. with ALARM Lock)
1 Deadlock 314 x 26D (Cylinder inside only keyed alike with ALARM Lock Cylinder)
1 Closer LCN SUPER SMOOTHIE NO. 4040 SERIES W/ HOLD OPEN FEATURE.
1 thside Pull x 26D
2 Kickplates 10" x 40" x US 28
Metal threshold
1 SECURITY BAR PER DETAIL 1/A-4

Hdw. #3:
(1-1/2) pr. Butts FBB 179 P 4-1/2 x 4-1/2
1 Yale Passage Lock LF 5401 x 26D x ASA Strike
1 Heavy Slide Bolt (mount inside) of store
1 Closer W/ FIRE LINK & HOLD OPEN LCN #4040.
2 Kickplates 10" x 34" x US 28

Hdw. #8:
1 Adams-Rite #451Q lock long tongue, cyl. outside only; latch inside (Adams Rite 4560 lever handle).
1 pr. #5500 Ritco ball bearing butts US26D
1 Yale closer #54 (surface mounted)
1 #5250 push bar
1 #5200 pull handle
1 #5630 alum. threshold 3'0" x 4" x 1/2"

Hdw. #4:
(1-1/2) pr. Butts FBB179 P 4-1/2 x 4-1/2
1 Yale Lock #80
1 Pull Handle P100T x US 28
1 Pushplate PP 603 x US 28
1 Closer 1535B x TGW without hold open LCN Super Smoothie #4040 Series.
2 Kickplates 10" x 34" x US 28

Hdw. #5:
Lounge: (1-1/2) pr. Butts BB 179 26D - 4 x 4 AWS
1 fullplate PP 603 x P 150 x US 28
1 Pushplate PP603 x US 28
1 Closer LCN #4040 Super Smoothie without hold open feature.
2 Kickplates 8" x 25" x US 28
2 Kickplates 8" x 28" x US 28
3 Nameplates 1/MEN, 1/LADIES, 1/LOUNGE (color: White letters on purple plate.)

Hdw. #6:
400-531 track
400-463 top guide
500-383 nylon chatter blocks
400-248, 400-410 & 400-437 muntin bar
G-200 sheaves
Cylinder lock on interior side only

Hdw. #7:
Adams Rite 1850A505 W/ Hook Bolt & Locknut 337.5 Thumb turn (1ea)
400-531 track
400-463 top guide
500-383 nylon chatter blocks
400-248, 400-410 & 400-437 muntin bar
G-200 sheaves
Cylinder lock on exterior side only (PHARMACY SIDE)
Lever #550 (OFFICE SIDE)

(2) ADDENDUM NO. 2, 10-28-80, DOOR & HARDWARE & FINISH SCHEDULES REVISED.

CHARLES A. CLINE A.I.A.
ARCHITECT
P. O. Box 31566 Montgomery, Alabama 36111

JOB NO. 40-79
DATE 9/30/80

K&B DRUGS

DOOR & FINISH SCHEDULE

SHEET NO. A-5 OF 9

SEQ. 72

OF 88

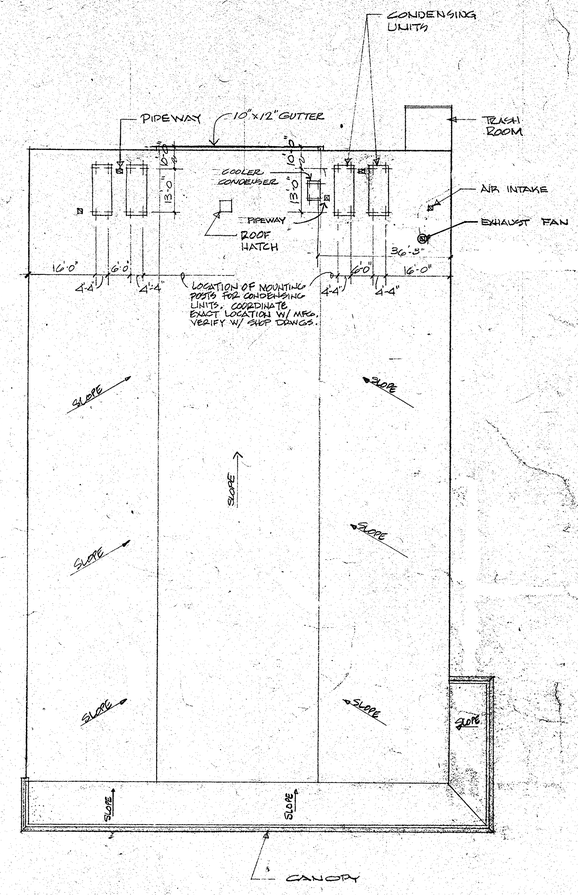

ROOF PLAN
SCALE 1/16"=1'-0"

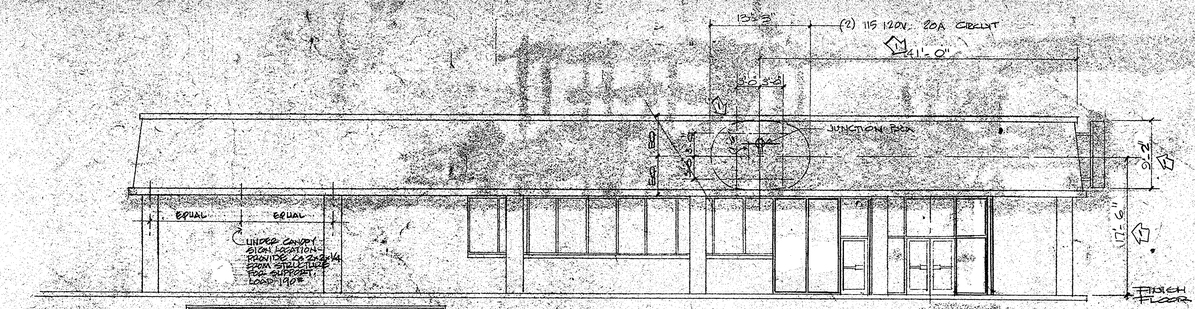

VERIFY FINAL LOCATION OF ALL SIGNS W/ K&B BEFORE TO INSTALLING ELECTRICAL & SIGN SUPPORTS

FRONT ELEVATION
SCALE 1/8"=1'-0"

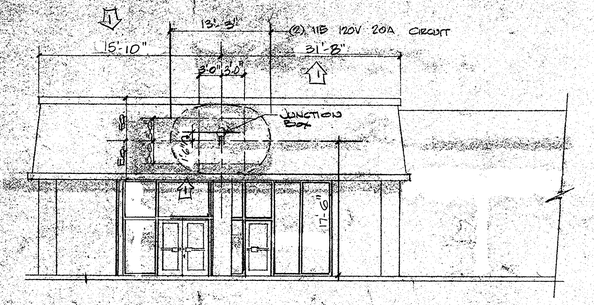

SIDE ELEVATION
SCALE 1/8"=1'-0"

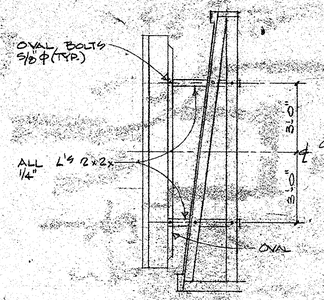

TYPICAL ERECTION
SCALE 3/8"=1'-0"

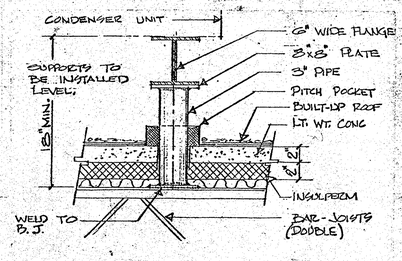

CONDENSER MOUNTING DETAIL
(4 REQ'D PER UNIT)

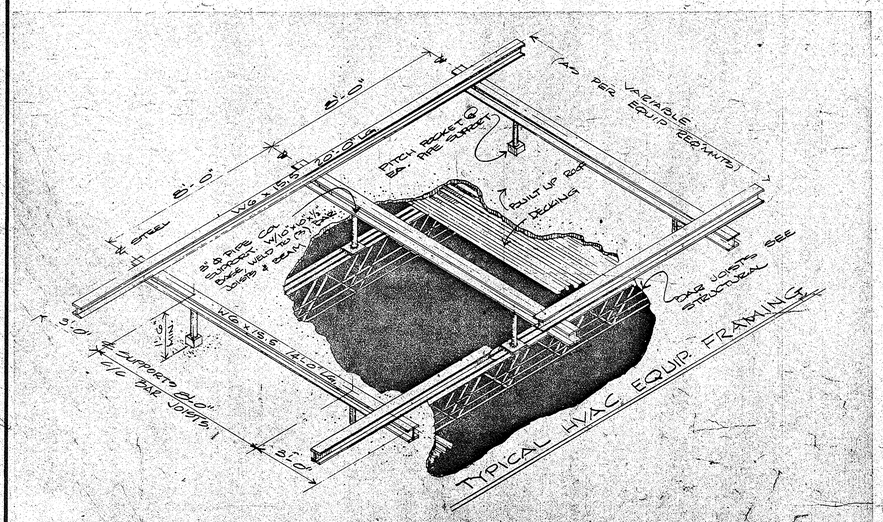

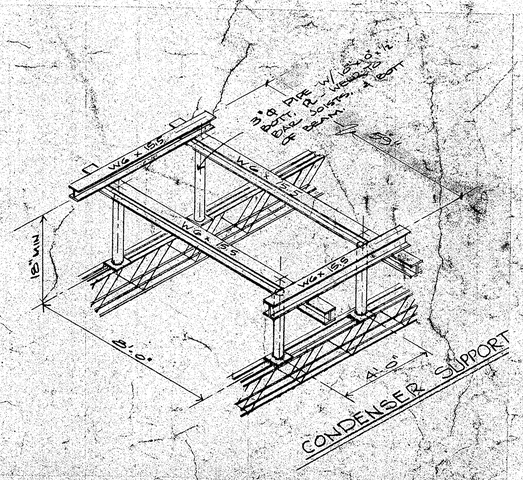

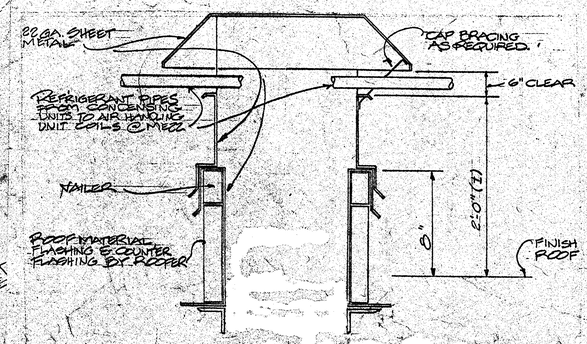

DETAIL @ REFRIGERANT PIPE CURBS (PIPEWAY)
(BY H.V.A.C. CONTRACTOR)
N.T.S.

ADDENDUM NO. 1 8-8-80. DIMENSIONS GIVEN FOR SIDE SIGNS.

CHARLES A. CLINE A.I.A.S.
ARCHITECT
P.O. Drawer 11206 BIRMINGHAM, ALABAMA 35213

K&B DRUGS

ROOF PLAN & DETAILS
designed
drawn
checked

sheet no. A-6
of 0

SEQ 73
OF 88

Rec'd 9/18
Rec'd 10-79

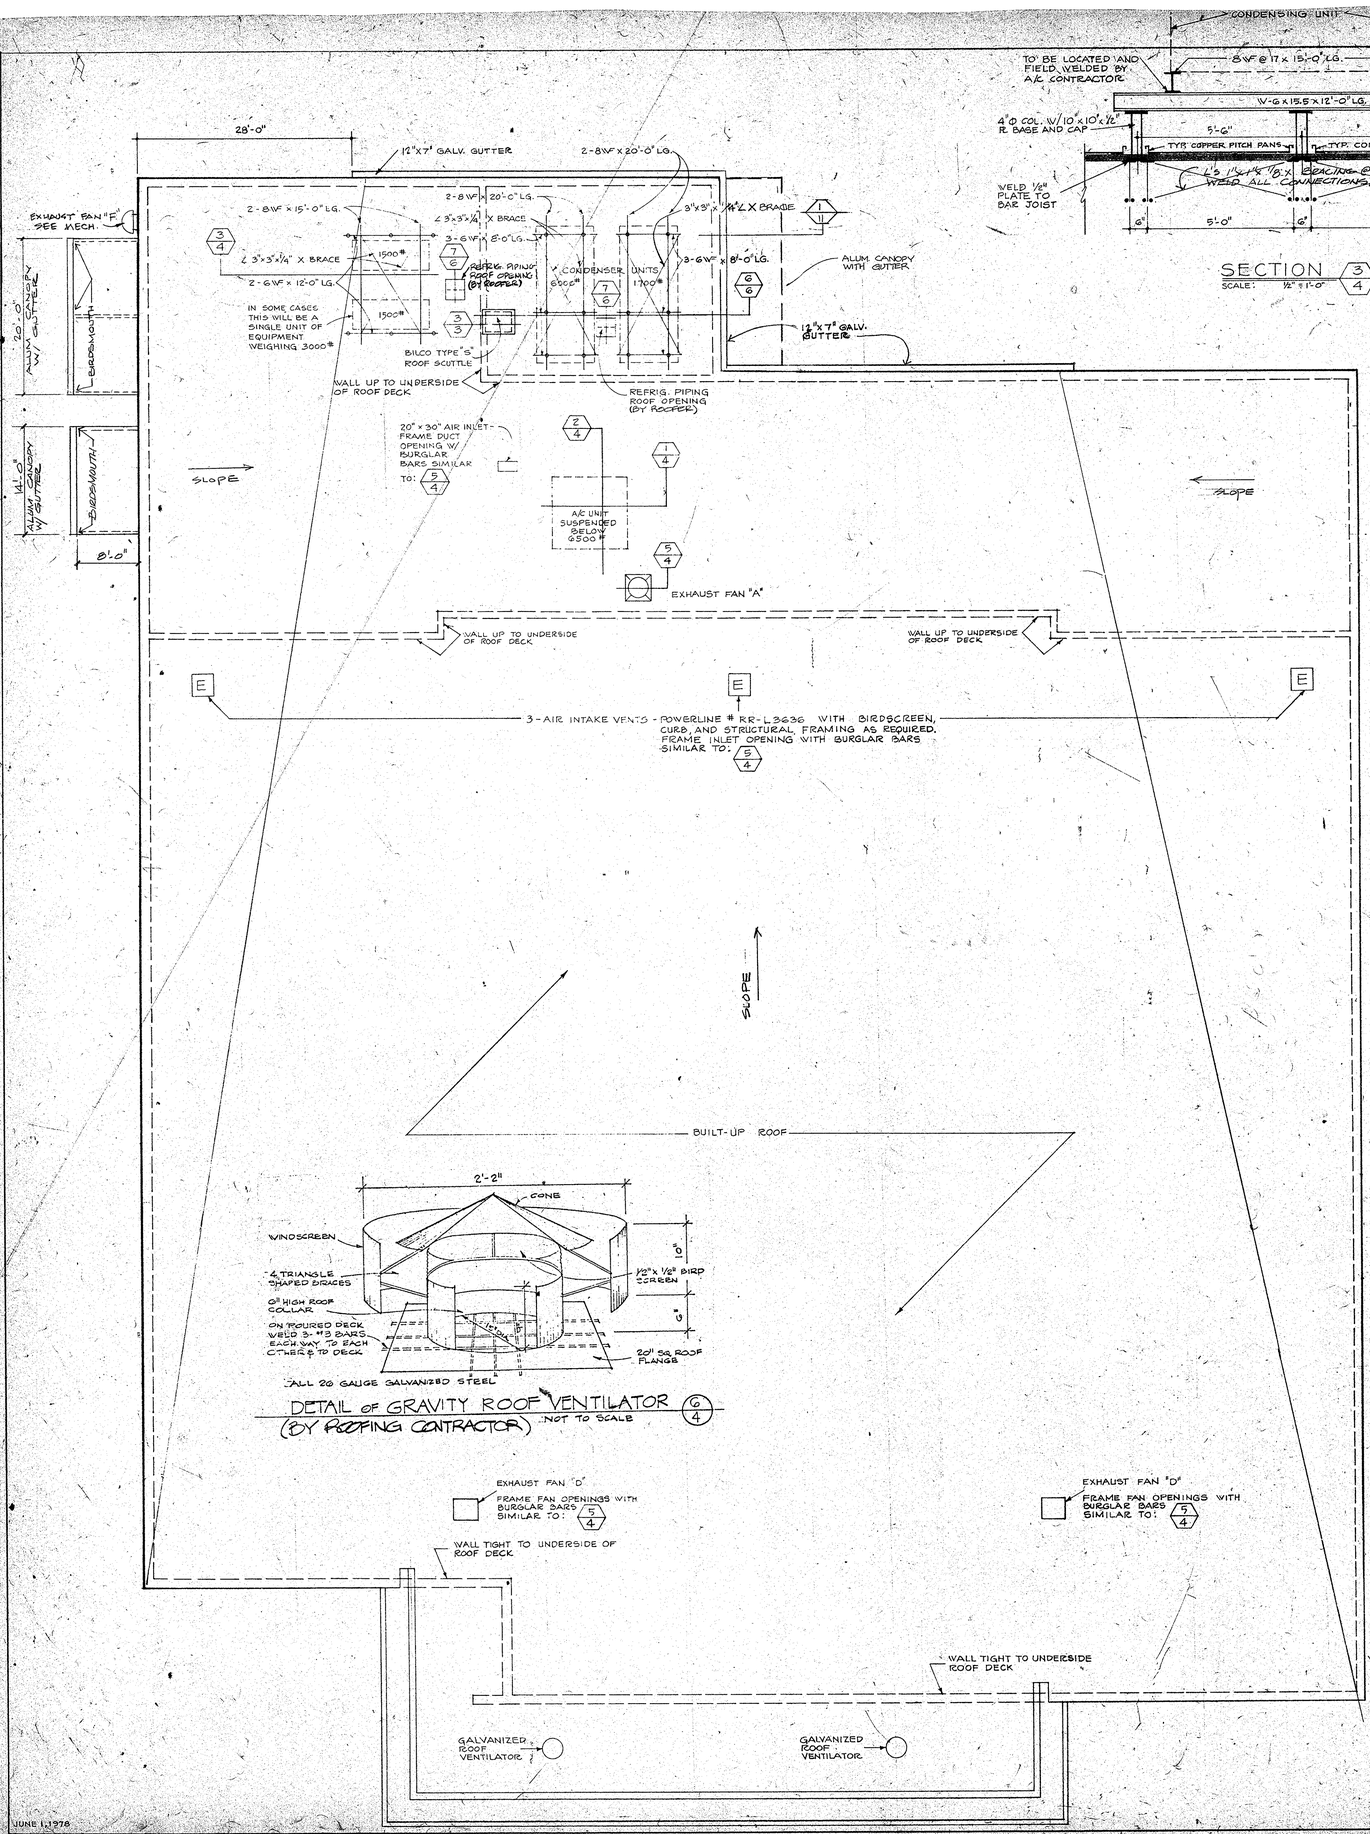

DETAIL of GRAVITY ROOF VENTILATOR (BY ROOFING CONTRACTOR) NOT TO SCALE (6/4)

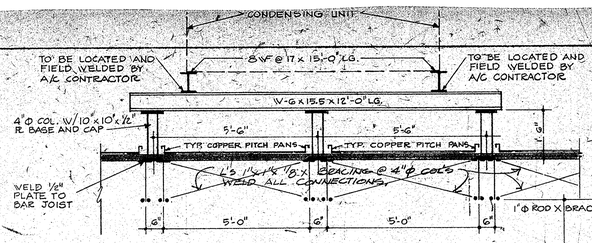

SECTION (3/4) SCALE: ½"=1'-0"

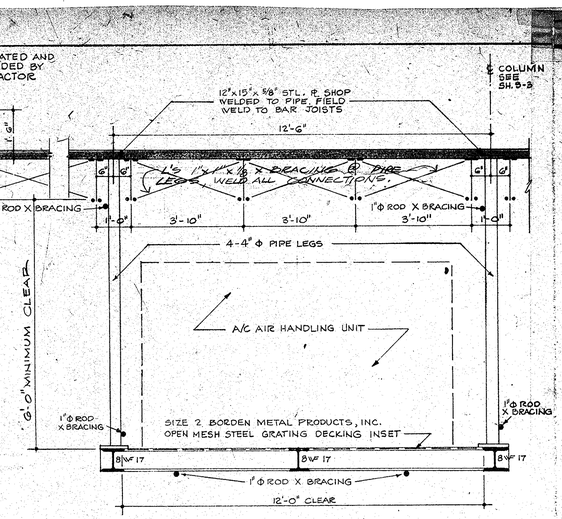

SECTION (1/4) SCALE: ½"=1'-0"

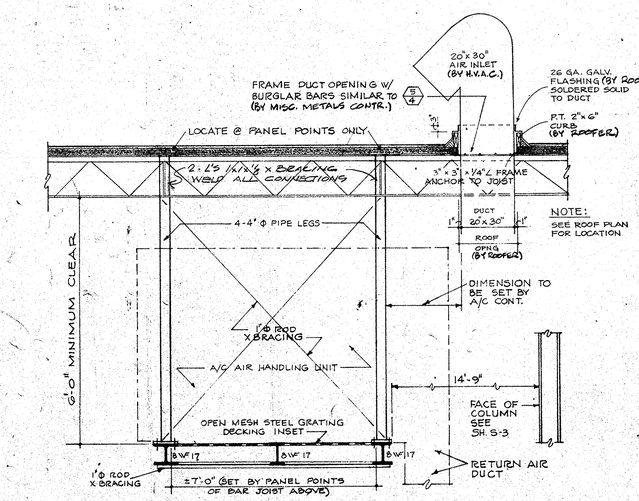

SECTION (2/4) SCALE: ½"=1'-0"

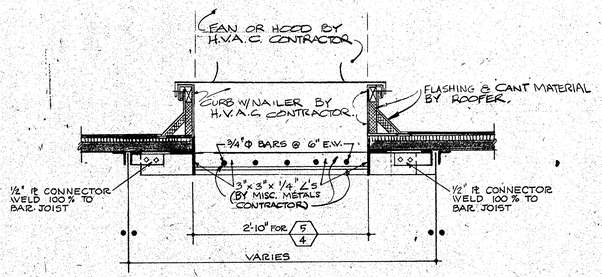

SECTION (5/4) SCALE: 1"=1'-0"

ROOF PLAN

SCALE 1/8" = 1'-0"

28,092 S.F. STORE FOR Delchamps

NOTE! ALL SECTIONS ARE NUMBERED IN ACCORD WITH THIS DETAIL.

Delchamps Section Ref. Sheet No. 4 (SECTION NO. 4, DELCHAMPS SHEET NO.)

JOB NO. 10.79 DATE 6/1/80

CHARLES A. CLARK A.I.A. ARCHITECT P.O. Box 11206 BIRMINGHAM, ALABAMA 35211

Delchamps

SHEET NO. A-3 OF 18

ROOF PLAN

designed drawn checked

SEQ. 41

OF 8

JUNE 1, 1978

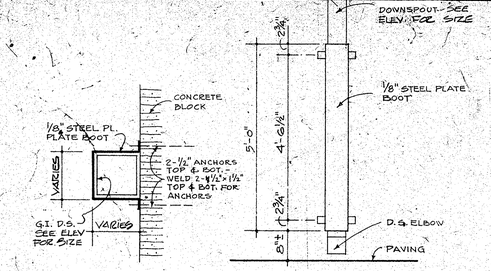

PLAN
SC. 1 1/2" = 1'-0"

ELEVATION
SC. 3/4" = 1'-0"

STEEL BOOT DETAILS AT REAR DOWNSPOUTS (1/5)

SCALE AS NOTED

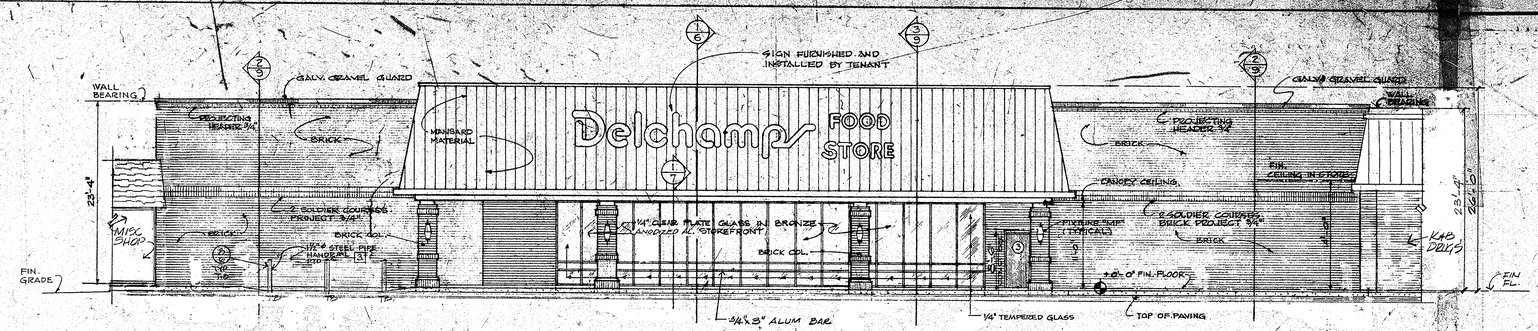

FRONT ELEVATION

SCALE: 1/8" = 1'-0"

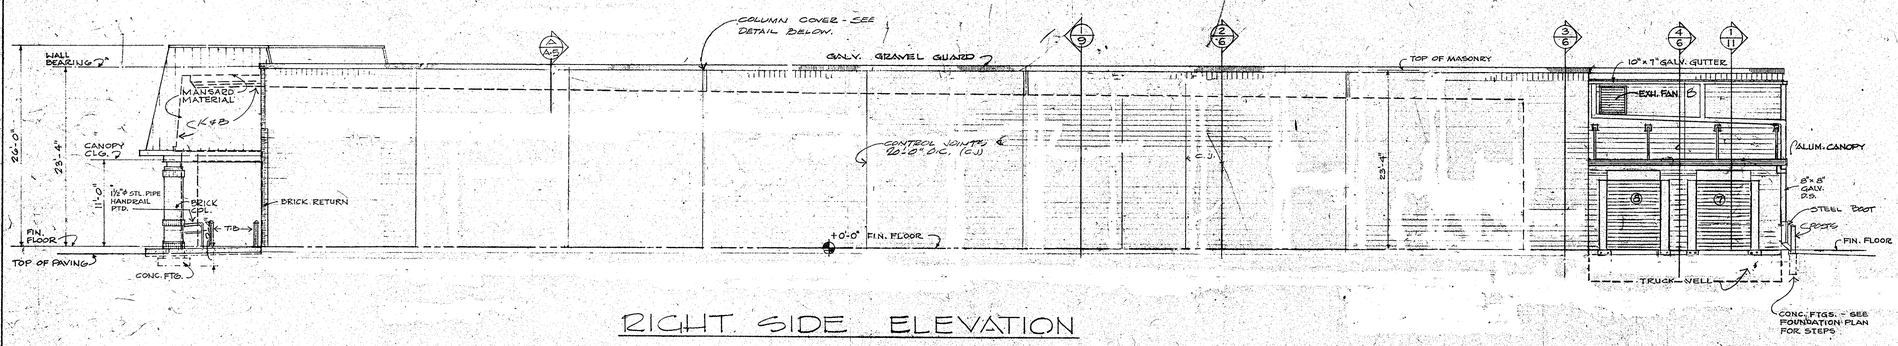

RIGHT SIDE ELEVATION

SCALE: 1/8" = 1'-0"

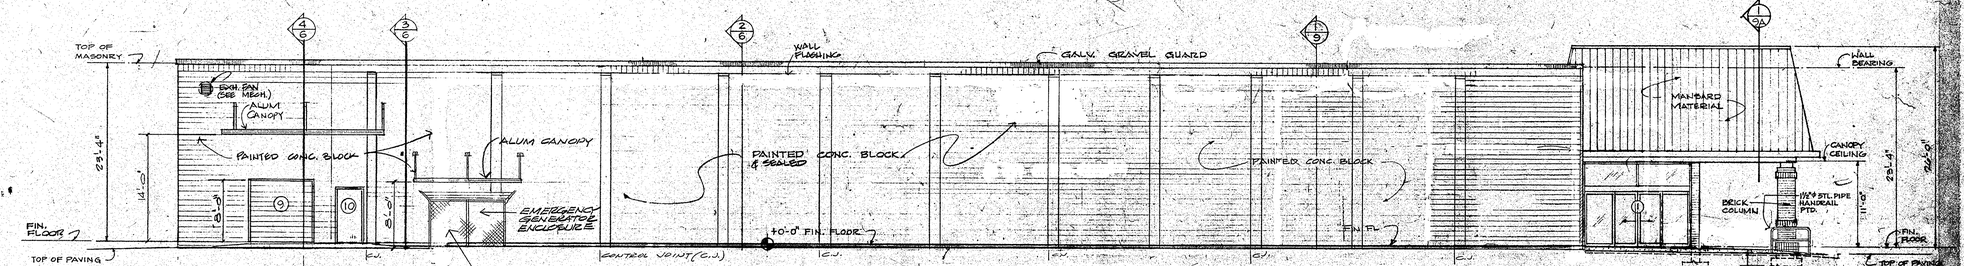

LEFT SIDE ELEVATION

SCALE: 1/8" = 1'-0"

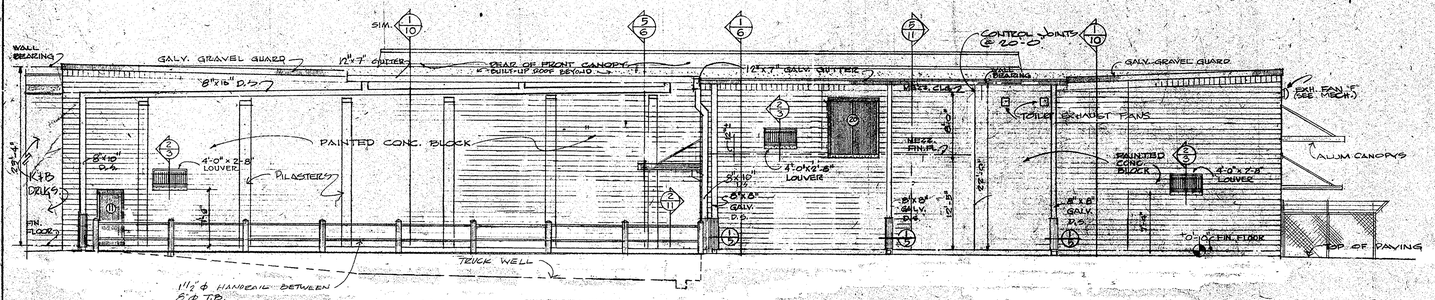

REAR ELEVATION

SCALE: 1/8" = 1'-0"

NOTE:
INSTALL TRUCK BUMPERS AS NECESSARY TO PROTECT ALL EQUIPMENT MOUNTED ON OR ADJACENT TO EXTERIOR WALLS.

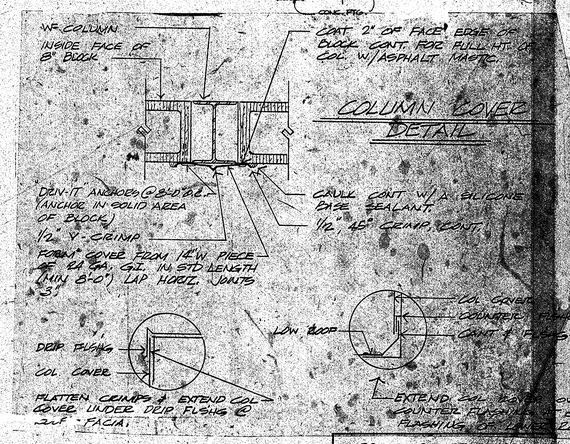

COLUMN COVER DETAIL

NOTE!
ALL SECTIONS ARE NUMBERED IN ACCORD WITH THIS DETAIL

Delchamps Section Ref. Sheet No. 5 (SECTION NO. 5, DELCHAMPS SHEET NO.)

28,092 S.F. STORE FOR Delchamps

CHARLES A. CLINE A.I.A. ARCHITECT P.O. Box 11306 MONTGOMERY, ALABAMA 36111

Delchamps

EXTERIOR ELEVATIONS

designed CAC drawn CAC checked CAC

sheet no. A-4 of 18 sheets

SEQ. 42

DEC. 1988

2-20-79 1/8"

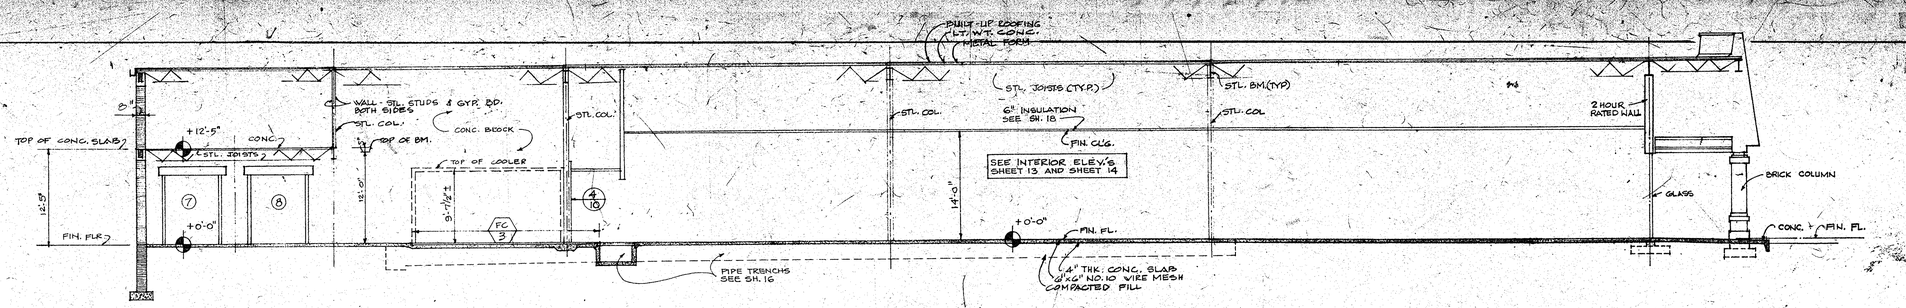

LONGITUDINAL BUILDING SECTION (1/6)

SCALE: 1/8"=1'-0"

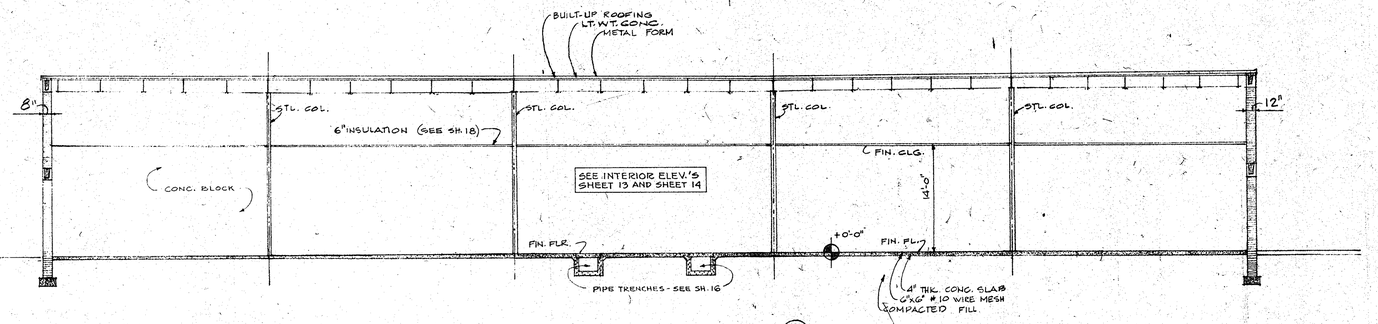

BUILDING CROSS SECTION (2/6)

SCALE: 1/8"=1'-0"

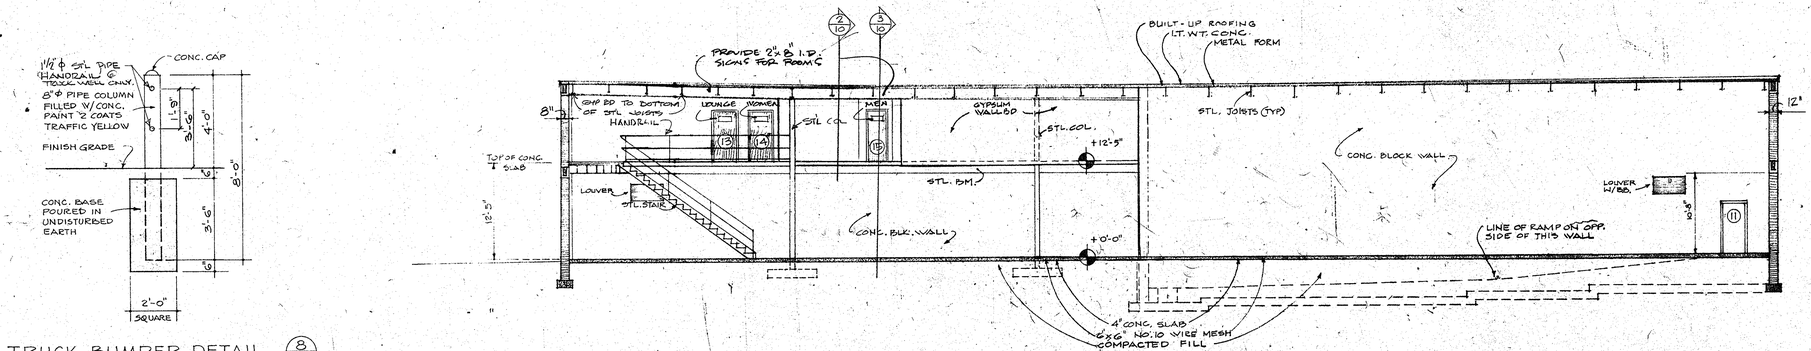

TRUCK BUMPER DETAIL (8/6)

SCALE 3/8" = 1'-0"

BUILDING CROSS SECTION (3/6)

SCALE: 1/8" = 1'-0"

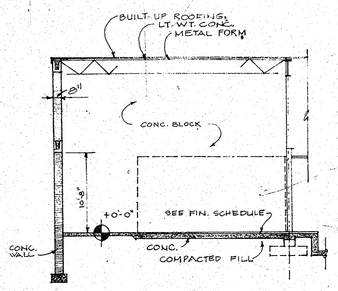

SECTION (5/6)

SCALE: 1/8"=1'-0"

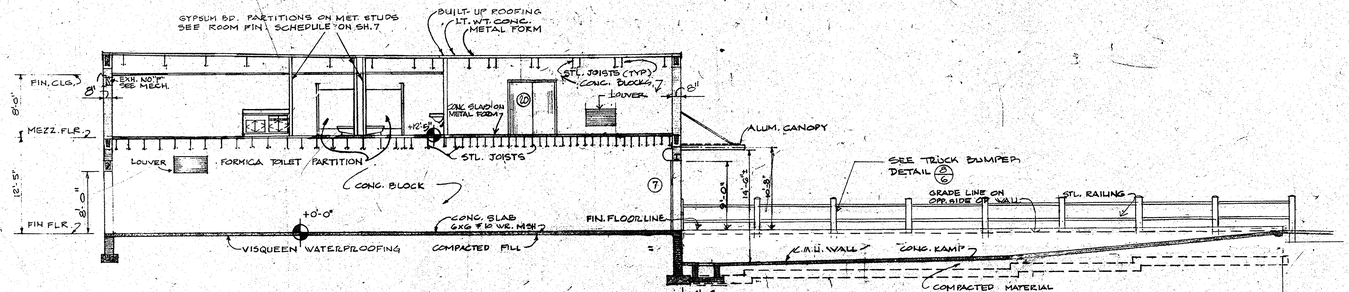

BUILDING CROSS SECTION (4/6)

SCALE: 1/8"=1'-0"

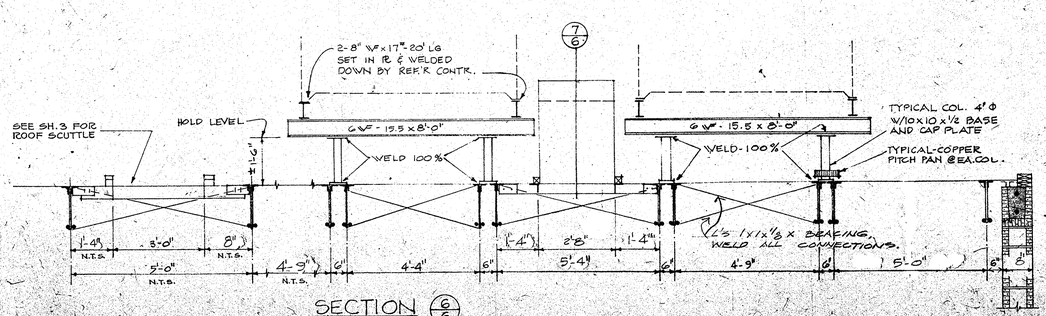

SECTION (6/6)

SCALE: ½"=1'-0"

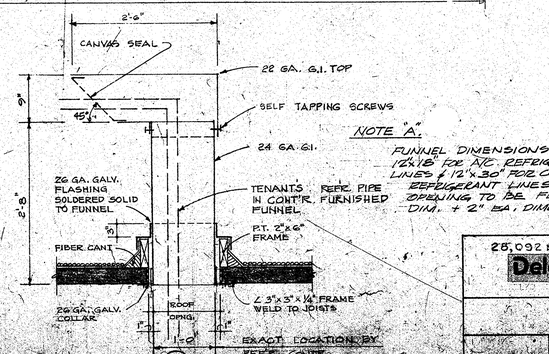

SECTION (7/6) BY ROOFER (EXCEPT AS NOTED)

25,092 S.F. STORE FOR Delchamps

NOTE!
ALL SECTIONS ARE NUMBERED IN ACCORD WITH THIS DETAIL

Delchamps Section Ref. Sheet No. 6 (SECTION NO. 6)

JONES 1078

Job no. 46-79
date 1/3/80

CHARLES A. CLINE A.I.A. ARCHITECT
P.O. Box 11266 Birmingham, Alabama 35211

Delchamps

sheet no. A5.8

CROSS SECTIONS
designed CAC
checked

SEQ 43
OF 88

ROOM FINISH SCHEDULE

SPACE	FLOOR	FINISH	BASE	FINISH	W'SCOT.	FINISH	WALLS	FINISH	CEILING	FINISH	CLG. HT.	TRIM	FINISH	MILLWORK AND DOORS	FINISH	REMARKS
SALES	12"x12"x 1/8" VINYL ASBESTOS	CLEAN	4" RUBBER	CLEAN	———	———	SEE INTERIOR ELEVATIONS		SEE REFLECTED CLG. PLAN 6" INSULATION		14'-0"	SEE INTERIOR ELEVATIONS AND DETAILS				FLOOR CLEANING BY CONTRACTOR- 2 SEAL COATS AND 3 FINISH COATS. MATERIALS TO BE APPROVED BY DELCHAMPS.
CHECK-OUT	QUARRY TILE	〃	QUARRY TILE	〃	———	———	〃	〃	〃	〃	14'-0"	〃	〃	〃		GROUT ALL QUARRY TILE WITH UPCO "HYDROMENT" GROUT, CLEAN & APPLY ~~COAT SEALER~~
OFFICE	12"x12"x 1/8" VINYL ASBESTOS	〃	4" RUBBER	〃	———	———	1/4" PLYWOOD	PREFINISHED	———	———	———	WOOD SOU. FIR	STAINED	PLYWOOD BIRCH VENEER	STAINED	〃
STOCK	CONCRETE	DUST SEAL	———	———	EPOXY PAINT 4'-0" HIGH	EPOXY PAINT ON C.M.U.	C.M.U.	NO PAINT	EXPOSED STRUCTURAL	NO PAINT	———	———	———	———	———	———
SERVICE	〃	〃	———	———	〃	〃	C.M.U. AND INSUL. PANELS	〃	〃	〃	VARIES	———	———	———	———	1/2" PLYWOOD 8'-0" HIGH ON ALL EXPOSED SHEETROCK WALLS.
MEZZANINE	〃	〃	1"x4" WOOD	PAINTED	———	———	1/2" SHEETROCK	PAINTED	〃	〃	〃	WOOD SOU. FIR	STAINED	———	———	———
COFFEE	CERAMIC TILE	UNGLAZED	CERAMIC TILE	GLAZED	———	———	GLASBORD "E" TAN COLOR	PREFINISHED	TYPE #1 6" INSULATION	PREFINISHED	8'-0"	EPOXY PAINT TO MATCH GLASBORD	〃	PLYWOOD BIRCH VENEER	STAINED	
WOMEN	〃	〃	〃	〃	———	———	〃	〃	〃	〃	8'-0"	〃	〃	———	———	TOILET PARTITIONS "SANYMETAL" #51 TAN.
MEN	〃	〃	〃	〃	———	———	〃	〃	〃	〃	8'-0"	〃	〃	———	———	〃
VESTIBULES	〃	〃	〃	〃	———	———	〃	〃	〃	〃	8'-0"	〃	〃	———	———	———
COMPUTER	QUARRY TILE	CLEAN	4" RUBBER	CLEAN	———	———	1/4" PLYWOOD	PREFINISHED	2'X4' GRID W/LAY-IN PLASTIC LENS (PARAVERSE LOUVER, 1/2" CELL)		±6.0"	〃	〃	PLYWOOD BIRCH VENEER	STAINED	GROUT QUARRY TILE WITH UPCO "HYDROMENT" GROUT
COMPRESSOR	CONCRETE	DUST SEAL	4" RUBBER ON SHEETROCK ONLY	PAINTED	———	———	1/2" SHEETROCK AND C.M.U.	NO PAINT	EXPOSED STRUCTUREAL	NO PAINT	VARIES	WOOD	〃	———	———	———
DAIRY COOLER	CONCRETE (QUARRY TILE WHERE REQ'D. BY LOCAL CODE)	DUST SEAL (ABRASIVE FINISH FOR QUARRY TILE)	——— (QUARRY TILE FOR QUARRY TILE FLOOR)	———	———	———	INSULATED PANELS	ALUM. PAINTED WHITE	INSULATED PANELS	ALUMINUM PAINTED WHITE	±9'-4"	———	———	———	———	PREFINISHED INSULATED PANELS FURNISHED AND INSTALLED BY TENANT.
FROZEN FOOD	CONCRETE	DUST SEAL	———	———	———	———	〃	〃	〃	〃	±9'-4"	———	———	———	———	
MEAT WRAP	QUARRY TILE	ABRASIVE	QUARRY TILE	CLEAN	———	———	〃	〃	〃	〃	±9'-4"	———	———	———	———	GROUT QUARRY TILE WITH EPOXY GROUT - SEE SPECS.
MEAT PREP	〃	〃	〃	〃	———	———	〃	〃	〃	〃	±9'-4"	———	———	———	———	〃
MEAT COOLER	〃	〃	〃	〃	———	———	〃	〃	〃	〃	±9'-4"	———	———	———	———	〃
PRODUCE COOLER	〃	〃	〃	〃	———	———	〃	〃	〃	〃	±9'-4"	———	———	———	———	〃
PRODUCE PREP	〃	〃	〃	〃	———	———	〃	〃	〃	〃	±9'-4"	———	———	———	———	〃
TRUCK WELL	CONCRETE	BROOM	———	———	———	———	———	———	———	———	———	———	———	———	———	———

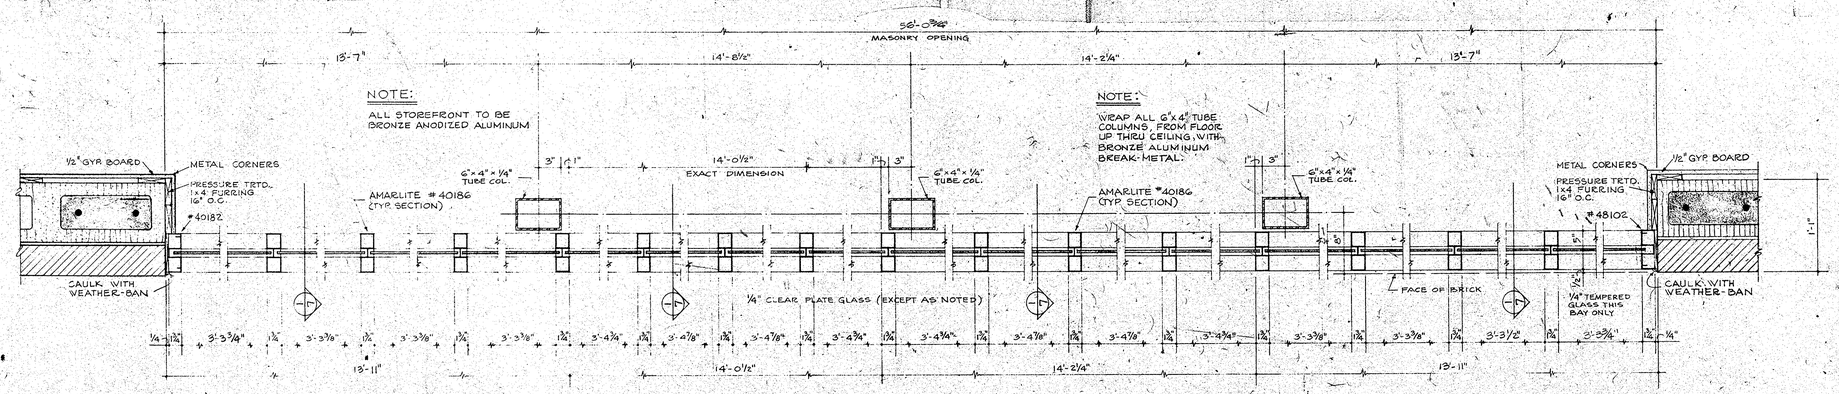

ENLARGED PLAN OF STOREFRONT

SCALE 1 1/2" = 1'-0"

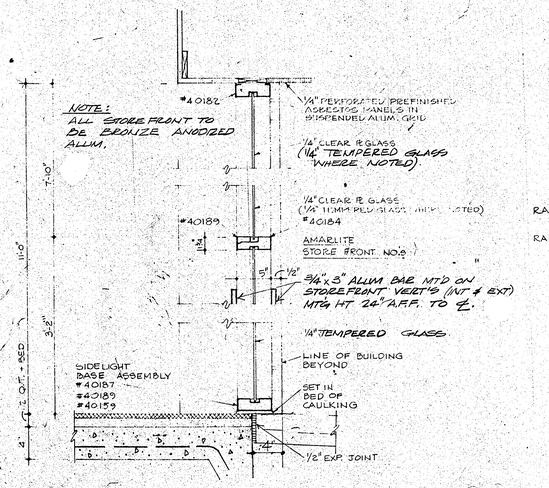

TYPICAL VERTICAL SECTION THROUGH STORE FRONT (1/7)

SCALE 1 1/2" = 1'-0"

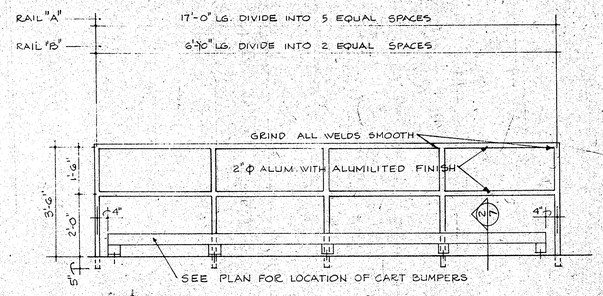

ALUM. PIPE RAILS

SCALE 1/2" = 1'-0"

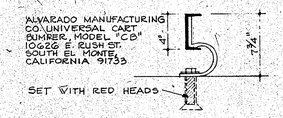

SECTION (2/7)

SCALE 1 1/2" = 1'-0"

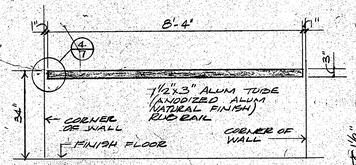

ALUM. RAIL "C"

SCALE 1 1/2" = 1'-0"

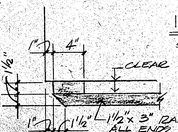

DETAIL (4/7)

SCALE 1 1/2" = 1'-0"

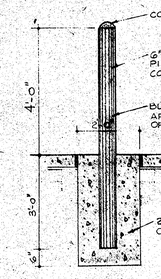

INTERIOR BUMPER PIPE (3/7)

SCALE 1/2" = 1'-0"

5 REQUIRED

28,092 S.F. STORE FOR **Delchamps**

NOTE! ALL SECTIONS ARE NUMBERED IN ACCORD WITH THIS DETAIL

Delchamps Section Ref. SECTION NO. 7 Sheet No. 7 (4/7) DELCHAMPS SHEET NO.

JUNE 1, 1978

CHARLES A. CLINE A.I.A. ARCHITECT P.O. BOX 5306 MONTGOMERY, ALABAMA 36111

Delchamps

APPD. A.I.A. 6-18

ROOM FINISH SCHEDULES designed E.M. drawn J.S.C.

SEQ. 44 OF 88

Examined & Approved 1-16-80

Approved 2-8-79

DOOR SCHEDULE

MARK	SIZE	DOOR MATERIAL	FRAME MATERIAL	TYPE	HEAD	JAMB	SILL	THOLD.	GLASS	REMARKS
(1)	14'-0" x 11'-0" W/ TRANSOM	ALUM.	ALUM.	1	—	—	—	ALUM.	1/4" TEMPERED	RECESS TRACK IN FLOOR SLAB
(2)	NOT USED	—	—	—	—	—	—	—	—	—
(3)	3'-0" x 7'-0"	HOLLOW METAL	HOLLOW METAL	2	SIM. (8)	SIM. (9)	SIM. (10)	ALUM.	—	
(4)	2'-0"x4'-0"x1 3/4"	WOOD	WOOD	3	SEE OFFICE DETAILS					
(5)	7'-0" x 8'-0" OPNG	"RUBBAIR"	STEEL CHANNEL	4	(1)	(2)	(3)	TILE EDGE STRIP	SEE TYPE FOR VIEW PANEL	
(6)	7'-0" x 8'-0" OPNG.	"	"	4	(1)	(4)	(3)	"	"	
(7)	7'-0" x 9'-0"	ROLLING STEEL	BENT STEEL P.	5	SEE SHEET 11 FOR DETAILS					
(8)	7'-0" x 9'-0"	"	"	5	"					
(9)	8'-0" x 8'-0"	"	"	6	(5)	(6)	(7)			
(10)	3'-0" x 7'-0"	HOLLOW METAL	HOLLOW METAL	7	(8)	(9)	(10)	NATIONAL GUARD 405-V		
(11)	3'-0" x 7'-0"	"	"	7	(8)	(9)	(10)	NATIONAL GUARD 405-V		
(12)	4'-0" x 7'-0" OPNG.	"EASY SWING"	WOOD	8	(11)	(12)			SEE TYPE FOR VIEW PANEL	
(13)	3'-0"x7'-0"x1 3/4"	WOOD	WOOD	9	(13)	(13)	(14)	MARBLE	2'-0"x 3'-0" D.S.B. LITE	
(14)	2'-4"x 7'-0"x1 3/4"	"	"	10	(13)	(13)	(14)	"		
(15)	2'-4"x 7'-0" x 1 3/4"	"	"	10	(13)	(13)	(14)	"		
(16)	2'-4"x 7'-0"x 1 3/4"	"	"	10	(13)	(13)				
(17)	2'-4"x7'-0"x1 3/4"	"	"	10	(13)	(13)				
(18)	3'-0"x6'-0" x 1 3/4"	"	"	19	(15)	(16)				
(19)	3'-0"x 7'-0"x 1 3/4"	"	"	11	(13)	(13)				
(20)	2-3'-0"x 7'-0"x 1 3/4"	HOLLOW METAL	HOLLOW METAL	12	(8)	(9)	(10)	NATIONAL GUARD 405-V		
(21)	5'-0" x 6'-6"	GLASS FIBRE	GLASS FIBRE	13	FURNISHED & INSTALLED BY COOLER MFG.					
(22)	5'-0" x 6'-6"	"	"	14	"					
(23)	4'-0" x 7'-0" OPNG.	"EASY SWING"	S.S.	15	"					
(24)	4'-0" x 7'-0" OPNG	"	"	15	"					
(25)	5'-0" x 6'-9" OPNG. W/ TRACK PORT	"	"	16	"					
(26)	5'-0" x 6'-9" OPNG. W/ TRACK PORT	GLASS FIBRE	GLASS FIBRE	17	"					
(27)	5'-0" x 6'-6"	"	"	14	"					
(28)	6'-0" x 7'-0" OPNG.	"RUBBAIR"	S.S.	18	"					
(29)	3'-0" x 3'-6"	HOLLOW CORE	WOOD	20						

LINTEL SCHEDULE

TYPE	SIZE
	—
	1-L 3½" x 3½" x ¼" x 4'-8" LG. C.M.U. W/ 2-#5 FILL W/ CONC
W	2-2" x 6"
W	2-2" x 6"
I	8"F x 5¼" x 17"# x 8'-4" LG. w/ 9/16" x 7" x 8'-4" LG. PL
I	8"F x 5¼" x 17"# x 8'-4" LG. w/ 9/16" x 7"# x 8'-4" LG. PL
I	8"F x 5¼" x 17"# x 9'-4" LG. w/ 1/2"# x 11"# x 9'-4" LG. PL
C.M.U.	2-#5 BARS FILL W/ CONC.
C.M.U.	"
C.M.U.	2-#5 BARS FILL W/ CONC.

HARDWARE SCHEDULE

BUTTS	BOLT	LOCK OR LATCH	STOP	CLOSER	MISC.
—					ALL HARDWARE FURNISHED WITH DOOR
1½ PAIR HAGER BB 1272 NRP 4½ x 4½ US 26D 1 PAIR HAGER 1279 4½ x 4½ US 26D		VON DUPRIN US 26D PANIC BAR 88NL (LESS HANDLE) SCHLAGE CYLINDER LEADLOCK B-462P US 26D	IVES 61A 32	LCN 4114 NO HO AL T.B.	BARDO BAR SERIES A-2 (ALARM SYSTEM BY ELECTRICIAN) KEYED BOTH SIDES. LOCK 2" FROM TOP OF DOOR
SEE SPECS.					
"					
"					
"					
1½ PAIR HAGER BB 1279 NRP 4½ x 4½ US 26D		VON DUPRIN PANIC BAR 88EO I US 26D INSIDE BAR ONLY			BARDO BAR SERIES A-2 (ALARM SYSTEM BY ELECTRICIAN)
"		"	"	"	BARDO BAR SERIES A-2 (ALARM SYSTEM BY ELECTRICIAN)
SEE SPECS.					WRAP JAMBS AND HEAD OF DOOR FRAME W/ STAINLESS STEEL
1½ PAIR HAGER BB 1279 4½ x 4½ US 26D			IVES 61A 32	LCN 4014 H90 AL T.B.	1 PUSH 4 x 16 US 26D 1 PULL 4 x 16 P150 US 26D
"			"	LCN 4014 AL T.B.	"
"			"	"	"
"			"	"	"
"			"	"	"
"		SCHLAGE D52 PD BAL US 26D	"	"	"
"		SCHLAGE D53-PD-BAL US 26D	"	LCN 4014 H90 AL T.B.	
3 PAIR HAGER BB 1273 NRP 4½ x 4½ US 26D	2-IVES 458B-12" US 26D	SCHLAGE D53-PD-BAL US 26D			WELD ON HEAVY DUTY HASP FOR PADLOCK.
SEE SPECS.					
"					
"					
"					
"					
"					
"					
3" 1-PR BUTTS	PASSAGE SET				

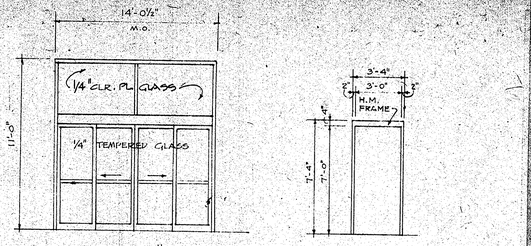

TYPE #1

STANLEY AUTO "MAGIC SLIDE" ELECTRIC SERIES #8000 AUTO-SLIDE MODEL 8872 (90"-5X-5X-20) COMPLETE WITH TRANSOM AND MAGIC SCAN OPERATOR. INSTALL PHOTOCELL EMERGENCY HOLD OPEN.

TYPE #2

EXTERIOR, FLUSH HOLLOW METAL

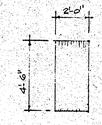

TYPE #3

INTERIOR WOOD. FLUSH, SOLID CORE, BIRCH VENEER STAIN AND VARNISH

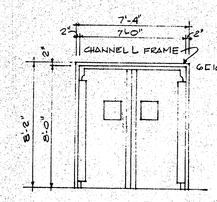

TYPE #4

PR. "RUBBAIR" DOORS STANDARD STILE W/ 11½" x 15½" VISION PANELS FLUSH MTD. POLYCORBONATE DOORS FACED W/ BLACK NEOPRENE. (ALTERNATE DUTES "9684-D5RD.)

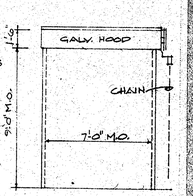

TYPE #5

"NORTH AMERICAN" TYPE 5F-2 CHAIN OPERATED ROLLING STEEL DOOR COMPLETE W/ALL HARDWARE AND LOCKING DEVICES. NO OTHER BRAND ACCEPTABLE.

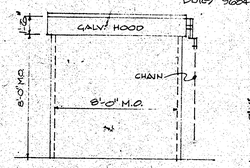

TYPE #6

"NORTH AMERICAN" TYPE 5F-2 CHAIN OPERATED ROLLING STEEL DOOR COMPLETE W/ALL HARDWARE AND LOCKING DEVICES. NO OTHER BRAND ACCEPTABLE

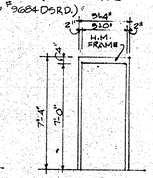

TYPE #7

EXTERIOR, FLUSH HOLLOW METAL THIS DOOR MUST HAVE SOLID BOTTOM

TYPE #8

PR. "EASY SWING" O.A. GASKETED DOORS TYPE 6CC-1 W/48" H. 9S BASE 2 BA. SIDE STD. WINDOW - UPPER PANEL COVERED W/ BLACK LAMINATE

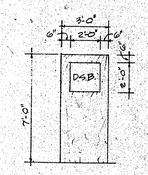

TYPE #9

INTERIOR WOOD, FLUSH, SOLID CORE, BIRCH VENEER

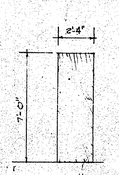

TYPE #10

INTERIOR WOOD, FLUSH, SOLID CORE, BIRCH VENEER

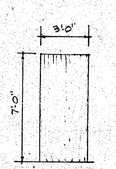

TYPE #11

INTERIOR WOOD, FLUSH, SOLID CORE, BIRCH VENEER

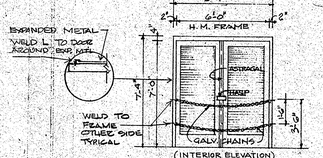

TYPE #12

EXTERIOR, HOLLOW METAL WITH FULL FIXED FLAT LOUVERS - LOUVERS BY DOOR MFG. THESE LOUVERS MUST BE RIGID AND BURGLAR RESISTANT TO THE APPROVAL OF DELCHAMPS INC. AND ADDITIONAL EXPANDED METAL MUST BE APPLIED TO INSIDE OF DOOR. EXPANDED METAL TO BE 1/2" 16 GA. FLATTENED AS MFD. BY MS NICHOLS CO. THIS DOOR MUST HAVE A SOLID BOTTOM.

TYPE #13

5'-0" x 6'-8" JAMISON "JAMOLITE" (OR EQUAL) FREEZER DOOR WITH FROST STOP AND COMPLETE WITH ALL HARDWARE

TYPE #14

5'-0" x 6'-6" JAMISON "JAMOLITE" (OR EQUAL) COOLER DOOR COMPLETE WITH ALL HARDWARE

TYPE #15

ONE PAIR ELIASON "EASY SWING" DOUBLE ACTING GASKETED DOORS, TYPE 5CC-5 COMPLETE WITH GALV. BASE PLATES, STAINLESS STEEL IMPACT PLATES, ALUM. UPPER PANELS, 5"x 9" JAMB GUARDS, AND STD. WINDOW. DOORS SIZED FOR 4'-0" x 7'-0" FRAMED OPENING. FURNISH AND INSTALL COMPLETE WITH ELIASON TRACK PORT ASSY.

TYPE #16

ONE PAIR ELIASON "EASY SWING" DOUBLE ACTING GASKETED DOORS, TYPE 5CC-5 COMPLETE WITH GALV. BASE PLATES, STAINLESS STEEL IMPACT PLATES, ALUM. UPPER PANELS, 5"x 9" JAMB GUARDS, AND STD. WINDOW. DOORS SIZED FOR 5'-0" x 6'-8" FRAMED OPENING. FURNISH AND INSTALL COMPLETE WITH ELIASON TRACK PORT ASSY.

TYPE #17

5'-0" x 6'-9" JAMISON "JAMOLITE" (OR EQUAL) COOLER DOOR WITH MEAT RAIL TRACK PORT AND COMPLETE WALL HARDWARE

TYPE #18

ONE PAIR CHASE MODEL #100 TYPE H, COMPLETE WITH ALL HARDWARE. DOORS SIZED FOR 6'-0" x 7'-0" FRAMED OPENING.

NOTE:
INTERIOR DOORS SHALL HAVE 16 GA. FRAMES.
EXTERIOR DOORS AND FRAMES SHALL BE 14 GA.

DOOR TYPES

SCALE 1/4" = 1'-0"

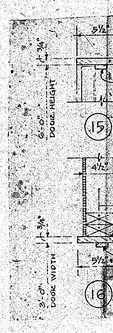

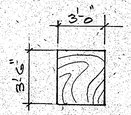

TYPE #20

FLUSH WOOD - FIR HOLLOW CORE STAIN & VARNISH.

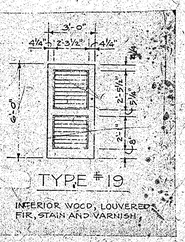

TYPE #19

INTERIOR WOOD, LOUVERED FIR, STAIN AND VARNISH.

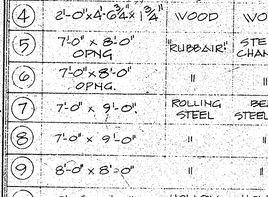

1

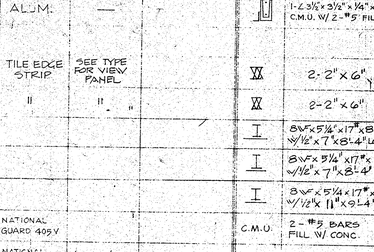

5

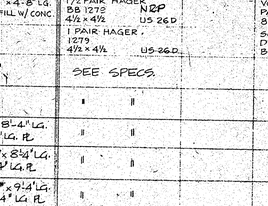

8

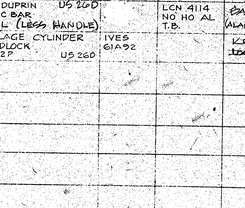

11

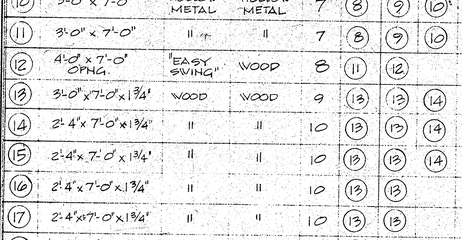

2

NOTE: WEDGE AND BRACE L FRAME AS REQ'D FOR RIGID INSTALLATION.

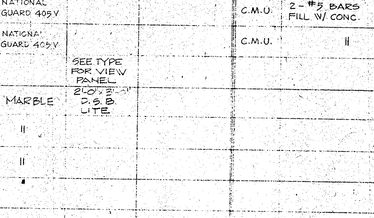

6

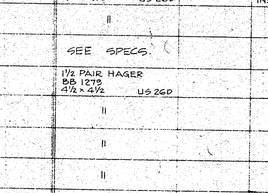

9

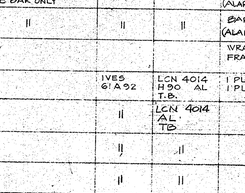

12

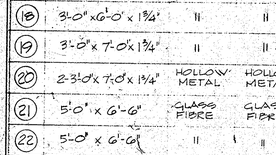

3

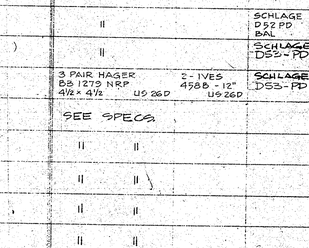

10

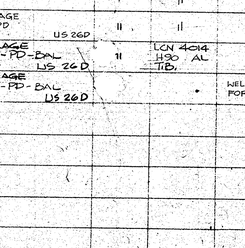

13 14

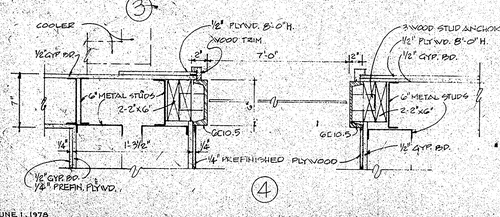

4

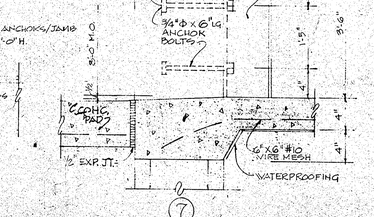

7

DOOR DETAILS

SCALE 1½" = 1'-0"

JUNE 1, 1976

28,092 S.F. STORE FOR Delchamps

Delchamps' Section Ref. Sheet No. 8 (SECTION NO. 5, DELCHAMPS SHEET NO.)

CHARLES A. CLINE A.I.A.

DOOR SCHEDULES

designed drawn checked

SEQ. 45 OF 88

SHEET NO. A-7.18

Delchamps

4-30-79 4-9-79

CHARLES A. CLINE ARCHITECT NO. 4611 REGISTERED TO PRACTICE IN ALABAMA

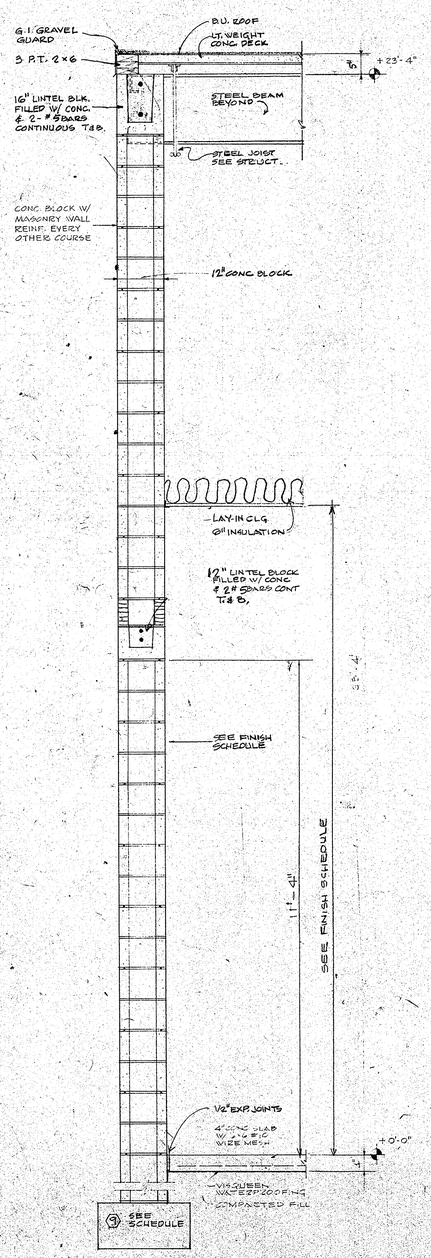

SECTION (1/3)
SCALE 3/4" = 1'-0"

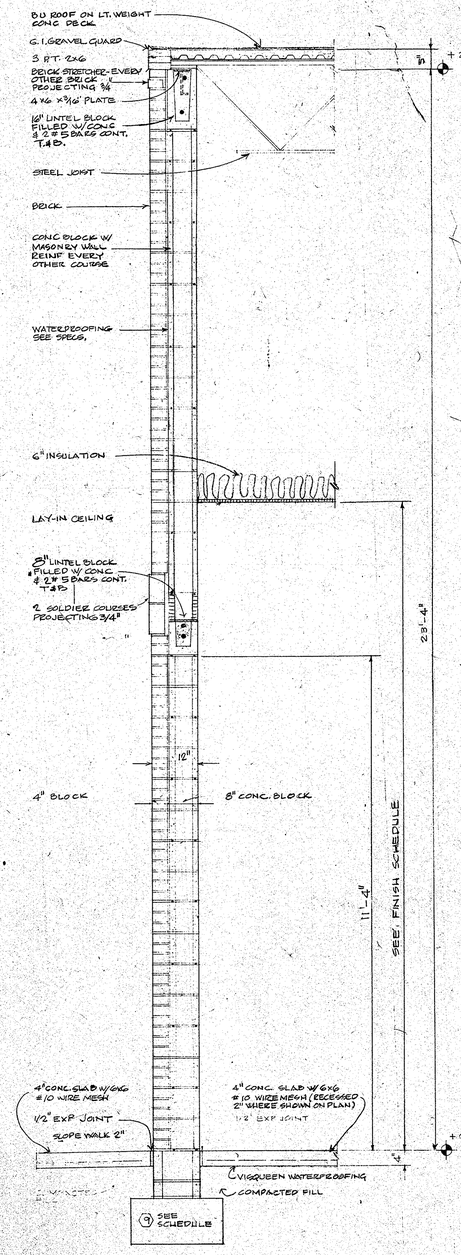

SECTION (2/3)
SCALE 3/4" = 1'-0"

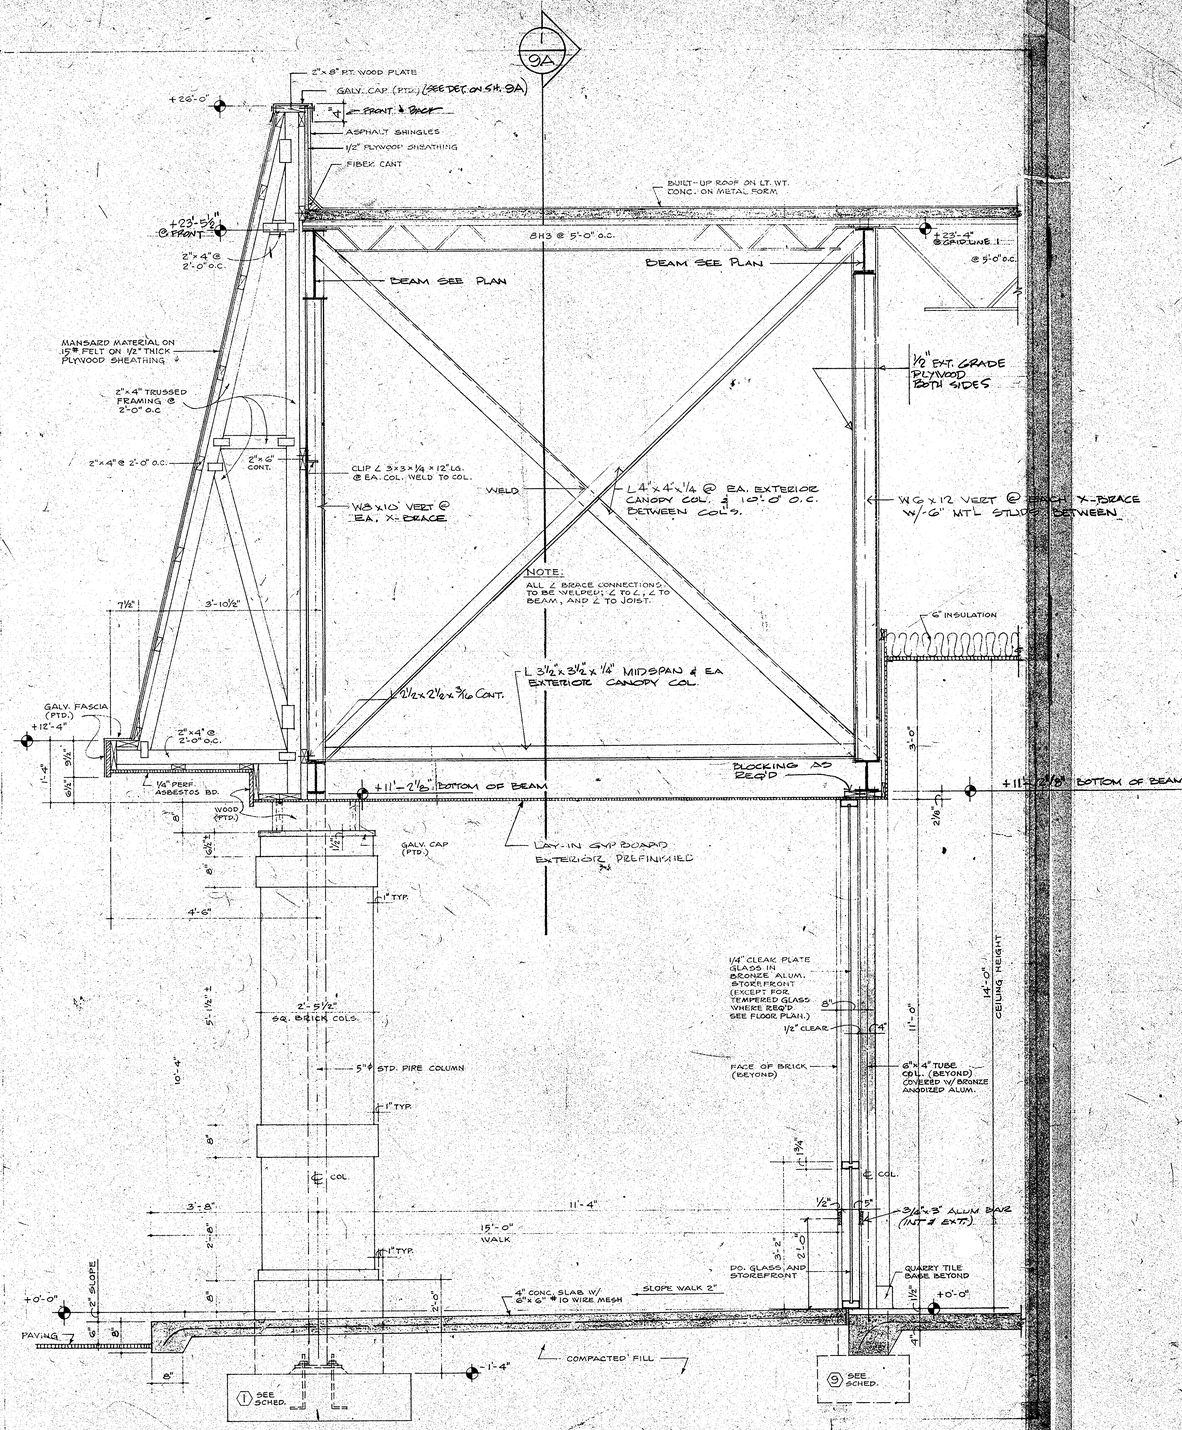

SECTION (3/9A) AT CANOPY
SCALE 3/4" = 1'-0"

NOTES:
1. ALL WOOD IN CANOPY CONSTRUCTION TO BE "FIREPROOFED" IF REQUIRED BY LOCAL CODE.
2. PROVIDE ADDITIONAL BLOCKING IN CANOPY CONSTRUCTION FOR SUPPORT OF TENANT'S SIGNS.

28,092 S.F. STORE FOR Delchamps

SHEET 9 OF

NOTE!
ALL SECTIONS ARE NUMBERED IN ACCORD WITH THIS DETAIL

Delchamps Section Ref.
Sheet No. 9 (9/DELCHAMPS SHEET NO.)

JUNE 1, 1978

CHARLES A. CLINE A.I.A.
ARCHITECT
P. O. Box 11606 BIRMINGHAM, ALABAMA 35213

Delchamps

SHEET NO. A-8 18

WALL SECTIONS
DESIGNED BY: B.M.
DRAWN BY: C.A.C.

SEQ. 46 OF 88

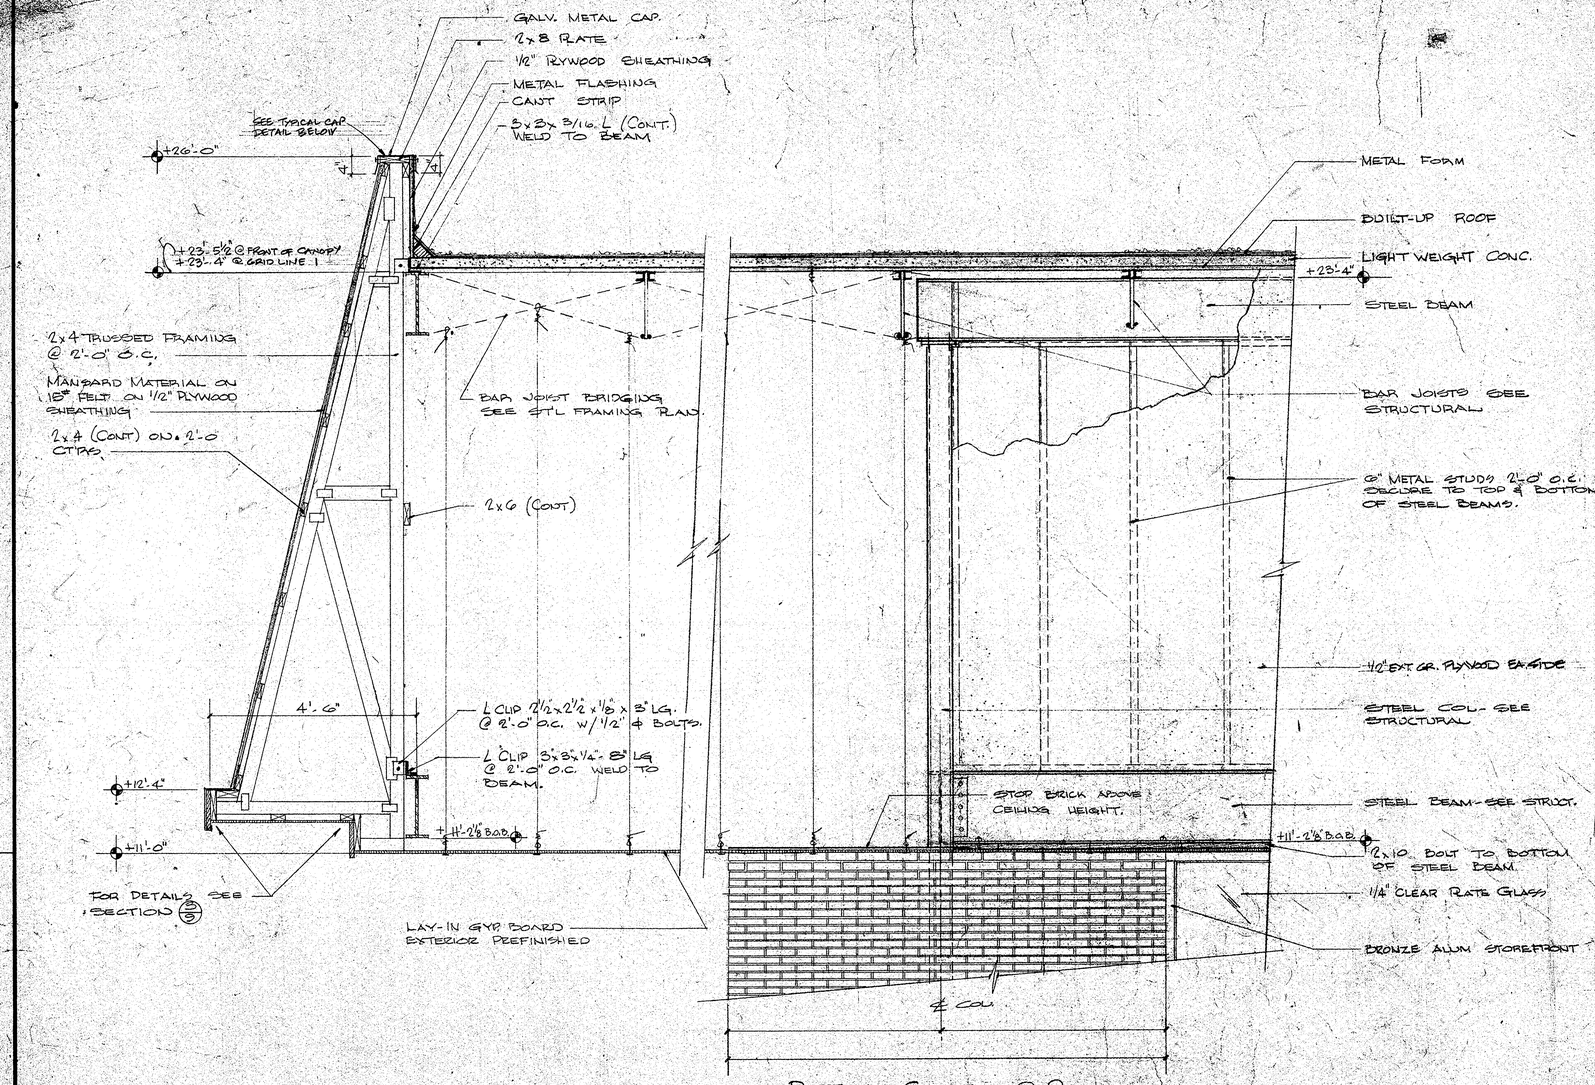

1 / 9A PARTIAL SECTION @ CANOPY
SCALE 3/4" = 1'-0"

2 / 9A PARTIAL SECTION ABOVE MAIN ENTRANCE
SCALE 3/4" = 1'-0"

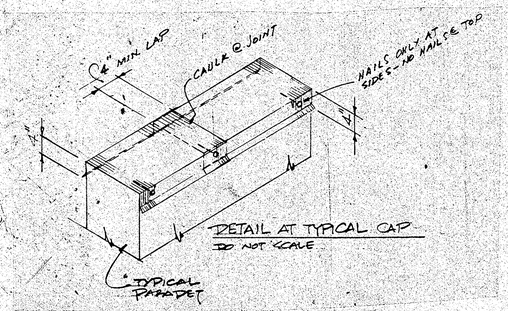

DETAIL AT TYPICAL CAP
DO NOT SCALE

32,109 S.F.
Delchamps FOOD STORE

NOTE!
ALL SECTIONS ARE NUMBERED IN ACCORD WITH THIS DETAIL

DATE | FILE NO | SHEET 9A

Delchamps Section Ref.
Sheet No. 9A

STRAUSER A. CLINE A.I.A.

Delchamps

SECTIONS

SEC. 47 - 38

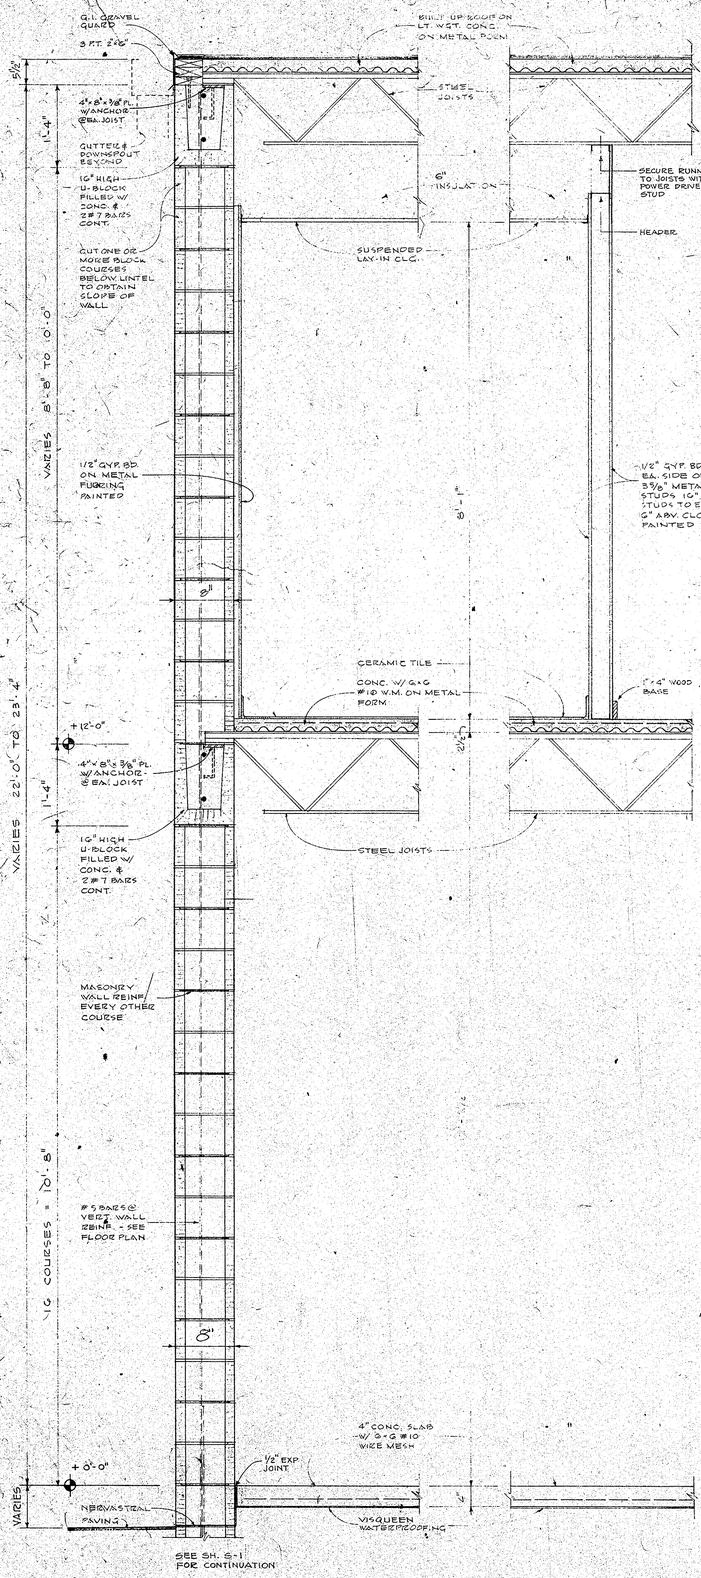

SECTION 1/10 — SCALE: 1" = 1'-0"

SECTION 2/10 — SCALE: 1" = 1'-0"

SECTION 3/10 — SCALE: 1" = 1'-0"

SECTION 4/10 — SCALE: 1" = 1'-0"

JUNE 1, 1978

28,092 S.F. STORE FOR Delchamps

NOTE! ALL SECTIONS ARE NUMBERED IN ACCORD WITH THIS DETAIL

Delchamps Section Ref. Sheet No. 10 (SECTION NO. 10 / DELCHAMPS SHEET NO.)

CHARLES A. CLINE A.I.A. ARCHITECT P.O. BOX 11306 MONTGOMERY, ALABAMA 36111

REVISIONS 4-79

WALL SECTIONS designed BJD drawn DMD CAD

Delchamps

Sheet No. A-10 of 18

SEQ. 48 OF 88

BUILT-UP ROOF ON LT. WT. CONC. ON METAL FORM

+22'-2½"

BRIDGING ANCHOR

8" HIGH "U" BLOCK FILLED W/ CONC. W/ #5 BARS CONT. TYP.

MASONRY WALL REINF. EVERY OTHER COURSE

8'

4 #5's

TIE BEAM RUNS CORNER TO CORNER

8'-0"

+12'-5"

MEZZANINE FLOOR

.040 ALUM. REGLET AND FLASHING

SLOPE TO GUTTER AND DOWNSPOUT SEE ROOF PLAN.

ALUMINUM CANOPY

4 #5's

ANCHOR JOIST BRIDGING

ROLLING STEEL DOOR

DRUM

18" ADJUSTABLE HEAD PADS

14'-6" TO GRADE TO BE SET IN FIELD

NOTE:
GRAVEL GUARD, GUTTER, BRACKETS, STRAPS, ETC. SAME AS NOTED IN SECTION 5/11

NOTE:
CANOPY MAY BE EXTRUDED OR FORMED, DESIGNED FOR 20 P.S.F. ROOF LOAD AND 25 P.S.F. WIND LOAD (HORIZ. OR VERT.).

NOTE:
FURNISH AND INSTALL "L" SHAPED KELLY DOCK BUMPERS AT EACH DOCK AND FROMELT 909 DOCK PADS AT EACH DOOR.

NOTE: CANOPY OVER DOOR MARK (9) SIMILAR BUT WATER IS DISCHARGED THROUGH BIRD'S MOUTH

12'-5"

12'-2½"

3'-0"

"Z" DOOR TRACK GUARDS SEE DOOR DETAILS

½" STL. BENT PLATE

JAMB ANCHORS SEE DOOR DETAILS

PLATED SIDE PAD

DOORS (7) & (8)

3'-0"

1'-5"

1'-5"

4"

6"x6" #6 WIRE MESH

+0'-0"

VISQUEEN WATERPROOFING

2" 5's

COMPACTED FILL

4"

10"

1'-8"

4'-0"

KELLY "L" SHAPE DOCK BUMPER ANCHORS PER MFG. RECOMMENDATIONS

MASONRY WALL REINF. EVERY COURSE

8" C.M.U. - FILL ALL CELLS W/ CONC.

VERT. REINF. AS SHOWN ON FOUNDATION PLAN

3'-0" N.T.S.

1'-3"

1'-2"±

6"x6" #6 WIRE MESH LAPS RODS

½" EXP. JT.

COMP. FILL

12"

COMPACTED FILL

VARIES 8" TO 12"

1'-4"

1'-0"

6'

1'-0"

6"

ALL 4 SIDES: 1½"x1½"x ⅛" ANGLE WITH ½"ϕ x 6" ANCHORS 24" o.c.

GRATE SHALL BE GULF FOUNDRY #842 HEAVY DUTY 1'-2" x 2'-2"

SECTION (1/11)
SCALE: 1"=1'-0"

BUILT-UP ROOF ON LT. WT. CONC. ON METAL FORM

3"x3"x ¼" L @ 4'-0" o.c.

22-GA G.I. GRAVEL GUARD AND GUTTER

STRAPS-36" o.c.

4"x4"x ⅜" ℓ. W/ ANCHOR @ EACH JOIST

+22'-0"

STEEL BRACKETS FROM 1½"x1½"x ⅛" ANGLES - BOLT TO WALL W/ 2-⅜"ϕ A.B.'s - BRACKETS @ 6'-0" o.c.

8"

8"x8" 22 GAUGE @ 1 D.S.

MASONRY WALL REINF. EVERY OTHER COURSE

+12'-5"

MEZZANINE FLOOR

4 #5's

8"

8"x8" D.S.

(1/5)

STEEL BOOT

+0'-0"

6"x6" #10 WIRE MESH

½" EXP. JT.

4"

VISQUEEN WATERPROOFING

COMPACTED FILL

CONC. DRIVE

COMPACTED FILL

SECTION (5/11)
SCALE: 1"=1'-0"

8" PIPE COL. W/ 1½"ϕ STL. PIPE HANDRAIL - SEE STRUCT. DWG. S-1 SEQ. 41, FLOOR PLAN.

1'-0"

PAVING

16" "U" BLOCK FILL W/ CONC.

2" 5's

12" C.M.U. - FILL ALL CELLS W/ CONC.

MASONRY WALL REINF. EVERY COURSE.

COMPACTED FILL

SEE STRUCTURAL FOR REINF.

SECTION (2/11)
SCALE: 1"=1'-0"

NOTE:
TURN LAST 2 GRATES CROSSWAYS TO ACCOMODATE SUMP PUMP.

SEE NOTE

2 ANGLES (2 KINLEY TYPE NO. CAST IRON GRATE)

SLOPE

4" TRENCH DRAIN SEE PLUMBING PLANS

WALL FOOTING SEE STRUCT. DWGS.

6" x 3½" ℓ @ 15¼"

WELD DOOR GUIDES TO JAMB

BENT PLATE-TO EXACT WALL THICKNESS +2"-3" RETURNS

SEE DOOR DETAILS FOR DOORS (7) (8) (9)

¼" x 2" BT ℓ ANCHORS - 4 PER SIDE

WELD SIDE PAD TO JAMB

PAD ONLY WHERE SHOWN ON PLAN

SEE BELOW FOR REINF.

SECTION (4/11)
SCALE: 1"=1'-0"

ALUM. CANOPY

FROMELT MODEL 909 DOCK PAD

18" ADJ. HEAD

HOLD AS LOW AS POSSIBLE BUT MIN. OF 1'-6"

12"

12"

CHAIN OPERATED ROLLING STEEL DOOR 7'-0" W. x 9'-0" H.

9'-0"

SIDE PAD

SIDE PAD

WEATHER STRIP DOOR

FIN. FL.

+0'-0"

1'-6"

1'-6"

4'-0"

TOP OF SLAB IN TRUCK WELL

EXT. ELEVATION @ DOORS (7) & (8)
SCALE: ½"=1'-0"

REINFORCE JAMBS W/ 4-#5 VERTICALS EXTEND INTO TIE BEAM ABOVE - FILL CELLS W/ CONC.

(1/11)

(4/11)

NOTE: DETAIL (4/11) APPLIES TO ALL ROLL-UP DOORS IN WELL.

12" PAD 1'-6" BUMPER

7'-0"

12" PAD 1'-6" BUMPER

PLAN
SCALE: ½"=1'-0"

28,092 S.F. STORE FOR Delchamps

NOTE!
ALL SECTIONS ARE NUMBERED IN ACCORD WITH THIS DETAIL

Delchamps Section Ref. Sheet No. 11 (1/11)

JUNE 1, 1978

CHARLES A. CLINE A.I.A. ARCHITECT P.O. Box 11206 MONTGOMERY, ALABAMA 36111

Delchamps

ARCHITECTURAL SECTIONS
designed SAC
drawn SAC
checked SAC

Project No. A-11 of 18

SEQ. 49 OF 88

Job No. 40-79
Date 4/13/80

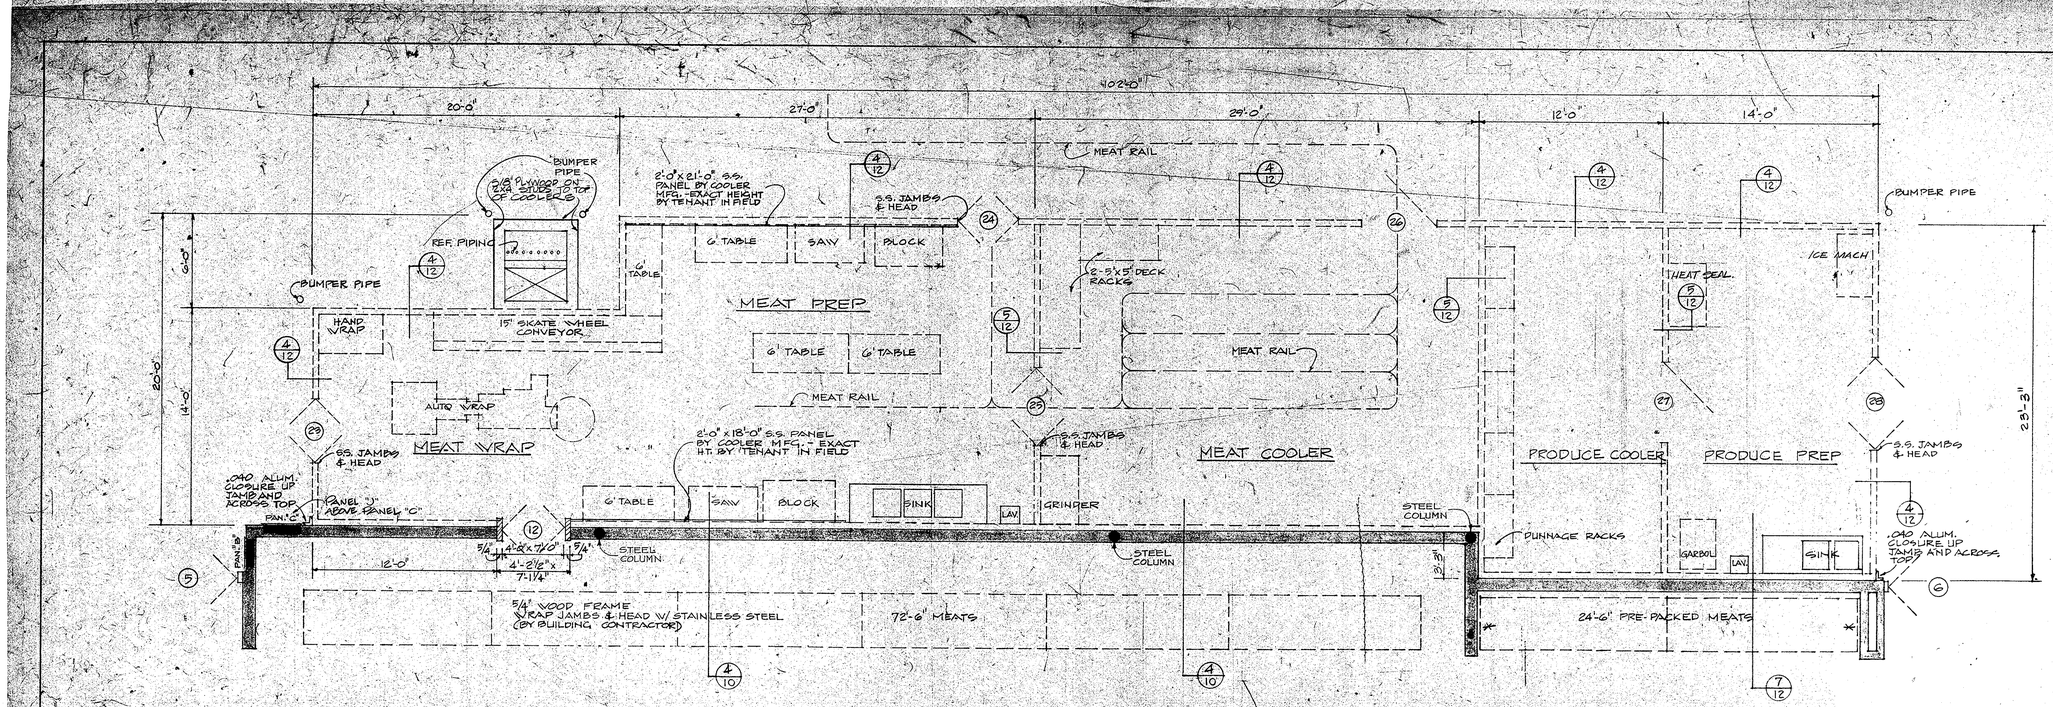

ENLARGED PLAN OF MEAT AND PRODUCE SERVICE AREAS

SCALE: ¼"=1'-0"

NOTES:

1. UNDER ALL TENANT FURNISHED AND INSTALLED INSULATED COOLER PANELS (SHOWN DOTTED) THE BUILDING CONTRACTOR SHALL FURNISH AND INSTALL A TREATED 6"x4" SET INTO CONCRETE SLAB. WHERE INSULATED PANELS ARE WITHOUT BACK-UP WALL, CENTER TREATED 2"x4" UNDER PANEL. NOTE: 2"x4" DOES NOT RUN THROUGH OPENING.
2. HOLD LEVEL ALL 2"x4"s AND CONCRETE SLABS UNDER INSULATED PANELS. THIS IS EXTREMELY CRITICAL.
3. THE TENANT WILL FURNISH TO THE BUILDING CONTRACTOR COOLER MFG. SHOP DRAWINGS PRIOR TO POURING SLABS.
4. ALL WALLS SHOWN DOTTED ARE TENANT FURNISHED AND INSTALLED INSULATED PANELS. THESE WALLS WILL NOT ACCOMODATE PLUMBING PIPES OR ELECTRIC CONDUIT.
5. SEAL AREA BETWEEN COOLERS & WALLS WITH INSULATION & PANELING IN PLACES SHOWN WITH ASTERICK.

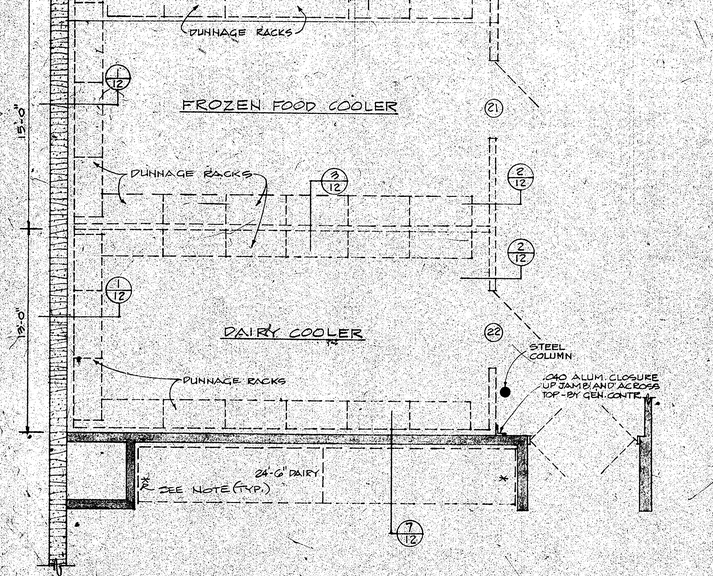

ENLARGED PLAN - DAIRY/FROZEN FOOD COOLERS

SCALE: ¼"=1'-0"

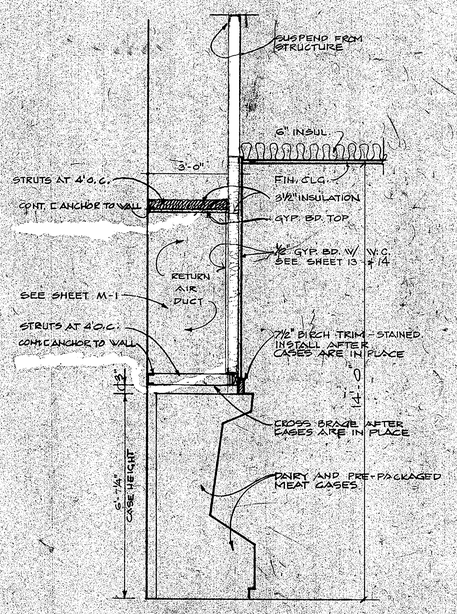

SECTION (7/12)

SCALE: ¾"=1'-0"

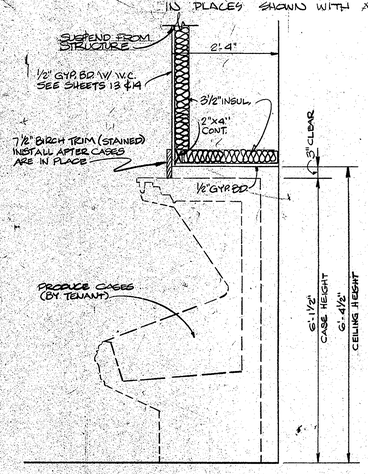

SECTION (6/12)

SCALE: ¾"=1'-0"

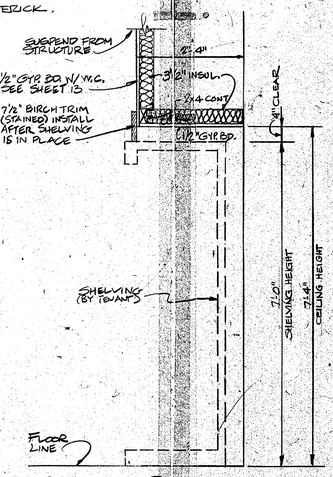

SECTION (9/12)

SCALE: ¾"=1'-0"

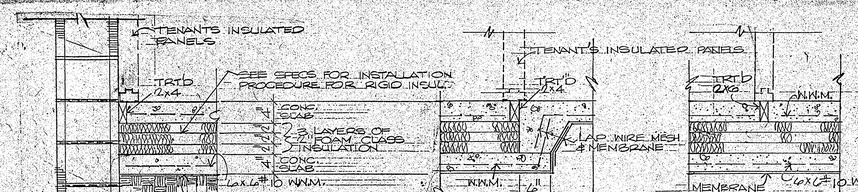

DETAIL (1/12) DETAIL (2/12) DETAIL (3/12) DETAIL (4/12) DETAIL (5/12) DETAIL (6/12)

NOTE!
ALL SECTIONS ARE NUMBERED IN ACCORD WITH THIS DETAIL

Delchamps Section Ref. Sheet No. 12 (SECTION NO. / DELCHAMPS SHEET NO.)

28,092 S.F. STORE FOR Delchamps

CHARLES A. CLINE A.I.A. ARCHITECT P.O. BOX 31305 MONTGOMERY, ALABAMA 36111

JOB NO. 4079 DATE 2/5/80

designed drawn traced checked

LARGE SCALE PRODUCE AREA

SHEET NO. 12-A

SEQ. 50 OF 88

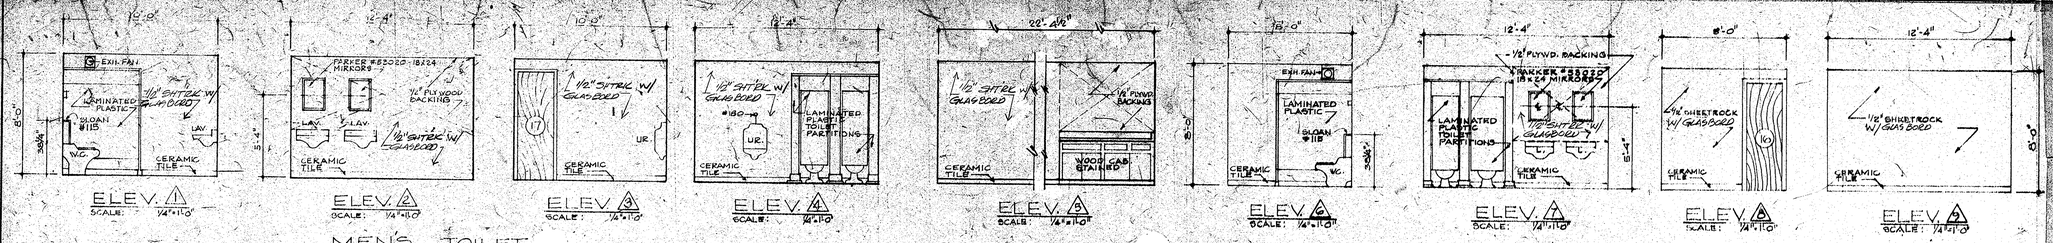

ELEV. 1 SCALE: 1/4"=1'-0" | ELEV. 2 SCALE: 1/4"=1'-0" | ELEV. 3 SCALE: 1/4"=1'-0" | ELEV. 4 SCALE: 1/4"=1'-0" | ELEV. 5 SCALE: 1/4"=1'-0" | ELEV. 6 SCALE: 1/4"=1'-0" | ELEV. 7 SCALE: 1/4"=1'-0" | ELEV. 8 SCALE: 1/4"=1'-0" | ELEV. 9 SCALE: 1/4"=1'-0"

MEN'S TOILET

NOTE: ICOLORS IN TOILETS, COFFEE ROOM, VESTIBULES, SHALL BE AS FOLLOWS:
EPOXY PAINT: PAINT TRIM ONLY TO MATCH COLOR OF "GLASBORD" ON WALLS (DOORS TO BE STAINED) TOILET PARTITIONS TO BE "FORMICA" PLASTIC LAMINATE HONEYTONE TEAK 417 SUEDE FINISH.

COFFEE ROOM

NOTE: AREAS INDICATED HAVING 1/2" PLYWOOD BACKING INSTALLED BETWEEN STUDS IS TO ALLOW FOR MOUNTING OF OTHER EQUIPMENT BY DELCHAMPS.

WOMEN'S TOILET

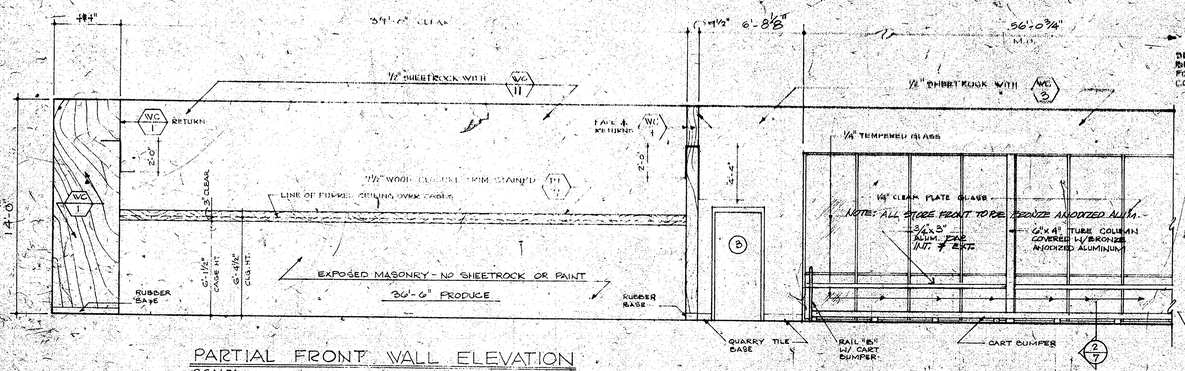

PARTIAL FRONT WALL ELEVATION
SCALE: 1/4"=1'-0"

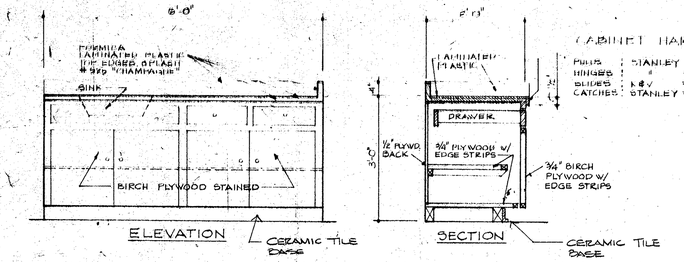

ELEVATION | SECTION

CABINET HARDWARE

PULLS	STANLEY 4482-1 1/4 ALD.
HINGES	" #1514
GLIDES	K&V #1500
CATCHES	STANLEY # 35

COFFEE ROOM CABINET DETAILS

SCALE: 1/4"=1'-0"

FINISH LEGEND

NOTE: COLORS AND PATTERNS MAY CHANGE; MOST IMPORTANT TO VERIFY THIS SCHEDULE W/ DELCHAMPS BEFORE ORDERING ANY MATERIALS!!!

WALL COVERING:

- WC 1 - WELDWOOD CHAMPION BLDG. PRODUCTS 1/2" PLYWOOD "RUSTIC ELM"
- WC 2 - VICRTEX, DEJA-VU # DW275 THOUSAND FLOWERS.
- WC 3 - VICRTEX, TASCO # 8354 NASTURTIUM.
- WC 4 - VICRTEX, TASCO # 8397 PIQUANT PINK.
- WC 5 - VICRTEX, TASCO # 8353 REGIMENTAL RED.
- WC 6 - VICRTEX, RIVERA # 8290 RADIANT RED.
- WC 7 - WARNER, ROL BOOK, SANITAS # 75-8371 SUNDANCE STRIPE
- WC 8 - VICRTEX, TASCO # 8366 INDIAN SPICE.
- WC 9 - BOLTATEX "UPSTAIRS DOWNSTAIRS" "PLAIDVILLE" # BU-132
- WC 10 - VICRTEX, ETRUSCAN # 8567 WHITE SAND.
- WC 11 - VICRTEX "TASCO" 8398 VIBRANT GREEN
- WC 12 - WARNER SHOWROOM VOL 1 # 895-44-1
- WC 13 - VICRTEX, TASCO # 8368 RED CLAY.
- WC 14 - MARLITE, 1/4" PLANK, #824 GOLD LACE, 16"W. x 10'-0" LG. x 1/4" TK., FULL HT., NO JOINTS.

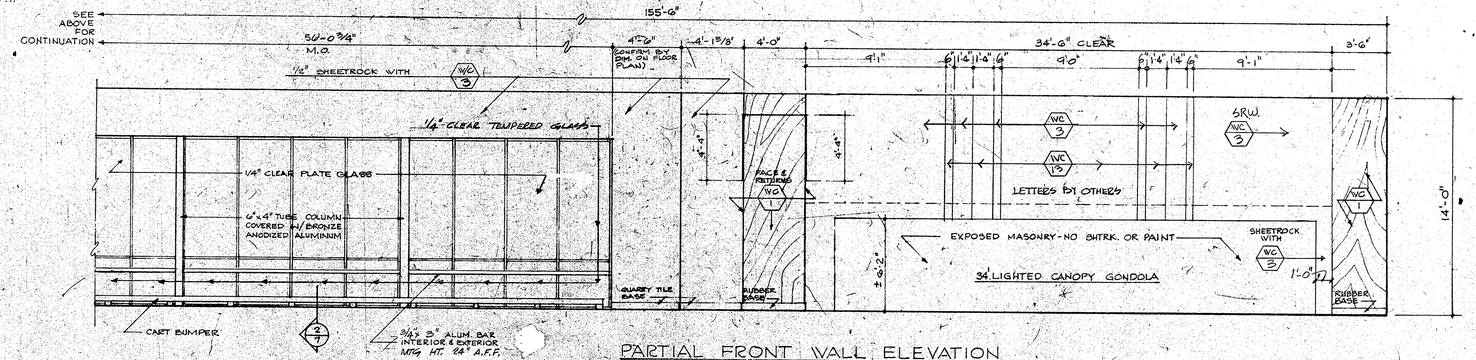

PARTIAL FRONT WALL ELEVATION
SCALE: 1/4"=1'-0"

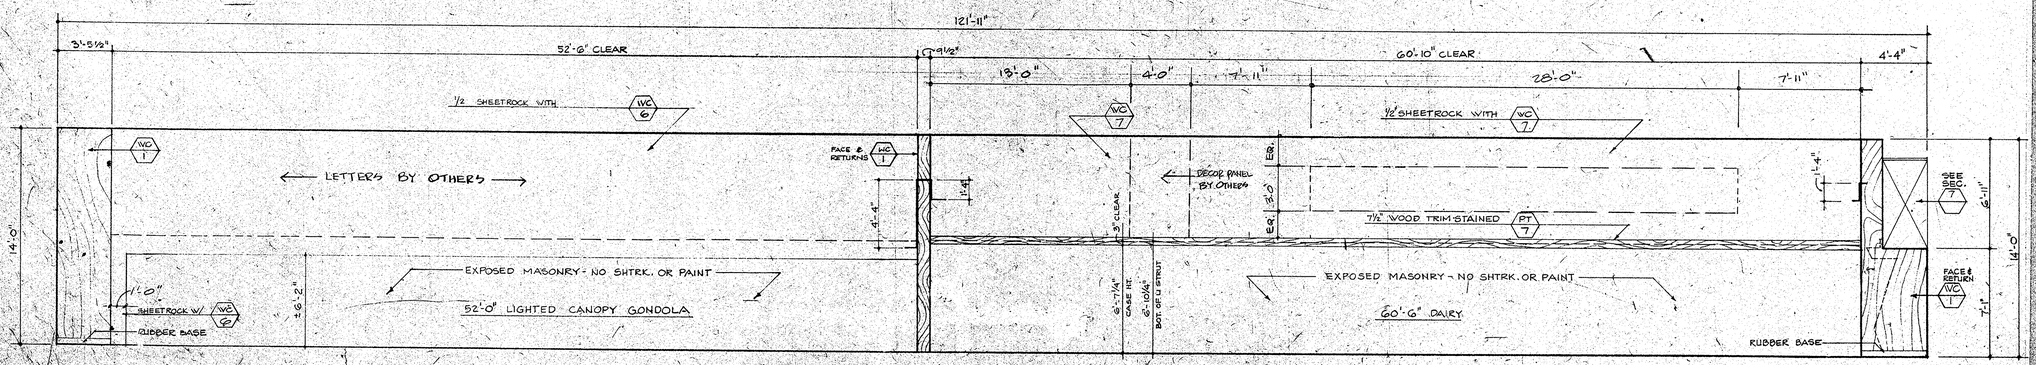

LEFT WALL ELEVATION
SCALE: 1/4"=1'-0"

28,092 S.F. STORE FOR Delchamps

NOTE!
ALL SECTIONS ARE NUMBERED IN ACCORD WITH THIS DETAIL

Delchamps Section Ref. Sheet No. 13

CHARLES A. COLES, A.I.A. ARCHITECT P.O. BOX 11005 MONTGOMERY, ALABAMA 36111

Delchamps

INTERIOR ELEVATIONS

SEQ 51 OF 88

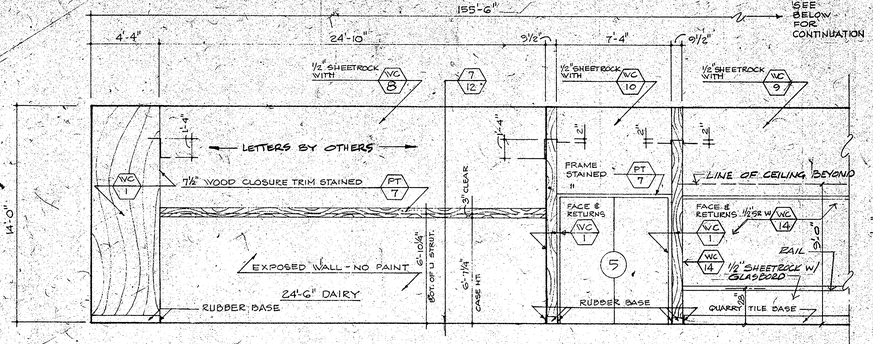

PARTIAL REAR WALL ELEVATION

SCALE: 1/4"=1'-0"

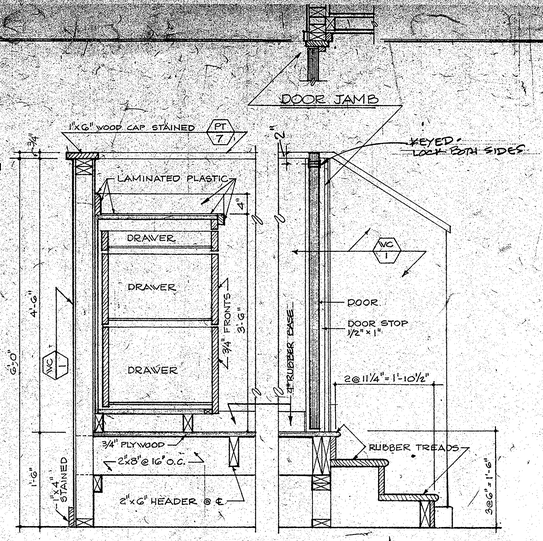

SECTION 1/14

SCALE: 1"=1'-0"

SECTION 2/14

SCALE: 1"=1'-0"

PAINT SCHEDULE:

PT 7 OLYMPIC STAIN MATCH WC 1 Y 1 BENN MOORE #14-14

WALL COVERING:

SEE SCHEDULE ON SHEET 13

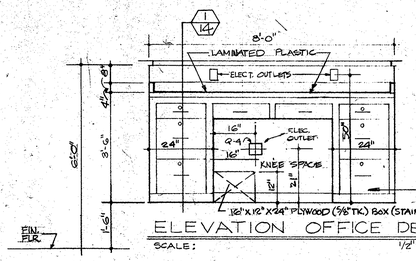

ELEVATION OFFICE DESK

SCALE: 1/2"=1'-0"

DESK HARDWARE

EACH DRAWER:

K&V #1300 METAL SLIDES
STANLEY #4477 PULL
K&V #985 DRAWER LOCK (KEY ALIKE)

LAMINATED PLASTIC:

FORMICA 651-80 "PORTUGUESE LIOZ MARBLE".

BIRCH DESK STAINED PT 7

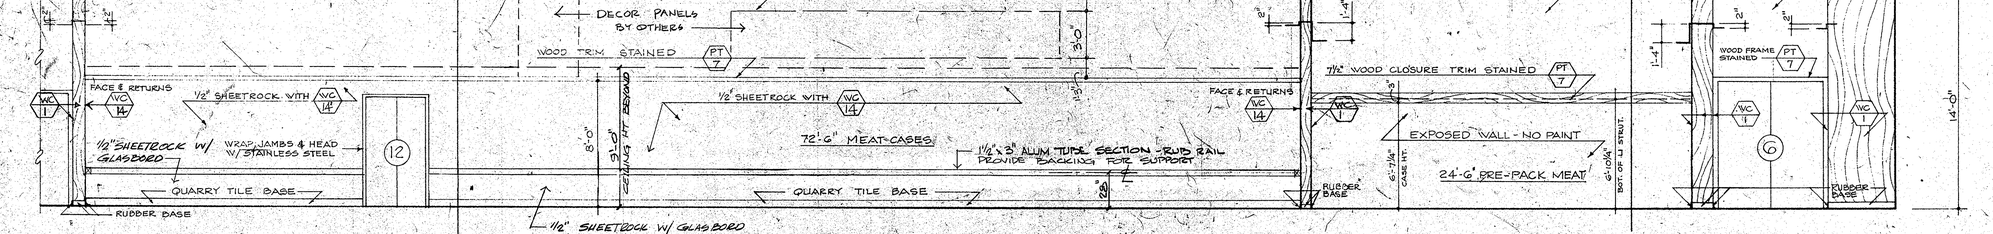

PARTIAL REAR WALL ELEVATION

SCALE: 1/4"=1'-0"

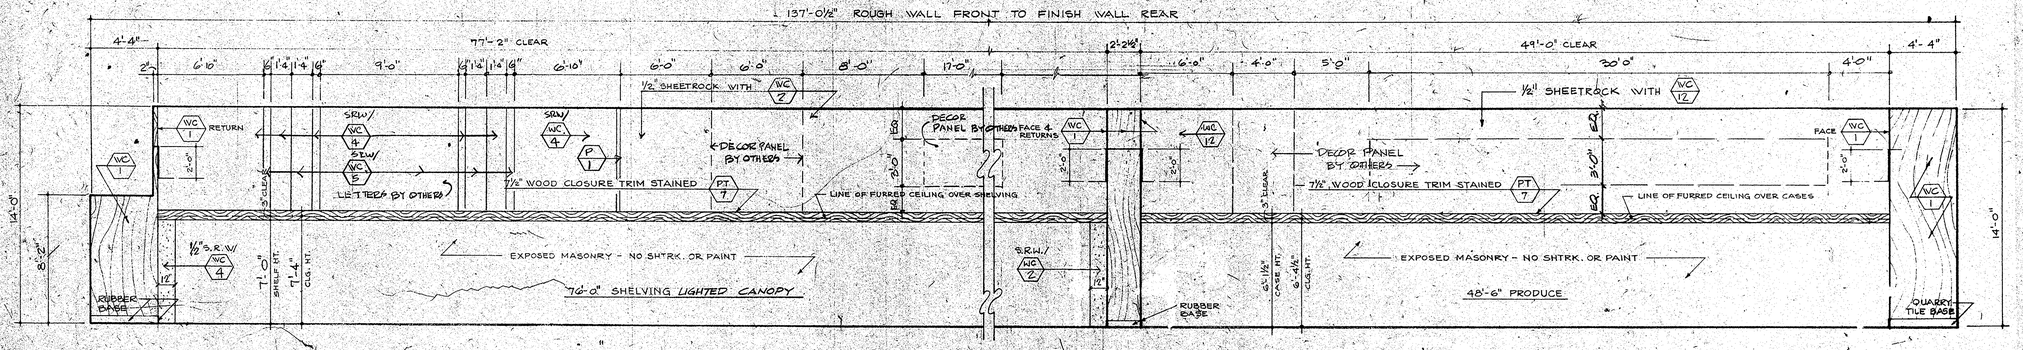

RIGHT WALL ELEVATION

SCALE: 1/4"=1'-0"

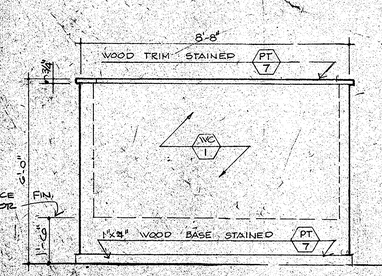

OFFICE ELEV. 1/4

SCALE: 1/2"=1'-0"

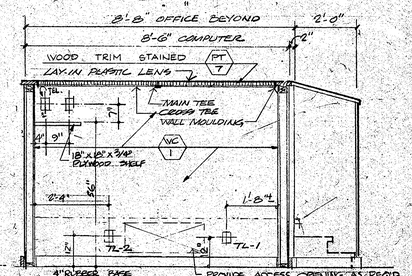

OFFICE ELEV. 2/4

SCALE: 1/2"=1'-0"

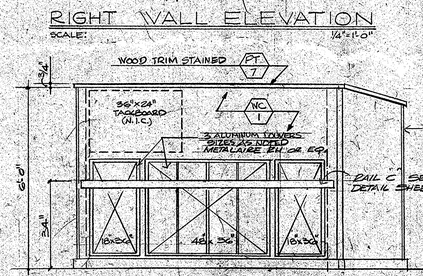

COMPUTER ELEV. 4/4

SCALE: 1/2"=1'-0"

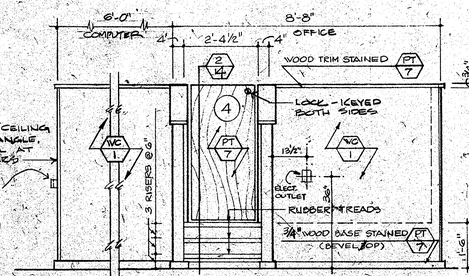

OFFICE ELEV. 3/4

SCALE: 1/2"=1'-0"

COMPUTER CEILING

SUSPENSION MEMBERS TO BE "DONN" MAIN TEE, CROSS TEE & WALL MOULDING:
DX-38 MAIN TEE (1@4, 8'-0" DIA.) 1½"
DXO-484 CROSS TEES (4 EQ PER) 1½"
LAY-IN PLASTIC LENS TO BE SPECIFIED IN ROOM FINISH SCHEDULE, SHEET A-6.

NOTE!

ALL SECTIONS ARE NUMBERED IN ACCORD WITH THIS DETAIL

Delchamps Section Ref. Sheet No. 14 (DELCHAMPS DRAWING)

28,092 S.F. STORE FOR Delchamps

JUNE 1, 1978

CHARLES A. CLINE A.I.A.
ARCHITECT
P.O. Box 11306 Montgomery, Alabama 36111

Delchamps

SHEET NO. A-14 OF 18

INTERIOR ELEVATIONS

DRAWING BY CHECKED BY

SEQ. 52 OF 88

BUILDING & FIXTURE PLAN DATA

BUILDING AREA	28,092	SQ. FT.
SALES AREA	20,848	"
SERVICE AREA	6,720	"
SHELVING	1,544	LIN. FT.
END DISPLAYS *	50	LIN. FT.
MEAT CASES	72	LIN. FT.
PRE-PACK MEAT CASES	24	LIN. FT.
PRODUCE CASES	84	"
DAIRY CASES	84	"
FROZEN FOOD CASES TUB-TYPE	242	LIN. FT.
ICE CREAM	44	"
DAIRY COOLER	564	SQ. FT.
FROZEN FOOD	420	"
MEAT WRAP	280	"
MEAT PREP	540	"
MEAT COOLER	580	"
PRODUCE COOLER	576	"
PRODUCE PREP	322	"

EQUIPMENT SCHEDULE

MEAT DEPT.: (FURNISHED & INSTALLED BY TENANT)

1. CUTTING TABLE - 72x30x34 - S.S. TOP w/ DRAWER & SHELF
2. BLOCK - 48x30x34 w/ 2" TK. TOP (2 REQUIRED)
3. SAW - MOD. 5514-D-208V/3Ø/60CY - 2 HP. (2 REQUIRED)
4. (DELETED)
5. TENDERIZER - MOD 402, 115V/1Ø/60CY - ½ HP
6. CUTTING TABLE - 72x30x34 PLASTIC TOP w/ PLATTERS
7. CUTTING TABLE - 72x30x34 PLASTIC TOP w/ PLATTERS
8. TRAY RACK (2 REQUIRED)
9. GRINDER - MOD 4346, 208V/3Ø/60CY - 7½ HP
10. SLICER
11. HEAT SEAL w/STAND - 3 ROLL
12. AUTO-WRAP - SM1/HAW 28/3000 SYSTEM w/ #3 HOBART WRAP
13. CUTTING TABLE - 72x30x34 PLASTIC TOP w/SHELF
14. (DELETED)
15. 15' SKATE WHEEL CONVEYOR
16. DUNNAGE RACKS
17. PAN CARTS
18. LUG DOLLY
19. LUG CARTS
20. 5 DECK RACKS (2 - 5' SECTIONS)

PRODUCE DEPT.: (FURNISHED & INSTALLED BY TENANT, UNLESS OTHERWISE NOTED.)

30. PLASTIC LUGS
31. PRODUCE CARTS - 36 WIDE x 28 (7 REQUIRED)
32. GARBEL - MOD. OF-FO-FB 208V/3Ø/60 CY. 5 HP (F.B.T.) (I.B.C.)
33. WALL HUNG DRINKING FOUNTAIN (F.B.T.) (I.B.C.)
34. HEAT SEAL w/STAND - 2 ROLL
35. SCALE
36. TABLE - 72x30x34 w/ DRAWERS, S.S. TOP, SHELF & BACK SPLASH
37. HANGING SCALES - 4 REQUIRED
38. DUNNAGE RACKS - 40 x 20 x 12 GALV. (5 REQUIRED)
39. UNIVERSAL CART

DAIRY & FROZ. FOOD: (FURNISHED & INSTALLED BY TENANT)

50. DUNNAGE RACKS - 48x20x12 GALV (30 REQUIRED)

GENERAL NOTES:

THE TENANT WILL FURNISH VARIOUS PIECES OF EQUIPMENT TO BE INCORPORATED IN THE JOB.

1. EQUIPMENT FURNISHED AND INSTALLED BY TENANT:
   1. PREFABRICATED COOLERS
   2. COOLER DOORS
   3. MEAT RAIL
   4. SHELVING
   5. FIRE EXTINGUISHERS
   6. SEE H. & A.C. DWGS. & SPECS.
2. EQUIPMENT FURN. BY TENANT: INSTALLED & CONNECTED BY CONTRACTOR:
   1. BAGGAGE DISPOSER ("GARBEL")
   2. SEE ELECTRICAL DWGS. & SPECS.
   3. EMERGENCY GENERATOR
3. EQUIP. FURN. & INST. BY TENANT: CONNECTED BY CONTRACTOR:
   1. COMPACTOR
   2. SCALES
   3. REFRIGERATION EQUIPMENT
   4. REFRIGERATED CASES
   5. CHECK-OUTS
   6. LIGHTED SHELVING CANOPIES
   7. EXTERIOR SIGNS
   8. SEE H. & A.C. DWGS. & SPECS.
   9. SEE ELECTRICAL DWGS. & SPECS.

* NOTE:
AREAS BETWEEN COOLERS & WALLS TO BE SEALED W/INSULATION & PANELING IN PLACES NOTED WITH ASTERICK.

NOTE:
1. FRAMING AND MATCHING FINISH AS REQUIRED TO SEAL BETWEEN CASES & ADJACENT WALLS.

FIXTURE PLAN

SCALE 1/8" = 1'-0"

NOTE!
ALL SECTIONS ARE NUMBERED IN ACCORD WITH THIS DETAIL

Delchamps Section Ref. Sheet No. 15

CHARLES A. CLINE A.I.A. Architect P.O. Box 11306 Montgomery, Alabama 36111

Delchamps

FIXTURE PLAN

SEQ. 5

SHEET A-15

OF 18

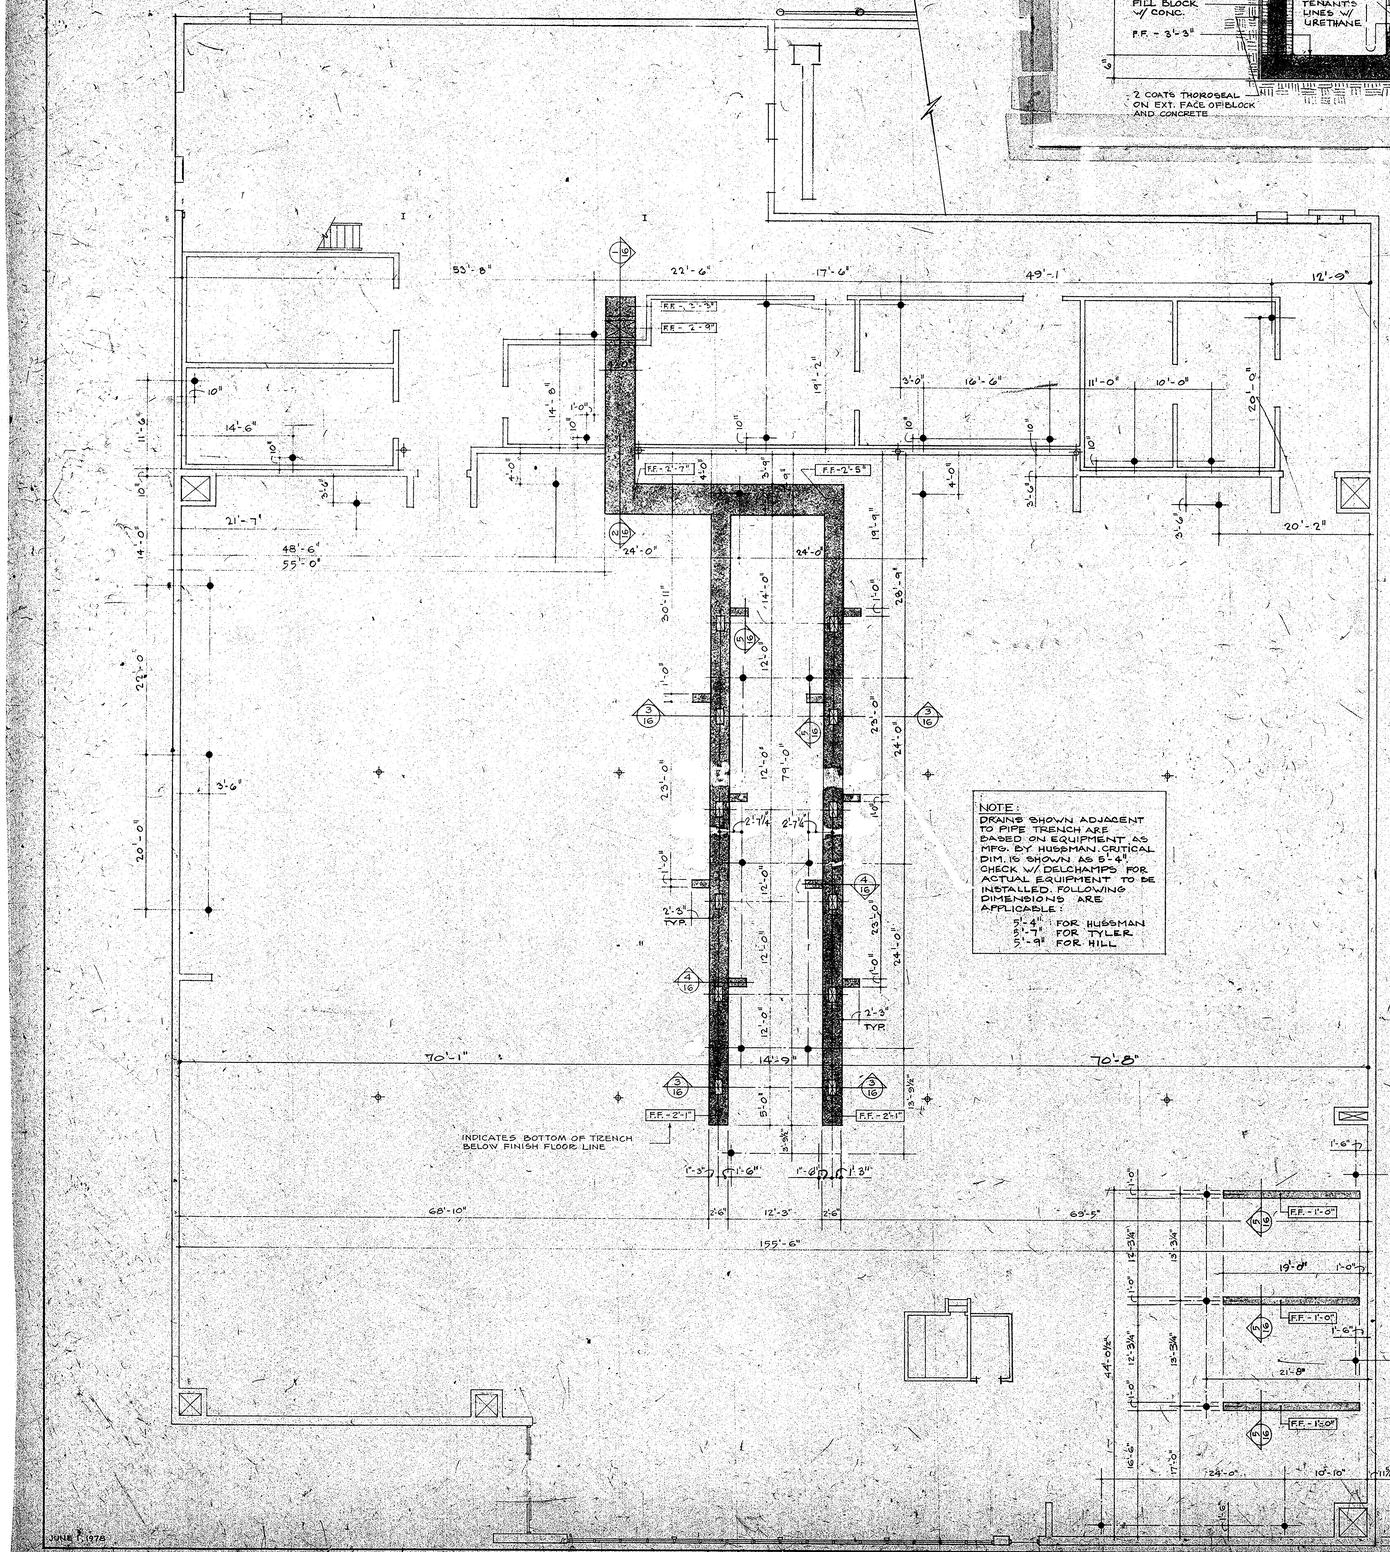

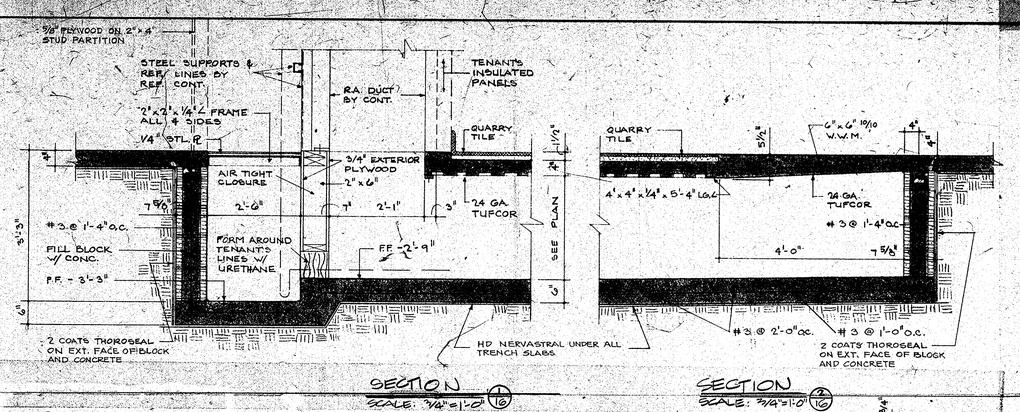

SECTION 1/16
SCALE: 3/4"=1'-0"

SECTION 2/16
SCALE: 3/4"=1'-0"

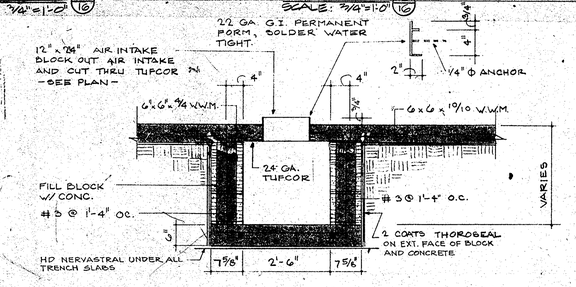

SECTION 3/16
SCALE 3/4"=1'-0"

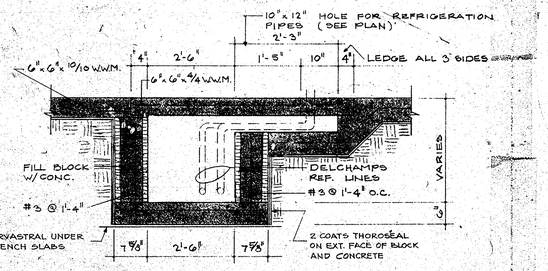

SECTION 4/16
SCALE 3/4"=1'-0"

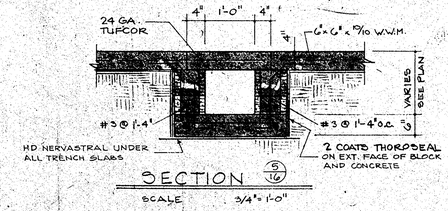

SECTION 5/16
SCALE 3/4"=1'-0"

NOTES:

1. DO NOT CROSS ANY TRENCHES W/ WATER LINES, ELEC. CONDUIT, OR S. SEWER LINES; EITHER GO AROUND OR UNDER.
2. SEE PLUMBING PLAN FOR VARIOUS FLOOR DRAINS NOT SHOWN ON THIS PLAN.

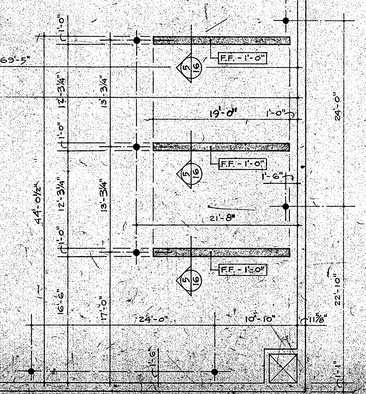

PIPE TRENCH & DRAIN LOCATION PLAN
SCALE 1/8" = 1'-0"

28,092 S.F. STORE FOR Delchamps

Delchamps Section Ref. Sheet No. 16

JUNE 1, 1978

Job No. 40-79
Dwg. No. 79-KD

CHARLES A. CLINE A.I.A. ARCHITECT
P.O. Box 11206 MONTGOMERY, ALABAMA 36111

Delchamps

Sheet No. A-16 of 18

PIPE TRENCH DETAILS
designed BS
drawn GN
checked CAC

SEQ 54 OF 88

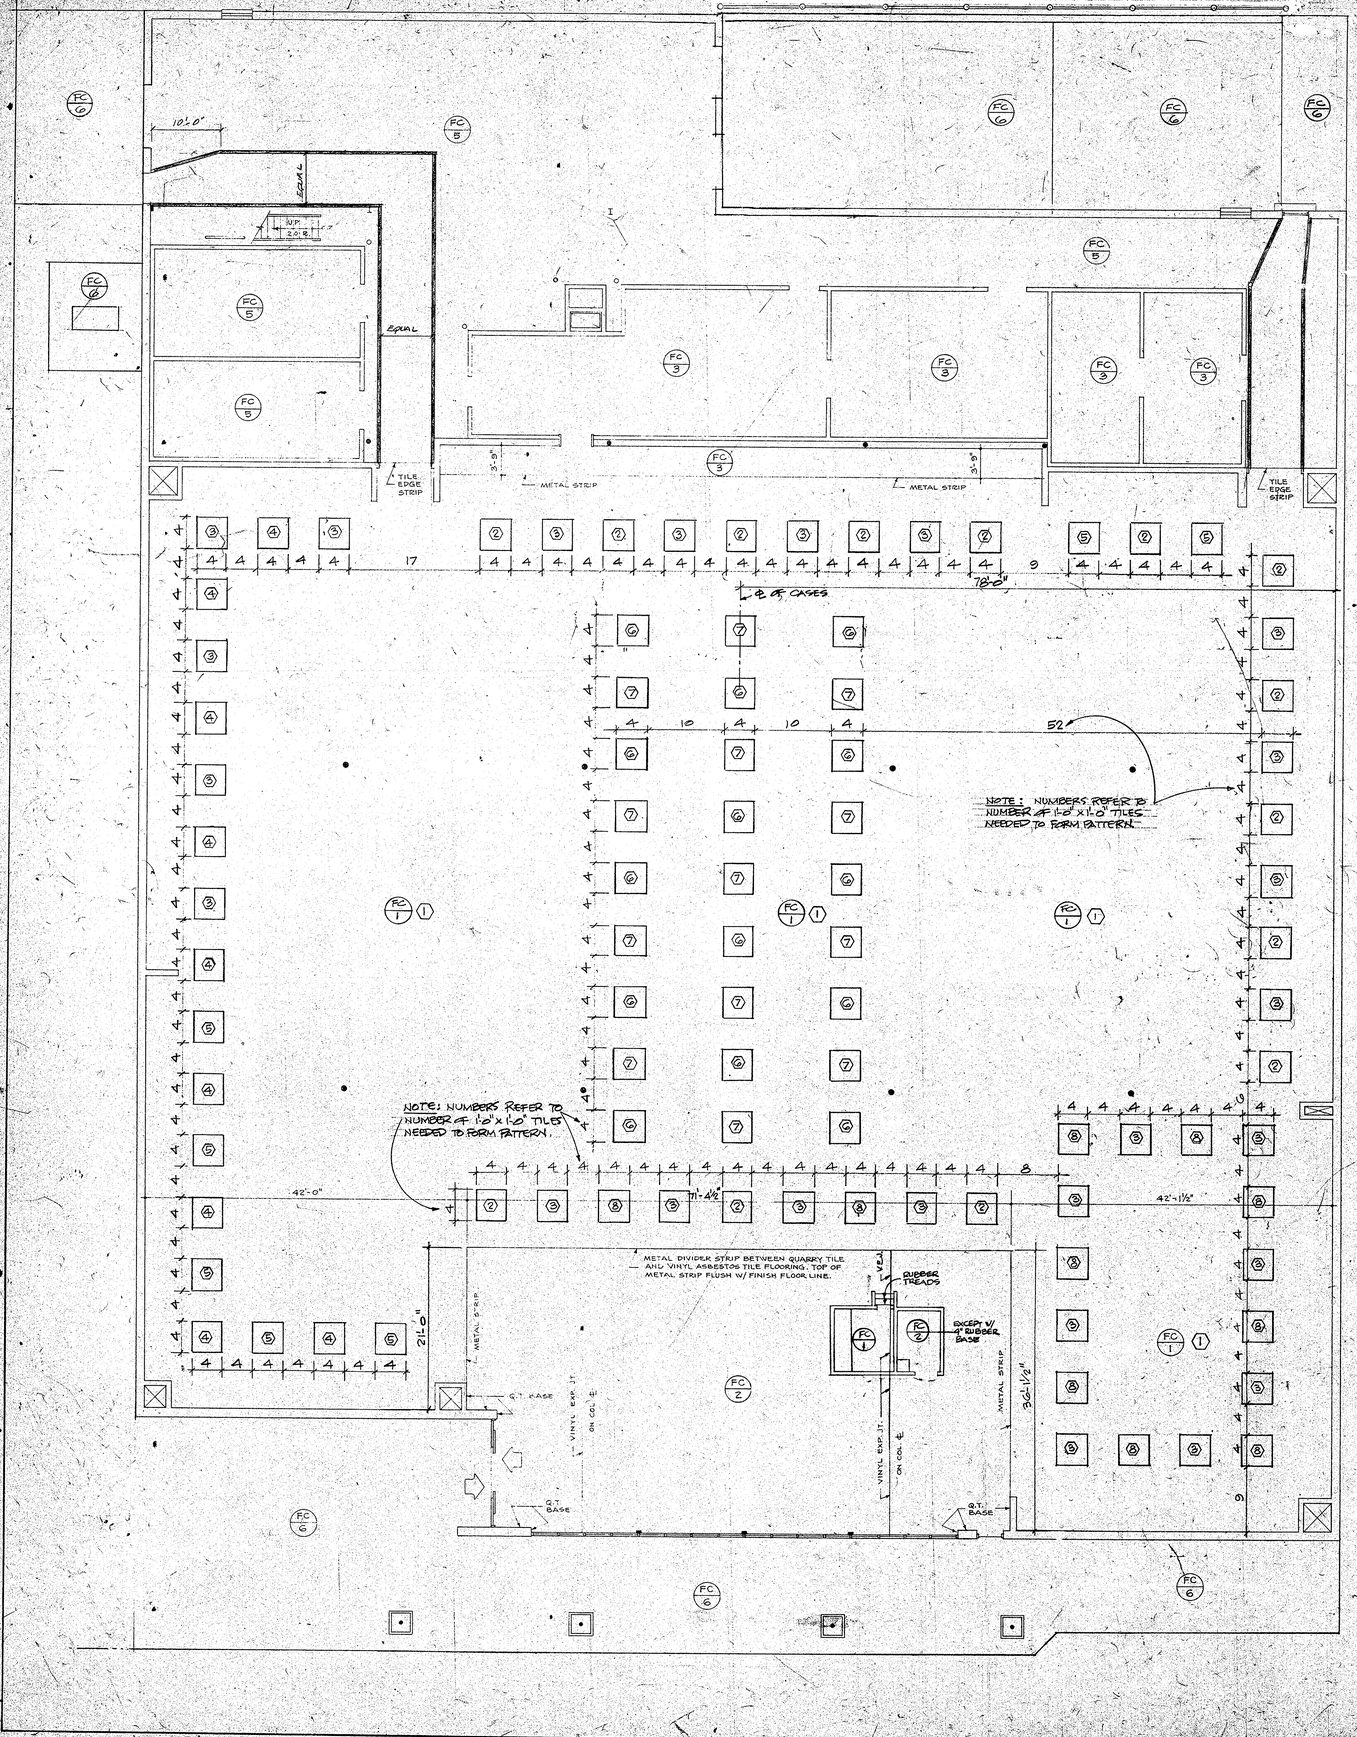

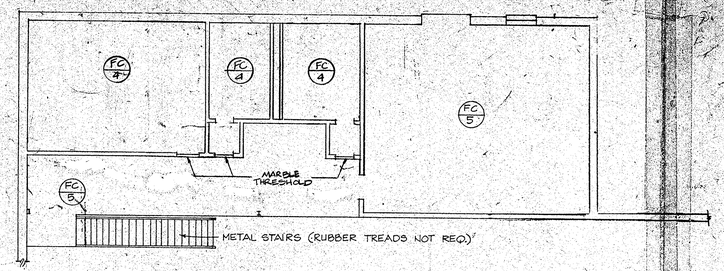

MEZZANINE FLOOR COVERING PLAN

SCALE 1/8" = 1'-0"

NOTE:
1. BEFORE ORDERING ANY TILE CHECK COLOR & PATTERN WITH DELCHAMPS.
2. THE DAY BEFORE OPENING CLEAN QUARRY TILE THOROUGHLY. THEN APPLY ONE COAT "MULTI-CLEAN ACRY-KOAT" WATER EMULSION SEALER MOPED ON.

MATERIAL AND COLOR LEGEND
FLOOR AND BASE

MARK	MATERIAL	COLOR
FC 1	12" x 12" x 1/8" VINYL ASBESTOS TILE 4" RUBBER BASE	REFER TO GENERAL NOTE 3 BELOW
FC 2	6" x 6" x 1/2" QUARRY TILE FLOOR 5" x 6" x 1/2" COVE, ROUND TOP BASE GROUT W/ HYDROMENT GROUT	MURRAY "SAHARA"
FC 3	6" x 6" x 1/2" QUARRY TILE FLOOR WITH ABRASIVE FINISH, 5" x 6" x 1/2" COVE, ROUND TOP BASE WITH EPOXY GROUT	MURRAY "SAHARA" ABRASIVE FINISH
FC 4	CERAMIC TILE FLOOR, UNGLAZED WITH GLAZED CERAMIC TILE BASE	AMERICAN-OLEAN #98 VELLUM BASE & PATT. P26, 926 FLOOR (BEACH TAN)
FC 5	CONCRETE - MACHINE TROWEL FINISH WITH CHEMICAL HARDENER	———
FC 6	CONCRETE - LIGHT BROOM FINISH	———

GENERAL NOTES

1. SEE SPECIFICATIONS FOR EXTENT OF HARD AND SOFT TILE UNDER REF. EQUIPMENT AND GONDOLAS.
2. STAIR TREADS SHALL BE FLEXTRED #20 MEDIUM BROWN. BASE SHALL BE FLEXCO #4 TAN.
3. FC 1 TO BE A COMBINATION OF COLORS AS LISTED BELOW:
   - (1) ARMSTRONG EXCELON SUPREME NO. 55504 CREAM
   - (2) ARMSTRONG EXCELON IMPERIAL TEX, NO. 51838 TEMPLE ORANGE
   - (3) " " " " NO. 51843 CASA ORANGE
   - (4) " " " " NO. 51844 CATHEDRAL GOLD
   - (5) " " " " NO. 51842 PAGODA RED
   - (6) " " " " NO. 51855 MEDIUM CORK
   - (7) " " " " NO. 51846 TEAHOUSE BLUE
   - (8) " " " " NO. 51845 MANOR GREEN
4. VINYL ASBESTOS TILE "GRAIN" SHALL RUN LEFT TO RIGHT.

FLOOR COVERING PLAN

SCALE 1/8" = 1'-0"

28,092 S.F. STORE FOR Delchamps

NOTE!
ALL SECTIONS ARE NUMBERED IN ACCORD WITH THIS DETAIL

Delchamps Section Ref.
Sheet No. 17

SEQ. 55 OF 88

CHARLES A. CLINE A.I.A.
ARCHITECT
P.O. BOX 1126 MONTGOMERY, ALABAMA 36111

Delchamps

SHEET NO. A-17

FLOOR COVERING PLAN

A DEPARTMENT OF THE DELCHAMPS FAMILY OF STORES

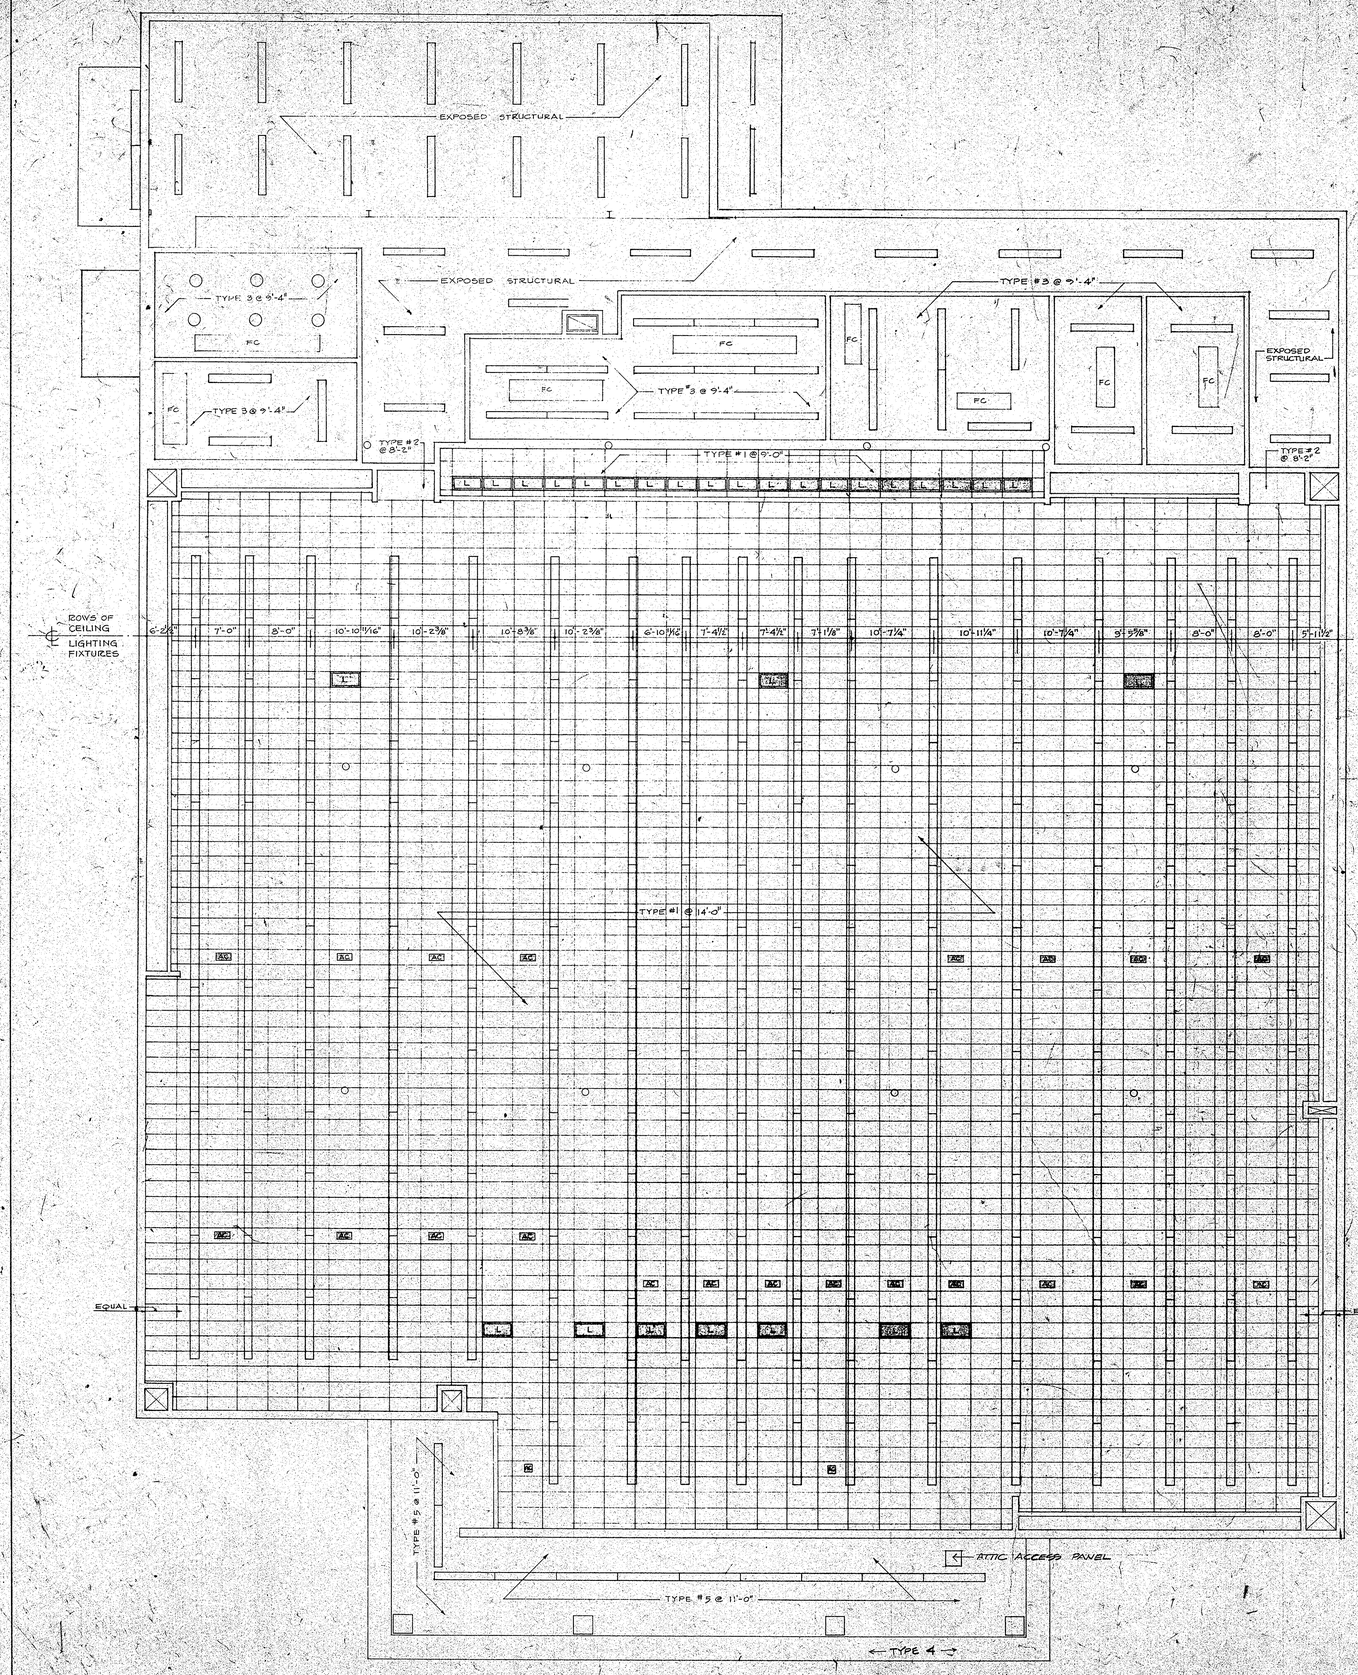

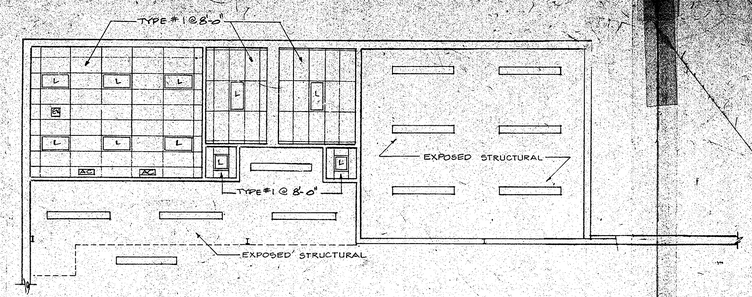

MEZZANINE REFLECTED CEILING PLAN

SCALE: 1/8"=1'-0"

LEGEND

- LIGHTING FIXTURE - SURFACE OR CHAIN MOUNTED
- LIGHTING FIXTURE - RECESSED MOUNTED
- FC FAN COIL UNIT - SUSPENDED MOUNTING
- AC HEATING & AIR CONDITIONING OUTLET

CEILING LEGEND

TYPE #1:
23¾" x 47¾" x 5/8" TK. "SHASTA" VINYL FACED FIBERGLASS CEILING BOARD. INSTALL ON "DONN CORPORATION" PRODUCTS, DX-A WHITE PAINTED ALUMINUM CAP GALV. GRID. MAIN TEES: DX-A-24, 1½" DOUBLE WEBB TEE W/ 5/16" FACE. 4'-0" CROSS TEES: DX-A-424, 1½" DOUBLE WEBB TEE W/ 5/16" FACE.

TYPE #2:
½" GYP BOARD PAINTED.

TYPE #3:
INSULATED PANELS FURNISHED AND INSTALLED BY TENANT.

TYPE #4: ½" PLYWOOD PAINTED.

TYPE #5: 2'-0" x 4'-0" x ½" EXTR. GYP BRD. PREFINISHED VINYL FINISH, IN ALUMINUM GRID SYSTEM W/ HOLD DOWN CLIPS.

GENERAL NOTES

#1:
CEILING INSULATION SHALL BE 6" THICK UNFACED FIBERGLASS WITH FIRE RATING AS REQUIRED BY SOUTHERN BUILDING CODE. SEE ROOM FINISH SCHEDULE, SHEET 7.

#2:
EACH LIGHT FIXTURE SHALL BE SUSPENDED INDEPENDENTLY WITH A MINIMUM OF 3-#12 GA. GALV. HANGER WIRES. THESE IN ADDITION TO THE NORMAL SUSPENSION WIRES REQUIRED BY THESE DOCUMENTS.

REFLECTED CEILING PLAN

SCALE 1/8" = 1'-0"

28,032 S.F. STORE FOR **Delchamps**

NOTE!
ALL SECTIONS ARE NUMBERED IN ACCORD WITH THIS DETAIL

Delchamps Section Ref. Sheet No. 18

CHARLES A. CLIDE A.I.A. ARCHITECT 5 & 7 NO. LAWRENCE ST. MONTGOMERY, ALABAMA 36104

St. Tammany Square - Covington, La.

Delchamp

A-18

REFLECTED CEILING PLAN

SEQ. 56 OF 88

JUNE 1, 1978