CONSTRUCTION NOTES

1. DOORS ARE LOCATED 4" OFF OF ADJACENT WALL UNLESS OTHERWISE NOTED.

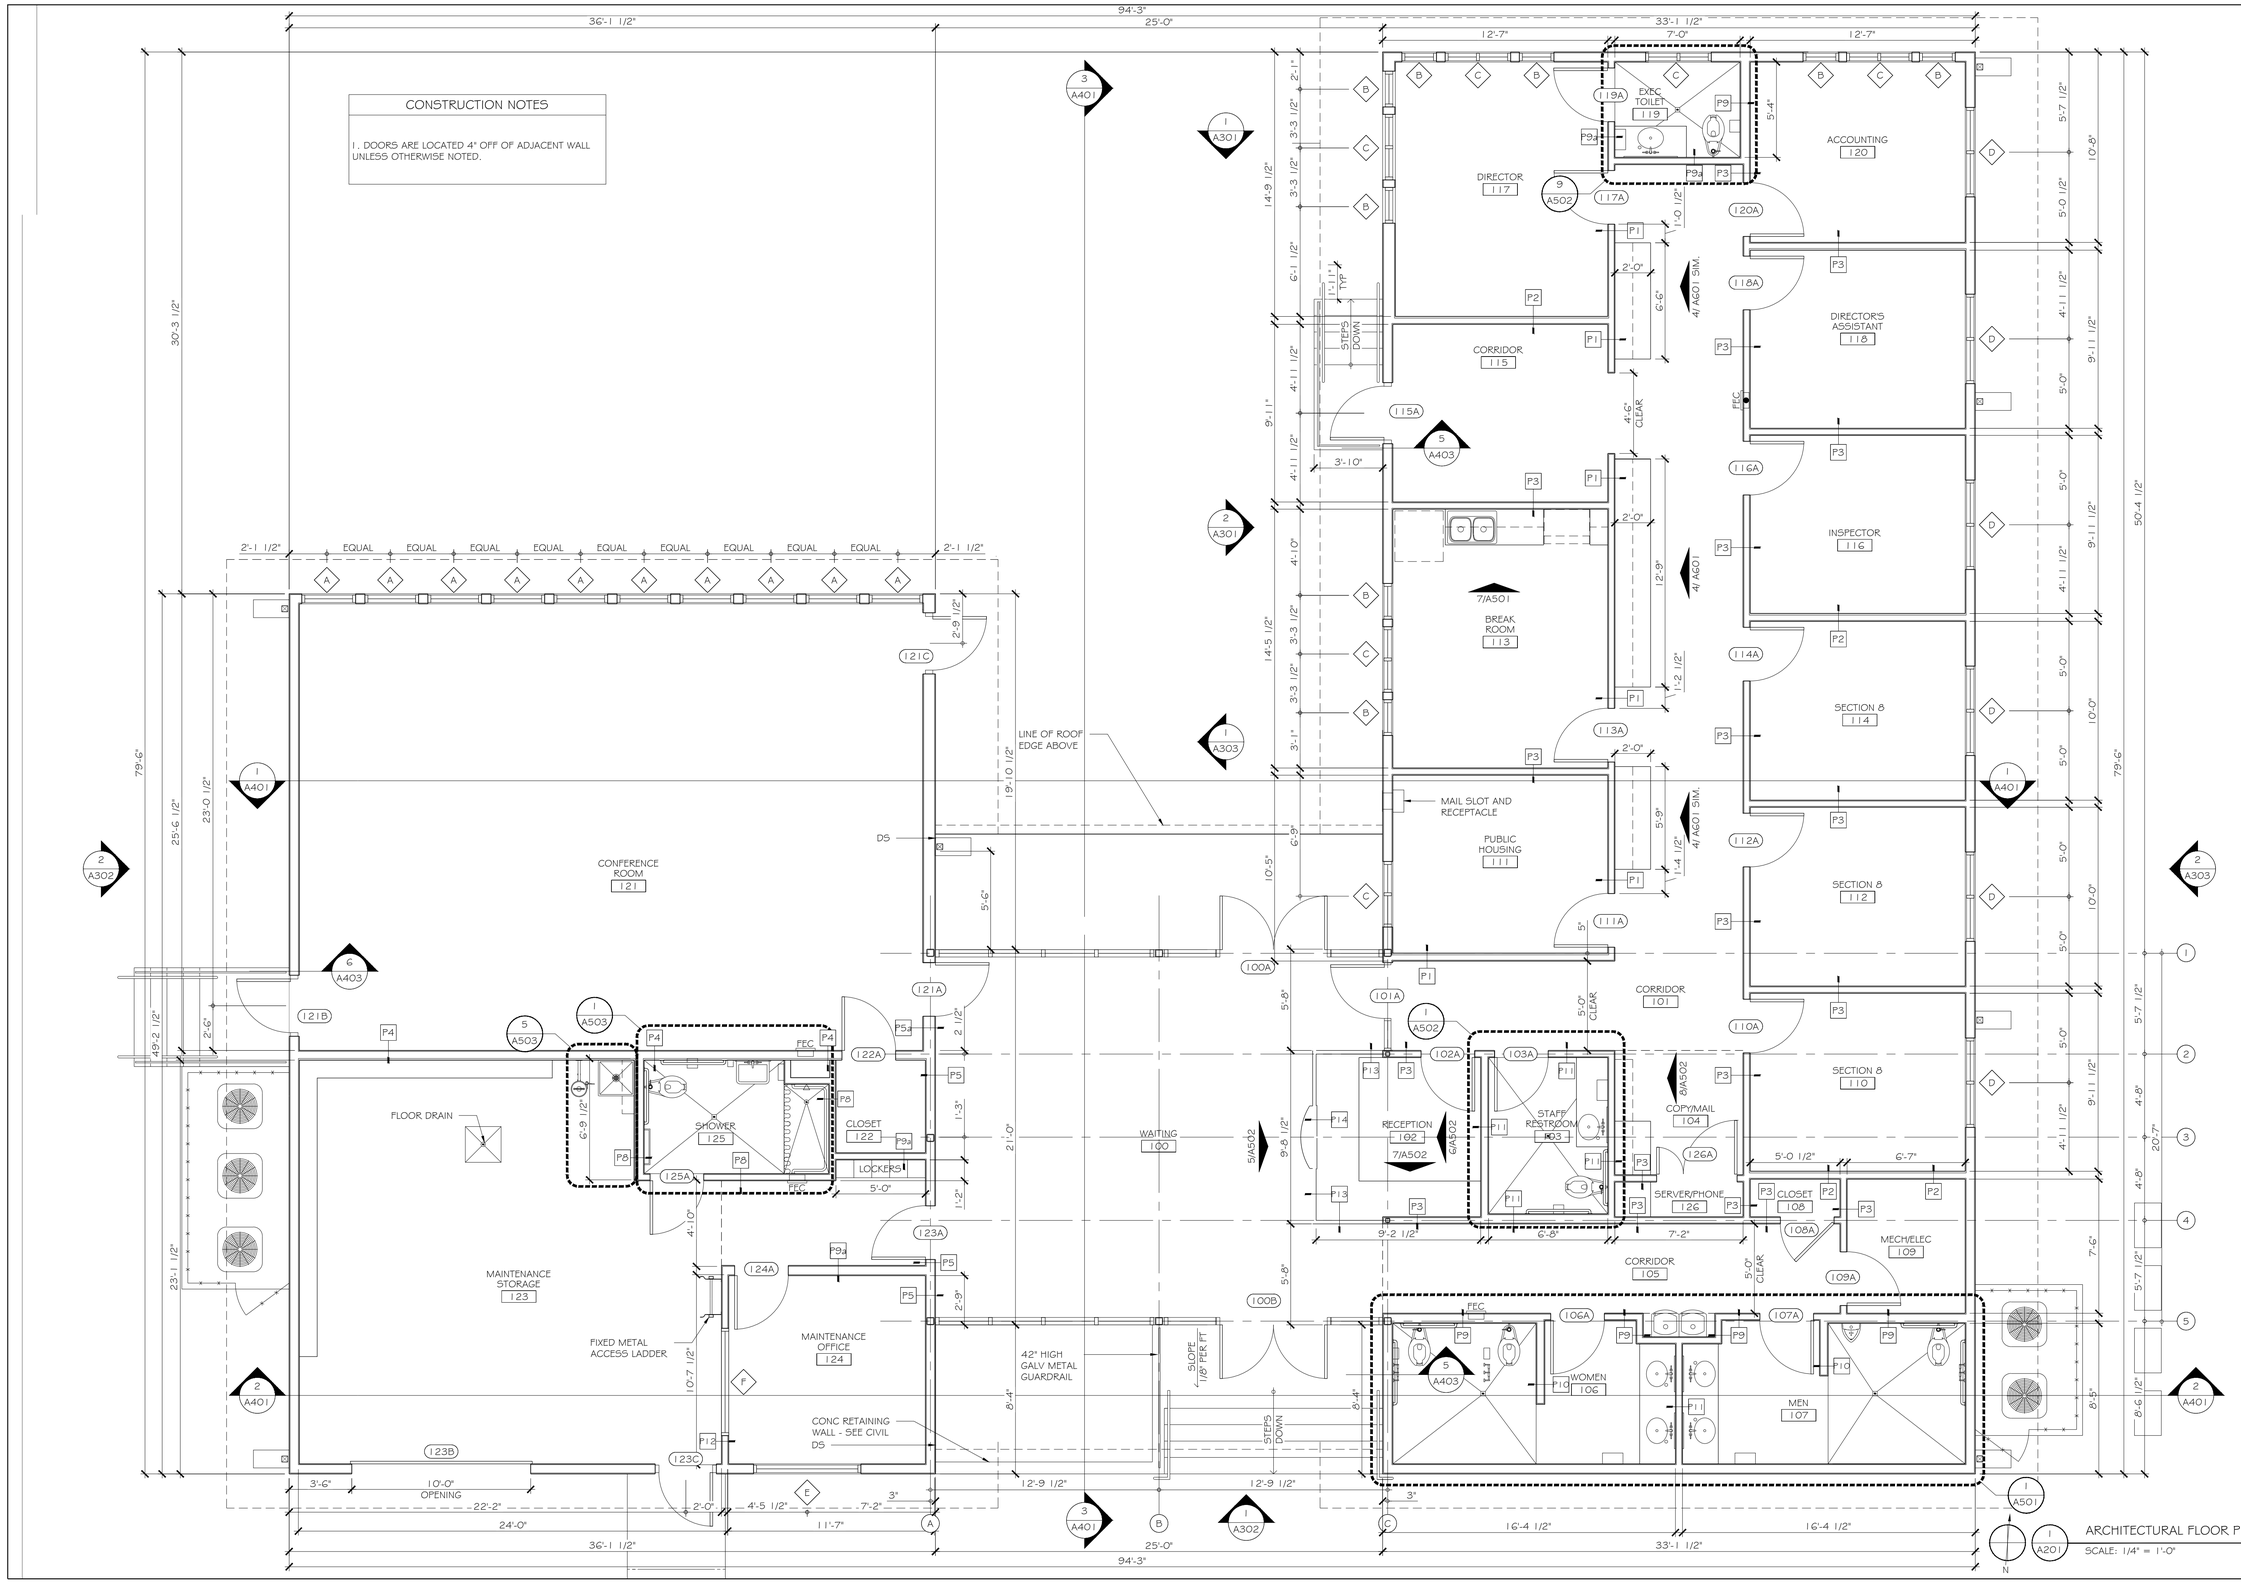

ARCHITECTURAL FLOOR PLAN

SCALE: 1/4" = 1'-0"

APP.	CHK.	BY	DESCRIPTION	DATE	REV#
					△

APP.	CHK.	BY	DESCRIPTION	DATE	REV#
					△

WDG | ARCHITECTS ENGINEERS

1100 POYDRAS ST. SUITE 1360 · NOLA 70163 · t. 504.754.5280

KENNER HOUSING AUTHORITY NEW ADMINISTRATION BUILDING

KENNER HOUSING AUTHORITY

1013 31ST STREET, KENNER, LA, 70065

THE DESIGN CONCEPTS REPRESENTED IN THIS DOCUMENT ARE SPECIFICALLY FOR THIS PROJECT. INFORMATION CONTAINED HERIN IS THE SOLE PROPERTY OF WDG | ARCHITECTS ENGINEERS AND SHALL NOT BE TRANSFERRED TO ANY OTHER DOCUMENTS, USED FOR ANY OTHER PURPOSE OR TO BE CONVEYED TO THIRD PARTIES IN ANY FORM WHATSOEVER WITHOUT THE EXPRESS WRITTEN CONSENT OF WDG | ARCHITECTS ENGINEERS.

WDG PROJECT NUMBER	
12-017	
APPROVED BY	KAK
DRAFTED BY	KJK
CHECKED BY	KAK

AUGUST 14, 2012	△
	SCHEMATIC DESIGN
	DESIGN DEVELOPMENT
08.14.12 KAK	FOR BID
	FOR CONSTRUCTION

ARCHITECTURAL FLOOR PLAN

A201

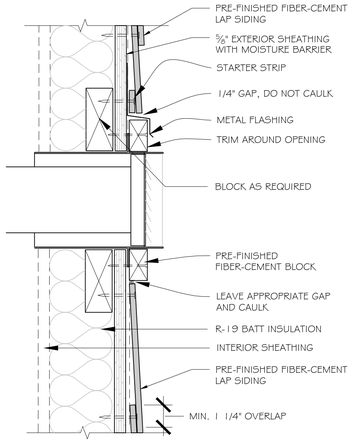

6 A303 | A301 TYPICAL BLOCK PENETRATION DETAIL @ LAP SIDING
SCALE: 3" = 1'-0"

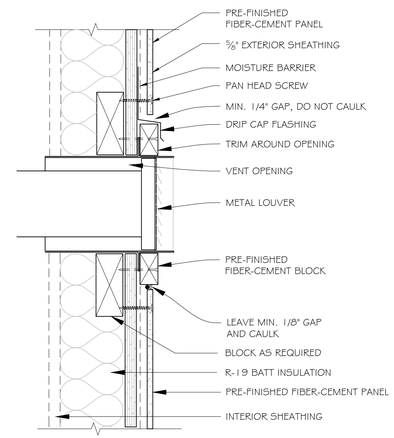

5 A301 | A301 TYPICAL BLOCK PENETRATION DETAIL @ PANEL
SCALE: 3" = 1'-0"

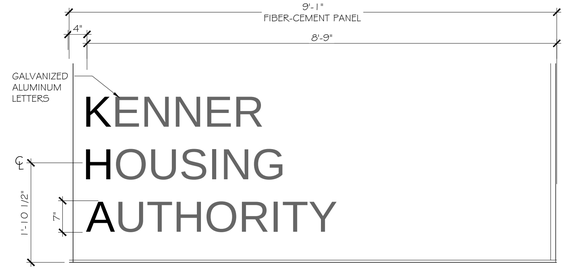

4 A301 | A301 LETTERING DETAIL
SCALE: 3/4" = 1'-0"

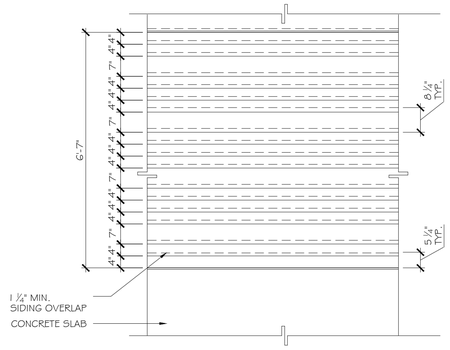

3 A301 | A301 SIDING DETAIL
SCALE: 1/2" = 1'-0"

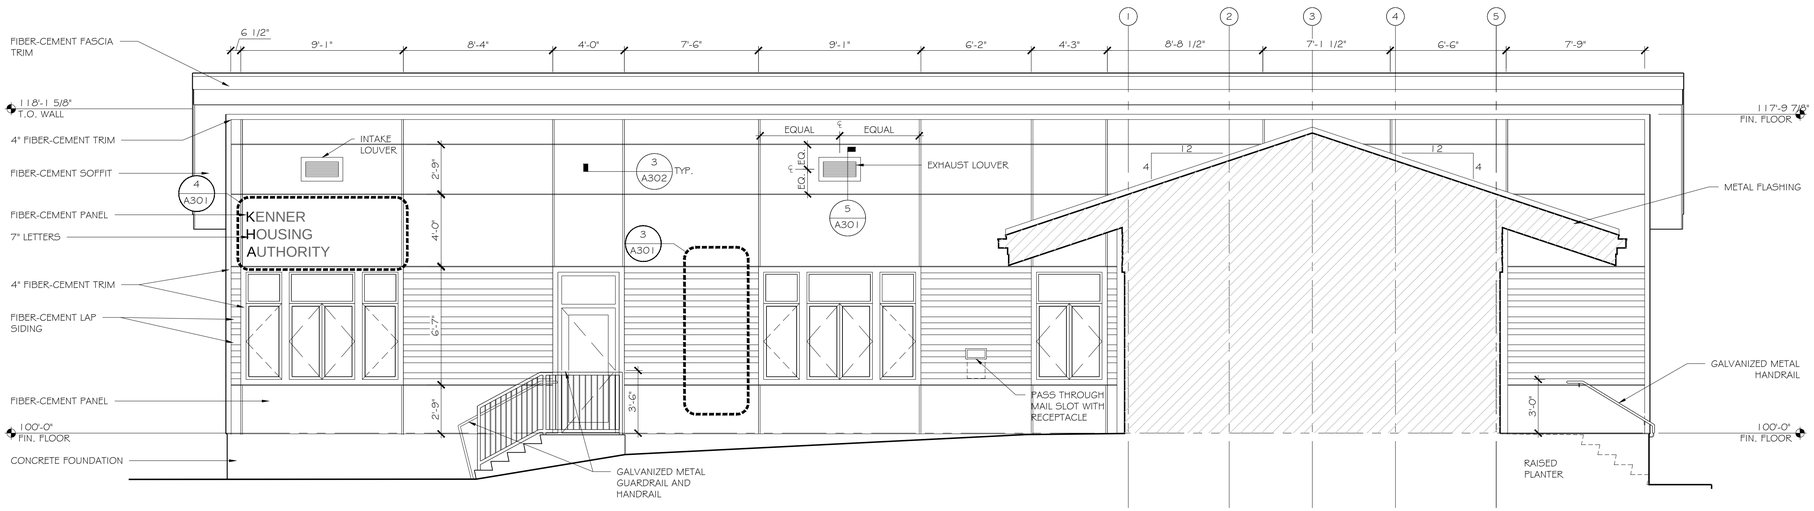

2 A201 | A301 EXTERIOR ELEVATION
SCALE: 1/4" = 1'-0"

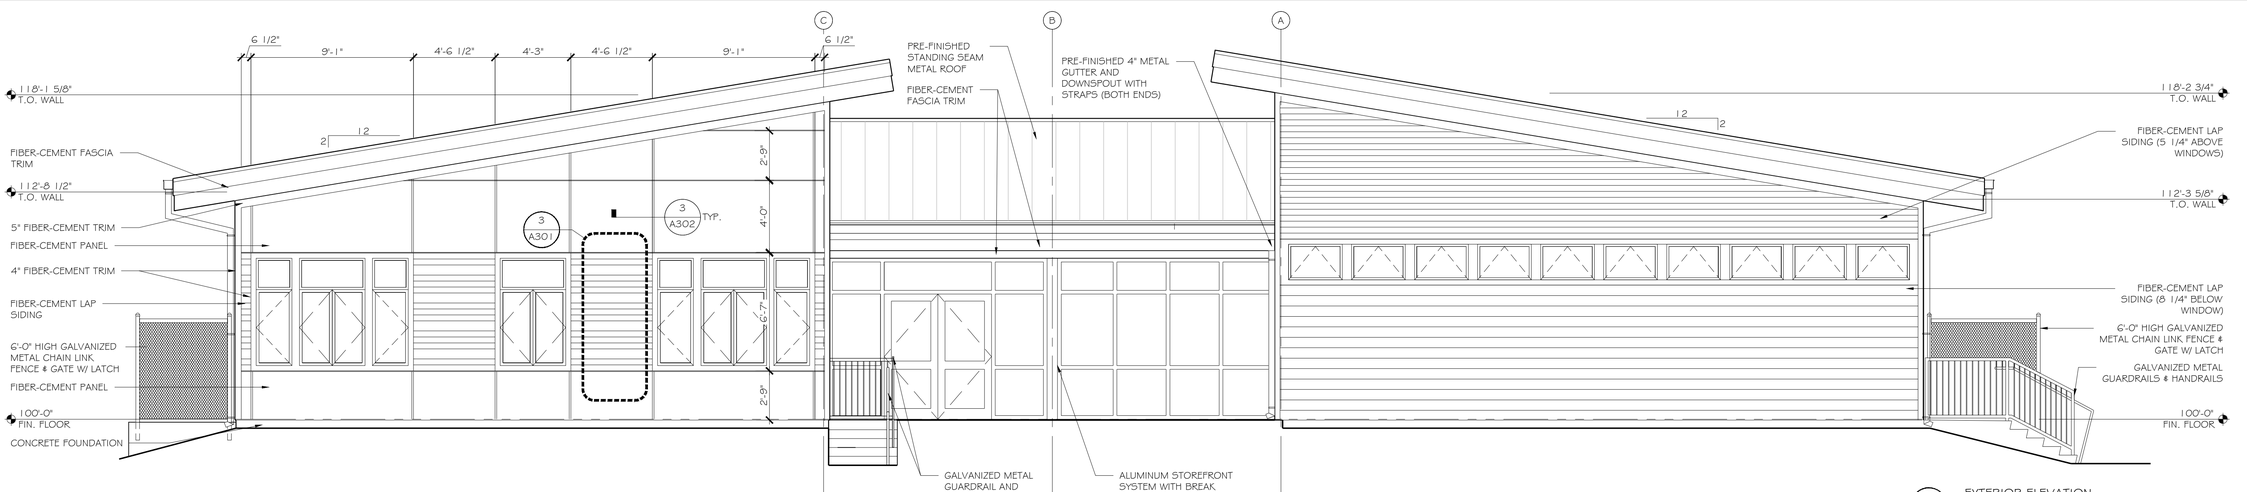

1 A201 | A301 EXTERIOR ELEVATION
SCALE: 1/4" = 1'-0"

APP.	CHK.	BY	DESCRIPTION	DATE	REV#
					△

WDG | ARCHITECTS ENGINEERS
1100 POYDRAS ST. SUITE 1360 · NOLA 70163 · t. 504.754.5280

KENNER HOUSING AUTHORITY NEW ADMINISTRATION BUILDING
KENNER HOUSING AUTHORITY
1013 31ST STREET, KENNER, LA, 70065

THE DESIGN CONCEPTS REPRESENTED IN THIS DOCUMENT ARE SPECIFICALLY FOR THIS PROJECT. INFORMATION CONTAINED HERIN IS THE SOLE PROPERTY OF WDG | ARCHITECTS ENGINEERS AND SHALL NOT BE TRANSFERRED TO ANY OTHER DOCUMENTS, USED FOR ANY OTHER PURPOSE OR TO BE CONVEYED TO THIRD PARTIES IN ANY FORM WHATSOEVER WITHOUT THE EXPRESS WRITTEN CONSENT OF WDG | ARCHITECTS ENGINEERS.

WDG PROJECT NUMBER	
12-017	
APPROVED BY	KAK
DRAFTED BY	KJK
CHECKED BY	KAK

AUGUST 14, 2012		△
		SCHEMATIC DESIGN
		DESIGN DEVELOPMENT
08.14.12	KAK	FOR BID
		FOR CONSTRUCTION

EXTERIOR ELEVATIONS

A301

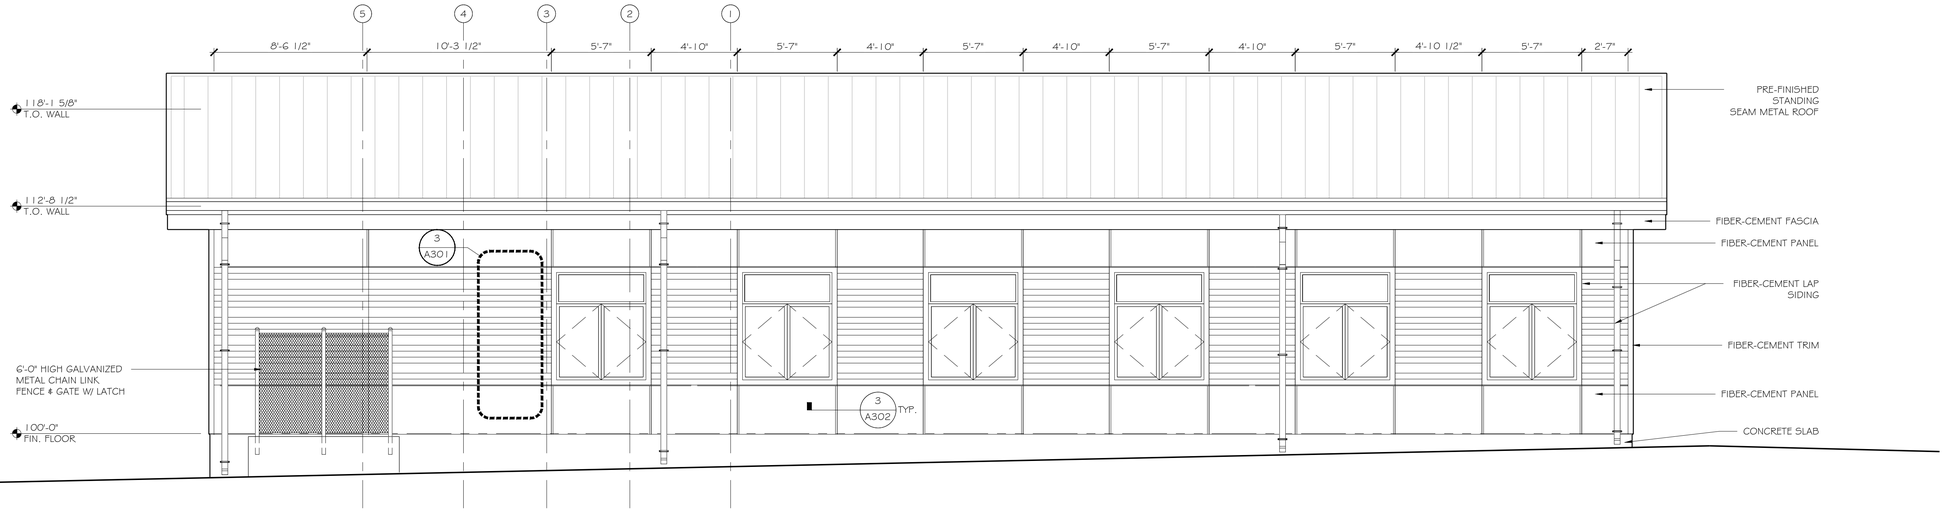

2 A201 | A303 EXTERIOR ELEVATION
SCALE: 1/4" = 1'-0"

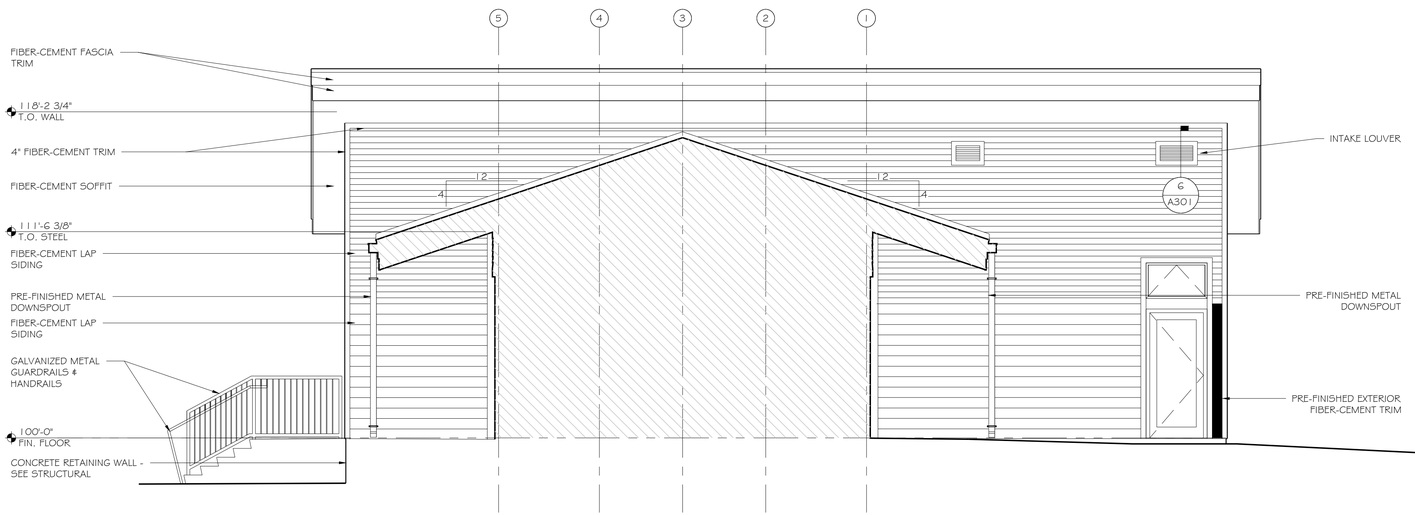

1 A201 | A303 EXTERIOR ELEVATION
SCALE: 1/4" = 1'-0"

APP.	CHK.	BY	DESCRIPTION	DATE	REV#
					△

APP.	CHK.	BY	DESCRIPTION	DATE	REV#
					△

WDG | ARCHITECTS ENGINEERS
1100 POYDRAS ST. SUITE 1360 · NOLA 70163 · t. 504.754.5280

KENNER HOUSING AUTHORITY NEW ADMINISTRATION BUILDING

KENNER HOUSING AUTHORITY
1013 31ST STREET, KENNER, LA, 70065

THE DESIGN CONCEPTS REPRESENTED IN THIS DOCUMENT ARE SPECIFICALLY FOR THIS PROJECT. INFORMATION CONTAINED HERIN IS THE SOLE PROPERTY OF WDG | ARCHITECTS ENGINEERS AND SHALL NOT BE TRANSFERRED TO ANY OTHER DOCUMENTS, USED FOR ANY OTHER PURPOSE OR TO BE CONVEYED TO THIRD PARTIES IN ANY FORM WHATSOEVER WITHOUT THE EXPRESS WRITTEN CONSENT OF WDG | ARCHITECTS ENGINEERS.

WDG PROJECT NUMBER	
12-017	
APPROVED BY	KAK
DRAFTED BY	KJK
CHECKED BY	KAK

AUGUST 14, 2012	△
	SCHEMATIC DESIGN
	DESIGN DEVELOPMENT
08.14.12 KAK	FOR BID
	FOR CONSTRUCTION

EXTERIOR ELEVATIONS

A303

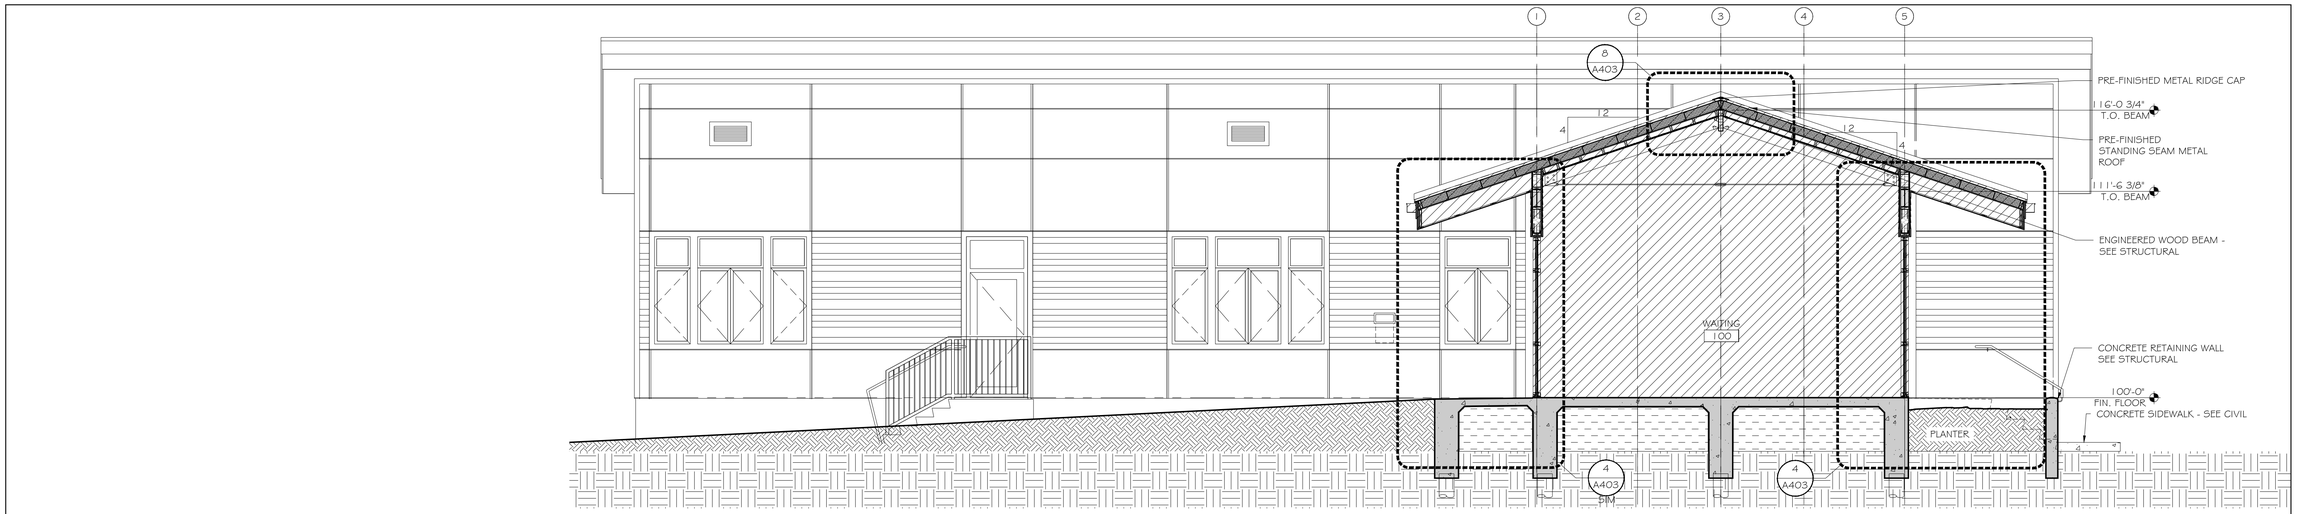

3 BUILDING SECTION
A201 | A401 SCALE: 1/4" = 1'-0"

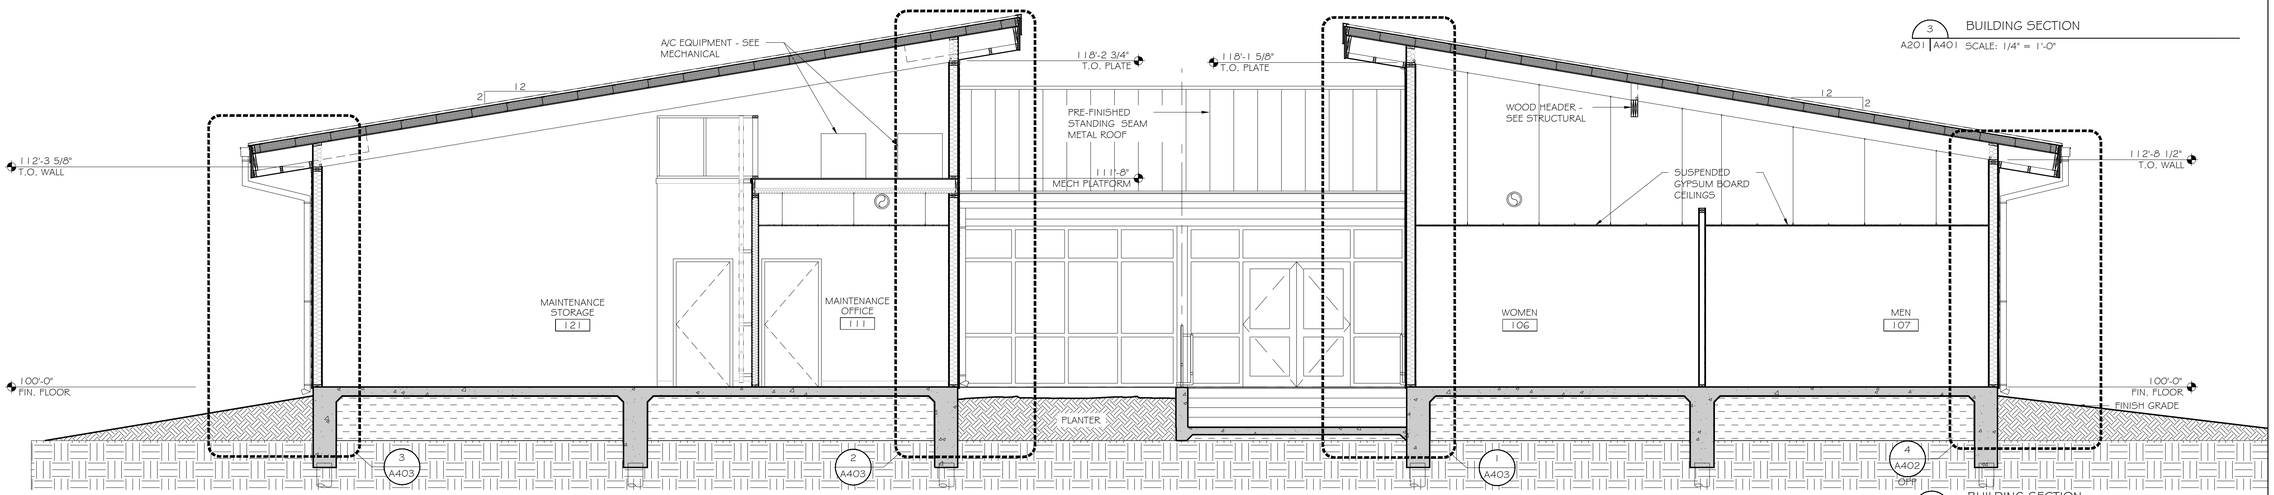

2 BUILDING SECTION
A201 | A401 SCALE: 1/4" = 1'-0"

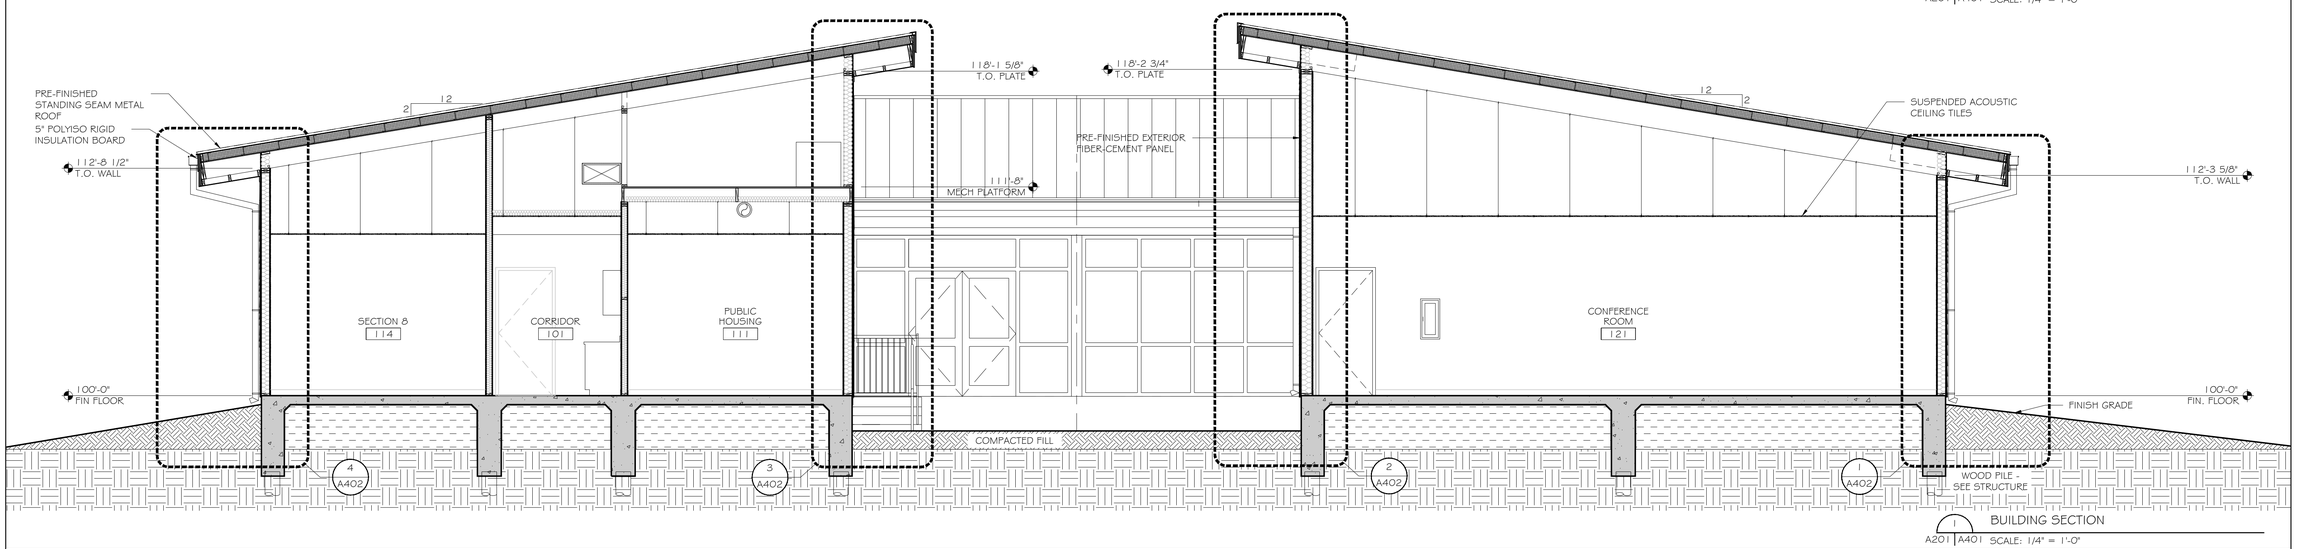

1 BUILDING SECTION
A201 | A401 SCALE: 1/4" = 1'-0"

APP.	CHK.	BY	DESCRIPTION	DATE	REV#
					△

APP.	CHK.	BY	DESCRIPTION	DATE	REV#
					△

WDG | ARCHITECTS ENGINEERS
1100 POYDRAS ST. SUITE 1360 · NOLA 70163 · t. 504.754.5280

KENNER HOUSING AUTHORITY NEW ADMINISTRATION BUILDING

KENNER HOUSING AUTHORITY
1013 31ST STREET, KENNER, LA, 70065

THE DESIGN CONCEPTS REPRESENTED IN THIS DOCUMENT ARE SPECIFICALLY FOR THIS PROJECT. INFORMATION CONTAINED HERIN IS THE SOLE PROPERTY OF WDG | ARCHITECTS ENGINEERS AND SHALL NOT BE TRANSFERRED TO ANY OTHER DOCUMENTS, USED FOR ANY OTHER PURPOSE OR TO BE CONVEYED TO THIRD PARTIES IN ANY FORM WHATSOEVER WITHOUT THE EXPRESS WRITTEN CONSENT OF WDG | ARCHITECTS ENGINEERS.

WDG PROJECT NUMBER	
12-017	
APPROVED BY	KAK
DRAFTED BY	KJK
CHECKED BY	KAK

AUGUST 14, 2012	△	
		SCHEMATIC DESIGN
		DESIGN DEVELOPMENT
08.14.12	KAK	FOR BID
		FOR CONSTRUCTION

BUILDING SECTIONS

A401

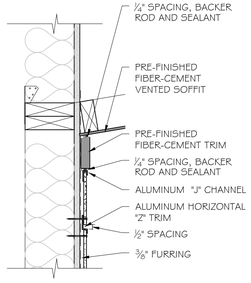

9 TRIM @ SOFFIT
A402 | A402 SCALE: 1 1/2" = 1'-0"

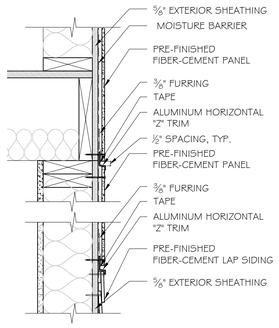

8 HORIZONTAL TRIM @ TRANSITION FROM PANEL TO LAP SIDING AND FLOOR BREAK
A402 | A402 SCALE: 1 1/2" = 1'-0"

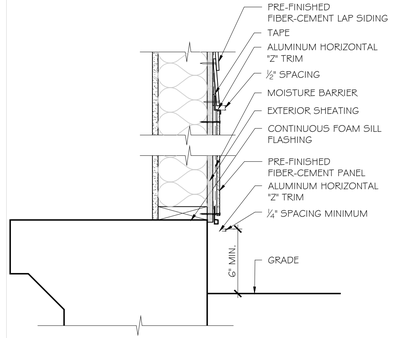

7 FIBER-CEMENT PANEL @ FOUNDATION
A402 | A402 SCALE: 1 1/2" = 1'-0"

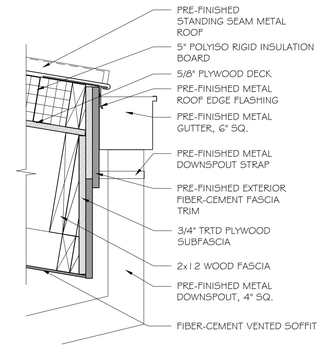

6 WALL BASE DETAIL
A402 | A402 SCALE: 1 1/2" = 1'-0"

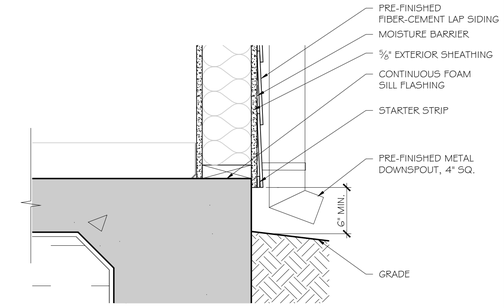

5 WALL BASE DETAIL
A402 | A402 SCALE: 1 1/2" = 1'-0"

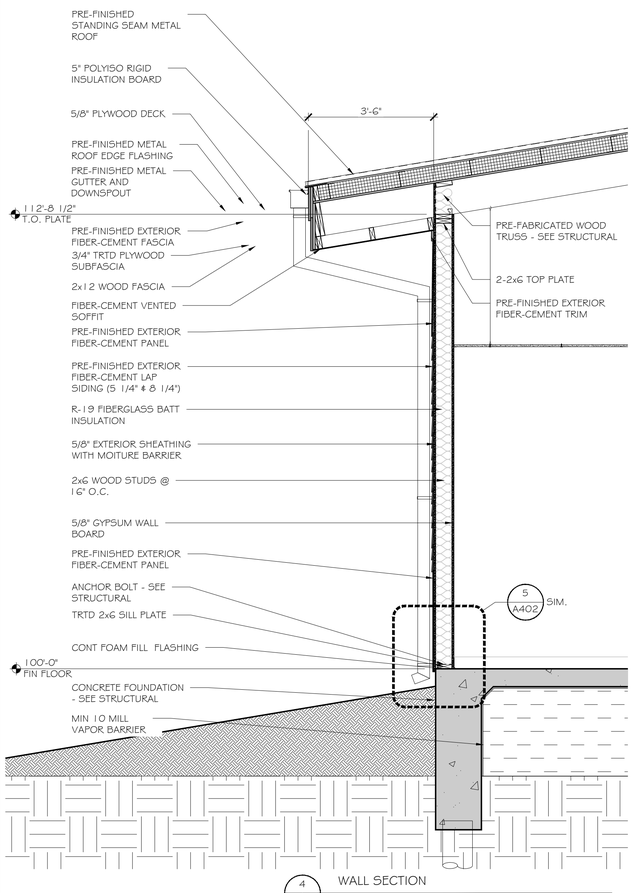

4 WALL SECTION
A401 | A402 SCALE: 1/2" = 1'-0"

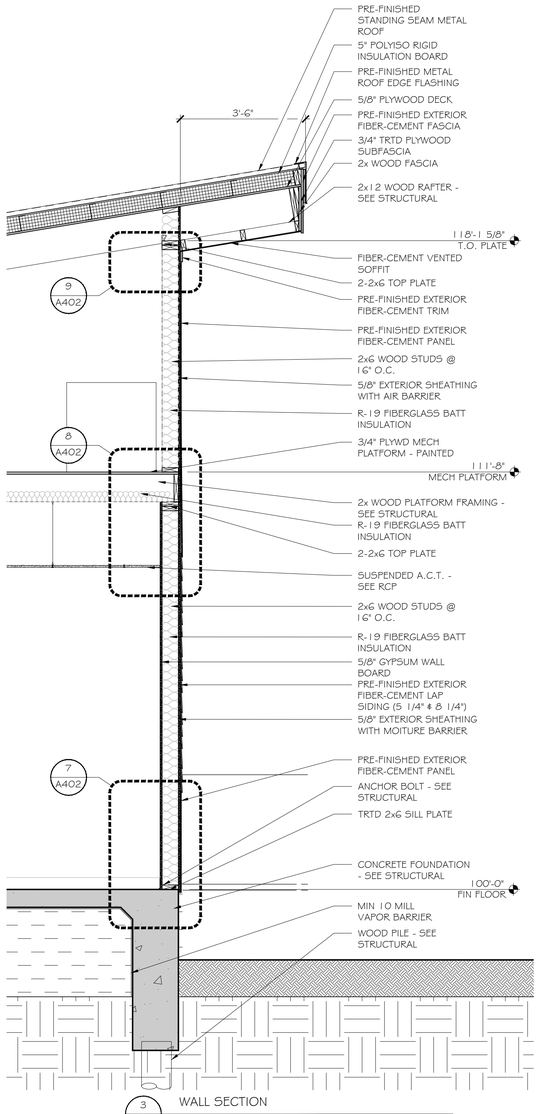

3 WALL SECTION
A401 | A402 SCALE: 1/2" = 1'-0"

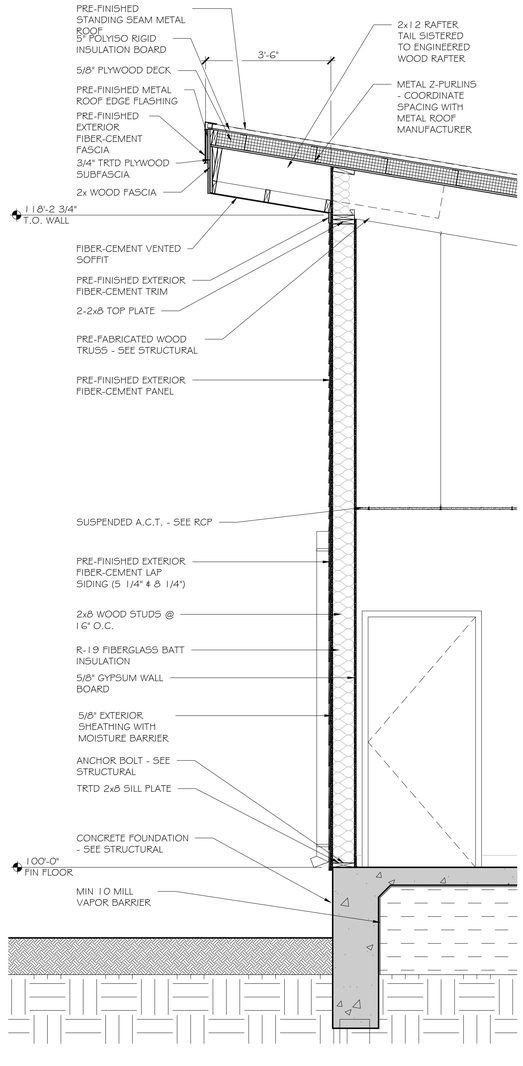

2 WALL SECTION
A401 | A402 SCALE: 1/2" = 1'-0"

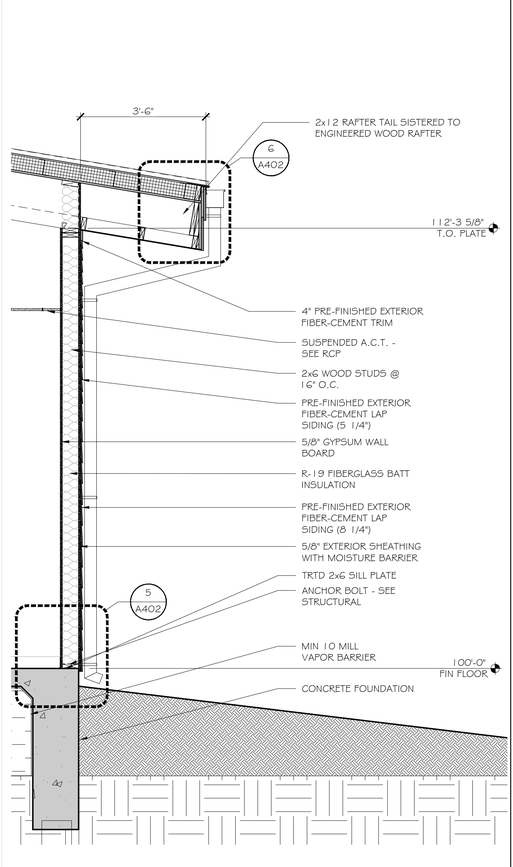

1 WALL SECTION
A401 | A402 SCALE: 1/2" = 1'-0"

APP.	CHK.	BY	DESCRIPTION	DATE	REV#
					△

APP.	CHK.	BY	DESCRIPTION	DATE	REV#
					△

WDG | ARCHITECTS ENGINEERS
1100 POYDRAS ST. SUITE 1360 · NOLA 70163 · t. 504.754.5280

KENNER HOUSING AUTHORITY NEW ADMINISTRATION BUILDING

KENNER HOUSING AUTHORITY
1013 31ST STREET, KENNER, LA, 70065

THE DESIGN CONCEPTS REPRESENTED IN THIS DOCUMENT ARE SPECIFICALLY FOR THIS PROJECT. INFORMATION CONTAINED HERIN IS THE SOLE PROPERTY OF WDG | ARCHITECTS ENGINEERS AND SHALL NOT BE TRANSFERRED TO ANY OTHER DOCUMENTS, USED FOR ANY OTHER PURPOSE OR TO BE CONVEYED TO THIRD PARTIES IN ANY FORM WHATSOEVER WITHOUT THE EXPRESS WRITTEN CONSENT OF WDG | ARCHITECTS ENGINEERS.

WDG PROJECT NUMBER
12-017

APPROVED BY	KAK
DRAFTED BY	KJK
CHECKED BY	KAK

AUGUST 14, 2012 △

		SCHEMATIC DESIGN
		DESIGN DEVELOPMENT
08.14.12	KAK	FOR BID
		FOR CONSTRUCTION

WALL SECTIONS

A402

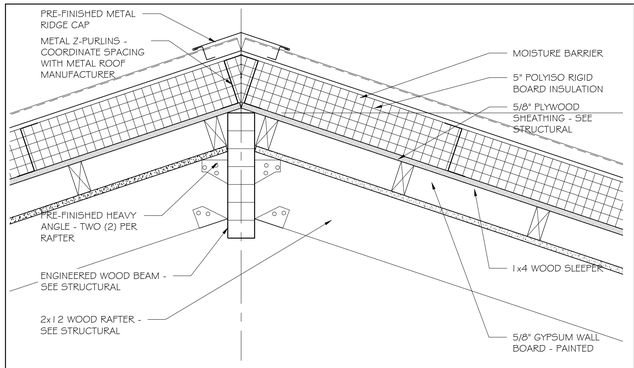

8 SECTION DETAIL
A401 | A403 SCALE: 1 1/2" = 1'-0"

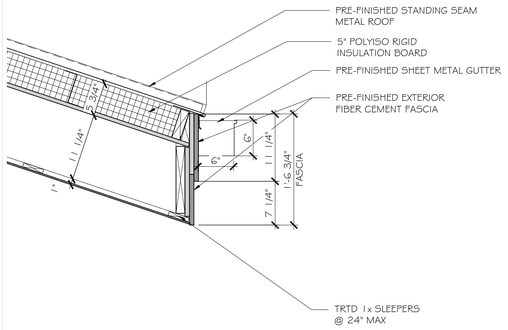

7 SECTION DETAIL
A401 | A403 SCALE: 1" = 1'-0"

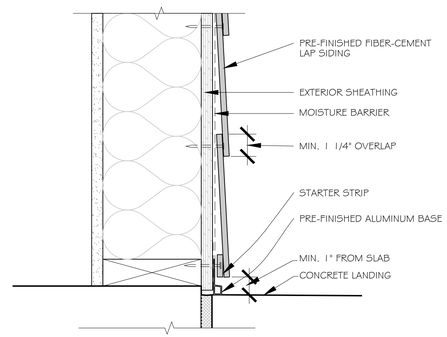

6 SECTION DETAIL
A201 | A403 SCALE: 1" = 1'-0"

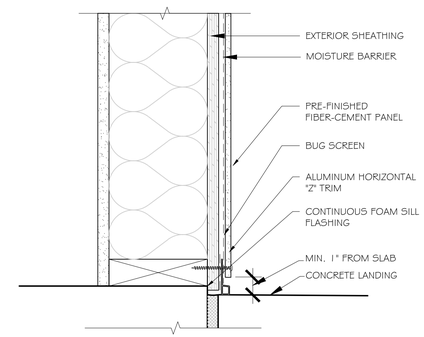

5 SECTION DETAIL
A201 | A403 SCALE: 3" = 1'-0"

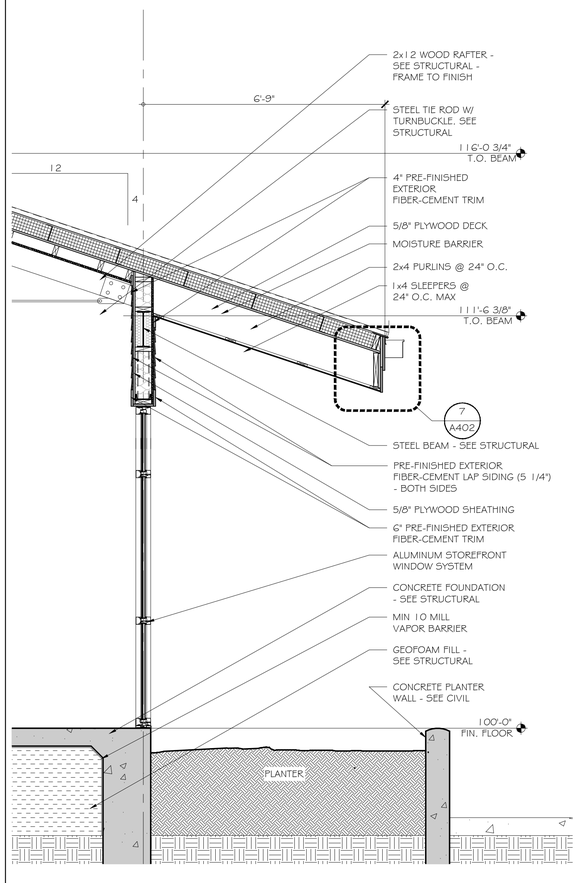

4 WALL SECTION
A401 | A403 SCALE: 1/2" = 1'-0"

3 WALL SECTION
A401 | A403 SCALE: 1/2" = 1'-0"

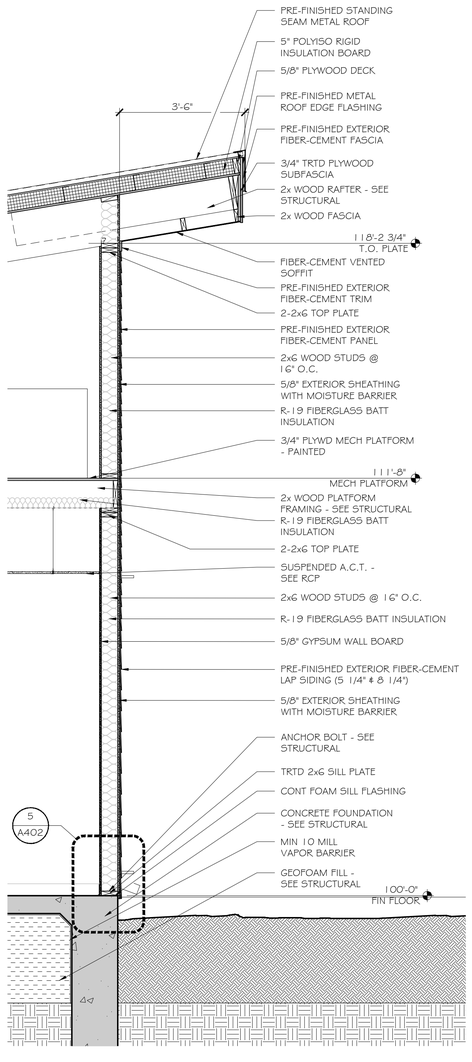

2 WALL SECTION
A401 | A403 SCALE: 1/2" = 1'-0"

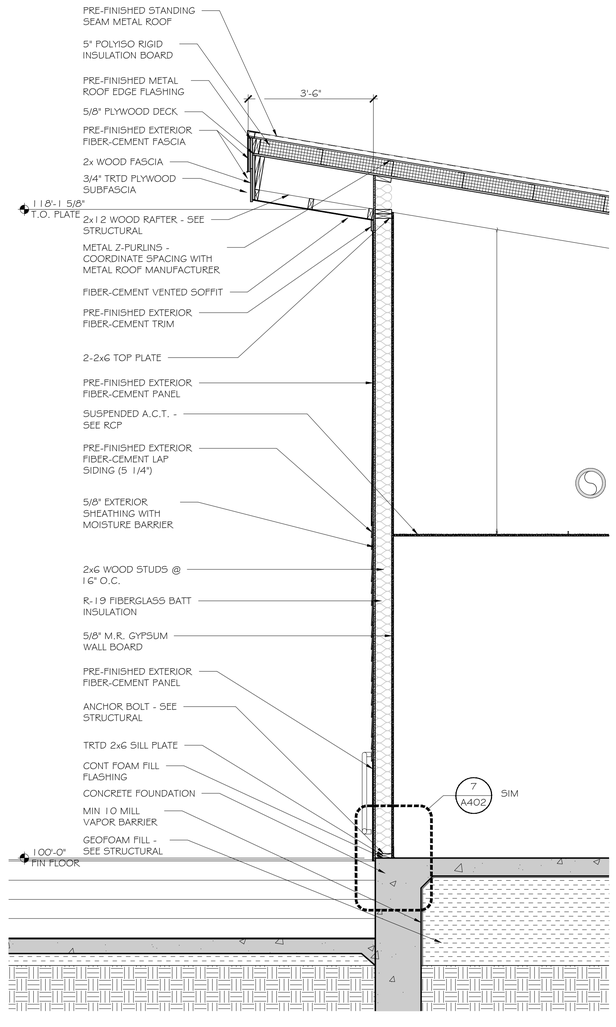

1 WALL SECTION
A401 | A403 SCALE: 1/2" = 1'-0"

APP.	CHK.	BY	DESCRIPTION	DATE	REV#
					△

APP.	CHK.	BY	DESCRIPTION	DATE	REV#
					△

WDG | ARCHITECTS ENGINEERS
1100 POYDRAS ST. SUITE 1360 · NOLA 70163 · t. 504.754.5280

KENNER HOUSING AUTHORITY NEW ADMINISTRATION BUILDING

KENNER HOUSING AUTHORITY
1013 31ST STREET, KENNER, LA, 70065

THE DESIGN CONCEPTS REPRESENTED IN THIS DOCUMENT ARE SPECIFICALLY FOR THIS PROJECT. INFORMATION CONTAINED HERIN IS THE SOLE PROPERTY OF WDG | ARCHITECTS ENGINEERS AND SHALL NOT BE TRANSFERRED TO ANY OTHER DOCUMENTS, USED FOR ANY OTHER PURPOSE OR TO BE CONVEYED TO THIRD PARTIES IN ANY FORM WHATSOEVER WITHOUT THE EXPRESS WRITTEN CONSENT OF WDG | ARCHITECTS ENGINEERS.

WDG PROJECT NUMBER	
12-017	
APPROVED BY	KAK
DRAFTED BY	KJK
CHECKED BY	KAK

AUGUST 14, 2012		△
		SCHEMATIC DESIGN
		DESIGN DEVELOPMENT
08.14.12	KAK	FOR BID
		FOR CONSTRUCTION

WALL SECTIONS

A403

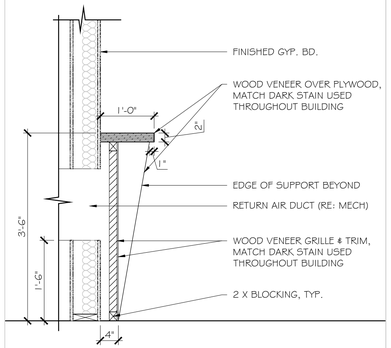

4 COUNTER SECTION
A504 | A504 SCALE: 3/4" = 1'-0"

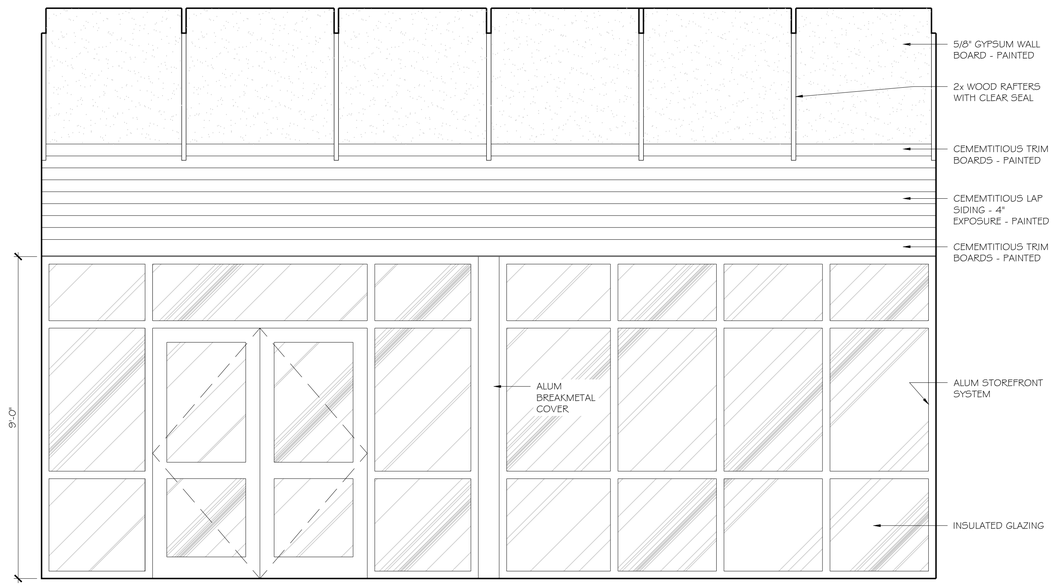

3 WAITING - SOUTH ELEVATION / NORTH MIRR.
A201 | A504 SCALE: 1/2" = 1'-0"

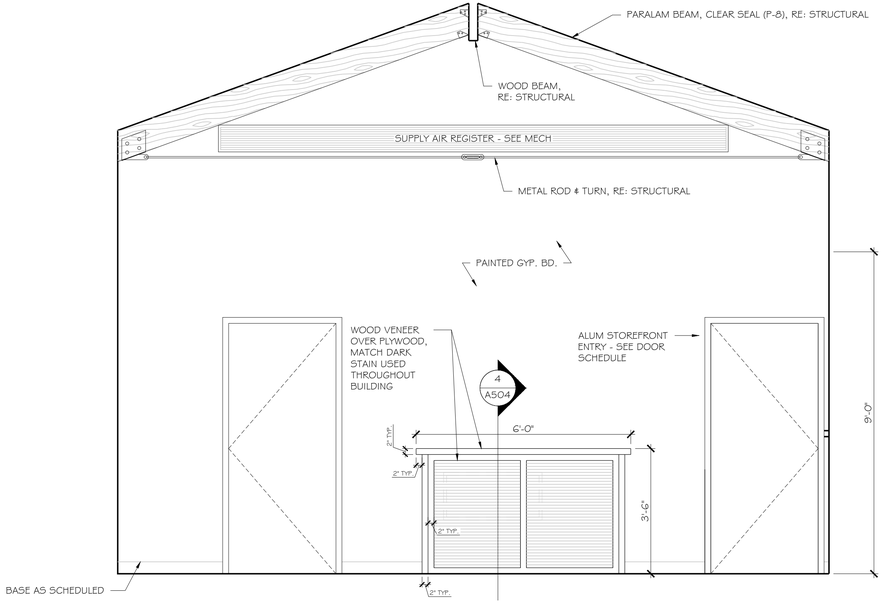

2 WAITING - WEST ELEVATION
A201 | A504 SCALE: 1/2" = 1'-0"

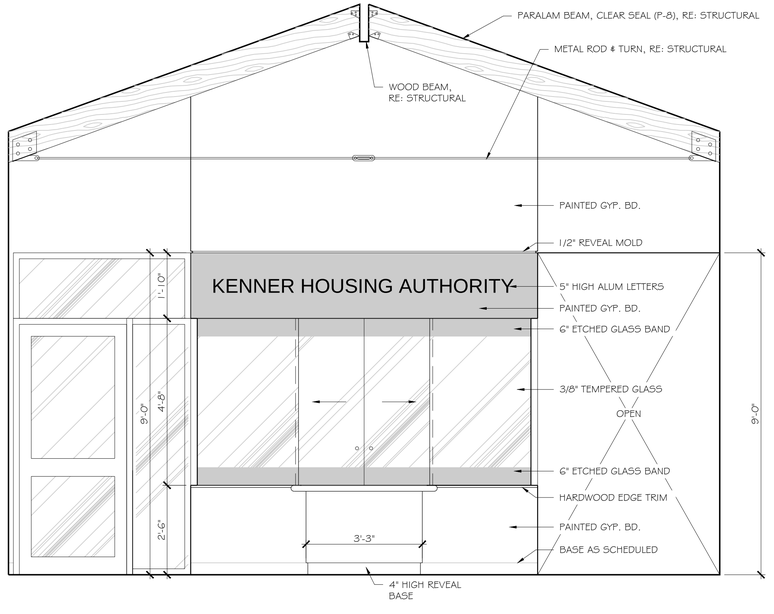

1 WAITING - EAST ELEVATION
A201 | A504 SCALE: 1/2" = 1'-0"

APP.	CHK.	BY	DESCRIPTION	DATE:	REV#
					△

APP.	CHK.	BY	DESCRIPTION	DATE:	REV#
					△

WDG | ARCHITECTS ENGINEERS
1100 POYDRAS ST. SUITE 1360 · NOLA 70163 · t. 504.754.5280

KENNER HOUSING AUTHORITY NEW ADMINISTRATION BUILDING
KENNER HOUSING AUTHORITY
1013 31ST STREET, KENNER, LA, 70065

THE DESIGN CONCEPTS REPRESENTED IN THIS DOCUMENT ARE SPECIFICALLY FOR THIS PROJECT. INFORMATION CONTAINED HERIN IS THE SOLE PROPERTY OF WDG | ARCHITECTS ENGINEERS AND SHALL NOT BE TRANSFERRED TO ANY OTHER DOCUMENTS, USED FOR ANY OTHER PURPOSE OR TO BE CONVEYED TO THIRD PARTIES IN ANY FORM WHATSOEVER WITHOUT THE EXPRESS WRITTEN CONSENT OF WDG | ARCHITECTS ENGINEERS.

WDG PROJECT NUMBER	
12-017	
APPROVED BY	KAK
DRAFTED BY	KJK
CHECKED BY	KAK

AUGUST 14, 2012	△	
		SCHEMATIC DESIGN
		DESIGN DEVELOPMENT
08.14.12	KAK	FOR BID
		FOR CONSTRUCTION

ENLARGED PLANS AND ELEVATIONS

A504

WDG | ARCHITECTS ENGINEERS

Folgers Administration Addition

Folgers

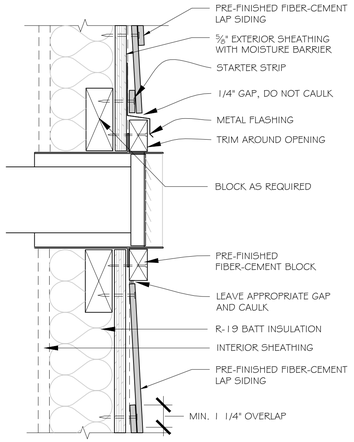

6 A303 | A301 TYPICAL BLOCK PENETRATION DETAIL @ LAP SIDING
SCALE: 3" = 1'-0"

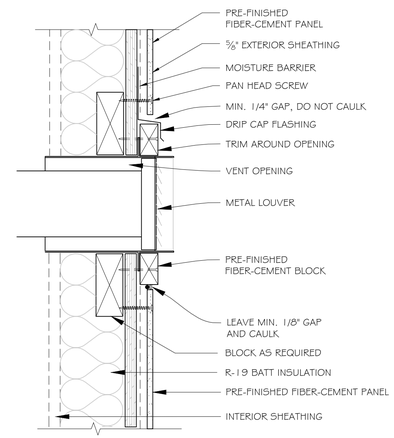

5 A301 | A301 TYPICAL BLOCK PENETRATION DETAIL @ PANEL
SCALE: 3" = 1'-0"

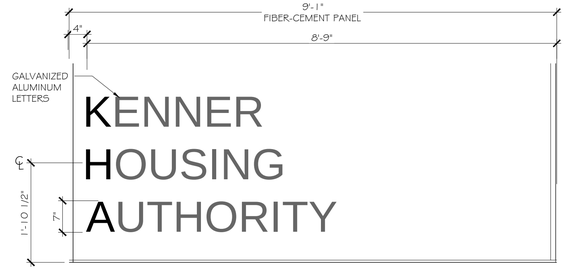

4 A301 | A301 LETTERING DETAIL
SCALE: 3/4" = 1'-0"

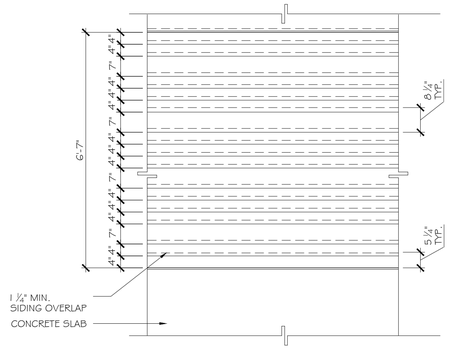

3 A301 | A301 SIDING DETAIL
SCALE: 1/2" = 1'-0"

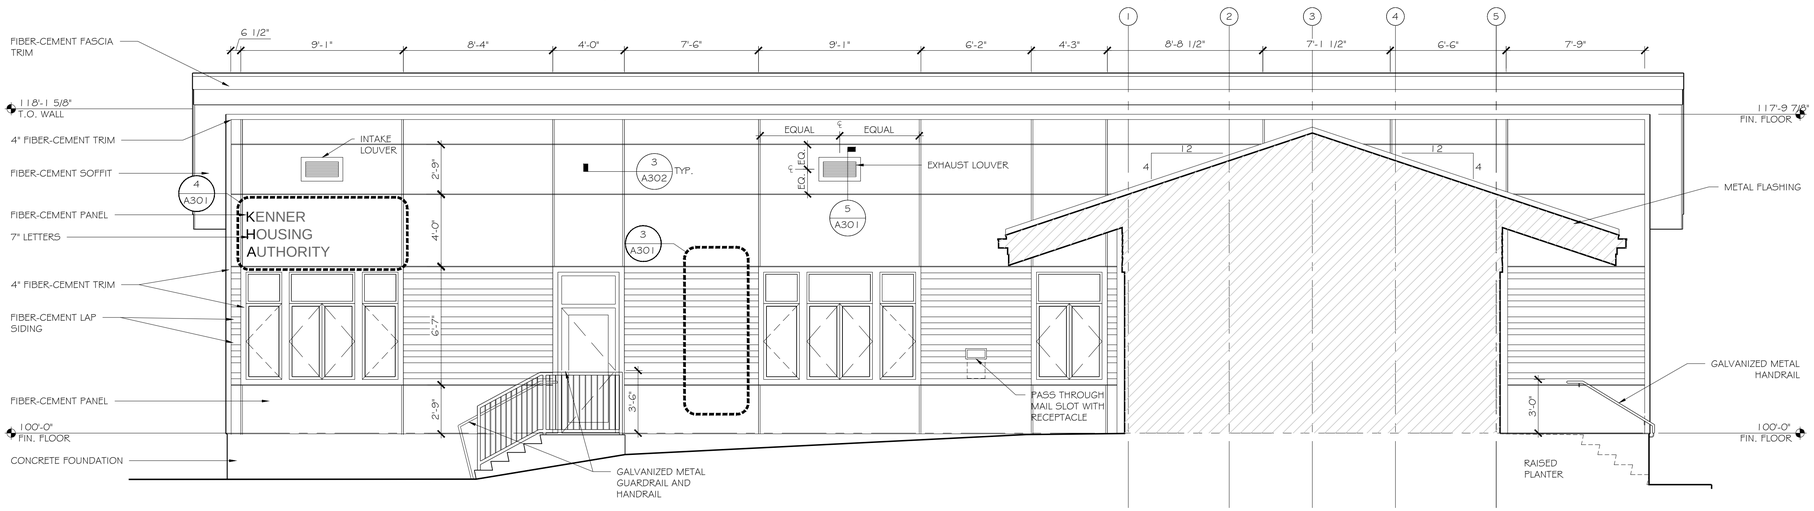

2 A201 | A301 EXTERIOR ELEVATION
SCALE: 1/4" = 1'-0"

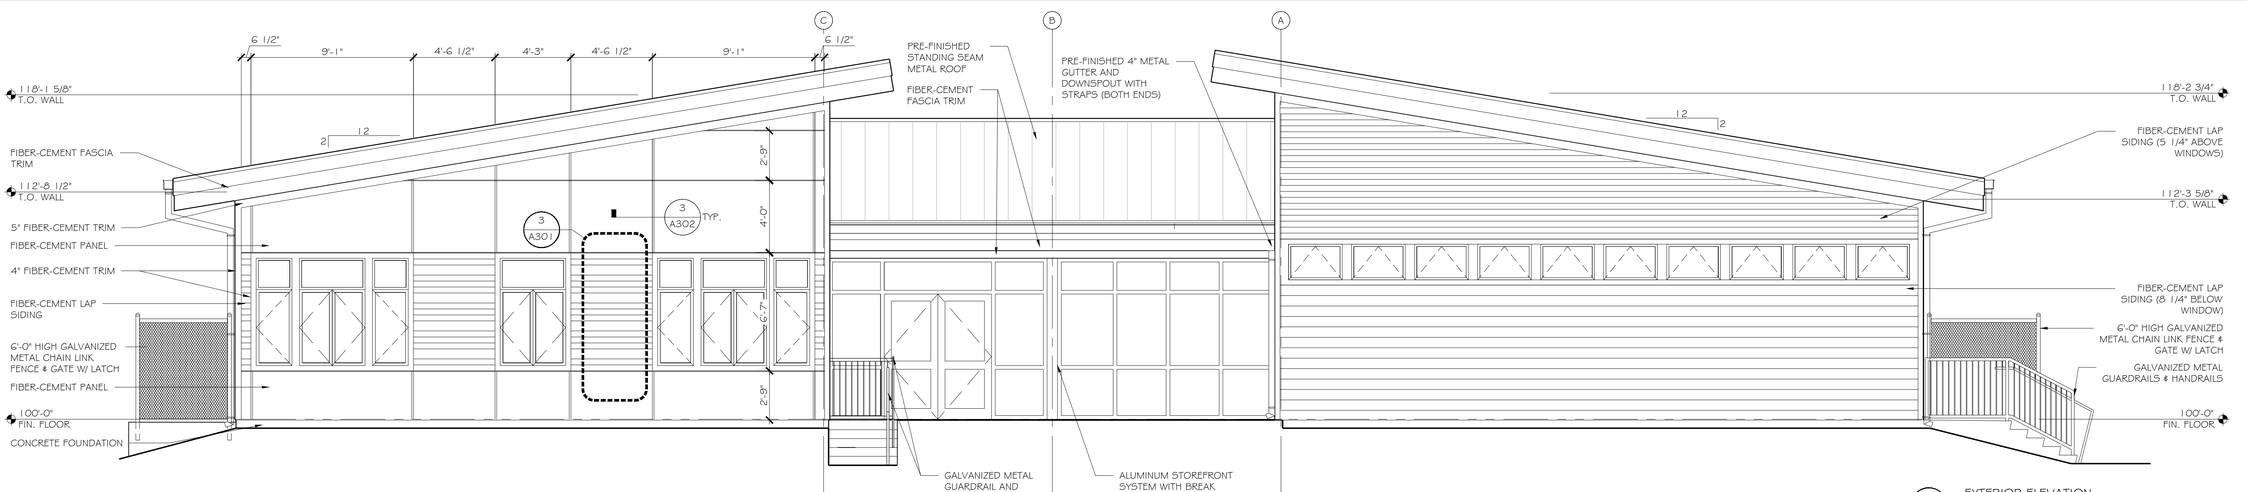

1 A201 | A301 EXTERIOR ELEVATION
SCALE: 1/4" = 1'-0"

APP.	CHK.	BY	DESCRIPTION	DATE	REV#
					△

WDG | ARCHITECTS ENGINEERS
1100 POYDRAS ST. SUITE 1360 · NOLA 70163 · t. 504.754.5280

KENNER HOUSING AUTHORITY NEW ADMINISTRATION BUILDING
KENNER HOUSING AUTHORITY
1013 31ST STREET, KENNER, LA, 70065

THE DESIGN CONCEPTS REPRESENTED IN THIS DOCUMENT ARE SPECIFICALLY FOR THIS PROJECT. INFORMATION CONTAINED HERIN IS THE SOLE PROPERTY OF WDG | ARCHITECTS ENGINEERS AND SHALL NOT BE TRANSFERRED TO ANY OTHER DOCUMENTS, USED FOR ANY OTHER PURPOSE OR TO BE CONVEYED TO THIRD PARTIES IN ANY FORM WHATSOEVER WITHOUT THE EXPRESS WRITTEN CONSENT OF WDG | ARCHITECTS ENGINEERS.

WDG PROJECT NUMBER	
12-017	
APPROVED BY	KAK
DRAFTED BY	KJK
CHECKED BY	KAK

AUGUST 14, 2012		△
		SCHEMATIC DESIGN
		DESIGN DEVELOPMENT
08.14.12	KAK	FOR BID
		FOR CONSTRUCTION

EXTERIOR ELEVATIONS

A301

14
FIRE DISTRICT 1

FINISH SCHEDULE

ROOM	ROOM #	FLOOR	BASE	WALLS				CEILING		NOTES
				NORTH	EAST	SOUTH	WEST	MATERIAL	HEIGHT	
ENTRY	101	LVT	RB	PTGB	PTGB	PTGB	PTGB	PTGB	8'-0"	
DAY ROOM	102	LVT	RB	PTGB	PTGB	PTGB	PTGB	PTGB	8'-10 1/2"	
CAPTAIN	103	LVT	RB	PTGB	PTGB	PTGB	PTGB	PTGB	8'-10 1/2"	
ANTE ROOM	104	LVT	RB	PTGB	PTGB	PTGB	PTGB	PTGB	8'-0"	
IT CLOSET	105	LVT	RB	PTGB	PTGB	PTGB	PTGB	PTGB	8'-10 1/2"	
WOMEN'S TOILET	107	CT	CT	PTMRGB	PTMRGB	PTMRGB	PTGB	PTGB	8'-10 1/2"	
CAPTAIN	108	LVT	RB	PTGB	PTGB	PTMRGB	PTGB	PTGB	8'-10 1/2"	
MEN'S TOILET	110	CT	CT	PTMRGB	PTMRGB	PTMRGB	PTMRGB	PTMRGB	8'-8"	
MEN'S SHOWER	111	CT	CT	PTMRGB	PTMRGB	PTMRGB	PTMRGB	PTMRGB	8'-8"	
DINING ROOM	116	LVT	RB	PTGB	PTGB	PTGB	PTGB	PTGB	8'-8"	
KITCHEN	117	LVT	RB	PTGB	PTGB	PTGB	PTGB	PTGB	8'-10 1/2"	
APPARATUS BAYS	118	EP	C	PTMRGB/PTAGB	PTMRGB/PTAGB	PTMRGB/PTAGB	PTMRGB/PTAGB	PTMRGB	VARIES	ABUSE RESISTANT G.B. TO 8'-0" AFF
UTILITY ROOM	119	EP	C	PTAGB	PTAGB	PTAGB	PTAGB	PTGB	8'-10 1/2"	
MAINTENANCE BAY	120	EP	C	N/A	PTMRGB	PTMRGB	PTAGB	PTGB	12'-10 3/4"	
STORAGE	121	EP	C	PTMRGB	PTMRGB	PTMRGB	PTMRGB	PTMRGB	8'-10 1/2"	
REST ROOM	122	EP	C	PTMRGB	PTMRGB	PTMRGB	PTMRGB	PTMRGB	8'-10 1/2"	
GEAR ROOM	123	EP	C	PTMRGB	PTMRGB	PTMRGB	PTMRGB	PTMRGB	12'-10 3/4"	
MECH ELEC	124	CONC		PTMRGB	PTMRGB	PTMRGB	PTMRGB	PTMRGB	12'-10 3/4"	
MEZZANINE	201	PT	WD	PTMRGB	PTMRGB	PTMRGB	PTMRGB	PTMRGB	VARIES	
STORAGE MEZZANINE	202	PT	WD	PTMRGB	PTMRGB	PTMRGB	PTMRGB	PTMRGB	VARIES	

TOILET ACCESSORY SCHEDULE

MK	DESCRIPTION	MFR	MODEL #	DIMENSIONS	MTG HT	NOTES
GB1	36" GRAB BAR	BRADLEY	812	1 1/2"Øx36"	34" - 36"	
GB2	42" GRAB BAR	BRADLEY	812	1 1/2"Øx42"	34" - 36"	
H1	ROBE HOOK	BRADLEY	932	2 1/8"x1 5/8"	60"	
M1	CHANNEL-FRAME MIRROR	BRADLEY	781	24"x36"	40"	MEASURE TO REFLECTIVE SURF.
PT1	TOWEL DISPENSER	BRADLEY	2441-11	13"x17"x4"	48"	SURFACE MOUNTED
R1	SHOWER CURTAIN ROD	BRADLEY	9539	1 1/4"Øx36"	72"	
R2	SHOWER CURTAIN ROD	BRADLEY	9539	1 1/4"Øx60"	72"	
TP1	TOILET TISSUE DISPENSER	BRADLEY	9539	13"x2"x4"	SEE ELEV	

FINISH LEGEND:

PTGB	PAINTED GYPSUM WALL BOARD
PTMRGB	PAINTED MOISTURE RESISTANT GYPSUM WALL BOARD
PTABGB	PAINTED ABUSE/MOISTURE RESISTANT GYPSUM WALL BOARD
RB	RUBBER BASE
CTB	CERAMIC/PORCELAIN TILE BASE
CB	CEMENTITIOUS BASE
WD	WOOD BASE (PAINTED)
LVT	LUXURIOUS VINYL TILE
CT	CERAMIC/PORCELAIN TILE
EP	EPOXY
CONC	CONCRETE (SEALED)
PT	PAINTED

GENERAL FINISH NOTES:

1. WHERE CEMENTITIOUS BASE IS SPECIFIED WITH AN EPOXY FLOOR INSTALL BASE WITH ROUGH SIDE FACING AWAY FROM WALL.
2. APPLY ACRYLIC PAINT (HIGH-PERFORMANCE COATING) TO ABUSE/MOISTURE GYPSUM WALL BOARD. REFER TO FINISH SCHEDULE FOR EXTENTS OF ABUSE/MOISTURE GYPSUM WALL BOARD (PTABGRB) INSTALLATION.

GENERAL FLOOR PLAN NOTES:

1. ALL PLUMBING FIXTURES, FURNITURE, AND APPLIANCES THAT ARE SHOWN AS GREYED AND DASHED ARE TO BE OWNER PROVIDED AND NOT IN CONTRACT (NIC) AND ARE SHOWN FOR COORDINATION PURPOSES ONLY. CONTRACTOR TO VERIFY THOSE ITEMS THAT ARE OWNER FURNISHED AND CONTRACTOR INSTALLED (OFCI).

PARTITION LEGEND

- BEARING PARTITION
- NON-BEARING PARTITION
- FIRE RATED PARTITION - SEE LIFE-SAFETY PLANS FOR FIRE RATINGS

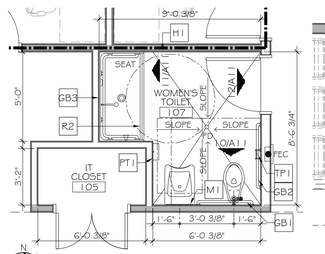

5 ENLARGED FLOOR PLAN
SCALE: 1/4" = 1'-0"

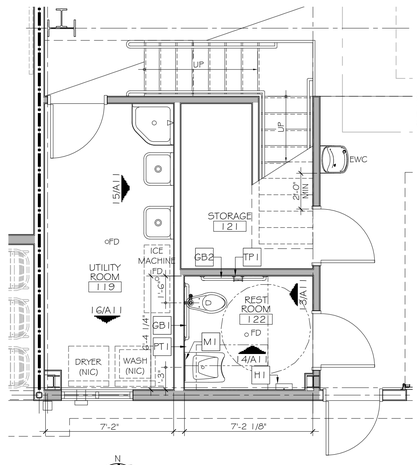

4 ENLARGED FLOOR PLAN
SCALE: 1/4" = 1'-0"

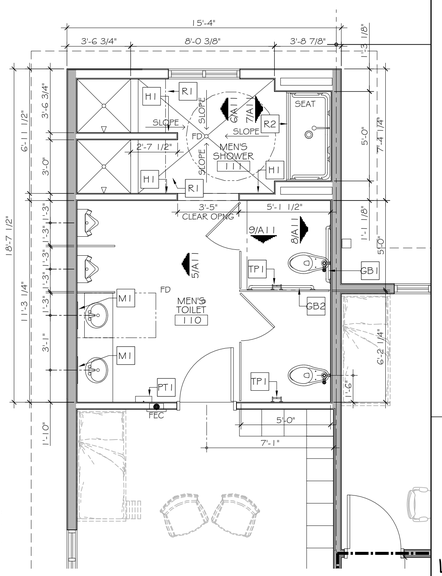

3 ENLARGED FLOOR PLAN
SCALE: 1/4" = 1'-0"

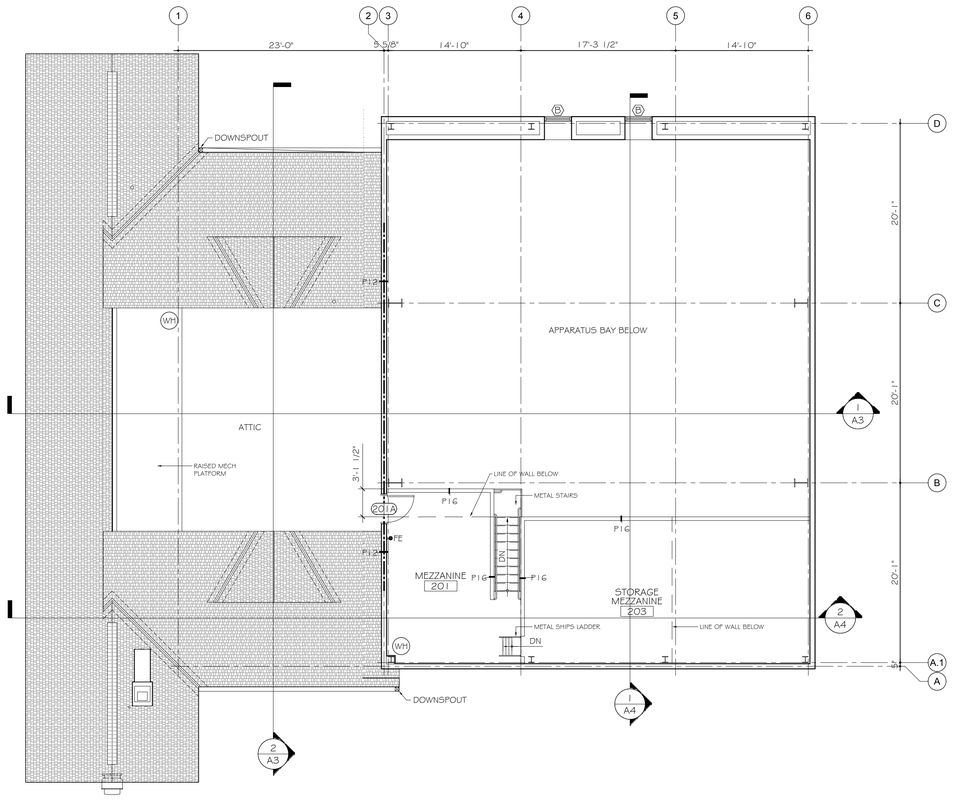

2 MEZZANINE & SECOND FLOOR PLAN
SCALE: 1/8" = 1'-0"

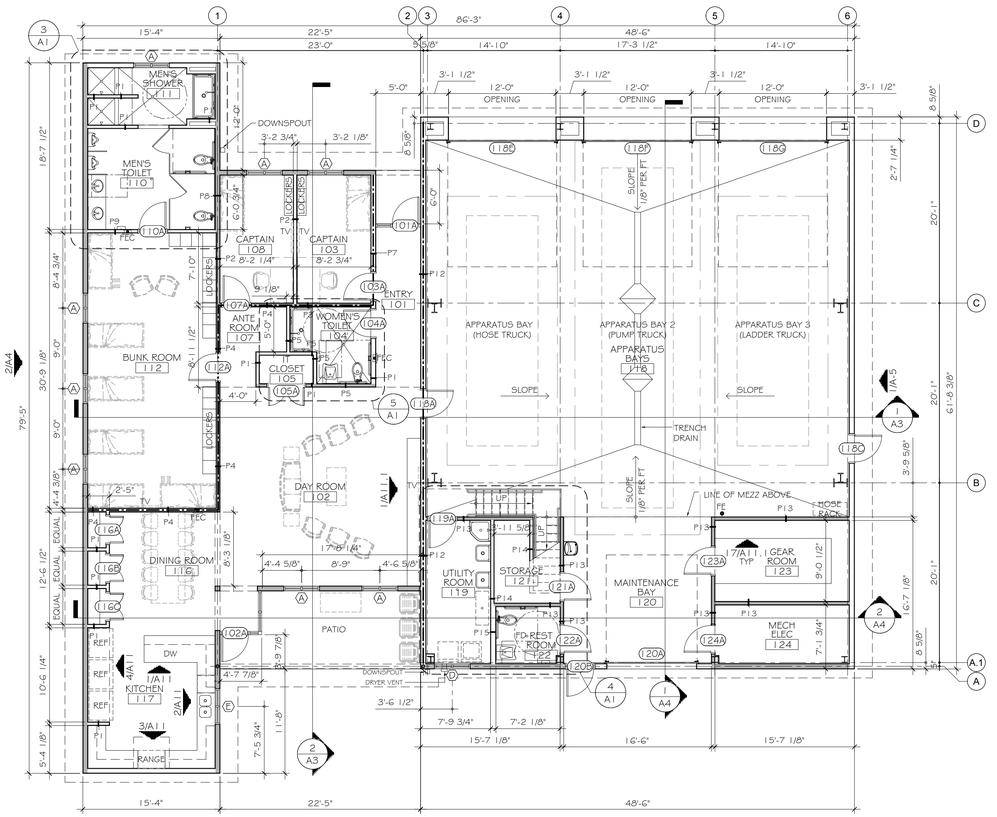

1 FIRST FLOOR PLAN
SCALE: 1/8" = 1'-0"

DAMMON ENGINEERING, INC.
Architects & Engineers
dammoneng@aol.com
dammoneng.com
PHONE: 985-649-5832
FAX: 985-641-5950

CHIEF ENGINEER: EMMETT DAMMON, P.E.
PROJECT ARCHITECT: KEVIN NINCHEN
5541 ADMIRAL THIEL TRAIL
SLIDELL, LA 70458

ST. TAMMANY FIRE PROTECTION DISTRICT No 1
FIRE STATION #14
297 STEELE ROAD
SLIDELL, LA

JOB No:	2161	DRAWN BY:	KJK
DATE:	4/30/2013	CHECKED BY:	KJK

The above drawings and specifications, designs and arrangements shown thereon are the property of DAMMON ENGINEERING, INC. and shall not be used in whole or part for any work without the written permission of DAMMON ENGINEERING, INC. and shall be returned on demand. Visual contact with these plans shall constitute prima facie evidence of acceptance of these restrictions.

#	DESCRIPTION	DATE
	REVISIONS	

FLOOR PLANS & ENLARGED FLOOR PLANS

SHEET No: 10 OF 32

A1

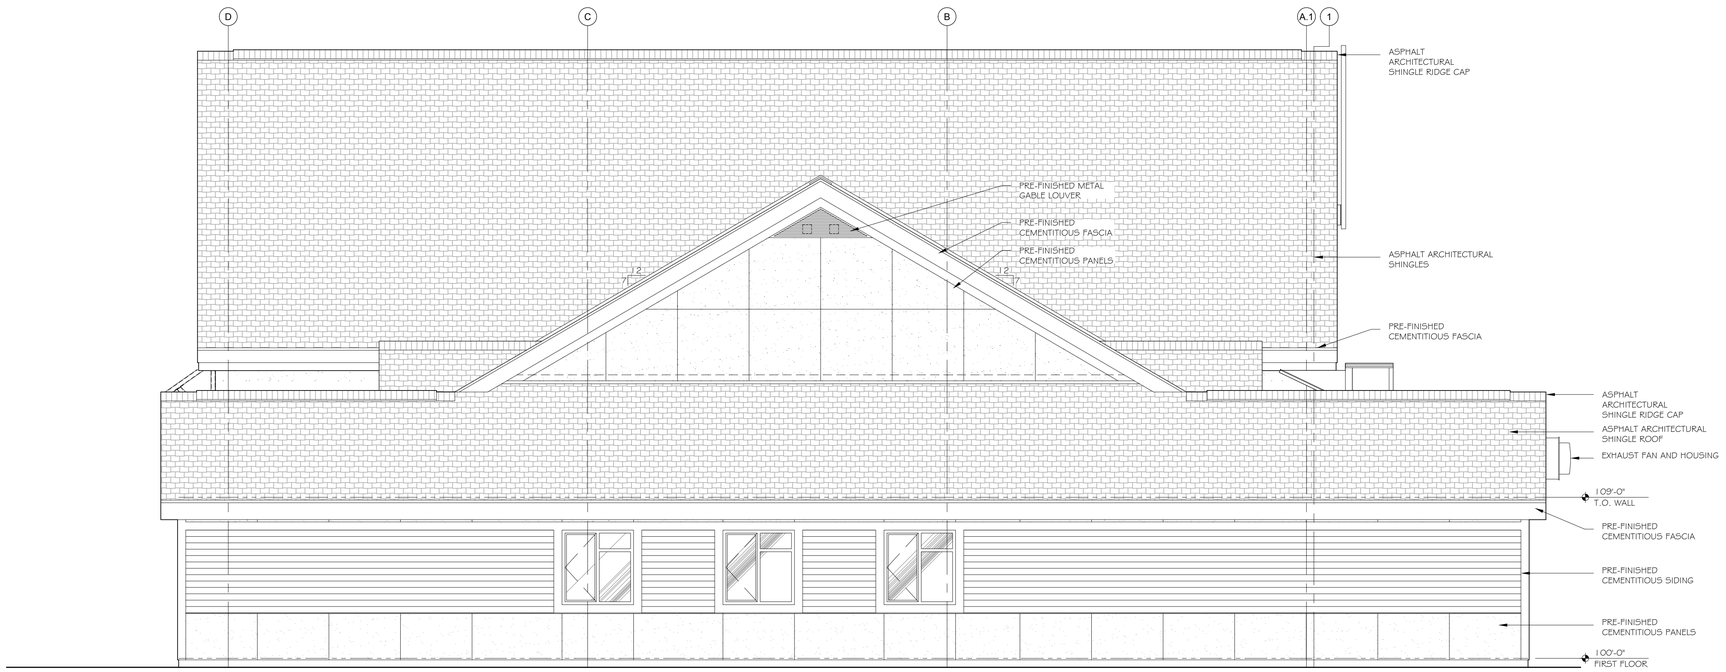

2 EXTERIOR ELEVATION - EAST
SCALE: 1/4" = 1'-0"

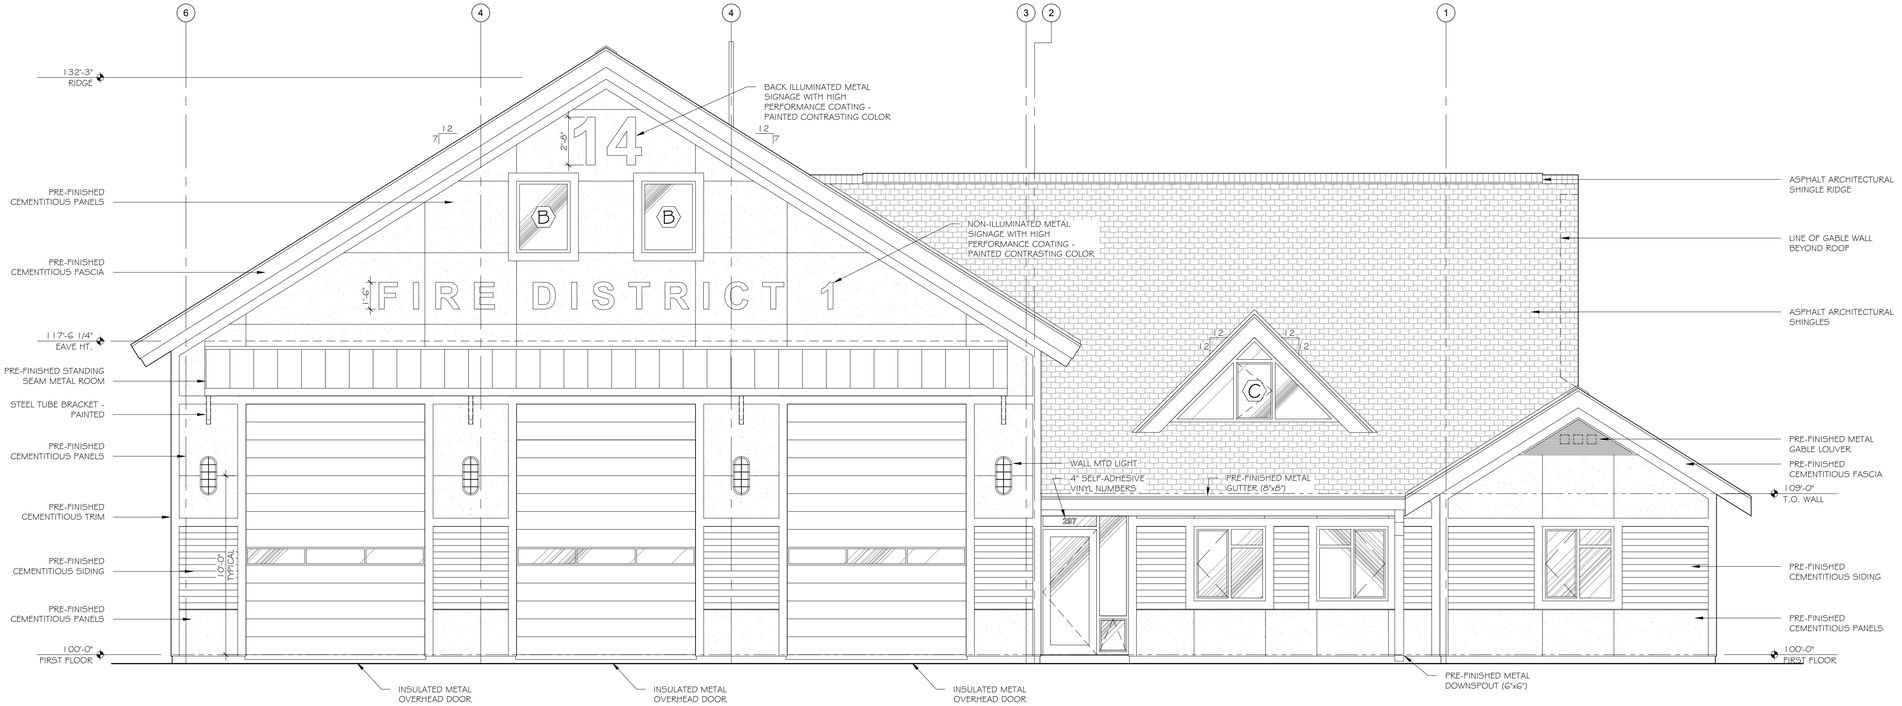

1 EXTERIOR ELEVATION - NORTH
SCALE: 1/4" = 1'-0"

DAMMON ENGINEERING, INC.
Architects & Engineers
dammoneng@aol.net
PHONE: 985-649-5832
FAX: 985-641-5950
CHIEF ENGINEER: EMMETT DAMMON, P.E.
CHIEF ARCHITECT: KEVIN KINCHEN
5544 ADDISON TRAIL
SLIDELL, LA 70458

ST. TAMMANY FIRE PROTECTION DISRTICT No 1

FIRE STATION #14
297 STEELE ROAD
SLIDELL, LA

JOB No: 2161
DRAWN BY: KJK
DATE: 4/30/2013
CHECKED BY: KJK

The above drawings and specifications, designs and arrangements contained therein, are and shall remain the property of Dammon Engineering, and are not to be used in whole or part for any work by any person or entity who has not entered into a contract with Dammon Engineering and paid all agreed fees, written consent of Dammon Engineering must be obtained before any reuse of drawings or specifications by the owner or others on extensions of this project or any other project. Visual contact with these drawings and specifications shall constitute conclusive evidence of acceptance of these restrictions.

REVISIONS

#	DESCRIPTION	DATE

EXTERIOR ELEVATIONS

SHEET No: 13 OF 32

A4

LEGEND

ONE-HOUR RATED WALL

EXISTING WALL TO REMAIN

NEW WALL

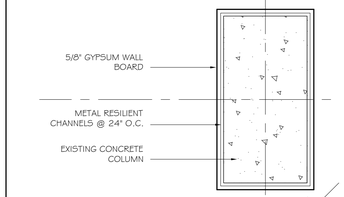

2 TYPICAL COLUMN DETAIL
SCALE: 1" = 1'-0"

REMOVE EXISTING DOOR AND REPLACE WITH WINDOW TO MATCH EXISTING ADJACENT WINDOWS

REMOVE EXISTING DOOR AND PATCH OPENING TO MATCH EXISTING ADJACENT FINISH

FURR OUT WALLS WITH RESILIENT CHANNES @ 24" O.C. AND 5/8" GYPSUM WALL BOARD - TYPICAL

1 ARCHITECTURAL FLOOR PLAN
SCALE: 1/4" = 1'-0"

DAMMON ENGINEERING, INC.
Architects & Engineers
dammonengineering.com
dammon@dammonengineering.net
PHONE: 985-649-5832
FAX: 985-641-5950

CHIEF ENGINEER: EMMETT DAMMON, P.E.
CHIEF ARCHITECT: KEVIN KNOCHEN
5744 JOHNSTON ST. SUITE 101A
LAFAYETTE, LA 70503
PHONE: 337-406-0041
FAX: 337-406-0042

SLIDELL, LA 70458
PHONE: 985-641-0555
FAX: 985-641-0556

The above drawings and specifications, designs and arrangements represented thereby, are and shall remain the property of Dammon Engineering, Inc. and no part is to be used for any other construction, whether the property for which they are prepared has been executed or not, without written consent of Dammon Engineering, Inc. Visual contact with these drawings or specifications shall constitute conclusive evidence of acceptance of these restrictions.

WOODHOUSE SPA

THE HIGH GROVE APARTMENTS
BATON ROUGE, LA

JOB No:	2163
DRAWN BY:	KJK
DATE:	5-14-2013
CHECKED BY:	KJK

#	DESCRIPTION	DATE
	REVISIONS	

ARCH. FLOOR PLAN

SHEET No: 3 OF 15

A-1

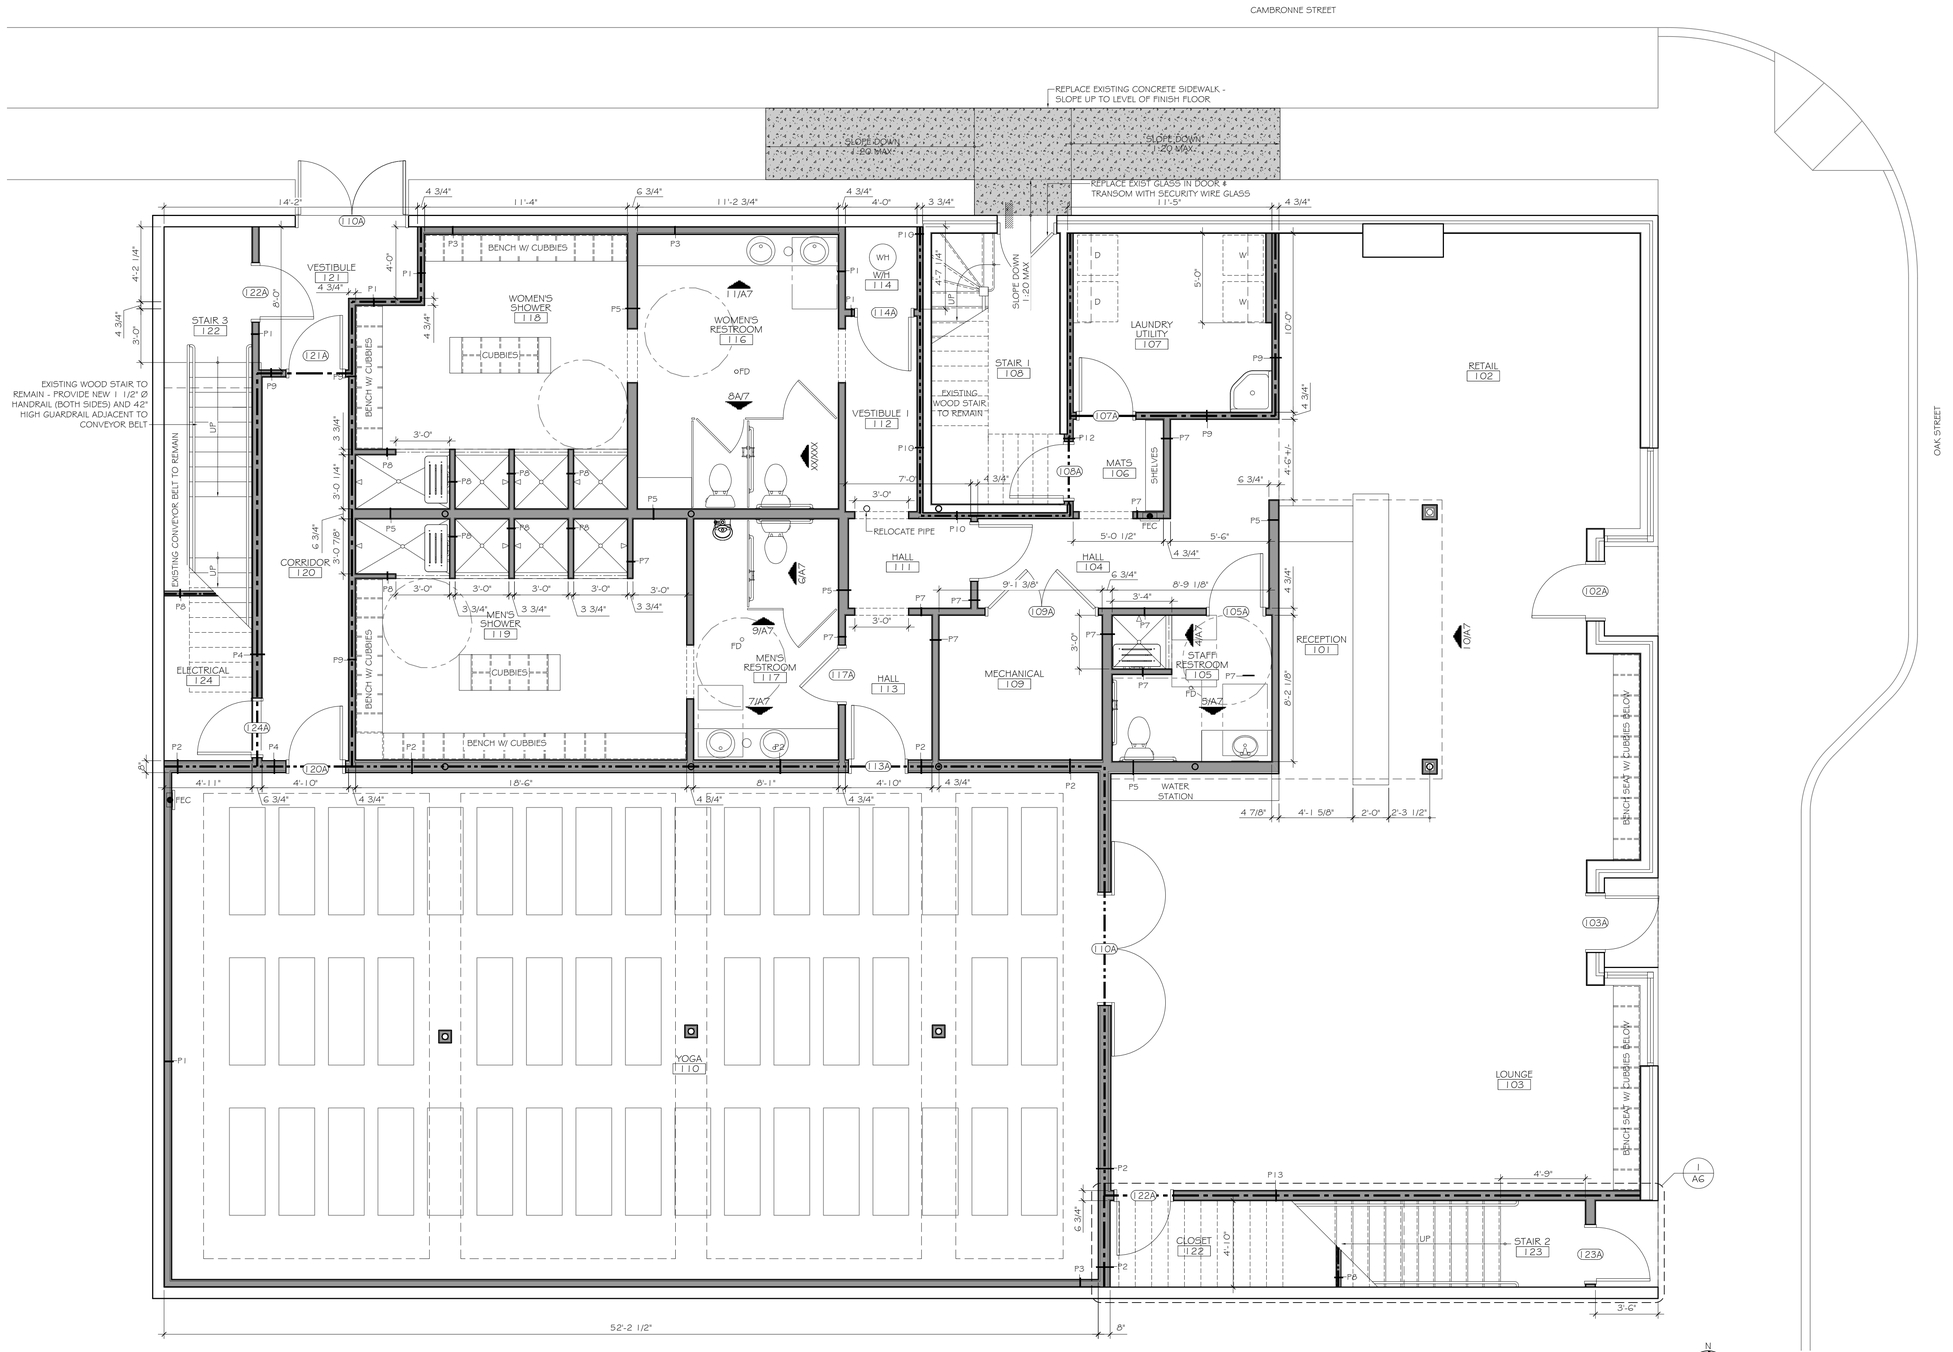

1 FIRST FLOOR PLAN
SCALE: 1/4" = 1'-0"

DAMMON ENGINEERING, INC.
Architects & Engineers
dammoneng@aol.com
dammoneng@bellsouth.net
PHONE: 985-649-5832
FAX: 985-641-5950

CHIEF ENGINEER: EMMETT DAMMON, P.E.
CHIEF ARCHITECT: KEVIN KINCHEN, NCARB
5141 LAKEWOOD TRAIL
SLIDELL, LA 70458

The above drawings and specifications, designs and arrangements shall remain the property of the Architect whether the project for which they are prepared is executed or not. They are not to be changed or copied in whole or part or used in any other way for any other work without the written consent of the Architect. Visual contact with these drawings or specifications shall constitute acceptance of this restriction. Any unauthorized use of these drawings or specifications shall constitute acceptance to hold the Architect harmless against any claims, lawsuits, or liability arising from any such use.

BIKRAM YOGA STUDIO
8338 OAK STREET
NEW ORLEANS, LA 70118

#	DESCRIPTION	DATE

REVISIONS

JOB No: 2175 DATE: 6-7-2013
DRAWN BY: KJK CHECKED BY: KJK

FIRST FLOOR PLAN

SHEET No: 3 of 14

A1

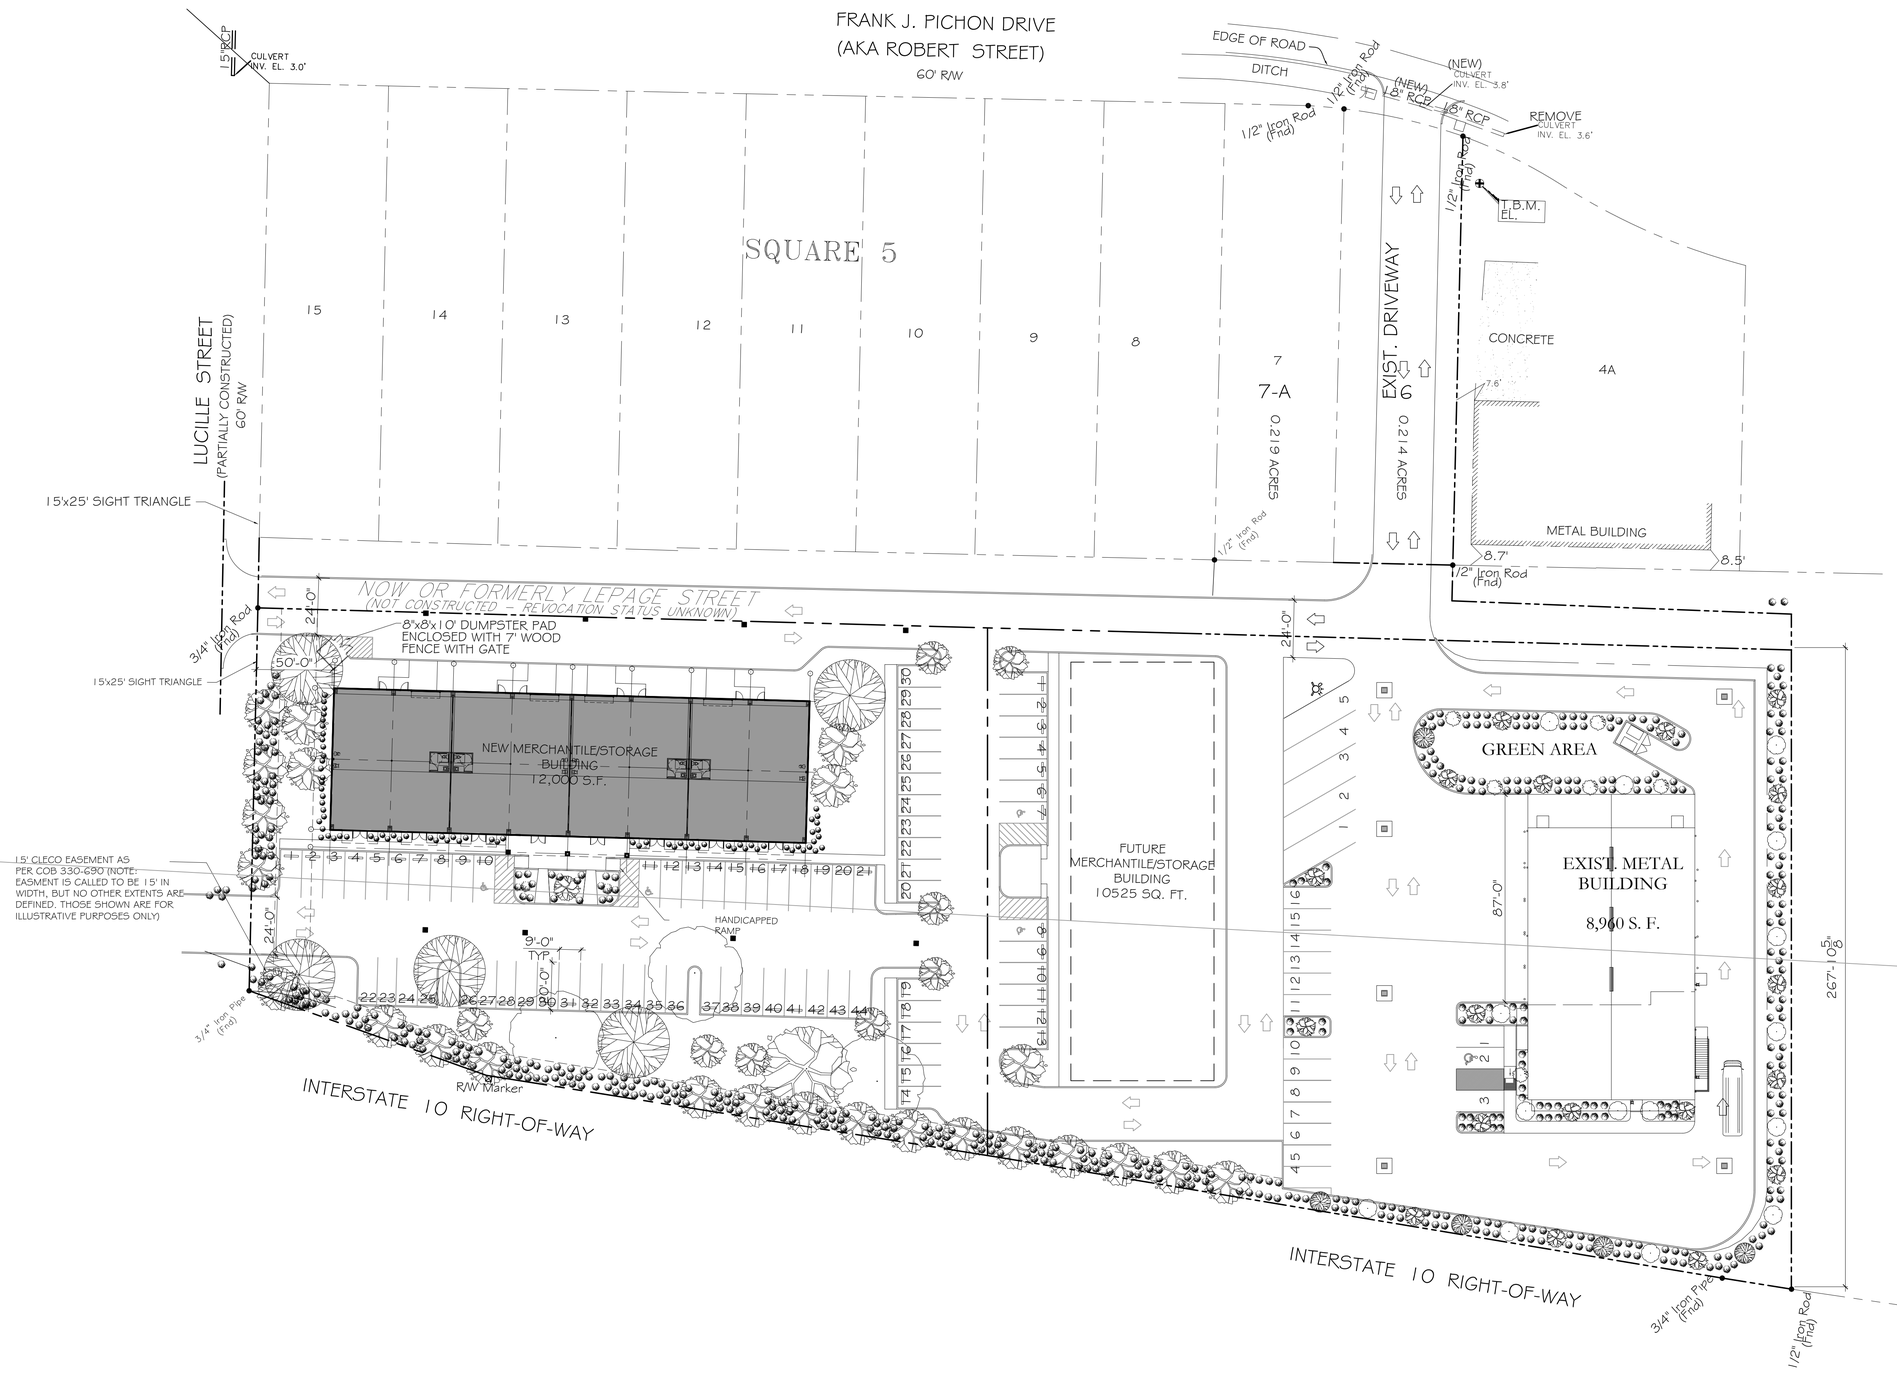

1 SITE PLAN
SCALE: 1" = 30'

DAMMON ENGINEERING, INC.
Architects & Engineers
dammonengineering.com
dammon@bellsouth.net
PHONE: 985-649-5832
FAX: 985-641-5950

CHIEF ENGINEER: EMMETT DAMMON, P.E.
CHIEF ARCHITECT: KEVIN KINCHEN, NCARB
534 ASHLAND TRACE TRAIL
SLIDELL, LA 70458

The above drawings and specifications, designs and arrangements shall remain the property of the Architect whether the work for which they are prepared is executed or not. They are not to be changed or assigned to any other project without written consent of the Architect and are to be returned upon request. Visual contact with these drawings shall constitute agreement to these conditions. Any unauthorized use of these drawings will be prosecuted to the full extent of the law.

EUGENE HOTARD
LUCILLE ST.
SLIDELL, LA 70458

JOB No: 2179
DATE: 08-01-2013
DRAWN BY: KJK
CHECKED BY: KJK

#	DESCRIPTION	DATE
	REVISIONS	

SITE PLAN

SHEET No: 00 of 0XX

C1

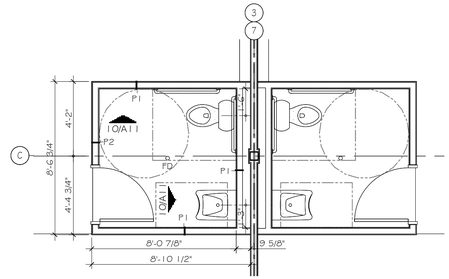

N

2 ENLARGED FLOOR PLAN
SCALE: 1/4" = 1'-0"

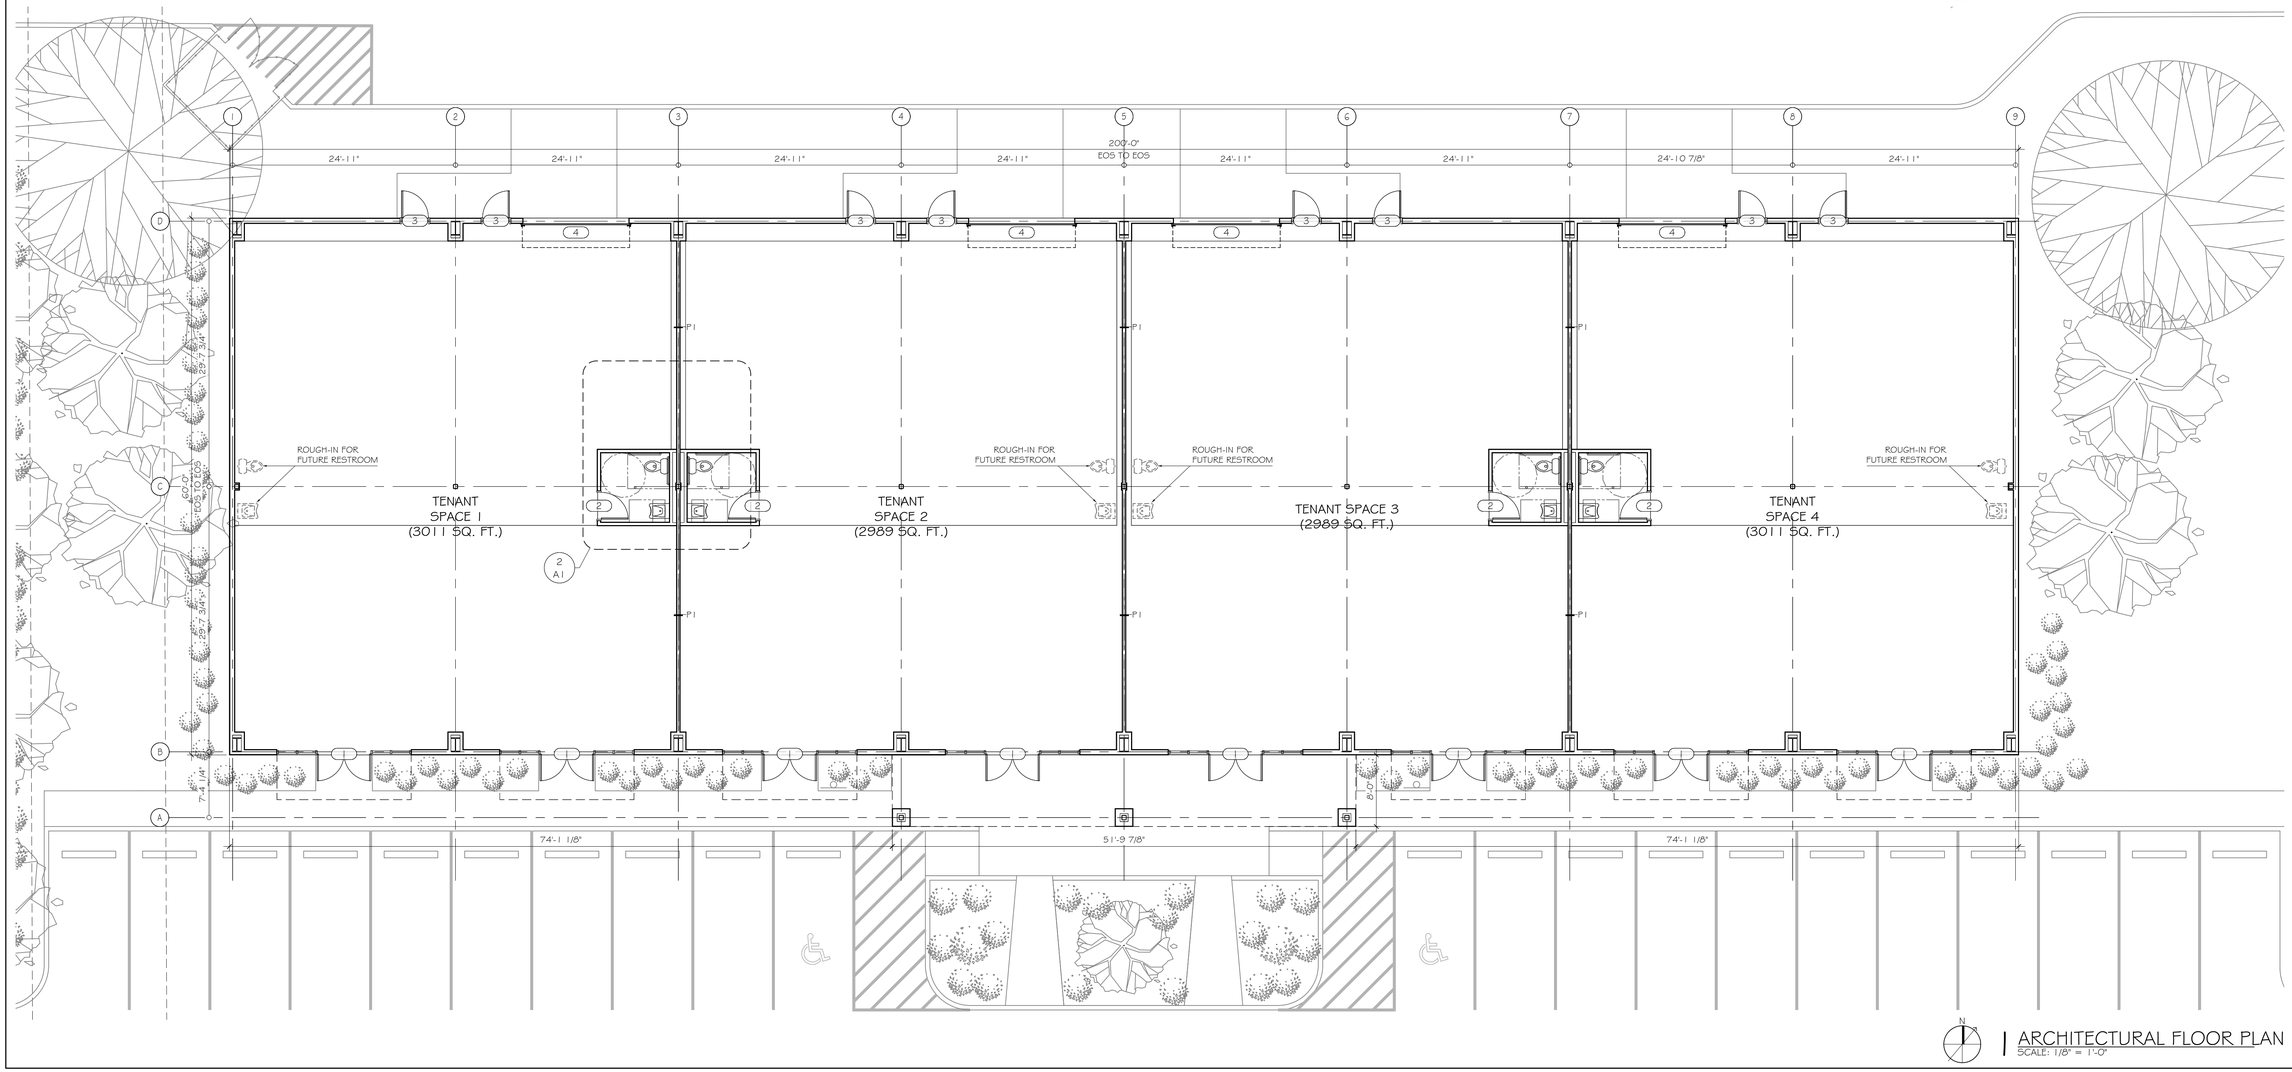

N

1 ARCHITECTURAL FLOOR PLAN
SCALE: 1/8" = 1'-0"

DAMMON
ENGINEERING, INC.
Architects & Engineers
dammoneng@aol.com
dammoneng.com
PHONE: 985-649-5832
FAX: 985-641-5950

CHIEF ENGINEER: EMMETT DAMMON, P.E.
CHIEF ARCHITECT: KEVIN KINCHEN, NCARB
534 E. ALEXANDER TRAIL
SLIDELL, LA 70458

The above drawings and specifications, designs and arrangements shall remain the property of the Architect whether the work for which they are made is executed or not. They are not to be used by any person, firm or corporation for any purpose whatsoever without written permission. Visual contact with these drawings and specifications shall constitute prima facie evidence of acceptance of these restrictions.

EUGENE HOTARD
LUCILLE ST.

SLIDELL, LA 70458

JOB No: 2179 | DATE: 08-01-2013

DRAWN BY: KJK | CHECKED BY: KJK

REVISIONS

#	DESCRIPTION	DATE

ARCH
FLOOR
PLAN

SHEET No: 00 of 0XX

A1

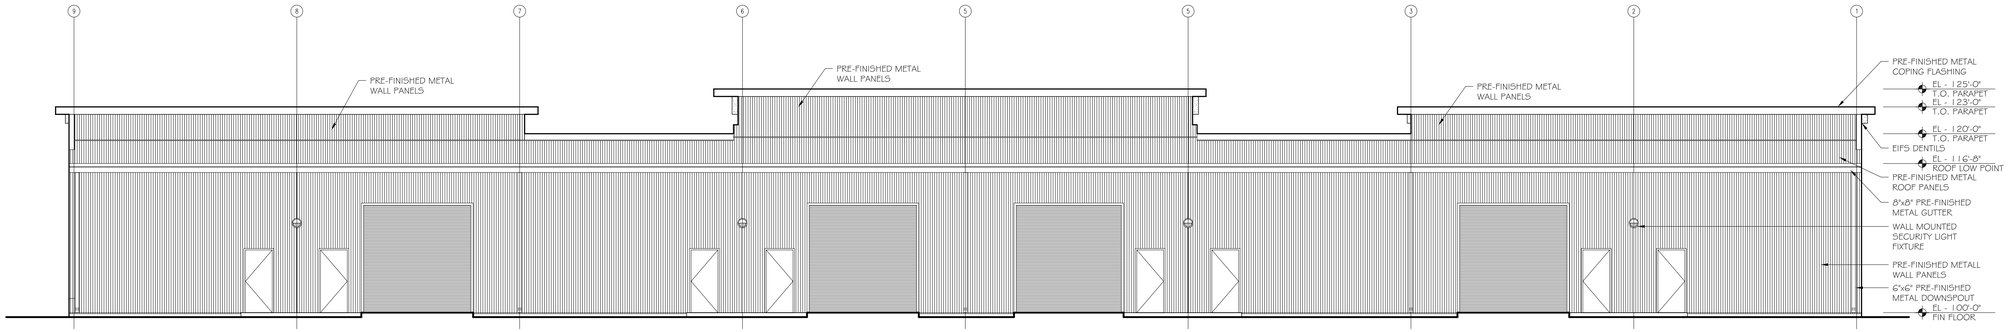

4 EXTERIOR ELEVATION - NORTH
SCALE: 1/8" = 1'-0"

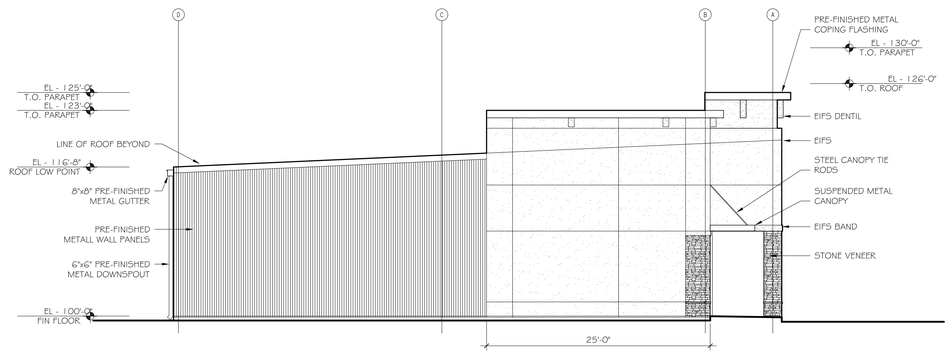

3 EXTERIOR ELEVATION - WEST
SCALE: 1/8" = 1'-0"

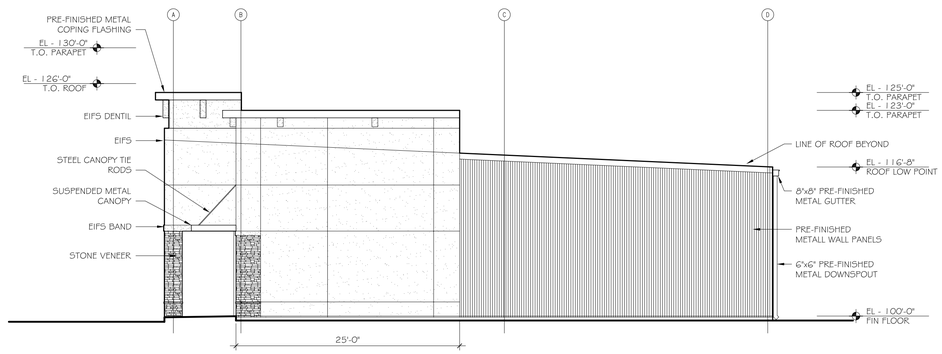

2 EXTERIOR ELEVATION - EAST
SCALE: 1/8" = 1'-0"

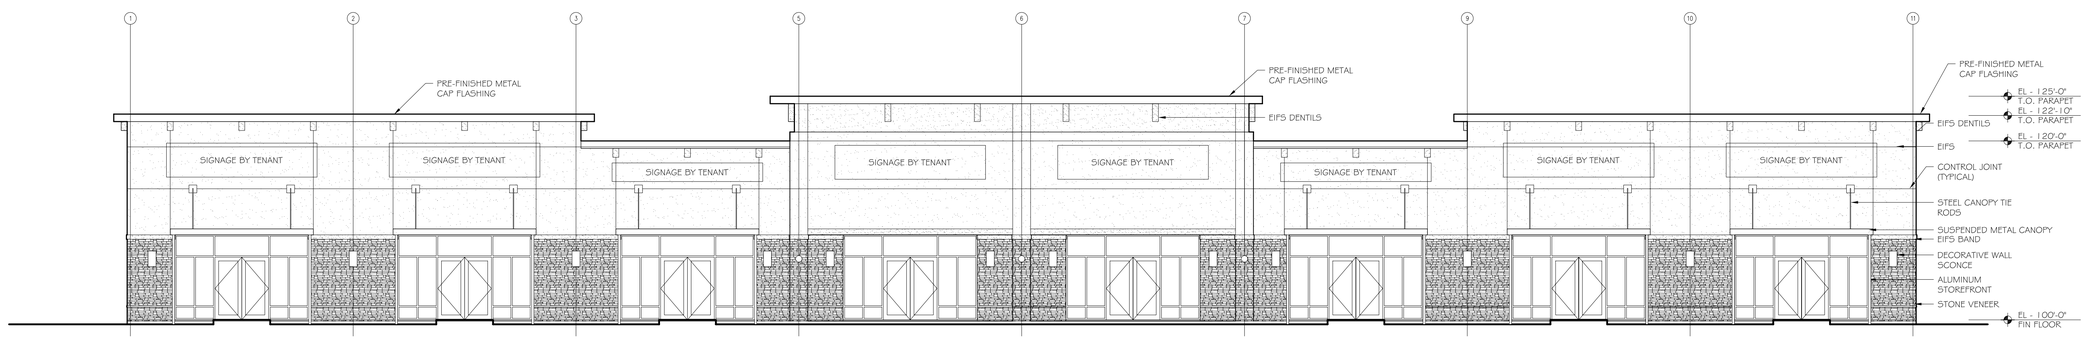

1 EXTERIOR ELEVATION - SOUTH
SCALE: 1/8" = 1'-0"

DAMMON ENGINEERING, INC.
Architects & Engineers
dammoneng@charter.net
PHONE: 985-649-5832
FAX: 985-641-5950
dammoneng@charter.net
CHIEF ENGINEER: EMMETT DAMMON, P.E.
CHIEF ARCHITECT: KEVIN KINCHEN, NCARB
514 COUSAN TRAIL
SLIDELL, LA 70458

The above drawings and specifications, designs and arrangements contained thereby are and shall remain the property of the Architect and no part thereof shall be copied, disclosed to others, or used in connection with any work or project other than the specific project for which they have been prepared without the written consent of the Architect. Visual contact with these drawings or specifications shall constitute conclusive evidence of acceptance of these restrictions.

EUGENE HOTARD
LUCILLE ST.
SLIDELL, LA 70458

JOB No: 2179
DATE: 08-01-2013
DRAWN BY: BSN
CHECKED BY: BSN

#	DESCRIPTION	DATE
	REVISIONS	

EXTERIOR ELEVATIONS

SHEET No: 00 of XX

A2

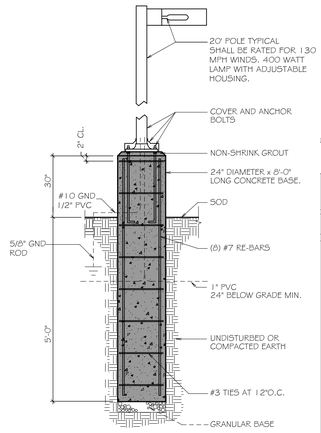

4 LIGHT POLE FOOTING DETAIL
SCALE: NTS

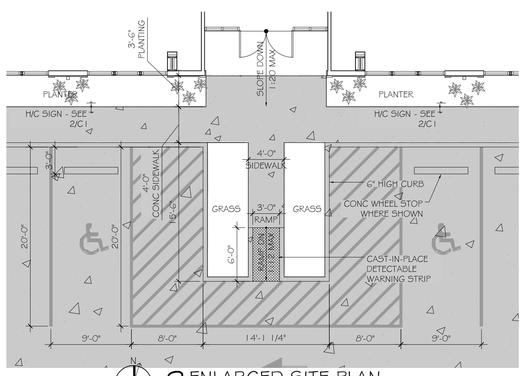

3 ENLARGED SITE PLAN
SCALE: 1/8" = 1'-0"

PARKING REQUIREMENTS

MERCANTILE - 1 PER THREE HUNDRED SQUARE FT. = 27
TOTAL PARKING REQUIRED = 27 SPACES INCLUDING
2 HANDICAP ACCESSIBLE. TOTAL PROVIDED = 45

NOTE:
ALL CONCRETE PAVEMENT SHALL BE 5" THICK CONCRETE EXCEPT FROM PROPERTY LINE TO STREET SHALL BE 6" THICK CONCRETE.

SITE PLAN NOTES

1. ROOFING MATERIAL: METAL ROOFING PANEL
2. SIDING MATERIAL: STUCCO & ALUM STOREFRONT
3. UTILITIES: ALL UTILITIES SHALL BE PLACED UNDERGROUND

NOTE:
SIGNAGE SHALL COMPLY WITH SIGNAGE GUIDELINES

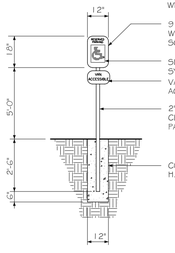

HANDICAP PARKING SIGN
N. T. S.

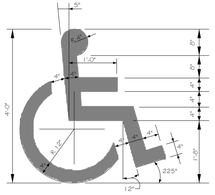

HANDICAP SYMBOL DETAIL
N. T. S.

SITE LIGHTING

EXTERIOR LIGHTING SHALL BE SHADED OR INWARDLY DIRECTED IN SUCH A MANNER SO THAT NO DIRECT LIGHTING OR GLARE BE CAST BEYOND THE PROPERTY LINE. THE INTENSITY OF SUCH LIGHTING SHALL NOT EXCEED ONE FOOT CANDLE AS MEASURED AT THE ABUTTING PROPERTY LINE. (N/A FOR THIS PARTICULAR JOB)

2 SITE DETAILS
SCALE: NTS

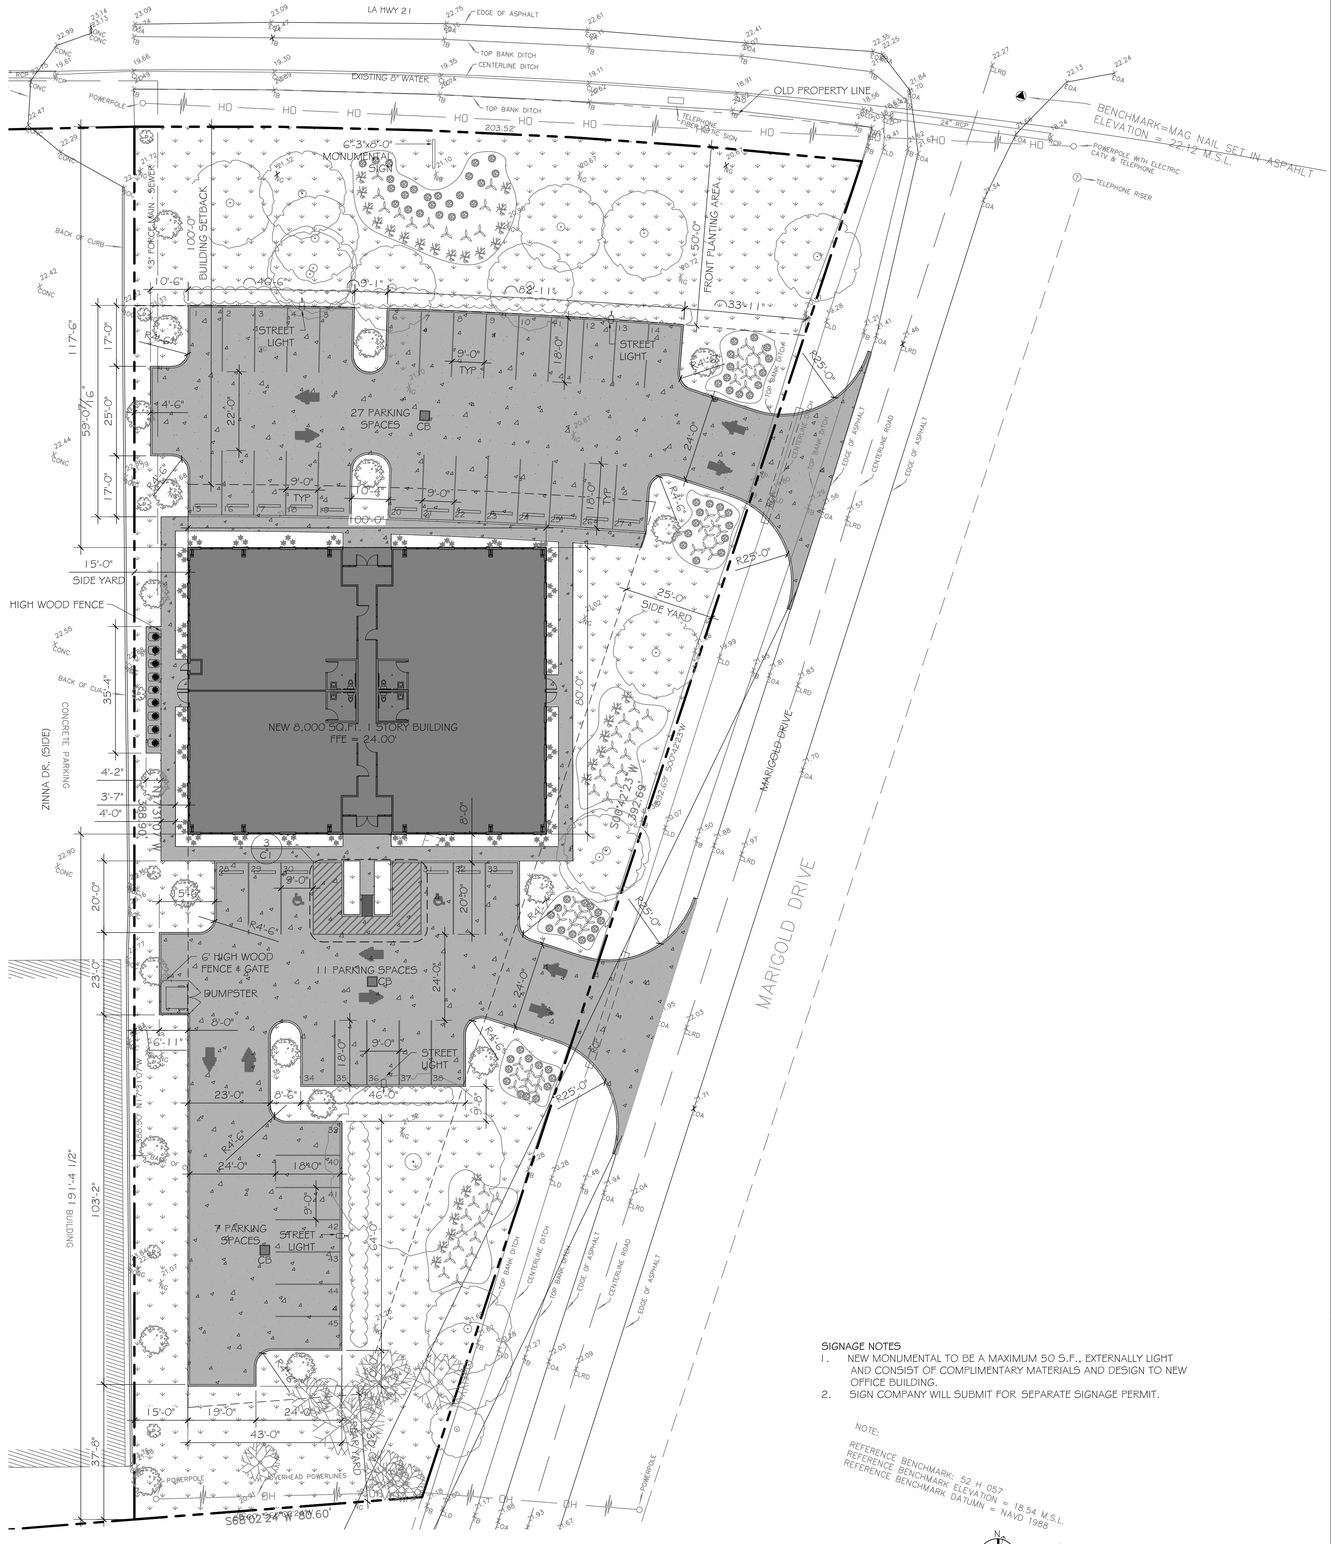

SIGNAGE NOTES

1. NEW MONUMENTAL TO BE A MAXIMUM 50 S.F., EXTERNALLY LIGHT AND CONSIST OF COMPLIMENTARY MATERIALS AND DESIGN TO NEW OFFICE BUILDING.
2. SIGN COMPANY WILL SUBMIT FOR SEPARATE SIGNAGE PERMIT.

NOTE:
REFERENCE BENCHMARK: 52 H 057
REFERENCE BENCHMARK ELEVATION = 18.54 M.S.L.
REFERENCE BENCHMARK DATUM = NAVD 1988

1 SITE PLAN
SCALE: 1" = 200'

DAMMON ENGINEERING, INC.
Architects & Engineers
dammonengineering.com
dammoneng@bellsouth.net
PHONE: 985-643-5832
FAX: 985-641-5950
CHIEF ENGINEER: EMMETT DAMMON, P.E.
CHIEF ARCHITECT: KEVIN KINCHEN, NCARB
554 OLD SPANISH TRAIL
SLIDELL, LA 70458

NEW COMMERCIAL BUILDING
DR. FARHAD ADULI
LOT 286 MARIGOLD DRIVE
COVINGTON, LA

JOB No: 2178 | DATE: 09-23-2013
DRAWN BY: KJK | CHECKED BY: KJK

REVISIONS

#	DESCRIPTION	DATE

The above drawings and specifications, concepts and ideas incorporated herein as an instrument of service, are the property of Dammon Engineering, and no part thereof shall be used by any person, firm or corporation for any purpose whatsoever, except as agreed to in writing and with the appropriate compensation to Dammon Engineering. These plans shall not be changed or assigned to any other project without written authorization by Dammon Engineering. Visual contact with these plans shall constitute prima facie evidence of the acceptance of these restrictions.

SITE PLAN & DETAILS

SHEET No: 5 of 22

C1

DOOR SCHEDULE

MK	SIZE	TYPE	DOOR MATERIAL	FRAME MATERIAL	FRAME TYPE	FR	REMARKS
A101A	2-3'-0"x7'-0"	C	ALUM/GLASS	ALUM	F1	NR	ALUM STOREFRONT SYSTEM
A103A	2-3'-0"x7'-0"	C	ALUM/GLASS	ALUM	F1	NR	ALUM STOREFRONT SYSTEM
A104A	3'-0"x7'-0"	B	ALUM/GLASS	ALUM	F3	NR	ALUM STOREFRONT SYSTEM
A104B	3'-0"x7'-0"	B	ALUM/GLASS	ALUM	F3	NR	ALUM STOREFRONT SYSTEM
A105A	3'-0"x7'-0"	B	ALUM/GLASS	ALUM	F3	NR	ALUM STOREFRONT SYSTEM
A105B	3'-0"x7'-0"	B	ALUM/GLASS	ALUM	F2	NR	ALUM STOREFRONT SYSTEM
A106A	3'-0"x7'-0"	B	ALUM/GLASS	ALUM	F3	NR	ALUM STOREFRONT SYSTEM
A106B	3'-0"x7'-0"	B	ALUM/GLASS	ALUM	F2	NR	ALUM STOREFRONT SYSTEM
A107A	A107A	B	ALUM/GLASS	ALUM	F3	NR	ALUM STOREFRONT SYSTEM
A107B	A107B	B	ALUM/GLASS	ALUM	F2	NR	ALUM STOREFRONT SYSTEM
A108A	3'-0"x7'-0"	A	SC WOOD	HOLLOW METAL	F4	NR	
A112A	2'-0"x7'-0"	D	INSULATED METAL	HOLLOW METAL	F4	NR	GALV METAL SECURITY DOOR

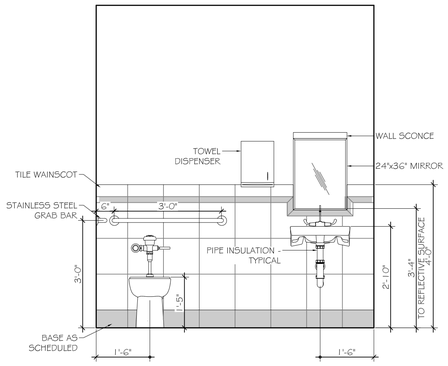

5 INTERIOR ELEVATION - TYPICAL RESTROOM
SCALE: 1/2" = 1'-0"

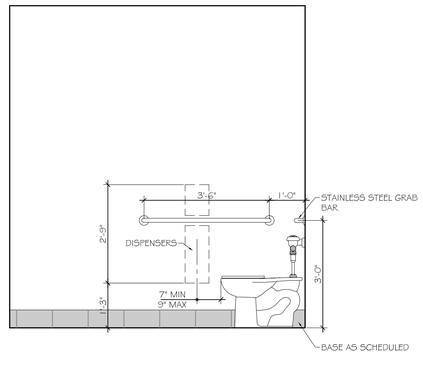

4 INTERIOR ELEVATION - TYPICAL RESTROOM
SCALE: 1/2" = 1'-0"

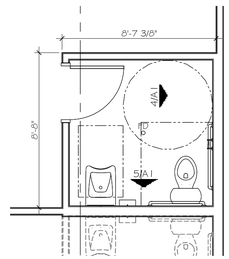

3 ENLARGED FLOOR PLAN - TYPICAL RESTROOM
SCALE: 1/4" = 1'-0"

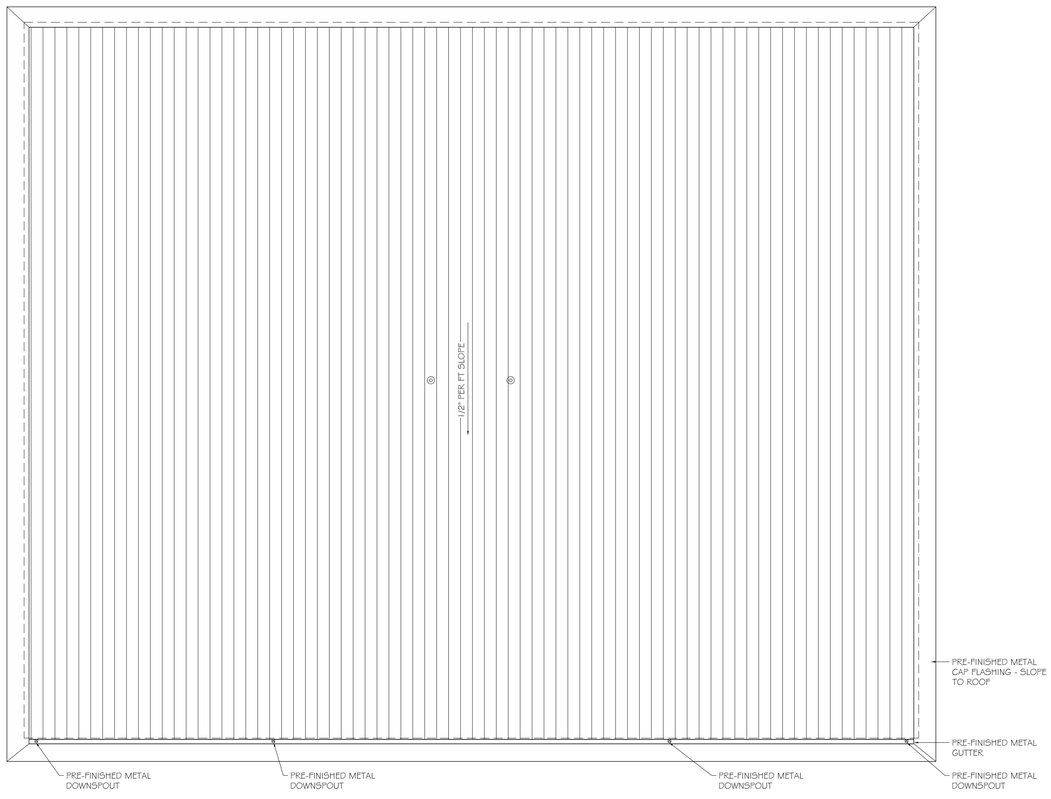

2 ROOF PLAN
SCALE: 1/4" = 1'-0"

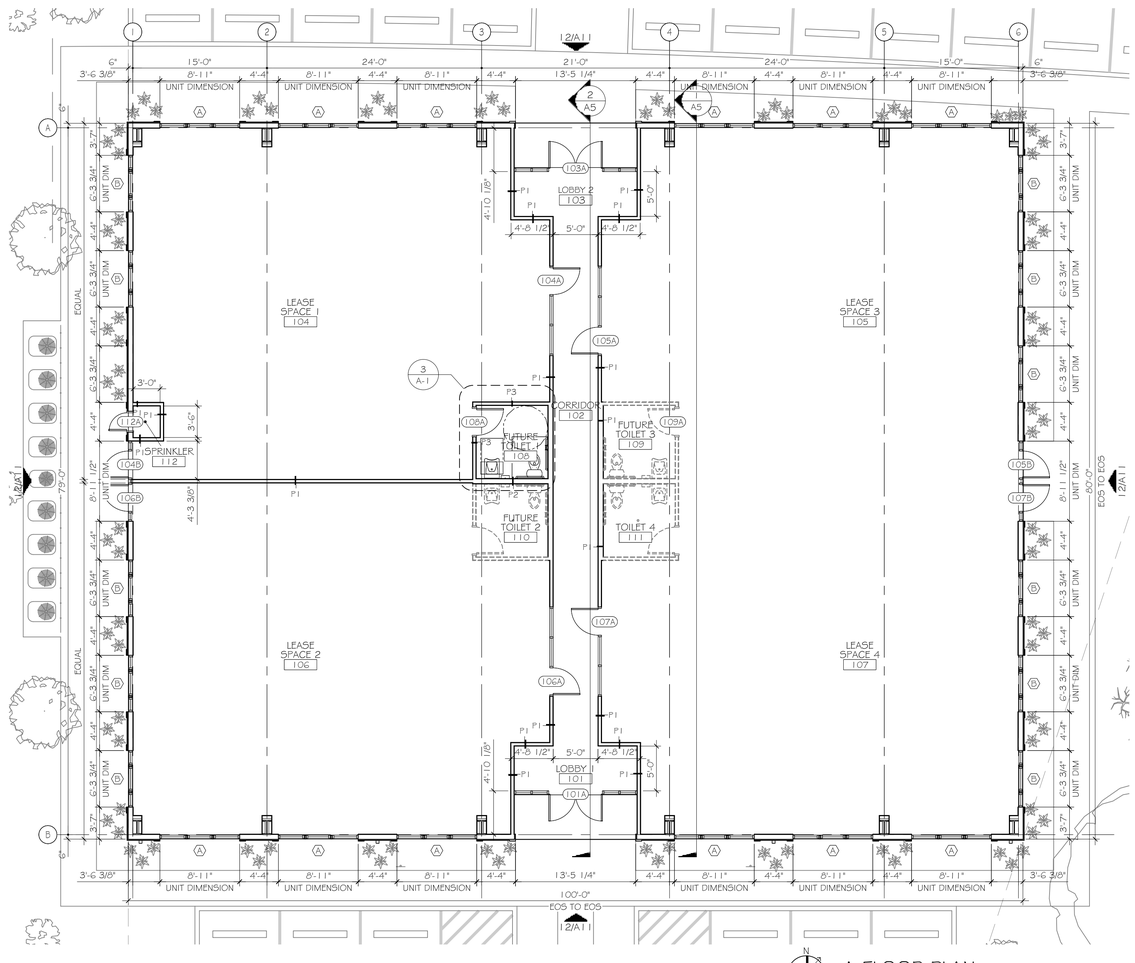

1 FLOOR PLAN
SCALE: 1/4" = 1'-0"

DAMMON ENGINEERING, INC.
Architects & Engineers
dammoneng@aol.com
dammoneng@bellsouth.net
PHONE: 985-649-5632
FAX: 985-641-5950

CHIEF ENGINEER: EMMETT DAMMON, P.E.
CHIEF ARCHITECT: KEVIN KINCHEN, NCARB
544 CROSSGATE TRAIL
SLIDELL, LA 70458

NEW COMMERCIAL BUILDING
DR. FARHAD ADULI
LOT 285 MARIGOLD DRIVE
COVINGTON, LA

JOB No: 2176 | DATE: 09-23-2013
DRAWN BY: BSN | CHECKED BY: BSN

The above drawings and specifications, designs and arrangements shown thereon are and shall remain the property of the undersigned whether the building for which they are made is executed or not, and are not to be used in whole or part for any other building without written consent of the undersigned and in the event of such use without consent, compensation shall be allowed to the undersigned for plans and drawings as an architectural and engineering service.

REVISIONS

#	DESCRIPTION	DATE

KEVIN J. KINCHEN
Reg. No. 35320
STATE OF LOUISIANA
REGISTERED ARCHITECT
9/23/13

FLOOR PLANS, ROOF PLAN, INT. ELEV. & DOOR SCHED.

SHEET No: 11 of 22

A1

2 EXTERIOR ELEVATION - EAST
SCALE: 1/4" = 1'-0"

1 EXTERIOR ELEVATION - NORTH
SCALE: 1/4" = 1'-0"

DAMMON ENGINEERING, INC.
Architects & Engineers
dammoneng@aol.com
dammoneng@aol.com
PHONE: 985-649-5632
FAX: 985-641-5950

CHIEF ENGINEER: EMMETT DAMMON, P.E.
CHIEF ARCHITECT: KEVIN NINCHEN, NCARB
534 JOSHUA STREET
SUIDELL, LA 70458

NEW COMMERCIAL BUILDING
DR. FARHAD ADULI
LOT 288 MARIGOLD DRIVE
COVINGTON, LA

JOB No: 2178 | DATE: 09-23-2013
DRAWN BY: BSN | CHECKED BY: BSN

The above drawings and specifications, designs and arrangements shown thereon are and shall remain the property of Dammon Engineering and are not to be used in whole or part for any work except the specified project without written consent of Dammon Engineering. Visual contact with these drawings or specifications shall constitute conclusive evidence of acceptance of these restrictions.

REVISIONS

#	DESCRIPTION	DATE

EXTERIOR ELEVATIONS

SHEET No: 12 of 22

A2

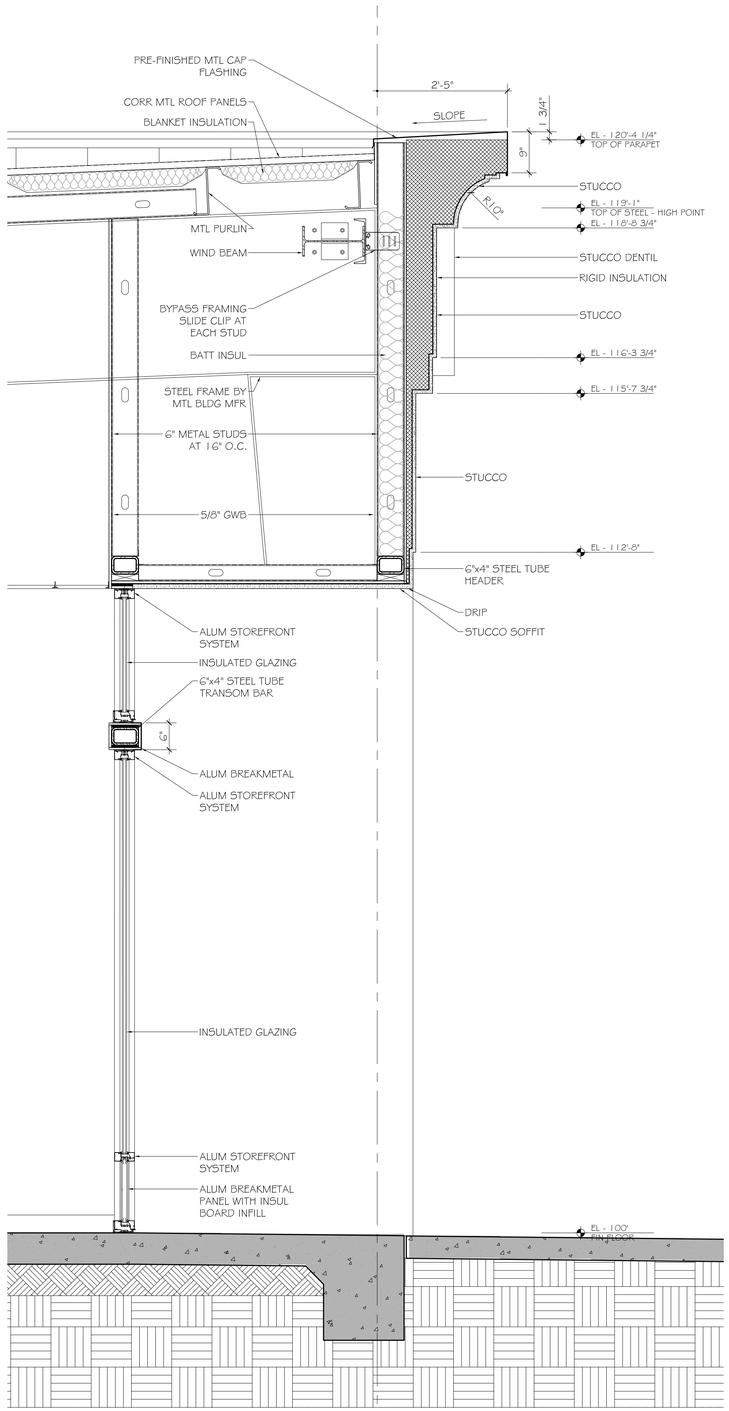

3 WALL SECTION
SCALE: 3/4" = 1'-0"

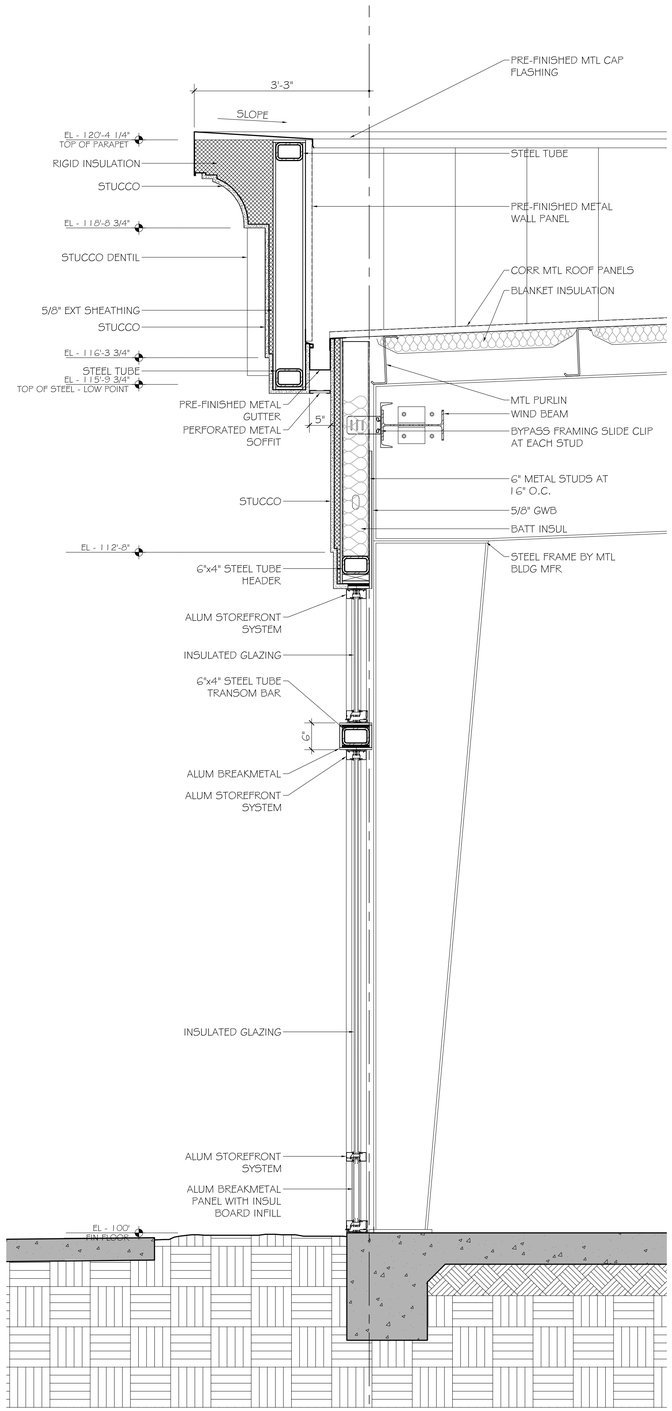

2 WALL SECTION
SCALE: 3/4" = 1'-0"

NOTE:
STUCCO PROFILE DIMENSION ON THIS DRAWING ARE TYPICAL UNLESS OTHERWISE NOTED

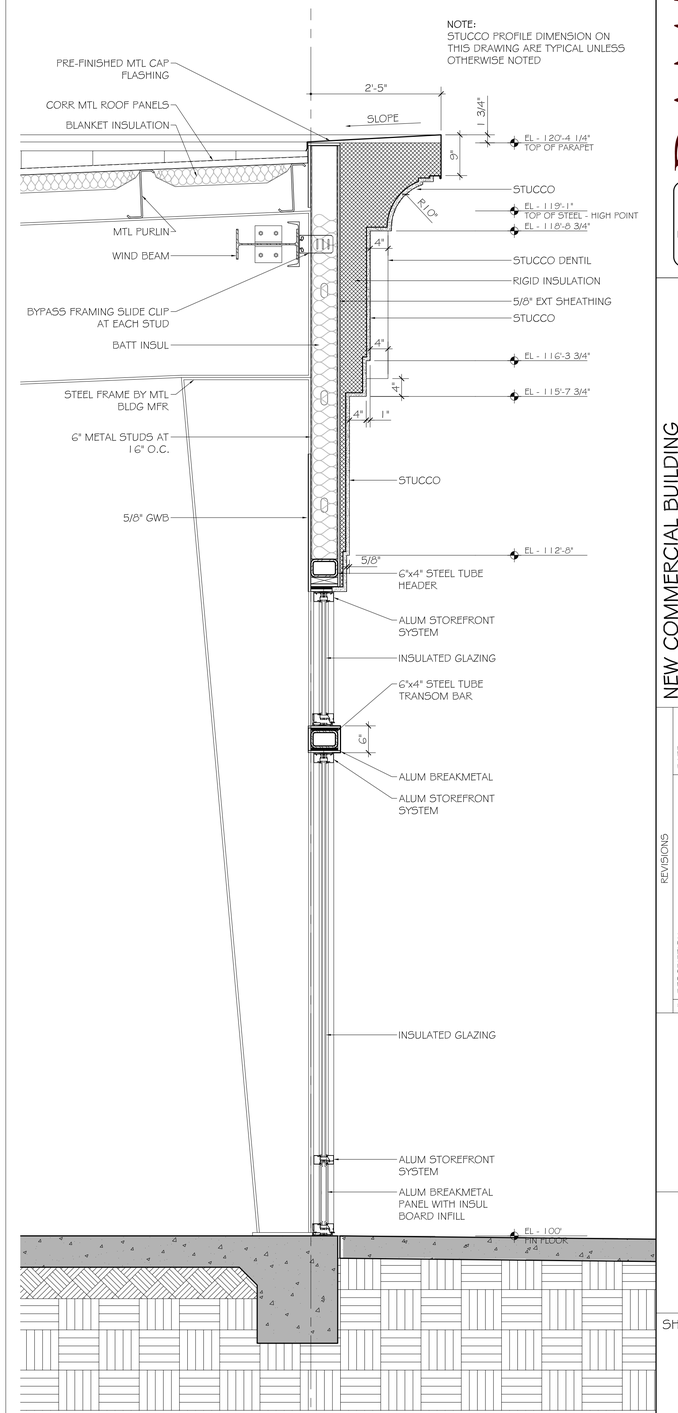

1 WALL SECTION
SCALE: 3/4" = 1'-0"

DAMMON ENGINEERING, INC.
Architects & Engineers
dammoneng@aol.com
dammoneng@bellsouth.net
PHONE: 985-649-5632
FAX: 985-641-5950
CHIEF ENGINEER: EMMETT DAMMON, P.E.
CHIEF ARCHITECT: KEVIN NINCHEN, NCARB
5741 ALONG HWY 190 EAST
SUITE L, LA 70456

NEW COMMERCIAL BUILDING
DR. FARHAD ADULI
LOT 268 MARIGOLD DRIVE
COVINGTON, LA

JOB No: 2178 | DATE: 09-23-2013
DRAWN BY: BSN | CHECKED BY: BSN

The above drawings and specifications, designs and arrangements shown thereon are and shall remain the property of Dammon Engineering and are not to be used in whole or part for any other project without written consent of Dammon Engineering. Visual contact with these plans and specifications shall constitute conclusive evidence of acceptance of these restrictions.

REVISIONS
| DESCRIPTION | DATE

WALL SECTIONS

SHEET No: 16 of 22

A6

DOOR SCHEDULE

MK	WIDTH	HEIGHT	THK	DOOR MATERIAL	FRAME MATERIAL	TYPE	HAR	REMARKS
001	3'-0"	6'-8"	1 3/4"	METAL	WOOD	P6	01	
002	3'-0"	6'-8"	1 3/8"	MASONITE	WOOD	P1	03	
003	4'-0"	6'-8"	NA	NA	WOOD	CO	NA	
004	3'-0"	6'-8"	NA	NA	WOOD	CO	NA	
005	3'-0"	6'-8"	1 3/8"	MASONITE	WOOD	P1	03	
006	3'-0"	T-0"	1 3/4"	METAL	WOOD	P6	01A	
007	2'0"	6'-8"	1 3/8"	MASONITE	WOOD	P1	03	
008	3'-0"	6'-8"	1 3/4"	METAL	WOOD	P3	05	
009	2-2'-6"	6'-8"	1 3/8"	MASONITE	WOOD	PP1	04	
010	2'-6"	6'-8"	1 3/8"	MASONITE	WOOD	P1	02	
011	2'-4"	6'-8"	1 3/8"	MASONITE	WOOD	P2	02	
012	2'-6"	6'-8"	1 3/8"	MASONITE	WOOD	P1	02	
013	2-2'-6"	6'-8"	1 3/8"	MASONITE	WOOD	PP1	04	
014	2-1'-0"	6'-8"	1 3/8"	MASONITE	WOOD	PP2	01	
015	2-1'-0"	6'-8"	1 3/8"	MASONITE	WOOD	PP2	01	
016	2'-6"	6'-8"	1 3/8"	MASONITE	WOOD	P1	02	
017	2'-4"	6'-8"	1 3/8"	MASONITE	WOOD	P1	02	
018	1'-6"	6'-8"	1 3/8"	MASONITE	WOOD	P2	03	
019	2'-0"	6'-8"	1 3/8"	MASONITE	WOOD	P1	03	
020	2'-6"	6'-8"	NA	MASONITE	WOOD	CO	NA	

WINDOW SCHEDULE

MK	SIZE	FRAME	TYPE	GLAZING	REMARKS
A	2'-8"x5'-0"	VINYL	DOUBLE HUNG	LOW-E, INSULATED	
B	2'-0"x4'-0"	VINYL	DOUBLE HUNG	LOW-E, INSULATED	
B1	2'-0"x3'-8"	VINYL	DOUBLE HUNG	LOW-E, INSULATED	
C	2'-8"x4'-4"	VINYL	DOUBLE HUNG	LOW-E, INSULATED	

FINISH SCHEDULE

ROOM NAME	ROOM NO	FLOOR	BASE	WALL	CEILING	REMARKS
FOYER	101	VINYL PLANK	3 3/8" WOOD	1/2" GNB	1/2" GNB	CROWN MOLD
COATS	102	VINYL PLANK	3 3/8" WOOD	1/2" GNB	1/2" GNB	
LIVING ROOM	103	VINYL PLANK	3 3/8" WOOD	1/2" GNB	1/2" GNB	CROWN MOLD
DINING ROOM	104	VINYL PLANK	3 3/8" WOOD	1/2" GNB	1/2" GNB	CROWN MOLD
KITCHEN	105	VINYL PLANK	3 3/8" WOOD	1/2" GNB	1/2" GNB	CROWN MOLD
HALL	106	VINYL PLANK	3 3/8" WOOD	1/2" GNB	1/2" GNB	
CLOSET	107	VINYL PLANK	3 3/8" WOOD	1/2" GNB	1/2" GNB	
UTILITY	108	VINYL PLANK	3 3/8" WOOD	1/2" GNB	1/2" GNB	
HALL	109	VINYL PLANK	3 3/8" WOOD	1/2" GNB	1/2" GNB	CROWN MOLD
HALL	110	VINYL PLANK	3 3/8" WOOD	1/2" GNB	1/2" GNB	
BEDROOM 1	111	CARPET	3 3/8" WOOD	1/2" GNB	1/2" GNB	
CLOSET	112	CARPET	3 3/8" WOOD	1/2" GNB	1/2" GNB	
BATH	113	VINYL PLANK	3 3/8" WOOD	1/2" MOISTURE RESISTANT GNB	1/2" MOISTURE RESISTANT GNB	
BEDROOM 2	114	CARPET	3 3/8" WOOD	1/2" GNB	1/2" GNB	
CLOSET	115	CARPET	3 3/8" WOOD	1/2" GNB	1/2" GNB	
MASTER BEDROOM	116	CARPET	3 3/8" WOOD	1/2" GNB	1/2" GNB	
MASTER CLOSET	117	CARPET	3 3/8" WOOD	1/2" GNB	1/2" GNB	
MASTER BATH	118	VINYL PLANK	3 3/8" WOOD	1/2" MOISTURE RESISTANT GNB	1/2" MOISTURE RESISTANT GNB	
CLOSET	119	NONE	NONE	1/2" OSB	1/2" OSB	

GENERAL FLOOR PLAN NOTES

1. ITEMS SHOWN AS GREY AND DASHED ARE TO BE PROVIDED AND INSTALLED BY OWNER AND NOT IN CONTRACT (NIC).
2. ALL WALLS ARE DIMENSIONED TO FINISH FACE UNLESS NOTED OTHERWISE.
3. ALL BEARING WALLS ARE INDICATED AS POCHED IN GRAY.
4. ALL WALLS ARE 4 1/2" THICK UNLESS NOTED OTHERWISE.

ACCESSORIES KEYNOTES

1. GATCO LATITUDE 2 SATIN NICKEL SURFACE MOUNT TOILET PAPER HOLDER
2. GATCO LATITUDE 2 SATIN NICKEL 24" TOWEL BAR
3. GATCO LATITUDE 2 SATIN NICKEL WALL-MOUNT TOWEL RING
4. GATCO LATITUDE 2 SATIN NICKEL 26" DOUBLE TOWEL BAR
5. GATCO LATITUDE 2 SATIN NICKEL ROBE HOOK

CLOSET SHELF SCHEDULE

ROOM	ROOM #	DESCRIPTION
COATS	102	(1) 16" DEEP WIRE SHELF W/ HANG ROD (HIGH) (1) 16" DEEP WIRE SHELF (LOW)
CLOSET	107	(5) 16" DEEP WIRE SHELVES
HALL	109	(5) 12" DEEP WIRE SHELVES
CLOSET	112	(2) 16" DEEP WIRE SHELVES W/ HANG RODS (HIGH & LOW)
CLOSET	115	(2) 16" DEEP WIRE SHELVES W/ HANG RODS (HIGH & LOW)
MASTER CLOSET	117	(2) 16" DEEP WIRE SHELVES W/ HANG RODS (HIGH & LOW)
MASTER BATH	118	(5) 16" DEEP CLOSE MESH WIRE SHELVES W/ SHELF LINERS

NOTE: SHELVES AND ACCESSORIES SHALL CONSIST OF FACTORY-COATED STEEL WIRE MODULAR SHELVING SYSTEMS BY CLOSETMAID OR APPROVED EQUAL.

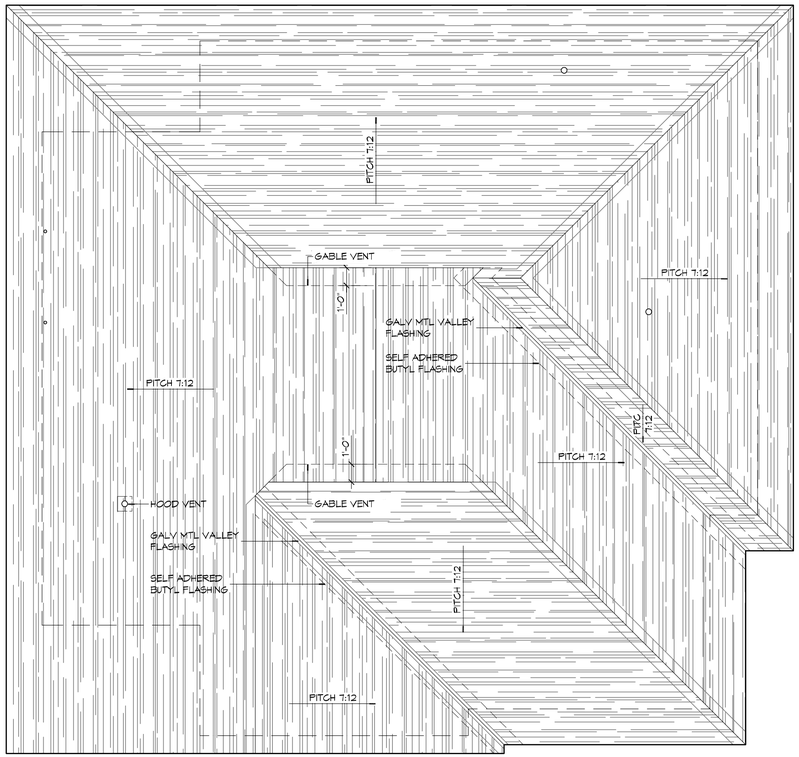

2 ROOF PLAN
SCALE: 1/4" = 1'-0"

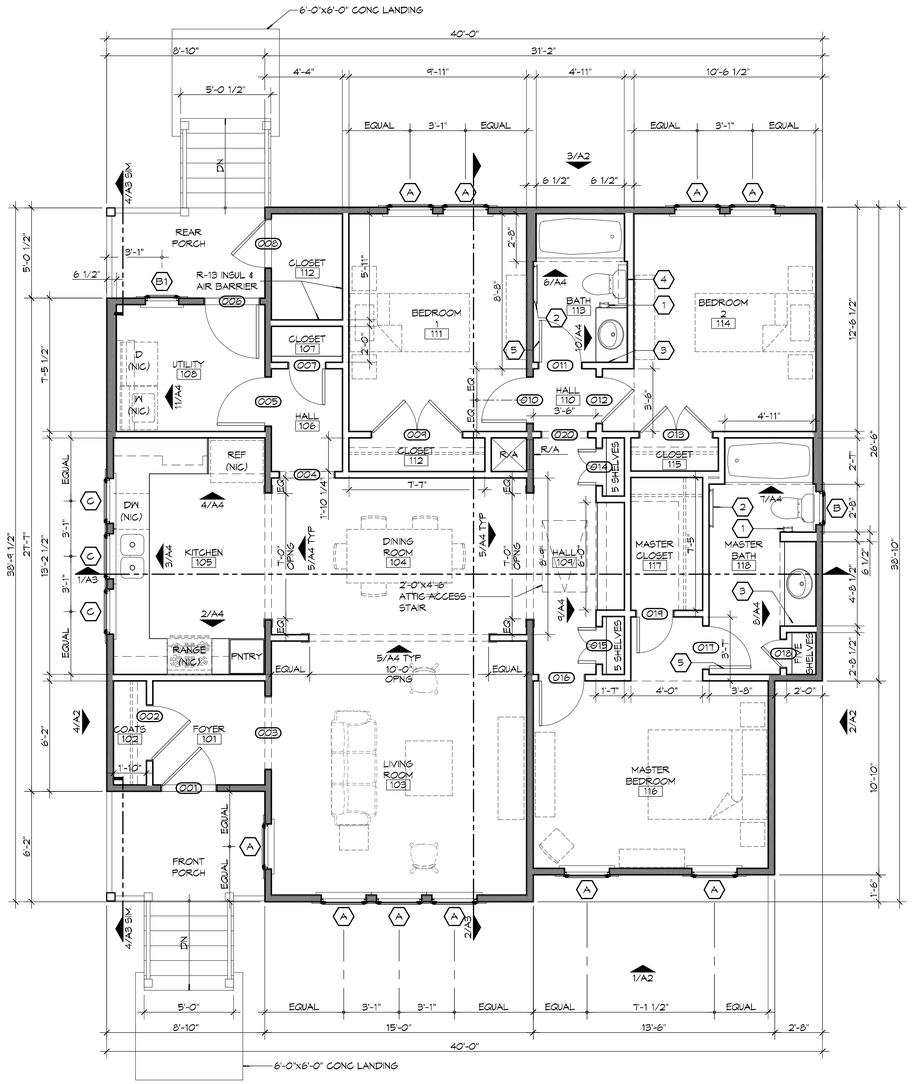

1 ARCHITECTURAL FLOOR PLAN
SCALE: 1/4" = 1'-0"

DAMMON ENGINEERING, INC.
Architects & Engineers
www.dammonengineering.com
info@dammonengineering.com
P: 985.641.3832
F: 985.641.5950
Chief Architect: Kevin J. Kinchen, NCARB
Chief Engineer: Brian Mistich, PE
5567 Jean Drive, 2nd Floor
Slidell, LA 70458

REVISIONS

#	DESCRIPTION	DATE

SEAL:

KEVIN J. KINCHEN Reg. No. 6636 STATE OF LOUISIANA REGISTERED ARCHITECT
EXPIRATION DATE: 11/30/2014

95% SUBMITTAL NOT FOR CONSTRUCTION

LOUISIANA ARMY NATIONAL GUARD

CAMP VILLERE NEW HOME CONSTRUCTION

CAMP VILLERE, LOUISIANA

JOB No: 2210 | DATE: AUGUST 22, 2014
DRAWN BY: K-K | CHECKED BY: K-K

This drawing and its specifications, designs and arrangements represented thereon are and shall remain the property of Dammon Engineering, Inc. and shall not be used in whole or in part for any work except the specified project for which they were prepared and retained without written consent of Dammon Engineering. Visual contact with these plans and specifications shall constitute prima facie evidence of the acceptance of these restrictions.

SHEET TITLE:
ARCHITECTURAL FLOOR & ROOF PLANS, OPENING AND FINISH SCHEDULES

DRAWING NUMBER:
A1

SHEET No: 5 of 12

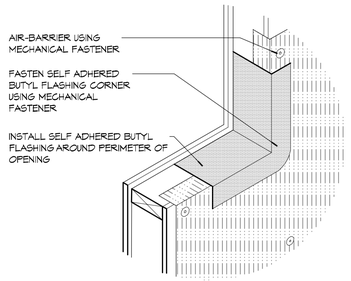

7 DETAIL
SCALE: NTS

OPENING FLASHING

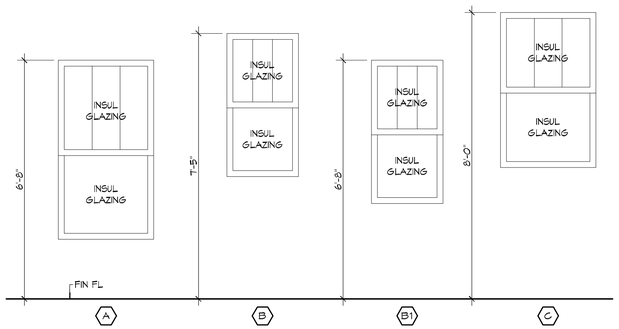

6 OPENING TYPES - WINDOWS
SCALE: 1/2" = 1'-0"

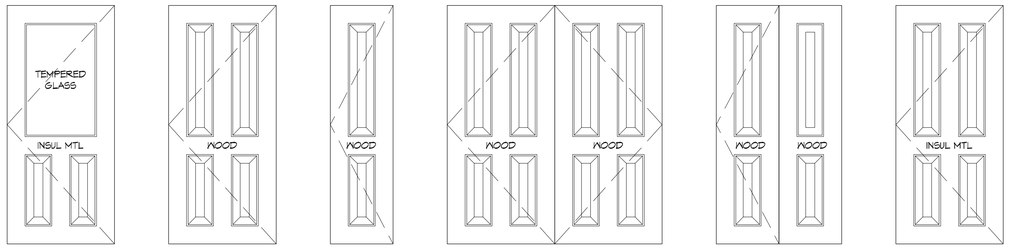

5 OPENING TYPES - DOORS
SCALE: 1/2" = 1'-0"

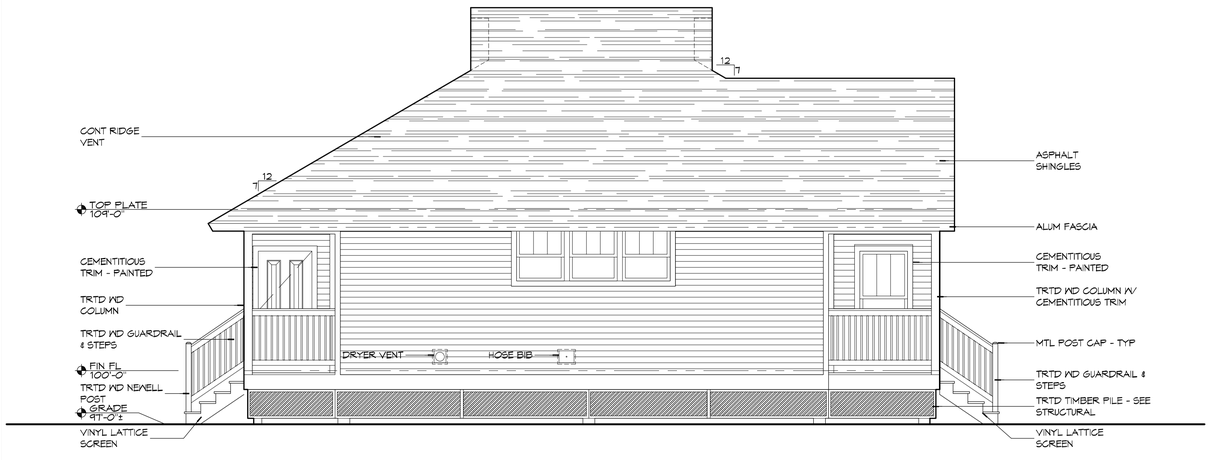

4 EXTERIOR ELEVATION
SCALE: 1/4" = 1'-0"

3 EXTERIOR ELEVATION
SCALE: 1/4" = 1'-0"

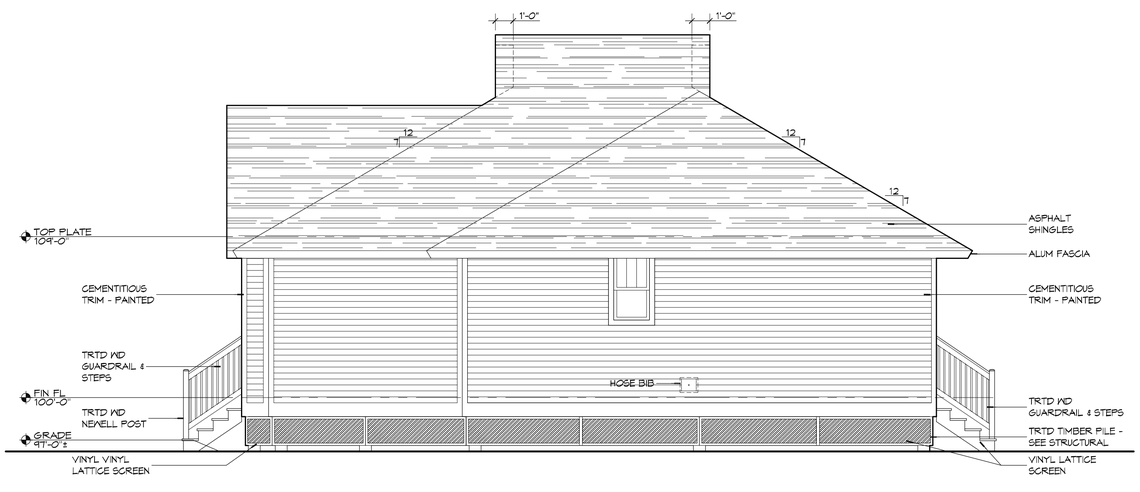

2 EXTERIOR ELEVATION
SCALE: 1/4" = 1'-0"

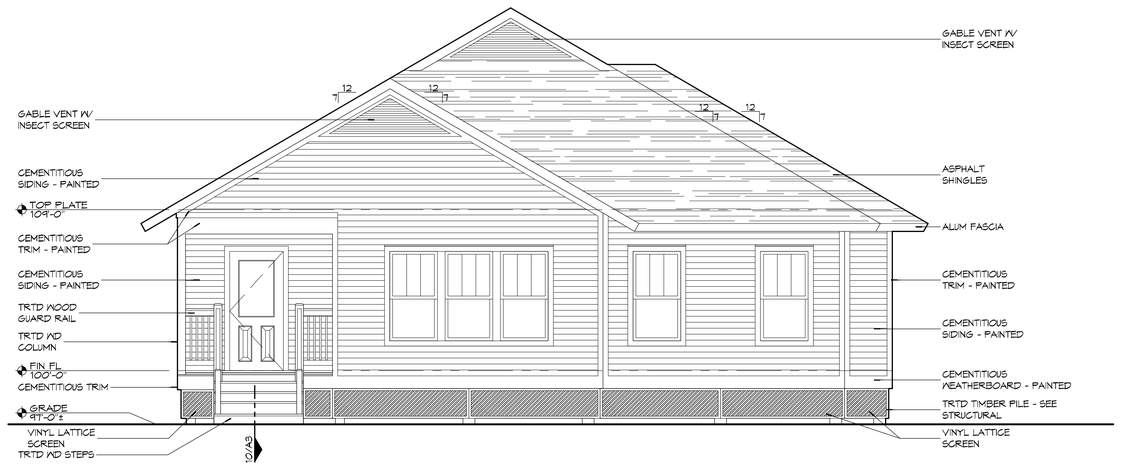

1 EXTERIOR ELEVATION
SCALE: 1/4" = 1'-0"

DAMMON ENGINEERING, INC.
Architects & Engineers
www.dammonengineering.com
info@dammonengineering.com
PH: 985.641.5832
F: 985.641.5950
Chief Architect: Kevin J. Kinchen, NCARB
Chief Engineer: Brian Mistich, PE
5567 Highway 190
Slidell, LA 70458

#	DESCRIPTION	DATE
	REVISIONS	

SEAL:

KEVIN J. KINCHEN Reg. No. 6530 STATE OF LOUISIANA REGISTERED ARCHITECT

95% SUBMITTAL NOT FOR CONSTRUCTION

LOUISIANA ARMY NATIONAL GUARD

CAMP VILLERE NEW HOME CONSTRUCTION

CAMP VILLERE, LOUISIANA

JOB No: 2210 | DATE: AUGUST 22, 2014
DRAWN BY: K-JK | CHECKED BY: K-JK

This is one drawing of a specification, design and permanently signed and sealed set of drawings and specifications prepared by Dammon Engineering, Inc. for the project described herein. It is not to be changed or used in whole or in part for any other project without the written permission of Dammon Engineering, Inc. Unauthorized use of these plans and specifications without written consent of Dammon Engineering, Inc. will be prosecuted to the fullest extent of the law.

SHEET TITLE:
EXTERIOR ELEVATIONS, OPENING TYPES AND DETAIL

DRAWING NUMBER:

A2

SHEET No: 6 of 12

GENERAL SHEET NOTES

1. WHERE METAL "Z" FLASHING OCCURS OVERLAP W/ AIR-BARRIER MEMBRANE OR TAPE WITH COMPATIBLE ADHESIVE.
2. ALL METAL FLASHING SHALL BE G185 GALV, MIN 20 GA. DO NOT USE ALUM WHERE IT COMES INTO CONTACT WITH TRTD WD UNLESS A DURABLE BARRIER MATERIAL IS PROVIDED.
3. ALL EXPOSED WD DECKING, TREADS, GUARDRAILS...ETC SHALL BE INSTALLED WITH BEST SIDE UP OR OUT.
4. PROVIDE TRTD 6"X6" PYRAMID POST POINTS W/ COPPER CAPS AT ALL STAIR NEWELL POSTS.

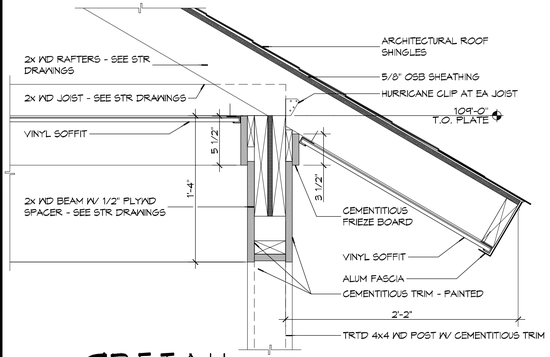

9 DETAIL SCALE: 1 1/2" = 1'-0" — ROOF OVERHANG AT PORCH

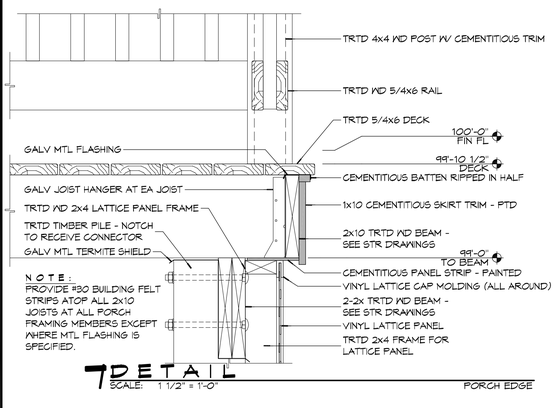

7 DETAIL SCALE: 1 1/2" = 1'-0" — PORCH EDGE

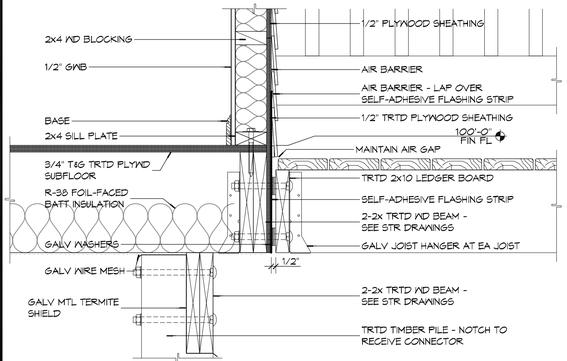

5 DETAIL SCALE: 1 1/2" = 1'-0" — PORCH LEDGER

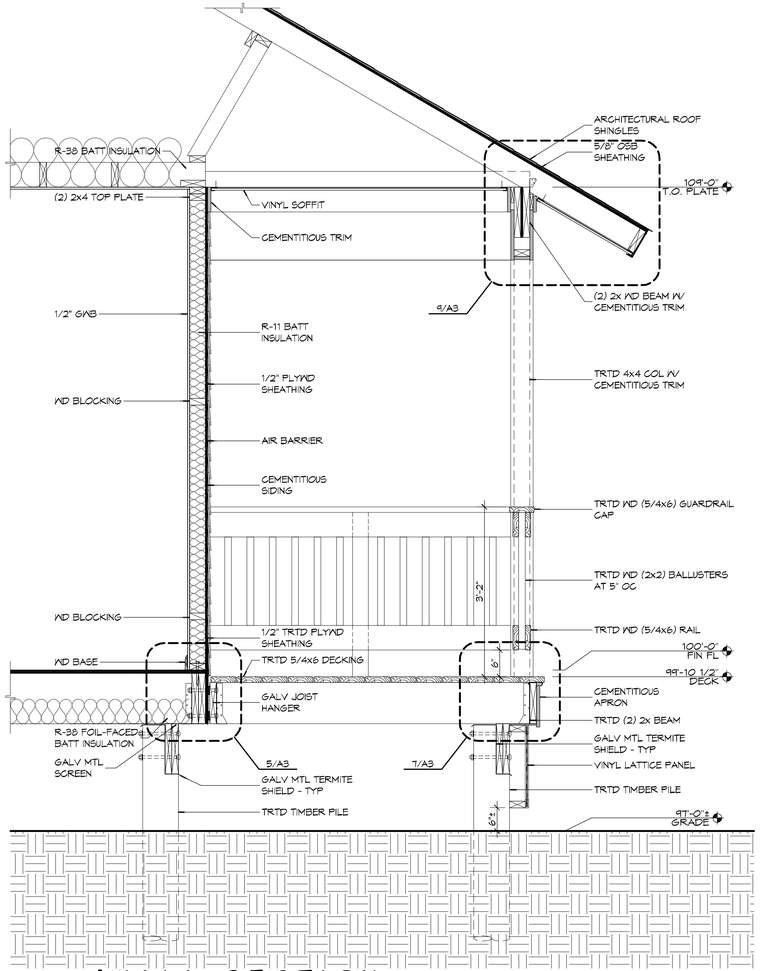

4 WALL SECTION SCALE: 3/4" = 1'-0" — TYPICAL PORCH

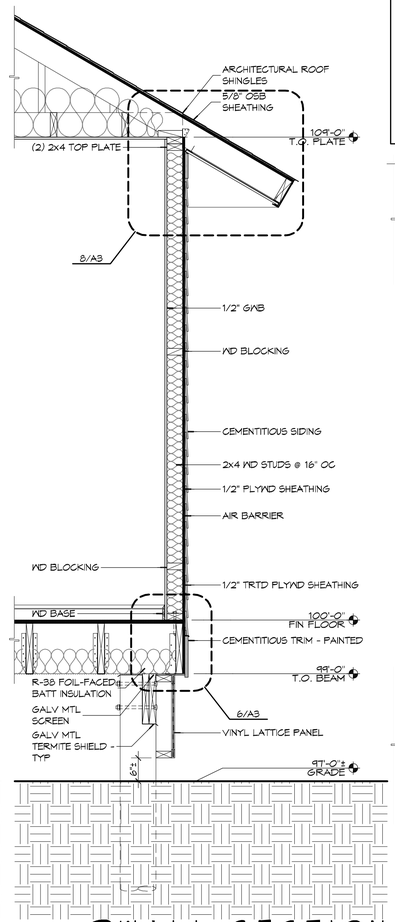

3 WALL SECTION SCALE: 3/4" = 1'-0" — TYPICAL

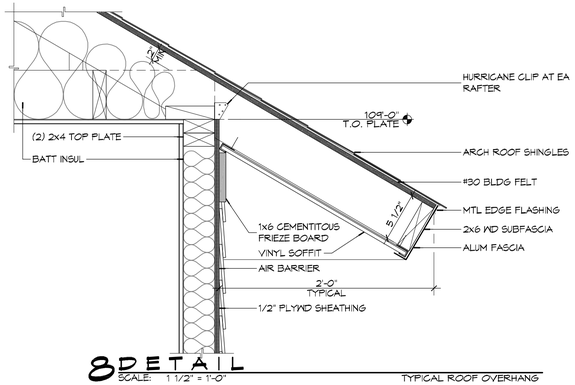

8 DETAIL SCALE: 1 1/2" = 1'-0" — TYPICAL ROOF OVERHANG

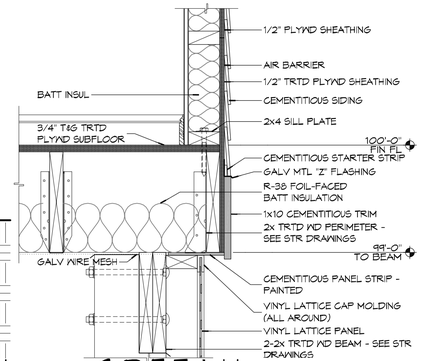

6 DETAIL SCALE: 1 1/2" = 1'-0" — WALL/FLOOR JUNCTION AT PERIMETER

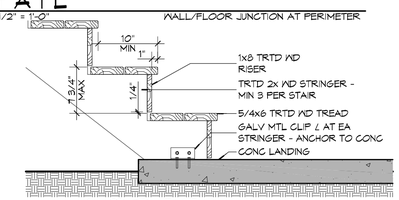

10 DETAIL SCALE: 1" = 1'-0" — TYPICAL STAIR

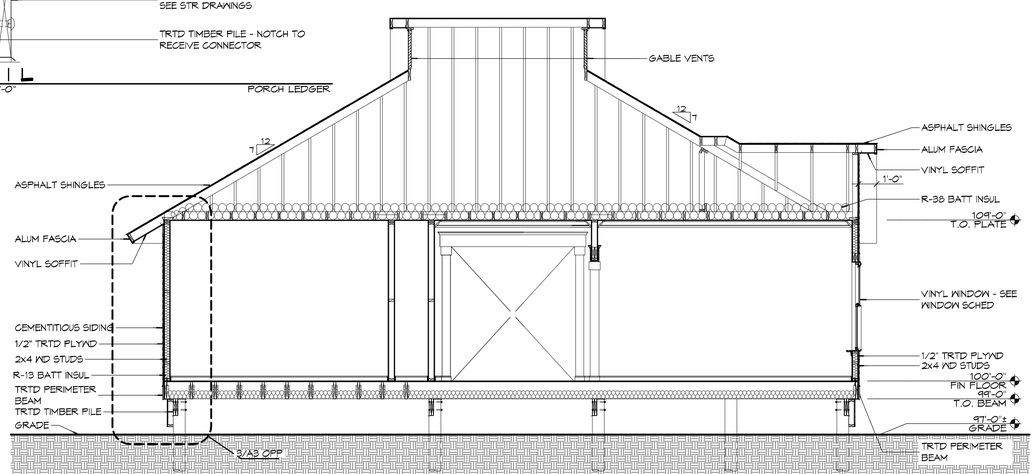

2 BUILDING SECTION SCALE: 1/4" = 1'-0"

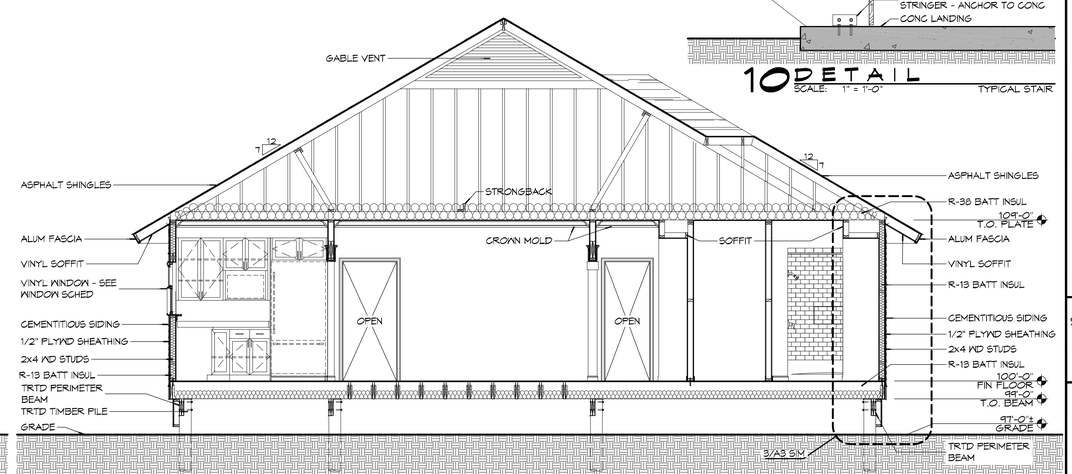

1 BUILDING SECTION SCALE: 1/4" = 1'-0"

DAMMON ENGINEERING, INC.
Architects & Engineers
www.dammonengineering.com
info@dammonengineering.com
PH: 985.641.5332
F: 985.641.5950
Chief Architect: Kevin J. Kinchen, NCARB
Chief Engineer: Brian Mistich, PE
5567 Chastant Road
Slidell, LA 70458

#	DESCRIPTION	DATE
	REVISIONS	

SEAL: KEVIN J. KINCHEN Reg. No. 6530 STATE OF LOUISIANA REGISTERED ARCHITECT

95% SUBMITTAL NOT FOR CONSTRUCTION

LOUISIANA ARMY NATIONAL GUARD

CAMP VILLERE NEW HOME CONSTRUCTION

CAMP VILLERE, LOUISIANA

JOB No: 2210 | DATE: AUGUST 22, 2014 | DRAWN BY: KJK | CHECKED BY: KJK

This drawing is an instrument of service, design, and plan research (electronic data) are property of Dammon Engineering, Inc. and shall not be reused in whole or part for any other project without written authorization of Dammon Engineering, Inc. All rights reserved. Unauthorized reuse will be prosecuted without limitation. Contact of Dammon Engineering, Inc. at (985) 641-5332 to request permission.

SHEET TITLE: SECTIONS AND DETAILS

DRAWING NUMBER: A3

SHEET No: 7 of 12

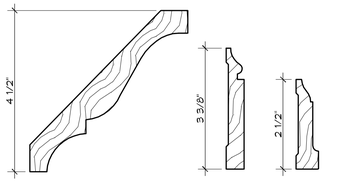

14 DETAIL
SCALE: 6" = 1'-0" — TYPICAL TRIM PROFILES

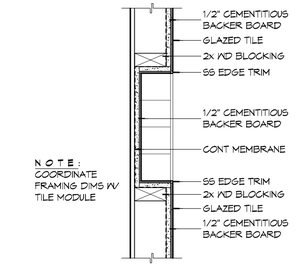

13 DETAIL
SCALE: 1 1/2" = 1'-0" — SHOWER NICHE

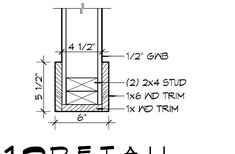

12 DETAIL
SCALE: 1 1/2" = 1'-0" — JAMB TRIM

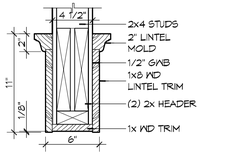

11 DETAIL
SCALE: 1 1/2" = 1'-0" — LINTEL TRIM

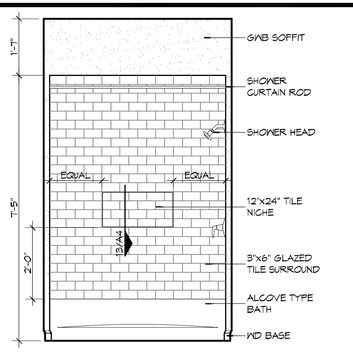

10 INT ELEVATION
SCALE: 1/2" = 1'-0" — BATH - 113

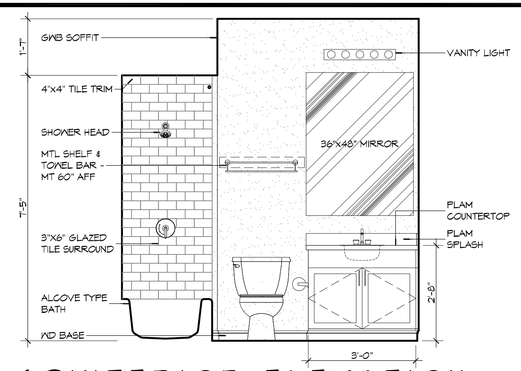

10 INTERIOR ELEVATION
SCALE: 1/2" = 1'-0" — BATH - 113

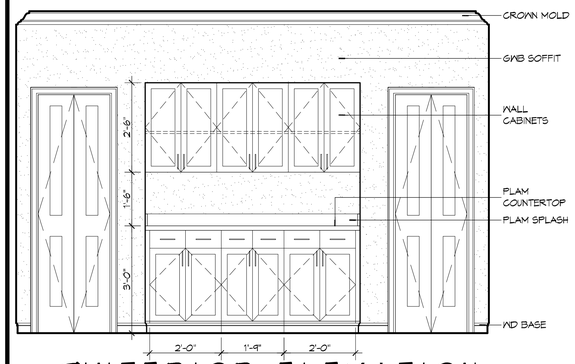

9 INTERIOR ELEVATION
SCALE: 1/2" = 1'-0" — HALL - 109

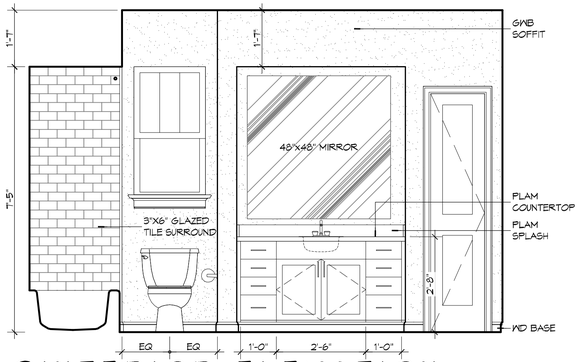

8 INTERIOR ELEVATION
SCALE: 1/2" = 1'-0" — MASTER BATH - 118

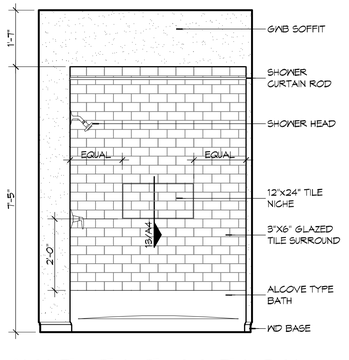

7 INT ELEVATION
SCALE: 1/2" = 1'-0" — MASTER BATH - 118

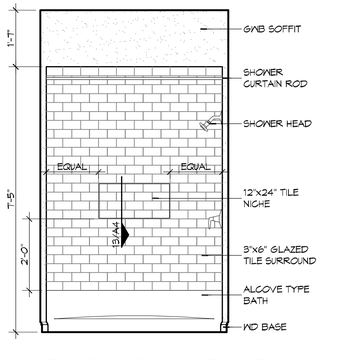

6 INT ELEVATION
SCALE: 1/2" = 1'-0" — BATH - 113

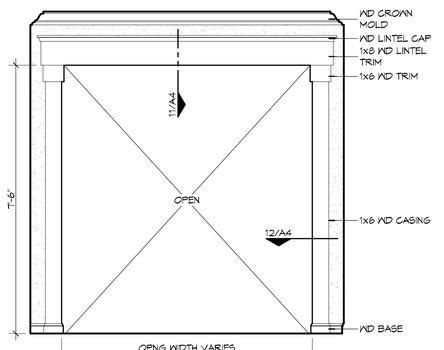

5 INTERIOR ELEVATION
SCALE: 1/2" = 1'-0" — TYPICAL TRIMMED OPENING

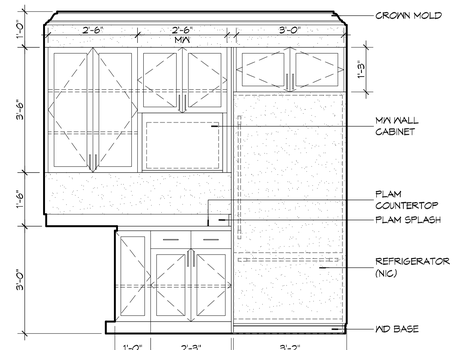

4 INTERIOR ELEVATION
SCALE: 1/2" = 1'-0" — KITCHEN

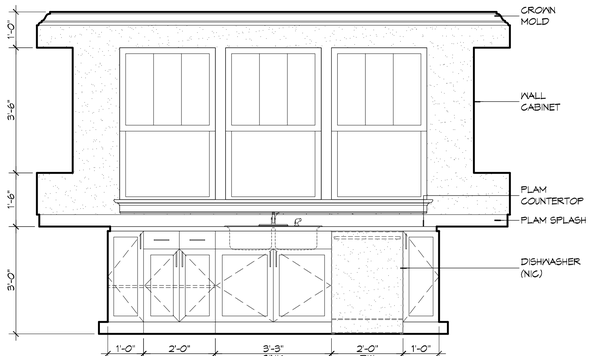

3 INTERIOR ELEVATION
SCALE: 1/2" = 1'-0" — KITCHEN

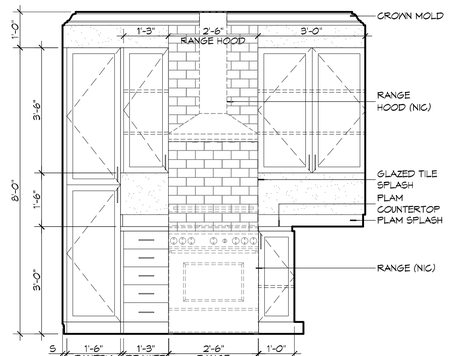

2 INTERIOR ELEVATION
SCALE: 1/2" = 1'-0" — KITCHEN

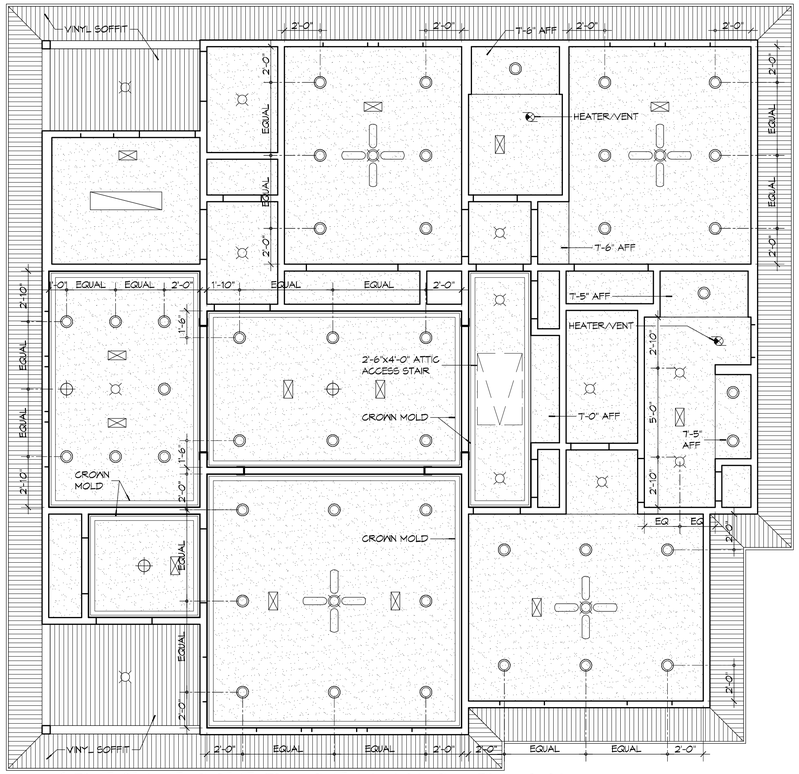

1 REFLECTED CEILING PLAN
SCALE: 1/4" = 1'-0"

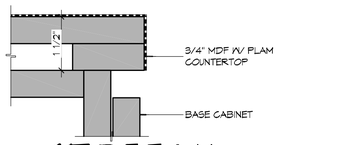

15 DETAIL
SCALE: 6" = 1'-0" — TYPICAL COUNTER EDGE

GENERAL RCP NOTES

1. CEILING HEIGHT TO BE 9'-0" AFF UNLESS NOTED OTHERWISE.
2. CEILING MATERIAL SHALL BE PAINTED GNB UNLESS NOTED OTHERWISE. REFER TO FINISH SCHEDULE FOR MORE DETAILED INFORMATION RE GNB TYPE.
3. CEILINGS SHALL HAVE COURSE ORANGE PEEL FINISH.
4. REFER TO ELECTRICAL LIGHTING PLAN FOR LIGHT FIXTURE TYPE.
5. WHERE GNB SOFFITS OCCUR ABOVE WALL TILES, CONTRACTOR SHALL COORDINATE HEIGHT OF SOFFIT WITH ANY PLUMBING FIXTURE, APPLIANCES, CASEWORK DIMS WITH TILE MODULES.

RCP LEGEND

- SURFACE MTD LIGHT FIXTURE
- RECESSED LIGHT FIXTURE
- EXHAUST FAN
- CEILING FAN WITH LIGHT FIXTURE
- FLUORESCENT STRIP LIGHT FIXTURE

GENERAL INTERIOR ELEVATION NOTES

1. ITEMS SHOWN AS GREY AND DASHED ARE TO BE PROVIDED AND INSTALLED BY OWNER AND NOT IN CONTRACT (NIC).
2. CONTRACTOR SHALL COORDINATE ROUGH-IN AND ELEC & MECH REQUIREMENTS WITH OWNER PER ITEMS' SPECIFICATIONS.
3. PROVIDE SOLID ND BLOCKING FOR ALL WALL MTD ACCESSORIES. USE MIN 2x4 ND STUDS WITH POSSITIVE ATTACHMENT TO ADJACENT STUDS AND MOUNT FLUSH WITH FACE OF STUD.
4. PROVIDE 1/2" CEMENTITIOUS BACKER BOARD AT ALL WALL TILE LOCATIONS.

GENERAL DETAIL NOTES

1. ALL WALL MOUNTED TILES SHALL BE ATTACHED TO 1/2" CEMENTITIOUS BACKER UNITS IN COMPLIANCE WITH TCA HANDBOOK FOR CERAMIC TILE INSTALLATION DETAIL W244C.
2. ALL TUB/SHOWER ALCOVES SHALL BE CONSTRUCTED IN COMPLIANCE WITH TCA HANDBOOK FOR CERAMIC TILE INSTALLATION DETAIL B411 OR B412.

DAMMON ENGINEERING, INC.
Architects & Engineers
www.dammonengineering.com
info@dammonengineering.com
P: 985.645.5932
F: 985.641.5950
Chief Architect: Kevin J. Kinchen, NCARB
Chief Engineer: Brian Mistich, PE
5767 Corporate Blvd.
Slidell, LA 70458

#	DESCRIPTION	DATE
	REVISIONS	

SEAL:

KEVIN J. KINCHEN Reg. No. 6530 STATE OF LOUISIANA REGISTERED ARCHITECT

8/22/2014

95% SUBMITTAL NOT FOR CONSTRUCTION

LOUISIANA ARMY NATIONAL GUARD

CAMP VILLERE NEW HOME CONSTRUCTION

CAMP VILLERE, LOUISIANA

JOB No: 2210 — DATE: AUGUST 22, 2014
DRAWN BY: K.JK — CHECKED BY: K.JK

The reproduction or unauthorized use of these drawings and specifications without consent of Dammon Engineering is prohibited and will be subject to legal action. Visual contact with these drawings and specifications shall constitute prima facie evidence of acceptance of these restrictions.

SHEET TITLE:
REFLECTED CEILING PLAN AND INTERIOR ELEVATIONS

DRAWING NUMBER:

A4

SHEET No: 8 of 12

DOOR SCHEDULE

MK	WIDTH	HEIGHT	THICK	TYPE	DOOR MATERIAL	FRAME MATERIAL	FRAME TYPE	HEAD	JAMB	SILL	FR	HWR	REMARKS
101A	3'-0"	7'-0"	1 3/4"	G	ALUM/GLASS	ALUM	F2	13/A2	9/A2	11/A2	NR	01	
101B	3'-0"	7'-0"	-	CO	-	METAL	F1	14/A2	16/A2	-	-	-	
101C	3'-0"	7'-0"	1 3/4"	G	ALUM/GLASS	ALUM	F2	13/A2	17/A2	11/A2	NR	01	
102A	(2) 2'-0"	7'-0"	1 3/4"	F	WOOD	METAL	F1	18/A2	15/A2	12/A2	NR	02	
104A	3'-0"	7'-0"	1 3/4"	FF	WOOD	METAL	F1	18/A2	15/A2	12/A2	NR	03	
105A	3'-0"	7'-0"	1 3/4"	G	ALUM/GLASS	ALUM	S4	11/A2	15/A2	9/A2	NR	01	
105B	3'-0"	7'-0"	1 3/4"	G	ALUM/GLASS	ALUM	S2	13/A2	14/A2	11/A2	NR	01	
108A	3'-0"	7'-0"	1 3/4"	F	WOOD	METAL	F1	18/A2	15/A2	12/A2	NR	02.1	
109A	3'-0"	7'-0"	1 3/4"	F	WOOD	METAL	F1	18/A2	15/A2	11/A2	NR	05	
110A	3'-0"	7'-0"	1 3/4"	F	WOOD	METAL	F1	18/A2	12/A2	10/A2	45 MIN	07	
111A	3'-0"	7'-0"	1 3/4"	F	WOOD	METAL	F1	18/A2	15/A2	12/A2	NR	05	
112A	2'-4"	7'-0"	1 3/4"	F	METAL	METAL	F1	10/A2	8/A2	11/A2	NR	08	
113A	3'-0"	7'-0"	1 3/4"	F	WOOD	METAL	F1	18/A2	15/A2	12/A2	NR	01	
116A	3'-0"	7'-0"	1 3/4"	F	WOOD	METAL	F1	18/A2	15/A2	12/A2	NR	04	
117A	3'-0"	7'-0"	1 3/4"	F	WOOD	METAL	F1	18/A2	15/A2	12/A2	NR	04	
118A	3'-0"	7'-0"	1 3/4"	F	WOOD	METAL	F1	18/A2	15/A2	12/A2	NR	04	
119A	3'-0"	7'-0"	1 3/4"	F	WOOD	METAL	F1	18/A2	15/A2	12/A2	NR	04	
120A	3'-0"	7'-0"	1 3/4"	F	WOOD	METAL	F1	18/A2	15/A2	12/A2	NR	04	
121A	3'-0"	7'-0"	1 3/4"	F	WOOD	METAL	F1	18/A2	15/A2	12/A2	NR	04	
122A	3'-0"	7'-0"	1 3/4"	F	WOOD	METAL	F1	18/A2	15/A2	12/A2	NR	04	
123A	3'-0"	7'-0"	1 3/4"	F	WOOD	METAL	F1	18/A2	15/A2	12/A2	NR	04	

FINISH SCHEDULE

RM #	ROOM NAME	FLOOR	BASE	WALLS	CEILING	CLNG HT	REMARKS
101	BREAK AREA	CERAMIC TILE	4" COVE RUBBER	PAINTED GNB	SUSPENDED ACT	8'-0" & 9'-0"	
102	ELECTRIC	SEALED CONCRETE	4" COVE RUBBER	PAINTED GNB	PAINTED GNB	9'-0"	
103	VENDING	CERAMIC TILE	4" COVE RUBBER	PAINTED GNB	SUSPENDED ACT	8'-0" & 9'-0"	
104	IT CLOSET	SEALED CONCRETE	4" COVE RUBBER	PAINTED GNB	PAINTED GNB	9'-0"	
105	LOBBY	CERAMIC TILE	4" COVE RUBBER	PAINTED GNB	SUSPENDED ACT	9'-0"	
106	OPEN OFFICE	CERAMIC TILE	4" COVE RUBBER	PAINTED GNB	SUSPENDED ACT	9'-0"	
107	COPY AREA	CERAMIC TILE	4" COVE RUBBER	PAINTED GNB	SUSPENDED ACT	9'-0"	
108	SUPPLY	CERAMIC TILE	4" COVE RUBBER	PAINTED GNB	PAINTED GNB	9'-0"	
109	WOMENS RESTROOM	CERAMIC TILE	CERAMIC TILE	PAINTED MR GNB	PAINTED MR GNB	9'-0"	
110	JANITOR	SEALED CONCRETE	NONE	PAINTED MR GNB	PAINTED MR GNB	9'-0"	
111	MENS RESTROOM	CERAMIC TILE	CERAMIC TILE	PAINTED MR GNB	PAINTED MR GNB	9'-0"	
112	SPRINKLER	CONCRETE	NONE	MR GNB	NONE	N/A	
113	CONFERENCE ROOM	CERAMIC TILE	4" COVE RUBBER	PAINTED GNB	SUSPENDED ACT	9'-0"	
114	CORRIDOR 1	CERAMIC TILE	4" COVE RUBBER	PAINTED GNB	SUSPENDED ACT	9'-0"	
115	OPEN OFFICE	CERAMIC TILE	4" COVE RUBBER	PAINTED GNB	SUSPENDED ACT	10'-0"	
116	OFFICE	CERAMIC TILE	4" COVE RUBBER	PAINTED GNB	SUSPENDED ACT	9'-0"	
117	OFFICE	CERAMIC TILE	4" COVE RUBBER	PAINTED GNB	SUSPENDED ACT	9'-0"	
118	OFFICE	CERAMIC TILE	4" COVE RUBBER	PAINTED GNB	SUSPENDED ACT	9'-0"	
119	OFFICE	CERAMIC TILE	4" COVE RUBBER	PAINTED GNB	SUSPENDED ACT	9'-0"	
120	OFFICE	CERAMIC TILE	4" COVE RUBBER	PAINTED GNB	SUSPENDED ACT	9'-0"	
121	OFFICE	CERAMIC TILE	4" COVE RUBBER	PAINTED GNB	SUSPENDED ACT	9'-0"	
122	OFFICE	CERAMIC TILE	4" COVE RUBBER	PAINTED GNB	SUSPENDED ACT	9'-0"	
123	OFFICE	CERAMIC TILE	4" COVE RUBBER	PAINTED GNB	SUSPENDED ACT	9'-0"	

LEGEND

ONE-HOUR FIRE RATED WALL ASSEMBLY

GENERAL FLOOR PLAN NOTES

1. DIMENSIONS ARE FINISH SURFACE TO FINISH SURFACE UNLESS OTHERWISE NOTED.
2. REFER TO PARTITION TYPES FOR PARTITION THICKNESS WHERE NOT SHOWN ON PLAN. REFER TO SHEET G003 FOR TYPICAL MOUNTING HEIGHTS AND REQUIRED ADAAG FLOOR CLEARANCES.
3. SEE SHEET LS101 FOR FIRE-RATED PARTITION LOCATIONS AND DESIGNATED FIRE RATING.
4. ITEMS INDICATED AS GRAYED AND DASHED ARE BY OWNER AND SHOWN FOR COORDINATION PURPOSES ONLY.
5. REFER TO SHEET A102 FOR SPECIFIED ACOUSTICAL CEILING TILE AND GRID SYSTEM.
6. NOT USED
7. NOT USED
8. WHERE RATED PARTITIONS ARE INDICATED, REFER TO THE REFERENCED ASSEMBLY DIRECTORY FOR THE COMPLETE EXTENT OF THE ASSEMBLY CITED.
9. SEE SHEET LS101 FOR LOCATIONS OF RATED PARTITIONS.
10. CONTRACTOR SHALL REPORT TO THE ARCHITECT ANY CONFLICTS BETWEEN THE INDICATED FIRE RATING OF THE PARTITION AND THAT INDICATED ON THE LIFE-SAFETY AND BUILDING CODE INFORMATION SHEET. DO NOT PROCEED WITH CONSTRUCTION OF PARTITION UNTIL CONFLICT HAS BEEN RESOLVED TO THE SATISFACTION OF THE ARCHITECT.
11. UL DESIGN NUMBERS REFER TO THE UNDERWRITERS LABORATORIES FIRE RESISTANCE DIRECTORY - LATEST ADDITION.
12. NON-RATED PARTITIONS SHALL HAVE SEALANTS AT THE HEAD, SILL, THROUGH PENETRATIONS, OPENINGS, AND JUNCTURES WITH DISSIMILAR MATERIALS.
13. ALL FIRE RATED ASSEMBLIES SHALL HAVE FIRESTOPS AT THE HEAD, SILL, THROUGH PENETRATIONS, OPENINGS, AND JUNCTURES WITH DISSIMILAR MATERIALS.
14. UL AND GA (GYPSUM ASSOCIATION) TEST NUMBERS MAY VARY ON THE MANUFACTURER OR COMPONENTS ACTUALLY USED.
15. ANY WORK THAT PENETRATES DEMISED WALLS OR EXTERIOR WALLS MUST BE DONE SUCH THAT THE INTEGRITY OF THE FIRE RATING IS MAINTAINED.
16. PARTITION TYPE P2 SHALL BE IN COMPLIANCE WITH IBC 2012 SECTION 708. REPLACE EXIST CAULK W/ FIRE STOPPING AND FIRE CAULK IN EXIST 6" CONC WALL WHERE WALL TWO-HOUR FIRE WALL IS INDICATED.

DOOR HARDWARE SCHEDULE

SET 01
DOORS: 101A, 101C, 105A, 105B
EACH TO HAVE:

1	CYLINDER	AS REQUIRED	626

BALANCE OF HARDWARE BY DOOR MFG

SET: 02
DOORS: 102A
EACH TO HAVE:

3	HINGES	BB1279	US26D
1	STOREROOM LOCK	GL-780-D-LRC	626
1	OVERHEAD STOP	4505	630
3	DOOR SILENCERS	608	GRY

SET: 02.1
DOORS: 108A
EACH TO HAVE:

3	HINGES	BB1279	US26D
1	STOREROOM LOCK	GL-780-D-LRC	626
1	WALL STOP	WS407CCV	630
3	DOOR SILENCERS	608	GRY

SET: 03
DOORS: 104A
EACH TO HAVE:

6	HINGES	BB1279	626
2	FLUSH BOLTS	555	626
1	DUST PROOF STRIKE	570	626
1	STOREROOM LOCK	GL-780-D-LR-C-	626
2	OVERHEAD STOPS	4505	630
1	ASTRAGAL	600A	628
2	DOOR SILENCERS	608	GRY

SET: 04
DOORS: 116A, 117A, 118A, 119A, 120A, 121A, 122A, 123A
EACH TO HAVE:

3	HINGES	BB1279	626
1	OFFICE LOCK	GL-750-D-LR-C	626
1	WALL STOP	WS407CCV	630
3	DOOR SILENCERS	608	GRY

SET: 05
DOOR: 109A, 111A
EACH TO HAVE:

3	HINGES	BB1191	630
1	DOOR CLOSER	SC80	689
1	PUSH PLATE	70C	630
1	PULL PLATE	110 X 70C	630
1	KICK PLATE	K1050 8" X 2" LDW	630
1	OVERHEAD STOP	4505 @ DR. 111A	630
1	WALL DTOP	WS407CCV @ DR 109A	630
3	DOOR SILENCER	608	GRY

SET: 06
DOORS: 112A
EACH TO HAVE:

3	HINGES	BB1191 NRP	630
1	STOREROOM LOCK	GL-780-D-LR-C-	626
1	DOOR CLOSER	SC80 X DS	689
1	THRESHOLD	846S	628
1	GASKETING	2525B	BRN

SET: 07
DOORS: 110A

3	HINGES	BB1279	626
1	STOREROOM LOCK	GL-780-D-LR-C-	626
1	DOOR CLOSER	SC80 X DS	689
1	GASKETING	2525B	BRN
3	DOOR SILENCERS	608	GRY

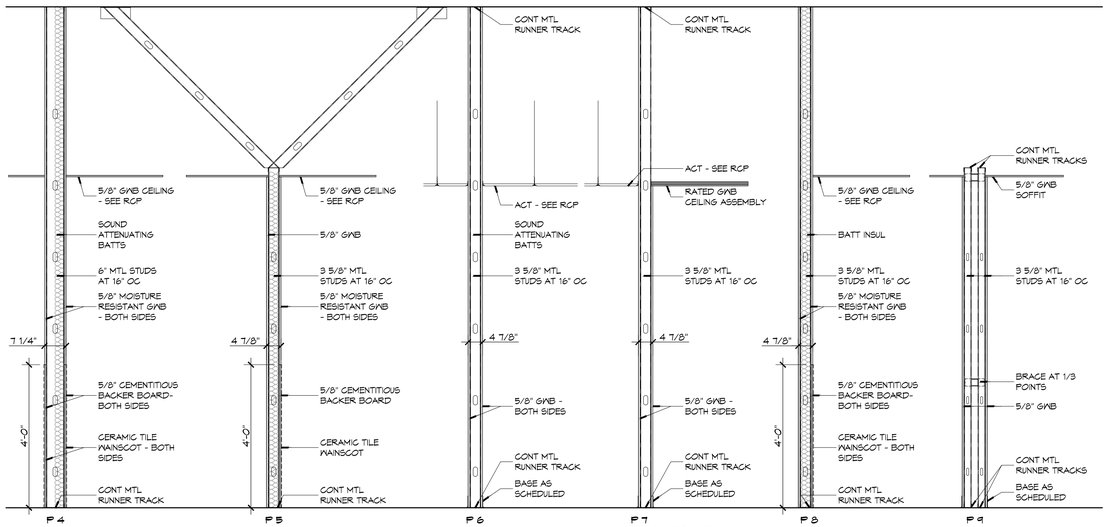

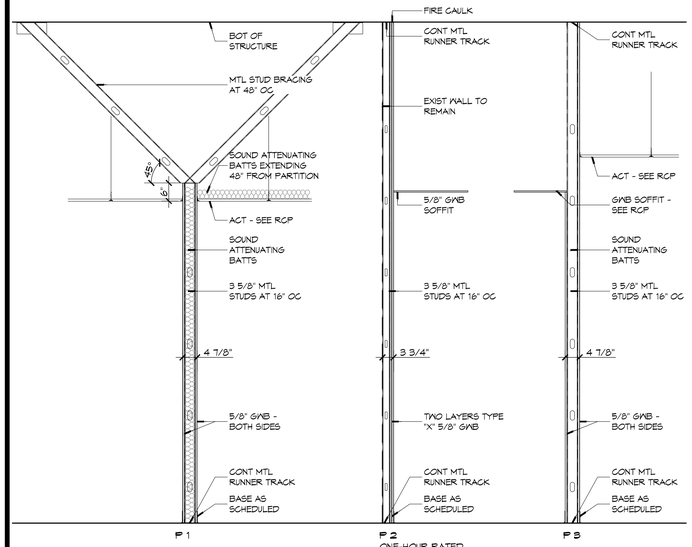

3 PARTITION TYPES
SCALE: 1/2" = 1'-0"

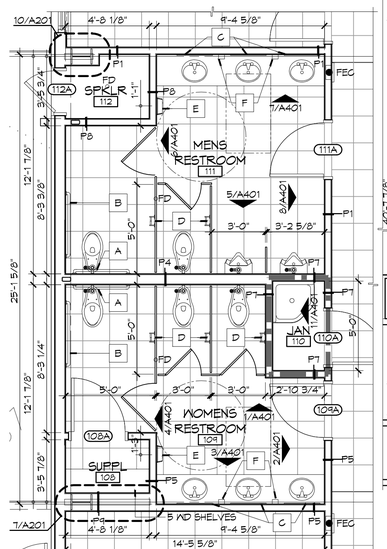

2 FLOOR PLAN
SCALE: 1/4" = 1'-0"

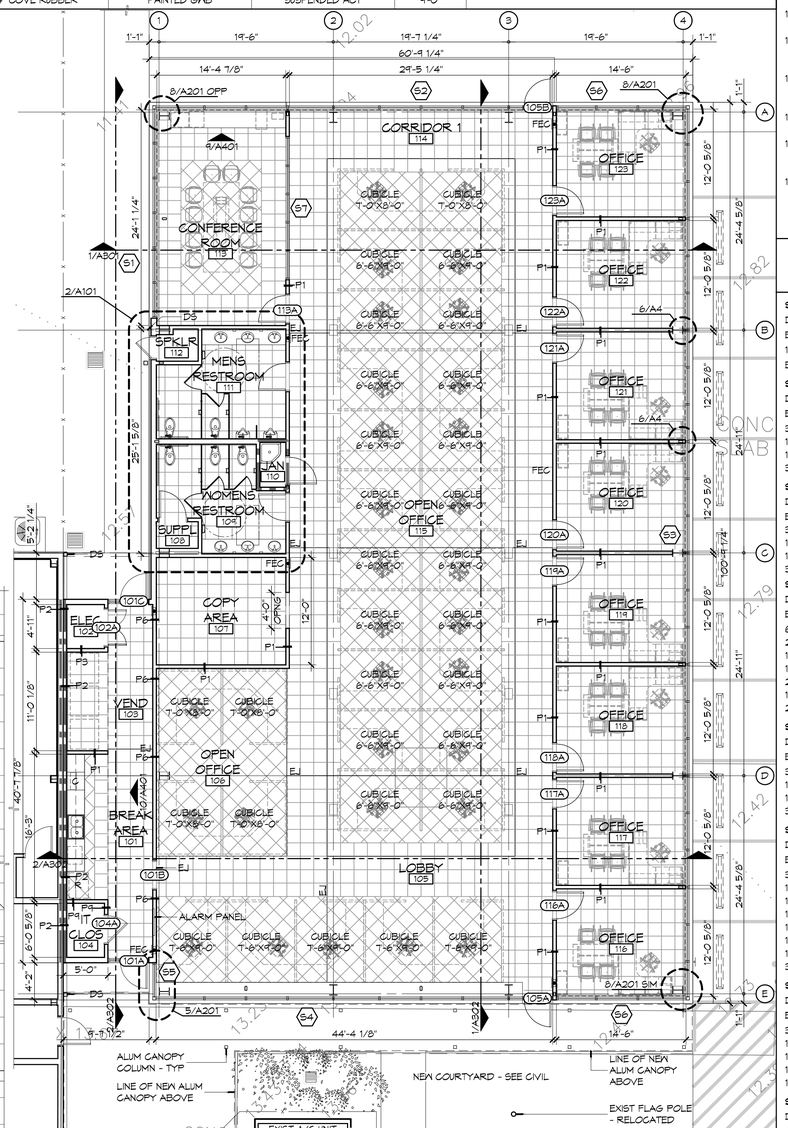

1 ARCHITECTURAL FLOOR PLAN
SCALE: 1/8" = 1'-0"

DAMMON ENGINEERING, INC.
Architects & Engineers
www.dammoneng.com
info@dammoneng.com
P: 985.641.5832
F: 985.641.5950
Chief Engineer: Brian Mistich, PE
1540 Gause Blvd
Slidell, LA 70458

#	DESCRIPTION	DATE
	REVISIONS	

SEAL:

8/5/2015

NEW OFFICE BUILDING ADDITION:
TEXTRON Marine & Land Systems
252 STONE ROAD
SLIDELL, LOUISIANA

JOB No:	2203
DRAWN BY:	K-JK
DATE:	AUGUST 5, 2015
CHECKED BY:	K-JK

The architectural concepts and designs shown and described herein are the property of Dammon Engineering, and shall not be used in whole or part for any other project without written authorization from Dammon Engineering. Visual contact with these plans shall constitute prima facie evidence of the acceptance of these restrictions.

SHEET TITLE:
FLOOR PLAN, DOOR SCHEDULE, FINISH SCHEDULE, AND PARTITION TYPES

DRAWING NUMBER:
A101

SHEET No: 12 of 26

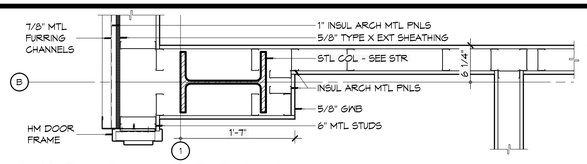

10 PLAN DETAIL
SCALE: 1" = 1'-0"

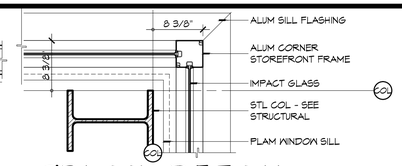

9 PLAN DETAIL
SCALE: 1" = 1'-0"

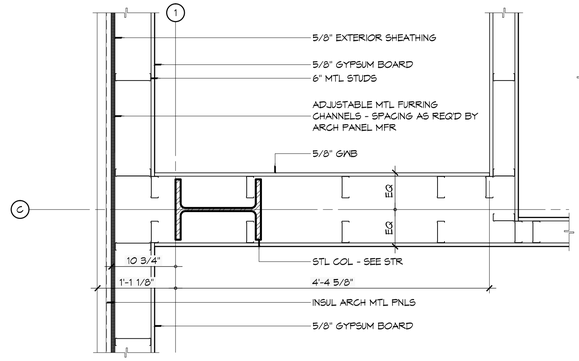

7 PLAN DETAIL
SCALE: 1" = 1'-0"

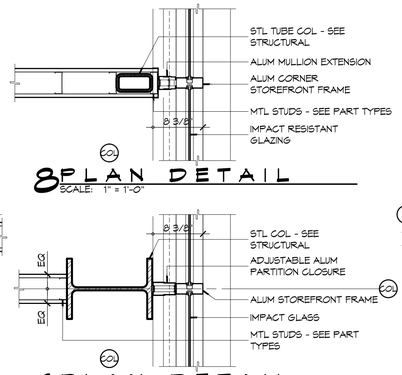

8 PLAN DETAIL
SCALE: 1" = 1'-0"

6 PLAN DETAIL
SCALE: 1" = 1'-0"

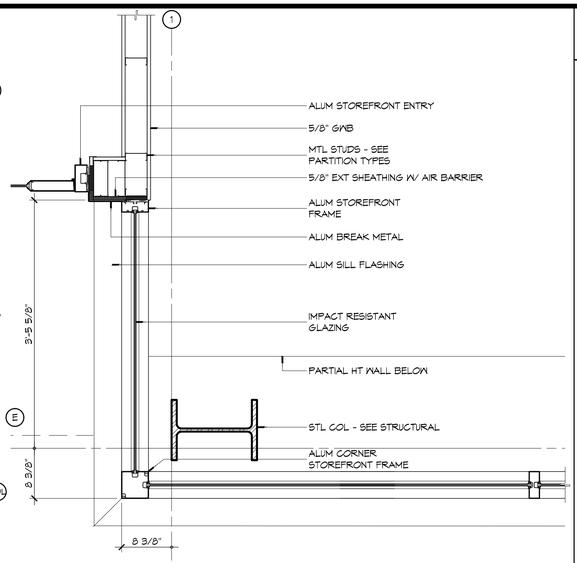

5 PLAN DETAIL
SCALE: 1" = 1'-0"

GENERAL ELEVATION NOTES

METAL PANEL SPECIFICATIONS:

A. INSULATED ARCHITECTURAL METAL PANEL BASIS OF DESIGN: DESIGNWALL 2000 FLAT PANEL AND DESIGNWALL 2000S SHADOWLINE PANEL.

B. THICKNESS: 2 INCHES

C. EXTERIOR PAINT FINISH COLOR: SELECTED BY ARCHITECT FROM CURRENT KINGSPAN INSULATED PANELS COLOR CHART.

D. ACCESSORIES

1. FASTENERS: FASTENERS AS RECOMMENDED BY MANUFACTURER.
2. CLIPS: SHALL BE ZINC-PLATED C1050 ANNEALED SPRING STEEL, HEAT-TREATED TO NOMINAL 150 KSI YIELD STRENGTH.
3. PERIMETER TRIM:
   a. FABRICATED PERIMETER TRIM AND METAL FLASHING: SHALL BE SAME GAUGE, MATERIAL AND COATING COLOR AS EXTERIOR FACE OF INSULATED METAL WALL PANEL.
   b. EXTRUDED PERIMETER TRIM: SHALL BE EXTRUDED ALUMINUM 6063-T5 ALLOY WITH SPRAY APPLIED PVF COATING IN SAME COLOR AS EXTERIOR FACE OF INSULATED METAL WALL PANEL.
4. BUTYL WEATHER BARRIER SEALANT: NON-SKINNING BUTYL TUBE SEALANT PER PANEL MANUFACTURER'S RECOMMENDATIONS COMPLIANT WITH AAMA 809.2.
5. SEALANTS AT EXPOSED JOINTS: ELASTOMERIC POLYURETHANE OR NEUTRAL CURE SILICONE SEALANT COMPLIANT WITH ASTM C920.

E. EXECUTION

1. EXAMINATION
   c. PROVIDE FIELD MEASUREMENTS TO MANUFACTURER AS REQUIRED TO ACHIEVE PROPER FIT OF THE PREFORMED WALL PANEL ENVELOPE. MEASUREMENTS SHALL BE PROVIDED IN A TIMELY MANNER SO THAT THERE IS NO IMPACT TO CONSTRUCTION OR MANUFACTURING SCHEDULE.
   d. SUPPORTING STEEL: ALL STRUCTURAL SUPPORTS REQUIRED FOR INSTALLATION OF PANELS SHALL BE BY OTHERS. SUPPORT MEMBERS SHALL BE INSTALLED WITHIN THE FOLLOWING TOLERANCES:
   1. PLUS OR MINUS 1/8 INCH IN 5 FEET IN ANY DIRECTION ALONG PLANE OF FRAMING.
   2. PLUS OR MINUS 1/4 INCH CUMULATIVE IN 20 FEET IN ANY DIRECTION ALONG PLANE OF FRAMING.
   3. PLUS OR MINUS 1/2 INCH FROM FRAMING PLANE ON ANY ELEVATION.
   4. PLUMB OR LEVEL WITHIN 1/8 INCH AT ALL CHANGES OF TRANSVERSE FOR PERFORMED CORNER PANEL APPLICATIONS.
   5. VERIFY THAT BEARING SUPPORT HAS BEEN PROVIDED BEHIND VERTICAL JOINTS OF HORIZONTAL PANEL SYSTEMS AND HORIZONTAL JOINTS OF VERTICAL PANEL SYSTEMS. WIDTH OF SUPPORT SHALL BE AS RECOMMENDED BY MANUFACTURER.

C. EXAMINE INDIVIDUAL PANELS UPON REMOVING FROM THE BUNDLE; NOTIFY MANUFACTURER OF PANEL DEFECTS. DO NOT INSTALL DEFECTIVE PANELS.

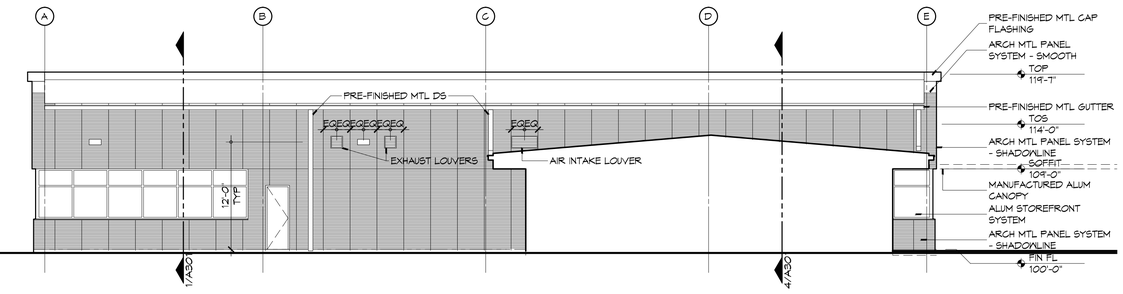

4 EXTERIOR ELEVATION
SCALE: 1/8" = 1'-0"
WEST

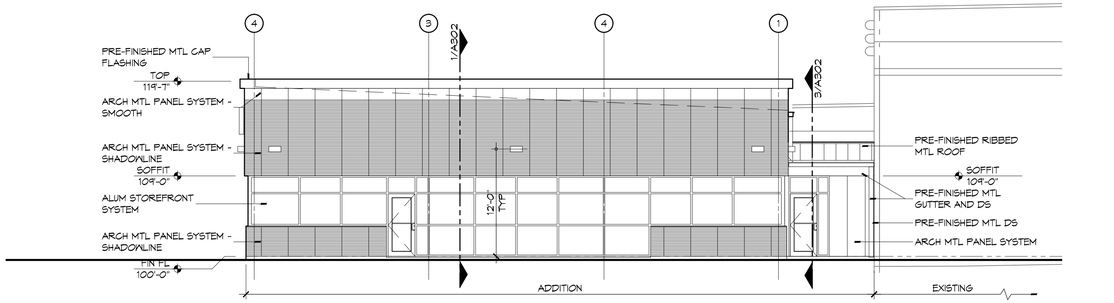

3 EXTERIOR ELEVATION
SCALE: 1/8" = 1'-0"
NORTH

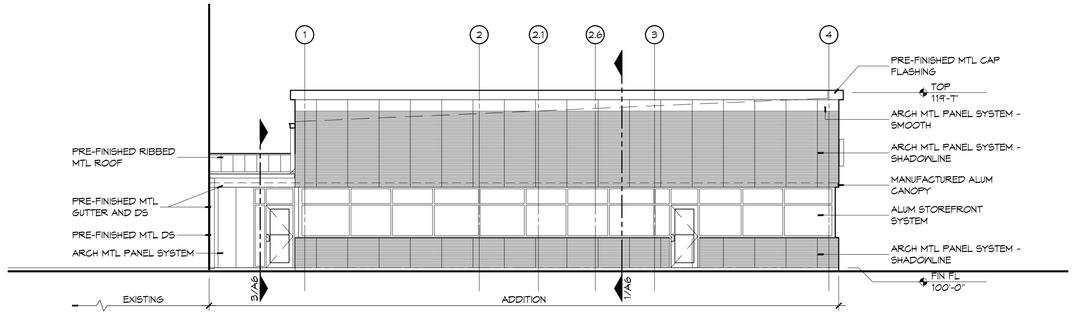

2 EXTERIOR ELEVATION
SCALE: 1/8" = 1'-0"
SOUTH

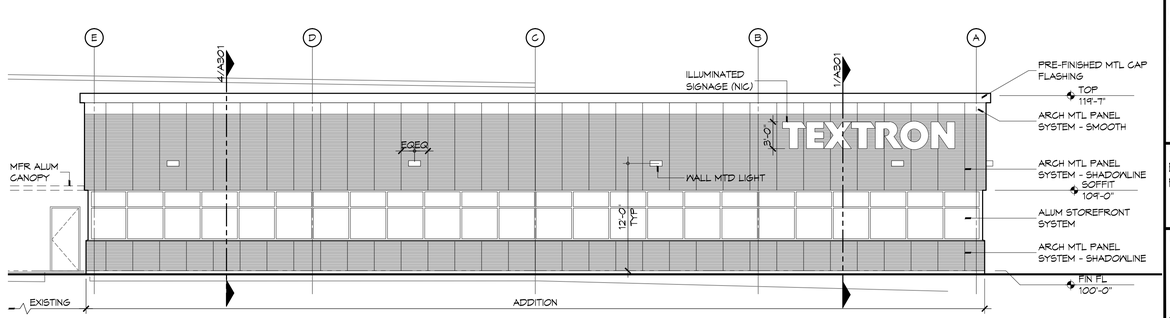

1 EXTERIOR ELEVATION
SCALE: 1/8" = 1'-0"
EAST

DAMMON ENGINEERING, INC.
Architects & Engineers
www.dammonengineering.com
info@dammonengineering.com
P: 985.641.5532
F: 985.641.5950
Chief Architect: Kevin J. Kinchen, NCARB
Chief Engineer: Brian Mistich, PE
547 Cross Gate
Slidell, LA 70458

#	DESCRIPTION	REVISIONS	DATE

SEAL:

KEVIN J. KINCHEN Reg. No. 35539 STATE OF LOUISIANA REGISTERED ARCHITECT

8/5/2015

NEW OFFICE BUILDING ADDITION:
TEXTRON Marine & Land Systems
252 STONE ROAD
SLIDELL, LOUISIANA

JOB No:	22203	DATE:	AUGUST 5, 2015
DRAWN BY:	K.JK	CHECKED BY:	K.JK

All ideas, designs, arrangements and plans indicated or represented by this drawing are and shall remain the property of Dammon Engineering, and no part thereof shall be used, loaned or reproduced without the written permission of Dammon Engineering. Visual contact with these plans shall constitute prima facie evidence of the acceptance of these restrictions.

SHEET TITLE:
EXTERIOR ELEVATIONS, PLAN DETAILS

DRAWING NUMBER:
A201

SHEET No: 15 of 26

FILE NAME: J:\...\Documents\Working_Model_R_2015_CENTRAL_Temp_Office Building\Drawings\Current Drawings\A201.dwg, PLOT DATE & TIME: Thursday, August 06, 2015 8:54:21 AM

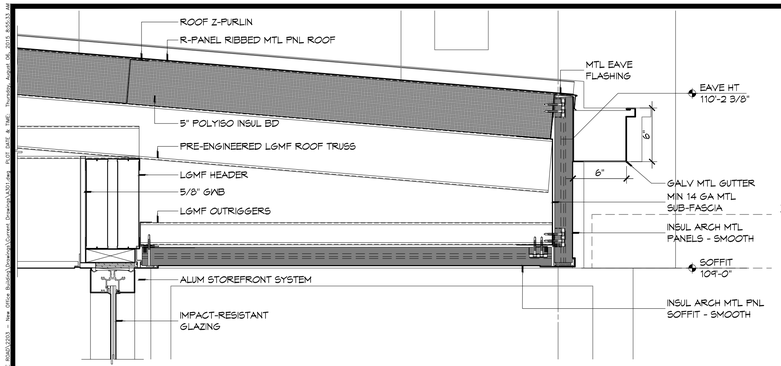

8 SECTION DETAIL
SCALE: 1 1/2" = 1'-0"

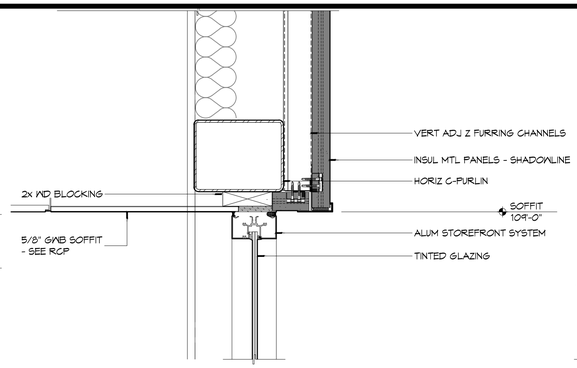

7 SECTION DETAIL
SCALE: 1 1/2" = 1'-0"

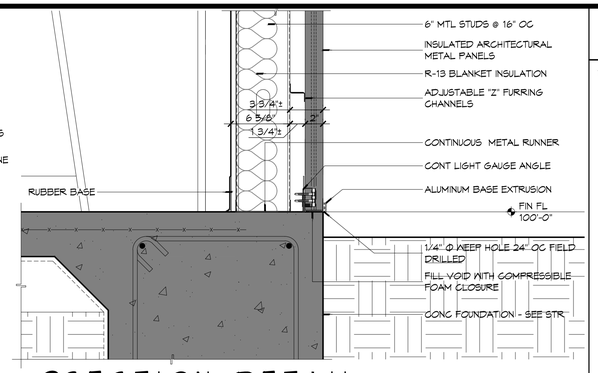

8 SECTION DETAIL
SCALE: 1 1/2" = 1'-0"

GENERAL BUILDING SECTION NOTES

1. FOR ROOF FLASHING DETAILS, SEE SHEET A103.

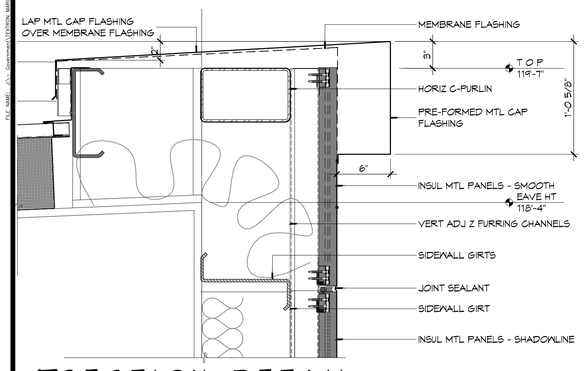

5 SECTION DETAIL
SCALE: 1 1/2" = 1'-0"

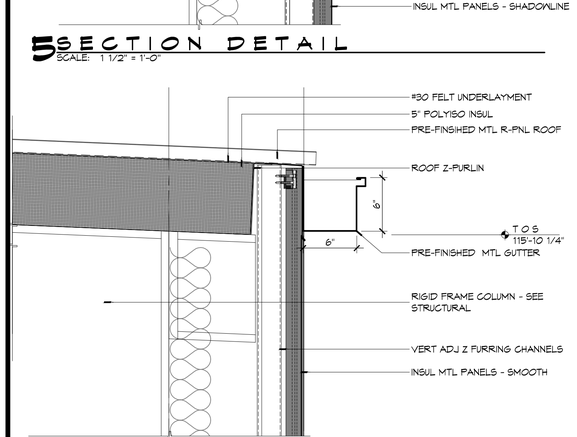

3 SECTION DETAIL
SCALE: 1 1/2" = 1'-0"

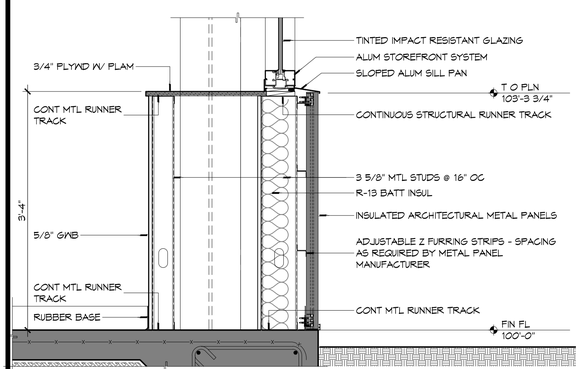

2 SECTION DETAIL
SCALE: 1" = 1'-0"

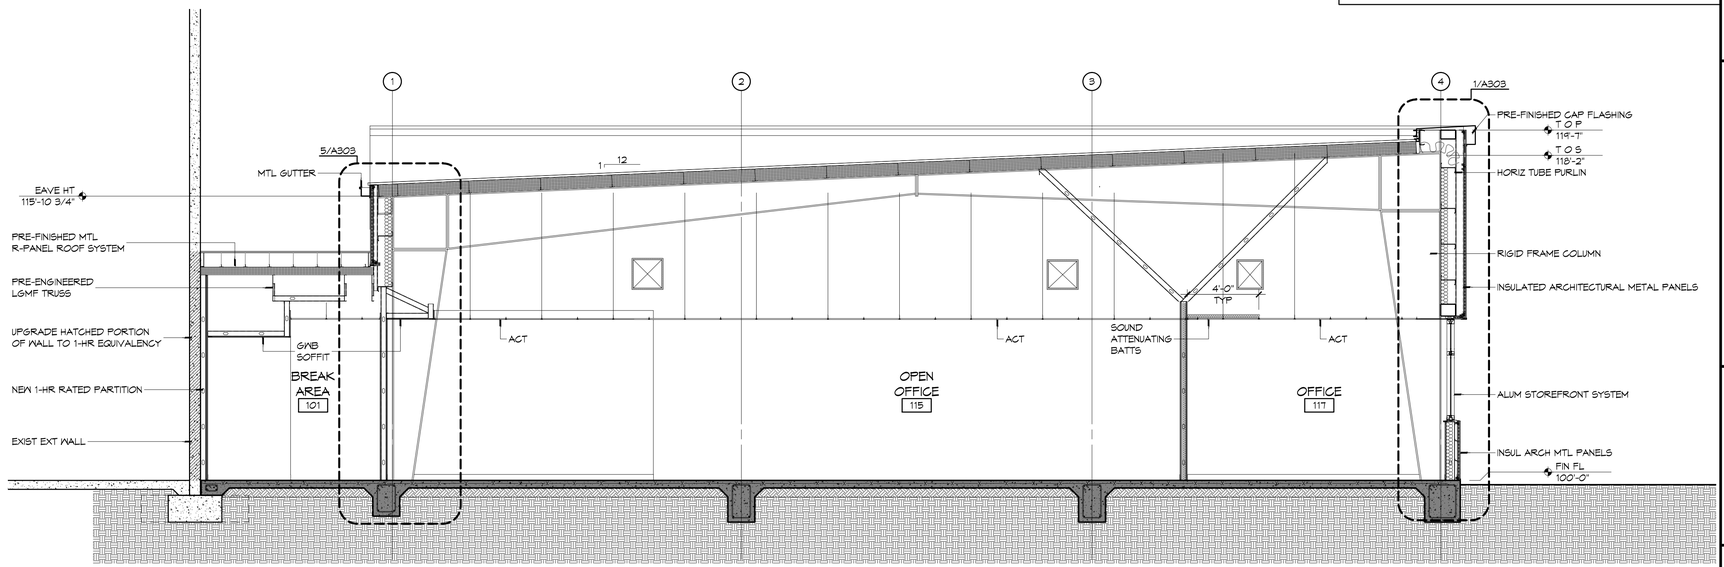

4 BUILDING SECTION
SCALE: 1/4" = 1'-0"

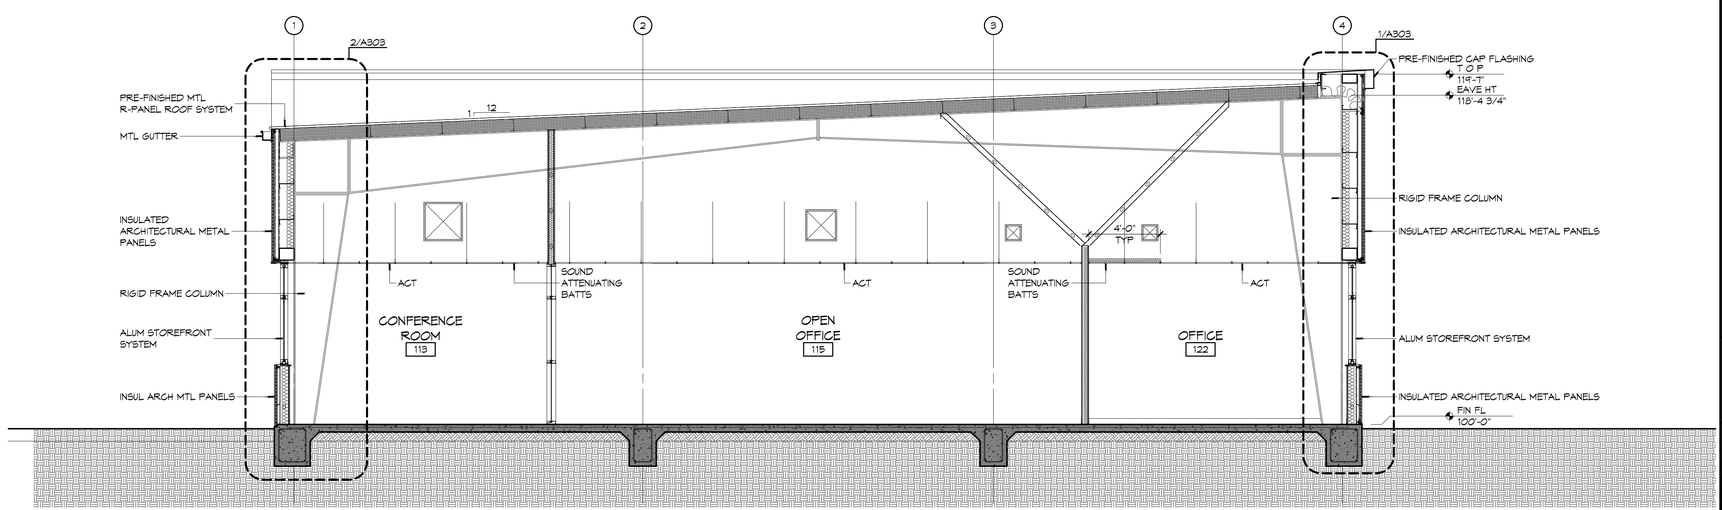

1 BUILDING SECTION
SCALE: 1/4" = 1'-0"

DAMMON ENGINEERING, INC.
Architects & Engineers
www.dammonengineering.com
info@dammonengineering.com
P: 985.641.5952
F: 985.641.5950
Chief Architect: Kevin J. Kinchen, NCARB
Chief Engineer: Brian Mistich, PE
252 Stone Road
Slidell, LA 70458

#	DESCRIPTION	DATE
	REVISIONS	

SEAL:

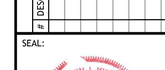

8/5/2015

NEW OFFICE BUILDINGADDITION:
TEXTRON Marine & Land Systems
252 STONE ROAD
SLIDELL, LOUISIANA

JOB No:	2203	
DRAWN BY:	K.JK	
DATE:	AUGUST 5, 2015	
CHECKED BY:	K.JK	

All ideas, designs, arrangements and plans indicated or represented by this drawing are and shall remain the property of Dammon Engineering, Inc. and no part thereof shall be used or disclosed except with the prior written consent of Dammon Engineering, Inc. This drawing is not to be changed or copied in any form or manner whatsoever nor are any rights to be conveyed for which the same is prepared until amended, completed and approved in writing by Dammon Engineering, Inc.

SHEET TITLE:
BUILDING SECTIONS, SECTION DETAILS

DRAWING NUMBER:
A301

SHEET No: 16 of 26

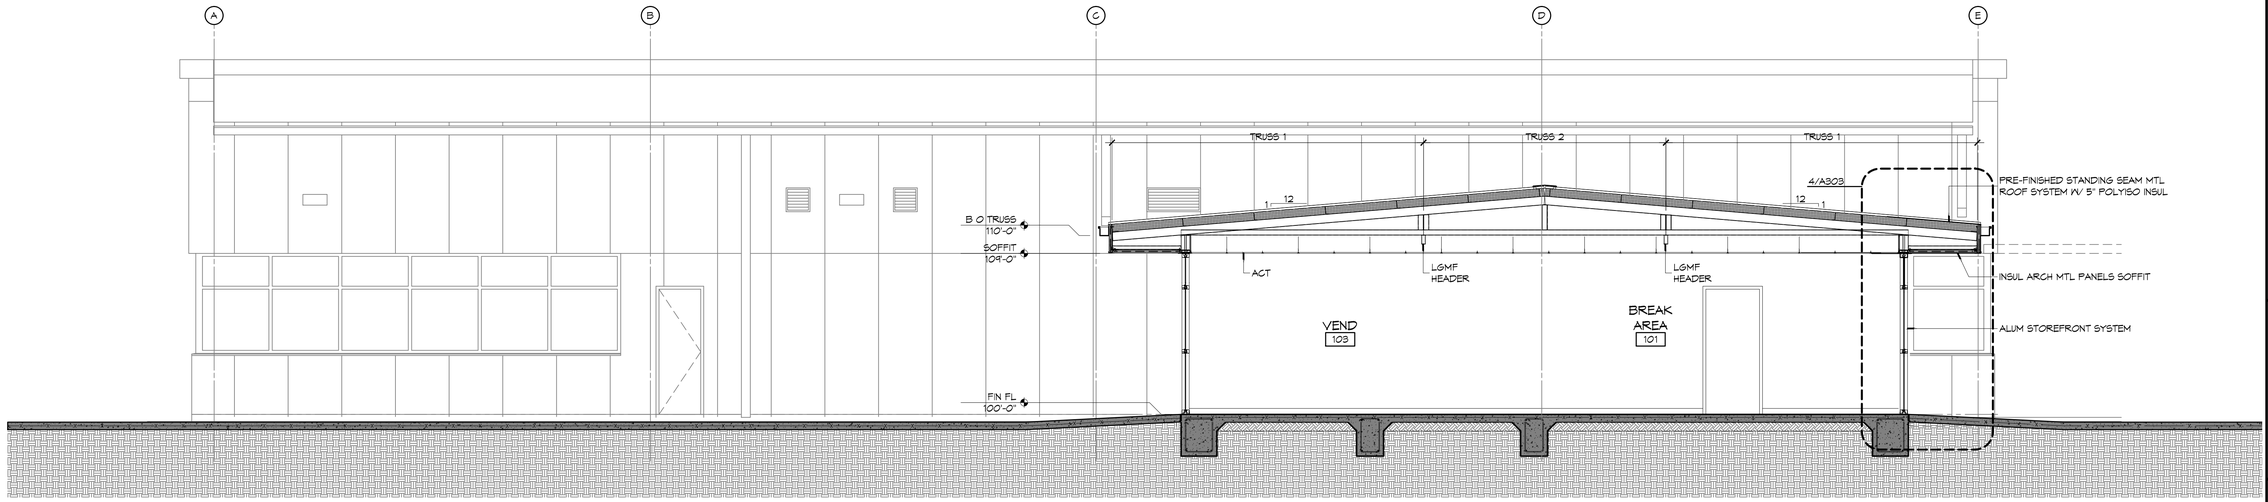

2 BUILDING SECTION
SCALE: 1/4" = 1'-0"

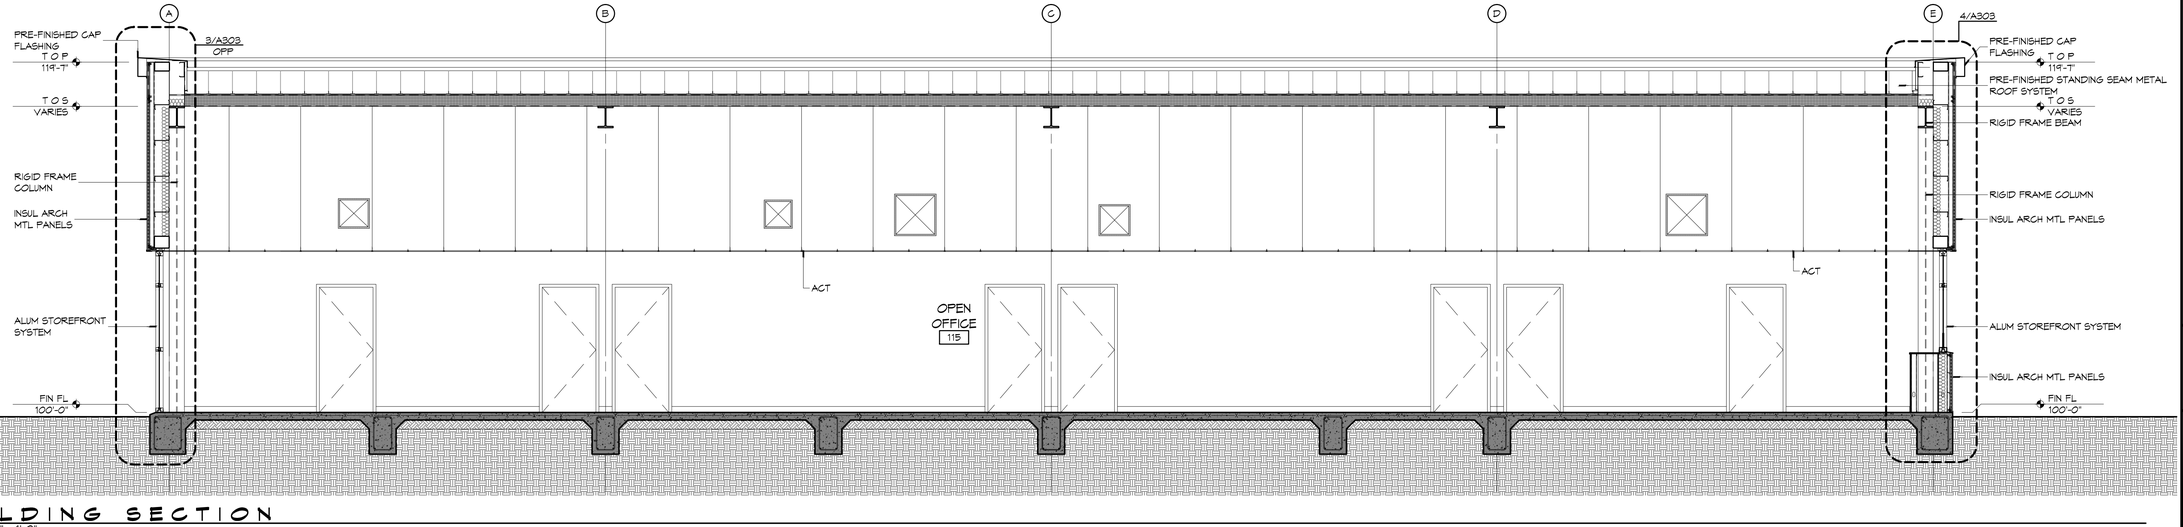

1 BUILDING SECTION
SCALE: 1/4" = 1'-0"

DAMMON ENGINEERING, INC.
Architects & Engineers
www.dammonengineering.com
info@dammonengineering.com
P: 985.641.4532
F: 985.641.5950
Chief Architect: Kevin J. Kinchen, NCARB
Chief Engineer: Brian Mistich, PE
Structural: Kevin J. Kinchen, PE
252 Stone Road
Slidell, LA 70458

REVISIONS

#	DESCRIPTION	DATE

SEAL:

KEVIN J. KINCHEN
Reg. No. 35510
STATE OF LOUISIANA
REGISTERED ARCHITECT

8/5/2015

All ideas, designs, arrangements and plans indicated or represented by this drawing are and shall remain the property of Dammon Engineering, and shall not be used in whole or in part without the written permission of Dammon Engineering. Visual contact with these drawings shall constitute prima facie evidence of the acceptance of these restrictions.

NEW OFFICE BUILDING ADDITION:
TEXTRON Marine & Land Systems
252 STONE ROAD
SLIDELL, LOUISIANA

JOB No:	2203	DATE:	AUGUST 5, 2015
DRAWN BY:	K.JK	CHECKED BY:	K.JK

SHEET TITLE:
BUILDING SECTIONS

DRAWING NUMBER:
A302

SHEET No: 17 of 26

FILE NAME: J:\...\Drawings saved & used from Revit\2203 - New Office Building\Drawings\Current Drawings\A302.dwg PLOT DATE & TIME: Thursday, August 06, 2015 8:55:55 AM

18
FIRE DISTRICT 1

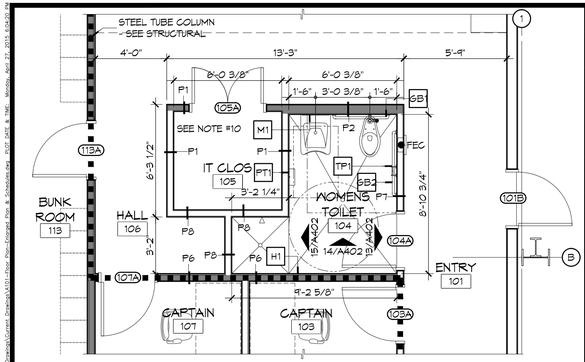

4 ENLARGED FLOOR PLAN

SCALE: 1/4" = 1'-0" — WOMENS TOILET & IT CLOSET

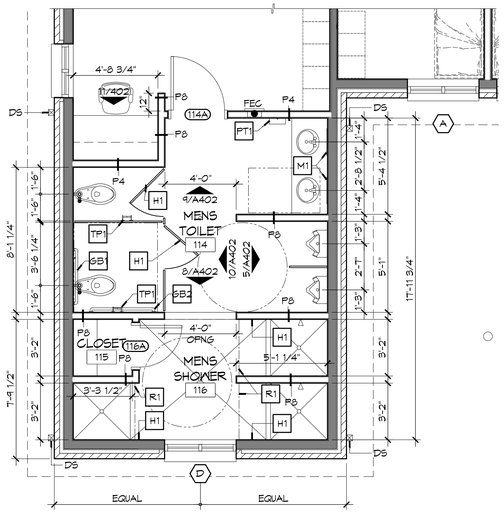

3 ENLARGED FLOOR PLAN

SCALE: 1/4" = 1'-0" — MENS TOILET

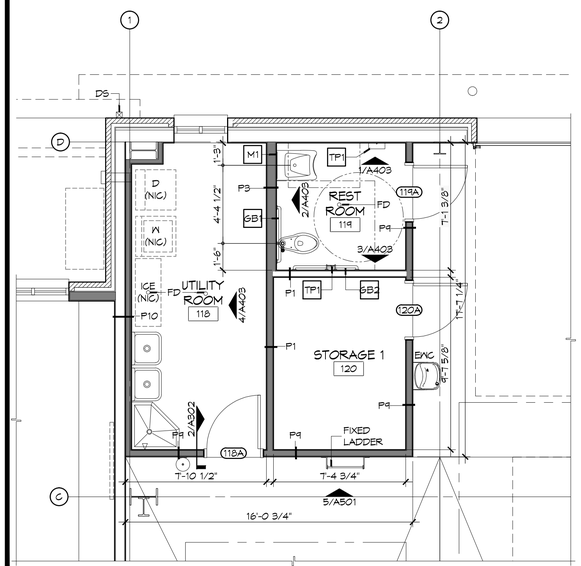

2 ENLARGED FLOOR PLAN

SCALE: 1/4" = 1'-0"

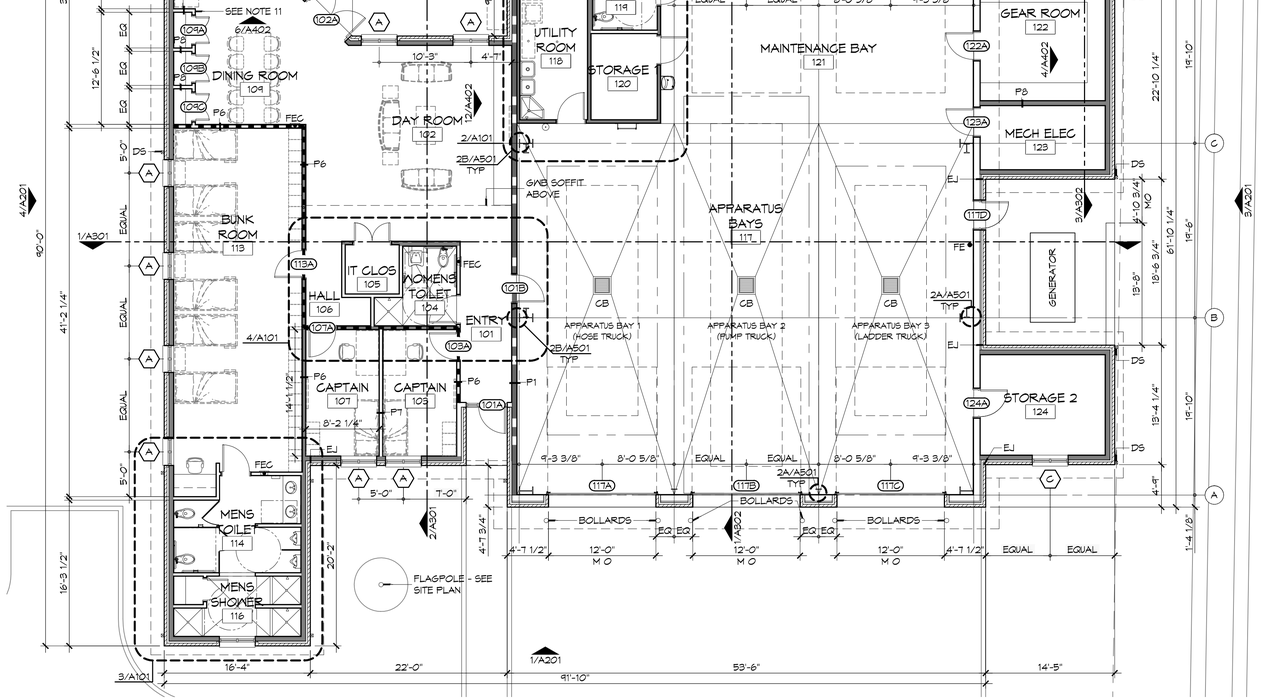

1 ARCHITECTURAL FLOOR PLAN

SCALE: 1/8" = 1'-0"

FINISH SCHEDULE

ROOM	RM #	FLOOR	BASE	WALLS				CEILING	NOTES
				NORTH	EAST	SOUTH	WEST		
ENTRY	101	POLISHED CONC	4" RUBBER	5/8" GNB	5/8" GNB	5/8" GNB	5/8" GNB	5/8" GNB	* LEVEL 3 - SEMI POLISHED
DAY ROOM	102	POLISHED CONC	4" RUBBER	5/8" GNB	5/8" GNB	5/8" GNB	5/8" GNB	5/8" GNB	* LEVEL 3 - SEMI POLISHED
CAPTAIN	103	POLISHED CONC	4" RUBBER	5/8" GNB	5/8" GNB	5/8" GNB	5/8" GNB	5/8" GNB	* LEVEL 3 - SEMI POLISHED
WOMENS TOILET	104	TILE	TILE	5/8" MR GNB	5/8" MR GNB	5/8" MR GNB	5/8" MR GNB	5/8" MR GNB	
IT CLOSET	105	POLISHED CONC	4" RUBBER	5/8" GNB	5/8" GNB	5/8" GNB	5/8" GNB	5/8" GNB	* LEVEL 3 - SEMI POLISHED
HALL	106	POLISHED CONC	4" RUBBER	5/8" GNB	5/8" GNB	5/8" GNB	5/8" GNB	5/8" GNB	* LEVEL 3 - SEMI POLISHED
CAPTAIN	107	POLISHED CONC	4" RUBBER	5/8" GNB	5/8" GNB	5/8" GNB	5/8" GNB	5/8" GNB	* LEVEL 3 - SEMI POLISHED
KITCHEN	108	POLISHED CONC	4" RUBBER	5/8" GNB	5/8" GNB	5/8" GNB	5/8" GNB	5/8" GNB	* LEVEL 3 - SEMI POLISHED
DINING ROOM	109	POLISHED CONC	4" RUBBER	5/8" GNB	5/8" GNB	5/8" GNB	5/8" GNB	5/8" GNB	* LEVEL 3 - SEMI POLISHED
PANTRY	110	POLISHED CONC	4" RUBBER	5/8" GNB	5/8" GNB	5/8" GNB	5/8" GNB	5/8" GNB	* LEVEL 3 - SEMI POLISHED
PANTRY	111	POLISHED CONC	4" RUBBER	5/8" GNB	5/8" GNB	5/8" GNB	5/8" GNB	5/8" GNB	* LEVEL 3 - SEMI POLISHED
PANTRY	112	POLISHED CONC	4" RUBBER	5/8" GNB	5/8" GNB	5/8" GNB	5/8" GNB	5/8" GNB	* LEVEL 3 - SEMI POLISHED
BUNK ROOM	113	POLISHED CONC	4" RUBBER	5/8" GNB	5/8" GNB	5/8" GNB	5/8" GNB	5/8" GNB	* LEVEL 3 - SEMI POLISHED
MENS TOILET	114	TILE	TILE	5/8" MR GNB	5/8" MR GNB	5/8" MR GNB	5/8" MR GNB	5/8" MR GNB	
CLOSET	115	TILE	TILE	5/8" MR GNB	5/8" MR GNB	5/8" MR GNB	5/8" MR GNB	5/8" MR GNB	
MENS SHOWER	116	TILE	TILE	5/8" MR GNB	5/8" MR GNB	5/8" MR GNB	5/8" MR GNB	5/8" MR GNB	
APPARATUS BAYS	117	POLISHED CONC	4" CEMENTITIOUS	MTL LINER PANEL	MTL LINER PANEL	MTL LINER PANEL	MTL LINER PANEL	MTL LINER PANEL	* LEVEL 2 - HONED
UTILITY ROOM	118	POLISHED CONC	4" RUBBER	5/8" MR GNB	5/8" MR GNB	5/8" MR GNB	5/8" MR GNB	5/8" MR GNB	* LEVEL 2 - HONED
RESTROOM	119	POLISHED CONC	TILE	5/8" MR GNB	5/8" MR GNB	5/8" MR GNB	5/8" MR GNB	5/8" MR GNB	* LEVEL 2 - HONED
STORAGE 1	120	SEALED CONC	4" RUBBER	5/8" MR GNB	5/8" MR GNB	5/8" MR GNB	5/8" MR GNB	5/8" MR GNB	
MAINTENANCE BAY	121	POLISHED CONC	4" CEMENTITIOUS	MTL LINER PANEL	MTL LINER PANEL	MTL LINER PANEL	MTL LINER PANEL	MTL LINER PANEL	* LEVEL 2 - HONED
MECH/ELEC	122	SEALED CONC	4" RUBBER	5/8" MR GNB	5/8" MR GNB	5/8" MR GNB	5/8" MR GNB	5/8" MR GNB	
GEAR ROOM	123	SEALED CONC	4" RUBBER	5/8" MR GNB	5/8" MR GNB	5/8" MR GNB	5/8" MR GNB	5/8" MR GNB	
STORAGE 2	124	SEALED CONC	4" RUBBER	5/8" MR GNB	5/8" MR GNB	5/8" MR GNB	5/8" MR GNB	5/8" MR GNB	

NOTE * - POLISHED CONCRETE FINISH LEVELS BASED ON GUIDELINES ESTABLISHED BY THE CONCRETE POLISHING ASSOCIATION OF AMERICA.

GENERAL SHEET NOTES

1. ALL DIMENSIONS ARE FACE-OF-WALL TO FACE-OF-WALL UNLESS NOTED OTHERWISE.
2. ALL PLUMBING FIXTURES, FURNITURE, AND APPLIANCES THAT ARE SHOWN AS GRAYED AND DASHED ARE TO BE OWNER PROVIDED AND NOT IN CONTRACT (N.I.C.) AND ARE SHOWN FOR COORDINATION PURPOSES ONLY. CONTRACTOR TO VERIFY THOSE ITEMS OWNER FURNISHED AND CONTRACTOR INSTALLED (OFCI).
3. PROVIDE FIVE MELOMINE-CLAD WOOD SHELVES IN CLOSET 115.
4. REFER TO PARTITION TYPES FOR PARTITION THICKNESS WHERE NOT SHOWN ON PLAN.
5. ALL MANUFACTURED ARTICLES, MATERIALS, AND EQUIPMENT SHALL BE CONDITIONED, USED APPLIED, INSTALLED, CONNECTED, ERECTED, AND CLEANED IN ACCORDANCE WITH THE MANUFACTURERS WRITTEN SPECIFICATIONS OR INSTRUCTIONS.
6. FOR ALL WOOD MEMBERS REQUIRED BY CODE TO BE FIRE RETARDANT TREATED, PROVIDE PRESSURE IMPREGNATION WITH FIRE RETARDANT CHEMICALS TO PROVIDE UL FRS FIRE HAZARD CLASSIFICATION. ALL WOOD SHALL BE IDENTIFIED WITH A UL LABEL CERTIFYING THIS CLASSIFICATION AND FM DIAMOND.
7. GENERAL CONTRACTOR TO PROVIDE FIVE POUND "ABC" RATED FIRE EXTINGUISHER(S) AND/OR CABINET(S) WHERE SHOWN ON THESE PLANS.
8. ALL PENETRATIONS OF FIRE RESISTIVE FLOORS OR SHAFT WALLS SHALL BE PROTECTED BY MATERIALS AND INSTALLATION DETAILS THAT CONFORM TO UL STANDARDS FOR THROUGH PENETRATIONS FIRESTOP SYSTEMS. SEAL AROUND ALL PENETRATIONS (DUCTS, PIPES, CONDUITS, ETC.) AT FIRE-RATED ASSEMBLIES. SEAL SHALL NOT DIMINISH RATING OF ASSEMBLY. AT CONCRETE, OR MASONRY, SEAL OFF OPENINGS WITH CONCRETE GROUT. AT PLASTER OR DRYWALL, DAM UP GAPS AND FILL WITH UL APPROVED SEALANT OR PUTTY PER MANUFACTURERS RECOMMENDATIONS.
9. WRAP AROUND ALL ARCHITECTURAL, MECHANICAL, OR ELECTRICAL BOXES, RECESSED/PENETRATED INTO ANY FIRE-RATED WALLS WITH 5/8" TYPE "X" GYPSUM BOARD UNLESS WALL IS OF CONCRETE CONSTRUCTION.
10. PROVIDE 4'x8'x3/4" BC PLYWOOD ON THREE WALLS FOR ATTACHMENT OF IT EQUIPMENT IN IT CLOSET 105. INSTALL PLYWOOD PANELS VERTICALLY TIGHT TO FINISH CEILING.
11. PROVIDE ADEQUATE CLEARANCE FOR KITCHEN HOOD PULL STATION AND CONDUIT. COORDINATE CLEARANCE REQUIREMENT(S) WITH MANUFACTURER'S SHOP DRAWINGS.
12. SEE PROJECT SPECIFICATIONS FOR TOILET ACCESSORY HARDWARE SCHEDULE.
13. SEE SHEET A201 FOR MASONRY EXPANSION JOINT LOCATIONS NOT SHOWN ON THIS SHEET.

LEGEND

- NON-BEARING PARTITION
- LOAD BEARING WALL
- FIRE-RATED PARTITION - *SEE PARTITION TYPES AND LIFE-SAFETY PLAN FOR DESIGNATED FIRE RATING*
- EXTERIOR BEARING WALL WITH MASONRY VENEER
- SMOKE PARTITION - *SEE PARTITION TYPES AND LIFE-SAFETY PLAN FOR DESIGNATED RATING*

DAMMON ENGINEERING, INC.
Architects & Engineers
www.dammonengineering.com
info@dammonengineering.com
P: 985.649.5332
F: 985.641.5950

Chief Architect: Kevin J. Kinchen, NCARB
Chief Engineer: Brian Mistich, PE
1540 Gause Blvd
Slidell, LA 70458

#	DESCRIPTION	DATE
	REVISIONS	

SEAL:

ST. TAMMANY FIRE PROTECTION DISTRICT NO. 1

FIRE STATION 18

61135 AIRPORT ROAD
SLIDELL, LOUISIANA 70460

JOB No:	2224	DATE:	APRIL 10, 2015
DRAWN BY:	K.K	CHECKED BY:	K.K

All ideas, designs, arrangements and plans indicated or represented by this drawing are the property of Dammon Engineering, Inc. and shall not be used in whole or part for any other project without the written permission of Dammon Engineering, Inc. This restriction includes the making of any copies or modifications of these drawings, except for the purpose stated in the contract. Visual contact with these drawings shall constitute prima facie evidence of the acceptance of these restrictions.

SHEET TITLE:
ARCHIECTURAL FLOOR PLAN, DETAIL FLOOR PLANS, AND SCHEDULES

DRAWING NUMBER:

A101

SHEET No: 17 of 36

FILE NAME: J:\...\Documents\Fire Protection District No. 1\2224 - Fire Station 18\Drawings\Construction Drawings\Arch\Elevations.dwg PLOT DATE & TIME: Monday, April 27, 2015 4:29:21 PM

GENERAL ELEVATION NOTES

1. REFER TO SHEET A101 FOR WINDOW TYPE ELEVATIONS.
2. WINDOW TYPES NOT INDICATED THIS SHEET ARE IDENTIFIED ON SHEET A501.
3. CONTRACTOR SHALL REVIEW LOCATIONS AND INTENT OF ALL MASONRY EXPANSION/CONTROL JOINTS WITH ARCHITECT PRIOR TO CONSTRUCTION. REFER TO ELEVATIONS FOR INDICATED JOINT LOCATIONS.
4. SEE 8/A501 FOR TYPICAL MASONRY EXPANSION JOINT DETAILS.
5. MASONRY DIMENSIONS ARE NOMINAL.
6. ALL FLASHING SHALL BE DONE IN STRICT ACCORDANCE WITH THE FLASHING MANUFACTURER'S PUBLISHED SPECIFICATIONS AND DETAILS. THIS TO INCLUDE AMOUNT OF OVERLAP AND INSTALLATION OF DRIP EDGES, IF REQUIRED.
7. LINE OF FINISH GRADE ON EXTERIOR ELEVATIONS IS APPROXIMATE AND ARE INTENDED FOR REFERENCE PURPOSES ONLY. REFER TO CIVIL GRADING PLAN FOR FINISH GRADE ELEVATIONS.
8. SEE SHEET A101 FOR EXPANSION JOINTS (EJ) IN HIDDEN LOCATIONS AND NOT SHOWN ON THIS SHEET.

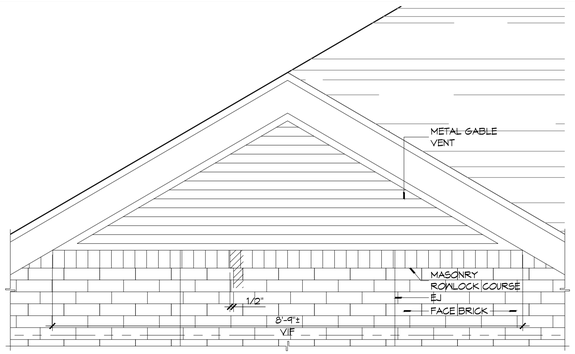

9 DETAIL ELEVATION
SCALE: 3/4" = 1'-0" GABLE VENT

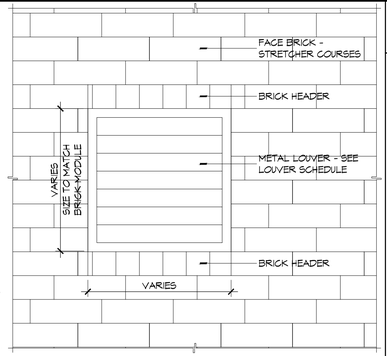

8 DETAIL ELEV
SCALE: NTS TYPICAL LOUVER

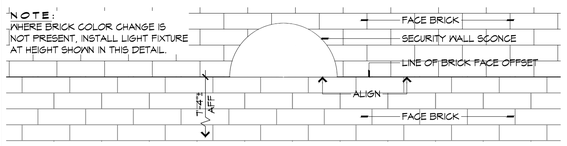

7 DETAIL ELEVATION
SCALE: 1" = 1'-0" EXTERIOR WALL SCONCE MOUNTING HEIGHT

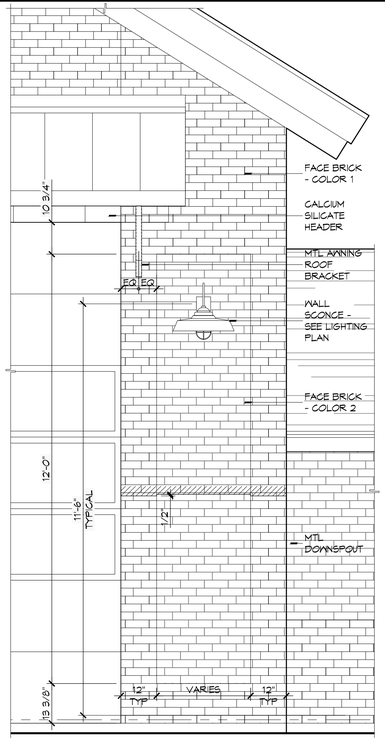

6 DETAIL ELEV
SCALE: 1/2" = 1'-0" DETAIL AT APPARATUS BAY DOORS

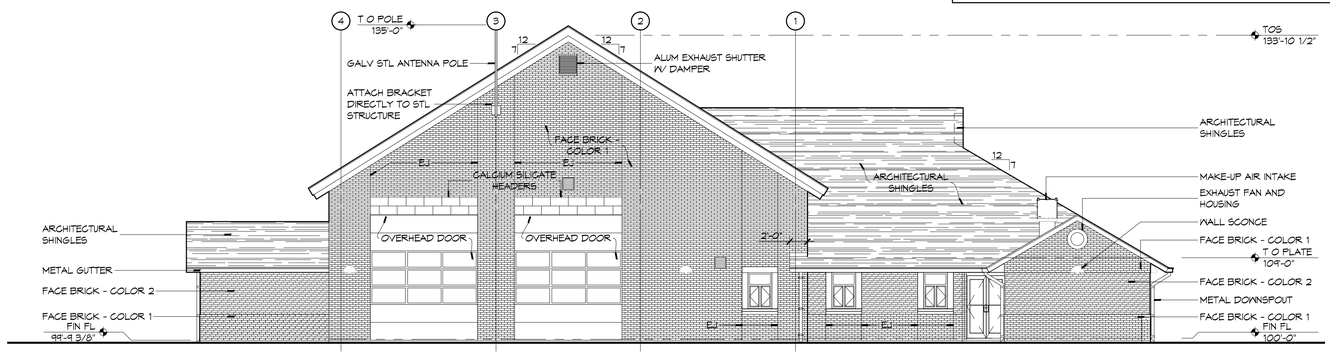

5 EXTERIOR ELEVATION
SCALE: 1/8" = 1'-0" WEST

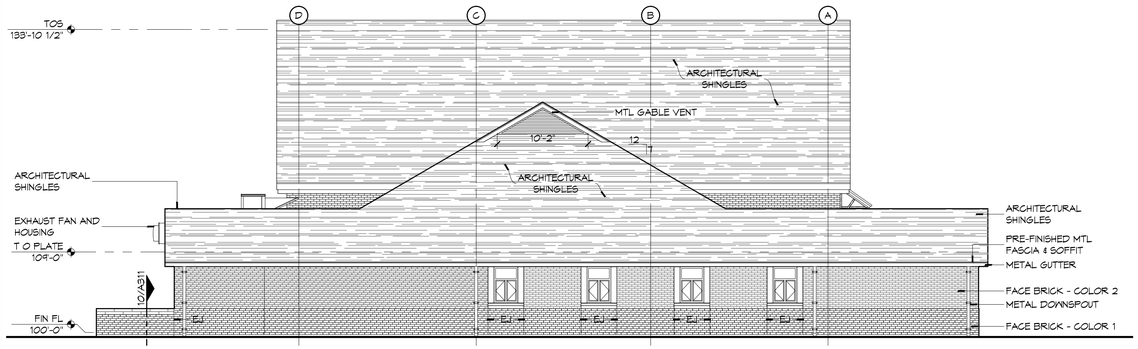

4 EXTERIOR ELEVATION
SCALE: 1/8" = 1'-0" NORTH

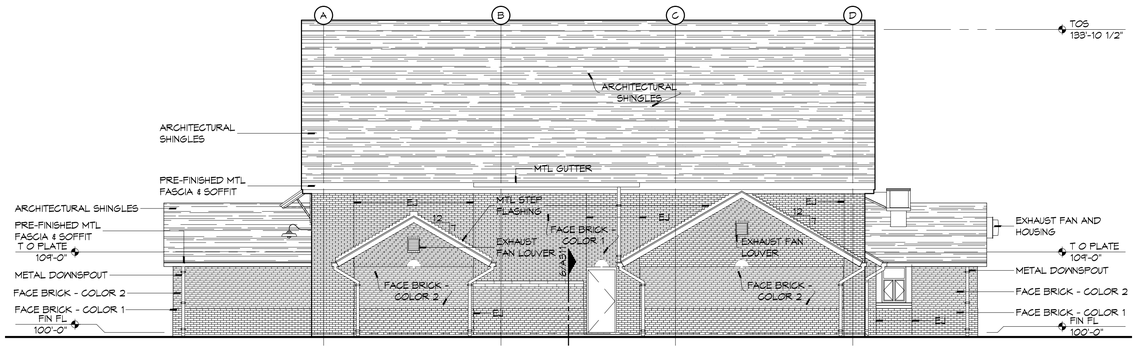

3 EXTERIOR ELEVATION
SCALE: 1/8" = 1'-0" NORTH

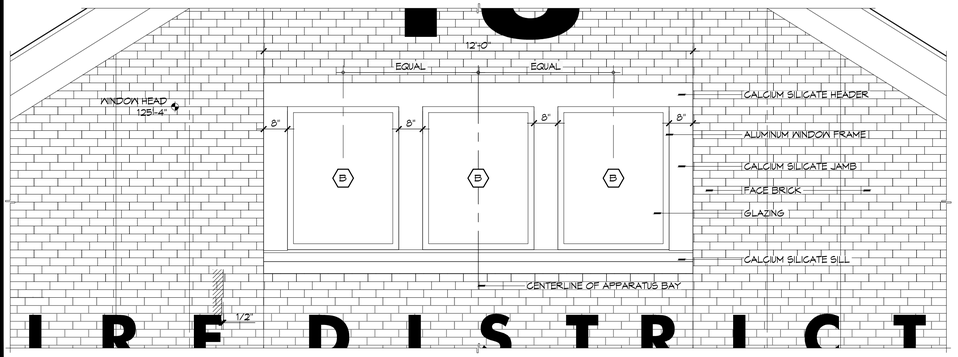

2 DETAIL ELEVATION
SCALE: 1/2" = 1'-0" CLEARESTORY WINDOWS AT APPARATUS BAY

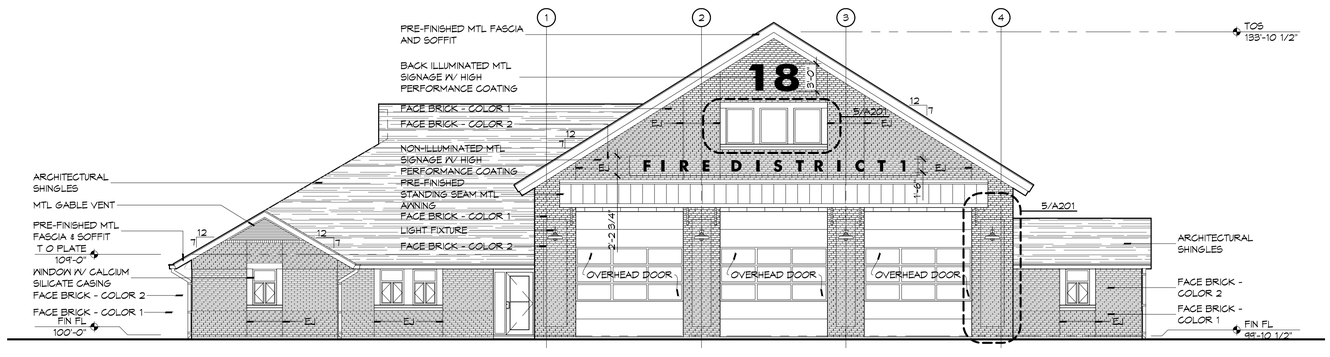

1 EXTERIOR ELEVATION
SCALE: 1/8" = 1'-0" EAST

DAMMON ENGINEERING, INC.
Architects & Engineers
www.dammonengineering.com
info@dammonengineering.com
P: 985.649.5832
F: 985.641.5950
Chief Engineer: Kevin J. Kinchen, NCARB
5542 Crosstie Trail
Slidell, LA 70458

#	DESCRIPTION	DATE
	REVISIONS	

SEAL:

ST. TAMMANY FIRE PROTECTION DISTRICT No. 1

FIRE STATION 18

6173B AIRPORT ROAD
SLIDELL, LOUISIANA 70460

JOB No: 2224 DATE: APRIL 10, 2015
DRAWN BY: K.K CHECKED BY: K.K

These drawings and specifications are the property of Dammon Engineering, Inc. and shall not be reproduced, published or used in any way without the permission of Dammon Engineering, Inc. and shall remain the property of Dammon Engineering, Inc. and shall be returned upon request. No alterations shall be made to these drawings and specifications without written consent of Dammon Engineering, Inc. which has been prepared and developed without written consent of Dammon Engineering, Inc. shall be used by any person, firm or corporation for any purpose whatsoever.

SHEET TITLE:
ARCHIECTURAL FLOOR PLAN, DETAIL FLOOR PLANS, AND SCHEDULES

DRAWING NUMBER:
A201

SHEET No: 19 of 36

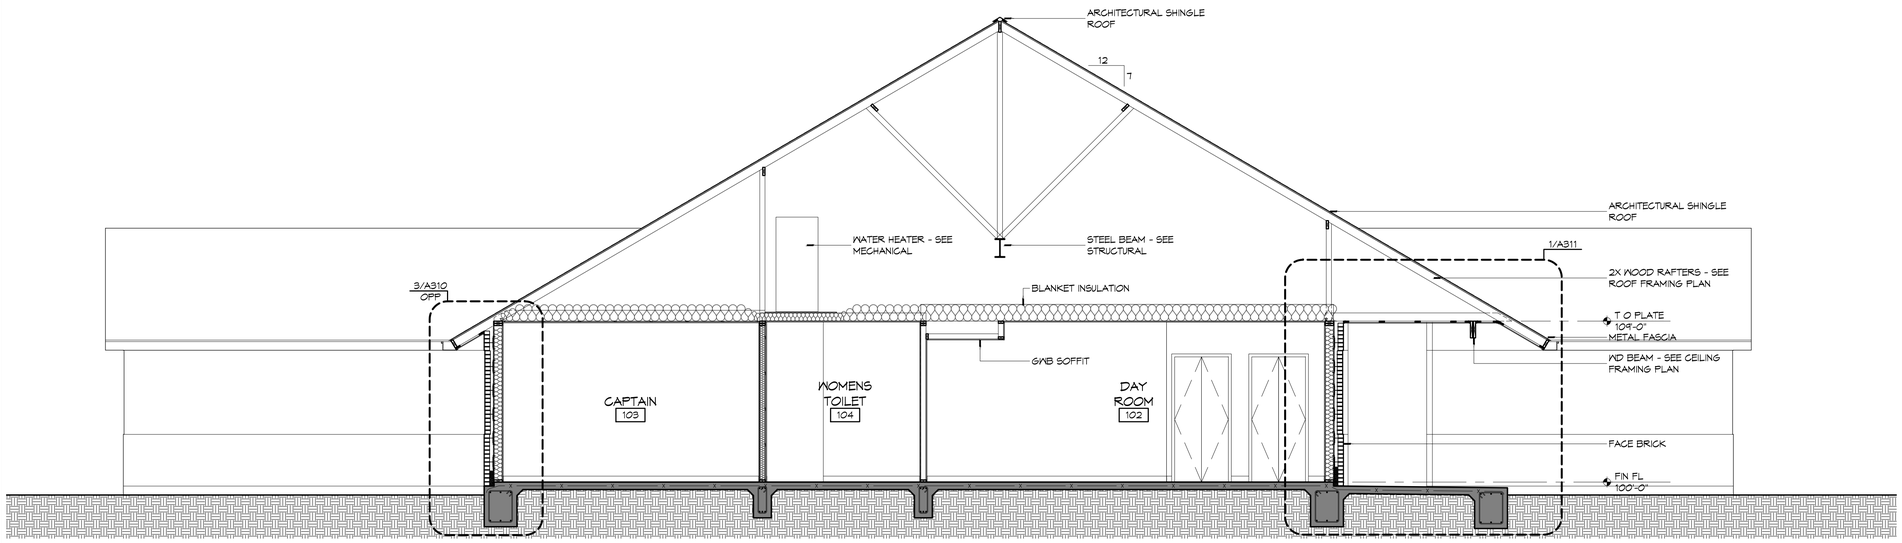

2 BUILDING SECTION
SCALE: 1/4" = 1'-0"

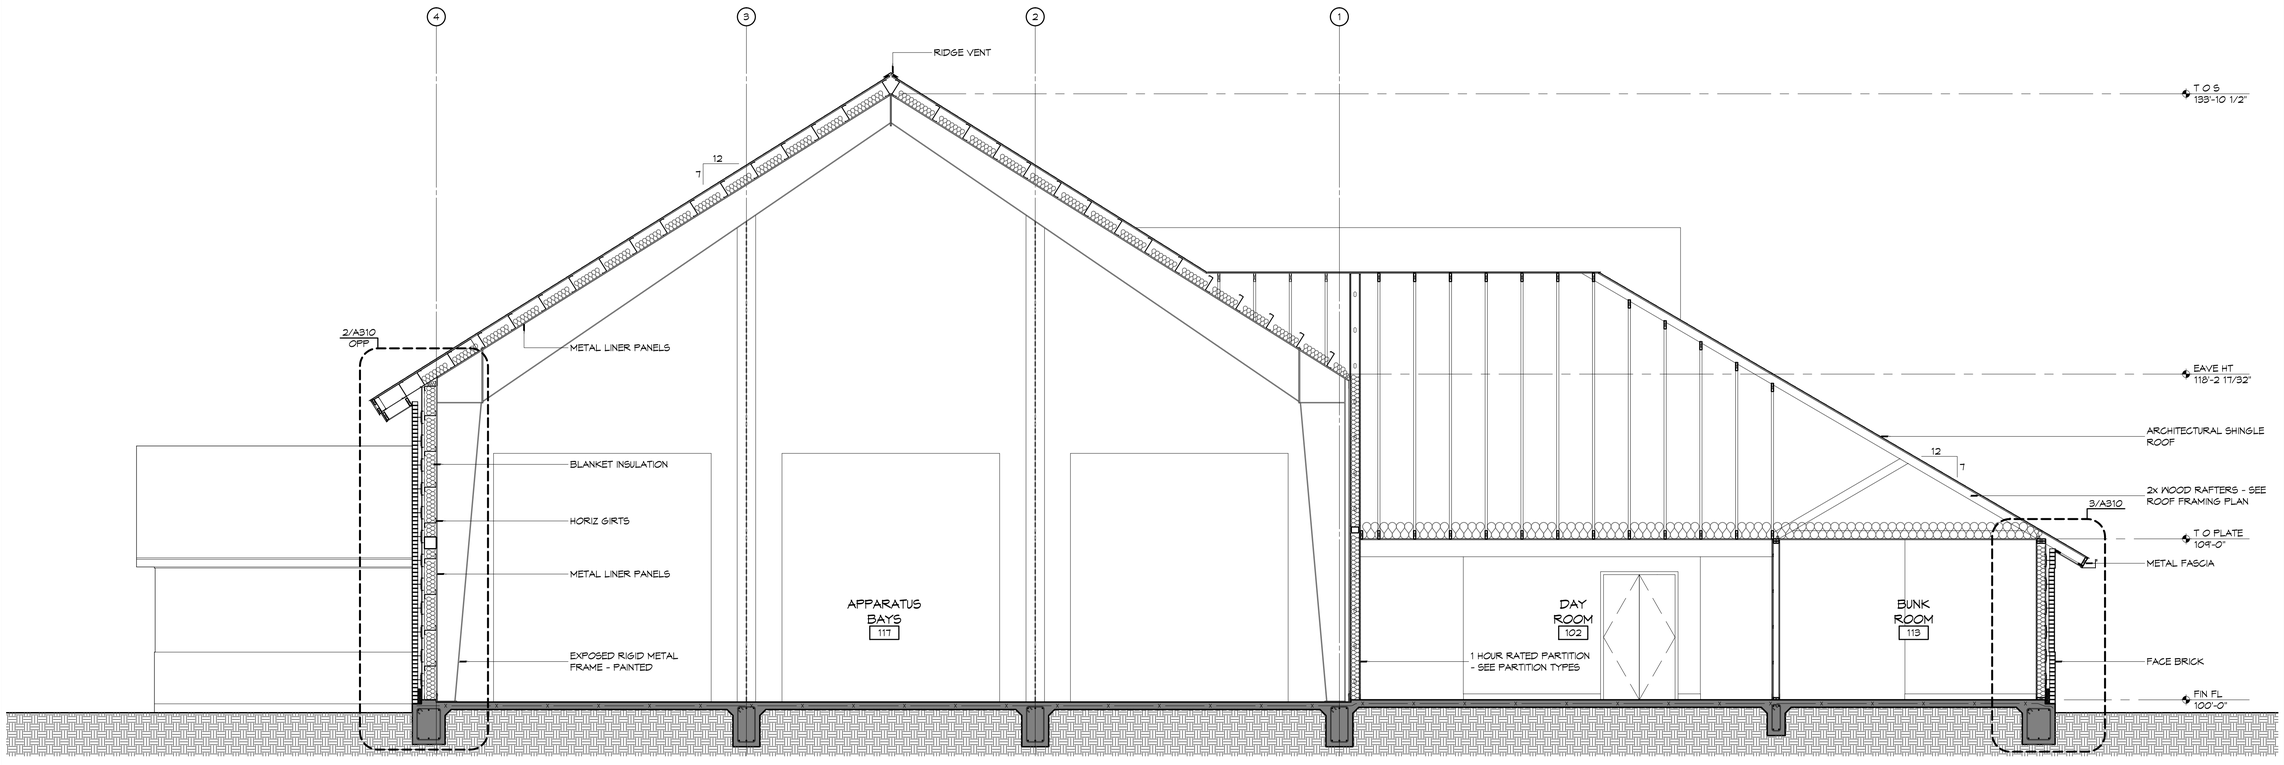

1 BUILDING SECTION
SCALE: 1/4" = 1'-0"

DAMMON ENGINEERING, INC.
Architects & Engineers
www.dammonengineering.com
info@dammonengineering.com
PH: 985.649.5832
F: 985.641.5950
Chief Architect: Kevin J. Kinchen, NCARB
Chief Engineer: Brian Mistich, PE
1767 Oxford Trail
Slidell, LA 70458

REVISIONS

#	DESCRIPTION	DATE

SEAL:

ST. TAMMANY FIRE PROTECTION DISTRICT No. 1

FIRE STATION 18

61735 AIRPORT ROAD
SLIDELL, LOUISIANA 70459

JOB No: 2224 | DATE: APRIL 10, 2015
DRAWN BY: K.J.K. | CHECKED BY: K.J.K.

These drawings and plans are and shall remain the property of Dammon Engineering, Inc. and shall not be used in whole or in part for any other project without the written permission of Dammon Engineering, Inc. and shall be returned upon request. No unauthorized use of these plans is permitted. The architect has prepared and developed without limitation content on these plans in conjunction with the project specified herein. Any unauthorized use of these plans without the express written permission of the architect is prohibited.

SHEET TITLE:
BUILDING SECTIONS

DRAWING NUMBER:
A301

SHEET No: 20 of 36

FILE NAME: J:\...\Commercial\St. Tammany Fire Protection District No. 1\2224 - Fire Station 18\Drawings\Cover Drawings\A301 # A302 Building Sections.dwg, PLOT DATE & TIME: Friday, April 10, 2015, 4:01:56 PM

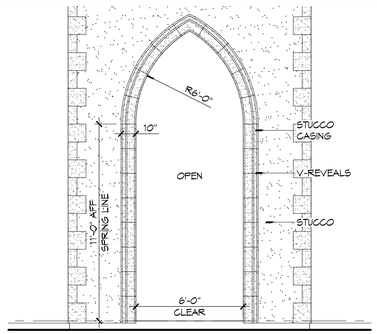

8 ELEV DETAIL
SCALE: 1/4" = 1'-0" — ENTRY ARCH

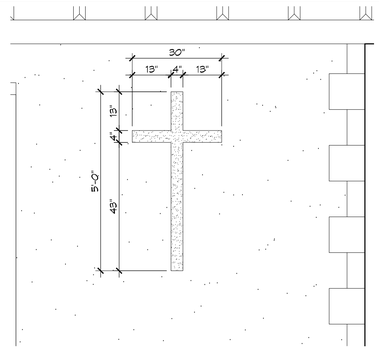

7 ELEV DETAIL
SCALE: 1/2" = 1'-0" — SMALL CROSS

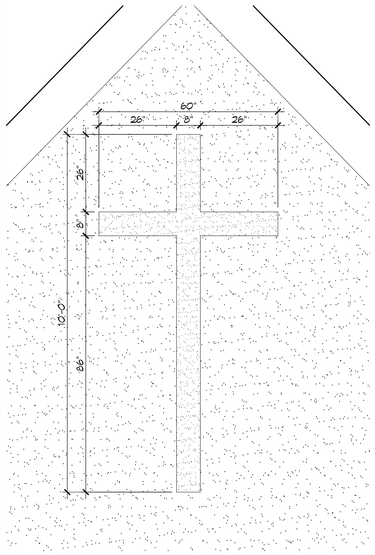

6 ELEV DETAIL
SCALE: 1/2" = 1'-0" — LARGE CROSS

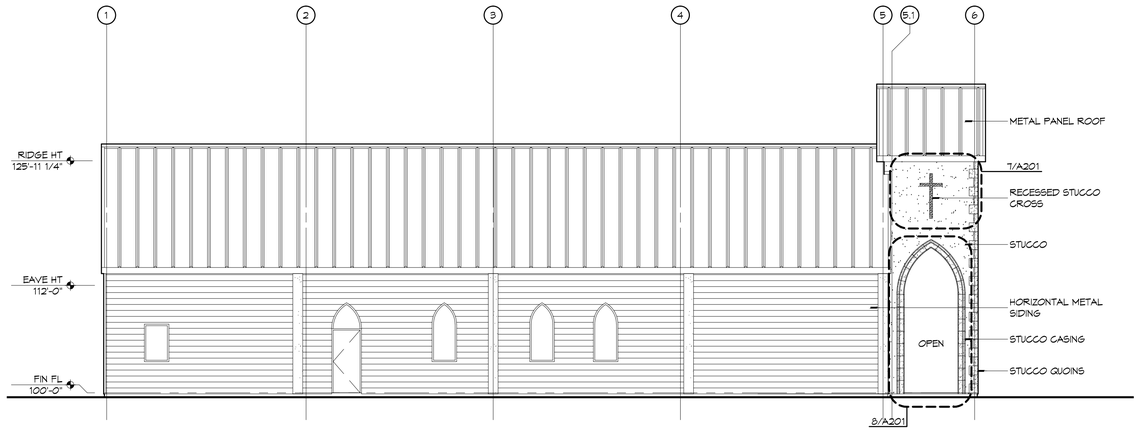

5 EXTERIOR ELEVATION
SCALE: 1/8" = 1'-0" — SOUTH

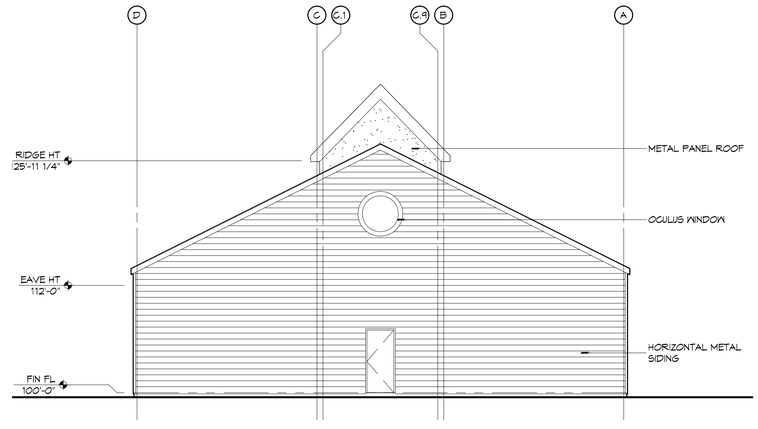

4 EXTERIOR ELEVATION
SCALE: 1/8" = 1'-0" — WEST

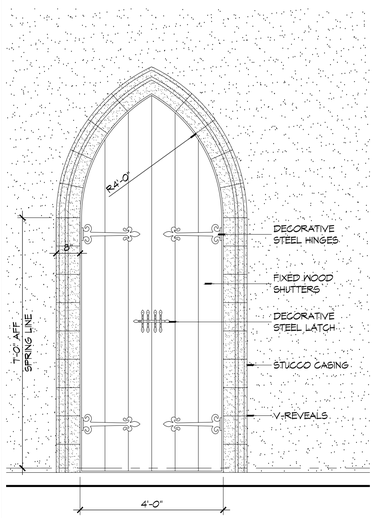

3 ELEV DETAIL
SCALE: 1/2" = 1'-0" — TYPICAL FAUX SHUTTER

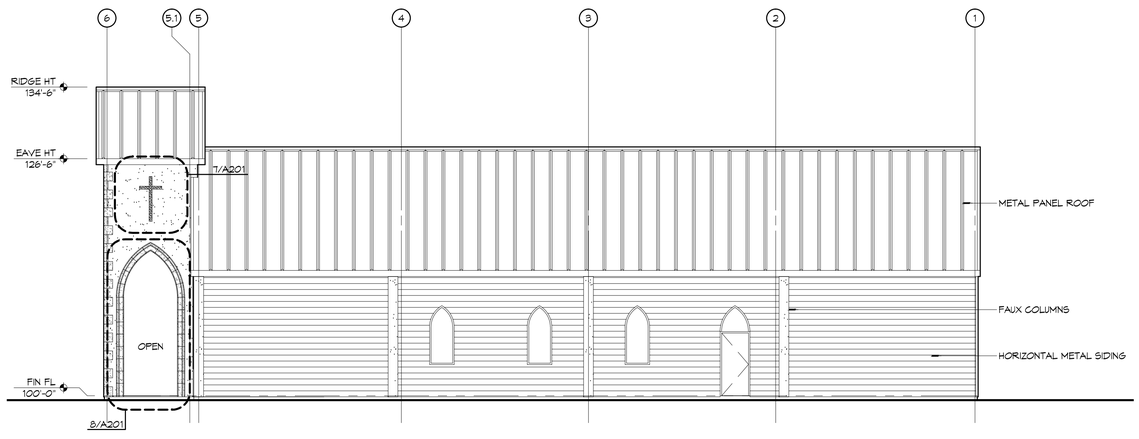

2 EXTERIOR ELEVATION
SCALE: 1/8" = 1'-0" — NORTH

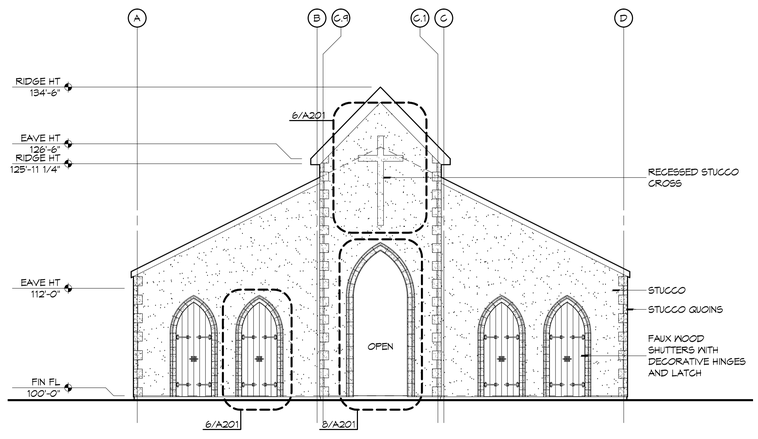

1 EXTERIOR ELEVATION
SCALE: 1/8" = 1'-0" — EAST

DAMMON ENGINEERING, INC.
Architects & Engineers
www.dammonengineering.com
info@dammonengineering.com
P: 985.649.5832
F: 985.641.5950
Chief Engineer: Kevin J. Kinchen, NCARB
Chief Engineer: Brian Mistich, PE
534 Columbia St.
Slidell, LA 70458

REVISIONS

#	DESCRIPTION	DATE

SEAL:

PRO MULTIS LACOMBE CHAPEL

PYX VORTISCH ROAD AND LA HWY 434
LACOMBE, LOUISIANA 70445

JOB No: 2250 | DATE: SEPTEMBER 3, 2015
DRAWN BY: KJK | CHECKED BY: KJK

These drawings are, and shall remain, the property of Dammon Engineering, and are not to be used in any way without the permission of Dammon Engineering. All of the ideas, designs, arrangements and plans indicated or represented by these drawings are owned by, and the property of Dammon Engineering, and were created, evolved and developed for use on, and in connection with, the specified project. None of the ideas, designs, arrangements and plans shall be used by or disclosed to any person, firm or corporation for any purpose whatsoever without the written permission of Dammon Engineering.

SHEET TITLE:
EXTERIOR ELEVATIONS

DRAWING NUMBER:

A201

SHEET No: 9 of 13

FILE NAME: J:\...\SHEETS\2250 PL.dgnsa ATTACHED REFS: A201.dwg PLOT DATE & TIME: Monday, September 14, 2015 1:29:13 PM