FILE NAME: J:\Jobs\2019\2299 - St. Gabriel Lacombe, Catholic - NEW\Drawings\Current Drawings\C101 SITE PLAN.dwg PLOT DATE & TIME: Thursday, December 13, 2018 8:38:43 AM

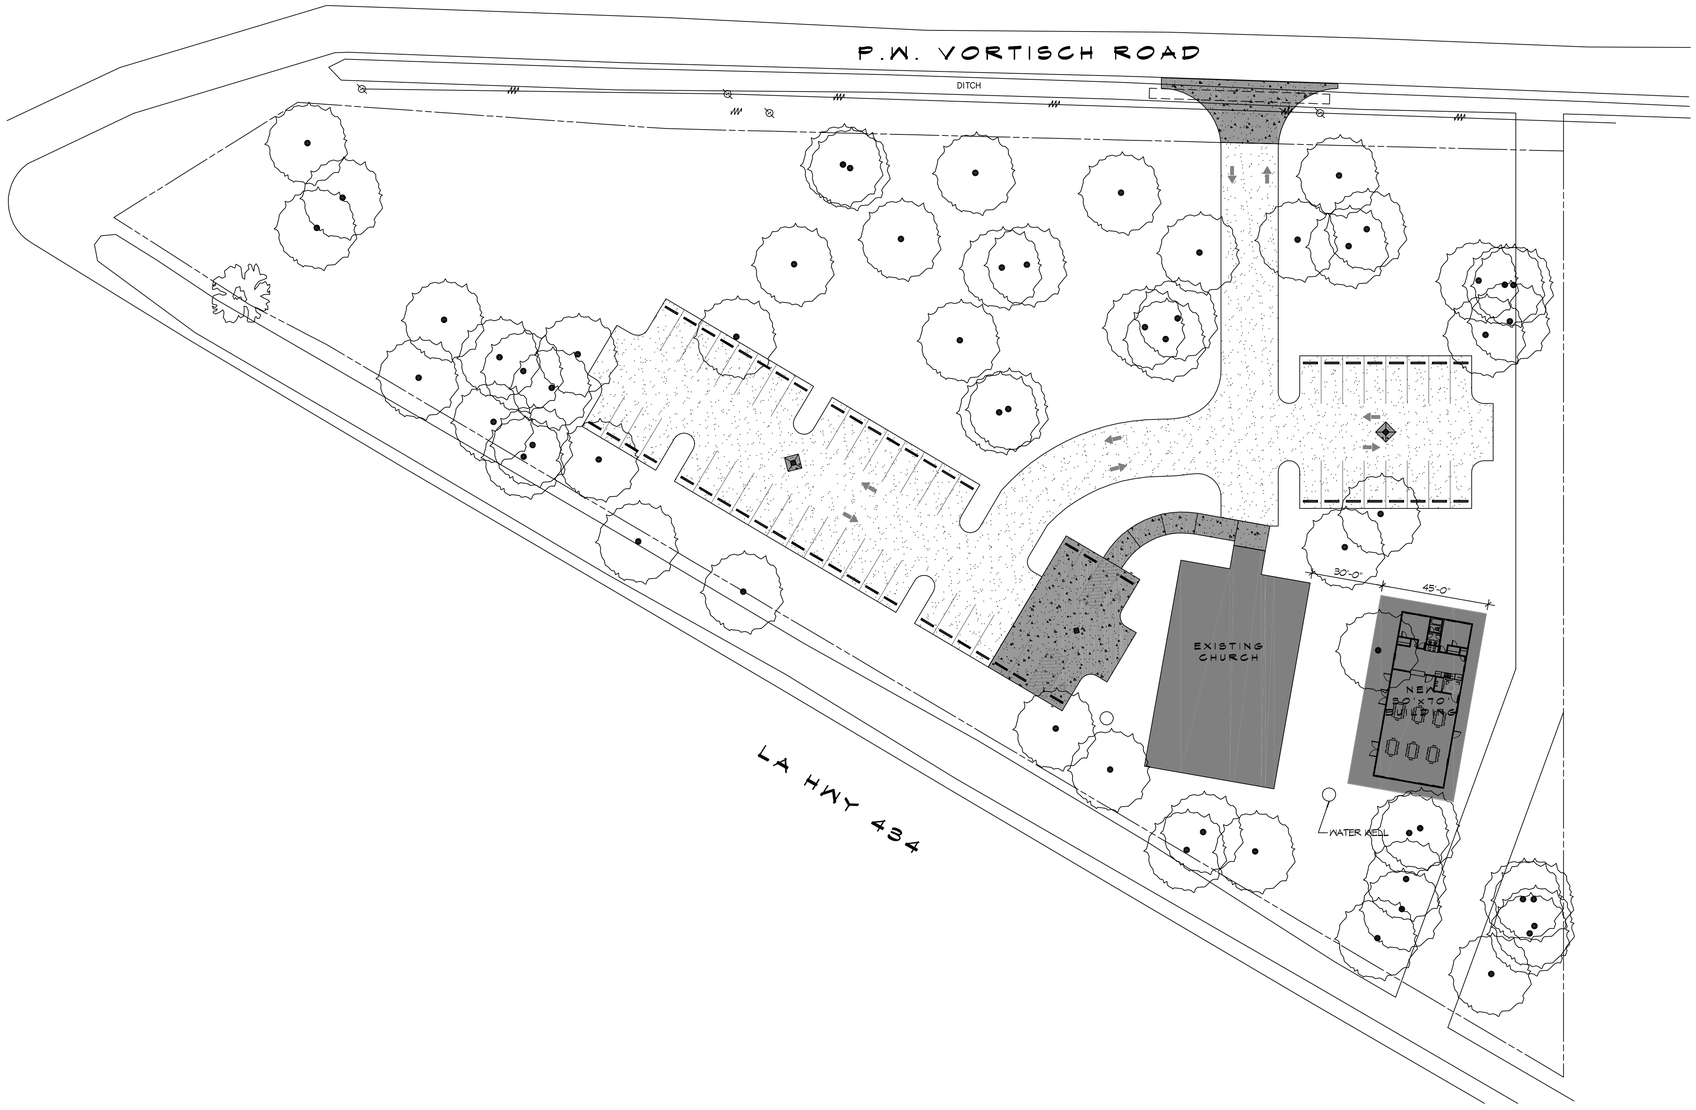

1 SITE PLAN
SCALE: 1" = 30'

DAMMON ENGINEERING, INC.
LOUISIANA & MISSISSIPPI
www.dammonengineering.com
info@dammonengineering.com
PH: 985.649.5832
Chief Engineer: Brian Mistich, PE
554 Old Spanish Trail
Slidell, LA 70458

REVISIONS

#	DESCRIPTION	DATE

SEAL:

PRO MULTIS LACOMBE CHAPEL

PW VORTISCH ROAD AND LA HWY 434
LACOMBE, LOUISIANA 70445

JOB No:	2299	DATE:	12-13-18
DRAWN BY:	CKD	CHECKED BY:	CKD

The client owns the ideas and documents, images and other expressions (electronic) that are prepared by Dammon Engineering, Inc. (DE). Unauthorized use of these documents is prohibited. DE shall not be responsible for any modifications made to these documents without the prior written consent of DE. Submission or distribution of documents to meet official regulatory requirements or for other purposes in connection with the project is not to be construed as publication in derogation of DE's rights. Any reuse without written verification or adaptation by DE for the specific purpose intended will be at user's sole risk and without liability or legal exposure to DE. User shall indemnify and hold harmless DE from all claims, damages, losses and expenses including attorney's fees arising out of or resulting therefrom. Any such verification or adaptation will entitle DE to further compensation at rates to be agreed upon by user and DE.

SHEET TITLE:
SITE PLAN

DRAWING NUMBER:
C101

SHEET No: 1 of 3

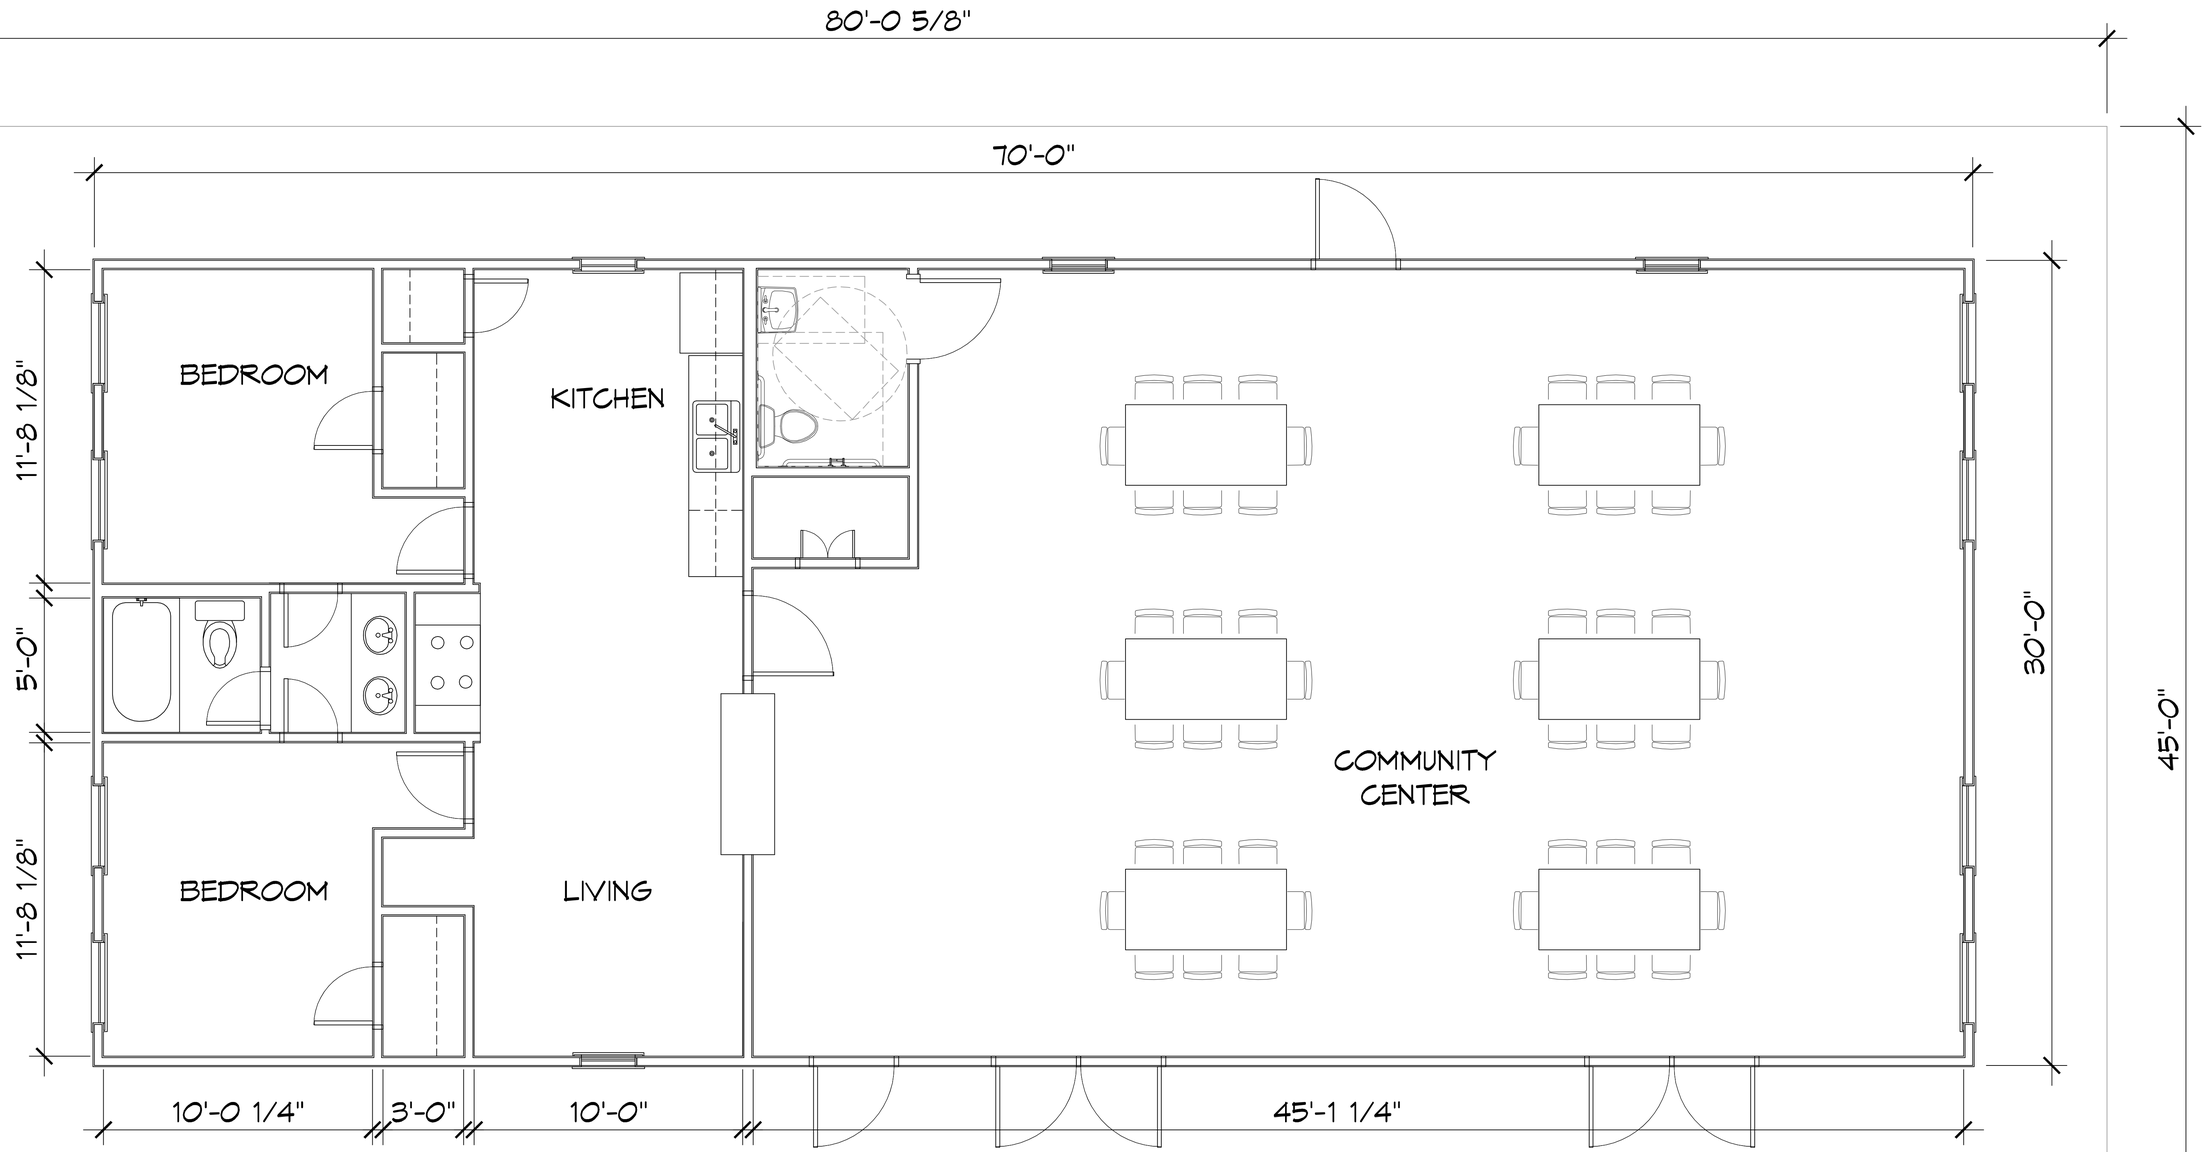

N

2 ARCHITECTURAL FLOOR PLAN
SCALE: 3/8" = 1'-0"

DAMMON ENGINEERING, INC.
LOUISIANA & MISSISSIPPI
www.dammonengineering.com
info@dammonengineering.com
Ph: 985.649.5832
Chief Engineer: Brian Mistich, PE
554 Old Spanish Trail
Slidell, LA 70458

#	DESCRIPTION	REVISIONS	DATE

SEAL:

PRO MULTIS LACOMBE CHAPEL

PIN VORTECH ROAD AND LA HWY 434
LACOMBE, LOUISIANA 70445

JOB No:	2564	DATE:	12-13-18
DRAWN BY:	CKD	CHECKED BY:	CKD

The above drawings and specifications, designs and arrangements represented thereby are and shall remain the property of Dammon Engineering, Inc. and are not to be used in whole or in part for any other project without the written permission of Dammon Engineering. These drawings are not to be changed or copied in any form or manner whatsoever nor are they to be assigned to any third party without first obtaining the expressed written permission and consent of Dammon Engineering. Visual contact with these drawings or specifications shall constitute conclusive evidence of the acceptance of these restrictions.

SHEET TITLE:
ARCHITECTURAL FLOOR PLAN

DRAWING NUMBER:

A101

SHEET No: 2 of 3

FILE NAME: J:\...\Lacombe\2564 - Pro Multis (Lacombe, Comm) - MEP\Drawings\Arch\Dwgs - ELEV, DWG & TMP - Thursday, December 13, 2018 1:39:40 PM

FILE NAME: J:_DAMMON\2018 - Pro Global Industries, Lacombe - LA\Drawings\Current Drawings\A201 elevations.dwg PLOT DATE & TIME: Thursday, December 13, 2018 1:41:03 PM

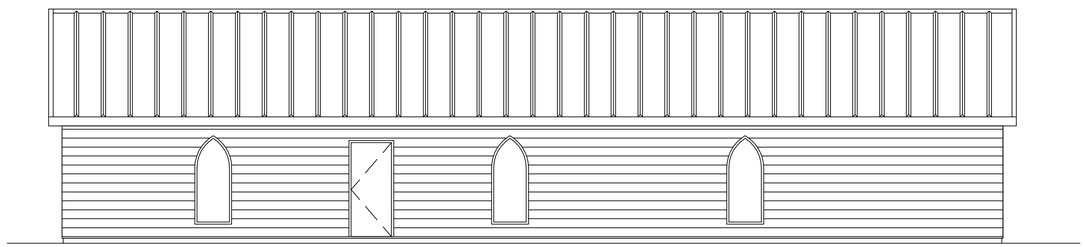

6 EXTERIOR ELEVATION
SCALE: 3/16" = 1'-0"

SOUTH

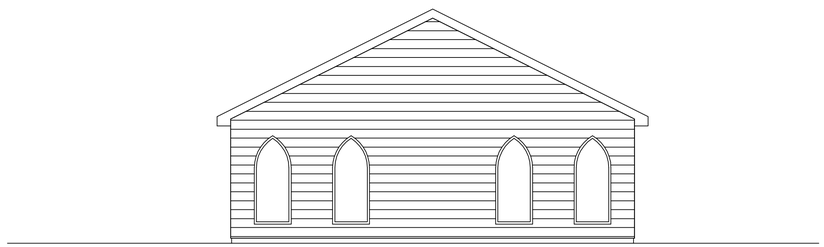

5 EXTERIOR ELEVATION
SCALE: ##########

WEST

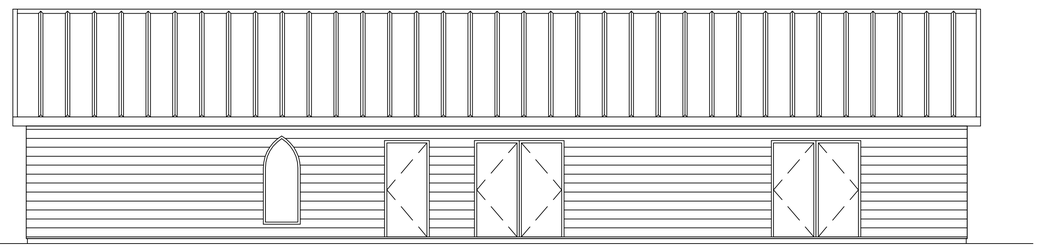

4 EXTERIOR ELEVATION
SCALE: ##########

NORTH

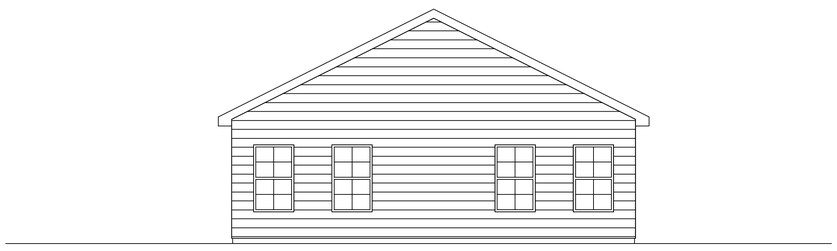

3 EXTERIOR ELEVATION
SCALE: ##########

EAST

DAMMON
ENGINEERING, INC.
LOUISIANA & MISSISSIPPI
www.dammonengineering.com
info@dammonengineering.com
PH: 985.649.5832
Chief Engineer: Brian Mistich, PE
554 Old Spanish Trail
Slidell, LA 70458

REVISIONS

#	DESCRIPTION	DATE

SEAL:

PRO MULTIS
LACOMBE CHAPEL

PIN VORTEX ROAD AND LA HWY 434
LACOMBE, LOUISIANA 70445

JOB No:	2254	DATE:	12-13-18
DRAWN BY:	CKD	CHECKED BY:	CKD

The ideas, drawings and designs shown, shown and arrangements represented thereby are and shall remain the property of Dammon Engineering, Inc. and no part thereof shall be used, loaned or disclosed to others for any purpose without the written permission of Dammon Engineering. Should conflicts exist between drawings or between drawings and specifications, it shall be the responsibility of the contractor to bring such conflicts to the attention of the architect before proceeding with the work. Dimensions govern over scale. Contractor shall verify and be responsible for all dimensions and conditions on the job. Any discrepancies must be reported to the architect before commencing work. Contractor shall coordinate all work of all trades. Contractor shall provide all necessary shoring, bracing and temporary supports required during construction. Contractor shall be responsible for all construction means, methods, techniques, sequences and procedures. Contractor shall be responsible for all safety precautions and programs in connection with the work.

SHEET TITLE:
EXTERIOR ELEVATIONS

DRAWING NUMBER:

A201

SHEET No: 3 of 3