VAV BOX SCHEDULE

TAG	MAKE/MODEL	SIZE	MINIMUM FLOW CFM	DESIGN FLOW CFM	CONTROL
VAV-1	Johnson Control TSS-5000	10	600	1400	KMC BAC-8001 CONTROLLER W/ STE-8001 SENSOR
VAV-2	Johnson Control TSS-5000	8	300	800	KMC BAC-8001 CONTROLLER W/ STE-8001 SENSOR
VAV-3	Johnson Control TSS-5000	12	800	1850	KMC BAC-8001 CONTROLLER W/ STE-8001 SENSOR
VAV-4	Johnson Control TSS-5000	10	600	1470	KMC BAC-8001 CONTROLLER W/ STE-8001 SENSOR
VAV-5	Johnson Control TSS-5000	10	600	1380	KMC BAC-8001 CONTROLLER W/ STE-8001 SENSOR
VAV-6	Johnson Control TSS-5000	14	1100	2730	KMC BAC-8001 CONTROLLER W/ STE-8001 SENSOR
VAV-7	Johnson Control TSS-5000	8	300	880	KMC BAC-8001 CONTROLLER W/ STE-8001 SENSOR
VAV-8	Johnson Control TSS-5000	6	200	500	KMC BAC-8001 CONTROLLER W/ STE-8001 SENSOR
1. CONFIGURE FOR PRESSURE INDEPENDENT VAV STAND ALONE OPERATION WITH HEAT/COOL SWITCH-OVER.					
2. FURNISH WITH AIRFLOW SENSOR, FLANGED DISCHARGE AND 120/24 V-UL APPROVED TRANSFORMER.					

NOTE: NAMING A CERTAIN BRAND, MAKE OR MANUFACTURER IS TO DESIGNATE THE GENERAL STYLE, TYPE, CHARACTER AND QUALITY STANDARD OF THE PRODUCT DESIRED. SUBSTITUTION REQUESTS MUST BE SUBMITTED PRIOR TO BIDDING.

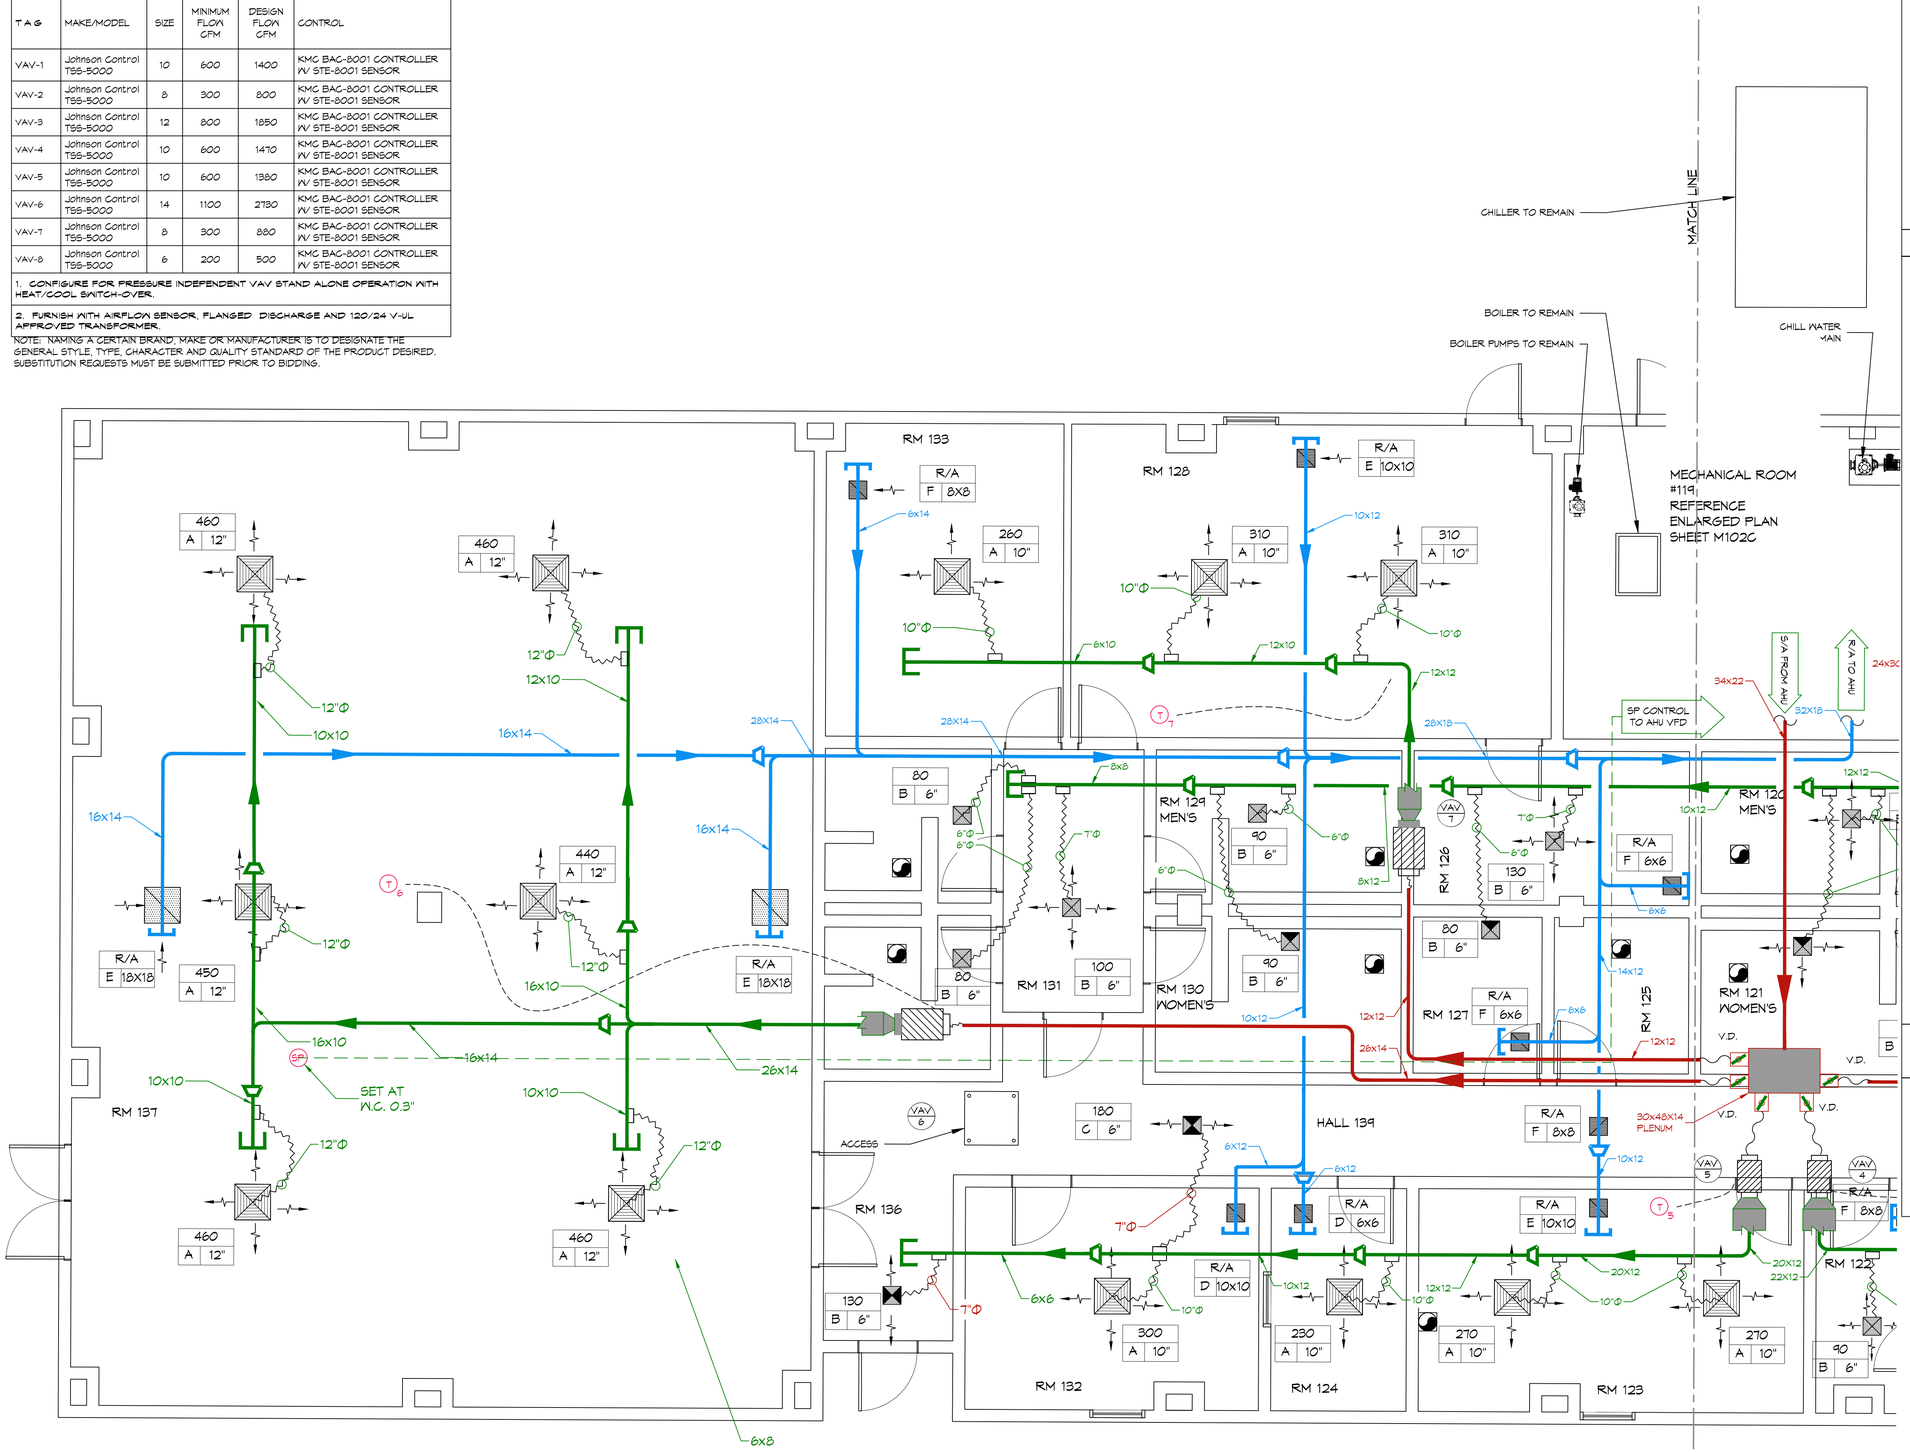

1 MECHANICAL PLAN
SCALE: 1/4" = 1'-0"

WEST

GENERAL HVAC DETAIL NOTES

1. ALL MECHANICAL WORK SHALL BE COORDINATED WITH THE WORK OF OTHER TRADES.
2. VERIFY ROUTING OF ALL WORK ON SITE.
3. HVAC CONTRACTOR REPLACE ALL EQUIPMENT FILTERS AT THE TIME OF POSSESSION OF THE PROJECT BY THE OWNER, USING ONLY NEW FILTERS OF THE PROPER SIZE AND TYPE.
4. CONTRACTOR SHALL LEAVE THE HVAC SYSTEM IN PROPER WORKING ORDER AND SHALL GUARANTEE SAME FOR A PERIOD OF TWELVE (12) MONTHS FROM THE DATE OF SUBSTANTIAL COMPLETION.
5. WHERE MOUNTING HEIGHTS ARE NOT INDICATED OR DIMENSIONED, INSTALL MECHANICAL SERVICES AND OVERHEAD EQUIPMENT TO PROVIDE THE MAXIMUM HEADROOM POSSIBLE.

LEGEND

- EXHAUST GRILLE AND ALL ASSOCIATED DUCT WORK TO REMAIN
- VAV/ZONE NUMBER TAG
- NEW VAV BOX
- RETURN AIR DIFFUSER (SIZED BELOW)
- SUPPLY AIR DIFFUSER (SIZED BELOW)
- TWO (2) WAY SUPPLY AIR GRILLE (SIZED BELOW)
- AIR FLOW DIRECTION
- SUPPLY AIR DUCT BEFORE VAV
- SUPPLY AIR DUCT AFTER VAV
- VAV VARIABLE DAMPER
- RETURN AIR DUCT
- FLEX DUCT
- ELECTRICAL WIRING
- THERMOSTAT, REF SPECIFICATIONS
- CAPPED OFF DUCT
- 1 = CFM FLOW RATE OR RETURN AIR
  A = REGISTER/GRILL SIZE SEE BELOW
  2 = ROUND DUCT SIZE FOR SUPPLY OR RETURN DUCT SIZE IN INCHES
- A = 24X24 SUPPLY DIFFUSER
- B = 12X12 SUPPLY DIFFUSER
- C = ROUND SUPPLY DIFFUSER
- D = NOT USED
- E = 24X24 RETURN GRILLE
- F = 12X12 RETURN GRILLE
- DUCT SMOKE DETECTOR, REF SPECIFICATIONS
- DUCT STATIC PRESSURE SENSOR, REF SPECIFICATIONS
- LIMIT OF NEW WORK

CONTRACTOR NOTE:

SCOPE OF WORK (SOW) INCLUDES BUT IS NOT LIMITED TO THE INSTALLATION OF A VARIABLE AIR VOLUME (VAV) SYSTEM AS SHOWN ON THESE PLANS. THIS INCLUDES THE PROCUREMENT AND INSTALLATION OF AN AIR HANDLING UNIT, VAV BOXES DIFFUSERS, DUCTWORK, PIPING, CONTROLS AND APPURTANCES AS REQUIRED FOR A COMPLETE AND FUNCTIONAL SYSTEM IN ACCORDANCE WITH CURRENT CODES AND STANDARDS. REFERENCE SPECIFICATIONS FOR ADDITIONAL REQUIREMENTS..

DAMMON ENGINEERING, INC.
LOUISIANA & MISSISSIPPI
www.dammonengineering.com
info@dammonengineering.com
PH: 985.649.5832
Chief Engineer: Brian Mistich, PE
554 Old Spanish Trail
Slidell, LA 70458

REVISIONS

#	DESCRIPTION	DATE

SEAL:

STATE OF LOUISIANA
BRIAN A. MISTICH
License No. 30187
7/25/2019
PROFESSIONAL ENGINEER

HVAC SYSTEM REPLACEMENT
PROJECT NO.: 01-107-065-11, F.01003807
STATE POLICE TROOP L HEADQUARTERS
2600 N CAUSEWAY BLVD, MANDEVILLE, LA 70471
STATE ID: 560614 SITE CODE: 152-3014

JOB No: 2312 | DATE: 7/25/2019
DRAWN BY: | CHECKED BY: RLD

SHEET TITLE:
MECHANICAL PLAN WEST

DRAWING NUMBER:
M102A

SHEET No: 5 of 9

All plans, specifications, studies, drawings and designs prepared by Dammon Engineering, Inc. are instruments of professional service. They are not to be altered, published, reused, copied or assigned to any other person or entity without the written permission of Dammon Engineering. Such unauthorized use shall be at the user's sole risk and without liability to Dammon Engineering. Such users shall indemnify and hold Dammon Engineering harmless from all claims arising from such unauthorized use. Dammon Engineering shall not be responsible for any changes made in the plans, specifications or other documents prepared by Dammon Engineering without the written authorization of Dammon Engineering.