RFP #2- 11-13-07

REVISED: 02-07-08 KD
REVISED: 03-07-07ab

FIRST FLOOR LIGHTING PLAN

SCALE: 3/16"= 1'-0"

CONNECT TO LIGHTING CONTACTOR 1
CKT PL1-25

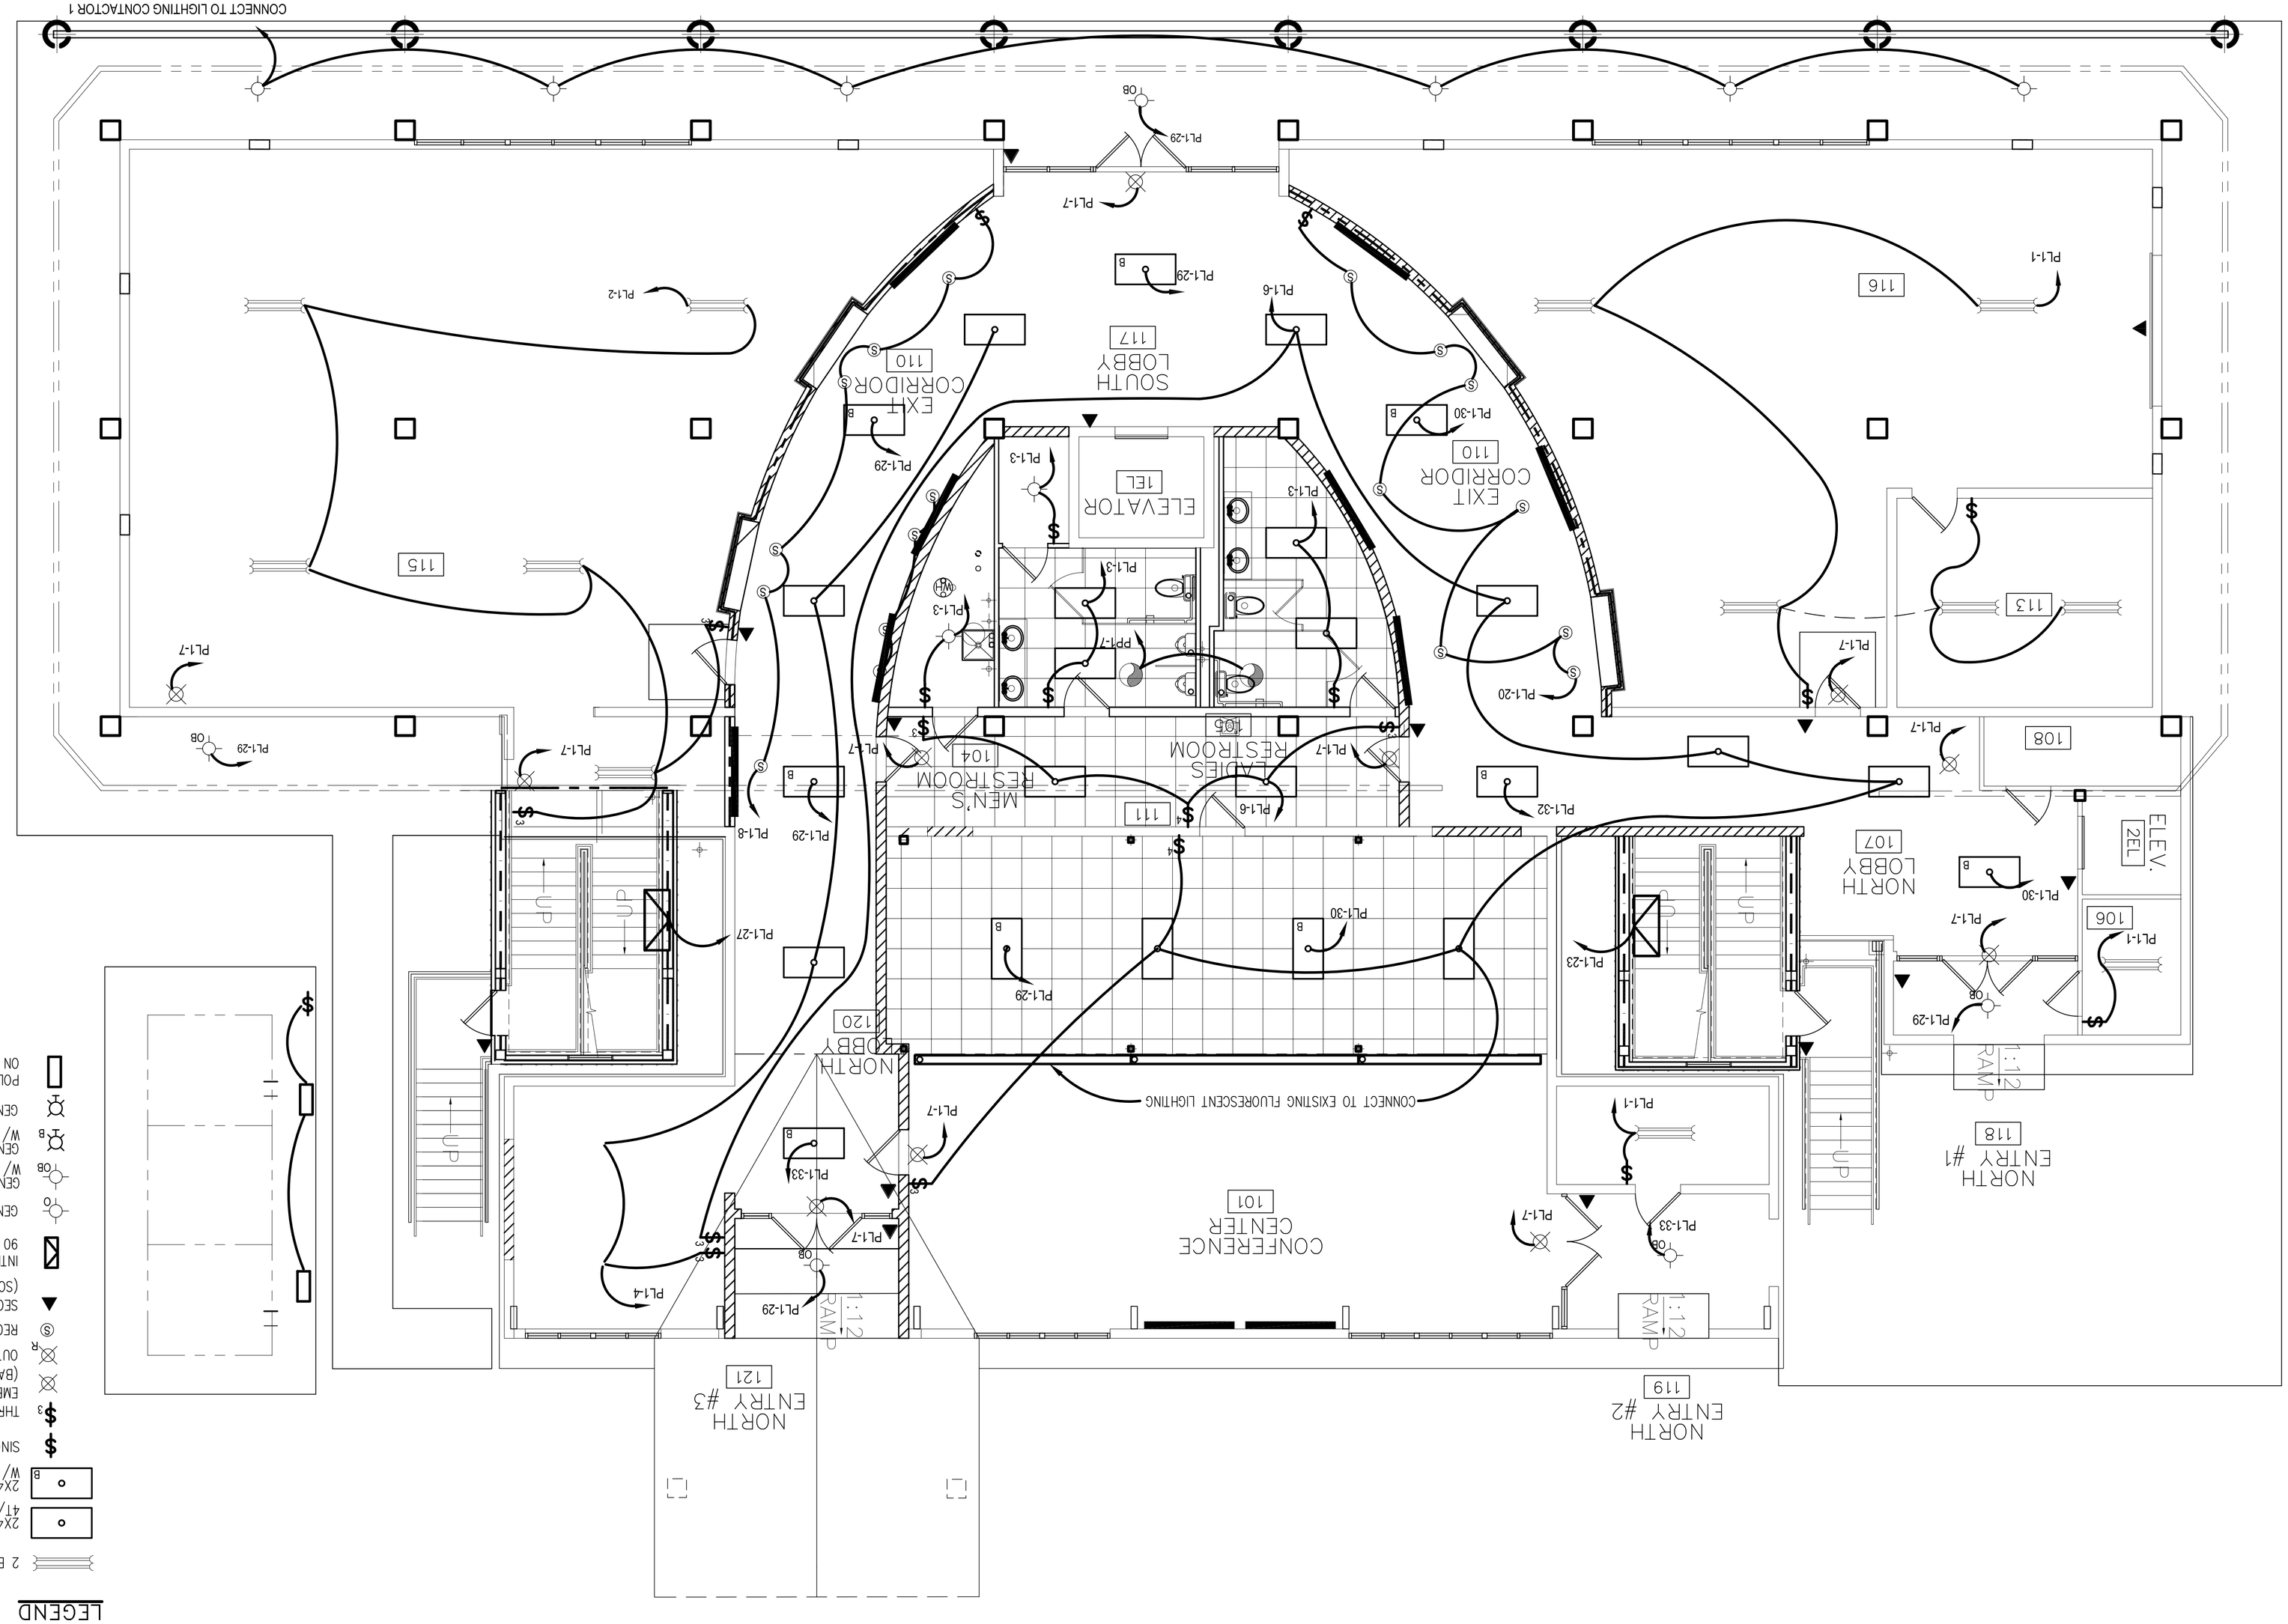

LEGEND

- 2 BULB FLUORESCENT FIXTURE
- 2X4 FLUORESCENT FIXTURE 4T/T/ 400W C
- B 2X4 FLUORESCENT FIXTURE W/ BATTERY BACKUP
- SINGLE POLE SWITCH
- 3 THREE-WAY SWITCH
- EMERGENCY/EXIT LIGHT FIXTURE (BATTERY BACK UP).
- R OUTDOOR WP REMOTE HEAD
- S RECESSED BULLET FIXTURE
- SECURITY ACCESS DOOR J BOX (SCANNER BY OTHERS)
- 90 MIN. BATTERY BACKUP INTERIOR FLUORESCENT SCONCE W/
- GENERIC OVERHEAD LIGHT
- DB GENERIC OVERHEAD LIGHT W/ BATTERY BACKUP
- B GENERIC WALL SCONCE W/ BATTERY BACKUP
- GENERIC WALL SCONCE
- POLE MOUNTED HPS LIGHT ON ELEVATED PLATFORM

RENOVATE OFFICE BUILDING

DAMMON ENGINEERING, INC.

1095 FLORIDA AVENUE 985-649-5832 SLIDELL, LA. 70458
DAMMONENGINEERING.COM

1ST FLOOR LIGHTING PLAN

ST. TAMMANY PARISH ADMIN. COMPLEX
OLD SPANISH TRAIL
SLIDELL, LOUISIANA

SCALE:AS NOTED
FILE:
JOB NO. 1729
DATE:1-8-07
SHEET E1.1
OF