DOOR SCHEDULE - LEVEL 1

DOOR No.	WIDTH	HEIGHT	DOOR PANEL	DOOR FRAME	HWG	FIRE RATING	STC RATING	COMMENTS/NOTES
LEVEL 1								
100.1.1	9' - 9 1/8"	7' - 9 1/2"	ASD	ASD	HWG-ASD			Automatic Sliding Door, Exterior.
100.1.2	9' - 10 3/4"	7' - 9 1/2"	ASD	ASD	HWG-ASD			Automatic Sliding Door, Interior.
100.3	3' - 2 1/2"	7' - 9 1/2"	DP_FGA	SF	HWG-E1			Exterior exit door in SF frame.
100.6.1	6' - 0"	7' - 6"	DP_F_SD_M	DF_TU	EXP-216			Meeting Room sliding door.
100.6.2	6' - 0"	7' - 6"	DP_F_SD_M	DF_TU	EXP-216			Meeting Room sliding door.
100.6.3	3' - 0"	6' - 8"	DP_F	DF_HM_00	HWG-P2	20 MIN.		Meeting Room hinged door. Add peep hole viewer.
100.7.1	7' - 0"	8' - 0"	DP_TU_WD	DF_TU	EXP-215			Breakfast room Tilt up door. See FF&E EXP-215.
100.7.2	7' - 0"	8' - 0"	DP_TU_WD	DF_TU	EXP-215			Breakfast room Tilt up door. See FF&E EXP-215.
100.8	3' - 0"	6' - 8"	DP_F	DF_HM_00	HWG-S2	20 MIN.		Staff Access door.
100.9	3' - 0"	6' - 8"	DP_F	DF_HM_00	HWG-S1	45 MIN.		Staff Access door.
100.10	3' - 0"	6' - 8"	DP_F	DF_HM_00	HWG-S1	45 MIN.		Service/Housekeeping door.
100.11.1	4' - 0"	6' - 8"	DP_F	DF_HM_00	HWG-MEE			Mech/Elec exterior door, PANIC HARDWARE REQ.
100.11.2	3' - 0"	6' - 8"	DP_F	DF_HM_00	HWG-ME	45 MIN.		Mech/Elec interior door, PANIC HARDWARE REQ.
100.12	3' - 0"	6' - 8"	DP_F	DF_HM_00	HWG-S3	20 MIN.		Storage double doors.
100.13.1	3' - 0"	6' - 8"	DP_F	DF_HM_00	HWG-O	20 MIN.		Office door.
100.13.2	3' - 0"	6' - 8"	DP_F	DF_HM_00	HWG-O			Office door.
100.14.1	3' - 0"	6' - 8"	DP_F	DF_HM_00	HWG-S1			Staff Access door.
100.14.2	3' - 0"	6' - 8"	DP_F	DF_HM_00	HWG-S2	45 MIN.		Staff Access door.
100.15	3' - 0"	6' - 8"	DP_F	DF_HM_00	HWG-O			Manager office
100.16	3' - 0"	6' - 8"	DP_F	DF_HM_00	HWG-S1			Service/Housekeeping door.
100.18	3' - 6"	6' - 8"	DP_F	DF_HM_00	HWG-S1	45 MIN.		Staff Access door.
100.19	3' - 0"	6' - 8"	DP_F	DF_HM_00	HWG-P1	20 MIN.		Public access Guest Laundry, Pool Vest and Fitness room doors.
100.20	3' - 0"	6' - 8"	DP_FG	DF_HM_00	HWG-P1	45 MIN.		Public access Guest Laundry, Pool Vest and Fitness room doors. 1 Hr glass required.
100.21	3' - 6"	6' - 8"	DP_FGA	DF_HM_01	HWG-E2			Exterior exit door in HM frame w/sidelight.
100.22	3' - 0"	6' - 8"	DP_F	DF_HM_00	HWG-S1			Storage single doors.
101.1	3' - 0"	6' - 8"	DP_G	DF_HM_00	HWG-G	20 MIN.	47	Guestroom Entrance door.
101.2	3' - 4"	6' - 8"	DP_F_SD	DF_HM_CO	HWG-SD			Guestroom Sliding door, NT2
101.3	3' - 0"	6' - 8"	DP_F_SD_B	DF_HM_CO	HWG-SDB			Guestroom Bathroom sliding door, NT2.
103.1	3' - 0"	6' - 8"	DP_G	DF_HM_00	HWG-G	20 MIN.	47	Guestroom Entrance door.
103.2	3' - 4"	6' - 8"	DP_F_SD	DF_HM_CO	HWG-SD			Guestroom sliding door, NT2.
103.3	3' - 0"	6' - 8"	DP_F	DF_HM_00	HWG-GB			Guestroom bathroom hinged door, NT2.
105.1	3' - 0"	6' - 8"	DP_G	DF_HM_00	HWG-G	20 MIN.	47	Guestroom Entrance door.
105.2	3' - 4"	6' - 8"	DP_F_SD	DF_HM_CO	HWG-SD			Guestroom sliding door, NT2.
105.3	3' - 0"	6' - 8"	DP_F	DF_HM_00	HWG-GB			Guestroom bathroom hinged door, NT2.
107.1	3' - 0"	6' - 8"	DP_G	DF_HM_00	HWG-G	20 MIN.	47	Guestroom Entrance door.
107.2	3' - 4"	6' - 8"	DP_F_SD	DF_HM_CO	HWG-SD			Guestroom sliding door, NT2.
107.3	3' - 0"	6' - 8"	DP_F	DF_HM_00	HWG-GB			Guestroom bathroom hinged door, NT2.
109.1	3' - 0"	6' - 8"	DP_G	DF_HM_00	HWG-G	20 MIN.	47	Guestroom Entrance door.
109.2	3' - 4"	6' - 8"	DP_F_SD	DF_HM_CO	HWG-SD			Guestroom sliding door, NT2.
109.3	3' - 0"	6' - 8"	DP_F	DF_HM_00	HWG-GB			Guestroom bathroom hinged door, NT2.
111.1	3' - 0"	6' - 8"	DP_G	DF_HM_00	HWG-G	20 MIN.	47	Guestroom Entrance door.
111.2	3' - 4"	6' - 8"	DP_F_SD	DF_HM_CO	HWG-SD			Guestroom sliding door, NT2.
111.3	3' - 0"	6' - 8"	DP_F	DF_HM_00	HWG-GB			Guestroom bathroom hinged door, NT2.
113.1	3' - 0"	6' - 8"	DP_G	DF_HM_00	HWG-G	20 MIN.	47	Guestroom Entrance door.
113.2	3' - 4"	6' - 8"	DP_F_SD	DF_HM_CO	HWG-SD			Guestroom sliding door, NT2.
113.3	3' - 0"	6' - 8"	DP_F	DF_HM_00	HWG-GB			Guestroom bathroom hinged door, NT2.
115.1	3' - 0"	6' - 8"	DP_G	DF_HM_00	HWG-G	20 MIN.	47	Guestroom Entrance door.
115.2	3' - 4"	6' - 8"	DP_F_SD	DF_HM_CO	HWG-SD			Guestroom sliding door, NT2.
115.3	3' - 0"	6' - 8"	DP_F	DF_HM_00	HWG-GB			Guestroom bathroom hinged door, NT2.
117.1	3' - 0"	6' - 8"	DP_G	DF_HM_00	HWG-G	20 MIN.	47	Guestroom Entrance door.
117.2	3' - 4"	6' - 8"	DP_F_SD	DF_HM_CO	HWG-SD			Guestroom sliding door, NT2.
117.3	3' - 0"	6' - 8"	DP_F	DF_HM_00	HWG-GB			Guestroom bathroom hinged door, NT2.
C101	3' - 6"	6' - 8"	DP_FGA	DF_HM_01	HWG-E2			Exterior exit door in HM frame w/sidelight.
C102	3' - 6"	6' - 8"	DP_FGA	DF_HM_01	HWG-E2			Exterior exit door in HM frame w/sidelight.
C103	3' - 6"	6' - 8"	DP_FGA	DF_HM_01	HWG-E2			Exterior exit door in HM frame w/sidelight.
C104.1	3' - 0"	6' - 8"	DP_FG	DF_HM_00	HWG-P1	45 MIN.		Public access Guest Laundry, Pool Vest and Fitness room doors. 1 Hr glass required.
C104.2	3' - 0"	6' - 8"	DP_N	DF_HM_00	HWG-P1	45 MIN.		Public access Guest Laundry, Pool Vest and Fitness room doors.
CH1	3' - 0"	6' - 8"	DP_F	DF_HM_00	HWG-C	90 MIN.		Linen Chute Door.
EC1	6' - 0"	6' - 8"	DP_F	DF_HM_00	HWG-EL			Electrical Closet double doors.
EQ1.1	4' - 0"	6' - 8"	DP_F	DF_HM_00	HWG-ELE	90 MIN.		Elevator Equipment room door. Acoustic seal required.
EQ1.2	3' - 0"	6' - 8"	DP_F	DF_HM_00	HWG-S1			Service/Housekeeping door.
PEQ1.3	3' - 0"	6' - 8"	DP_F	DF_HM_00	HWG-S1			Service/Housekeeping door.
R1	3' - 0"	6' - 8"	DP_F	DF_HM_00	HWG-WC	20 MIN.		Restroom door.
R2	3' - 0"	6' - 8"	DP_F	DF_HM_00	HWG-WC	20 MIN.		Restroom door.
R3	3' - 0"	6' - 8"	DP_F	DF_HM_00	HWG-WC			Restroom door.
ST1.1.1	3' - 0"	6' - 8"	DP_N	DF_HM_00	HWG-ST	90 MIN.		Stair Entry door on hold open.
ST1.1.2	3' - 0"	6' - 8"	DP_F	DF_HM_00	HWG-STE			Stair Exit door.
ST2.1.1	3' - 0"	6' - 8"	DP_N	DF_HM_00	HWG-ST	90 MIN.		Stair Entry door on hold open.
ST2.1.2	3' - 0"	6' - 8"	DP_F	DF_HM_00	HWG-STE			Stair Exit door.

DOOR GENERAL NOTES:

1. REFER TO SPECIFICATIONS FOR DOOR HARDWARE TYPES

2. HAND-ACTIVATED DOOR OPENING HARDWARE SHALL BE CENTERED BETWEEN 34" AND 48" A.F.F. U.N.O..

3. REFER TO SPECIFICATION SHEET A712 FOR FINISHES.

4. DOOR CLOSER SWEEP PERIOD SHALL BE ADJUSTED SO THAT FROM THE OPEN POSITION OF 70 DEGREES, THE DOOR WILL TAKE AT LEAST 3 SECONDS TO MOVE TO A POINT 3 INCHES FROM THE LATCH, MEASURED TO THE LEADING EDGE OF THE DOOR.

5. THE MAXIMUM DOOR OPENING FORCE FOR PUSHING OR PULLING INTERIOR DOORS SHALL BE 5 POUNDS PER FOOT.

6. ALL EXTERIOR DOORS ARE TO OPEN OUTWARD AND ARE TO BE SELF CLOSING.

7. CLOSERS TO BE PARALLEL ARM STYLE WHERE APPLICABLE.

9. DOOR FRAMES TO BE EQUIPPED W/ SILENCER BUTTONS UNLESS GASKETS ARE SPECIFIED.

10. ALL EXTERIOR H.M. DOORS AND FRAMES SHALL BE INSULATED.

11. FILL ALL VOIDS IN THRESHOLDS W/ SEALANT TO MATCH GROUT.

12. SEE FFE ITEMS FOR SPECIALTY DOORS EXP-215 & EXP-216

13. WHERE COAT HOOKS ARE INDICATED IN RESTROOMS AND BATHROOMS, LOCATE COAT HOOK CENTERED ON DOOR ON THE RESTROOMS AND BATHROOMS SIDE OF DOORS.

DOOR OPENING SCHEDULE SPECIFIC NOTES.

NT1. SEE STORE FRONT ELEVATIONS FOR FRAME TYPES.
NT2. INCREASE TYPICAL DOOR UNDERCUT TO 1".

DOOR OPENING FINISHES SCHEDULE.

ALL INTERIOR DOOR ARE TO BE SOLID CORE WOOD DOORS EXP-PL1 FINISHED ON ALL SIDES.

ALL INTERIOR HOLLOW METAL DOORS AND FRAMES ARE TO BE EXP-PT3 FINISHED.

ALL EXTERIOR SOLID CORE HOLLOW METAL DOORS AND FRAMES ARE TO BE EXP-PT3 FINISHED.

ALL ALUMINUM DOORS AND FRAMES ARE TO BE CLEAR ANODIZED ALUMINUM FINISHED.

DOOR SCHEDULE - LEVEL 2

DOOR No.	WIDTH	HEIGHT	DOOR PANEL	DOOR FRAME	HWG	FIRE RATING	STC RATING	COMMENTS/NOTES
LEVEL 2								
201.1	3' - 0"	6' - 8"	DP_G	DF_HM_00	HWG-G	20 MIN.	47	Guestroom Entrance door.
201.2	3' - 4"	6' - 8"	DP_F_SD	DF_HM_CO	HWG-SD			Guestroom sliding door, NT2.
201.3	3' - 0"	6' - 8"	DP_F	DF_HM_00	HWG-GB			Guestroom bathroom hinged door, NT2.
202.1	3' - 0"	6' - 8"	DP_G	DF_HM_00	HWG-G	20 MIN.	47	Guestroom Entrance door.
202.2	3' - 4"	6' - 8"	DP_F_SD	DF_HM_CO	HWG-SD			Guestroom sliding door, NT2.
202.3	3' - 0"	6' - 8"	DP_F	DF_HM_00	HWG-GB			Guestroom bathroom hinged door, NT2.
203.1	3' - 0"	6' - 8"	DP_G	DF_HM_00	HWG-G	20 MIN.	47	Guestroom Entrance door.
203.2	3' - 4"	6' - 8"	DP_F_SD	DF_HM_CO	HWG-SD			Guestroom sliding door, NT2.
203.3	3' - 0"	6' - 8"	DP_F	DF_HM_00	HWG-GB			Guestroom bathroom hinged door, NT2.
204.1	3' - 0"	6' - 8"	DP_G	DF_HM_00	HWG-G	20 MIN.	47	Guestroom Entrance door.
204.2	3' - 4"	6' - 8"	DP_F_SD	DF_HM_CO	HWG-SD			Guestroom sliding door, NT2.
204.3	3' - 0"	6' - 8"	DP_F	DF_HM_00	HWG-GB			Guestroom bathroom hinged door, NT2.
205.1	3' - 0"	6' - 8"	DP_G	DF_HM_00	HWG-G	20 MIN.	47	Guestroom Entrance door.
205.2	3' - 4"	6' - 8"	DP_F_SD	DF_HM_CO	HWG-SD			Guestroom sliding door, NT2.
205.3	3' - 0"	6' - 8"	DP_F	DF_HM_00	HWG-GB			Guestroom bathroom hinged door, NT2.
206.1	3' - 0"	6' - 8"	DP_G	DF_HM_00	HWG-G	20 MIN.	47	Guestroom Entrance door.
206.2	3' - 4"	6' - 8"	DP_F_SD	DF_HM_CO	HWG-SD			Guestroom sliding door, NT2.
206.3	3' - 0"	6' - 8"	DP_F	DF_HM_00	HWG-GB			Guestroom bathroom hinged door, NT2.
207.1	3' - 0"	6' - 8"	DP_G	DF_HM_00	HWG-G	20 MIN.	47	Guestroom Entrance door.
207.2	3' - 4"	6' - 8"	DP_F_SD	DF_HM_CO	HWG-SD			Guestroom Bathroom sliding door, NT2.
207.3	3' - 0"	6' - 8"	DP_F_SD_B	DF_HM_CO	HWG-SDB			Guestroom Bathroom sliding door, NT2.
207.C	3' - 0"	6' - 8"	DP_F	DF_HM_DA	HWG-DA	45 MIN.	47	Double acting Guestroom connecting door.
208.1	3' - 0"	6' - 8"	DP_G	DF_HM_00	HWG-G	20 MIN.	47	Guestroom Entrance door.
208.2	3' - 4"	6' - 8"	DP_F_SD	DF_HM_CO	HWG-SD			Guestroom sliding door, NT2.
208.3	3' - 0"	6' - 8"	DP_F	DF_HM_00	HWG-GB			Guestroom bathroom hinged door, NT2.
209.1	3' - 0"	6' - 8"	DP_G	DF_HM_00	HWG-G	20 MIN.	47	Guestroom Entrance door.
209.2	3' - 4"	6' - 8"	DP_F_SD	DF_HM_CO	HWG-SD			Guestroom sliding door, NT2.
209.3	3' - 0"	6' - 8"	DP_F	DF_HM_00	HWG-GB			Guestroom bathroom hinged door, NT2.
210.1	3' - 0"	6' - 8"	DP_G	DF_HM_00	HWG-G	20 MIN.	47	Guestroom Entrance door.
210.2	3' - 4"	6' - 8"	DP_F_SD	DF_HM_CO	HWG-SD			Guestroom sliding door, NT2.
210.3	3' - 0"	6' - 8"	DP_F	DF_HM_00	HWG-GB			Guestroom bathroom hinged door, NT2.
211.1	3' - 0"	6' - 8"	DP_G	DF_HM_00	HWG-G	20 MIN.	47	Guestroom Entrance door.
211.2	3' - 4"	6' - 8"	DP_F_SD	DF_HM_CO	HWG-SD			Guestroom sliding door, NT2.
211.3	3' - 0"	6' - 8"	DP_F	DF_HM_00	HWG-GB			Guestroom bathroom hinged door, NT2.
212.1	3' - 0"	6' - 8"	DP_G	DF_HM_00	HWG-G	20 MIN.	47	Guestroom Entrance door.
212.2	3' - 4"	6' - 8"	DP_F_SD	DF_HM_CO	HWG-SD			Guestroom sliding door, NT2.
212.3	3' - 0"	6' - 8"	DP_F	DF_HM_00	HWG-GB			Guestroom bathroom hinged door, NT2.
213.1	3' - 0"	6' - 8"	DP_G	DF_HM_00	HWG-G	20 MIN.	47	Guestroom Entrance door.
213.2	3' - 4"	6' - 8"	DP_F_SD	DF_HM_CO	HWG-SD			Guestroom sliding door, NT2.
213.3	3' - 0"	6' - 8"	DP_F	DF_HM_00	HWG-GB			Guestroom bathroom hinged door, NT2.
214.1	3' - 0"	6' - 8"	DP_G	DF_HM_00	HWG-G	20 MIN.	47	Guestroom Entrance door.
214.2	3' - 4"	6' - 8"	DP_F_SD	DF_HM_CO	HWG-SD			Guestroom sliding door, NT2.
214.3	3' - 0"	6' - 8"	DP_F	DF_HM_00	HWG-GB			Guestroom bathroom hinged door, NT2.
215.1	3' - 0"	6' - 8"	DP_G	DF_HM_00	HWG-G	20 MIN.	47	Guestroom Entrance door.
215.2	3' - 4"	6' - 8"	DP_F_SD	DF_HM_CO	HWG-SD			Guestroom sliding door, NT2.
215.3	3' - 0"	6' - 8"	DP_F	DF_HM_00	HWG-GB			Guestroom bathroom hinged door, NT2.
216.1	3' - 0"	6' - 8"	DP_G	DF_HM_00	HWG-G	20 MIN.	47	Guestroom Entrance door.
216.2	3' - 4"	6' - 8"	DP_F_SD	DF_HM_CO	HWG-SD			Guestroom sliding door, NT2.
216.3	3' - 0"	6' - 8"	DP_F	DF_HM_00	HWG-GB			Guestroom bathroom hinged door, NT2.
217.1	3' - 0"	6' - 8"	DP_G	DF_HM_00	HWG-G	20 MIN.	47	Guestroom Entrance door.
217.2	3' - 4"	6' - 8"	DP_F_SD	DF_HM_CO	HWG-SD			Guestroom sliding door, NT2.
217.3	3' - 0"	6' - 8"	DP_F	DF_HM_00	HWG-GB			Guestroom bathroom hinged door, NT2.
218.1	3' - 0"	6' - 8"	DP_G	DF_HM_00	HWG-G	20 MIN.	47	Guestroom Entrance door.
218.2	3' - 4"	6' - 8"	DP_F_SD	DF_HM_CO	HWG-SD			Guestroom Sliding door, NT2
218.3	3' - 0"	6' - 8"	DP_F	DF_HM_00	HWG-GB			Guestroom bathroom hinged door, NT2.
219.1	3' - 0"	6' - 8"	DP_G	DF_HM_00	HWG-G	20 MIN.	47	Guestroom Entrance door.
219.2	3' - 4"	6' - 8"	DP_F_SD	DF_HM_CO	HWG-SD			Guestroom sliding door, NT2.
219.3	3' - 0"	6' - 8"	DP_F	DF_HM_00	HWG-GB			Guestroom bathroom hinged door, NT2.
220.1	3' - 0"	6' - 8"	DP_G	DF_HM_00	HWG-G	20 MIN.	47	Guestroom Entrance door.
220.2	3' - 4"	6' - 8"	DP_F_SD	DF_HM_CO	HWG-SD			Guestroom sliding door, NT2.
220.3	3' - 0"	6' - 8"	DP_F	DF_HM_00	HWG-GB			Guestroom bathroom hinged door, NT2.
221.1	3' - 0"	6' - 8"	DP_G	DF_HM_00	HWG-G	20 MIN.	47	Guestroom Entrance door.
221.2	3' - 4"	6' - 8"	DP_F_SD	DF_HM_CO	HWG-SD			Guestroom sliding door, NT2.
221.3	3' - 0"	6' - 8"	DP_F	DF_HM_00	HWG-GB			Guestroom bathroom hinged door, NT2.
222.1	3' - 0"	6' - 8"	DP_G	DF_HM_00	HWG-G	20 MIN.	47	Guestroom Entrance door.
222.2	3' - 4"	6' - 8"	DP_F_SD	DF_HM_CO	HWG-SD			Guestroom sliding door, NT2.
222.3	3' - 0"	6' - 8"	DP_F	DF_HM_00	HWG-GB			Guestroom bathroom hinged door, NT2.
223.1	3' - 0"	6' - 8"	DP_G	DF_HM_00	HWG-G	20 MIN.	47	Guestroom Entrance door.
223.2	3' - 4"	6' - 8"	DP_F_SD	DF_HM_CO	HWG-SD			Guestroom sliding door, NT2.
223.3	3' - 0"	6' - 8"	DP_F	DF_HM_00	HWG-GB			Guestroom bathroom hinged door, NT2.
224.1	3' - 0"	6' - 8"	DP_G	DF_HM_00	HWG-G	20 MIN.	47	Guestroom Entrance door.
224.2	3' - 4"	6' - 8"	DP_F_SD	DF_HM_CO	HWG-SD			Guestroom sliding door, NT2.
224.3	3' - 0"	6' - 8"	DP_F	DF_HM_00	HWG-GB			Guestroom bathroom hinged door, NT2.
225.1	3' - 0"	6' - 8"	DP_G	DF_HM_00	HWG-G	20 MIN.	47	Guestroom Entrance door.
225.2	3' - 4"	6' - 8"	DP_F_SD	DF_HM_CO	HWG-SD			Guestroom sliding door, NT2.
225.3	3' - 0"	6' - 8"	DP_F	DF_HM_00	HWG-GB			Guestroom bathroom hinged door, NT2.
226.1	3' - 0"	6' - 8"	DP_G	DF_HM_00	HWG-G	20 MIN.	47	Guestroom Entrance door.
226.2	3' - 4"	6' - 8"	DP_F_SD	DF_HM_CO	HWG-SD			Guestroom Sliding door, NT2
226.3	3' - 0"	6' - 8"	DP_F	DF_HM_00	HWG-GB			Guestroom bathroom hinged door, NT2.
227.1	3' - 0"	6' - 8"	DP_G	DF_HM_00	HWG-G	20 MIN.	47	Guestroom Entrance door.
227.2	3' - 4"	6' - 8"	DP_F_SD	DF_HM_CO	HWG-SD			Guestroom sliding door, NT2.
227.3	3' - 0"	6' - 8"	DP_F	DF_HM_00	HWG-GB			Guestroom bathroom hinged door, NT2.
229.1	3' - 0"	6' - 8"	DP_G	DF_HM_00	HWG-G	20 MIN.	47	Guestroom Entrance door.
229.2	3' - 4"	6' - 8"	DP_F_SD	DF_HM_CO	HWG-SD			Guestroom sliding door, NT2.
229.3	3' - 0"	6' - 8"	DP_F	DF_HM_00	HWG-GB			Guestroom bathroom hinged door, NT2.
CH2	3' - 0"	6' - 8"	DP_F	DF_HM_00	HWG-C1	45 MIN.		Linen Chute room Door.
EC2	6' - 0"	6' - 8"	DP_F	DF_HM_00	HWG-EL			Electrical Closet double doors.
EQ2.1	3' - 0"	6' - 8"	DP_F	DF_HM_00	HWG-S1	20 MIN.		Service/Housekeeping door.
H2	3' - 0"	6' - 8"	DP_F	DF_HM_00	HWG-S1	20 MIN.		Service/Housekeeping door, NT2.
ST1.2	3' - 0"	6' - 8"	DP_N	DF_HM_00	HWG-ST	90 MIN.		Stair Entry door on hold open.
ST2.2	3' - 0"	6' - 8"	DP_N	DF_HM_00	HWG-ST	90 MIN.		Stair Entry door on hold open.
VC1.2	2' - 3"	6' - 8"	DP_F	DF_HM_00	HWG-S2			VTAC Closet.
VC2.2	2' - 3"	6' - 8"	DP_F	DF_HM_00	HWG-S2			VTAC Closet.

ABBREVIATIONS USED IN THE DOOR OPENING SCHEDULES.

AL = ALUMINUM
ADB = AUTOMATIC DOOR BOTTOM
ADO = AUTOMATIC DOOR OPERATOR
ASD = AUTOMATIC SLIDING DOOR.
BLT = BORROWED LIGHT
CR = CARD READER FOR ADO AND ELECTRONIC LOCKS.
DE = DELAYED EGRESS OR DOUBLE EGRESS.
DF = DOOR FRAME
DP = DOOR PANEL
DR = DOOR
ELEV NO. = FRAME ELEVATION NUMBER.
GL = GLASS TYPE. SEE SPECIFICATION FOR TYPES.
HO = ELECTRO-MAGNETIC HOLD-OPEN DEVICE
HM = HOLLOW METAL
HWG = HARDWARE GROUP
MAG LOCK = MAGNETIC LOCK
MIN = DOOR RATING IN MINUTES.
NO. = NUMBER OR NUMBERS
NT = NOTE REFERENCE WITH NUMBER. SEE SPECIFIC NOTES.
OA = OVERALL
OH = OVERHEAD STOP TYPES
PP = PUSH PLATES FOR ADO
REV NO. = REVISION NUMBER CORRESPONDING TO THE DOCUMENTS BEING ISSUED
WD = WOOD DOOR. SEE ROOM FINISHES SCHEDULE FOR TYPES.
WS = WALL STOP

DOOR HARDWARE GROUPS AND FINISHES.

Hardware finishes and base metals shall be listed below, unless otherwise indicated.

Satin stainless steel (US32D) and satin chromium plated (US26D) Finishes and base metals, unless otherwise indicated.
1. Exterior Hinges US32D on stainless steel.
2. Interior Hinges US26D on steel.
3. Flush Bolts US26D on brass or bronze.
4. Locks US32D on stainless steel.
5. Exit Devices - 33 Series Sprayed Aluminum.
6. Exit Devices - 99 Series Sprayed Aluminum.
7. Pulls, Push Plates/Bars US32D on stainless steel.
8. Coordinators USP on steel.
9. Closers Sprayed aluminum.
10. Overhead Stops/Holders US26D on brass or bronze.
11. Kickplate US32D on stainless steel.
12. Door Edge Guards US32D on stainless steel.
13. Armor Plates US32D on stainless steel.
14. Stops, Holders US26D on brass or bronze.
15. Thresholds Mill on aluminum.
16. Miscellaneous US26D on brass or bronze.

Hardware on aluminum doors shall match finish of doors and frame.
1. US32 and US32D Solid 18-8 chromium-nickel 300 Series, "Austenitic", non-magnetic.
a. Straight chrome-irons (magnetic) are not acceptable, except as hinge pins.
b. Items showing magnetic properties will be rejected.
c. For items not available in US32 or US32D provide US26 or US26D.

Door Hardware Groups.

HWG-ASD, Automatic sliding entrnace doors.
Hardware provided by door maunfacturer. provide cylinder lock for integration into exterior door.
BESAM overhead concealed SL500 with ECODOOR seals and magnetic catches.
Comments: .

HWG-C, Linen chute Door.
Hinges: Construction, type and quantity as specified. Qty 3 per leaf 4-1/2 by 4-1/2-inches.
Lockset/Function: Passage Function ANSI F75, free access both sides.
Closer: Parallel arm closer with appropriate mounting and cover. 1 Reqd.
Stop: Wall Stop, 1 Reqd.
Plates: SST 10" high kickplate both sides of door.
Gaskets: Fire, 1 set for single leaf door.
Comments: .

HWG-C1, Linen Chute Room Door.
Hinges: Construction, type and quantity as specified. Qty 3 per leaf 4-1/2 by 4-1/2-inches.
Lockset/Function: Storeroom or Service Function ANSI F86, keyed on exterior side, exterior lever is rigid at all times.
Card Reader: Electronic latchset for RFID card reader entry.
Closer: Parallel arm closer with appropriate mounting and cover. 1 Reqd.
Stop: Wall Stop, 1 Reqd.
Plates: SST 10" high kickplate both sides of door.
Gaskets: Fire, 1 set for single leaf door.
Comments: Also provide door bottom seal for acoustics.

HWG-DA, Double acting Gustroom connecting pair of single swing doors.
Hinges: Construction, type and quantity as specified. Qty 3 per leaf 4-1/2 by 4-1/2-inches.
Lockset/Function: Privacy, Bathroom or Bedroom Function ANSI F76. privacy push button on both side. Inside button locks outside lever. Set for each door. Mortice lock with a minimum 2cm (3/4in) throw thumb-turn deadbolt. Thumb turn lock operation on the guest room side of the door.
Stop: Overhead Stop, 2 Reqd.
Parallel arm closer with appropriate mounting and cover. 2 Reqd.
Gaskets: Smoke, 1 set for each single leaf door. Set for acoustic control.
Door sweep: Neoprene with ½-inch sweep at door bottom with 1¼-inch aluminum extrusion
Threshold: Solid surface.
Plate: Blank plate with no access to screws or bolts on non-guest room side door.
Levers: Fixed knob or lever on the guest room side.
Comments: .

HWG-E1, Exterior exit door in storefront framing.
Hinges: Construction, type and quantity as specified. Qty 3 per leaf 4-1/2 by 4-1/2-inches.
Lockset/Function: Entrance Function ANSI F81, keyed on exterior side with privacy turn button on interior side.
Exit Device: Rim type Exit device.
Closer: Parallel arm closer with appropriate mounting and cover. 1 Reqd.
Stop: Overhead Stop, 1 Reqd.
Gaskets: Weatherstripping, 1 set for single leaf door.
Door sweep: Neoprene with ½-inch sweep at door bottom with 1¼-inch aluminum extrusion
Threshold: Aluminum 5-inch saddle, ½-inch high.
Overhead Drip: 2-1/2-inch projection by full width of frame with clear anodized aluminum finish.
Comments: .

HWG-E2, Exterior exit door in frame w/sidelight and exterior guest access.
Hinges: Construction, type and quantity as specified. Qty 3 per leaf 4-1/2 by 4-1/2-inches. Power transfer type hinges.
Lockset/Function: Classroom Function ANSI F84, keyed on exterior side.
Exit Device/Security/Card Reader: Rim type Exit device. Electronic latchset for wall mounted weather proof RFID card reader entry.
Closer: Parallel arm closer with appropriate mounting and cover, 1 Reqd.
Stop: Overhead Stop, 1 Reqd.
Gaskets: Weatherstripping, 1 set for single leaf door.
Door sweep: Neoprene with ½-inch sweep at door bottom with 1¼-inch aluminum extrusion
Threshold: Aluminum 5-inch saddle, ½-inch high.
Overhead Drip: 2-1/2-inch projection by full width of frame with clear anodized aluminum finish.
Comments: Exception, Pool Room exterior door does not require exterior guest access with electronic latchset for RFID card reader entry.


HWG-EL, Electrical Closet double doors.
Hinges: Construction, type and quantity as specified. Qty 3 per leaf 4-1/2 by 4-1/2-inches.
Lockset/Function: Storeroom or Service Function ANSI F86, keyed on exterior side, exterior lever is rigid at all times.
Flush bolt with dust proof stike on inactive leaf. provide astrigal where required by the door manufacturer.
Closer: Parallel arm closer with appropriate mounting and cover. 2 Reqd.
Stop: Overhead Stop, 2 Reqd.
Comments: .

HWG-ELE, Elevator Equipment room door.
Hinges: Construction, type and quantity as specified. Qty 3 per leaf 4-1/2 by 4-1/2-inches.
Lockset/Function: Storeroom or Service Function ANSI F86, keyed on exterior side, exterior lever is rigid at all times.
Closer: Parallel arm closer with appropriate mounting and cover. 1 Reqd.
Stop: Overhead Stop, 1 Reqd.
Plates: SST 10" high kickplate corridor side only.
Gaskets: Fire, 1 set for single leaf door.
Comments: Also provide door bottom seal for acoustics.


HWG-G, Guestroom Entrance door.
Hinges: Construction, type and quantity as specified. Qty 3 per leaf 4-1/2 by 4-1/2-inches. Power transfer type hinges.
Lockset/Function: Hotel or Motel room Function ANSI F93, keyed on exterior side with privacy push button on interior side.
Card Reader: Electronic latchset for RFID card reader entry.
Closer: Parallel arm closer with appropriate mounting and cover. 1 Reqd.
Stop: Wall Stop, 1 Reqd.
Gaskets: Smoke, 1 set of double gasket system for single leaf door. Set for STC 47 acoustic control.
Accessories: Swing door guard, peep hole viewer and cover, 1 each per door.
Bottom Seal: Door bottom Seal.
Threshold: Pemko floor plate 196, mill finish aluminum.
Comments: .

HWG-GB, Guestroom bathroom hinged door.
Hinges: Construction, type and quantity as specified. Qty 3 per leaf 4-1/2 by 4-1/2-inches.
Lockset/Function: Privacy, Bathroom or Bedroom Function ANSI F76, privacy push button on both side. Inside button locks outside lever.
Stop: Wall Stop, 1 Reqd.
Gaskets: Smoke, 1 set for single leaf door. Set for acoustic control.
Accessories: coat hook, 1 per door.
Comments: .


HWG-ME, Mech/Elec interior door, PANIC HARDWARE REQ.
Hinges: Construction, type and quantity as specified. Qty 3 per leaf 4-1/2 by 4-1/2-inches.
Lockset/Function: Storeroom or Service Function ANSI F86, keyed on exterior side, exterior lever is rigid at

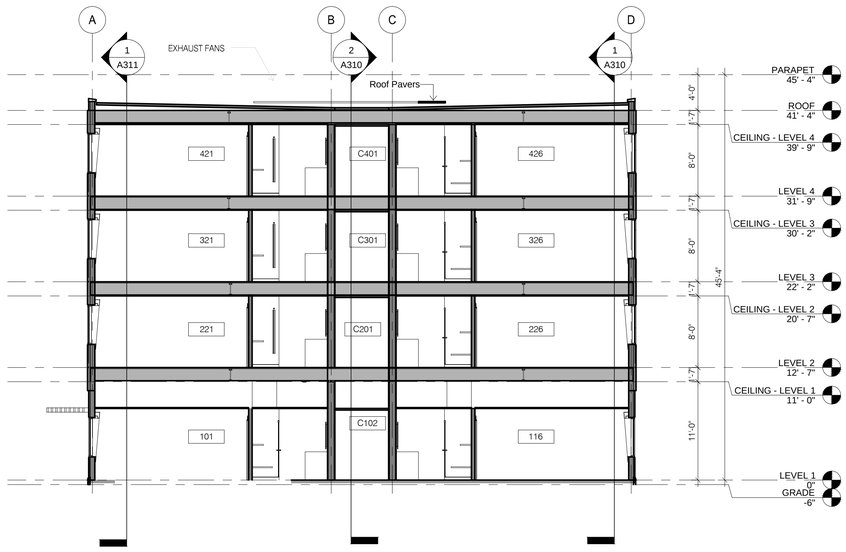


1 BLDG SECTION EAST
SCALE: 1/8" = 1'-0"

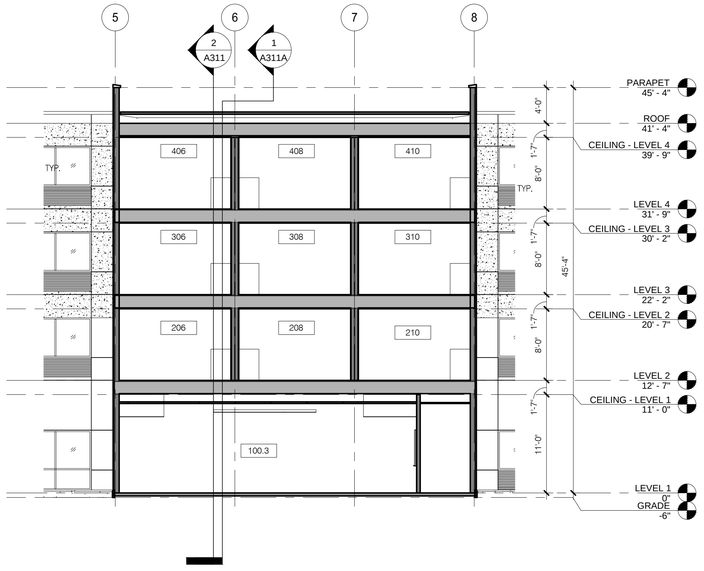

3 BLDG SECTION FRONT BUMP OUT
SCALE: 1/8" = 1'-0"

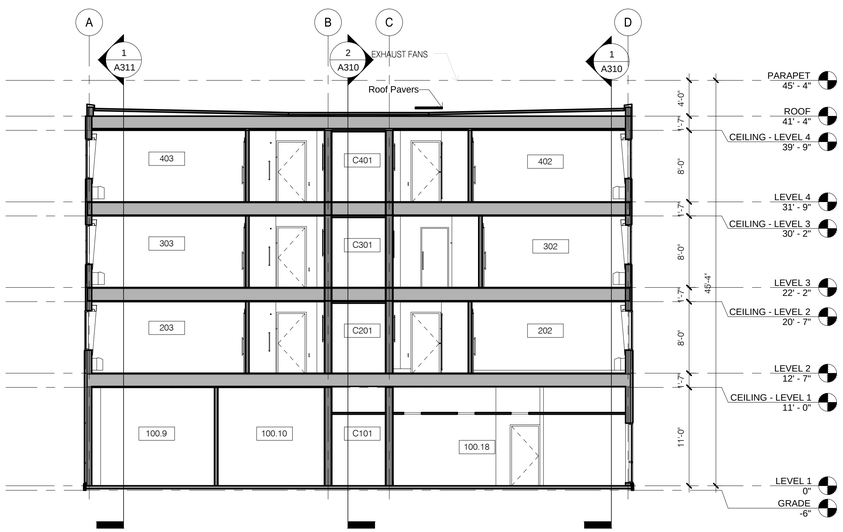

2 BLDG SECTION WEST
SCALE: 1/8" = 1'-0"

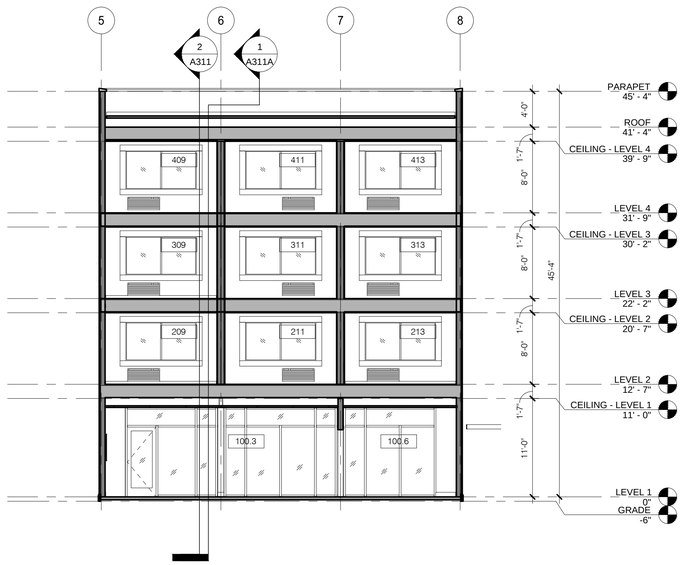

4 BLDG SECTION REAR BUMP OUT
SCALE: 1/8" = 1'-0"

DAMMON ENGINEERING, INC.
LOUISIANA & MISSISSIPPI
www.dammonengineering.com
info@dammonengineering.com
PH: 985.649.3832
Chief Engineer: Brian Mistich, PE
554 Old Spanish Trail
Slidell, LA 70458

REVISIONS

#	DESCRIPTION	DATE

SEAL:

PRELIMINARY NOT FOR CONSTRUCTION

LOCATION NUMBER: 16777
IN CODE: BTRJC

HOLIDAY INN EXPRESS

MIKE DESAI
SHADY PARK DRIVE LOT 9
DENHAM SPRINGS, LA

JOB No:	DATE:	CHECKED BY:
2321	06-15-17	GKD
DRAWN BY:	JTL	


© 2017 DAMMON ENGINEERING, INC. ALL RIGHTS RESERVED. THIS DRAWING AND THE DESIGN CONTAINED HEREIN IS THE EXCLUSIVE PROPERTY OF DAMMON ENGINEERING, INC. AND IS NOT TO BE USED IN WHOLE OR IN PART FOR ANY PROJECT OTHER THAN THE SPECIFIC PROJECT FOR WHICH IT WAS PREPARED WITHOUT THE EXPRESS WRITTEN PERMISSION OF DAMMON ENGINEERING, INC. ANY UNAUTHORIZED USE OF THIS DRAWING AND THE DESIGN CONTAINED HEREIN WILL BE AT THE SOLE RISK AND RESPONSIBILITY OF THE USER.

SHEET TITLE:
BUILDING SECTIONS FLAT ROOF SIDE VIEW


DRAWING NUMBER:
A312

SHEET No: - of =


DWG Name: J:\Holiday Inn Express 2017\Design\Current Drawings\A312 BUILDING SECTIONS FLAT ROOF SIDE VIEW.dwg Plotted: 6/15/2017 1:20:16 PM

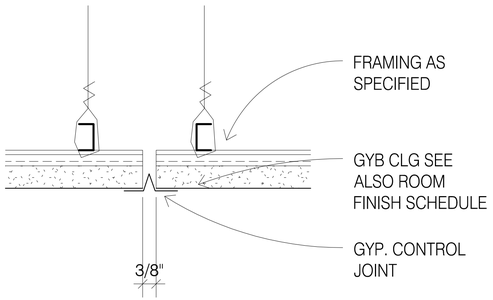


1 CEILING GYB. CONTROL JOINT
SCALE: 6" = 1'-0"

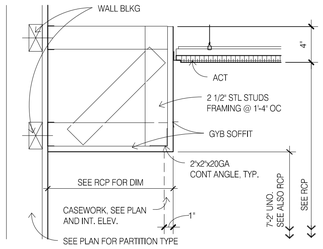


2 CEILING SOFFITS AT WALL & WITH LIGHT FIXTURE
SCALE: 1-1/2" = 1'-0"

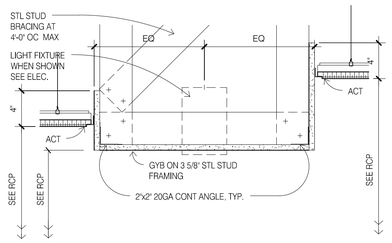


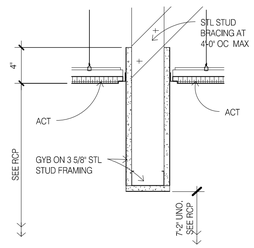



3 CEILING TRANSITION ACT/ACT
SCALE: 1-1/2" = 1'-0"

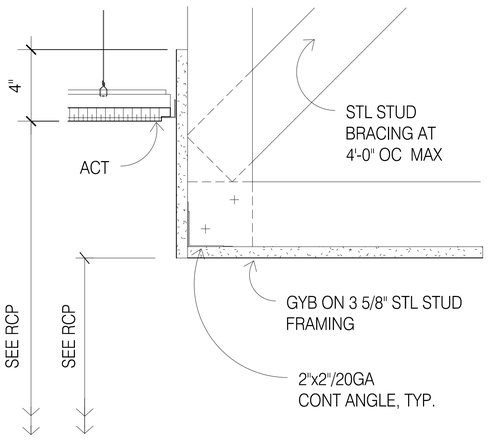

4 CEILING TRANSITION ACT/GYB
SCALE: 3" = 1'-0"

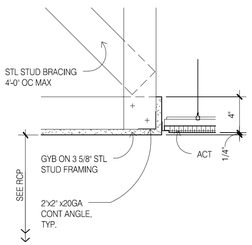


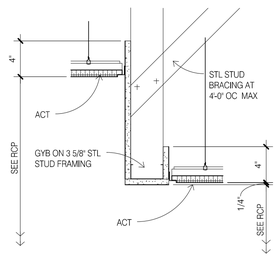

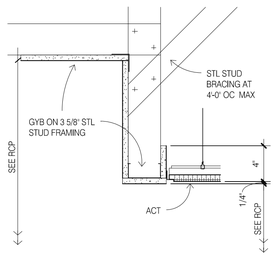


5 CEILING TRANSITION FLUSH & OFFSET ACT/ACT
SCALE: 1-1/2" = 1'-0"


7 CEILING TRANSITION OFFSET ACT/GYB
SCALE: 1-1/2" = 1'-0"

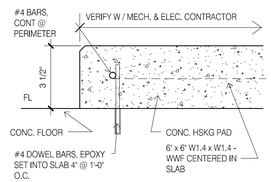


6 HOUSEKEEPING PAD
SCALE: 3" = 1'-0"

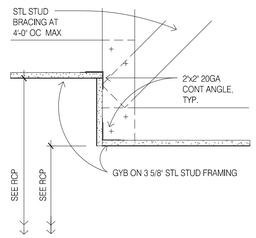


8 CEILING TRANSITION GYB/GYB
SCALE: 1-1/2" = 1'-0"

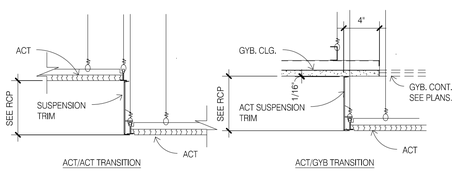


9 CEILING TRANSITION ACT/ACT METAL TRIMS
SCALE: 3" = 1'-0"

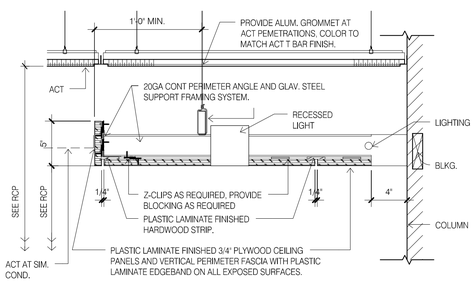

10 CEILING FLOATING WOOD PANELS
SCALE: 1-1/2" = 1'-0"

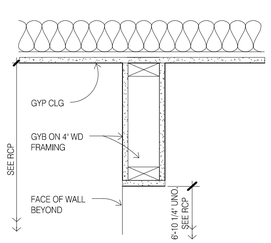

12 CEILING TRANSITION GYP/GYP
SCALE: 1-1/2" = 1'-0"

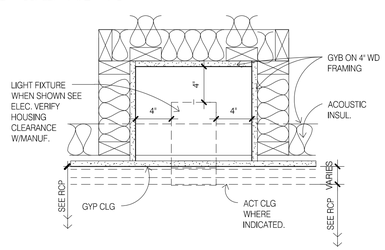

13 CEILING RECESSED FIXTURES
SCALE: 1-1/2" = 1'-0"

DAMMON ENGINEERING, INC.
LOUISIANA & MISSISSIPPI
www.dammonengineering.com
info@dammonengineering.com
PH: 985.649.5832
Chief Engineer: Brian Mistich, PE
554 Old Spanish Trail
Slidell, LA 70458

REVISIONS

#	DESCRIPTION	DATE

SEAL:

PRELIMINARY NOT FOR CONSTRUCTION

LOCATION NUMBER: 16777
IN CODE: BTRJC

HOLIDAY INN EXPRESS

MIKE DESAI
SHADY PARK DRIVE LOT 4
DENHAM SPRINGS, LA

JOB No:	2321	DATE:	06-15-17
DRAWN BY:	JTL	CHECKED BY:	GKD


SHEET TITLE:
CEILING AND MISCELLANEOUS DETS

DRAWING NUMBER:
A760


SHEET No: - of #

The plans and specifications and ideas and arrangements represented thereon are and shall remain the property of Dammon Engineering, Inc and shall not be used in whole or part for any work without written permission of Dammon Engineering, Inc. Visual contact with these drawings or specifications shall constitute prima facie evidence of the acceptance of these restrictions.

FILE NAME: J:_Active Holiday Inn Express 2017\Drawings\Current Drawings\A760_CEILING DETS.dwg LAST PLOTTED: Wednesday, October 25, 2017 12:12:25 PM

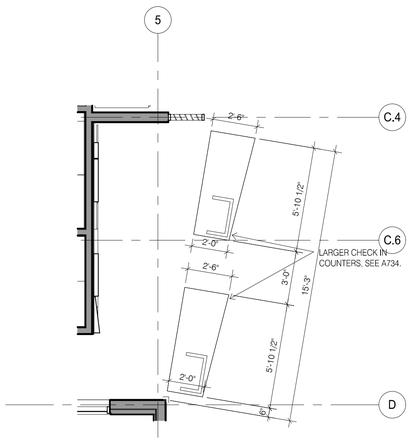


1 CHECK IN POD PLAN, LARGER PODS
SCALE: 1/4" = 1'-0"

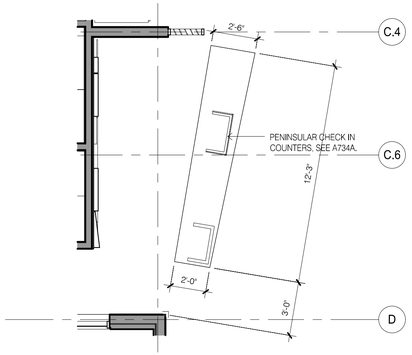


2 CHECK IN POD PLAN, PENINSULAR POD
SCALE: 1/4" = 1'-0"

NOTE:


ALL DIMENSIONS SHOWN ARE BASED ON STANDARD EQUIPMENT SIZES. EACH PROPERTY IS RESPONSIBLE FOR COORDINATING ALL FINAL DIMENSIONS WITH THE ACTUAL EQUIPMENT USED AND SPECIFIC OPERATIONAL NEEDS OF THE SPECIFIC PROPERTY; WHILE STILL COMPLYING WITH ALL ADA REQUIREMENTS.

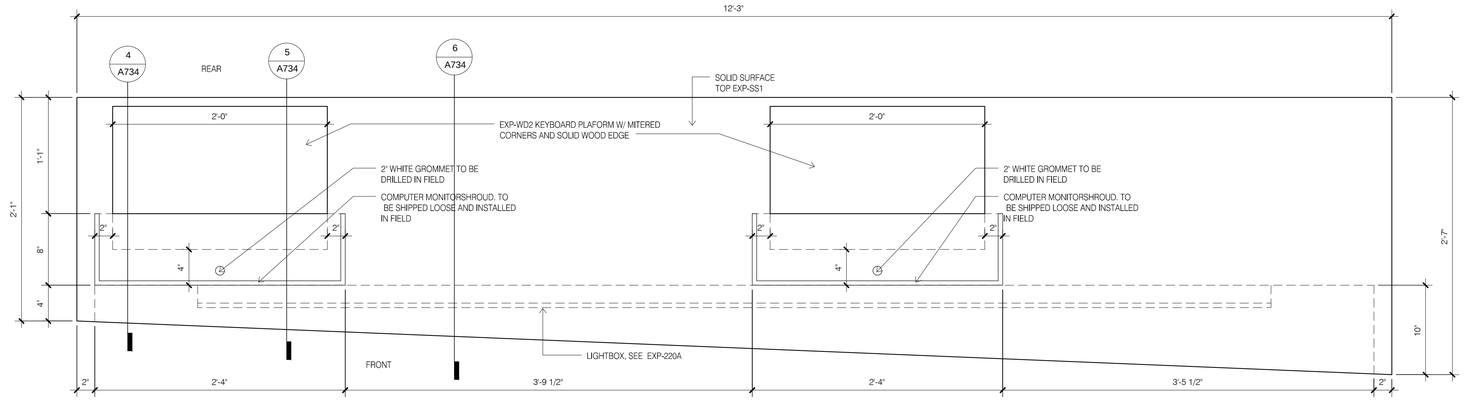

3 RECEPTION DESK-PLAN, PENINSULAR
SCALE: 1-1/2" = 1'-0"

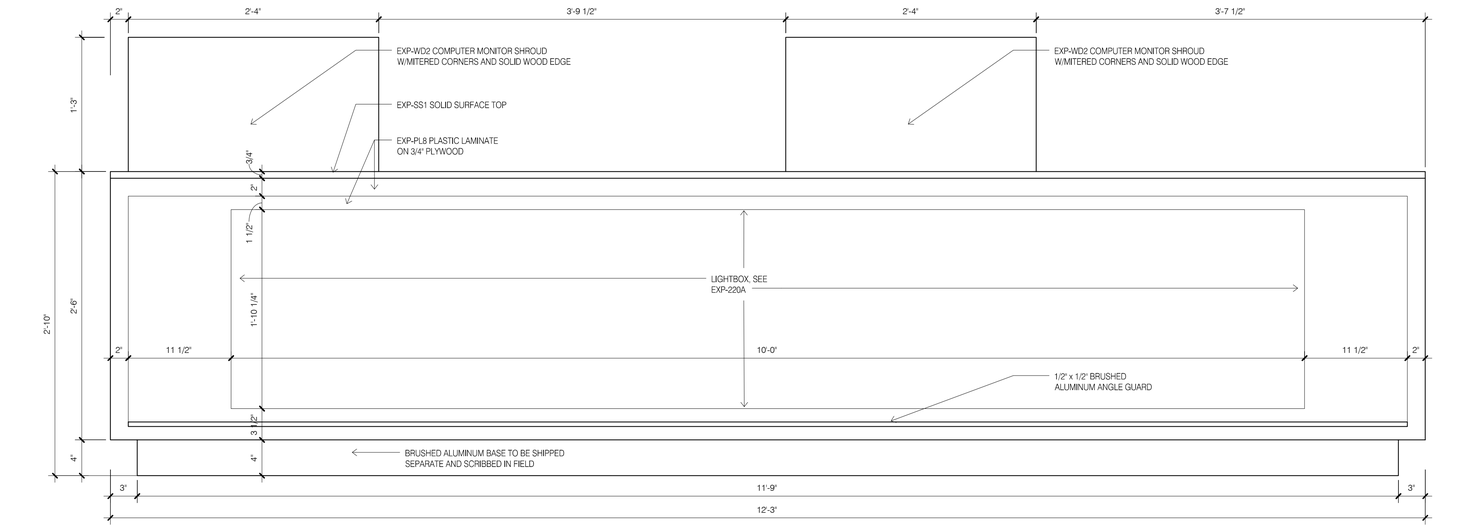

4 RECEPTION DESK-FRONT ELEVATION, PENINSULAR
SCALE: 1-1/2" = 1'-0"

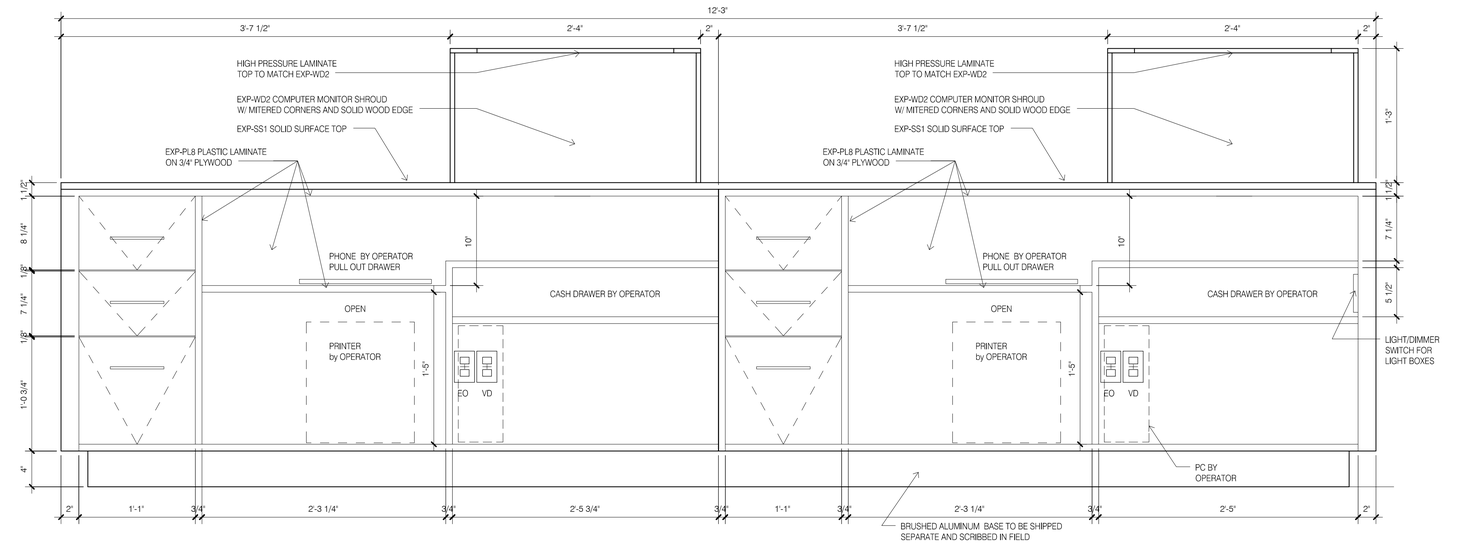

5 RECEPTION DESK-REAR ELEVATION, PENINSULAR
SCALE: 1-1/2" = 1'-0"

DAMMON ENGINEERING, INC.
LOUISIANA & MISSISSIPPI
www.dammonengineering.com
info@dammonengineering.com
PH: 985.649.5832
Chief Engineer: Brian Wistich, PE
554 Old Spanish Trail
Slidell, LA 70458

REVISIONS

#	DESCRIPTION	DATE

SEAL:

PRELIMINARY NOT FOR CONSTRUCTION

LOCATION NUMBER: 16777
INN CODE: BTRJC

HOLIDAY INN EXPRESS

MIKE DESAI
SHADY OAK DRIVE, LOT 4
DEMAR SPRINGS, LA

JOB No:	252	DATE:	06-15-17
DRAWN BY:	JTL	CHECKED BY:	CKD

No alterations are made to these plans. Any use of a professional engineer's name or any use of these plans without the express written consent of Dammon Engineering, and all costs incurred due to such unauthorized use, shall be the responsibility of the user. Dammon Engineering, Inc. shall not be responsible for any changes made to these plans by any other engineer or architect. Dammon Engineering, Inc. shall not be responsible for any construction means, methods, techniques, sequences or procedures employed by the contractor in connection with the construction work. Dammon Engineering, Inc. shall not be responsible for the failure of the contractor to perform the construction work in accordance with the construction documents. Dammon Engineering, Inc. shall not be responsible for the acts or omissions of the contractor or any subcontractor, or any of the contractor's or any subcontractor's agents or employees or any other persons performing any of the construction work. Dammon Engineering, Inc. shall not be responsible for the safety precautions and programs in connection with the construction work. Dammon Engineering, Inc. shall not be responsible for the contractor's schedules or failure to carry out the construction work in accordance with the construction documents. Dammon Engineering, Inc. shall not be responsible for the contractor's failure to carry out the construction work in accordance with all applicable laws, statutes, ordinances, codes, rules and regulations, or lawful orders of public authorities. Dammon Engineering, Inc. shall not be responsible for the contractor's failure to maintain adequate insurance. Dammon Engineering, Inc. shall not be responsible for the contractor's failure to pay for any of the construction work. Dammon Engineering, Inc. shall not be responsible for the contractor's failure to maintain adequate insurance. Dammon Engineering, Inc. shall not be responsible for the contractor's failure to pay for any of the construction work.


SHEET TITLE:
RECEPTION DESK OPTIONS

DRAWING NUMBER:


A734A

SHEET No: - of #


PLT NAME: J:_Hotels-Active\2251 - Mike Desai - Holiday Inn Express (BR)\Drawings\Current Drawings\A734A RECEPTION DESK OPTIONS.dwg, 6/15/2017 8:29:37 AM, AutoCAD PDF (General Documentation).pc3, Wednesday, October 25, 2017 12:31:31 PM

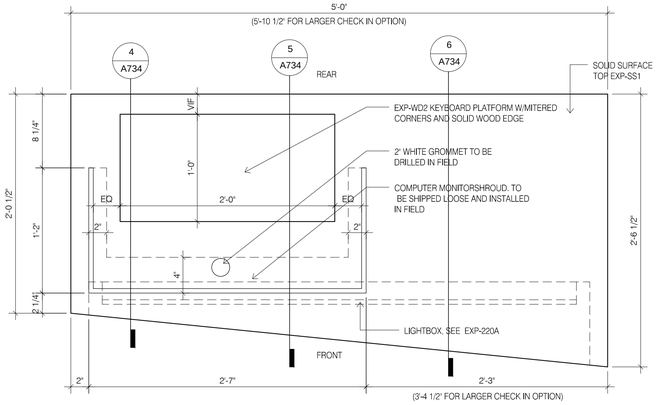


1 RECEPTION DESK-PLAN
SCALE: 1-1/2" = 1'-0"

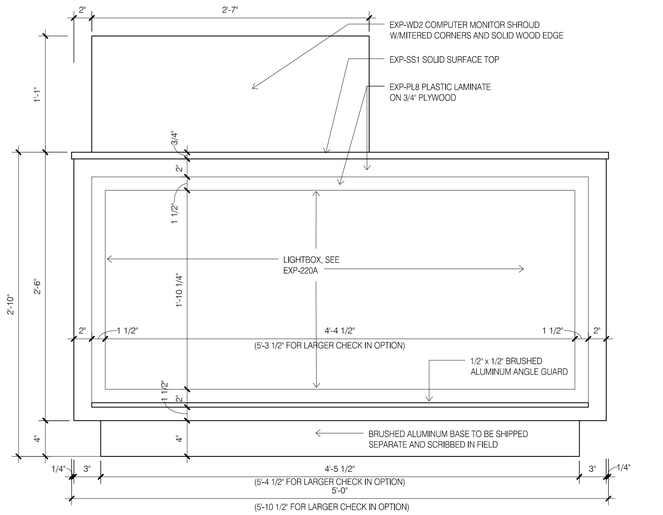

2 RECEPTION DESK-FRONT ELEVATION
SCALE: 1-1/2" = 1'-0"

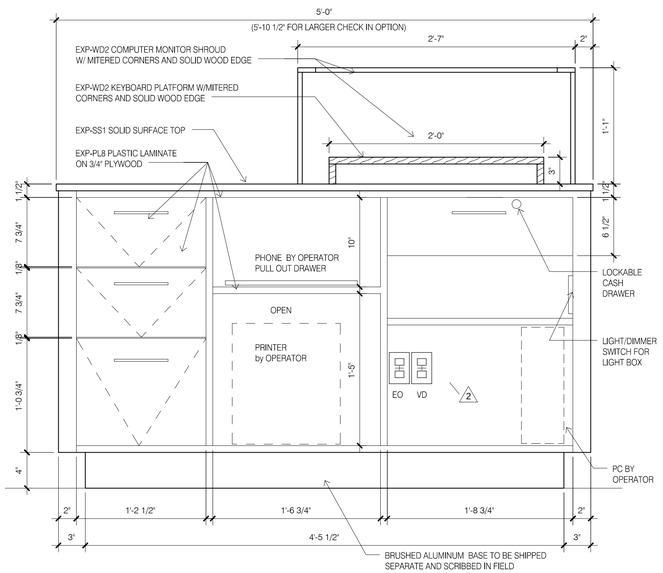


3 RECEPTION DESK-REAR ELEVATION
SCALE: 1-1/2" = 1'-0"

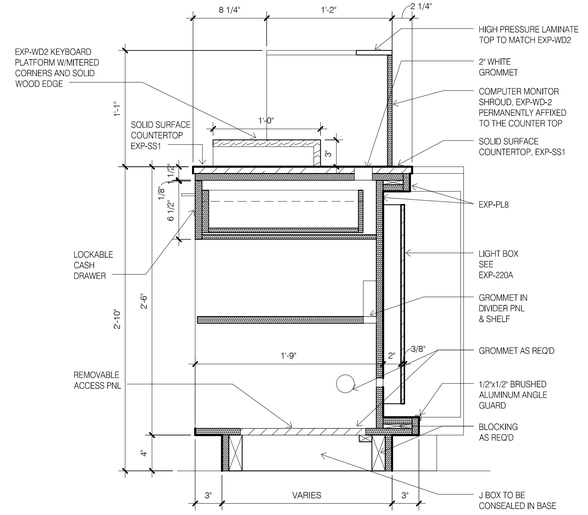


4 RECEPTION DESK-SECTION 1
SCALE: 1-1/2" = 1'-0"

5 RECEPTION DESK-SECTION 2
SCALE: 1-1/2" = 1'-0"

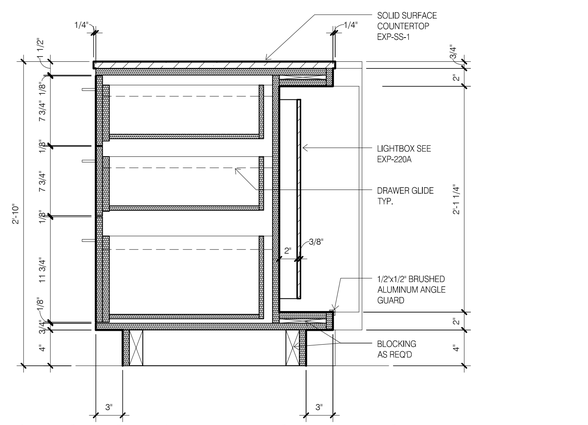


6 RECEPTION DESK-SECTION 3
SCALE: 1-1/2" = 1'-0"

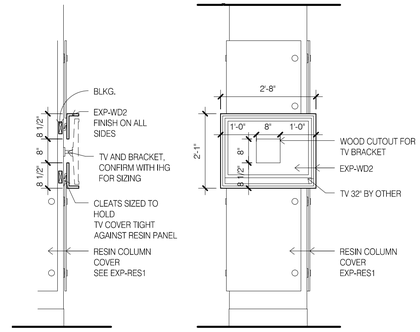


7 EXP221 TV SHROUD
SCALE: 1/2" = 1'-0"

NOTE:


ALL DIMENSIONS SHOWN ARE BASED ON STANDARD EQUIPMENT SIZES. EACH PROPERTY IS RESPONSIBLE FOR COORDINATING ALL FINAL DIMENSIONS WITH THE ACTUAL EQUIPMENT USED AND SPECIFIC OPERATIONAL NEEDS OF THE SPECIFIC PROPERTY; WHILE STILL COMPLYING WITH ALL ADA REQUIREMENTS.

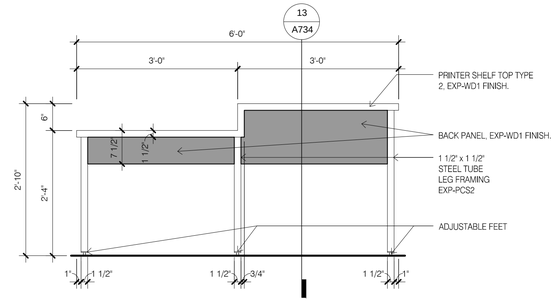

8 PRINTER SHELF FRONT ELEVATION EXP-223.1
SCALE: 3/4" = 1'-0"

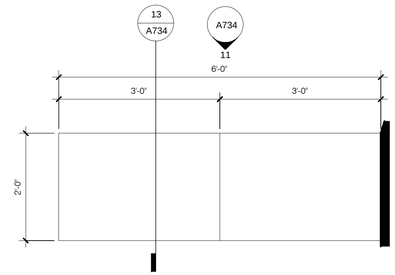

9 PRINTER SHELF PLAN EXP-223.1
SCALE: 3/4" = 1'-0"

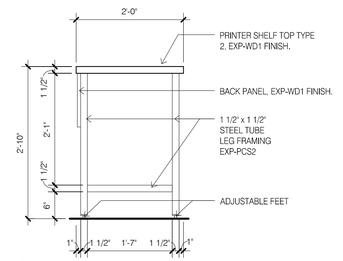

10 PRINTER SHELF END ELEVATION EXP-223.1
SCALE: 3/4" = 1'-0"

DAMMON ENGINEERING, INC.
LOUISIANA & MISSISSIPPI
www.dammoneng.com
Chief Engineer: Brian Mistich, PE

REVISIONS

#	DESCRIPTION	DATE

SEAL:

PRELIMINARY NOT FOR CONSTRUCTION

LOCATION NUMBER: 16777
IN CODE: BTRJC

HOLIDAY INN EXPRESS

MIKE DESAI
SHADY PARK DRIVE LOT 9
DENHAM SPRINGS, LA

JOB No: 2321 | DATE: 06-15-17


All dimensions and drawings are property of Dammon Engineering, Inc. and shall not be reproduced or used in any form without permission.


SHEET TITLE:
RECEPTION DESK

DRAWING NUMBER:
A734


SHEET No: - of

FILE NAME: J:\--Work-Active\2321 - Mis_Desai - Holiday Inn Express (DS)\Drawings\Current Drawings\A734_RECEPTION_DESK.dwg, PLOT DATE & TIME: Wednesday, October 25, 2017 12:31:27 PM

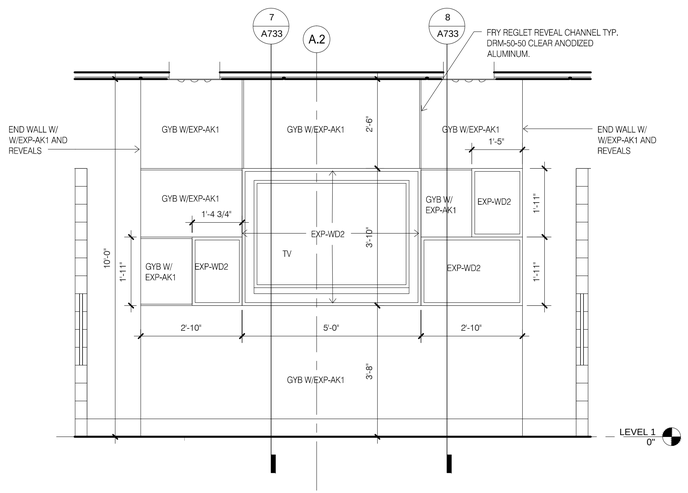


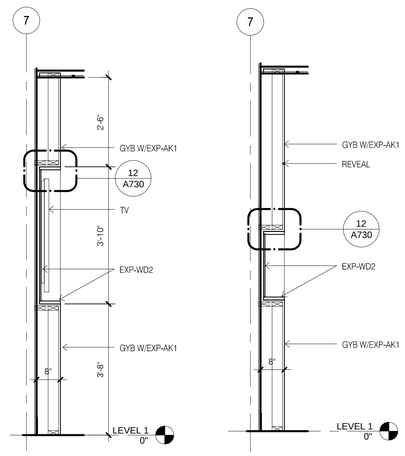


5 TV FEATURE WALL ELEVATION & WALL SECTION 1 & 2
SCALE: 1/2" = 1'-0"

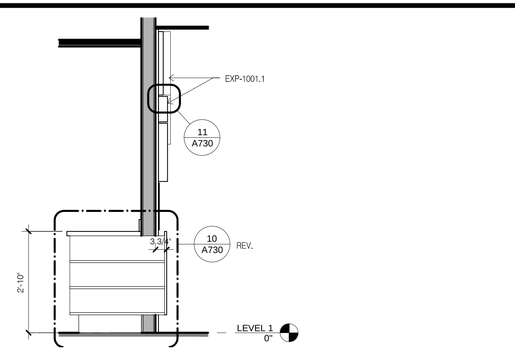

3 CHECK-IN WALL SECTION 2
SCALE: 1/2" = 1'-0"

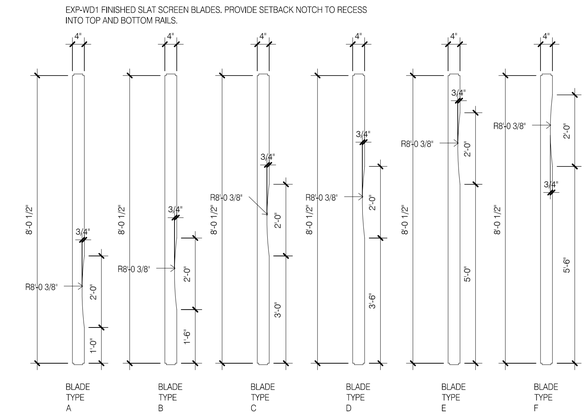


12 LOUNGE SCREEN BLADES
SCALE: 1/2" = 1'-0"

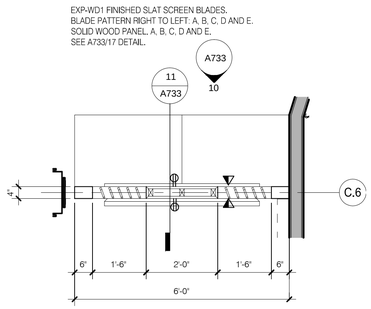


11 BUSINESS TV SCREEN WALL PLAN
SCALE: 1/2" = 1'-0"

8 BUSINESS DIVIDER WALL SECTION 2
SCALE: 1/2" = 1'-0"


EXP-WD1 FINISHED SLAT SCREEN BLADES. BLADE PATTERN LEFT TO RIGHT: A, B, C, D, E, F, A, B, C AND D. SEE A733/17 DETAIL.

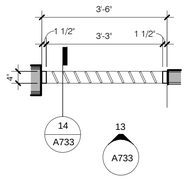

EXP-WD1 FINISHED SLAT SCREEN BLADES. BLADE PATTERN LEFT TO RIGHT: A, B, C, D AND E. SEE A733/17 DETAIL.

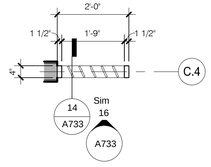



9 LOUNGE SCREEN 1 & 2 @ MARKET PLAN
SCALE: 1/2" = 1'-0"

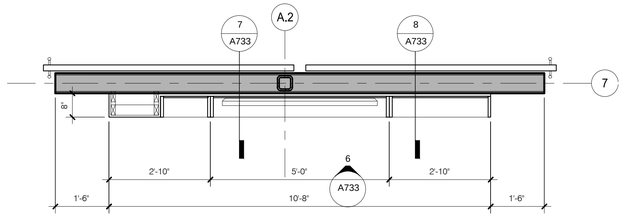

4 ENLARGED TV FEATURE WALL PLAN
SCALE: 1/2" = 1'-0"


10 SCREEN 1 & 2 @ MARKET ELEVATION
SCALE: 1/2" = 1'-0"

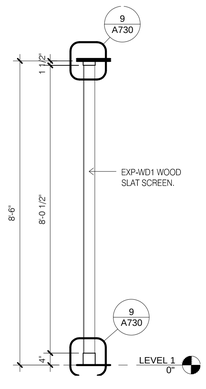

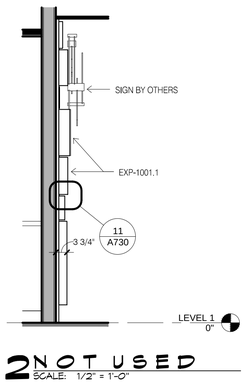



7 LOUNGE SCREEN 1 SECTION
SCALE: 1/2" = 1'-0"

2 NOT USED
SCALE: 1/2" = 1'-0"

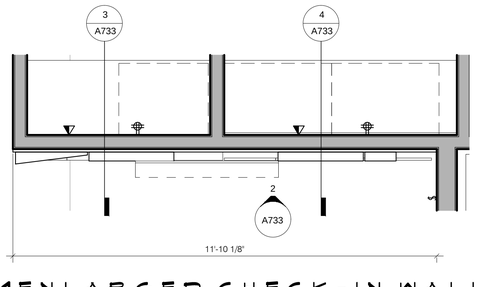

1 ENLARGED CHECK-IN WALL & ELEVATION PLAN
SCALE: 1/2" = 1'-0"

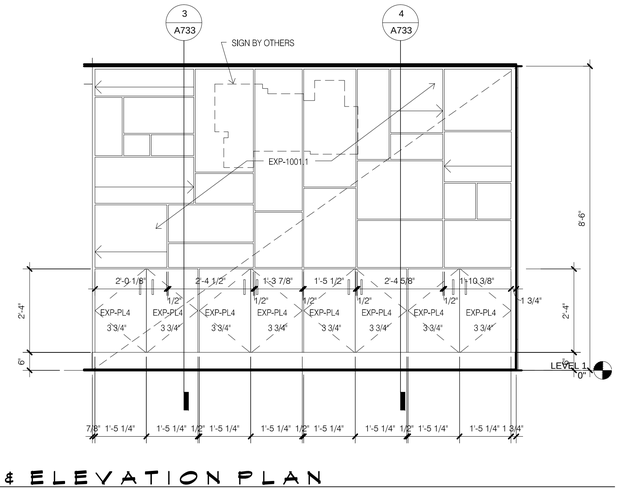

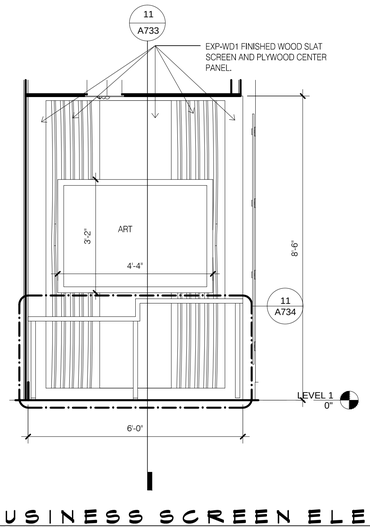

6 BUSINESS SCREEN ELEVATION
SCALE: 1/2" = 1'-0"

DAMMON ENGINEERING, INC.
LOUISIANA & MISSISSIPPI
www.dammonengineering.com
info@dammonengineering.com
PH: 985.649.3324
Chief Engineer: Brian Mistich, PE
554 Old Spanish Trail
Slidell, LA 70458

REVISIONS

#	DESCRIPTION	DATE

SEAL:

PRELIMINARY NOT FOR CONSTRUCTION

LOCATION NUMBER: 16777
IN CODE: BTRJC
HOLIDAY INN EXPRESS

JOB No: 2321 | DATE: 06-15-17
DRAWN BY: JTL | CHECKED BY: CAD

MIKE DESAI
SHADY PARK DRIVE LOT 4
DENHAM SPRINGS, LA


THE IDEAS, DESIGNS, ARRANGEMENTS AND PLANS INDICATED, REPRESENTED AND EXHIBITED IN THIS DRAWING ARE OWNED BY AND THE PROPERTY OF DAMMON ENGINEERING, INC. AND WERE CREATED, EVOLVED AND DEVELOPED FOR USE ON AND IN CONNECTION WITH THE SPECIFIED PROJECT. NONE OF SUCH IDEAS, DESIGNS, ARRANGEMENTS OR PLANS SHALL BE USED BY OR DISCLOSED TO ANY PERSON, FIRM OR CORPORATION FOR ANY PURPOSE WHATSOEVER WITHOUT THE PRIOR WRITTEN PERMISSION OF DAMMON ENGINEERING, INC. © 2017 DAMMON ENGINEERING, INC.

SHEET TITLE:
CHECK IN LIFESTYLE LOUNGE DETAILS


DRAWING NUMBER:
A733

SHEET No: - of #


FILE NAME: J:\Active Jobs\2321 - Mike Desai - Holiday Inn Express (SD)\Design\Current Drawings\A733 CHECK IN LIFESTYLE LOUNGE DETAILS.dwg, 8x11 ANSI B, Wednesday, October 25, 2017 12:11:45 PM

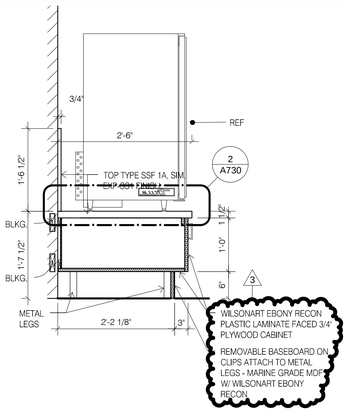



1 BRKFST-SECTION AT REF.
SCALE: 3/4" = 1'-0"

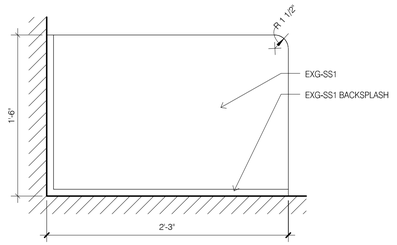

4 ADA COUNTER IN ENTRY-PLAN
SCALE: 1 1/2" = 1'-0"

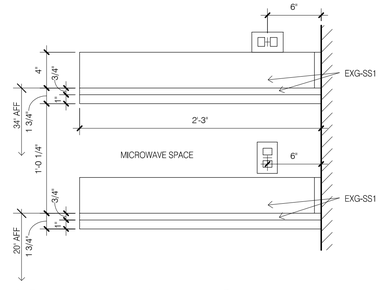


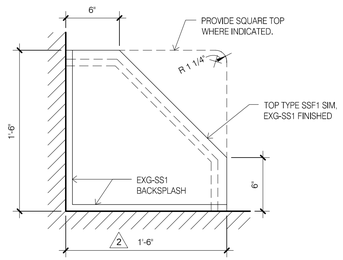

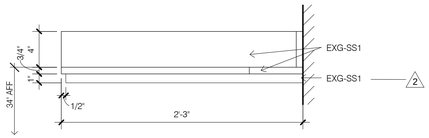



PLASTIC LAMINATE COLOR SCHEMES NOTES.
CONTEMPORARY SCHEME
EXG-PL1: LAMINATE: WILSONART 7965K-12 WALNUT HEIGHTS (WD)
NATURAL SCHEME
EXG-PL1: LAMINATE: FORMICA NATURAL ASH 8843-WR


5 COUNTRY ENTRY-ADA-ELEVATION, PLAN DETAIL & ELEVATION
SCALE: 1 1/2" = 1'-0"

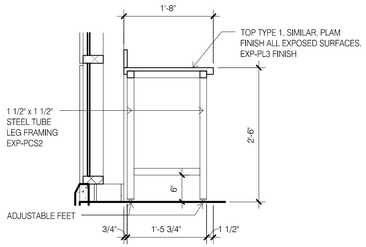

6 BREAK ROOM WINDOW COUNTER
SCALE: 3/4" = 1'-0"

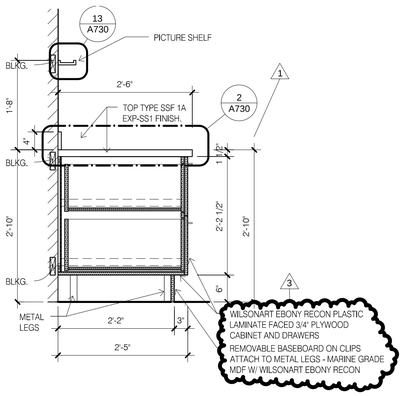


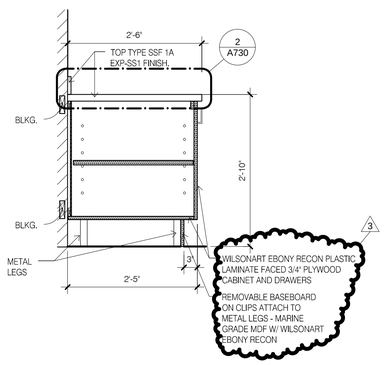


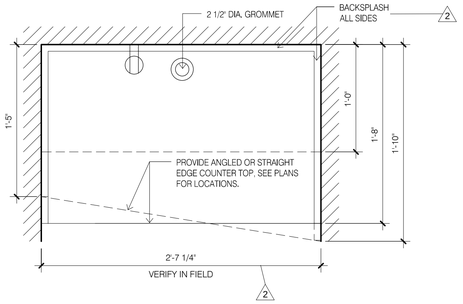


2 BRKFST-SECTION AT 30" & 25" DEEP COUNTER
SCALE: 3/4" = 1'-0"


7 REFRESHMENT CABINET PLAN
SCALE: 1 1/2" = 1'-0"

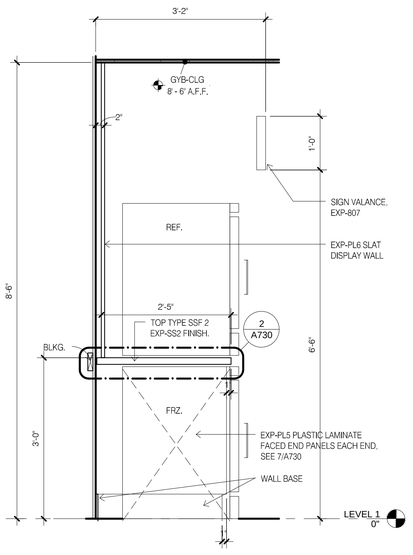


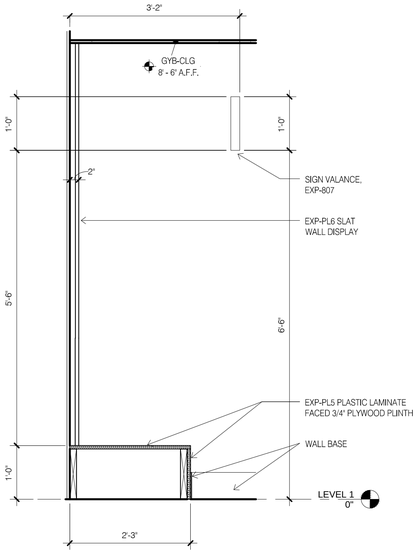

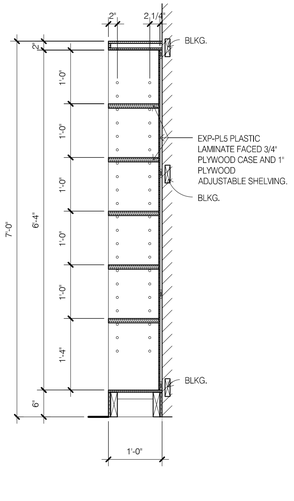

3 MARKET-SECTION THRU CABINET, SLAT WALL & SHELVING
SCALE: 3/4" = 1'-0"

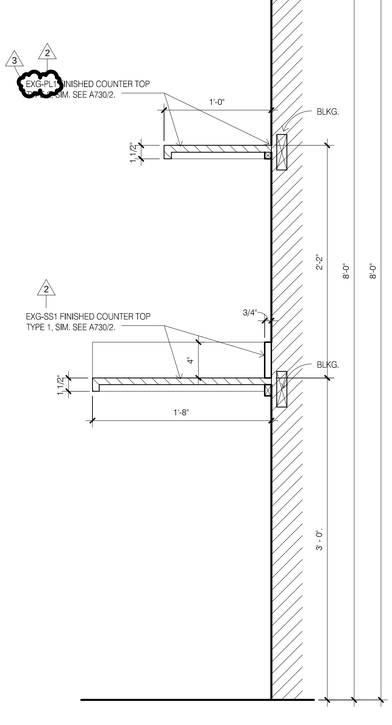

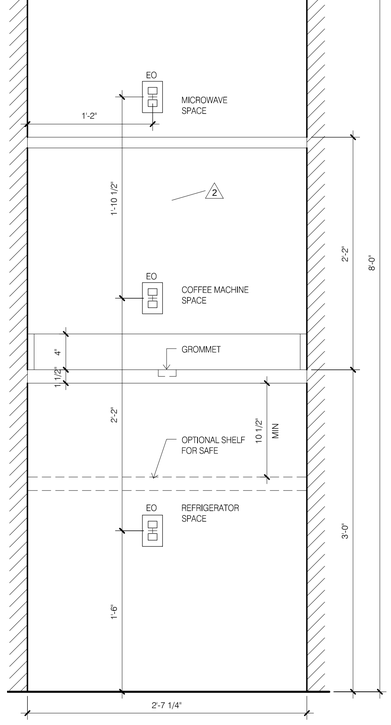

8 REFRESHMENT CABINET SECTION & ELEVATION
SCALE: 1 1/2" = 1'-0"

DAMMON ENGINEERING, INC.
LOUISIANA & MISSISSIPPI
www.dammonengineering.com
info@dammonengineering.com
PH: 985.649.3832
Chief Engineer: Brian Mistich, PE
554 Old Spanish Trail
Slidell, LA 70458

#	DESCRIPTION	DATE
	REVISIONS	

SEAL:

PRELIMINARY NOT FOR CONSTRUCTION

LOCATION NUMBER: 16777
INN CODE: BTRJC

HOLIDAY INN EXPRESS

MIKE DESAI
SHADY PARK DRIVE, LOT 9
DENHAM SPRINGS, LA

JOB No: 2321 | DATE: 06-15-17
DRAWN BY: | CHECKED BY:


All plans, sections, elevations, details, and other documents prepared by the Architect are and shall remain the property of Dammon Engineering, and are part thereof shall be used by any person or entity, in any manner, for any purpose or on any extension of the project, for which they have been prepared and developed without written consent of Dammon Engineering. Visual contact with these documents shall constitute prima facie evidence of acceptance of these restrictions.

SHEET TITLE:
CASE WORK DETAILS


DRAWING NUMBER:
A732

SHEET No: - of #

FILE NAME: J:\... Holiday Inn Express 90\Drawing\Current Drawing\A732 CASE WORK DETAILS.dwg PLOT DATE & TIME: Wednesday, October 25, 2017 7:21:43 AM

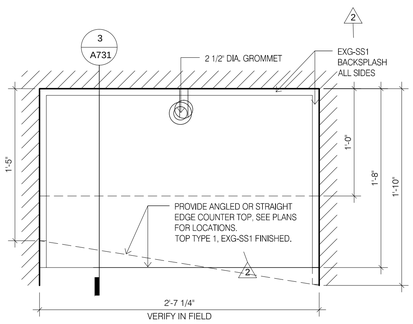



1 REFRESHMENT CABINET PLAN
SCALE: 1 1/2" = 1'-0"

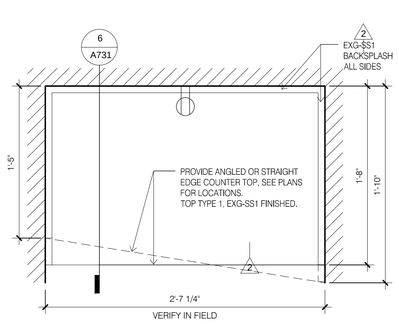


2 ADA REFRESHMENT COUNTER PLAN
SCALE: 1 1/2" = 1'-0"


PLASTIC LAMINATE COLOR SCHEMES NOTES.
CONTEMPORARY SCHEME
EXG-PL1: LAMINATE: WILSONART 7965K-12 WALNUT HEIGHTS (WD)
NATURAL SCHEME
EXG-PL1: LAMINATE: FORMICA NATURAL ASH 8843-WR

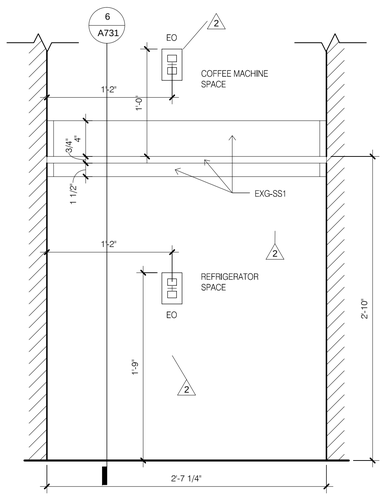


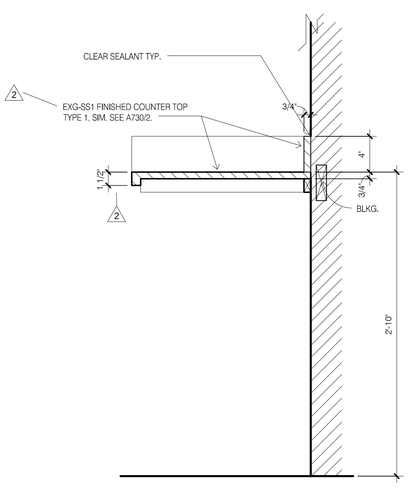

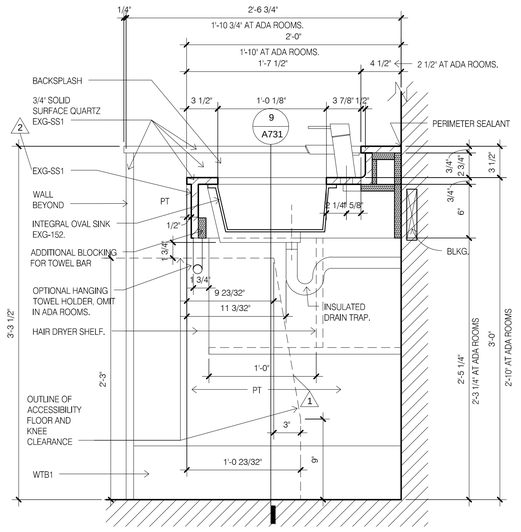


4 VANITY CABINET SECTION
SCALE: 1 1/2" = 1'-0"

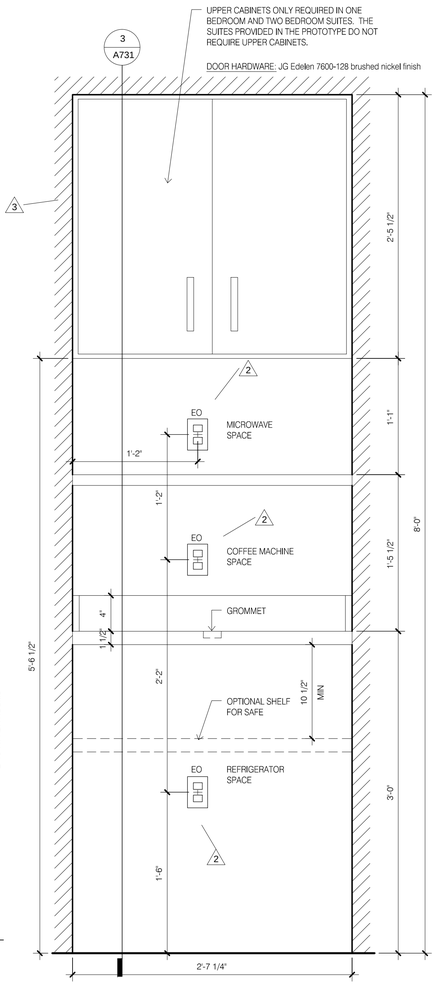


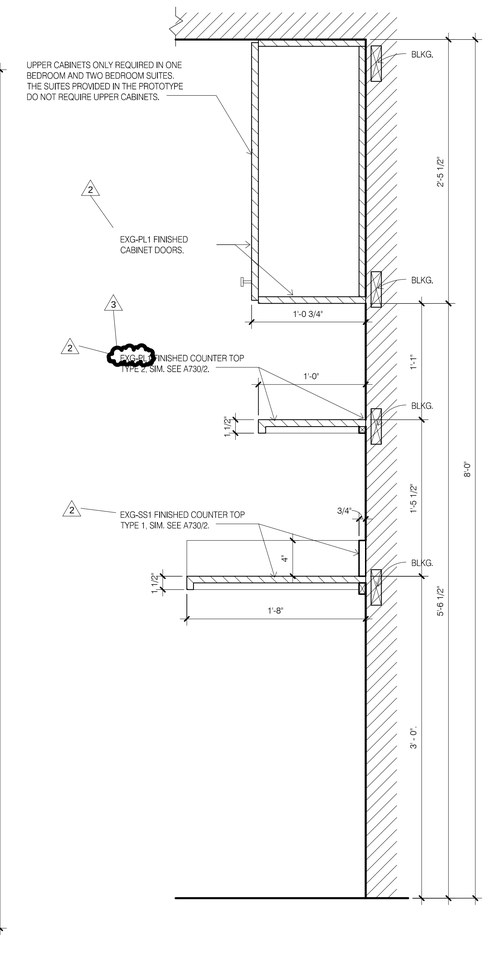


5 REFRESHMENT CABINET ELEVATION & CABINET
SCALE: 1 1/2" = 1'-0"

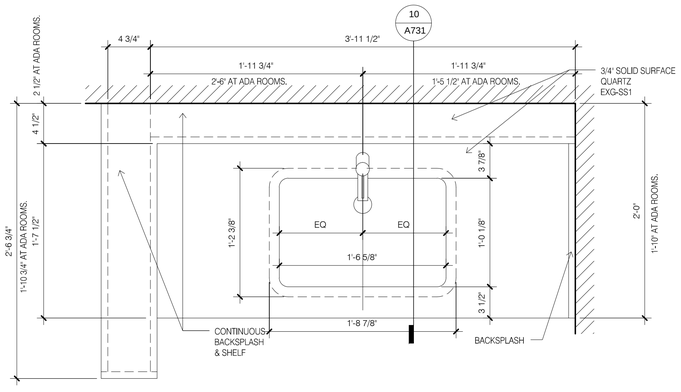

6 VANITY CABINET PLAN
SCALE: 1 1/2" = 1'-0"

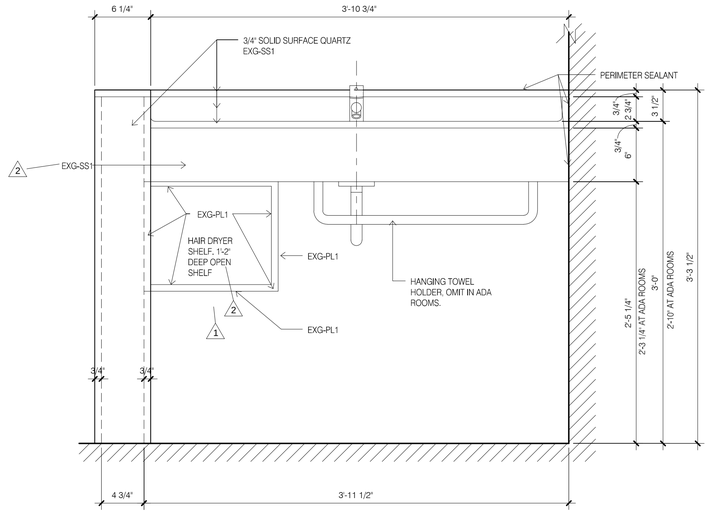

7 VANITY CABINET ELEVATION
SCALE: 1 1/2" = 1'-0"

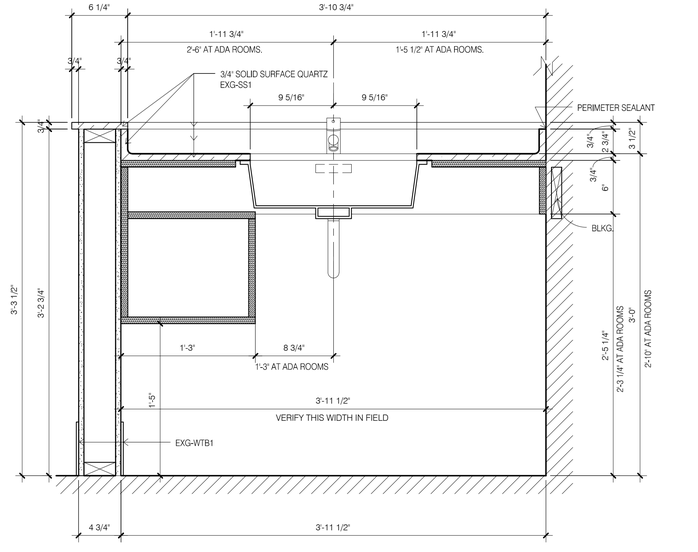

8 VANITY CABINET SECTION @ WING WALL
SCALE: 1 1/2" = 1'-0"

DAMMON ENGINEERING, INC.
LOUISIANA & MISSISSIPPI
www.dammonengineering.com
info@dammonengineering.com
PH: 985.649.5832
Chief Engineer: Brian Mistich, PE
554 Old Spanish Trail
Slidell, LA 70458

#	DESCRIPTION	DATE
	REVISIONS	

SEAL:

PRELIMINARY
NOT FOR
CONSTRUCTION

No part of any of the project documents, drawings and specifications prepared by Dammon Engineering, Inc. shall be used in any way for any project not specifically prepared for them, nor shall it be assumed that any such use by others is without risk to them, and any such use by others shall be at the user's sole risk and without liability to Dammon Engineering, Inc. and the user shall indemnify and hold Dammon Engineering, Inc. harmless from all claims arising from such use. Submission or distribution of these documents to meet official regulatory requirements or for other purposes in connection with the project is not to be construed as publication in derogation of Dammon Engineering, Inc. common law copyright or other reserved rights.

LOCATION NUMBER: 16777
INN CODE: BTRJC
HOLIDAY INN EXPRESS

JOB No:	2321
DATE:	06-15-17
DRAWN BY:	JTL
CHECKED BY:	GKD


MIKE DEAN
SHADY PARK DRIVE LOT 4
DENHAM SPRINGS, LA

SHEET TITLE:
CASEWORK DETAILS

DRAWING NUMBER:
A731

SHEET No: - of =


FILE NAME: J:_Work Folders\2321 - Mike Dean - Holiday Inn Express DG\Drawings\Current Drawings\A731 CASEWORK DETAILS.dwg, ARCH D&B, Tue, October 25, 2016 12:28:24 PM

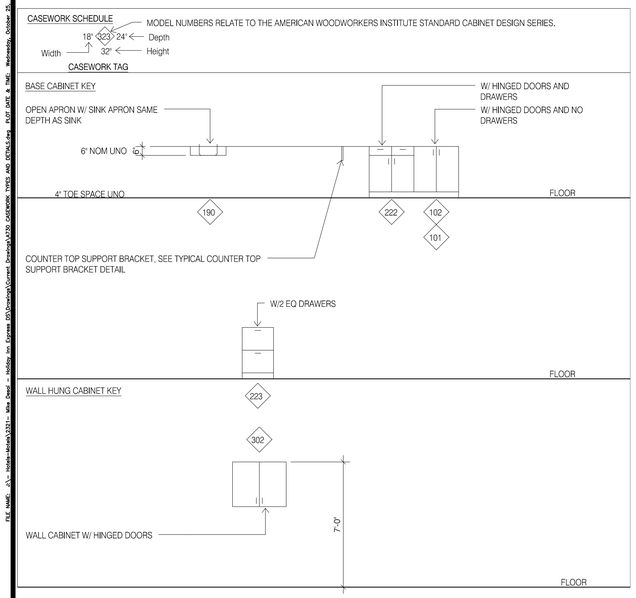


1 SCALE: 1/4" = 1'-0"

COUNTER TOP TYPE SCHEDULE


FINISHES NOTES:
1. PLAM TOP TYPES, PLAM FINISH ALL EXPOSED SURFACES INCLUDING ENDS AND BACKSPLASHES.
2. SSF TOP TYPES, FINISH ALL EXPOSED SURFACES OF SOLID SSF TOP AND BACKSPLASH.
3. SEE CASEWORK FINISHES AND GENERAL NOTES FOR TYPICAL FINISH COLOR SELECTION.
4. BACKSPLASH AND/OR SINKS BOWLS, SEE PLANS/ELEVATIONS FOR TYPE AND LOCATIONS

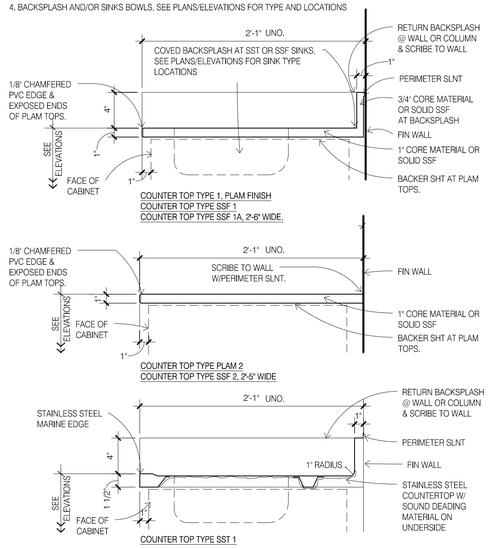


2 SCALE: 1 1/2" = 1'-0"

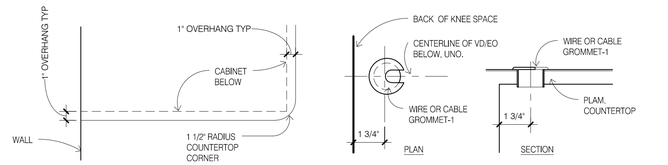


3 COUNTERTOP CORNER & GROMMETS
SCALE: 1 1/2" = 1'-0"

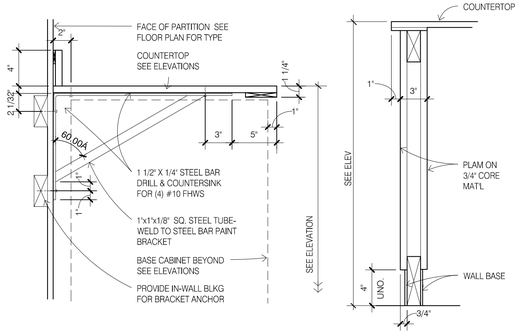


4 COUNTERTOP SUPPORT BRACKETS (CSB-M) & END PANEL (CSB-P)
SCALE: 1 1/2" = 1'-0"

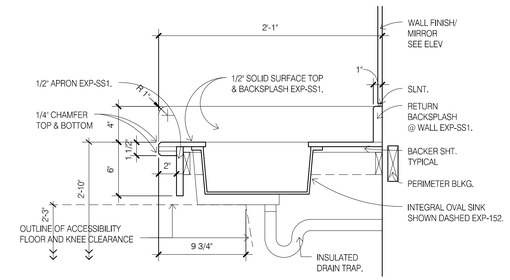


5 PUBLIC BATHROOM SINK SECTION
SCALE: 1 1/2" = 1'-0"

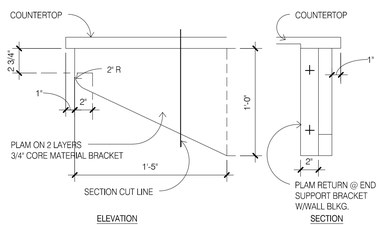

6 COUNTERTOP SUPPORT END BRACKET (CSB-E)
SCALE: 1 1/2" = 1'-0"

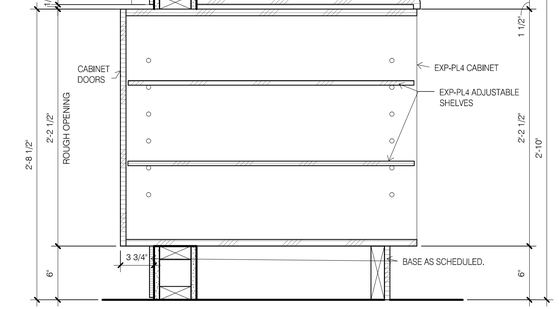

8 CHECK-IN DRAWER DETAIL
SCALE: 1 1/2" = 1'-0"

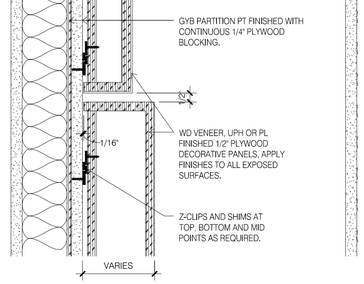

9 WALL PANEL SUPPORT
SCALE: 3" = 1'-0"

CASEWORK GENERAL NOTES

1. CASEWORK SUBCONTRACTOR SHOULD INSPECT THE ALIGNMENT OF ALL GYPSUM BOARD CONSTRUCTION AND SHOULD NOTIFY THE ARCHITECT OF ANY CONDITION THAT WOULD PREVENT THEM FROM COMPLETING THEIR WORK. CASEWORK SUBCONTRACTOR SHALL COORDINATE WITH THE GENERAL CONTRACTOR ON THE LOCATION AND INSTALLATION OF ALL GROUNDS AND BLOCKING INSIDE THE WALL CONSTRUCTION RELATED TO CABINETWORK.

2. ALL CASEWORK SHALL HAVE A FINE, SMOOTH FINISH, FREE FROM MACHINE OR TOOL MARKS, ABRASIONS OR RAISED GRAIN ON EXPOSED SURFACES. JOINTS SHALL BE TIGHT AND SO FORMED AS TO CONCEAL SHRINKAGE. MITERS OR MORE FROM HEEL TO POINT SHALL BE GLUED 4" AND FEATHERED, LOCKED, SPLINED, AND DOWELED. TENONS AND DOWELS SHALL BE OF HARDWOOD AND SPACED NOT LESS THAN 3" ON CENTER. JOINTS SHALL BE MADE WITH WATER-RESISTANT GLUE OR HOT GLUED UNDER PRESSURE. ALL EXPOSED WORK SHALL BE FULLY ASSEMBLED IN THE SHOP IN AS LARGE A UNIT AS PRACTICAL, THEN DELIVERED AND INSTALLED.

3. SCREW AND GLUE ALL JOINTS AND CONNECTIONS. NO NAILING PERMITTED.

4. ALL HIGH-PRESSURE PLASTIC LAMINATE WORK SHALL BE SOLID, IN ONE PIECE AND WITHOUT SPLICE JOINTS (EXCEPT WHERE PROHIBITED BY THE MAXIMUM AVAILABLE SIZE OF THE MANUFACTURED PLASTIC LAMINATE MATERIALS) AND SHALL BE BONDED TO THE CORE STOCK USING THE "HOT PLATE" PRESS METHOD. ALL EDGES AND EXPOSED CORNERS TO BE FINELY JOINED: UNSIGHTLY JOINTS, NICKS, SCRATCHES, CHOPS, DEFECTS, WAVY OR UNEVEN LAMINATION WILL BE REJECTED. IF JOINTS ARE REQUIRED DUE TO LENGTH OF UNIT, JOINTS TO BE CENTERED SYMMETRICALLY OVER THE LENGTH OF THE UNIT.

5. ALL SURFACES TO BE LAMINATED (PLASTIC LAMINATE OR VENEERED) SHALL BE WITH THE SAME TYPE OF MATERIAL ON THE BOTH SIDES (BACKING) WHETHER VISIBLE OR NOT. PANEL AND PLYWOOD BACKS NOT EXPOSED TO VIEW SHALL BE VENEERED WITH THE SAME SPECIES AND THICKNESS OF VENEER USED FOR THE FACES. FOR BALANCED CONSTRUCTION, HOWEVER, THE VENEERED SURFACES NOT EXPOSED TO VIEW NEED NOT BE MATCHED.

6. CASEWORK CABINETRY WHERE THE DOORS HAVING PLASTIC LAMINATE FACES SHALL ALSO HAVE BACKS AND EDGES OF THE SAME PLASTIC LAMINATE AS THE FACE. DRAWERS HAVING PLASTIC LAMINATE FACES SHALL HAVE BIRCH VENEER SOLID CORE INTERIOR CONSTRUCTION (BOTTOM AND SIDES) WITH CLEAR LACQUER FINISH. DRAWER FRONT AND SIDES TO BE GROOVED TO RECEIVE (3) PLY BOTTOM PIECE.

7. WHERE ELECTRICAL WORK IS SPECIFIED IN CABINETS, LAMPS AND FIXTURES ARE TO BE PROVIDED BY THE GENERAL CONTRACTOR. CUTOUTS FOR SWITCHES, OUTLETS, AND WIRING DEVICES TO BE INSTALLED IN CABINETRY IN THE FIELD ARE BY THE CASEWORK SUBCONTRACTOR AND ARE TO BE COORDINATED BY THE GENERAL CONTRACTOR.

8. CASEWORK SUBCONTRACTOR SHALL PROVIDE ALL HARDWARE REQUIRED FOR FINISHED INSTALLATION OF CABINETS.


9. FIELD VERIFY LOCATION OF ALL HOLES THROUGH ALL NEW COUNTERTOPS AND MILLWORK. PROVIDE A GROMMET INSERT AT EACH LOCATION WERE ELECTRICAL, VOICE/DATA OUTLETS OCCUR. SEE DETAILS FOR SIZES, LOCATIONS AND FINISHES OF GROMMET.

10. CASEWORK SUBCONTRACTOR SHALL SHIM AND LEVEL ALL COUNTERS TO BE LOCATED OVER FILES, AND PROVIDE A STABLE TEMPORARY SUPPORT UNTIL FILES ARE DELIVERED FOR INSTALLATION. CONTRACTOR TO PROVIDE FILLER STRIPS AS REQUIRED BETWEEN FILE CABINETS AND COUNTERTOPS, AND BETWEEN CABINETS AND SURROUNDING WALLS AND CEILINGS.

11. CASEWORK SUBCONTRACTOR IS RESPONSIBLE TO CLEAN AND POLISH AND TOUCH UP AS REQUIRED ALL WOODWORK AFTER THE INSTALLATION IS COMPLETED.


12. CASEWORK FINISHES ARE INDICATED IN THE ROOM FINISHES SCHEDULE AND/OR INTERIOR ELEVATIONS.

CABINET HARDWARE:
CABINET DOOR HANDLE: JG Edelen #7600-320 (12 1/2") brushed nickel finish.
DRAWER HANDLE: JG Edelen 7600-128 brushed nickel finish.

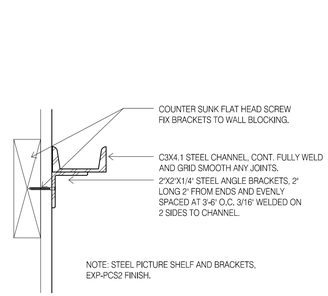

7 WOOD SLAT SCREEN SECTION
SCALE: 1 1/2" = 1'-0"

11 CUSTOM PICTURE SHELF OR FF&E SPECIFICATION EXP-1001
SCALE: 3" = 1'-0"

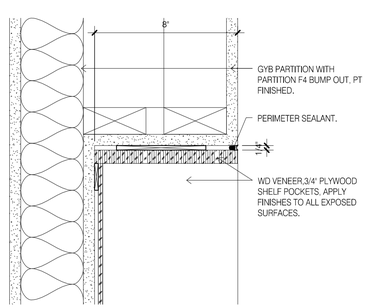

10 WALL SHELF POCKETS
SCALE: 3" = 1'-0"

DAMMON ENGINEERING, INC.
LOUISIANA & MISSISSIPPI
www.dammonengineering.com
info@dammonengineering.com
PH: 985.649.5832
Chief Engineer: Brian Mistich, PE
554 Old Spanish Trail
Slidell, LA 70458

REVISIONS

#	DESCRIPTION	DATE

SEAL:

PRELIMINARY NOT FOR CONSTRUCTION

LOCATION NUMBER: 18777
INN CODE: BTRJC

HOLIDAY INN EXPRESS

WWE DESAN
3440 PARK DRIVE LOT 4
DENHAM SPRINGS, LA

JOB No:	2321	DATE:	06-15-17
DRAWN BY:	JTL	CHECKED BY:	GKD

THE DRAWINGS AND SPECIFICATIONS, AS INSTRUMENTS OF SERVICE, ARE AND SHALL REMAIN THE PROPERTY OF DAMMON ENGINEERING, INC. THE DRAWINGS AND SPECIFICATIONS ARE NOT TO BE USED BY ANY PERSON OR ENTITY FOR ANY PROJECT OTHER THAN THE SPECIFIED PROJECT FOR WHICH THEY HAVE BEEN PREPARED BY DAMMON ENGINEERING, INC. AND SHALL NOT BE LOANED, COPIED OR REPRODUCED IN ANY MANNER OR FORM, IN WHOLE OR IN PART, WITHOUT THE PRIOR WRITTEN CONSENT OF DAMMON ENGINEERING, INC. © COPYRIGHT 2017 DAMMON ENGINEERING, INC. ALL RIGHTS RESERVED.


SHEET TITLE:
CASEWORK TYPES AND DETAILS

DRAWING NUMBER:
A730


SHEET No: - of #

File Name: J:\Work-Area\2321w Mike Desai - Holiday Inn Express @ Denham\Cover Drawings\2321 CASEWORK TYPES AND DETAILS.dwg PLOT DATE & TIME: Wednesday, October 25, 2017 4:23:08 PM


FILE NAME: J:_Active Projects\2321 - Mike Desai - Holiday Inn Express (SF)\Drawings\Current Drawings\A715 TILT UP DOOR AND BREAKFAST DETAILS.dwg PLOT DATE & TIME: Wednesday, October 25, 2017 12:33:13 PM

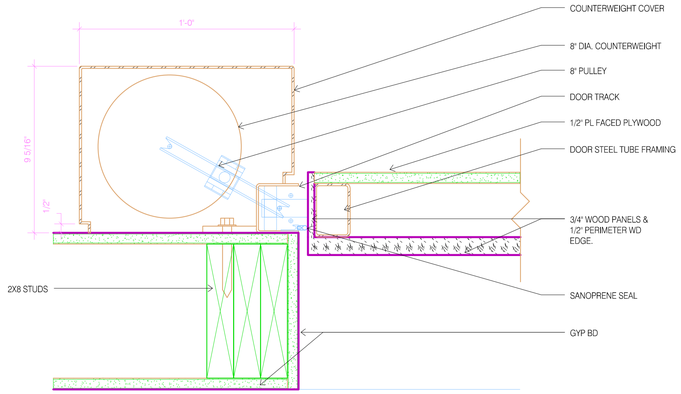

1 TILT-UP DOOR JAMB NON-MOTORIZED
SCALE: 3" = 1'-0"

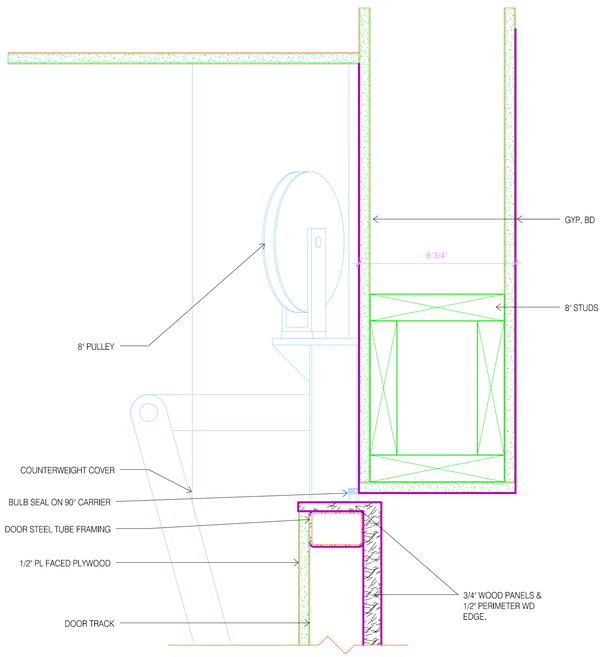

2 TILT-UP DOOR HEAD NON-MOTORIZED
SCALE: 3" = 1'-0"

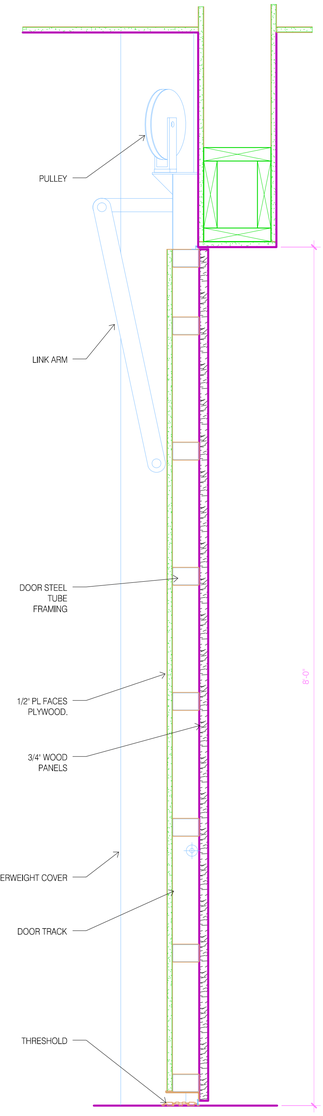

3 TILT-UP DOOR SECTION DETAIL
SCALE: 1-1/2" = 1'-0"

DAMMON ENGINEERING, INC.
LOUISIANA & MISSISSIPPI
www.dammonengineering.com
info@dammonengineering.com
PH: 985.649.3832
Chief Engineer: Brian Mistich, PE
554 Old Spanish Trail
Slidell, LA 70458

REVISIONS

#	DESCRIPTION	DATE

SEAL:

PRELIMINARY NOT FOR CONSTRUCTION

LOCATION NUMBER: 16777
IN CODE: BTRJC

HOLIDAY INN EXPRESS

MIKE DESAI
SHADY PARK DRIVE LOT 4
DENHAM SPRINGS, LA


JOB No:	DATE:	CHECKED BY:
2321	08-15-17	GCS
DRAWN BY:		
JT		

These drawings and specifications, as instruments of service, are and shall remain the property of Dammon Engineering, Inc. whether the project for which they are made is executed or not. They are not to be used by any party on any other project without the written consent of Dammon Engineering, Inc. Visual contact with these drawings and specifications shall constitute prima facie evidence of the acceptance of these restrictions.

SHEET TITLE:
TILT UP DOOR AND BREAKFAST DETAILS


DRAWING NUMBER:
A715

SHEET No: - of #

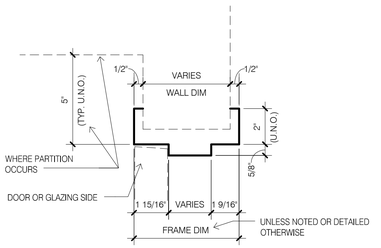

GENERAL NOTES:
1. FRAME INFO AND PROFILE SHOWN IS TYPICAL UNLESS NOTED OTHERWISE BY SPECIFIC DETAIL REFERENCE ON PLANS/SCHEDULE. SEE ALSO FRAME PROFILE SHAPES.
2. EXTERIOR DOORS AND FRAME DETAILS ARE 1, 2 AND 3 ON SHEET A531.

1 TYP HOLLOW METAL FRAME INFO
SCALE: 3" = 1'-0"

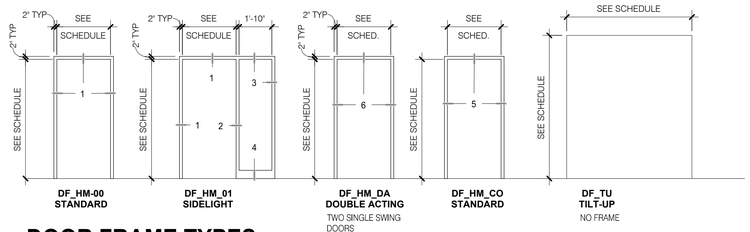

DOOR FRAME TYPES

4 DOOR FRAME TYPES
SCALE: 1/4" = 1'-0"

DOOR PRODUCT SELECTION SCHEDULE

Accessories: Coat hook. See building and bathroom accessories CH-1.

Accessories: Swing door guard, peep hole viewer and cover, 1 each per door.
Peep hole: Harney Hardware 31858 US26 Bright Chrome.
Peep hole cover: Safemark Systems, Speyguard stationary peephole cover, Color: Polished chrome with bar design.
Swing door guard: Harney Hardware 33090 US15 satin nickel finish. Mount at ADA accessible 48" AFL.

Card Reader:
Guestroom entrance: Electronic latchset for RFID card reader. Ving Card classic RFID by Ving Card with emergency cylinder option. Satin chrome finish.
Exterior entrance doors: card reader provided by owner.

Closer: Sargent 1130 series parallel arm closer with appropriate mounting and cover. Model 1131 for interior doors and model 1134 for exterior doors.

Coordinator: Surface-Mounted, Bar-Type Coordinator with astragal where required by the door manufacturer.

Doors Exterior:
Exterior insulated hollow metal doors, Republic or Amweld 18 gauge mineral liberboard insulated metal doors,
Full Glass Aluminum exterior doors, to be provided by exterior window/storefront fabricator.

Doors Interior:
Marshfield door systems, Marquis series staved lumber core doors with high pressure decorative laminate finished. 1 3/4" thickness for max. 20 minute max fire rating and non rated locations.
Marshfield door systems, DurableDoor series DURFP, 90 minute max fire rating locations.
Marshfield door systems, Marquis series sonashield DSR doors with high pressure decorative laminate finished. 1 3/4" thickness for max. 45 minute max fire rating locations and STC rating 42-47.

Door bottom Seal: Penko 211 door shoe surface mount, clear anodized aluminum, sponge neoprene seal for guestroom acoustic rated doors.

Door Hold Open Device: Rixson Firemark, Model 998. Wall mounted manual push release and automatic release in the event of fire alarm.

Exit Device: Rim type Exit device,
Exterior doors, Von Duprin HH9927 to indicate Hurricane Hardware.
Exterior doors with card reader access, Von Duprin HH9927 Rim type Exit device, Electronic latchset for RFID card reader entry.
Interior doors, Von Duprin 99 Series with lever to match latchsets.

Frames: Republic MH series mitered or Amweld 2600/600 or 4600 series steel door frames. Provide rubber mute door silencers.

Gaskets: Weather stripping/Fire/Smoke, Pemko S88 1 set for single leaf door. Set also for acoustic control.

Gaskets: Marshfield door systems 1 set of double gasket system for single leaf door. Set for STC 47 acoustic control.

Hinges: Construction, type and quantity as specified, 4-1/2" x 4-1/2" , 3 per door.
Outswinging exterior door, Hager BB1199.
Interior doors, Hager BB1168.

Hinges: Construction, type and quantity as specified. 4-1/2" x 4-1/2" power transfer type hinges 1 per door.
McKinney QC8 ElectronLynx or Hager ETW-8 (8 wire) hinges for doors with electronic controls.

Lockset/Latchset/Handels: Sargent 10 line cylinder levell locks with B lever and L rose design, 2 3/4" curved lip strike, 26D Satin nickel finish.

Overhead Drip: Reese Enterprises, Inc. R201C 2 1/2 inch projection by full width of frame with clear anodized aluminum finish.

Plates: Stainless steel 10" high kick plate both sides of door, width to match door width less 1Ó bottom and side gaps.

Pulls: Ives long door pull, 9267 Straight with flat tip. Heavy 1 1/4" stainless steel 36" long vertical door pulls for guestroom and meeting room sliding doors.

Stop: Glynn-Johnson 450 Series Surface Medium-Duty overhead stop. 450S stop only.

Stop: Glynn Johnson 60W or Ives WS11 wall stops.

Threshold: Exterior Aluminum tread pates with mill finish.
Pemko 2001_T threshold with thermseal gasket.
Pemko 252x2_FG thermally separated threshold for exterior automatic sliding doors.

Track: Barn Door Hardware - RLP black cast iron flat track top mount wheel assembly with cushoned stops and buttom guide for meeting room sliging door locations.

Track: Krown Lab ODEN top mount SST track and wheel assembly with cushoned stops and buttom guide for guestroom to vestibule locations.

Track: Pemko sliding 200 series track, wheel assembly with cushoned stops, buttom guide and fascia for bathroom sliding door locations.


Keying: all locks are to be meter keyed. Verify keying system with owner.

GENERAL NOTES:
1. FRAME INFO AND PROFILE SHOWN IS TYPICAL UNLESS NOTED OTHERWISE BY SPECIFIC DETAIL REFERENCE ON PLANS/SCHEDULE. SEE ALSO FRAME PROFILE SHAPES.
2. EXTERIOR DOORS AND FRAME DETAILS ARE 1, 2 AND 3 ON SHEET A531.

5 CASED OPENING

6 DOUBLE ACTING JAMB (TWO SINGLE DOORS)

GENERAL NOTES:
1. FRAME INFO SHOWN IS TYPICAL UNLESS NOTED OTHERWISE BY SPECIFIC DETAIL REFERENCE OR FRAME, PROFILE REFERENCE.

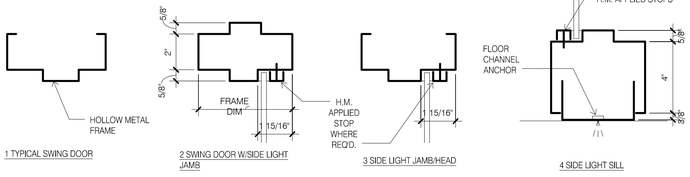


1 TYPICAL SWING DOOR

2 SWING DOOR W/SIDE LIGHT JAMB


3 SIDE LIGHT JAMB/HEAD

4 SIDE LIGHT SILL

2 HOLLOW METAL FRAME PROFILES
SCALE: 3" = 1'-0"

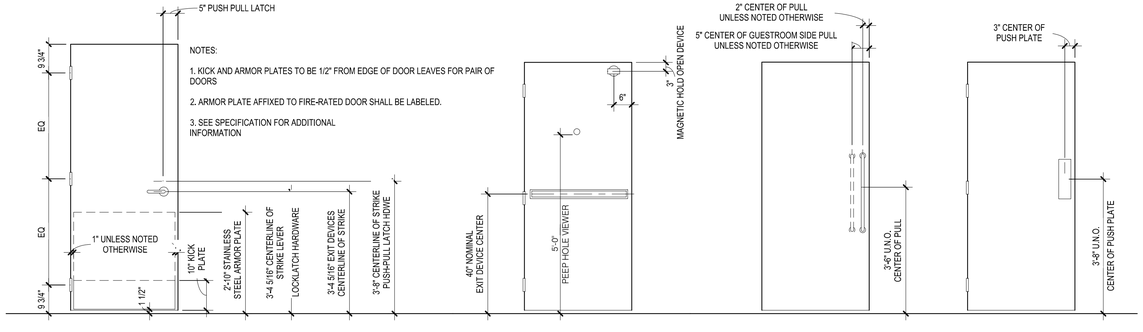

3 DOOR HARDWARE ELEVATIONS
SCALE: 3" = 1'-0"

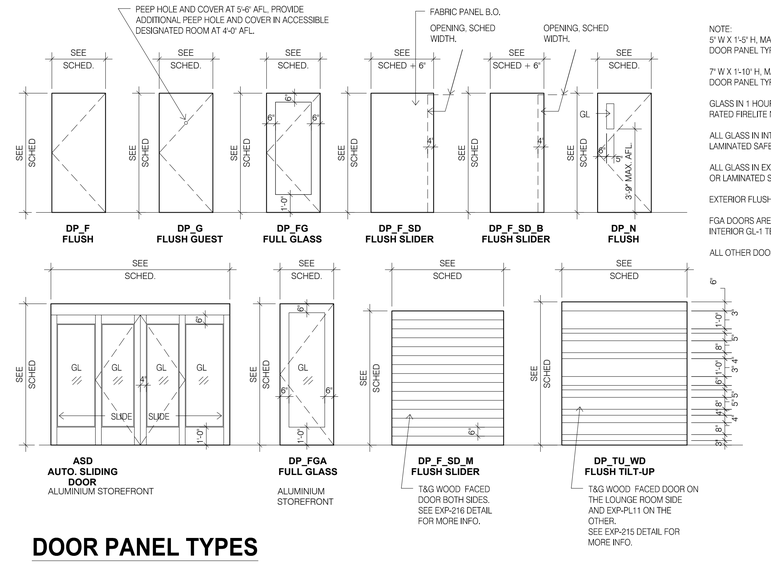

NOTE:
5" W X 1'-5" H, MAX. 85 SQ.IN. WIRED GLASS PANEL FOR DOORS IN A 90 MIN. DOOR PANEL TYPE DP_N IN A 2 HOUR RATED WALL.

7" W X 1'-10" H, MAX. 155 SQ.IN. WIRED GLASS PANEL FOR DOORS IN A 45 MIN. DOOR PANEL TYPE DP_N IN A 1 HOUR RATED WALL.

GLASS IN 1 HOUR RATED RATED DP_FG DOORS AND SIDE LITES TO BE 45 MIN. RATED FIRELITE NT GLASS.

ALL GLASS IN INTERIOR DOORS AND SIDELIGHTS ARE TO BE GL-1 TEMPERED OR LAMINATED SAFETY GLASS.

ALL GLASS IN EXTERIOR DOORS AND SIDELIGHTS ARE TO BE GL-10 TEMPERED OR LAMINATED SAFETY GLASS.

EXTERIOR FLUSH DOOR ARE TO BE INSULATED HOLLOW METAL DOORS.

FGA DOORS ARE TO BE ALUMINIUM-FRAMED DOORS WITH EXTERIOR GL-10 OR INTERIOR GL-1 TEMPERED OR LAMINATED SAFETY GLASS.

ALL OTHER DOORS ARE TO BE PLASTIC LAMINATE FACED WOOD DOORS.

DOOR PANEL TYPES

5 DOOR PANEL TYPES
SCALE: 1/4" = 1'-0"

DAMMON ENGINEERING, INC.
LOUISIANA & MISSISSIPPI
www.dammonengineering.com
info@dammonengineering.com
PH: 985.649.5832
Chief Engineer: Brian Mistich, PE
554 Old Spanish Trail
Slidell, LA 70458

#	DESCRIPTION	REVISIONS DATE

SEAL:

PRELIMINARY NOT FOR CONSTRUCTION

LOCATION NUMBER: 16777
IN CODE: BTRJC

HOLIDAY INN EXPRESS

MIKE DESAI
SHADY PARK DRIVE LOT 4
DENHAM SPRINGS, LA

JOB No:	2321	DATE:	06-15-17
DRAWN BY:	JTL	CHECKED BY:	CKD

SHEET TITLE:
DOOR LEGEND & DETAILS

DRAWING NUMBER:

A712

SHEET No: - of #

These plans are and shall remain the property of Dammon Engineering, Inc. and are not to be changed or copied in any form or manner whatsoever nor are they to be assigned to any third party without first obtaining the expressed written permission and consent of Dammon Engineering, Inc. and without the appropriate compensation to Dammon Engineering, Inc. for the preparation of these plans. Any unauthorized use of these plans will be at the user's sole risk and without liability to Dammon Engineering, Inc. and the user will hold harmless Dammon Engineering, Inc. from any and all claims arising from such unauthorized use.

FILE NAME: J:_Design Work\2321_ HIEx Denham Springs - Holiday Inn Express DS\Drawings\Current Drawings\A712 DOOR LEGEND & DETAILS.dwg PLOT DATE & TIME: Wednesday, October 25, 2017 12:22:22 PM

FILE_NAME: J:\2 - Active Projects\2321 - Mike Desai - Holiday Inn Express (SD)\Drawings\Current Drawings\A711A DOOR SCHEDULE CONT.rvt - 6/15/2017 2:28:23 PM

DOOR SCHEDULE - LEVEL 3

DOOR No.	WIDTH	HEIGHT	DOOR PANEL	DOOR FRAME	HWG	FIRE RATING	STC RATING	COMMENTS/NOTES
LEVEL 3								
301.1	3' - 0"	6' - 8"	DP_G	DF_HM_00	HWG-G	20 MIN.	47	Guestroom Entrance door.
301.2	3' - 4"	6' - 8"	DP_F_SD	DF_HM_CO	HWG-SD			Guestroom Sliding door, NT2
301.3	3' - 0"	6' - 8"	DP_F_SD_B	DF_HM_CO	HWG-SDB			Guestroom Bathroom sliding door, NT2.
301.C	3' - 0"	6' - 8"	DP_F	DF_HM_DA	HWG-DA		47	Double acting Guestroom connecting door.
302.1	3' - 0"	6' - 8"	DP_G	DF_HM_00	HWG-G	20 MIN.	47	Guestroom Entrance door.
302.2	3' - 4"	6' - 8"	DP_F_SD	DF_HM_CO	HWG-SD			Guestroom sliding door, NT2.
302.3	3' - 0"	6' - 8"	DP_F	DF_HM_00	HWG-GB			Guestroom bathroom hinged door, NT2.
303.1	3' - 0"	6' - 8"	DP_G	DF_HM_00	HWG-G	20 MIN.	47	Guestroom Entrance door.
303.2	3' - 4"	6' - 8"	DP_F_SD	DF_HM_CO	HWG-SD			Guestroom sliding door, NT2.
303.3	3' - 0"	6' - 8"	DP_F	DF_HM_00	HWG-GB			Guestroom bathroom hinged door, NT2.
304.1	3' - 0"	6' - 8"	DP_G	DF_HM_00	HWG-G	20 MIN.	47	Guestroom Entrance door.
304.2	3' - 4"	6' - 8"	DP_F_SD	DF_HM_CO	HWG-SD			Guestroom sliding door, NT2.
304.3	3' - 0"	6' - 8"	DP_F	DF_HM_00	HWG-GB			Guestroom bathroom hinged door, NT2.
305.1	3' - 0"	6' - 8"	DP_G	DF_HM_00	HWG-G	20 MIN.	47	Guestroom Entrance door.
305.2	3' - 4"	6' - 8"	DP_F_SD	DF_HM_CO	HWG-SD			Guestroom sliding door, NT2.
305.3	3' - 0"	6' - 8"	DP_F	DF_HM_00	HWG-GB			Guestroom bathroom hinged door, NT2.
306.1	3' - 0"	6' - 8"	DP_G	DF_HM_00	HWG-G	20 MIN.	47	Guestroom Entrance door.
306.2	3' - 4"	6' - 8"	DP_F_SD	DF_HM_CO	HWG-SD			Guestroom sliding door, NT2.
306.3	3' - 0"	6' - 8"	DP_F	DF_HM_00	HWG-GB			Guestroom bathroom hinged door, NT2.
307.1	3' - 0"	6' - 8"	DP_G	DF_HM_00	HWG-G	20 MIN.	47	Guestroom Entrance door.
307.2	3' - 4"	6' - 8"	DP_F_SD	DF_HM_CO	HWG-SD			Guestroom sliding door, NT2.
307.3	3' - 0"	6' - 8"	DP_F	DF_HM_00	HWG-GB			Guestroom bathroom hinged door, NT2.
308.1	3' - 0"	6' - 8"	DP_G	DF_HM_00	HWG-G	20 MIN.	47	Guestroom Entrance door.
308.2	3' - 4"	6' - 8"	DP_F_SD	DF_HM_CO	HWG-SD			Guestroom sliding door, NT2.
308.3	3' - 0"	6' - 8"	DP_F	DF_HM_00	HWG-GB			Guestroom bathroom hinged door, NT2.
309.1	3' - 0"	6' - 8"	DP_G	DF_HM_00	HWG-G	20 MIN.	47	Guestroom Entrance door.
309.2	3' - 4"	6' - 8"	DP_F_SD	DF_HM_CO	HWG-SD			Guestroom sliding door, NT2.
309.3	3' - 0"	6' - 8"	DP_F	DF_HM_00	HWG-GB			Guestroom bathroom hinged door, NT2.
310.1	3' - 0"	6' - 8"	DP_G	DF_HM_00	HWG-G	20 MIN.	47	Guestroom Entrance door.
310.2	3' - 4"	6' - 8"	DP_F_SD	DF_HM_CO	HWG-SD			Guestroom sliding door, NT2.
310.3	3' - 0"	6' - 8"	DP_F_SD_B	DF_HM_CO	HWG-SDB			Guestroom Bathroom sliding door, NT2.
310.C	3' - 0"	6' - 8"	DP_F	DF_HM_DA	HWG-DA	45 MIN.	47	Double acting Guestroom connecting door.
311.1	3' - 0"	6' - 8"	DP_G	DF_HM_00	HWG-G	20 MIN.	47	Guestroom Entrance door.
311.2	3' - 4"	6' - 8"	DP_F_SD	DF_HM_CO	HWG-SD			Guestroom sliding door, NT2.
311.3	3' - 0"	6' - 8"	DP_F	DF_HM_00	HWG-GB			Guestroom bathroom hinged door, NT2.
312.1	3' - 0"	6' - 8"	DP_G	DF_HM_00	HWG-G	20 MIN.	47	Guestroom Entrance door.
312.2	3' - 4"	6' - 8"	DP_F_SD	DF_HM_CO	HWG-SD			Guestroom sliding door, NT2.
312.3	3' - 0"	6' - 8"	DP_F	DF_HM_00	HWG-GB			Guestroom bathroom hinged door, NT2.
313.1	3' - 0"	6' - 8"	DP_G	DF_HM_00	HWG-G	20 MIN.	47	Guestroom Entrance door.
313.2	3' - 4"	6' - 8"	DP_F_SD	DF_HM_CO	HWG-SD			Guestroom sliding door, NT2.
313.3	3' - 0"	6' - 8"	DP_F	DF_HM_00	HWG-GB			Guestroom bathroom hinged door, NT2.
314.1	3' - 0"	6' - 8"	DP_G	DF_HM_00	HWG-G	20 MIN.	47	Guestroom Entrance door.
314.2	3' - 4"	6' - 8"	DP_F_SD	DF_HM_CO	HWG-SD			Guestroom sliding door, NT2.
314.3	3' - 0"	6' - 8"	DP_F	DF_HM_00	HWG-GB			Guestroom bathroom hinged door, NT2.
315.1	3' - 0"	6' - 8"	DP_G	DF_HM_00	HWG-G	20 MIN.	47	Guestroom Entrance door.
315.2	3' - 4"	6' - 8"	DP_F_SD	DF_HM_CO	HWG-SD			Guestroom sliding door, NT2.
315.3	3' - 0"	6' - 8"	DP_F	DF_HM_00	HWG-GB			Guestroom bathroom hinged door, NT2.
316.1	3' - 0"	6' - 8"	DP_G	DF_HM_00	HWG-G	20 MIN.	47	Guestroom Entrance door.
316.2	3' - 4"	6' - 8"	DP_F_SD	DF_HM_CO	HWG-SD			Guestroom sliding door, NT2.
316.3	3' - 0"	6' - 8"	DP_F	DF_HM_00	HWG-GB			Guestroom bathroom hinged door, NT2.
317.1	3' - 0"	6' - 8"	DP_G	DF_HM_00	HWG-G	20 MIN.	47	Guestroom Entrance door.
317.2	3' - 4"	6' - 8"	DP_F_SD	DF_HM_CO	HWG-SD			Guestroom sliding door, NT2.
317.3	3' - 0"	6' - 8"	DP_F	DF_HM_00	HWG-GB			Guestroom bathroom hinged door, NT2.
318.1	3' - 0"	6' - 8"	DP_G	DF_HM_00	HWG-G	20 MIN.	47	Guestroom Entrance door.
318.2	3' - 4"	6' - 8"	DP_F_SD	DF_HM_CO	HWG-SD			Guestroom sliding door, NT2.
318.3	3' - 0"	6' - 8"	DP_F	DF_HM_00	HWG-GB			Guestroom bathroom hinged door, NT2.
319.1	3' - 0"	6' - 8"	DP_G	DF_HM_00	HWG-G	20 MIN.	47	Guestroom Entrance door.
319.2	3' - 4"	6' - 8"	DP_F_SD	DF_HM_CO	HWG-SD			Guestroom sliding door, NT2.
319.3	3' - 0"	6' - 8"	DP_F	DF_HM_00	HWG-GB			Guestroom bathroom hinged door, NT2.
320.1	3' - 0"	6' - 8"	DP_G	DF_HM_00	HWG-G	20 MIN.	47	Guestroom Entrance door.
320.2	3' - 4"	6' - 8"	DP_F_SD	DF_HM_CO	HWG-SD			Guestroom sliding door, NT2.
320.3	3' - 0"	6' - 8"	DP_F	DF_HM_00	HWG-GB			Guestroom bathroom hinged door, NT2.
321.1	3' - 0"	6' - 8"	DP_G	DF_HM_00	HWG-G	20 MIN.	47	Guestroom Entrance door.
321.2	3' - 4"	6' - 8"	DP_F_SD	DF_HM_CO	HWG-SD			Guestroom sliding door, NT2.
321.3	3' - 0"	6' - 8"	DP_F	DF_HM_00	HWG-GB			Guestroom bathroom hinged door, NT2.
322.1	3' - 0"	6' - 8"	DP_G	DF_HM_00	HWG-G	20 MIN.	47	Guestroom Entrance door.
322.2	3' - 4"	6' - 8"	DP_F_SD	DF_HM_CO	HWG-SD			Guestroom sliding door, NT2.
322.3	3' - 0"	6' - 8"	DP_F	DF_HM_00	HWG-GB			Guestroom bathroom hinged door, NT2.
323.1	3' - 0"	6' - 8"	DP_G	DF_HM_00	HWG-G	20 MIN.	47	Guestroom Entrance door.
323.2	3' - 4"	6' - 8"	DP_F_SD	DF_HM_CO	HWG-SD			Guestroom sliding door, NT2.
323.3	3' - 0"	6' - 8"	DP_F	DF_HM_00	HWG-GB			Guestroom bathroom hinged door, NT2.
324.1	3' - 0"	6' - 8"	DP_G	DF_HM_00	HWG-G	20 MIN.	47	Guestroom Entrance door.
324.2	3' - 4"	6' - 8"	DP_F_SD	DF_HM_CO	HWG-SD			Guestroom sliding door, NT2.
324.3	3' - 0"	6' - 8"	DP_F	DF_HM_00	HWG-GB			Guestroom bathroom hinged door, NT2.
325.1	3' - 0"	6' - 8"	DP_G	DF_HM_00	HWG-G	20 MIN.	47	Guestroom Entrance door.
325.2	3' - 4"	6' - 8"	DP_F_SD	DF_HM_CO	HWG-SD			Guestroom sliding door, NT2.
325.3	3' - 0"	6' - 8"	DP_F	DF_HM_00	HWG-GB			Guestroom bathroom hinged door, NT2.
326.1	3' - 0"	6' - 8"	DP_G	DF_HM_00	HWG-G	20 MIN.	47	Guestroom Entrance door.
326.2	3' - 4"	6' - 8"	DP_F_SD	DF_HM_CO	HWG-SD			Guestroom Sliding door, NT2
326.3	3' - 0"	6' - 8"	DP_F	DF_HM_00	HWG-GB			Guestroom bathroom hinged door, NT2.
327.1	3' - 0"	6' - 8"	DP_G	DF_HM_00	HWG-G	20 MIN.	47	Guestroom Entrance door.
327.2	3' - 4"	6' - 8"	DP_F_SD	DF_HM_CO	HWG-SD			Guestroom sliding door, NT2.
327.3	3' - 0"	6' - 8"	DP_F	DF_HM_00	HWG-GB			Guestroom bathroom hinged door, NT2.
329.1	3' - 0"	6' - 8"	DP_G	DF_HM_00	HWG-G	20 MIN.	47	Guestroom Entrance door.
329.2	3' - 4"	6' - 8"	DP_F_SD	DF_HM_CO	HWG-SD			Guestroom sliding door, NT2.
329.3	3' - 0"	6' - 8"	DP_F	DF_HM_00	HWG-GB			Guestroom bathroom hinged door, NT2.
CH3	3' - 0"	6' - 8"	DP_F	DF_HM_00	HWG-C1	45 MIN.		Linen Chute room Door.
EC3	6' - 0"	6' - 8"	DP_F	DF_HM_00	HWG-EL			Electrical Closet double doors.
H3	3' - 0"	6' - 8"	DP_F	DF_HM_00	HWG-S1	20 MIN.		Service/Housekeeeping door, NT2.
S3	3' - 0"	6' - 8"	DP_F	DF_HM_00	HWG-S1	20 MIN.		Service/Housekeeeping door.
ST1.3	3' - 0"	6' - 8"	DP_N	DF_HM_00	HWG-ST	90 MIN.		Stair Entry door on hold open.
ST2.3	3' - 0"	6' - 8"	DP_N	DF_HM_00	HWG-ST	90 MIN.		Stair Entry door on hold open.
VC1.3	2' - 3"	6' - 8"	DP_F	DF_HM_00	HWG-S2			VTAC Closet.
VC2.3	2' - 3"	6' - 8"	DP_F	DF_HM_00	HWG-S2			VTAC Closet.

DOOR GENERAL NOTES:

1. REFER TO SPECIFICATIONS FOR DOOR HARDWARE TYPES

2. HAND-ACTIVATED DOOR OPENING HARDWARE SHALL BE CENTERED BETWEEN 34" AND 48" A.F.F. U.N.O..

3. REFER TO SPECIFICATION SHEET A712 FOR FINISHES.

4. DOOR CLOSER SWEEP PERIOD SHALL BE ADJUSTED SO THAT FROM THE OPEN POSITION OF 70 DEGREES, THE DOOR WILL TAKE AT LEAST 3 SECONDS TO MOVE TO A POINT 3 INCHES FROM THE LATCH, MEASURED TO THE LEADING EDGE OF THE DOOR.

5. THE MAXIMUM DOOR OPENING FORCE FOR PUSHING OR PULLING INTERIOR DOORS SHALL BE 5 POUNDS PER FOOT.

6. ALL EXTERIOR DOORS ARE TO OPEN OUTWARD AND ARE TO BE SELF CLOSING.

7. CLOSERS TO BE PARALLEL ARM STYLE WHERE APPLICABLE.

9. DOOR FRAMES TO BE EQUIPPED W/ SILENCER BUTTONS UNLESS GASKETS ARE SPECIFIED.

10. ALL EXTERIOR H.M. DOORS AND FRAMES SHALL BE INSULATED.

11. FILL ALL VOIDS IN THRESHOLDS W/ SEALANT TO MATCH GROUT.

12. SEE FFE ITEMS FOR SPECIALTY DOORS EXP-215 & EXP-216

13. WHERE COAT HOOKS ARE INDICATED IN RESTROOMS AND BATHROOMS, LOCATE COAT HOOK CENTERED ON DOOR ON THE RESTROOMS AND BATHROOMS SIDE OF DOORS.

DOOR OPENING SCHEDULE SPECIFIC NOTES.

NT1, SEE STORE FRONT ELEVATIONS FOR FRAME TYPES.
NT2. INCREASE TYPICAL DOOR UNDERCUT TO 1".

DOOR OPENING FINISHES SCHEDULE.

ALL INTERIOR DOOR ARE TO BE SOLID CORE WOOD DOORS EXP-PL1 FINISHED ON ALL SIDES.

ALL INTERIOR HOLLOW METAL DOORS AND FRAMES ARE TO BE EXP-PT3 FINISHED.

ALL EXTERIOR SOLID CORE HOLLOW METAL DOORS AND FRAMES ARE TO BE EXP-PT3 FINISHED.

ALL ALUMINUM DOORS AND FRAMES ARE TO BE CLEAR ANODIZED ALUMINUM FINISHED.

DOOR SCHEDULE - LEVEL 4

DOOR No.	WIDTH	HEIGHT	DOOR PANEL	DOOR FRAME	HWG	FIRE RATING	STC RATING	COMMENTS/NOTES
LEVEL 4								
401.1	3' - 0"	6' - 8"	DP_G	DF_HM_00	HWG-G	20 MIN.	47	Guestroom Entrance door.
401.2	3' - 4"	6' - 8"	DP_F_SD	DF_HM_CO	HWG-SD			Guestroom sliding door, NT2.
401.3	3' - 0"	6' - 8"	DP_F	DF_HM_00	HWG-GB			Guestroom bathroom hinged door, NT2.
402.1	3' - 0"	6' - 8"	DP_G	DF_HM_00	HWG-G	20 MIN.	47	Guestroom Entrance door.
402.2	3' - 4"	6' - 8"	DP_F_SD	DF_HM_CO	HWG-SD			Guestroom sliding door, NT2.
402.3	3' - 0"	6' - 8"	DP_F	DF_HM_00	HWG-GB			Guestroom bathroom hinged door, NT2.
403.1	3' - 0"	6' - 8"	DP_G	DF_HM_00	HWG-G	20 MIN.	47	Guestroom Entrance door.
403.2	3' - 4"	6' - 8"	DP_F_SD	DF_HM_CO	HWG-SD			Guestroom sliding door, NT2.
403.3	3' - 0"	6' - 8"	DP_F	DF_HM_00	HWG-GB			Guestroom bathroom hinged door, NT2.
404.1	3' - 0"	6' - 8"	DP_G	DF_HM_00	HWG-G	20 MIN.	47	Guestroom Entrance door.
404.2	3' - 4"	6' - 8"	DP_F_SD	DF_HM_CO	HWG-SD			Guestroom sliding door, NT2.
404.3	3' - 0"	6' - 8"	DP_F	DF_HM_00	HWG-GB			Guestroom bathroom hinged door, NT2.
405.1	3' - 0"	6' - 8"	DP_G	DF_HM_00	HWG-G	20 MIN.	47	Guestroom Entrance door.
405.2	3' - 4"	6' - 8"	DP_F_SD	DF_HM_CO	HWG-SD			Guestroom sliding door, NT2.
405.3	3' - 0"	6' - 8"	DP_F	DF_HM_00	HWG-GB			Guestroom bathroom hinged door, NT2.
406.1	3' - 0"	6' - 8"	DP_G	DF_HM_00	HWG-G	20 MIN.	47	Guestroom Entrance door.
406.2	3' - 4"	6' - 8"	DP_F_SD	DF_HM_CO	HWG-SD			Guestroom sliding door, NT2.
406.3	3' - 0"	6' - 8"	DP_F	DF_HM_00	HWG-GB			Guestroom bathroom hinged door, NT2.
407.1	3' - 0"	6' - 8"	DP_G	DF_HM_00	HWG-G	20 MIN.	47	Guestroom Entrance door.
407.2	3' - 4"	6' - 8"	DP_F_SD	DF_HM_CO	HWG-SD			Guestroom sliding door, NT2.
407.3	3' - 0"	6' - 8"	DP_F	DF_HM_00	HWG-GB			Guestroom bathroom hinged door, NT2.
408.1	3' - 0"	6' - 8"	DP_G	DF_HM_00	HWG-G	20 MIN.	47	Guestroom Entrance door.
408.2	3' - 4"	6' - 8"	DP_F_SD	DF_HM_CO	HWG-SD			Guestroom sliding door, NT2.
408.3	3' - 0"	6' - 8"	DP_F	DF_HM_00	HWG-GB			Guestroom bathroom hinged door, NT2.
409.1	3' - 0"	6' - 8"	DP_G	DF_HM_00	HWG-G	20 MIN.	47	Guestroom Entrance door.
409.2	3' - 4"	6' - 8"	DP_F_SD	DF_HM_CO	HWG-SD			Guestroom sliding door, NT2.
409.3	3' - 0"	6' - 8"	DP_F	DF_HM_00	HWG-GB			Guestroom bathroom hinged door, NT2.
410.1	3' - 0"	6' - 8"	DP_G	DF_HM_00	HWG-G	20 MIN.	47	Guestroom Entrance door.
410.2	3' - 4"	6' - 8"	DP_F_SD	DF_HM_CO	HWG-SD			Guestroom sliding door, NT2.
410.3	3' - 0"	6' - 8"	DP_F	DF_HM_00	HWG-GB			Guestroom bathroom hinged door, NT2.
411.1	3' - 0"	6' - 8"	DP_G	DF_HM_00	HWG-G	20 MIN.	47	Guestroom Entrance door.
411.2	3' - 4"	6' - 8"	DP_F_SD	DF_HM_CO	HWG-SD			Guestroom sliding door, NT2.
411.3	3' - 0"	6' - 8"	DP_F	DF_HM_00	HWG-GB			Guestroom bathroom hinged door, NT2.
412.1	3' - 0"	6' - 8"	DP_G	DF_HM_00	HWG-G	20 MIN.	47	Guestroom Entrance door.
412.2	3' - 4"	6' - 8"	DP_F_SD	DF_HM_CO	HWG-SD			Guestroom sliding door, NT2.
412.3	3' - 0"	6' - 8"	DP_F	DF_HM_00	HWG-GB			Guestroom bathroom hinged door, NT2.
413.1	3' - 0"	6' - 8"	DP_G	DF_HM_00	HWG-G	20 MIN.	47	Guestroom Entrance door.
413.2	3' - 4"	6' - 8"	DP_F_SD	DF_HM_CO	HWG-SD			Guestroom sliding door, NT2.
413.3	3' - 0"	6' - 8"	DP_F	DF_HM_00	HWG-GB			Guestroom bathroom hinged door, NT2.
414.1	3' - 0"	6' - 8"	DP_G	DF_HM_00	HWG-G	20 MIN.	47	Guestroom Entrance door.
414.2	3' - 4"	6' - 8"	DP_F_SD	DF_HM_CO	HWG-SD			Guestroom sliding door, NT2.
414.3	3' - 0"	6' - 8"	DP_F	DF_HM_00	HWG-GB			Guestroom bathroom hinged door, NT2.
415.1	3' - 0"	6' - 8"	DP_G	DF_HM_00	HWG-G	20 MIN.	47	Guestroom Entrance door.
415.2	3' - 4"	6' - 8"	DP_F_SD	DF_HM_CO	HWG-SD			Guestroom sliding door, NT2.
415.3	3' - 0"	6' - 8"	DP_F	DF_HM_00	HWG-GB			Guestroom bathroom hinged door, NT2.
416.1	3' - 0"	6' - 8"	DP_G	DF_HM_00	HWG-G	20 MIN.	47	Guestroom Entrance door.
416.2	3' - 0"	6' - 8"	DP_F_SD_B	DF_HM_CO	HWG-SDB			Guestroom Bathroom sliding door, NT2.
417.1	3' - 0"	6' - 8"	DP_G	DF_HM_00	HWG-G	20 MIN.	47	Guestroom Entrance door.
417.2	3' - 4"	6' - 8"	DP_F_SD	DF_HM_CO	HWG-SD			Guestroom sliding door, NT2.
417.3	3' - 0"	6' - 8"	DP_F	DF_HM_00	HWG-GB			Guestroom bathroom hinged door, NT2.
418.1	3' - 0"	6' - 8"	DP_G	DF_HM_00	HWG-G	20 MIN.	47	Guestroom Entrance door.
418.2	3' - 4"	6' - 8"	DP_F_SD	DF_HM_CO	HWG-SD			Guestroom sliding door, NT2.
418.3	3' - 0"	6' - 8"	DP_F	DF_HM_00	HWG-GB			Guestroom bathroom hinged door, NT2.
419.1	3' - 0"	6' - 8"	DP_G	DF_HM_00	HWG-G	20 MIN.	47	Guestroom Entrance door.
419.2	3' - 4"	6' - 8"	DP_F_SD	DF_HM_CO	HWG-SD			Guestroom sliding door, NT2.
419.3	3' - 0"	6' - 8"	DP_F	DF_HM_00	HWG-GB			Guestroom bathroom hinged door, NT2.
420.1	3' - 0"	6' - 8"	DP_G	DF_HM_00	HWG-G	20 MIN.	47	Guestroom Entrance door.
420.2	3' - 4"	6' - 8"	DP_F_SD	DF_HM_CO	HWG-SD			Guestroom sliding door, NT2.
420.3	3' - 0"	6' - 8"	DP_F	DF_HM_00	HWG-GB			Guestroom bathroom hinged door, NT2.
421.1	3' - 0"	6' - 8"	DP_G	DF_HM_00	HWG-G	20 MIN.	47	Guestroom Entrance door.
421.2	3' - 4"	6' - 8"	DP_F_SD	DF_HM_CO	HWG-SD			Guestroom sliding door, NT2.
421.3	3' - 0"	6' - 8"	DP_F	DF_HM_00	HWG-GB			Guestroom bathroom hinged door, NT2.
422.1	3' - 0"	6' - 8"	DP_G	DF_HM_00	HWG-G	20 MIN.	47	Guestroom Entrance door.
422.2	3' - 4"	6' - 8"	DP_F_SD	DF_HM_CO	HWG-SD			Guestroom sliding door, NT2.
422.3	3' - 0"	6' - 8"	DP_F	DF_HM_00	HWG-GB			Guestroom bathroom hinged door, NT2.
423.1	3' - 0"	6' - 8"	DP_G	DF_HM_00	HWG-G	20 MIN.	47	Guestroom Entrance door.
423.2	3' - 4"	6' - 8"	DP_F_SD	DF_HM_CO	HWG-SD			Guestroom sliding door, NT2.
423.3	3' - 0"	6' - 8"	DP_F	DF_HM_00	HWG-GB			Guestroom bathroom hinged door, NT2.
424.1	3' - 0"	6' - 8"	DP_G	DF_HM_00	HWG-G	20 MIN.	47	Guestroom Entrance door.
424.2	3' - 4"	6' - 8"	DP_F_SD	DF_HM_CO	HWG-SD			Guestroom sliding door, NT2.
424.3	3' - 0"	6' - 8"	DP_F	DF_HM_00	HWG-GB			Guestroom bathroom hinged door, NT2.
425.1	3' - 0"	6' - 8"	DP_G	DF_HM_00	HWG-G	20 MIN.	47	Guestroom Entrance door.
425.2	3' - 4"	6' - 8"	DP_F_SD	DF_HM_CO	HWG-SD			Guestroom sliding door, NT2.
425.3	3' - 0"	6' - 8"	DP_F	DF_HM_00	HWG-GB			Guestroom bathroom hinged door, NT2.
426.1	3' - 0"	6' - 8"	DP_G	DF_HM_00	HWG-G	20 MIN.	47	Guestroom Entrance door.
426.2	3' - 4"	6' - 8"	DP_F_SD	DF_HM_CO	HWG-SD			Guestroom Sliding door, NT2
426.3	3' - 0"	6' - 8"	DP_F_SD_B	DF_HM_CO	HWG-SDB			Guestroom Bathroom sliding door, NT2.
427.1	3' - 0"	6' - 8"	DP_G	DF_HM_00	HWG-G	20 MIN.	47	Guestroom Entrance door.
427.2	3' - 4"	6' - 8"	DP_F_SD	DF_HM_CO	HWG-SD			Guestroom sliding door, NT2.
427.3	3' - 0"	6' - 8"	DP_F	DF_HM_00	HWG-GB			Guestroom bathroom hinged door, NT2.
429.1	3' - 0"	6' - 8"	DP_G	DF_HM_00	HWG-G	20 MIN.	47	Guestroom Entrance door.
429.2	3' - 4"	6' - 8"	DP_F_SD	DF_HM_CO	HWG-SD			Guestroom sliding door, NT2.
429.3	3' - 0"	6' - 8"	DP_F	DF_HM_00	HWG-GB			Guestroom bathroom hinged door, NT2.
CH4	3' - 0"	6' - 8"	DP_F	DF_HM_00	HWG-C1	45 MIN.		Linen Chute room Door.
EC4	6' - 0"	6' - 8"	DP_F	DF_HM_00	HWG-EL			Electrical Closet double doors.
H4	3' - 0"	6' - 8"	DP_F	DF_HM_00	HWG-S1	20 MIN.		Service/Housekeeeping door, NT2.
ST1.4	3' - 0"	6' - 8"	DP_N	DF_HM_00	HWG-ST	90 MIN.		Stair Entry door on hold open.
ST2.4	3' - 0"	6' - 8"	DP_N	DF_HM_00	HWG-ST	90 MIN.		Stair Entry door on hold open.
VC1.4	2' - 3"	6' - 8"	DP_F	DF_HM_00	HWG-S2			VTAC Closet.
VC2.4	2' - 3"	6' - 8"	DP_F	DF_HM_00	HWG-S2			VTAC Closet.

ABBREVIATIONS USED IN THE DOOR OPENING SCHEDULES.

AL = ALUMINUM
ADB = AUTOMATIC DOOR BOTTOM
ADO = AUTOMATIC DOOR OPERATOR
ASD = AUTOMATIC SLIDING DOOR.
BLT = BORROWED LIGHT
CR = CARD READER FOR ADO AND ELECTRONIC LOCKS.
DE = DELAYED EGRESS OR DOUBLE EGRESS.
DF = DOOR FRAME
DP = DOOR PANEL
DR = DOOR
ELEV NO. = FRAME ELEVATION NUMBER.
GL = GLASS TYPE. SEE SPECIFICATION FOR TYPES.
HO = ELECTRO-MAGNETIC HOLD-OPEN DEVICE
HM = HOLLOW METAL
HWG = HARDWARE GROUP
MAG LOCK = MAGNETIC LOCK
MIN = DOOR RATING IN MINUTES.
NO. = NUMBER OR NUMBERS
NT = NOTE REFERENCE WITH NUMBER, SEE SPECIFIC NOTES.
OA = OVERALL
OH = OVERHEAD STOP TYPES
PP = PUSH PLATES FOR ADO
REV NO. = REVISION NUMBER CORRESPONDING TO THE DOCUMENTS BEING ISSUED
WD = WOOD DOOR, SEE ROOM FINISHES SCHEDULE FOR TYPES.
WS = WALL STOP

DOOR HARDWARE GROUPS AND FINISHES.

Hardware finishes and base metals shall be listed bellow, unless otherwise indicated.

Satin stainless steel (US32D) and satin chromium plated (US26D) Finishes and base metals, unless otherwise indicated.
1. Exterior Hinges US32D on stainless steel.
2. Interior Hinges US26D on steel.
3. Flush Bolts US26D on brass or bronze.
4. Locks US32D on stainless steel.
5. Exit Devices - 33 Series Sprayed Aluminum.
6. Exit Devices - 99 Series Sprayed Aluminum.
7. Pulls, Push Plates/Bars US32D on stainless steel.
8. Coordinators USP on steel.
9. Closers Sprayed aluminum.
10. Overhead Stops/Holders US26D on brass or bronze.
11. Kickplate US32D on stainless steel.
12. Door Edge Guards US32D on stainless steel.
13. Armor Plates US32D on stainless steel.
14. Stops, Holders US26D on brass or bronze.
15. Thresholds Mill on aluminum.
16. Miscellaneous US26D on brass or bronze.

Hardware on aluminum doors shall match finish of doors and frame.
1. US32 and US32D Solid 18-8 chromium-nickel, 300 Series, "Austenitic", non-magnetic.
a. Straight chrome-irons (magnetic) are not acceptable, except as hinge pins.
b. Items showing magnetic properties will be rejected.
c. For items not available in US32 or US32D provide US26 or US26D.

Door Hardware Groups.

HWG-ASD, Automatic sliding entrmace doors.
Hardware provided by door maunfacturuer, provide cylinder lock for integration into exterior door.
BESAM overhead concealed SL500 with ECODOOR seals and magnetic catches.
Comments: .

HWG-C, Linen chute Door.
Hinges: Construction, type and quantity as specified. Qty 3 per leaf 4-1/2 by 4-1/2-inches.
Lockset/Function: Passage Function ANSI F75, free access both sides.
Closer: Parallel arm closer with appropriate mounting and cover, 1 Reqd.
Stop: Wall Stop, 1 Reqd.
Plates: SST 10" high kickplate both sides of door.
Gaskets: Fire, 1 set for single leaf door.
Comments: .


HWG-C1, Linen Chute Room Door.
Hinges: Construction, type and quantity as specified. Qty 3 per leaf 4-1/2 by 4-1/2-inches.
Lockset/Function: Storeroom or Service Function ANSI F86, keyed on exterior side, exterior lever is rigid at all times.
Card Reader: Electronic latchset for RFID card reader entry.
Closer: Parallel arm closer with appropriate mounting and cover. 1 Reqd.
Stop: Wall Stop. 1 Reqd.
Plates: SST 10" high kickplate both sides of door.
Gaskets: Fire, 1 set for single leaf door.
Comments: .

HWG-DA, Double acting Gustroom connecting pair of single swing doors.
Hinges: Construction, type and quantity as specified. Qty 3 per leaf 4-1/2 by 4-1/2-inches.
Lockset/Function: Privacy, Bathroom or Bedroom Function ANSI F76, privacy push button on both side. Inside button locks outside lever. Set for each door. Mortice lock with a minimum 2cm (3/4in) throw thumb-turn deadbolt. Thumb turn lock operation on the guest room side of the door.
Stop: Overhead Stop, 2 Reqd.
Parallel arm closer with appropriate mounting and cover, 2 Reqd.
Gaskets: Smoke, 1 set for each single leaf door. Set for acoustic control.
Door sweep: Neoprene with ½-inch sweep at door bottom with 1¼-inch aluminum extrusion
Threshold: Solid surface.
Plate: Blank plate with no access to screws or bolts on non-guest room side door.
Levers: Fixed knob or lever on the guest room side.
Comments: .

HWG-E1, Exterior exit door in storefront framing.
Hinges: Construction, type and quantity as specified. Qty 3 per leaf 4-1/2 by 4-1/2-inches.
Lockset/Function: Entrance Function ANSI F81, keyed on exterior side with privacy turn button on interior side.
Exit Device: Rim type Exit device.
Closer: Parallel arm closer with appropriate mounting and cover, 1 Reqd.
Stop: Overhead Stop, 1 Reqd.
Gaskets: Weatherstripping, 1 set for single leaf door.
Door sweep: Neoprene with ½-inch sweep at door bottom with 1¼-inch aluminum extrusion
Threshold: Aluminum 5-inch saddle, ½-inch high.
Overhead Drip: 2-1/2


FILE NAME: J:_Holiday Motels\2321 - Mike Desai - Holiday Inn Express 25\Drawings\Current Drawings\A700 INTERIOR PARTITION TYPES & DETS.dwg PLOT DATE & TIME: Wednesday, October 25, 2017 12:25:42 PM

INTERIOR PARTITION TYPES (NON-COMBUSTIBLE)

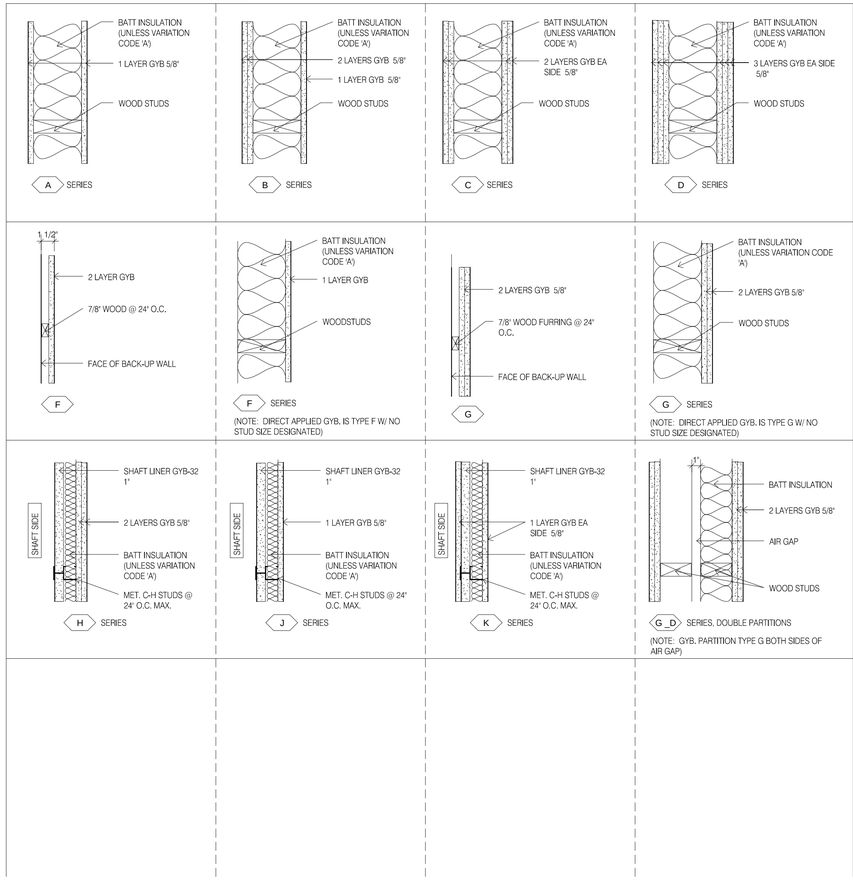

PARTITON TYPE NOTES:
1. PROVIDE 5/8" GYPBOARD (GYB) UNLESS NOTED OTHERWISE. EXCEPTIONS: PROVIDE 1/2" CEMENT BOARD BEHIND TILES, PROVIDE 5/8" MOISTURE RESISTANT GYBOARD CEILINGS AND WALLS AT BATHROOMS, TOILETS, LOCKERS, FOOD SERVICE, POOL, POOL EQUIPMENT, POOL VESTIBULE AND HOUSEKEEPING AREAS INCLUDING 5/8" CEMENT BOARD 12" HIGH BASE.
2. REFER TO TYPICAL NON-LOAD BEARING INTERIOR PARTITION STUDS, TYPICAL NON-LOAD BEARING INTERIOR PARTITION BRACES, BACKING/BLOCKING SCHEDULE/NOTES AND PARTITION DEFLECTION DETAIL AT GYB PARTITIONS FOR PARTITION CONSTRUCTION.
3. PROVIDE SEALANT AT BASE OF ALL GYB PARTITIONS, SEE DETAIL 1C - THIS SHEET.
4. PROVIDE CONTROL JOINT DETAILS AT RATED AND NONE RATED WALLS EVENLY SPACED AT MAXIMUM 30'-0" SPACING, WHERE DOORS OCCUR IN THE WALL ALIGN JOINT WITH EDGE OF DOOR FRAME, UNO.
5. FOR BACKING AND BLOCKING INFORMATION REFER TO AND COMPLY WITH MANUFACTURERS INSTRUCTIONS AND SPECIFICATIONS, SEE ALSO BACKING/BLOCKING SCHEDULE/NOTES AND LOADING TABLES.

PARTITION TYPE SYMBOL
1. SEE BELOW FOR PARTITION TYPE SYMBOL PLAN REFERENCES.

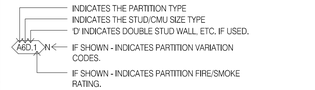


PARTITION STUD/CMU SIZES(SEE ALSO Z VARIATION STAGGERED STUDS)
NONE DENOTES, 0" STL STUD, 0" WD STUD, (DIRECT APPLIED W/SHIM ONLY).
0 DENOTES, 7/8" STL STUD, 3/4" WD STUD.
1 DENOTES, 1 5/8" STL STUD, 1" WD STUD.
2 DENOTES, 2 1/2" STL STUD, 1 1/2" WD STUD.
3 DENOTES, 3 5/8" STL STUD.
4 DENOTES, 4" STL STUD, 3 1/2" WD STUD, 3 5/8" CMU.
6 DENOTES, 6" STL STUD, 5 1/2" WD STUD, 5 5/8" CMU.
6-4 DENOTES, 6" and 3 5/8" STL STUDS, 5 1/2" AND 3 1/2" WD STUDS.
8 DENOTES, 8" STL STUD, 7 1/2" WD STUD, 7 5/8" CMU.
10 DENOTES, 10" STL STUD, 9 1/2" WD STUD, 9 5/8" CMU.
12 DENOTES, 11 5/8" CMU.
16 DENOTES, 15 5/8" CMU.

PARTITION FIRE RATING.
FOR PARTITION FIRE RATINGS SEE ALSO LIFE SAFETY PLANS.

PARTITION VARIATION CODES.
A = PARTITION WITHOUT ACOUSTIC INSULATION.
C = PARTITION TO UNDERSIDE OF CLG. CLG IS CONTINUOUS ABOVE CLG.
G = INCREASE STUD MIN. GUIAGE TO 16 GA.
N = PARTITION TO 4" ABOVE CLG.
T = THERMAL INSULATION AND VAPOR BARRIER PLACED ON THE HUMID SOURCE SIDE OF PARTITION.
X = 1/2" FIBER REINFORCED GWB - WITH VENEER PLASTER.
Z = STAGGERED STUDS - STUDS IN OVERSIZED TRACK, (STUD SIZE IN TAG INDICATES TRACK SIZE), 16" O.C. EACH SIDE
- 3 = 3 5/8" TRACK WITH 2 1/2" STUDS
- 4 = 4" TRACK WITH 2 1/2" STUDS
- 6 = 6" TRACK WITH 3 5/8" OR 4" STUDS
- 8 = 8" TRACK WITH 6" STUDS

PARTITION TYPE SCHEDULE				
TYPE	WIDTH	STUD	FIRE ASSEMBLY TEST	STC RATING
A-SERIES				
A4	4 3/4"	3 1/2"	1 hr max fire rated per WHI 694-0200 or U327/U344/U345	STC 46 BBN-700725
A6	6 3/4"	5 1/2"	1 hr max fire rated per WHI 694-0200 or U327/U344/U345	STC 46 BBN-700725
A8	8 3/4"	7 1/2"	1 hr max fire rated per WHI 694-0200 or U327/U344/U345	STC 46 BBN-700725
C-SERIES				
C4	6"	3 1/2"	2 hr max fire rated per U301 or U344 with resilient channel	50
C6	8"	5 1/2"	2 hr max fire rated per U301 or U344 with resilient channel	50
C8	10"	7 1/2"	2 hr max fire rated per U301 or U344 with resilient channel	50
F-SERIES				
F3	3 1/8"	2 1/2"	NA	NA
F4	4 1/8"	3 1/2"	NA	NA
G_D-SERIES				
G4_D	10 1/2"	3 1/2"	2 hr max fire rated per FM WP360 or GA-WP-3810	STC 58 NGC 3056 test
G6-4_D	1' - 0 1/2"	5 1/2"	2 hr max fire rated per FM WP360 or GA-WP-3810	STC 58 NGC 3056 test
H-SERIES				
H4	5 1/4"	4"	2 HR RATED UL DESIGN U438	47
J-SERIES				
J2	3 1/8"	2 1/2"	1 HR RATED UL DESIGN U469	39

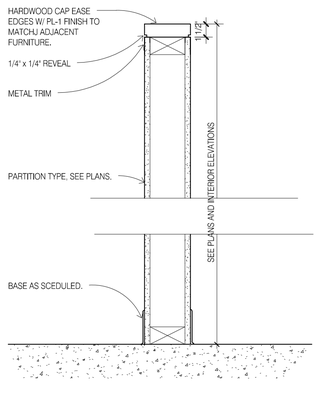


1 PARTITION LOW HEIGHT WALL
1 1/2" = 1'-0"

BACKING/BLOCKING SCHEDULE/NOTES.
1. PROVIDE BACKING/BLOCKING IN GYB PARTITIONS FOR ALL WALL-HUNG ITEMS.

2. THESE ANCHORING DETAILS ARE SHOWN AS TYPICAL AND ARE NOT INTENDED TO BE ALL INCLUSIVE. PROVIDE WOOD OR STEEL BACKING IN PARTITIONS FOR WALL HUNG ITEMS, SUCH AS WALL CABINETS, BLDG ACCESS., BATHROOM ACCESS, SHELVING, DOOR HOLD-OPENS, & STOPS, ETC, INCLUDING NIC, BY OWNER, BY OWNER FUTURE, & RELOCATE EXITING ITEMS.

3. USE THE FOLLOWING ASSUMED LOADS TO DETERMINE BLKG & FASTENER REQUIREMENTS UNLESS GREATER LOADS ARE KNOWN.
a. S DISP, PTC, TPH, MIRRORS, COAT HOOKS, BPG, TOWEL BAR & RING, MOP HOLDER, ASH URN, ETC-USE 50 LB.
b. HANDRAIL, BUMPER RAILS - USE 200 LB CONCENTRATED LOAD.
c. GRAB BARS - USE 250 LB CONCENTRATED LOAD.
d. WALL CABINETS - USE WEIGHT OF CABINET PLUS 100LB PER FOOT OF SHELF.
e. COUNTERTOPS- USE WEIGHT OF COUNTER TOP PLUS 55 LB PER FOOT OF COUNTER
f. 12" ADJ SHELVES - USE 40 LB PER BRKT
g. 18" ADJ SHELVES - USE 55 LB PER BRKT
h. 24" ADJ SHELVES - USE 83 LB PER BRKT

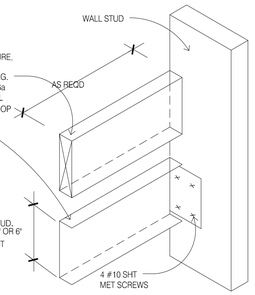

ISOMETRIC DETAIL


LOADING TABLE NOTES:
1. SEE TABLE 1 BELOW FOR SIZE OF WOOD BLKG, QUANTITY AND SIZE OF SCREWS FOR CONNECTION TO EACH STUD, 4" OR 6"

2. SEE TABLE 2 OR 3 BELOW FOR QUANTITY AND SIZE OF SCREWS FOR CONNECTION OF WALL HUNG ITEMS, IF NOT ALREADY PROVIDED BY MFR OF WALL HUNG ITEM.


TABLE 1					
MAXIMUM ALLOWABLE LOAD-IN POUNDS					
WOOD SCREW		LENGTH OF WALL HUNG ITEM			
QUAN.	SIZE	1'-4" OR LESS	2'-8" OR LESS	2'-9" OR MORE	
2x4 WOOD BLOCKING					
2	#6	160	320	480	
2	#8	240	480	700	
2	#10	320	640	700	
2x6 WOOD BLOCKING					
3	#6	240	480	700	
3	#8	360	700	700	
3	#10	480	700	700	
LOADS BASED ON GROUP II WOOD SPECIES & SCREWS EMBEDED IN WOOD A MIN OF 7 TIMES THE SCREW DIA WITH SCREWS INSERTED IN SIDE GRAIN ON ONE SIDE & SIDE GRAIN ON OPPOSITE END.					

TABLE 3				
MAXIMUM ALLOWABLE LOAD-IN POUNDS				
SCREW SIZE	QUANTITY OF SCREWS			
	2	3	4	5
#6-S12	224	336	448	560
#8-18	236	354	472	590
#10-16	272	438	584	700
#12-14	288	438	576	700
LOADS BASED ON PUBLISHED DATA FOR MILCOR TITELOCK SCREWS WITH 20 GA GALV STEEL BACKING AND LIMITING CRITERIA BEING PULLOUT STRENGTH				

TABLE 2				
MAXIMUM ALLOWABLE LOAD-IN POUNDS				
SCREW SIZE	QUANTITY OF SCREWS			
	2	3	4	5
#6	150	225	300	375
#8	212	318	424	530
#10	286	429	572	700
#12	370	555	700	700
LOADS BASED ON GROUP II WOOD SPECIES & SCREWS EMBEDED IN WOOD A MIN OF 7 TIMES THE SCREW DIA WITH SCREWS INSERTED IN SIDE GRAIN.				

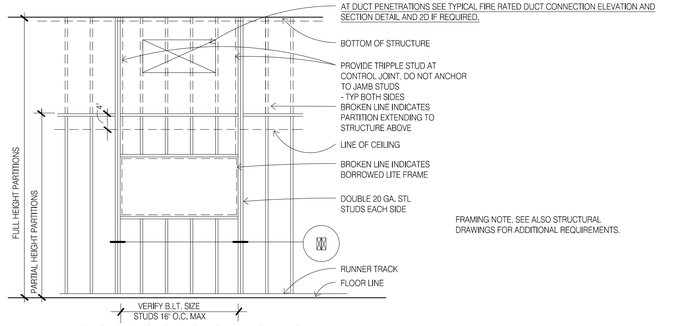

WINDOW/BORROWED LIGHT OPENING TYPICAL FRAMING ELEVATION

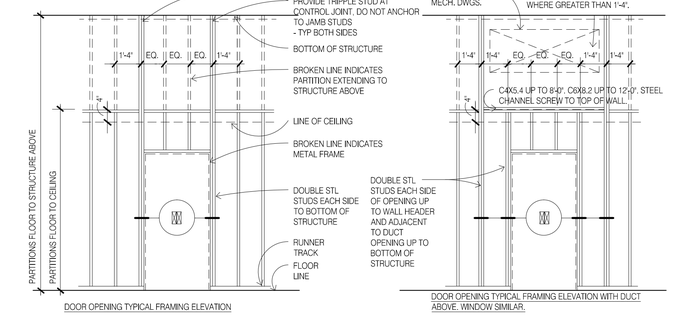

DOOR OPENING TYPICAL FRAMING ELEVATION

DOOR OPENING TYPICAL FRAMING ELEVATION WITH DUCT ABOVE, WINDOW SIMILAR.

DAMMON ENGINEERING, INC.
LOUISIANA & MISSISSIPPI
www.dammonengineering.com
info@dammonengineering.com
PH: 985.649.3832
Chief Engineer: Brian Mistich, PE
534 Old Spanish Trail
Slidell, LA 70458

#	DESCRIPTION	DATE
	REVISIONS	

SEAL:

PRELIMINARY NOT FOR CONSTRUCTION

These plans and specifications, ideas, designs and arrangements shown on these plans and shall remain the property of Dammon Engineering, and are not to be used in any way without the permission of Dammon Engineering. Visual contact with these plans shall constitute prima facie evidence of the acceptance of these restrictions.

LOCATION NUMBER: 16777
IN CODE: BTRJC

HOLIDAY INN EXPRESS

MIKE DESAI
SHADY PARK DRIVE LOT 9
DENHAM SPRINGS, LA

JOB No:	2321
DRAWN BY:	JTL
DATE:	06-15-17
CHECKED BY:	CKD


SHEET TITLE:
INTERIOR PARTITION TYPES & DETS

DRAWING NUMBER:


A700

SHEET No: - of #


FILE NAME: J:__Hobbs-Wrenn\1331 - Wm Reed - Holiday Inn Express (DV)\Drawings\Current Drawings\A550_ROOF DETAILS.dwg, PLOT DATE & TIME: Wednesday, October 25, 2017 12:25:47 PM

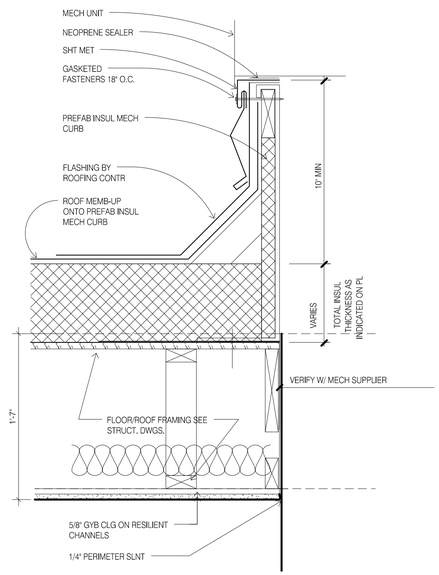


1 ROOF AHU CURB
1 1/2" = 1'-0"

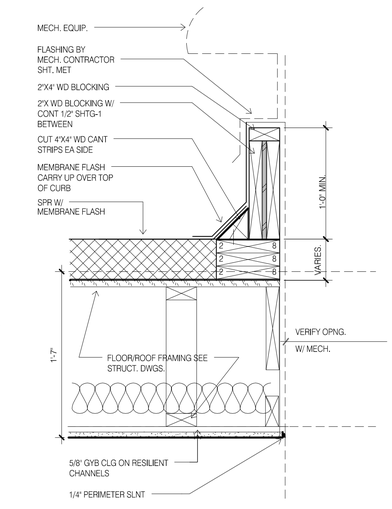

2 ROOF EQUIP CURB
1 1/2" = 1'-0"

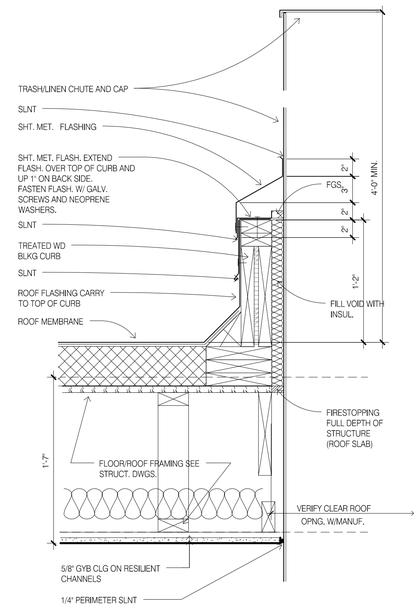


3 ROOF FLASHING AT LINEN CHUTE
1 1/2" = 1'-0"

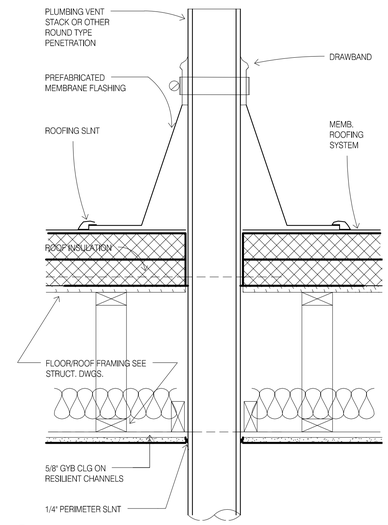


4 ROOF VENT
1 1/2" = 1'-0"

CONSTRUCTION NOTE:
EIFS THICKNESS IS TYPICALLY 1 3/4". WHERE INDICTAED ON EXTERIOR ELEVATION AS EIFS 3", ADJUST DETAIL FOR EIFS THICKNESS 3 1/4". SEE ALSO EIFS TRANSITION DETAILS FOR ADDITIONAL INFORMATION.
GUESTROOM DEMISING WALL REGIONAL PREFERENCE. IT IS ACCEPTABLE TO REPLACE THE SEPARATE WALL CONSTRUCTION FOR THE GUESTROOM DEMISING WALL WITH THE A SINGLE WALL USING COMMON 2X8 TOP AND BOTTOM PLATES AND STAGGERED STUDS.

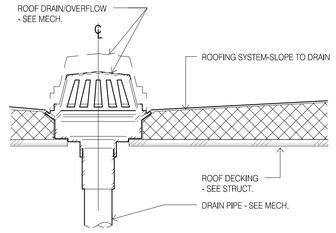

5 ROOF DRAIN
1 1/2" = 1'-0"

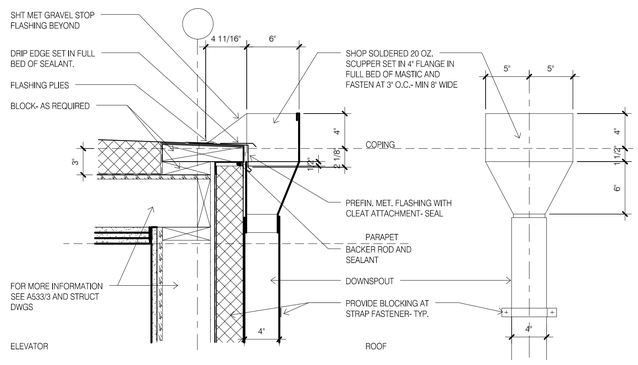

6 ROOF SCUPPER
1 1/2" = 1'-0"

DAMMON
ENGINEERING, INC.
LOUISIANA & MISSISSIPPI
www.dammonengineering.com
info@dammonengineering.com
PH: 985.649.5832
Chief Engineer: Brian Mistich, PE
554 Old Spanish Trail
Slidell, LA 70458

#	DESCRIPTION	DATE
	REVISIONS	

SEAL:

PRELIMINARY NOT FOR CONSTRUCTION

LOCATION NUMBER: 16777
INN CODE: BTRJC
HOLIDAY INN EXPRESS
MIKE DESAI
SHADY PARK DRIVE, LOT 9
DENHAM SPRINGS, LA


JOB No:	DATE:	CHECKED BY:
2321	06-15-17	CKD
DRAWN BY:		
JTL		

These plans and specifications, as well as the ideas and designs incorporated herein, as an instrument of service, are and shall remain the property of Dammon Engineering, and are not to be used in any way without the prior written permission of Dammon Engineering. All common law, statutory and other reserved rights, including the copyright thereto, are hereby reserved. Visual contact with these plans shall constitute prima facie evidence of the acceptance of these restrictions.


SHEET TITLE:
ROOF DETAILS

DRAWING NUMBER:
A550


SHEET No: - of #

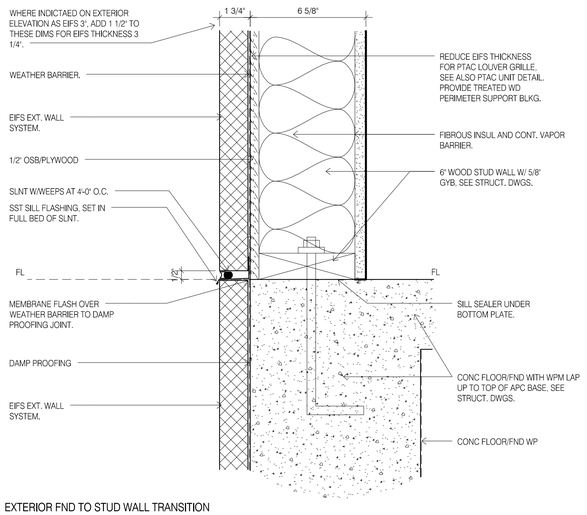

1 EXTERIOR FND TO STUD WALL TRANSITION SECTION
3" = 1'-0"

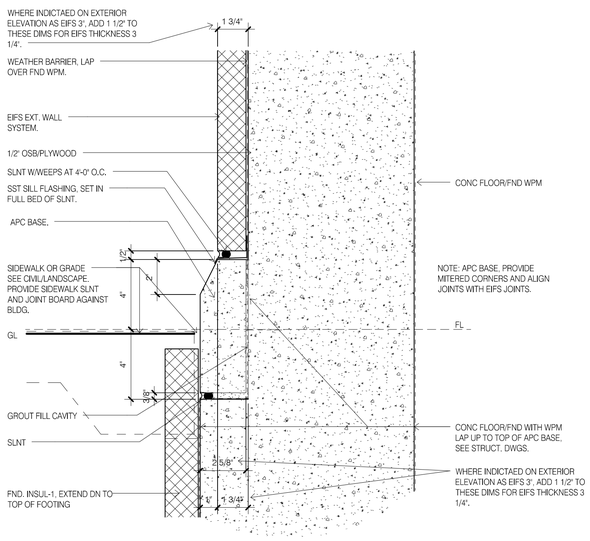

2 EXTERIOR FND WALL APC BASE
3" = 1'-0"

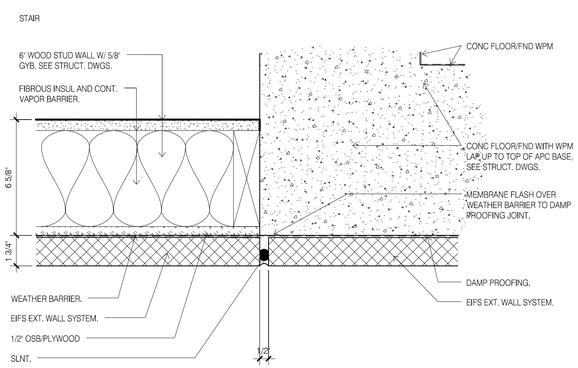

3 EXTERIOR FND TO STUD WALL TRANSITION PLAN
3" = 1'-0"

DAMMON ENGINEERING, INC.
LOUISIANA & MISSISSIPPI
www.dammonengineering.com
info@dammonengineering.com
PH: 985.649.5832
Chief Engineer: Brian Mistich, PE
534 Old Spanish Trail
Slidell, LA 70458

REVISIONS

#	DESCRIPTION	DATE

SEAL:

PRELIMINARY NOT FOR CONSTRUCTION

LOCATION NUMBER: 16777
INN CODE: BTRJC

HOLIDAY INN EXPRESS

MIKE DESAI
SHADY PARK DRIVE LOT 9
DENHAM SPRINGS, LA

JOB No: 2321 | DATE: 06-15-17
DRAWN BY: JTL | CHECKED BY: CKD

ALL RIGHTS RESERVED. THESE PLANS ARE AN INSTRUMENT OF SERVICE AND SHALL REMAIN THE PROPERTY OF DAMMON ENGINEERING, AND ARE NOT TO BE USED IN ANY WAY WITHOUT THE PRIOR WRITTEN CONSENT OF DAMMON ENGINEERING. THE OWNER'S RIGHT TO USE THESE PLANS IS LIMITED TO THE RIGHT TO CONSTRUCT ONE BUILDING PURSUANT TO THESE PLANS AND THE OWNER AGREES TO INDEMNIFY AND HOLD HARMLESS DAMMON ENGINEERING FROM ANY REUSE OF THESE PLANS BY THE OWNER OR ANY PERSON OR ENTITY THAT ACQUIRES THESE PLANS FROM OR THROUGH THE OWNER WITHOUT THE PRIOR WRITTEN CONSENT OF DAMMON ENGINEERING.


SHEET TITLE:
CONSTRUCTION DETAILS

DRAWING NUMBER:
A540


SHEET No: - of #

FILE NAME: J:_Active Working\2321 - Mike Desai - Holiday Inn Express 59\Drawings\Current Drawings\ARCH. CONSTRUCTION DETAILS.dwg, PLOT DATE & TIME: Wednesday, October 25, 2017 12:23:26 PM


FILE NAME: J:_Active Working\2321 - Mike Desai - Holiday Inn Express 2D\Drawings\Current Drawings\A538_CONSTRUCTION DETAILS.dwg, PLOT DATE & TIME: Wednesday, October 25, 2017 12:32:02 PM

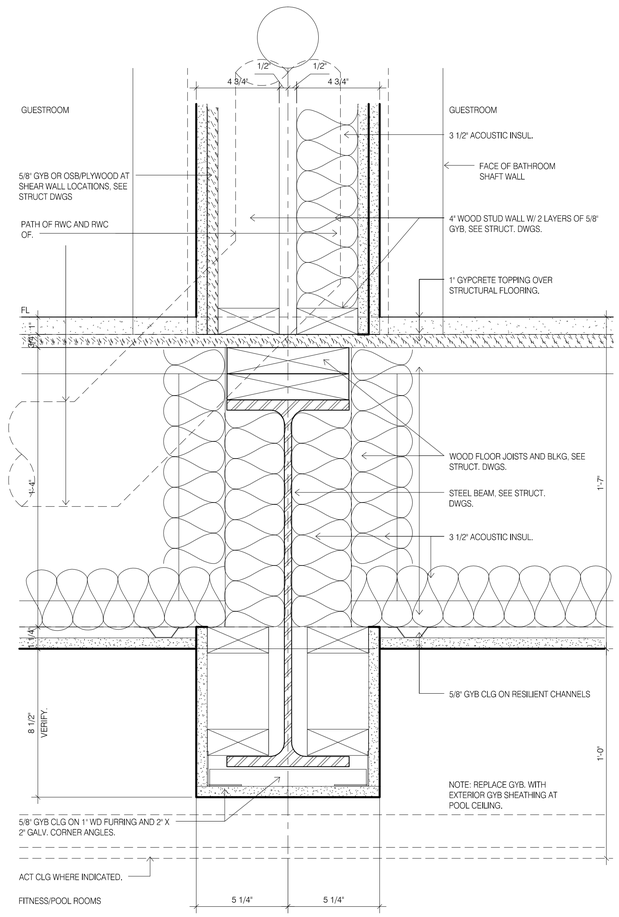

1 INTERIOR WALL/FLOOR TYPICAL GUESTROOM ABOVE FITNESS & POOL
3" = 1'-0"

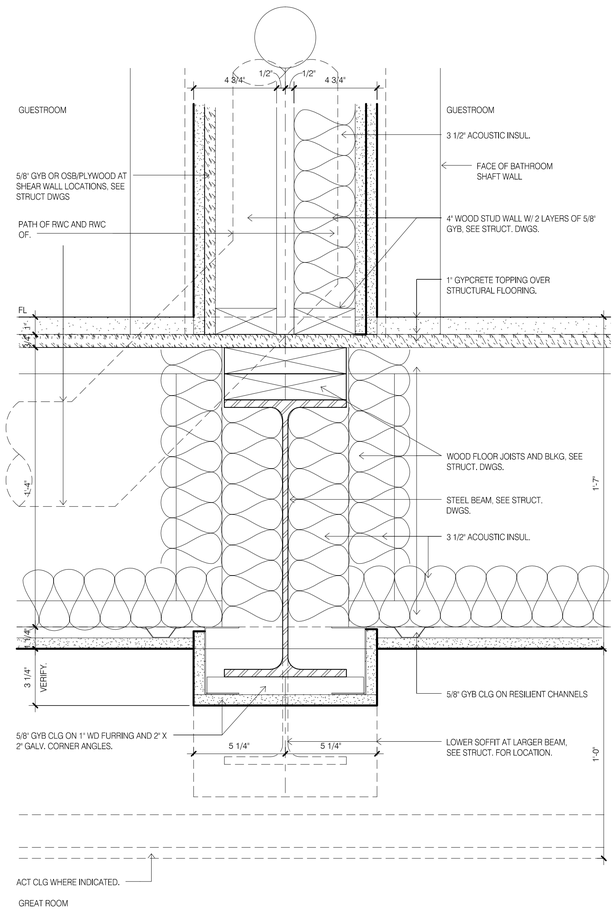


2 INTERIOR WALL/FLOOR TYPICAL GUESTROOM ABOVE GREAT ROOM
3" = 1'-0"

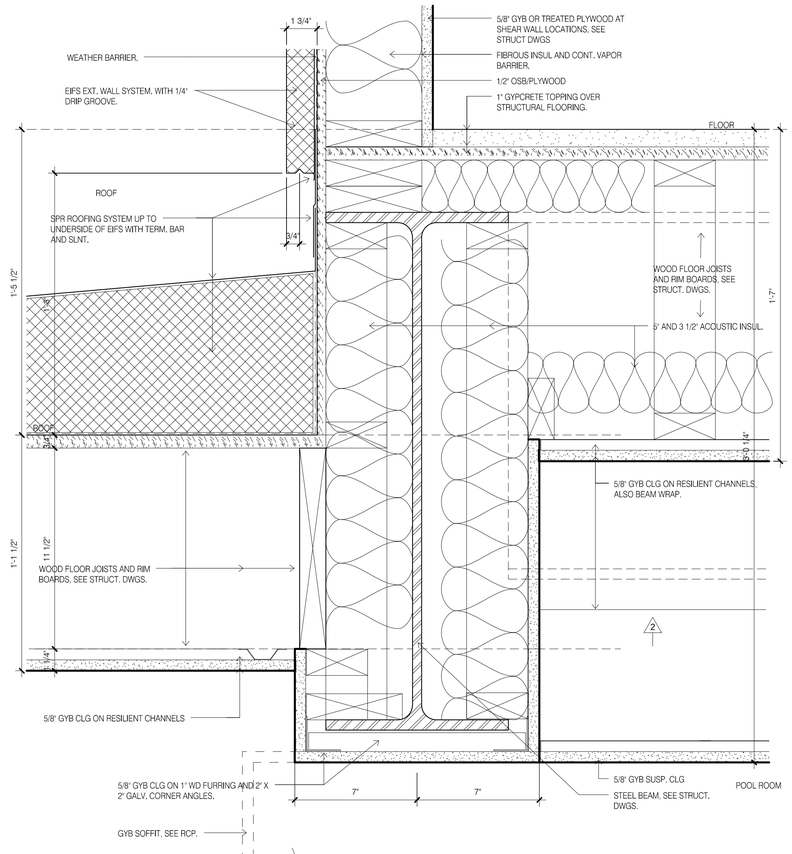


5 EXTERIOR WALL/ROOF POOL BUMP OUT
3" = 1'-0"

CONSTRUCTION NOTE:
EIFS THICKNESS IS TYPICALLY 1 3/4". WHERE INDICTAED ON EXTERIOR ELEVATION AS EIFS 3". ADJUST DETAIL FOR EIFS THICKNESS 3 1/4". SEE ALSO EIFS TRANSITION DETAILS FOR ADDITIONAL INFORMATION.
GUESTROOM DEMISING WALL REGIONAL PREFERENCE, IT IS ACCEPTABLE TO REPLACE THE SEPARATE WALL CONSTRUCTION FOR THE GUESTROOM DEMISING WALL WITH THE A SINGLE WALL USING COMMON 2X8 TOP AND BOTTOM PLATES AND STAGGERED STUDS.

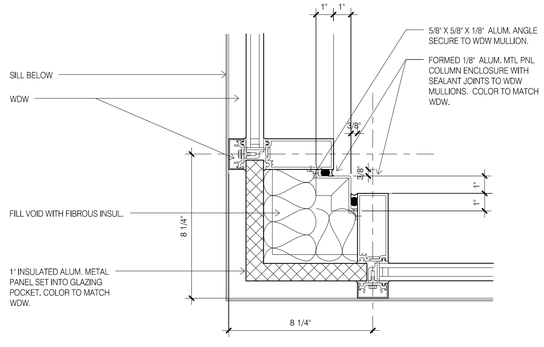

3 EXTERIOR STOREFRONT TYPICAL JAMB AT EXTERIOR CORNER
3" = 1'-0"

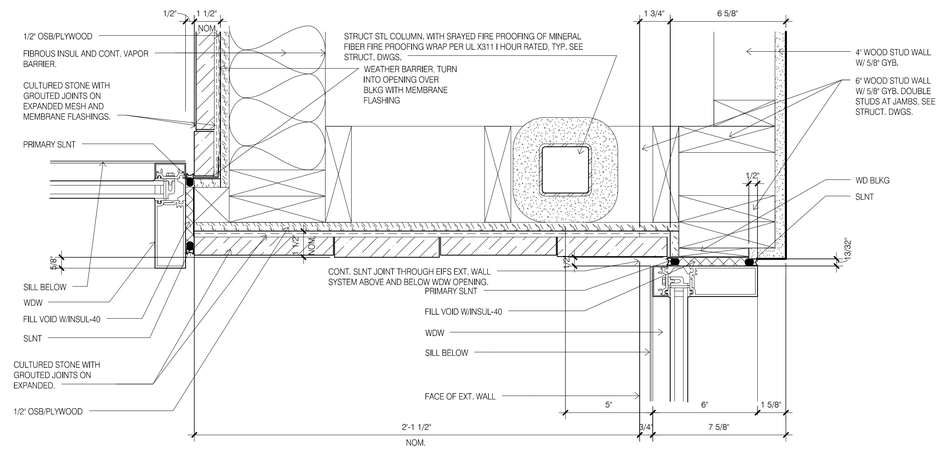

4 EXTERIOR STOREFRONT TYPICAL JAMB OFFSET AT VESTIBULE
3" = 1'-0"

DAMMON ENGINEERING, INC.
LOUISIANA & MISSISSIPPI
www.dammonengineering.com
info@dammonengineering.com
PH: 985.649.5832
Chief Engineer: Brian Mastich, PE
554 Old Spanish Trail
Slidell, LA 70458

#	DESCRIPTION	DATE
	REVISIONS	

SEAL:

PRELIMINARY NOT FOR CONSTRUCTION

LOCATION NUMBER: 16777
INN CODE: BTRJC
HOLIDAY INN EXPRESS
MIKE DESAI
SHADY PARK DRIVE, LOT 9
DENHAM SPRINGS, LA

JOB No:	DATE:	CHECKED BY:
2321	06-15-17	CKD
DRAWN BY:		
JTL		


All plans and specifications, ideas, designs and arrangements represented thereon are and shall remain the property of Dammon Engineering, and no part thereof shall be used, loaned or disclosed for any purpose whatsoever without the written permission of Dammon Engineering. The visual contents of these documents are protected even if no registration or other notice is displayed. Unauthorized use of these plans is a violation of applicable state and federal laws.

SHEET TITLE:
CONSTRUCTION DETAILS

DRAWING NUMBER:
A538


SHEET No: - of #

FILE NAME: J:__Active Projects\2321 - Mike Desai - Holiday Inn Express 55\Drawings\Current Drawings\A537_CONSTRUCTION DETAILS.dwg, 4:07:16 PM, Wednesday, October 25, 2017 2321-2 JM

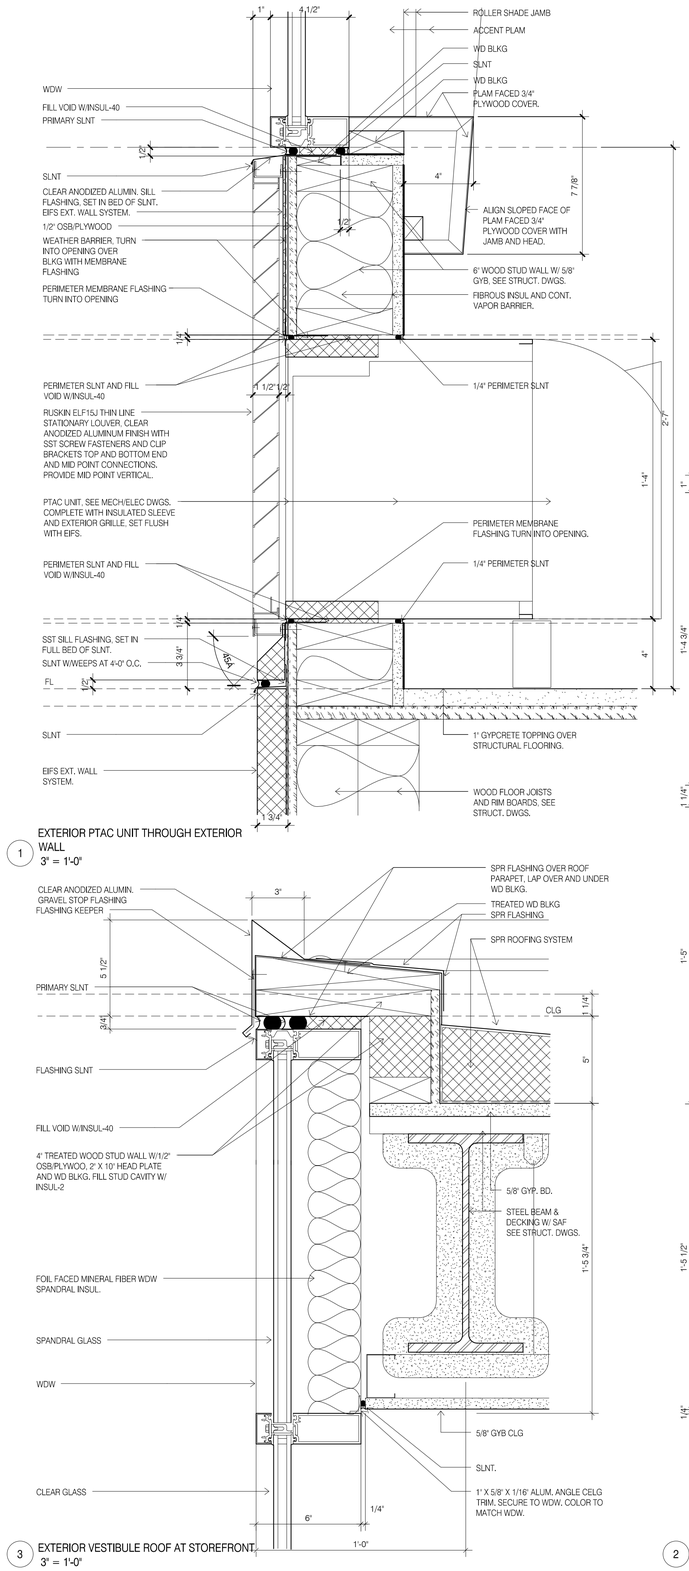


1 EXTERIOR PTAC UNIT THROUGH EXTERIOR WALL
3" = 1'-0"

3 EXTERIOR VESTIBULE ROOF AT STOREFRONT
3" = 1'-0"

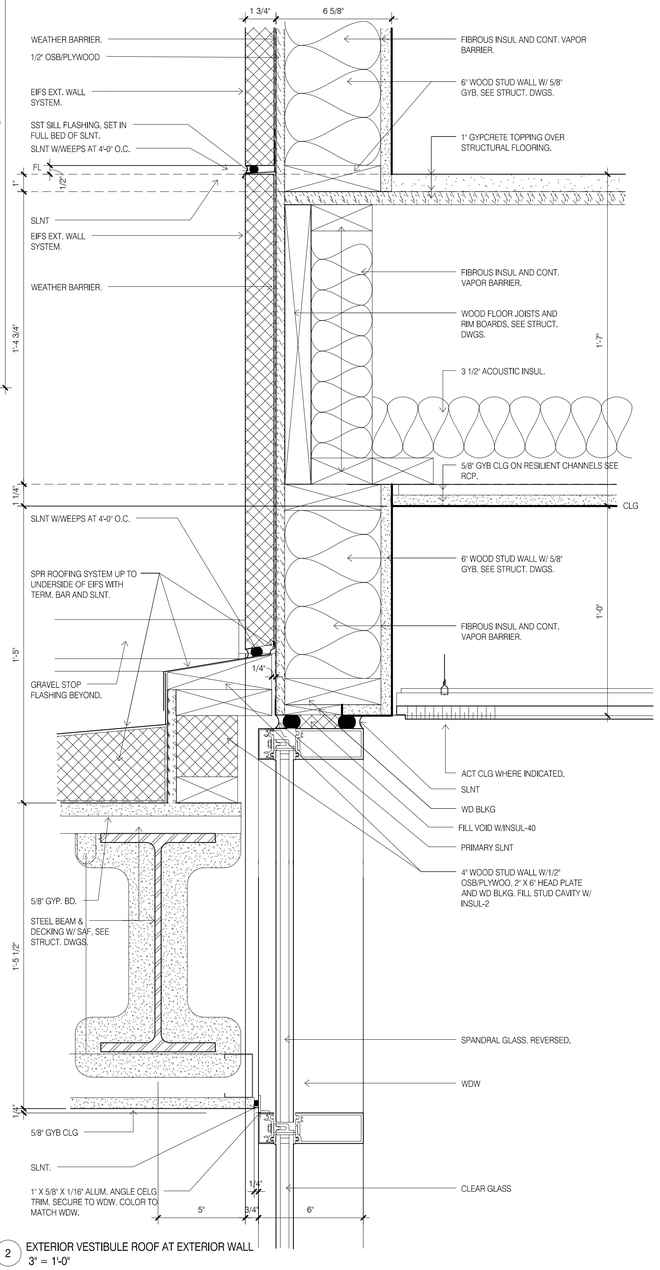

2 EXTERIOR VESTIBULE ROOF AT EXTERIOR WALL
3" = 1'-0"

CONSTRUCTION NOTE:
EIFS THICKNESS IS TYPICALLY 1 3/4", WHERE INDICTAED ON EXTERIOR ELEVATION AS EIFS 3", ADJUST DETAIL FOR EIFS THICKNESS 3 1/4". SEE ALSO EIFS TRANSITION DETAILS FOR ADDITIONAL INFORMATION.
GUESTROOM DEMISING WALL REGIONAL PREFERENCE, IT IS ACCEPTABLE TO REPLACE THE SEPARATE WALL CONSTRUCTION FOR THE GUESTROOM DEMISING WALL WITH THE A SINGLE WALL USING COMMON 2X8 TOP AND BOTTOM PLATES AND STAGGERED STUDS.

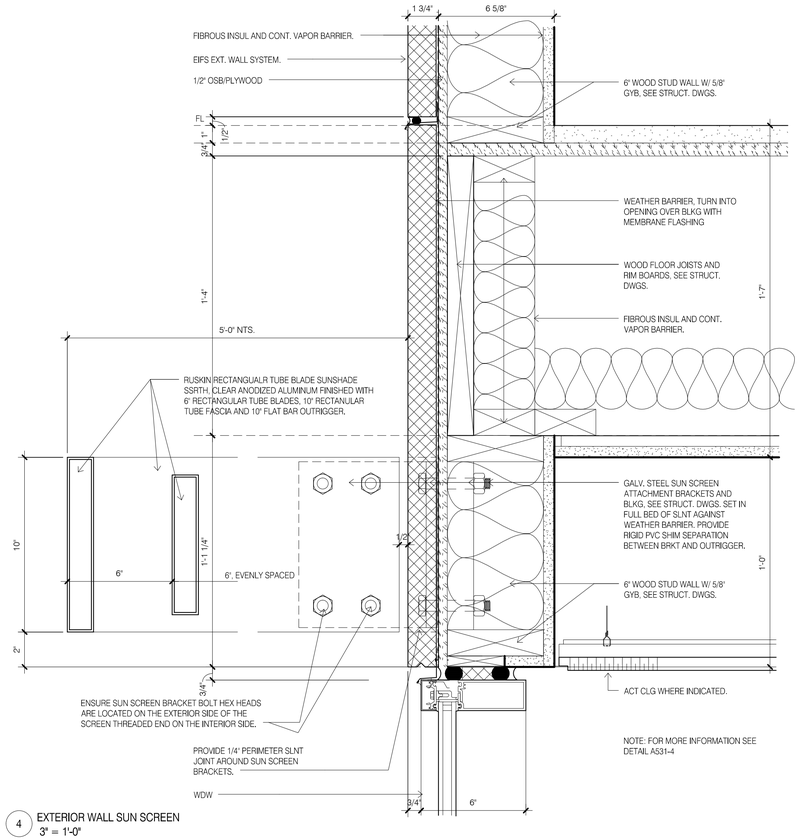

NOTE: FOR MORE INFORMATION SEE DETAIL A531-4

4 EXTERIOR WALL SUN SCREEN
3" = 1'-0"

DAMMON
ENGINEERING, INC.
LOUISIANA & MISSISSIPPI
www.dammonengineering.com
info@dammonengineering.com
PH: 985.649.5832
Chief Engineer: Brian Mistich, PE
554 Old Spanish Trail
Slidell, LA 70458

#	DESCRIPTION	DATE
	REVISIONS	

SEAL:

PRELIMINARY NOT FOR CONSTRUCTION

LOCATION NUMBER: 16777
INN CODE: BTRJC

HOLIDAY INN EXPRESS

MIKE DESAI
SHADY PARK DRIVE, LOT 9
DENHAM SPRINGS, LA

JOB No:	DATE:	CHECKED BY:
2321	06-15-17	CKD
DRAWN BY:		
JTL		


These plans and specifications, and the ideas and designs incorporated herein, as an instrument of service, are and shall remain the property of Dammon Engineering, and project thereof shall be used by any person for any purpose whatsoever without the express written consent of Dammon Engineering. Any unauthorized use of these plans and specifications will be at the user's sole risk and without liability to Dammon Engineering.

SHEET TITLE:
CONSTRUCTION DETAILS


DRAWING NUMBER:

A537


SHEET No: - of #

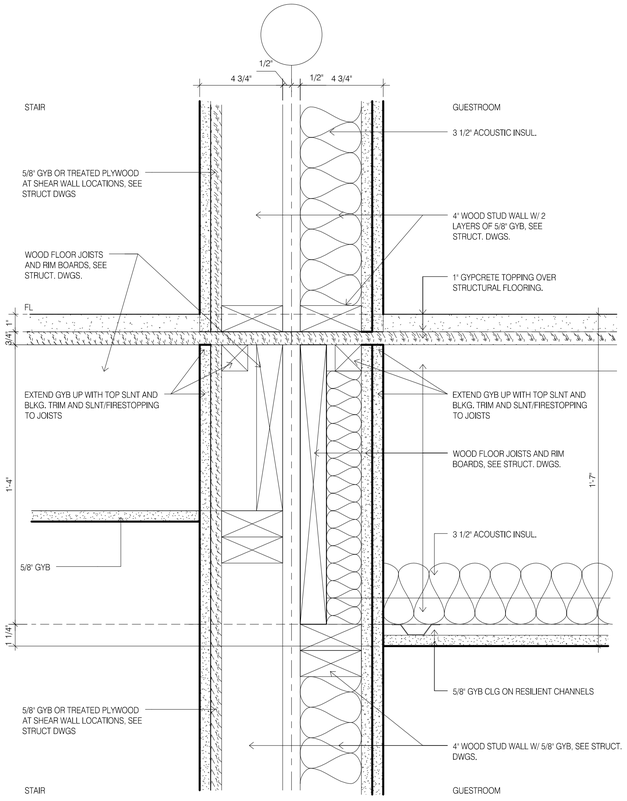


1 INTERIOR WALL/FLOOR TYPICAL GUESTROOM/STAIR
3" = 1'-0"

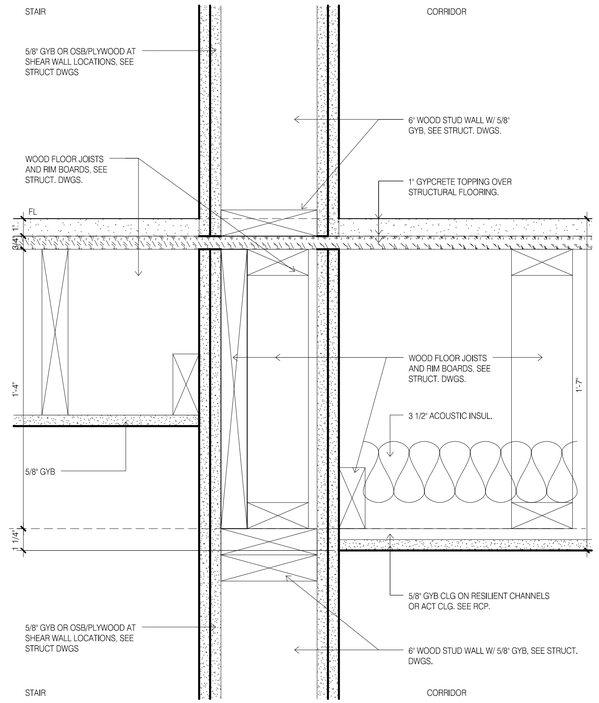

2 INTERIOR WALL/FLOOR TYPICAL STAIR/CORRIDOR
3" = 1'-0"

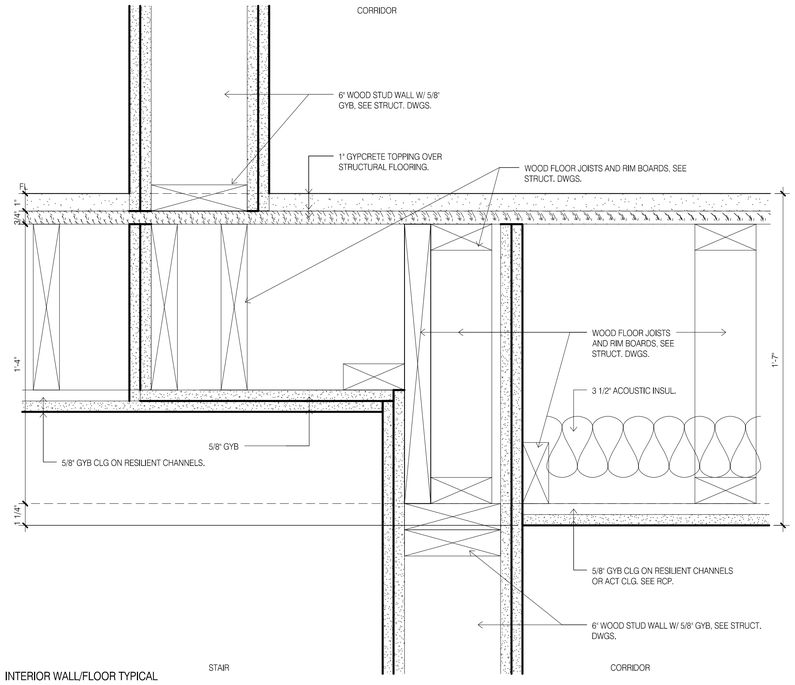


3 INTERIOR WALL/FLOOR TYPICAL STAIR/CORRIDOR OFFSET
3" = 1'-0"

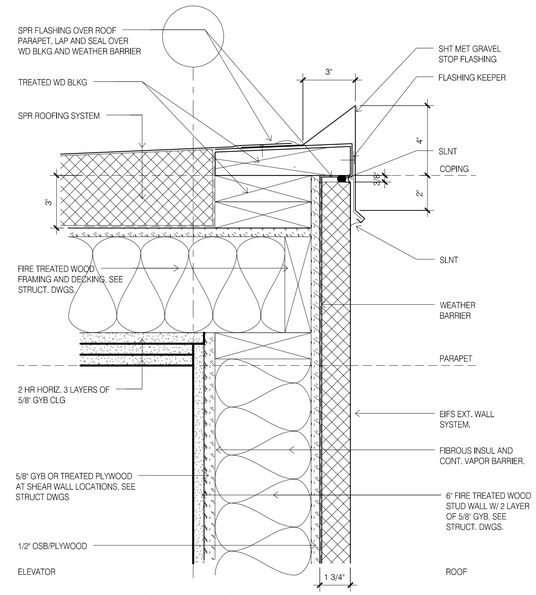

4 EXTERIOR WALL/ROOF TYPICAL ELEVATOR OVER RUN
3" = 1'-0"

CONSTRUCTION NOTE:
EIFS THICKNESS IS TYPICALLY 1 3/4". WHERE INDICTAED ON EXTERIOR ELEVATION AS EIFS 3", ADJUST DETAIL FOR EIFS THICKNESS 3 1/4". SEE ALSO EIFS TRANSITION DETAILS FOR ADDITIONAL INFORMATION.
GUESTROOM DEMISING WALL REGIONAL PREFERENCE, IT IS ACCEPTABLE TO REPLACE THE SEPARATE WALL CONSTRUCTION FOR THE GUESTROOM DEMISING WALL WITH THE A SINGLE WALL USING COMMON 2X8 TOP AND BOTTOM PLATES AND STAGGERED STUDS.

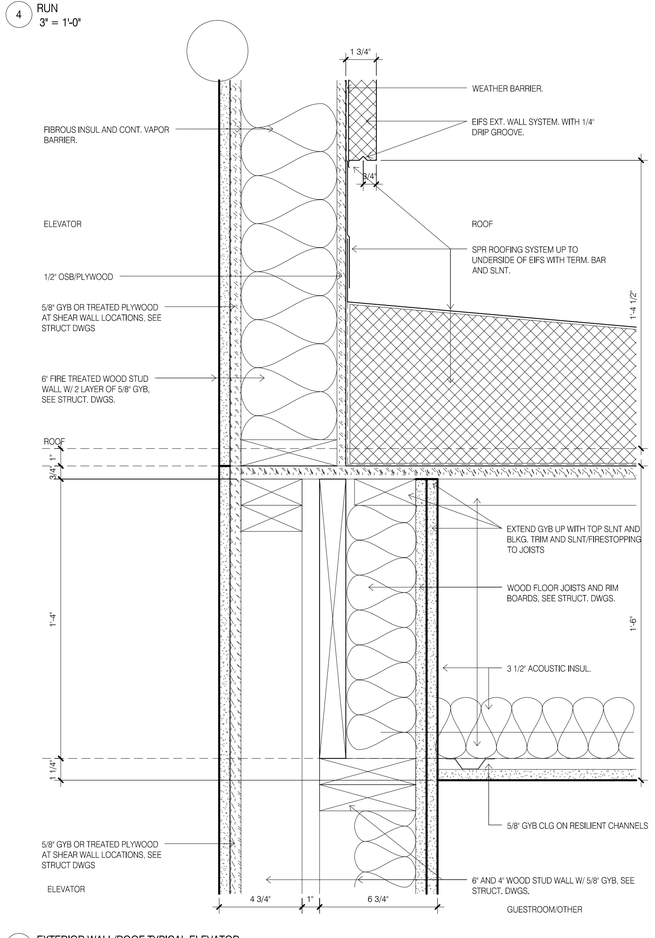

5 EXTERIOR WALL/ROOF TYPICAL ELEVATOR
3" = 1'-0"

DAMMON
ENGINEERING, INC.
LOUISIANA & MISSISSIPPI
www.dammonengineering.com
info@dammonengineering.com
PH: 985.649.5832
Chief Engineer: Brian Mistich, PE
534 Old Spanish Trail
Slidell, LA 70458

REVISIONS

#	DESCRIPTION	DATE

SEAL:

PRELIMINARY NOT FOR CONSTRUCTION

LOCATION NUMBER: 16777
INN CODE: BTRJC

HOLIDAY INN EXPRESS

MIKE DESAI
SHADY PARK DRIVE, LOT 9
DENHAM SPRINGS, LA

JOB No:	DATE:	CHECKED BY:
2321	06-15-17	CKD
DRAWN BY:		
JTL		

The architectural work as instruments of service, is and shall remain the property of Dammon Engineering, and no part thereof shall be loaned, copied or used in any form whatsoever without the written permission of Dammon Engineering. Visual contact with these plans shall constitute prima facie evidence of the acceptance of these restrictions.

SHEET TITLE:
CONSTRUCTION DETAILS


DRAWING NUMBER:

A536


SHEET No: - of #

FILE_NAME: J:\-Active Working\2321 - Mike Desai - Holiday Inn Express 20\Drawings\Current Drawings\A536_CONSTRUCTION DETAILS.dwg, PLOT DATE & TIME: Wednesday, October 25, 2017 12:33:17 PM

FILE_NAME: J:_Home Work\2321 - Mike Desai - Holiday Inn Express 55\Drawings\Current Drawings\A535_CONSTRUCTION DETAILS.dwg, PLOT DATE & TIME: Wednesday, October 25, 2017 12:23:26 PM

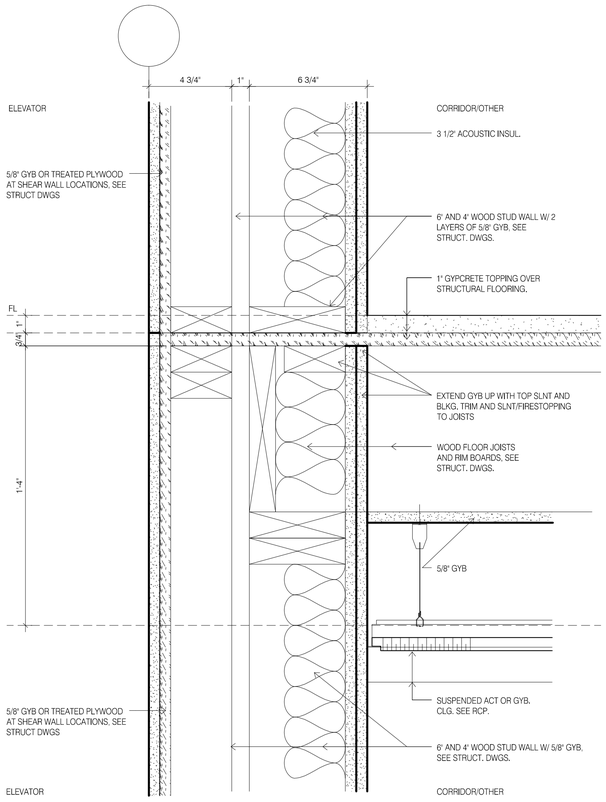


1 INTERIOR WALL/FLOOR TYPICAL ELEVATOR/CORRIDOR
3" = 1'-0"

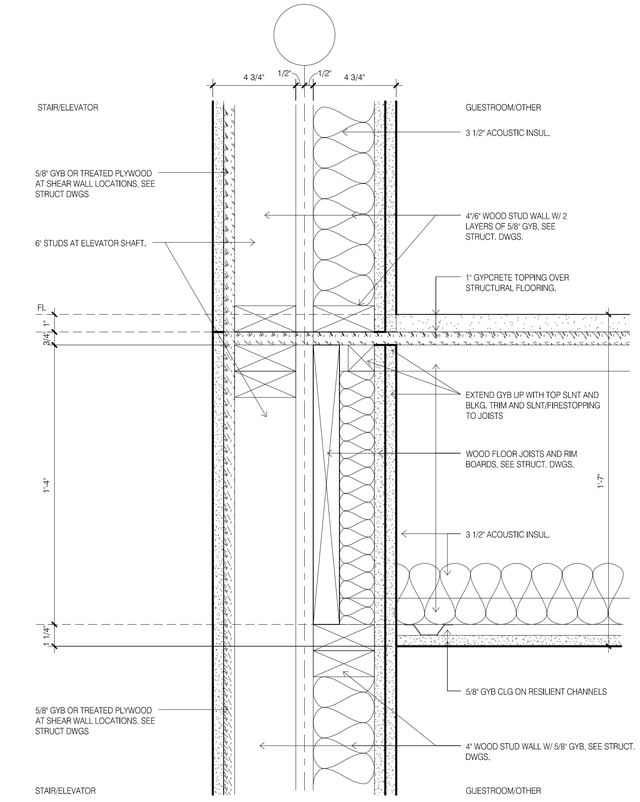


2 INTERIOR WALL/FLOOR TYPICAL ELEVATOR/STAIR
3" = 1'-0"


CONSTRUCTION NOTE:
EIFS THICKNESS IS TYPICALLY 1 3/4". WHERE INDICTAED ON EXTERIOR ELEVATION AS EIFS 3", ADJUST DETAIL FOR EIFS THICKNESS 3 1/4", SEE ALSO EIFS TRANSITION DETAILS FOR ADDITIONAL INFORMATION.
GUESTROOM DEMISING WALL REGIONAL PREFERENCE. IT IS ACCEPTABLE TO REPLACE THE SEPARATE WALL CONSTRUCTION FOR THE GUESTROOM DEMISING WALL WITH THE A SINGLE WALL USING COMMON 2X8 TOP AND BOTTOM PLATES AND STAGGERED STUDS.

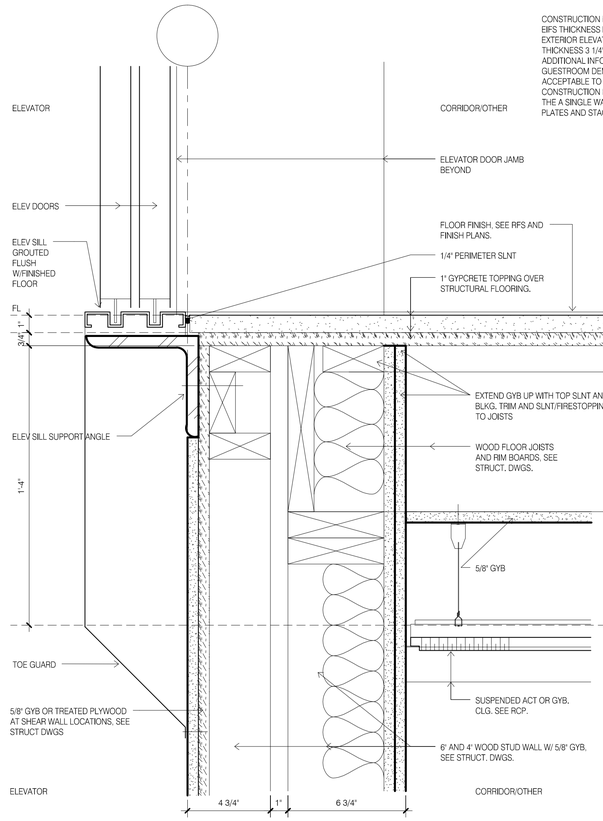

3 INTERIOR WALL/FLOOR TYPICAL ELEVATOR SILL
3" = 1'-0"

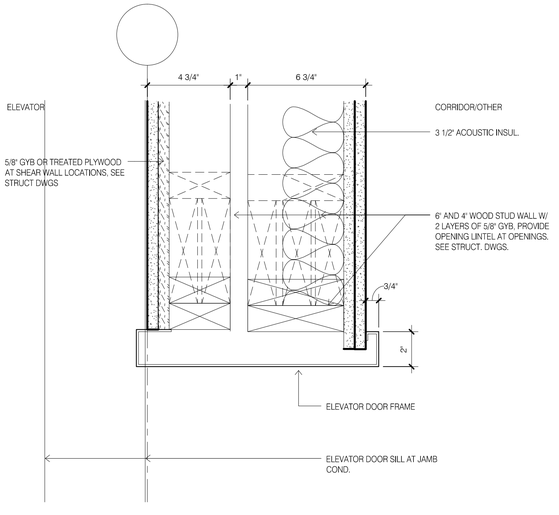

4 INTERIOR WALL TYPICAL ELEVATOR JAMB/HEAD
3" = 1'-0"

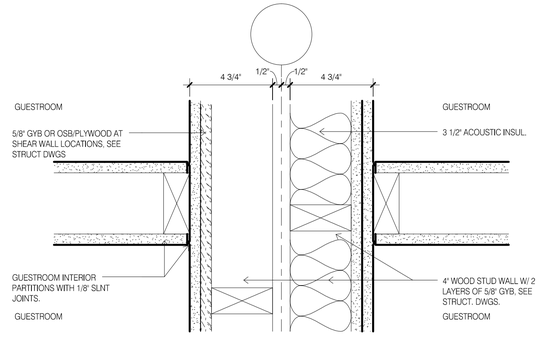

5 INTERIOR WALL TYPICAL WALL INTERSECTION
3" = 1'-0"

DAMMON
ENGINEERING, INC.
LOUISIANA & MISSISSIPPI
www.dammonengineering.com
info@dammonengineering.com
PH: 985.649.5832
Chief Engineer: Brian Mistich, PE
554 Old Spanish Trail
Slidell, LA 70458

REVISIONS

#	DESCRIPTION	DATE

SEAL:

PRELIMINARY NOT FOR CONSTRUCTION

LOCATION NUMBER: 16777
INN CODE: BTRJC

HOLIDAY INN EXPRESS

MIKE DESAI
SHADY PARK DRIVE, LOT 9
DENHAM SPRINGS, LA

JOB No:	DATE:	CHECKED BY:
2321	06-15-17	CKD
DRAWN BY:		
JTL		

THESE PLANS ARE AND SHALL REMAIN THE PROPERTY OF DAMMON ENGINEERING, INC. AND ARE NOT TO BE USED IN WHOLE OR IN PART FOR ANY OTHER PROJECT WITHOUT THE WRITTEN AUTHORIZATION OF DAMMON ENGINEERING, INC. THEY ARE NOT TO BE CHANGED OR COPIED IN ANY FORM OR MANNER WHATSOEVER NOR ARE THEY TO BE ASSIGNED TO ANY THIRD PARTY, WITHOUT FIRST OBTAINING THE EXPRESS WRITTEN PERMISSION AND CONSENT OF DAMMON ENGINEERING, INC. ANY UNAUTHORIZED USE OF THESE PLANS AND SPECIFICATIONS WILL BE AT THE SOLE RISK AND RESPONSIBILITY OF THE USER.


SHEET TITLE:
CONSTRUCTION DETAILS

DRAWING NUMBER:


A535

SHEET No: - of #


FILE_NAME: J:__Holiday Inn Express (SV)\Drawings\Current Drawings\A534_CONSTRUCTION DETAILS.dwg, PLOT DATE & TIME: Wednesday, October 25, 2017 12:53:32 PM

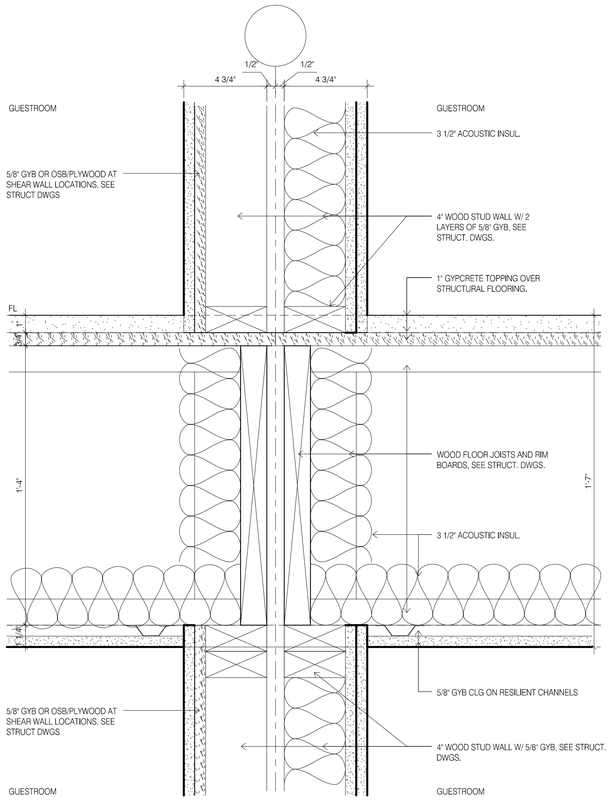

1 INTERIOR WALL/FLOOR TYPICAL GUESTROOM
3" = 1'-0"

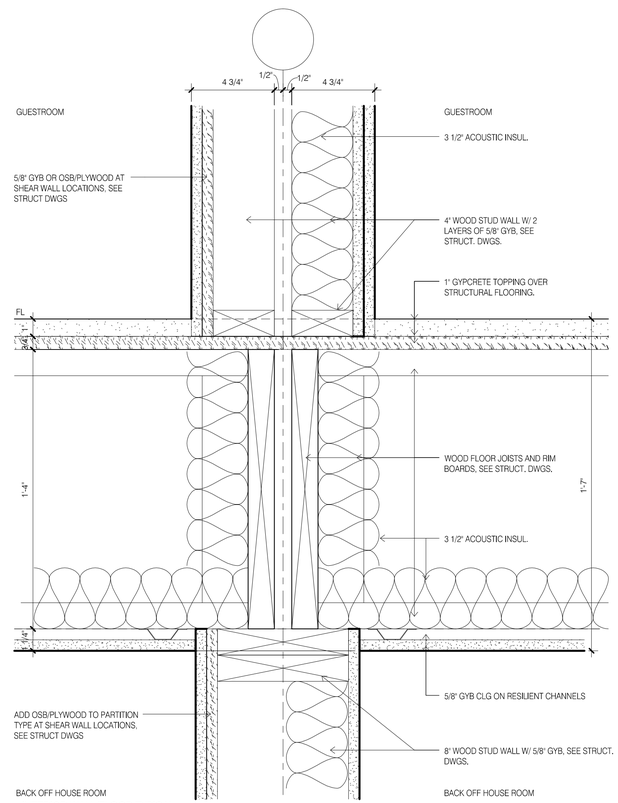


2 INTERIOR WALL/FLOOR TYPICAL GUESTROOM/BOH
3" = 1'-0"

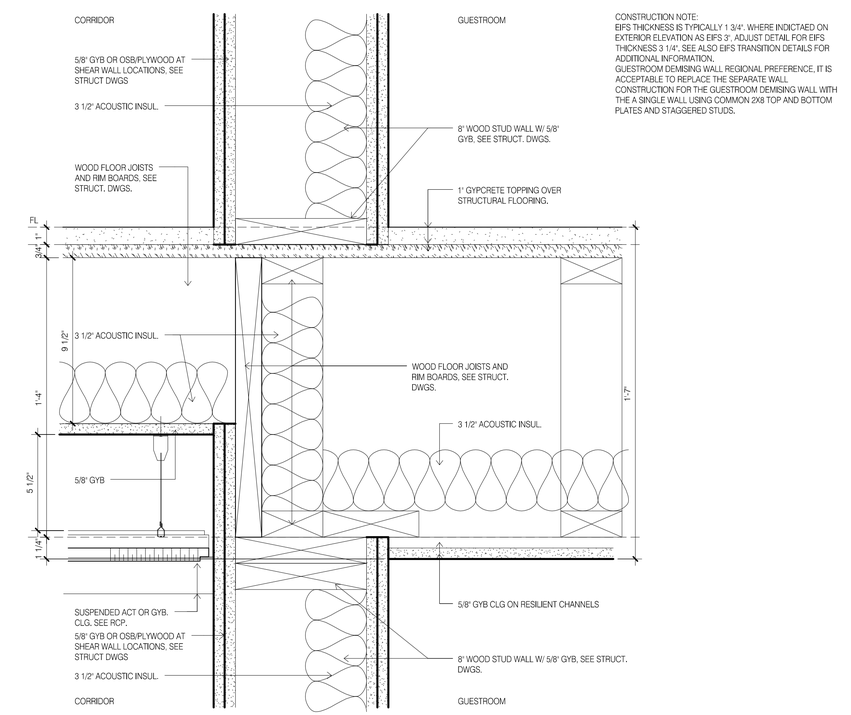


CONSTRUCTION NOTE:
EIFS THICKNESS IS TYPICALLY 1 3/4". WHERE INDICTAED ON EXTERIOR ELEVATION AS EIFS 3", ADJUST DETAIL FOR EIFS THICKNESS 3 1/4", SEE ALSO EIFS TRANSITION DETAILS FOR ADDITIONAL INFORMATION.
GUESTROOM DEMISING WALL REGIONAL PREFERENCE, IT IS ACCEPTABLE TO REPLACE THE SEPARATE WALL CONSTRUCTION FOR THE GUESTROOM DEMISING WALL WITH THE A SINGLE WALL USING COMMON 2X8 TOP AND BOTTOM PLATES AND STAGGERED STUDS.


3 INTERIOR WALL/FLOOR TYPICAL CORRIDOR
3" = 1'-0"

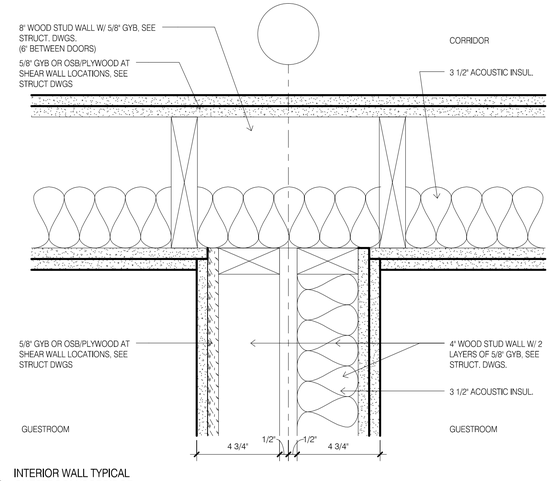


4 INTERIOR WALL TYPICAL GUESTROOM/CORRIDOR
3" = 1'-0"

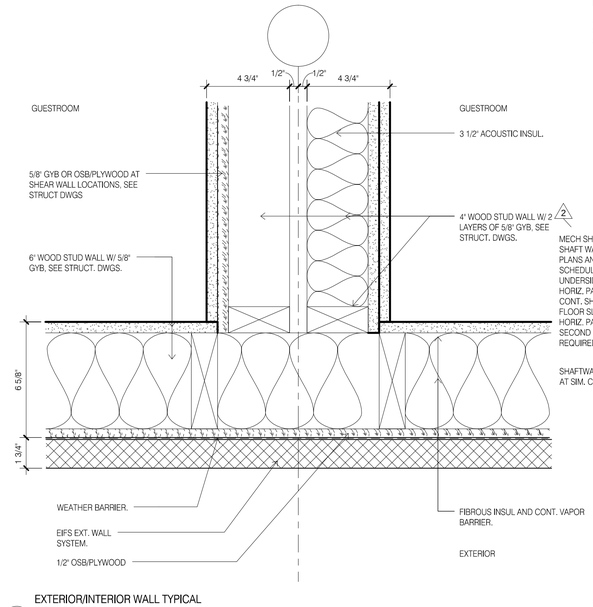

5 EXTERIOR/INTERIOR WALL TYPICAL INTERSECTION
3" = 1'-0"

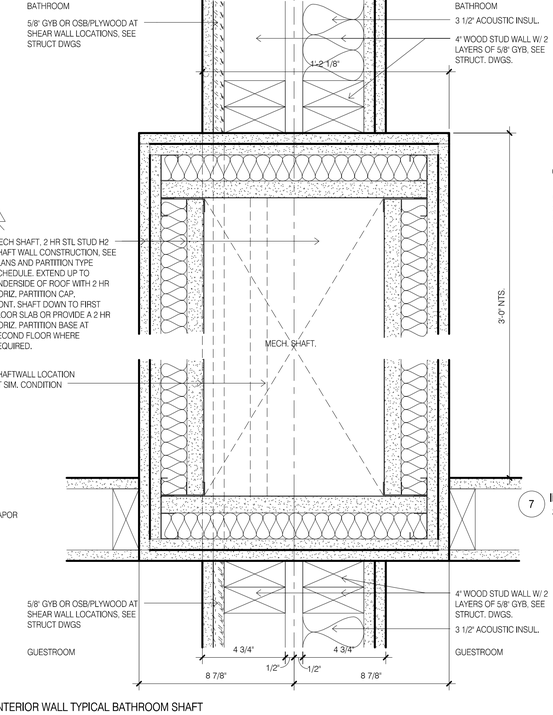

6 INTERIOR WALL TYPICAL BATHROOM SHAFT
3" = 1'-0"

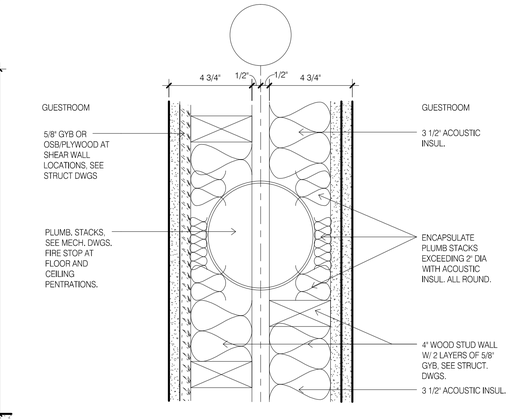

7 INTERIOR WALL TYPICAL ACOUSTIC PIPE INSUL
3" = 1'-0"

DAMMON
ENGINEERING, INC.
LOUISIANA & MISSISSIPPI
www.dammonengineering.com
info@dammonengineering.com
PH: 985.649.3832
Chief Engineer: Brian Mistich, PE
554 Old Spanish Trail
Slidell, LA 70458

#	DESCRIPTION	DATE
	REVISIONS	

SEAL:

PRELIMINARY NOT FOR CONSTRUCTION

LOCATION NUMBER: 16777
INN CODE: BTRIG
HOLIDAY INN EXPRESS
MIKE DESAI
SHADY PARK DRIVE LOT 9
DENHAM SPRINGS, LA

JOB No:	2321	DATE:	06-15-17
DRAWN BY:	JTL	CHECKED BY:	CKD


The plans, drawings and specifications, and the ideas and designs incorporated herein, as an instrument of service, are and shall remain the property of Dammon Engineering, and are not to be used for any purpose or project other than the specific project for which they have been prepared and developed without the written consent of Dammon Engineering. Visual contact with these plans shall constitute prima facie evidence of the acceptance of these restrictions.
© 2017 DAMMON ENGINEERING, INC. ALL RIGHTS RESERVED

SHEET TITLE:
CONSTRUCTION DETAILS

DRAWING NUMBER:
A534


SHEET No: - of #

FILE_NAME: J:__Active Jobs\2321 - Mike Desai - Holiday Inn Express (DI)\Drawings\Current Drawings\A533 CONSTRUCTION DETAILS.dwg PLOT DATE & TIME: Wednesday, October 25, 2017 12:34:41 PM

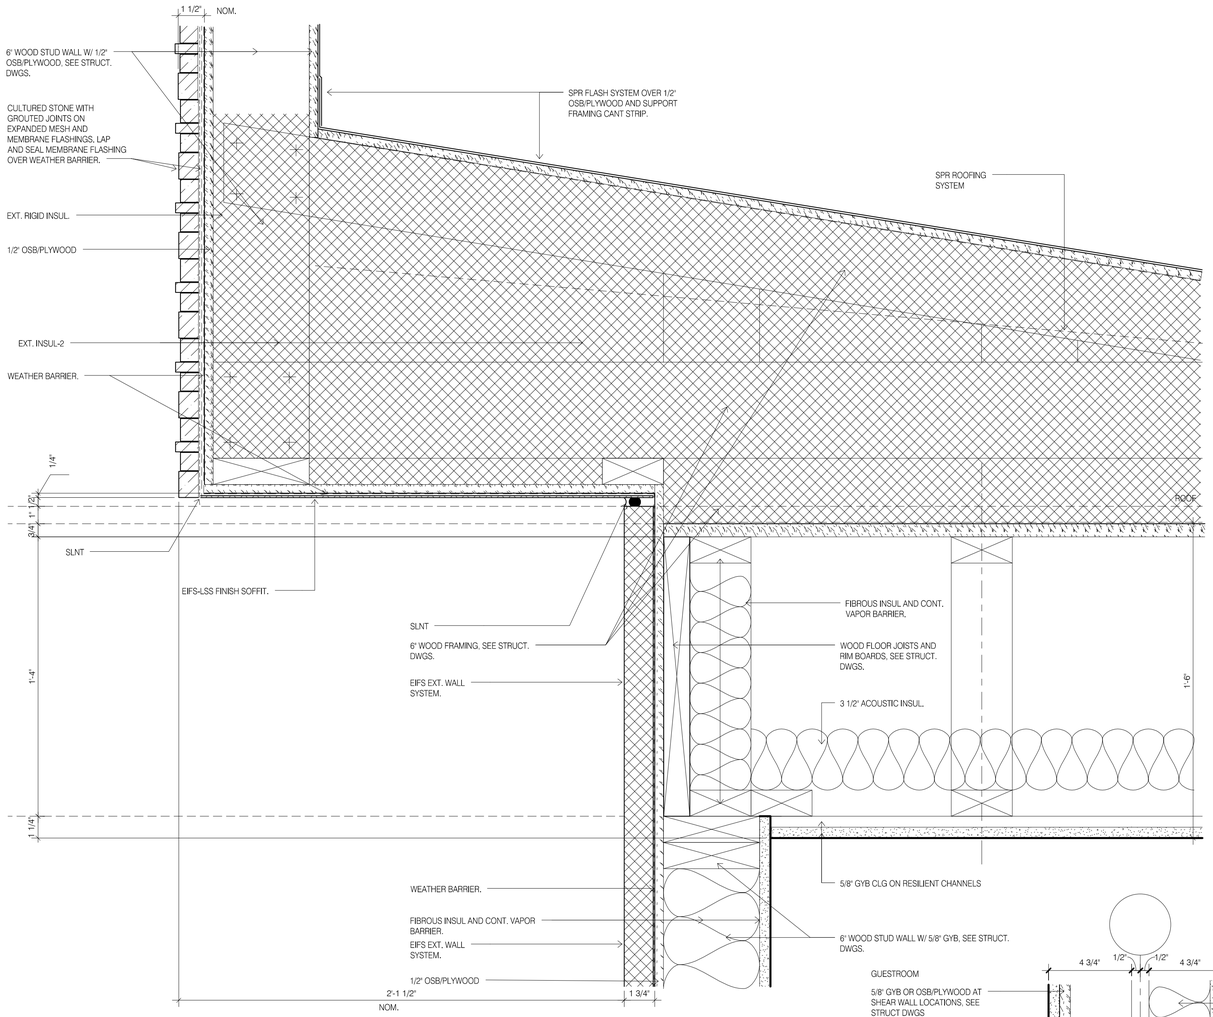


1 EXTERIOR WALL/ROOF OFFSET PARAPET TYPICAL NON-LOAD BEARING
3" = 1'-0"


CONSTRUCTION NOTE:
EIFS THICKNESS IS TYPICALLY 1 3/4", WHERE INDICTAED ON EXTERIOR ELEVATION AS EIFS 3", ADJUST DETAIL FOR EIFS THICKNESS 3 1/4". SEE ALSO EIFS TRANSITION DETAILS FOR ADDITIONAL INFORMATION.
GUESTROOM DEMISING WALL REGIONAL PREFERENCE, IT IS ACCEPTABLE TO REPLACE THE SEPARATE WALL CONSTRUCTION FOR THE GUESTROOM DEMISING WALL WITH THE A SINGLE WALL USING COMMON 2X8 TOP AND BOTTOM PLATES AND STAGGERED STUDS.

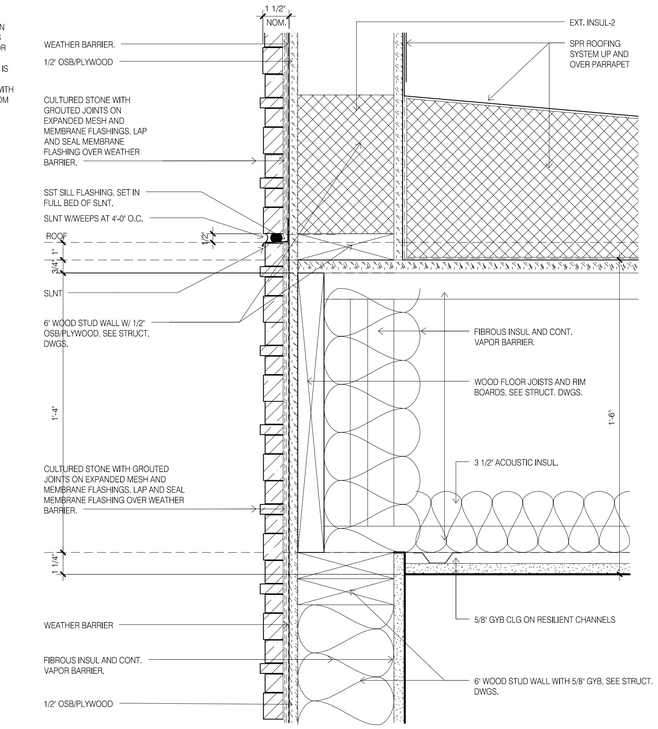

2 EXTERIOR WALL/ROOF PARAPET TYPICAL LOAD BEARING
3" = 1'-0"

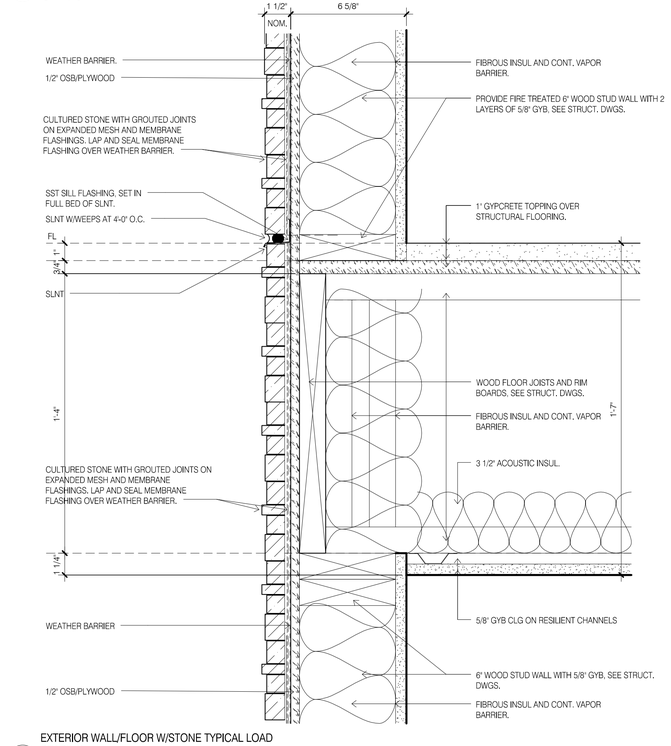

3 EXTERIOR WALL/FLOOR W/STONE TYPICAL LOAD BEARING
3" = 1'-0"

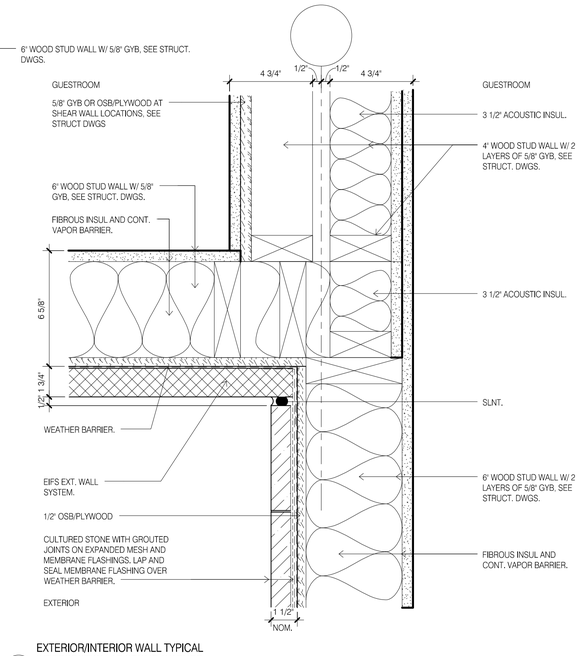

4 EXTERIOR/INTERIOR WALL TYPICAL INTERSECTION AT STONE CORNER
3" = 1'-0"

DAMMON
ENGINEERING, INC.
LOUISIANA & MISSISSIPPI
www.dammonengineering.com
info@dammonengineering.com
PH: 985.649.5832
Chief Engineer: Brian Mistich, PE
534 Old Spanish Trail
Slidell, LA 70458

REVISIONS

#	DESCRIPTION	DATE

SEAL:

PRELIMINARY NOT FOR CONSTRUCTION

LOCATION NUMBER: 16777
INN CODE: BTRJC

HOLIDAY INN EXPRESS

MIKE DESAI
SHADY PARK DRIVE, LOT 9
DENHAM SPRINGS, LA

DRAWN BY:	JOB No:	DATE:	CHECKED BY:
JTL	2321	06-15-17	CKD

The architectural drawings, specifications and other documents prepared by Dammon Engineering, Inc. for this project are and shall remain the property of Dammon Engineering, Inc. whether the project for which they are made is executed or not. The drawings, specifications and other documents are not to be used by the owner or others on other projects or extensions to this project except by agreement in writing and with appropriate compensation to Dammon Engineering, Inc. © 2017 DAMMON ENGINEERING, INC. ALL RIGHTS RESERVED


SHEET TITLE:
CONSTRUCTION DETAILS

DRAWING NUMBER:


A533

SHEET No: - of #


FILE_NAME: J:__Holiday Inn\Holiday Inn 2321 - Mike Desai - Shady Park, Denham Springs\05 Drawings\Current Drawings\A532_CONSTRUCTION DETAILS.dwg, PLOT DATE & TIME: Wednesday, October 25, 2017 12:34:47 PM

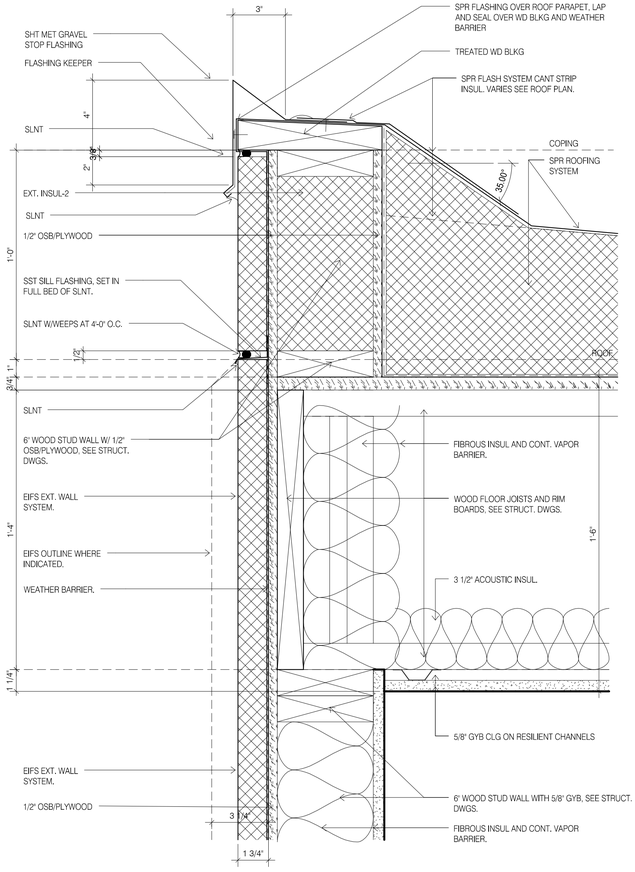


1 EXTERIOR WALL/ROOF TYPICAL LOAD BEARING
3" = 1'-0"

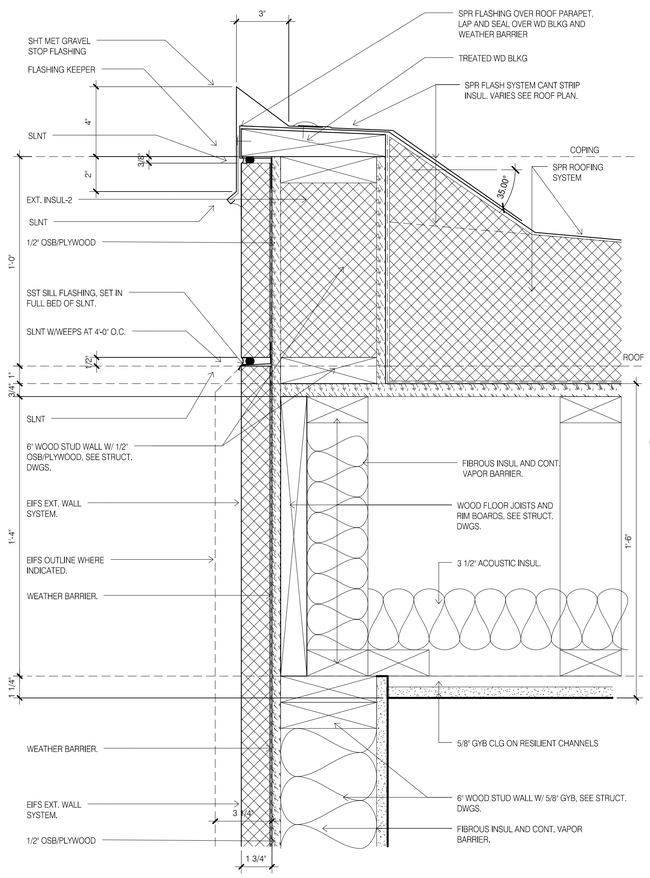


2 EXTERIOR WALL/ROOF TYPICAL NON-LOAD BEARING
3" = 1'-0"

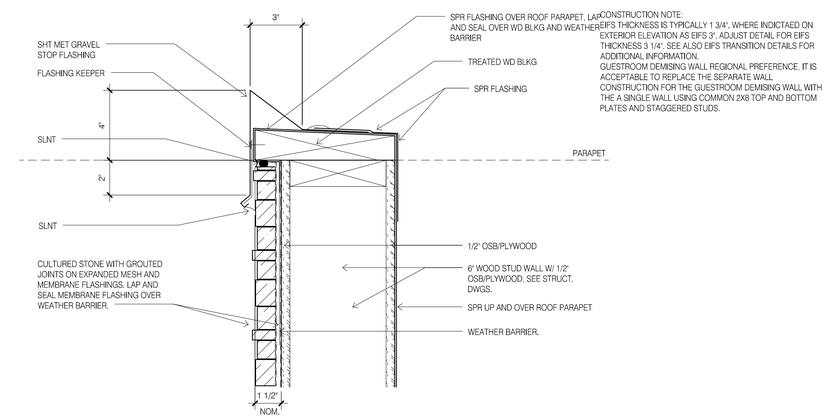


3 EXTERIOR WALL/ROOF TYPICAL ROOF COPING
3" = 1'-0"

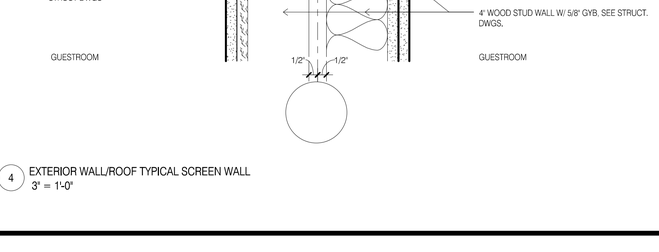

4 EXTERIOR WALL/ROOF TYPICAL SCREEN WALL
3" = 1'-0"

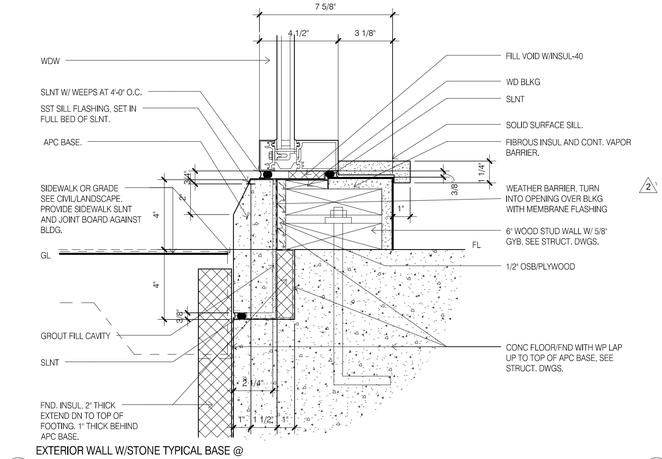

6 EXTERIOR WALL W/STONE TYPICAL BASE @ WDW SILL
3" = 1'-0"

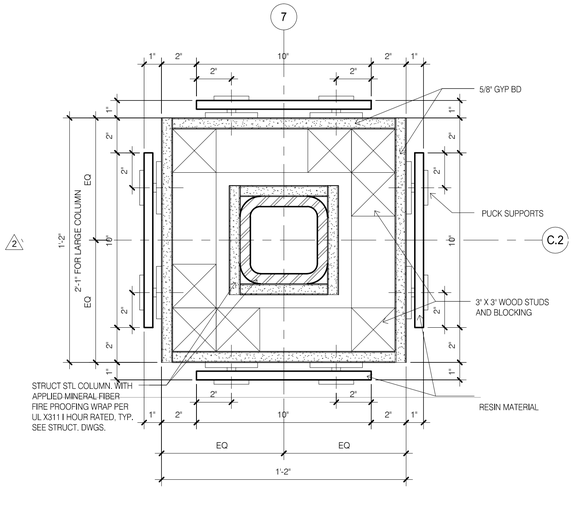

5 LOBBY COLUMN PLAN DETAIL
3" = 1'-0"

DAMMON
ENGINEERING, INC.
LOUISIANA & MISSISSIPPI
www.dammonengineering.com
info@dammonengineering.com
PH: 985.649.5832
Chief Engineer: Brian Mistich, PE
554 Old Spanish Trail
Slidell, LA 70458

#	DESCRIPTION	DATE
	REVISIONS	

SEAL:

PRELIMINARY NOT FOR CONSTRUCTION

LOCATION NUMBER: 16777
INN CODE: BTRJC

HOLIDAY INN EXPRESS

MIKE DESAI
SHADY PARK DRIVE LOT 9
DENHAM SPRINGS, LA

JOB No:	2321	DATE:	06-15-17
DRAWN BY:	JTL	CHECKED BY:	CKD


All plans, drawings and specifications, as instruments of service, are and shall remain the property of Dammon Engineering, Inc. and are not to be used in whole or part for any project other than that for which they are prepared and delivered. Any unauthorized use of these documents shall be at the user's sole risk and without liability to Dammon Engineering, Inc. and the user shall indemnify and hold harmless Dammon Engineering, Inc. against all claims, damages, losses and expenses arising out of or resulting therefrom.

SHEET TITLE:
CONSTRUCTION DETAILS


DRAWING NUMBER:

A532


SHEET No: - of #

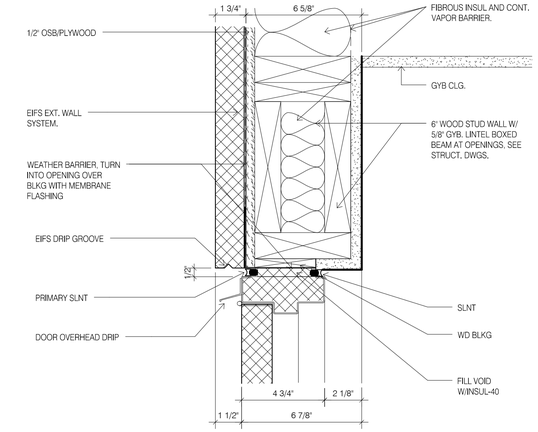


1 EXTERIOR DOOR TYPICAL HEAD
3" = 1'-0"

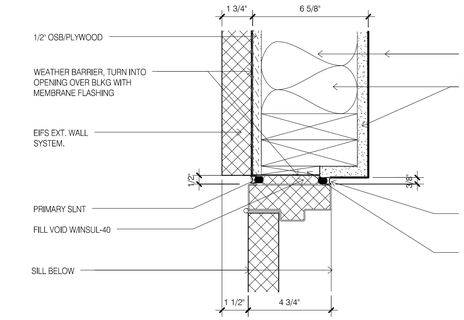


2 EXTERIOR DOOR TYPICAL JAMB
3" = 1'-0"

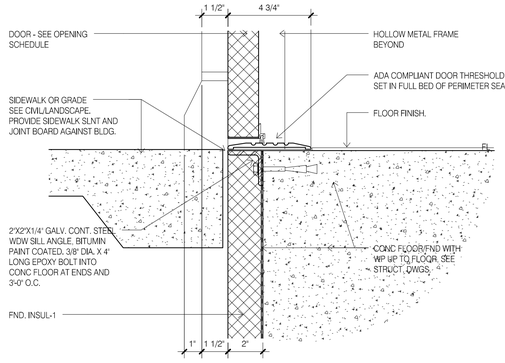


3 EXTERIOR DOOR TYPICAL SILL
3" = 1'-0"

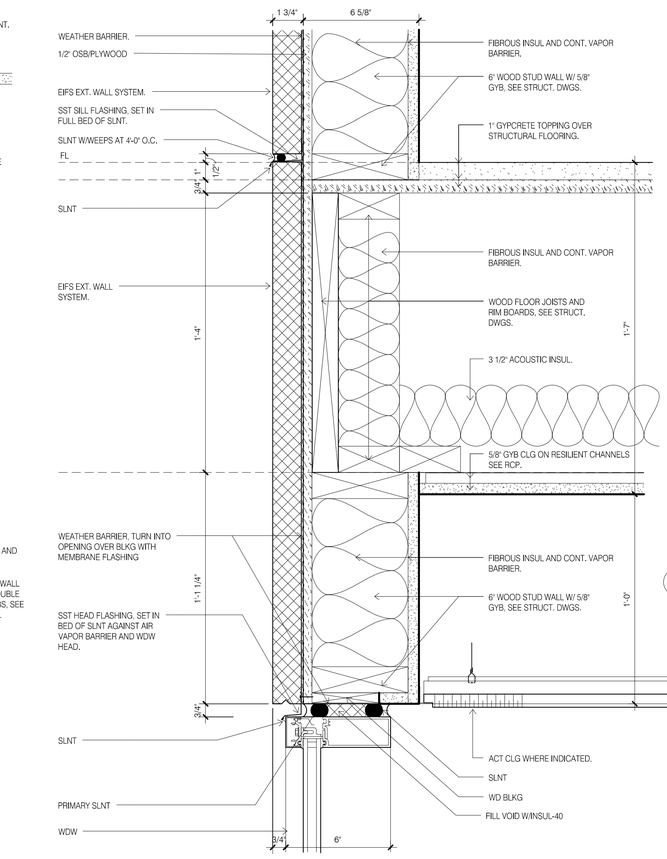


4 EXTERIOR STOREFRONT TYPICAL HEAD
3" = 1'-0"

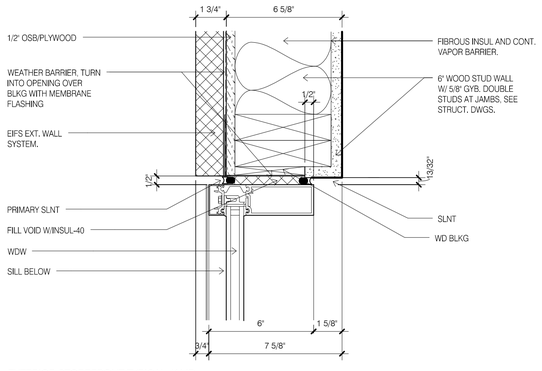


5 EXTERIOR STOREFRONT TYPICAL JAMB
3" = 1'-0"

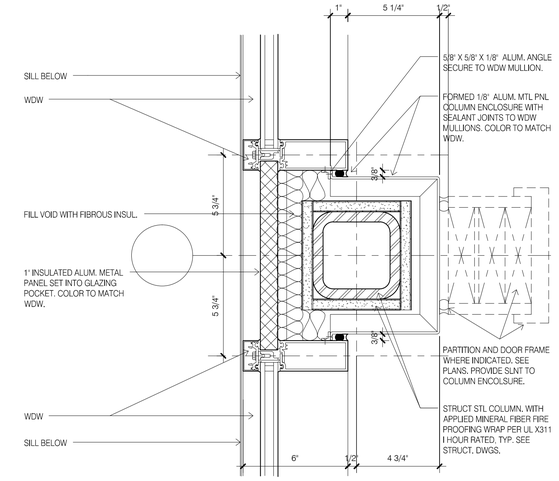


9 EXTERIOR STOREFRONT TYPICAL JAMB AT COLUMN
3" = 1'-0"

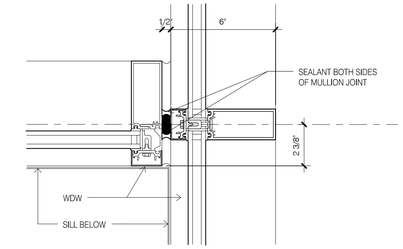


10 EXTERIOR STOREFRONT TYPICAL JAMB AT INSIDE CORNER
3" = 1'-0"

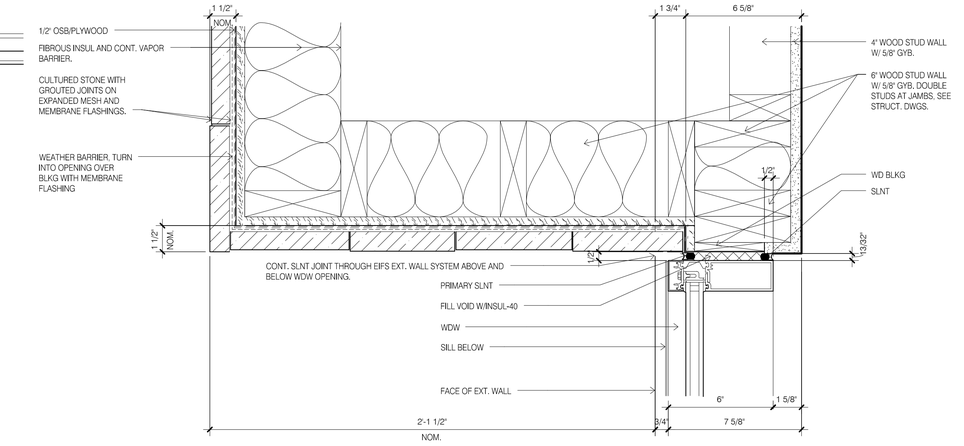

7 EXTERIOR STOREFRONT TYPICAL JAMB OFFSET
3" = 1'-0"

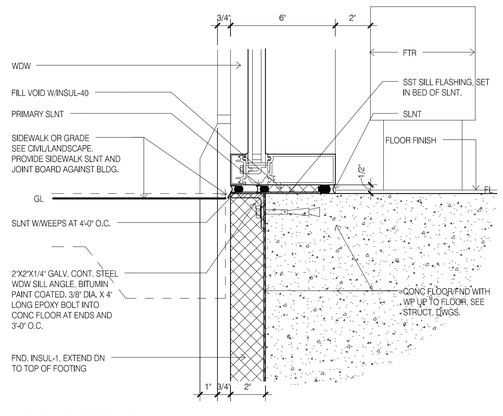

6 EXTERIOR STOREFRONT TYPICAL SILL
3" = 1'-0"

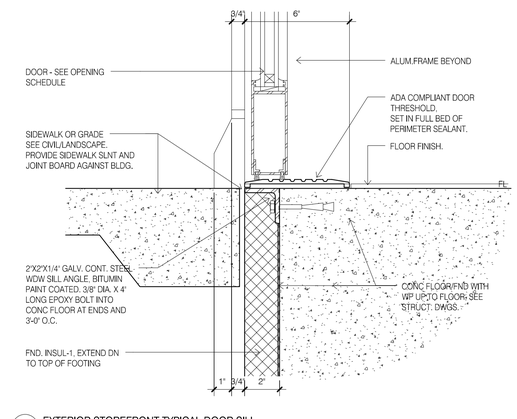

8 EXTERIOR STOREFRONT TYPICAL DOOR SILL
3" = 1'-0"

CONSTRUCTION NOTE:
EIFS THICKNESS IS TYPICALLY 1 3/4". WHERE INDICTAED ON EXTERIOR ELEVATION AS EIFS 3". ADJUST DETAIL FOR EIFS THICKNESS 1 1/4". SEE ALSO EIFS TRANSITION DETAILS FOR ADDITIONAL INFORMATION.
GUESTROOM DEMISING WALL REGIONAL PREFERENCE. IT IS ACCEPTABLE TO REPLACE THE SEPARATE WALL CONSTRUCTION FOR THE GUESTROOM DEMISING WALL WITH THE A SINGLE WALL USING COMMON 2X8 TOP AND BOTTOM PLATES AND STAGGERED STUDS.

DAMMON ENGINEERING, INC.
LOUISIANA & MISSISSIPPI
www.dammonengineering.com
info@dammonengineering.com
PH: 985.649.5832
Chief Engineer: Brian Mastich, PE
534 Old Spanish Trail
Slidell, LA 70458

#	DESCRIPTION	DATE
	REVISIONS	

SEAL:

PRELIMINARY NOT FOR CONSTRUCTION

LOCATION NUMBER: 16777
INN CODE: BTRJC

HOLIDAY INN EXPRESS

MIKE DESAI
SHADY PARK DRIVE LOT 4
DENHAM SPRINGS, LA

These drawings are and shall remain the property of Dammon Engineering and are not to be used in any way without the permission of Dammon Engineering. All rights reserved. The unauthorized reuse of these plans without the written permission of Dammon Engineering will be at the user's sole risk and without liability to Dammon Engineering and its consultants.

JOB No:	DATE:	CHECKED BY:
2321	06-15-17	CKD
DRAWN BY:		
JTL		


SHEET TITLE:
CONSTRUCTION DETAILS

DRAWING NUMBER:


A531

SHEET No: - of #


FILE NAME: J:\- Active Work\2321 - Mike Desai - Holiday Inn Express (Diamond)\Current Drawings\A531 - CONSTRUCTION DETAILS.dwg, PLOT DATE & TIME: Wednesday, October 25, 2017 12:53:57 PM

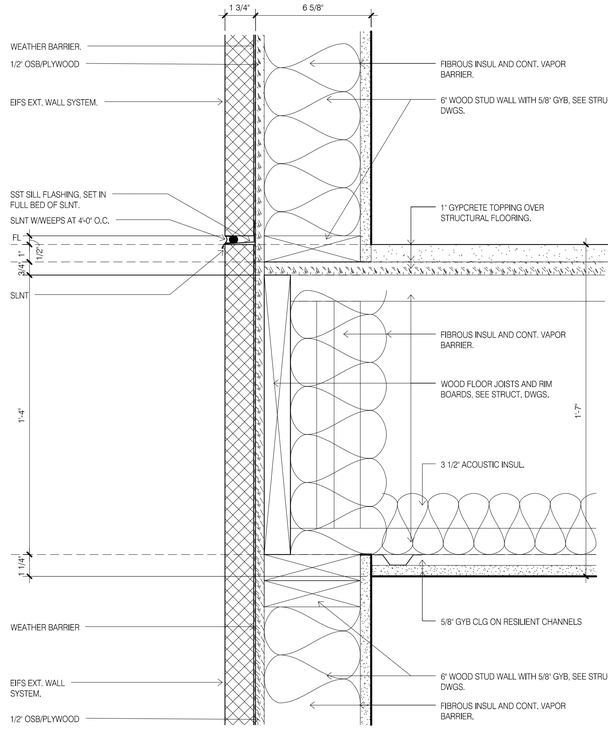

2 EXTERIOR WALL/FLOOR TYPICAL LOAD BEARING
3" = 1'-0"

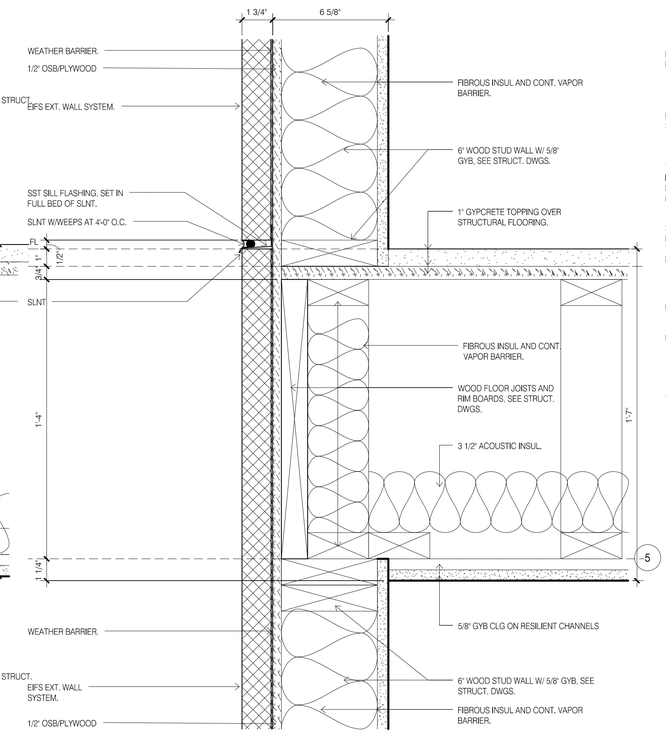


3 EXTERIOR WALL/FLOOR TYPICAL NON-LOAD BEARING
3" = 1'-0"

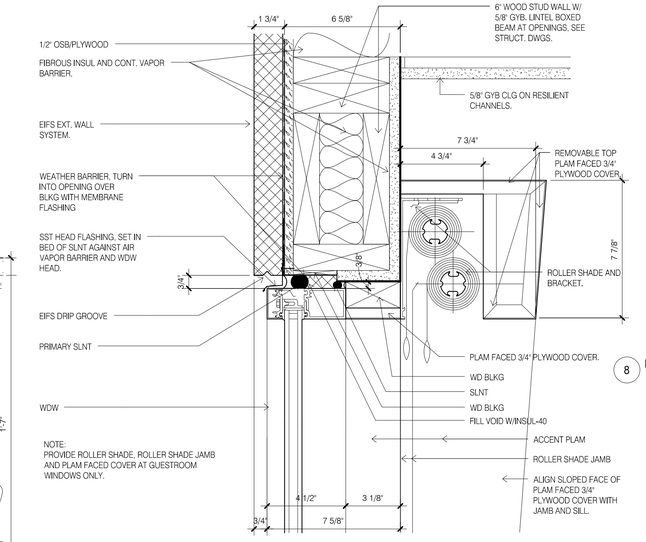


5 EXTERIOR WDW TYPICAL HEAD
3" = 1'-0"


CONSTRUCTION NOTE:
EIFS THICKNESS IS TYPICALLY 1 3/4", WHERE INDICTAED ON EXTERIOR ELEVATION AS EIFS 3", ADJUST DETAIL FOR EIFS THICKNESS 3 1/4". SEE ALSO EIFS TRANSITION DETAILS FOR ADDITIONAL INFORMATION.
GUESTROOM DEMISING WALL REGIONAL PREFERENCE, IT IS ACCEPTABLE TO REPLACE THE SEPARATE WALL CONSTRUCTION FOR THE GUESTROOM DEMISING WALL WITH THE A SINGLE WALL USING COMMON 2X8 TOP AND BOTTOM PLATES AND STAGGERED STUDS.

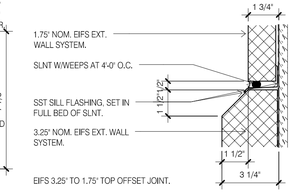


8 EIFS 5" TO 3" TOP OFFSET JOINT
3" = 1'-0"

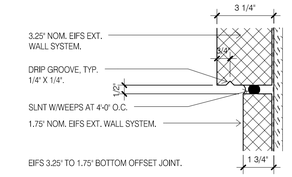


9 EIFS 5" TO 3" BOTTOM OFFSET JOINT
3" = 1'-0"

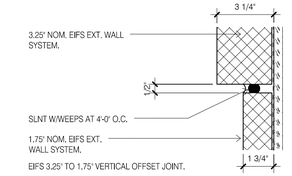


10 EIFS 5" TO 3" VERTICAL OFFSET JOINT
3" = 1'-0"

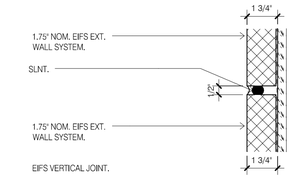


11 EIFS VERTICAL JOINT
3" = 1'-0"

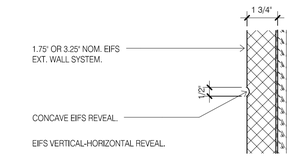


12 EIFS VERTICAL-HORIZONTAL REVEAL
3" = 1'-0"

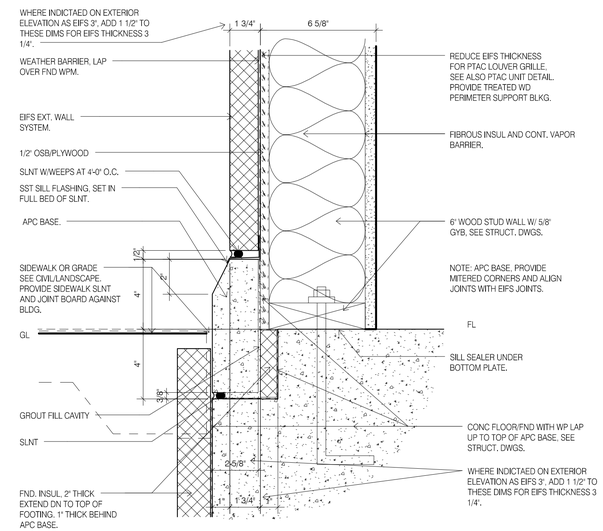


1 EXTERIOR WALL TYPICAL BASE
3" = 1'-0"

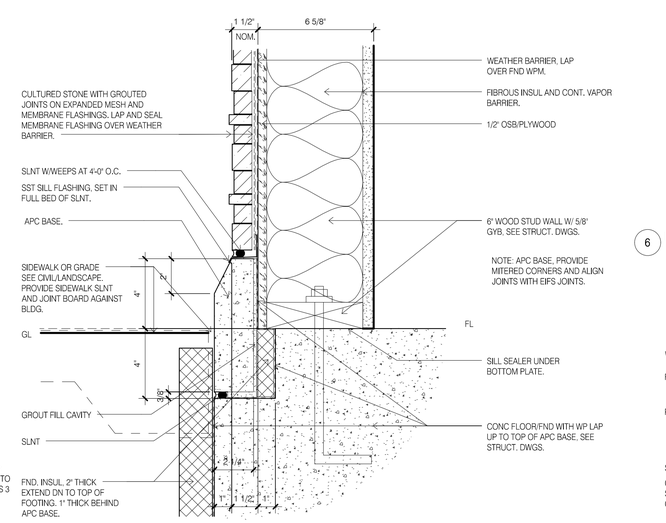

4 EXTERIOR WALL W/STONE TYPICAL BASE
3" = 1'-0"

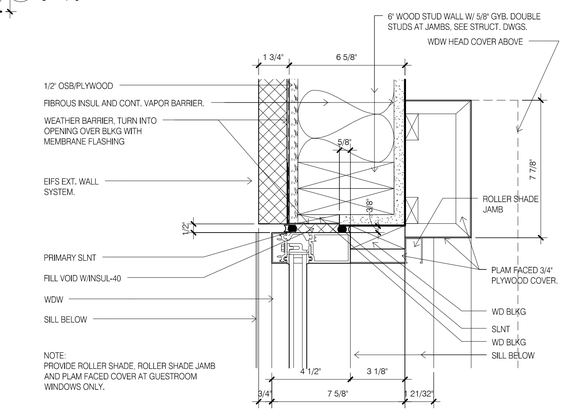

6 EXTERIOR WDW TYPICAL JAMB
3" = 1'-0"

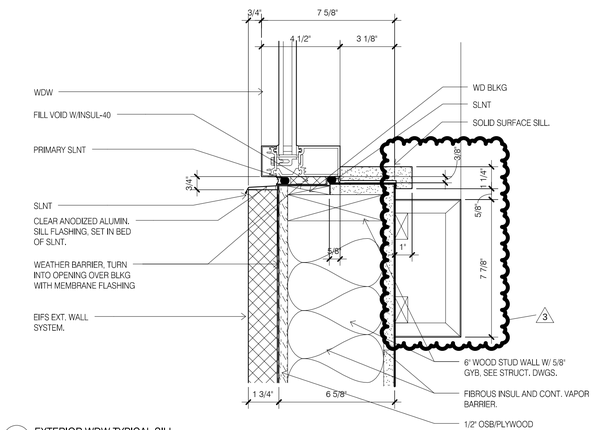

7 EXTERIOR WDW TYPICAL SILL
3" = 1'-0"

DAMMON
ENGINEERING, INC.
LOUISIANA & MISSISSIPPI
www.dammonengineering.com
info@dammonengineering.com
PH: 985.649.5832
Chief Engineer: Brian Mistich, PE
554 Old Spanish Trail
Slidell, LA 70458

#	DESCRIPTION	DATE

REVISIONS

SEAL:

PRELIMINARY NOT FOR CONSTRUCTION

THE IDEAS AND DESIGNS INCORPORATED IN THESE PLANS, AS AN INSTRUMENT OF SERVICE, ARE AND SHALL REMAIN THE PROPERTY OF DAMMON ENGINEERING, INC. AND WERE CREATED AND DEVELOPED FOR USE ON THE PROJECT DESCRIBED HEREIN. THEY ARE NOT TO BE USED IN WHOLE OR IN PART FOR ANY OTHER PROJECT WITHOUT THE WRITTEN AGREEMENT OF DAMMON ENGINEERING, INC. © COPYRIGHT 2017 DAMMON ENGINEERING, INC.

LOCATION NUMBER: 16777
INN CODE: BTRJC

HOLIDAY INN EXPRESS

MIKE DESAI
SHADY PARK DRIVE, LOT 9
DENHAM SPRINGS, LA


DRAWN BY:	JOB No:	DATE:	CHECKED BY:
JTL	2321	06-15-17	CKD

SHEET TITLE:
CONSTRUCTION DETAILS

DRAWING NUMBER:
A530

SHEET No: - of #

FILE NAME: J:\--- Active Work\2321 - Mike Desai - Holiday Inn Express (DI)\Drawings\Current Drawings\A530_CONSTRUCTION DETAILS.dwg, PLOT DATE & TIME: Wednesday, October 25, 2017 12:24:03 PM

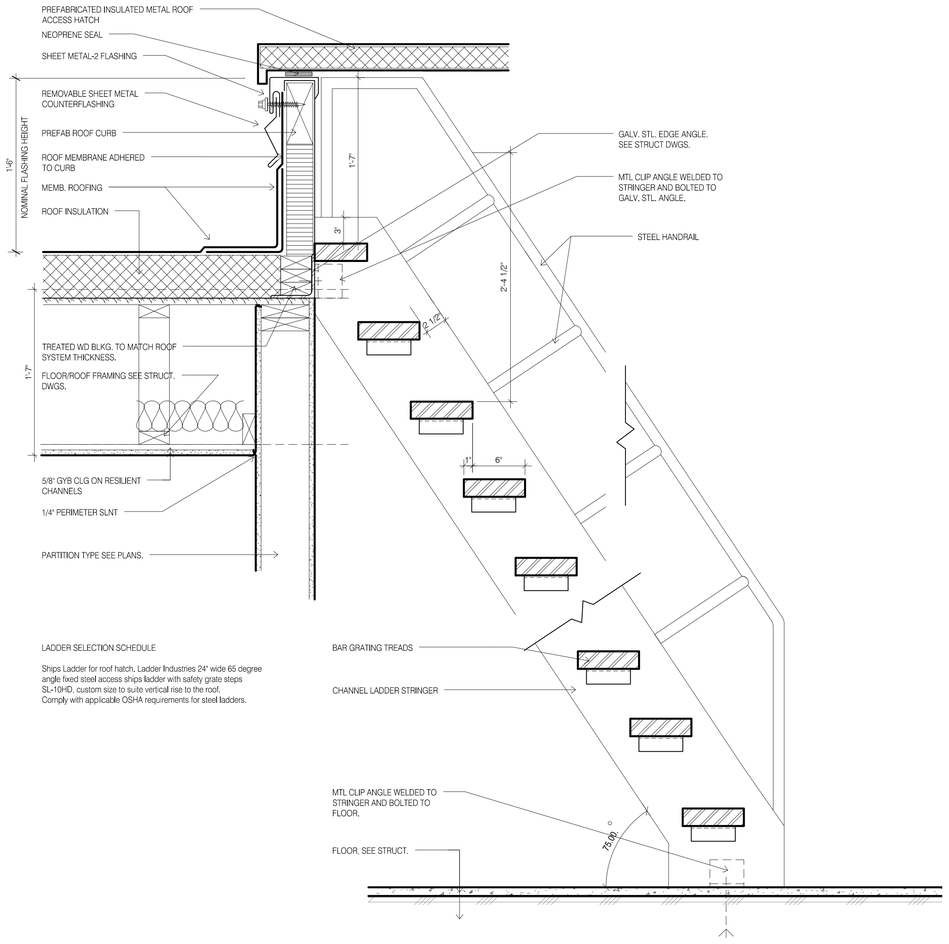

LADDER SELECTION SCHEDULE

Ships Ladder for roof hatch. Ladder Industries 24" wide 65 degree angle fixed steel access ships ladder with safety grate steps SL-10HD, custom size to suite vertical rise to the roof. Comply with applicable OSHA requirements for steel ladders.


1 SHIPS LADDER AND ROOF HATCH
SCALE: 1-1/2" = 1'-0"

LADDER KEY NOTES

1. LADDER STRINGERS. 3"X3/8" STL. BARS. WELD FABRICATE, GRIND SMOOTH, ROUND ENDS SMOOTH.
2. LADDER RUNGS. 3/4" DIA. STL. BARS @ MAX. 12" O.C. WELD ALL ROUND TO STRINGERS, GRIND SMOOTH.
3. LADDER BRACKETS. 3"x3/8" x 11" LONG STL. ANGLE. ROUND ENDS SMOOTH. 5/8" DIA. MASONRY ANCHOR INTO EXTERIOR WALL. WELD ALL ROUND TO STRINGERS EVENLY SPACED AND 4'-0" MAX. O.C.

LADDER NOTES :

1. LADDER FINISH, GLAVANIZED.
2. 3/16" WELD ALL ROUND FABRICATE LADDER. GRIND SMOOTH PRIOR TO FINISH APPLICATION.
3. FIELD VEIFY EXACT LOCATION, COORDINATE WITH ELEVATOR SUPPLIER.

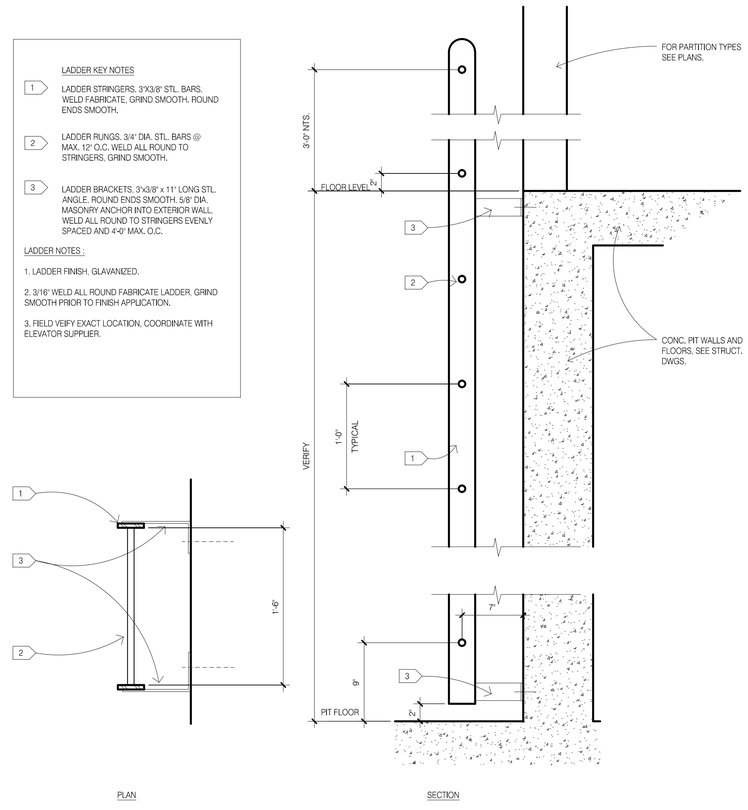

2 ELEVATOR PIT LADDER
SCALE: 1-1/2" = 1'-0"

DAMMON ENGINEERING, INC.
LOUISIANA & MISSISSIPPI
www.dammonengineering.com
info@dammonengineering.com
PH: 985.649.5832
Chief Engineer: Brian Mistich, PE
534 Old Spanish Trail
Slidell, LA 70458

REVISIONS

#	DESCRIPTION	DATE

SEAL:

PRELIMINARY NOT FOR CONSTRUCTION

LOCATION NUMBER: 16777
IN CODE: BTRJC

HOLIDAY INN EXPRESS
MIKE DESAI
SHADY PARK DRIVE, LOT 9
DENHAM SPRINGS, LA

JOB No: 2321 | DATE: 06-15-17
DRAWN BY: JTL | CHECKED BY: CKD

These plans and specifications, and copies thereof, as instruments of service are and shall remain the property of Dammon Engineering, and project thereof shall be used only for the specified project. They are not to be changed or copied in any form or manner whatsoever, nor are they to be assigned to any third party, without first obtaining the expressed written consent of Dammon Engineering. Any unauthorized use of these plans and specifications will be at the user's sole risk and without liability to Dammon Engineering.

SHEET TITLE:
ELEVATOR AND ROOF LADDER DETAILS


DRAWING NUMBER:

A502


SHEET No: - of #


FILE NAME: J:__Holds-Holds\2321__Mike Desai — Holiday Inn Express (EV)\Drawings\Current Drawings\A502 ELEVATOR AND ROOF LADDER DETAILS.dwg, 6/15/2017 12:24:11 PM

FILE NAME: J:_ Holden Wells\2321 - Mia Rose - Holiday Inn Express GO\Drawings\Current Drawings\A500 STAIR DETAILS.dwg PLOT DATE & TIME: Wednesday, October 25, 2017 - 12:24:14 PM

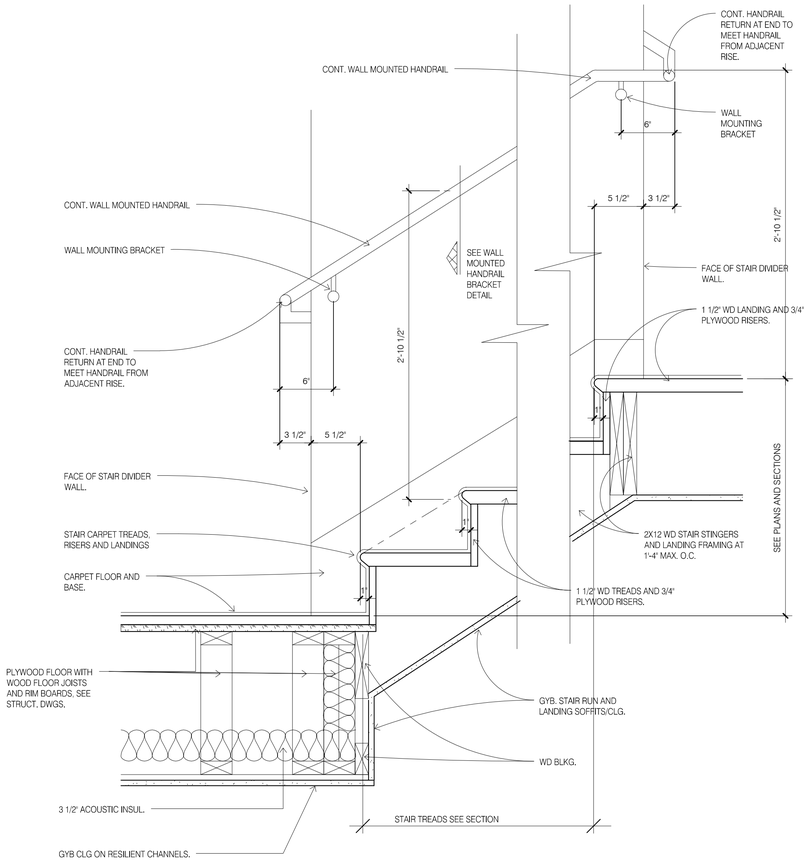


1 STAIR SECTION UP RUN & DN RUN WITH CONT. HANDRAIL
SCALE: 1-1/2" = 1'-0"

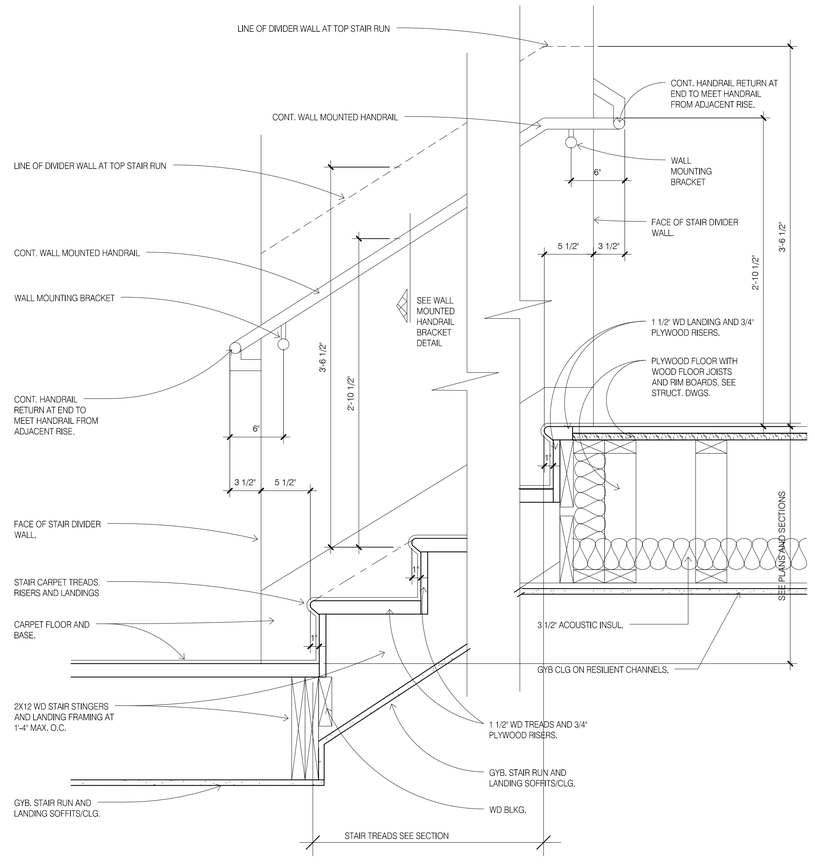


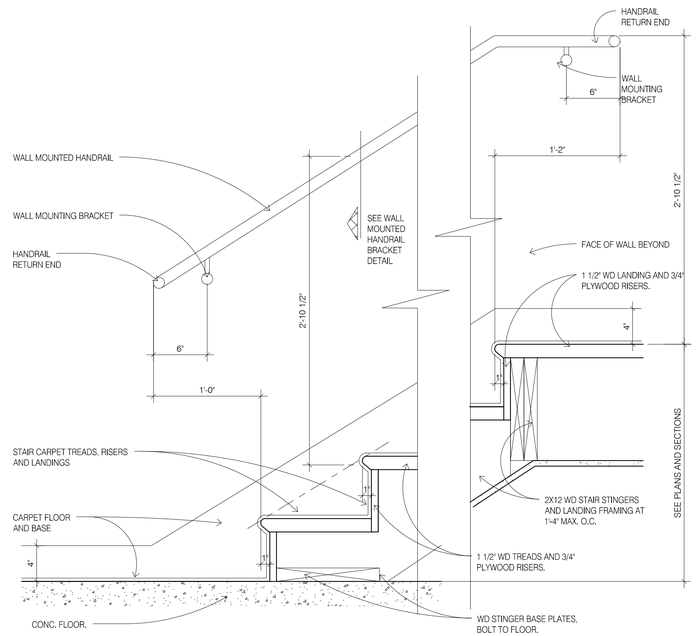

3 STAIR SECTION FIRST UP RUN WITH WALL MOUNTED HANDRAIL
SCALE: 1-1/2" = 1'-0"

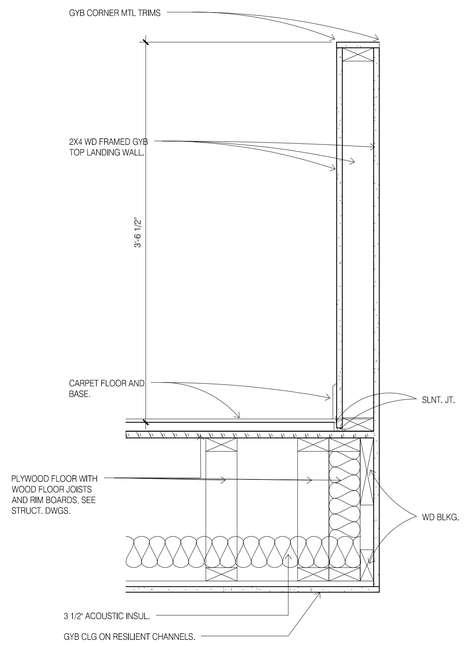

4 STAIR SECTION TOP LANDING WALL
SCALE: 1-1/2" = 1'-0"

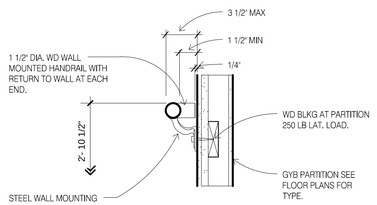

5 STAIR SECTION MOUNTED HANDRAIL DETAIL
SCALE: 1-1/2" = 1'-0"

DAMMON ENGINEERING, INC.
LOUISIANA & MISSISSIPPI
www.dammonengineering.com
info@dammonengineering.com
PH: 985.649.5832
Chief Engineer: Brian Mistich, PE
554 Old Spanish Trail
Slidell, LA 70458

REVISIONS

#	DESCRIPTION	DATE

SEAL:

PRELIMINARY NOT FOR CONSTRUCTION

LOCATION NUMBER: 16777
INN CODE: BTRJC

HOLIDAY INN EXPRESS

MIKE DESAI
SHADY PARK DRIVE, LOT 9
DENHAM SPRINGS, LA

DRAWN BY:	JOB No:	DATE:	CHECKED BY:
JT	2321	06-15-17	CKD

All ideas, designs, arrangements and plans indicated or represented by this drawing are and shall remain the property of Dammon Engineering, and no part thereof shall be used, loaned or disclosed except with the written permission of Dammon Engineering. Reproduction of this drawing by any means, previous to or after, shall be considered a violation of this agreement.

SHEET TITLE:
A500 STAIR DETAILS

DRAWING NUMBER:


A50C

SHEET No: - of #


FILE NAME: J:\--Index Work\2017 - Alta Dena - Holiday Inn Express (DO)\Drawings\Current Drawings\A496 ELEVATOR LOBBY RCP & CORRIDOR ELE.dwg, PLOT DATE & TIME: Wednesday, October 25, 2017 12:54:27 PM

SUBSTITUTION LIST


SPECIFIED	APPROVED FOR SUBSTITUTION
EXG-WC2	EXG-PT2
EXG-WC9	EXG-PT11

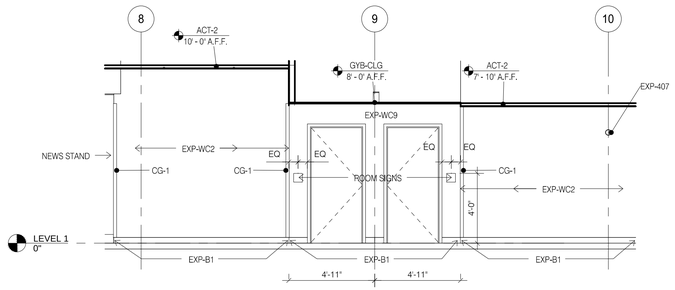


1 GUESTROOM CORRIDOR FIRST LEVEL
SCALE: 1/4" = 1'-0"

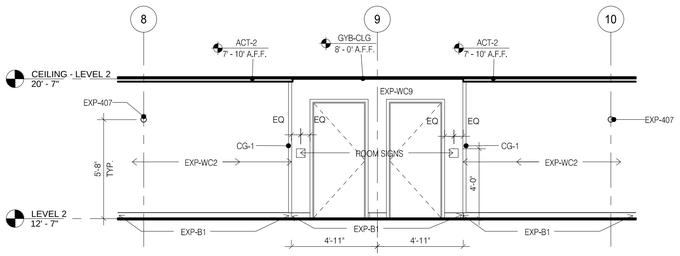


2 GUESTROOM CORRIDOR TYPICAL
SCALE: 1/4" = 1'-0"

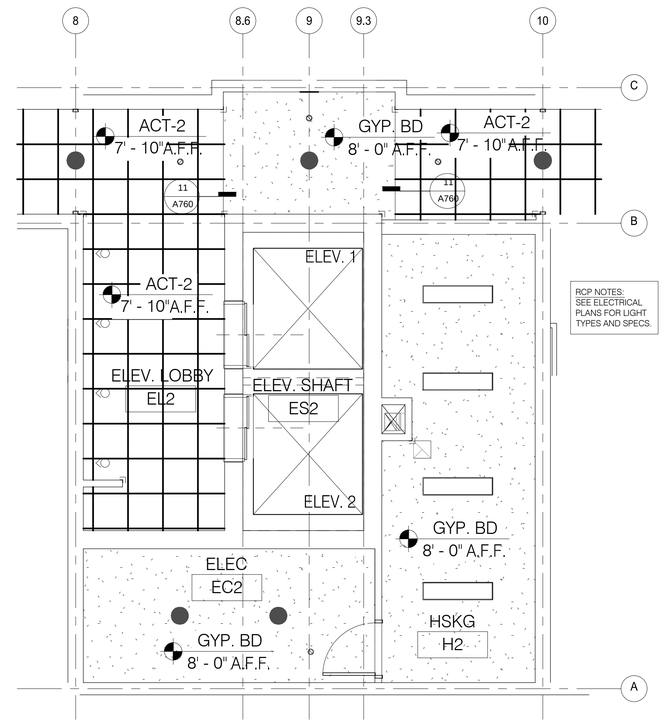


6 LEVEL 2 ELEVATOR LOBBY, TYP. LEVELS 2 - 4
SCALE: 1/4" = 1'-0"

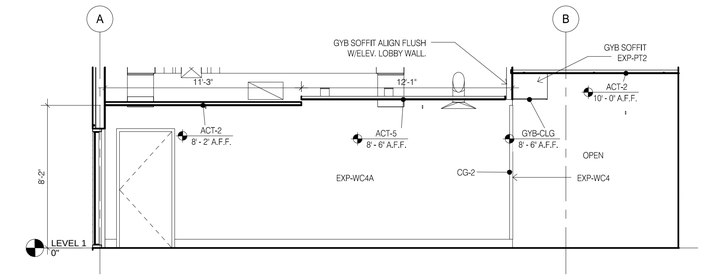


7 ELEVATOR LOBBY LEVEL 1 BACK
SCALE: 1/4" = 1'-0"

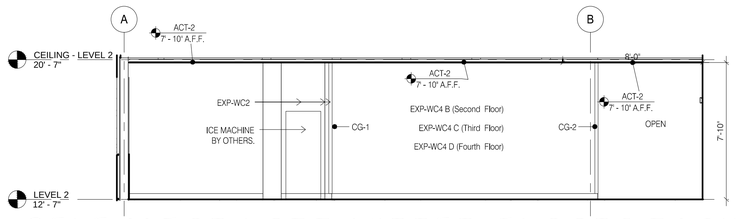


8 ELEVATOR LOBBY UPPER FLOORS BACK
SCALE: 1/4" = 1'-0"

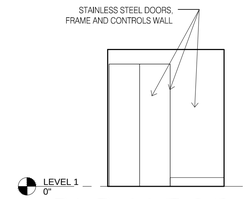


9 ELEVATOR CAB FRONT
SCALE: 1/4" = 1'-0"

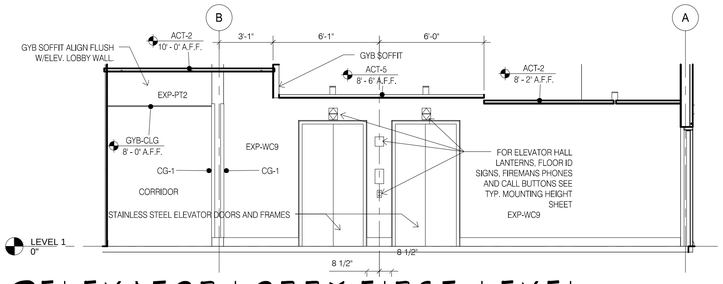


3 ELEVATOR LOBBY FIRST LEVEL
SCALE: 1/4" = 1'-0"

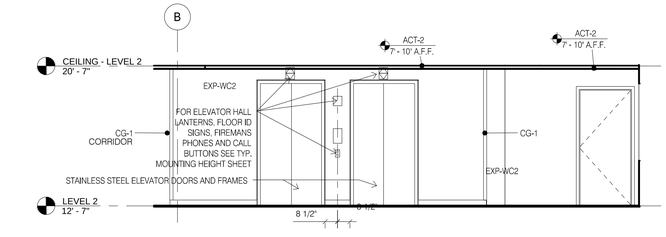


4 ELEVATOR LOBBY UPPER FLOORS
SCALE: 1/4" = 1'-0"

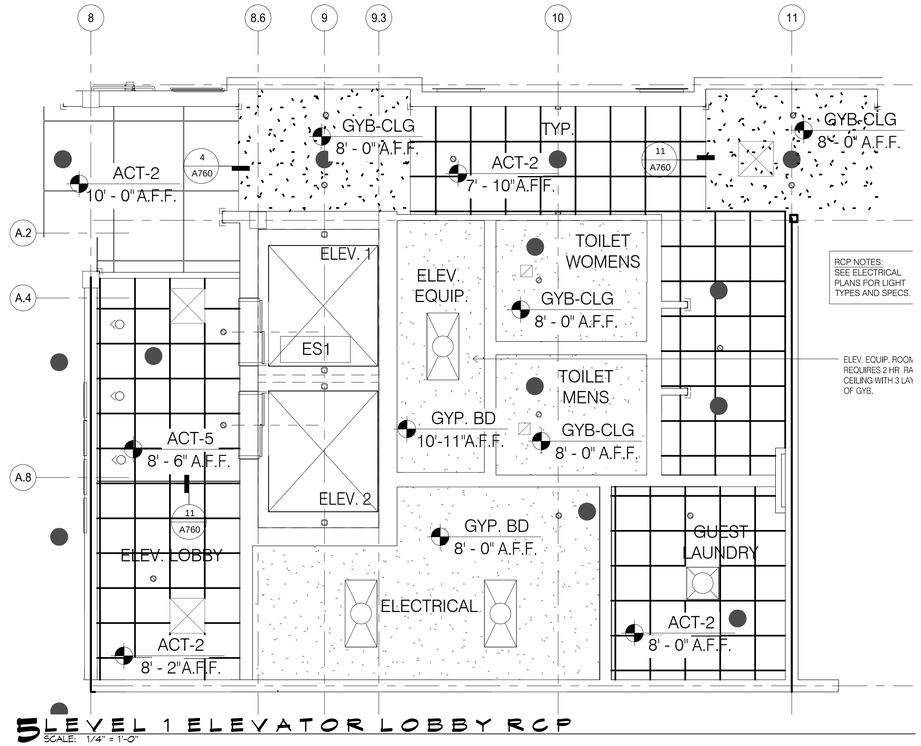


5 LEVEL 1 ELEVATOR LOBBY RCP
SCALE: 1/4" = 1'-0"

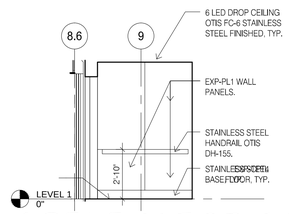

10 ELEVATOR CAB LEFT
SCALE: 1/4" = 1'-0"

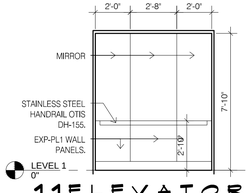

11 ELEVATOR CAB REAR
SCALE: 1/4" = 1'-0"

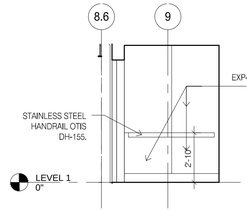

12 ELEVATOR CAB RIGHT
SCALE: 1/4" = 1'-0"

DAMMON
ENGINEERING, INC.
LOUISIANA & MISSISSIPPI
www.dammonengineering.com
info@dammonengineering.com
PH: 985.649.5832
Chief Engineer: Brian Mistich, PE
554 Old Spanish Trail
Slidell, LA 70458

REVISIONS

#	DESCRIPTION	DATE

SEAL:

PRELIMINARY
NOT FOR
CONSTRUCTION

LOCATION NUMBER: 16777
INN CODE: BTRJC
HOLIDAY INN EXPRESS & SUITES
MIKE DESAI
SHADY PARK DRIVE, LOT 9
DENHAM SPRINGS, LA


JOB No:	DATE:	CHECKED BY:
2321	06-15-17	CHD
DRAWN BY:	JTL	

All plans and specifications are and shall remain the property of Dammon Engineering, Inc. and are not to be used in whole or in part for any other project without the written permission of Dammon Engineering, Inc. The visual ideas and designs expressed herein are and shall remain the property of Dammon Engineering, Inc. and shall not be used in whole or in part for any other project without the written permission of Dammon Engineering, Inc. Visual contact with these plans and specifications shall constitute prima facie evidence of the acceptance of these restrictions.


SHEET TITLE:
ELEVATOR LOBBY RCP &
CORRIDOR ELE

DRAWING NUMBER:
A496


SHEET No: - of #

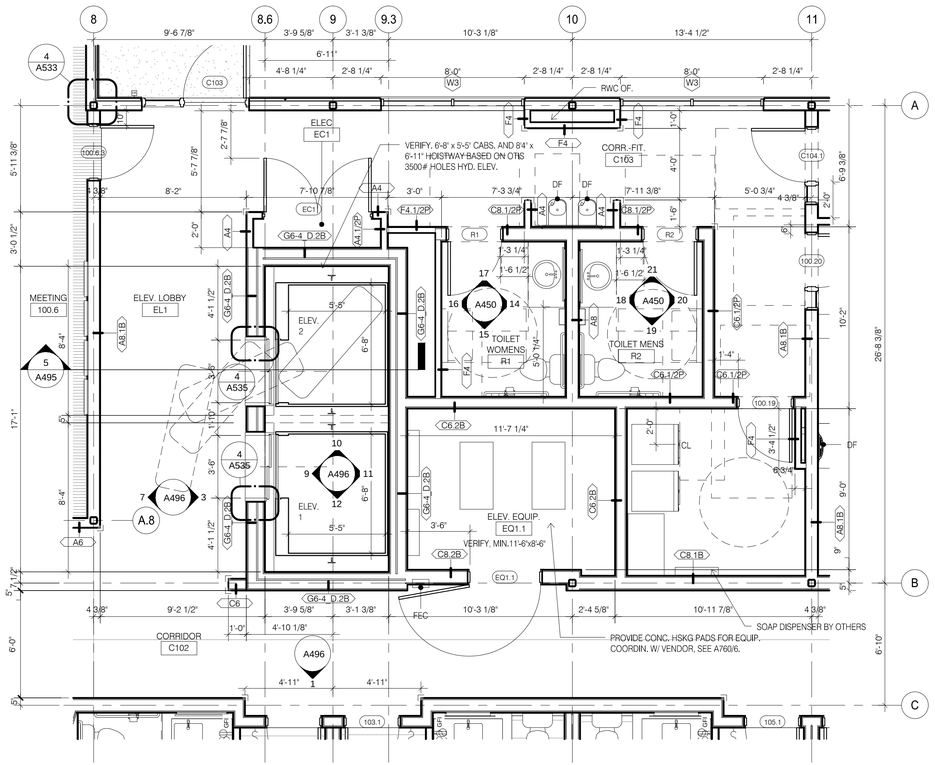


1 ELEVATION PLAN LEVEL 1
SCALE: 1/4" = 1'-0"

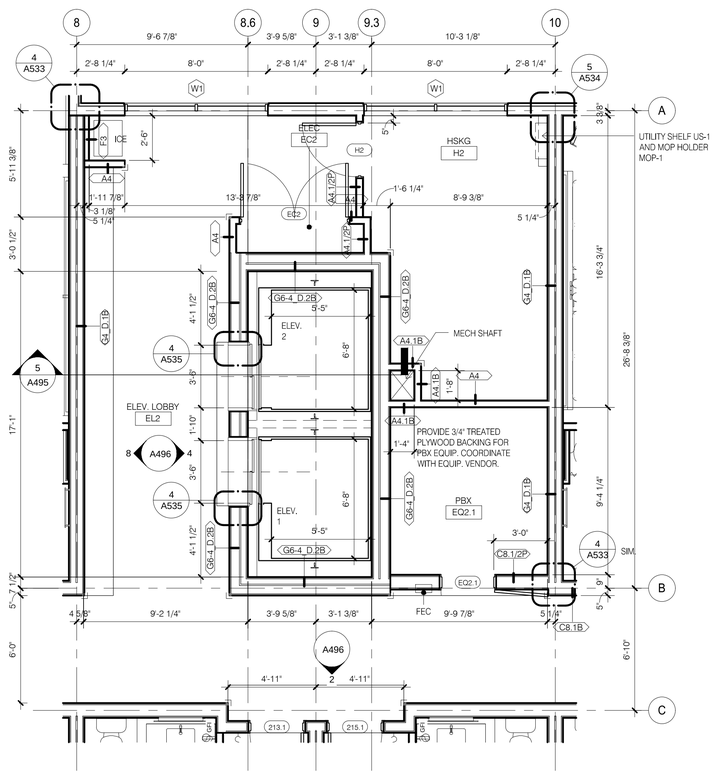


2 ELEVATIOR PLAN LEVEL 2
SCALE: 1/4" = 1'-0"

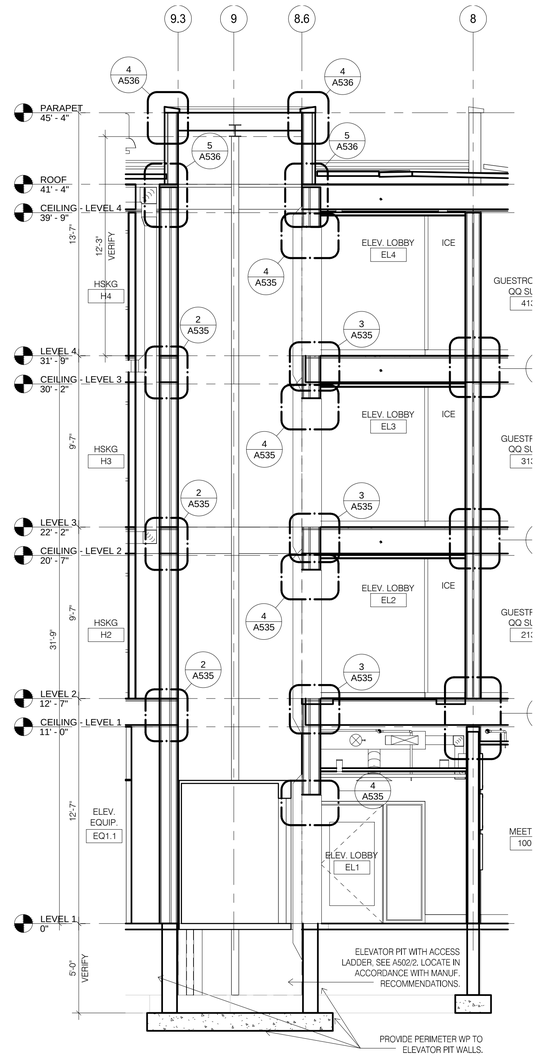

5 ELEVATOR SECTION
SCALE: 1/4" = 1'-0"

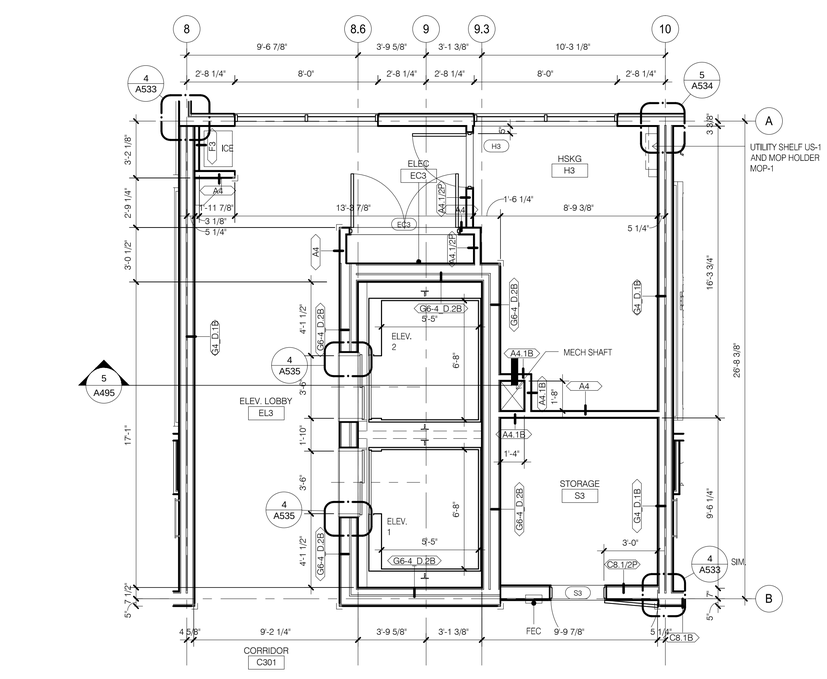

3 ELEVATOR PLAN LEVEL 3
SCALE: 1/4" = 1'-0"

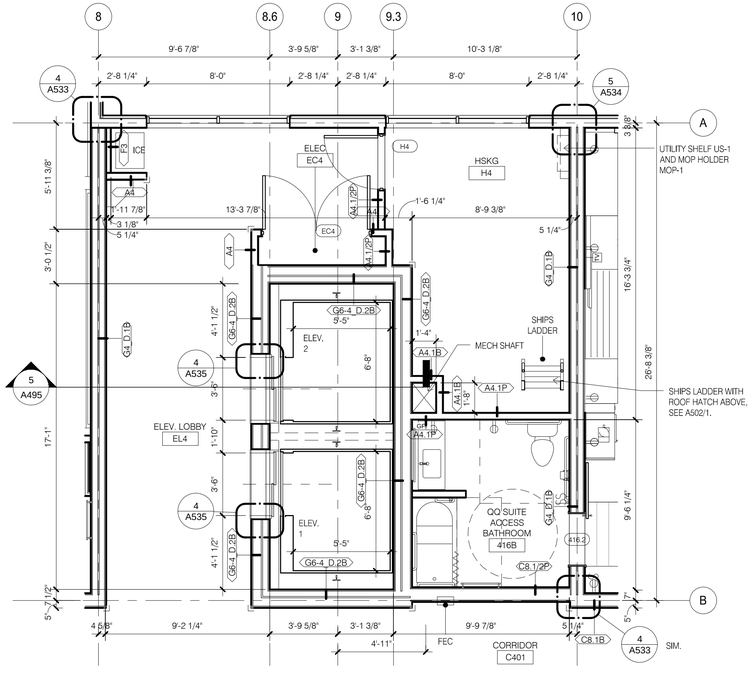

4 ELEVATOR PLAN LEVEL 4
SCALE: 1/4" = 1'-0"

DAMMON ENGINEERING, INC.
LOUISIANA & MISSISSIPPI
www.dammonengineering.com
info@dammonengineering.com
PH: 985.649.5832
Chief Engineer: Brian Mistich, PE
554 Old Spanish Trail
Slidell, LA 70458

#	DESCRIPTION	DATE
REVISIONS		

SEAL:

PRELIMINARY NOT FOR CONSTRUCTION

LOCATION NUMBER: 16777
INN CODE: BTRJC
HOLIDAY INN EXPRESS
MIKE DESAI
SHADY PARK DRIVE LOT 9
SPRING SPRINGS, LA

DRAWN BY:	JOB No:	DATE:	CHECKED BY:
JTL	2321	06-15-17	CKD


SHEET TITLE:
ELEVATOR PLANS AND SECTIONS

DRAWING NUMBER:
A495


SHEET No: - of #

All plans & drawings are the property of Dammon Engineering, and are not to be used in any form on any other project without the written permission of Dammon Engineering. Visual contact with these drawings & specifications shall constitute prima facie evidence of the acceptance of these restrictions.


FILE NAME: J:\1 - Wells-Work\2321 - Site Dwgs - Holiday Inn Express SD\Drawings\Current Drawings\A495 ELEVATOR PLANS AND SECTIONS.dwg PLOT DATE & TIME: Wednesday, October 25, 2017 12:43:14 PM

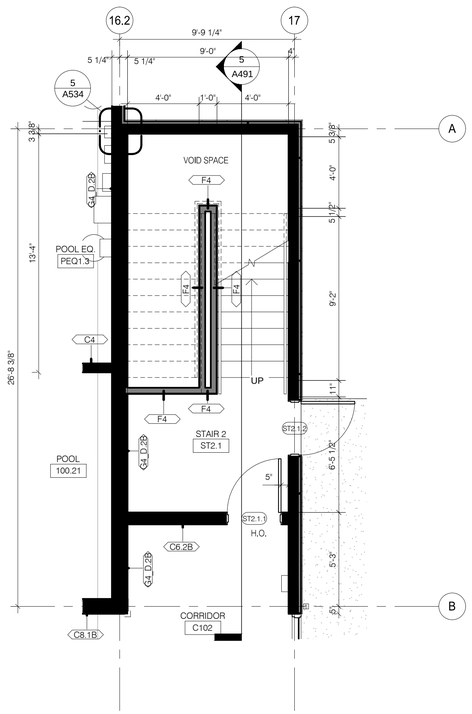


1 STAIR 2 PLAN LEVEL 1
SCALE: 1/4" = 1'-0"

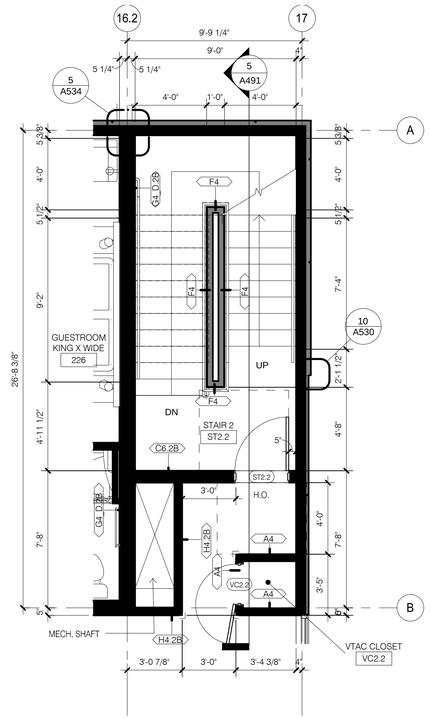


2 STAIR 2 PLAN LEVEL 2
SCALE: 1/4" = 1'-0"

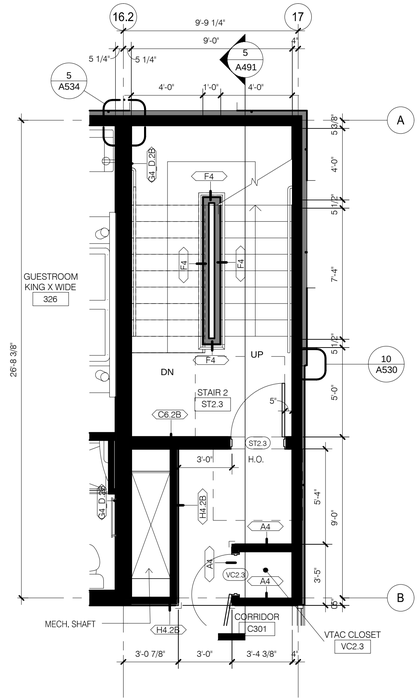

3 STAIR 2 PLAN LEVEL 3
SCALE: 1/4" = 1'-0"

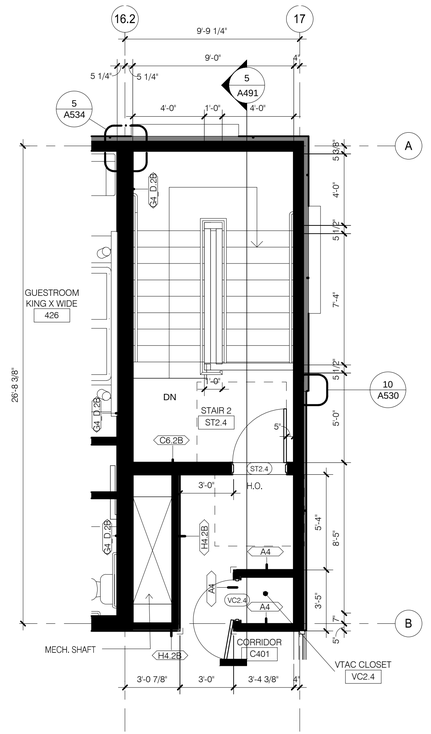

4 STAIR 2 PLAN LEVEL 4
SCALE: 1/4" = 1'-0"

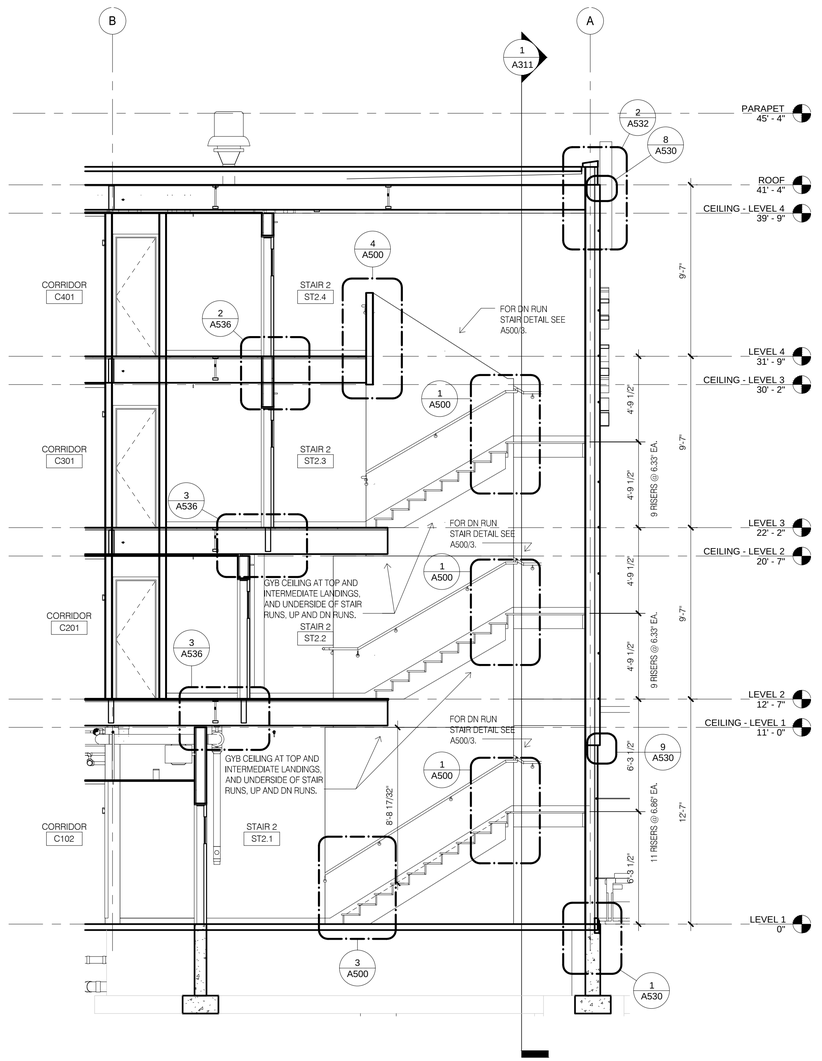

5 STAIR 2 SECTION
SCALE: 1/4" = 1'-0"

DAMMON
ENGINEERING, INC.
LOUISIANA & MISSISSIPPI
www.dammonengineering.com
info@dammonengineering.com
PH: 985.649.5832
Chief Engineer: Brian Mistich, PE
554 Old Spanish Trail
Slidell, LA 70458

REVISIONS

#	DESCRIPTION	DATE

SEAL:

PRELIMINARY
NOT FOR
CONSTRUCTION

LOCATION NUMBER: 16777
INN CODE: BTRJC
HOLIDAY INN EXPRESS
MIKE DESAI
SHADY PARK DRIVE LOT 9
DENHAM SPRINGS, LA


JOB No:	2321
DATE:	06-15-17
DRAWN BY:	JTL
CHECKED BY:	GKD

ALL RIGHTS RESERVED. THIS DRAWING IS AN UNPUBLISHED WORK PROTECTED BY COPYRIGHT LAWS AND IS NOT TO BE USED, REPRODUCED, OR DISCLOSED TO ANY OTHER PERSONS WITHOUT THE EXPRESS WRITTEN PERMISSION OF DAMMON ENGINEERING, INC. ANY UNAUTHORIZED USE, REPRODUCTION, OR DISCLOSURE WILL BE PROSECUTED TO THE FULL EXTENT OF THE LAW.


SHEET TITLE:
STAIR 2 PLANS AND SECTIONS

DRAWING NUMBER:
A491


SHEET No: - of #

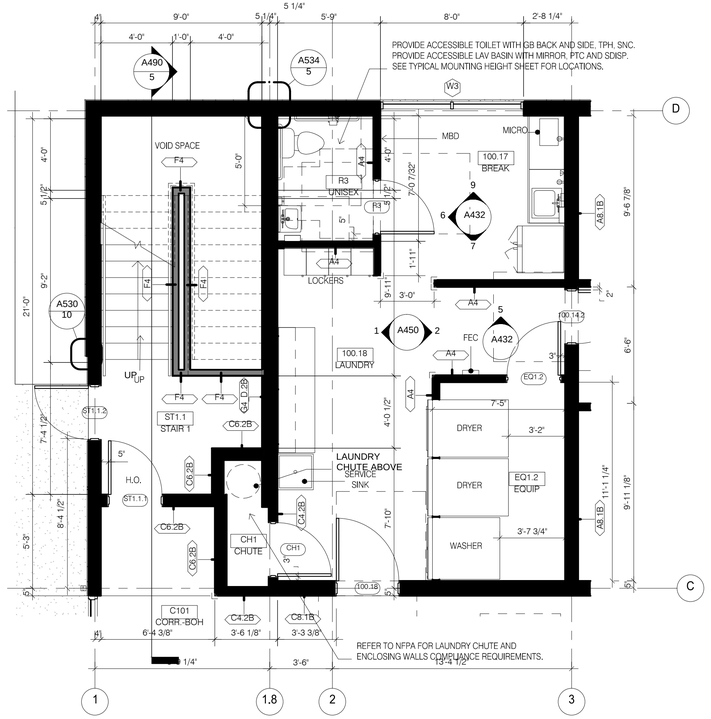


1 STAIR 1 PLAN LEVEL 1
SCALE: 1/4" = 1'-0"

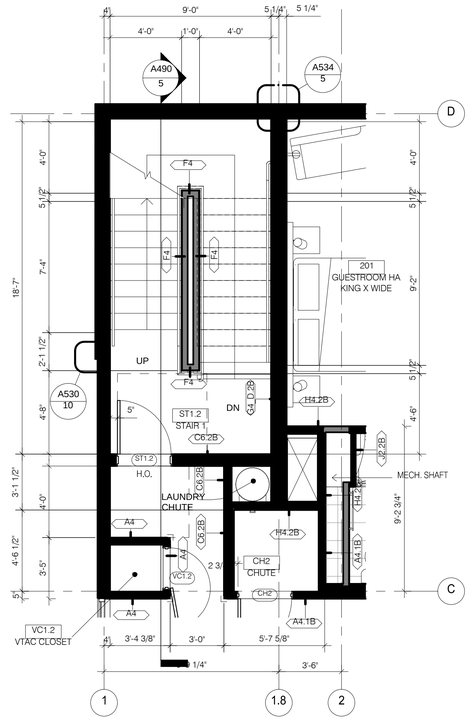


2 STAIR 1 PLAN LEVEL 2
SCALE: 1/4" = 1'-0"

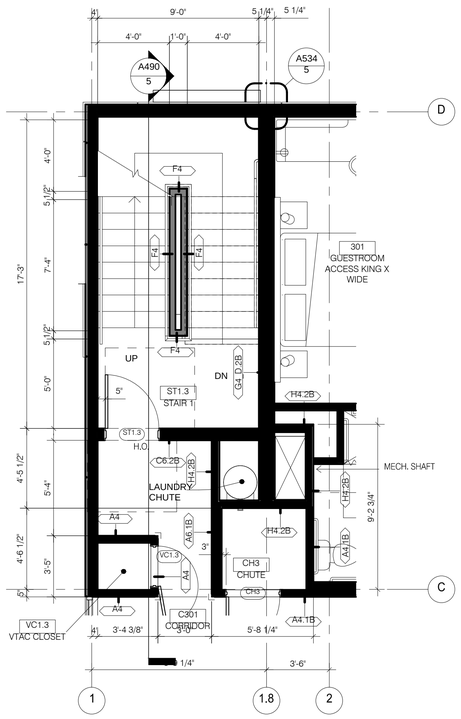

3 STAIR 1 PLAN LEVEL 3
SCALE: 1/4" = 1'-0"

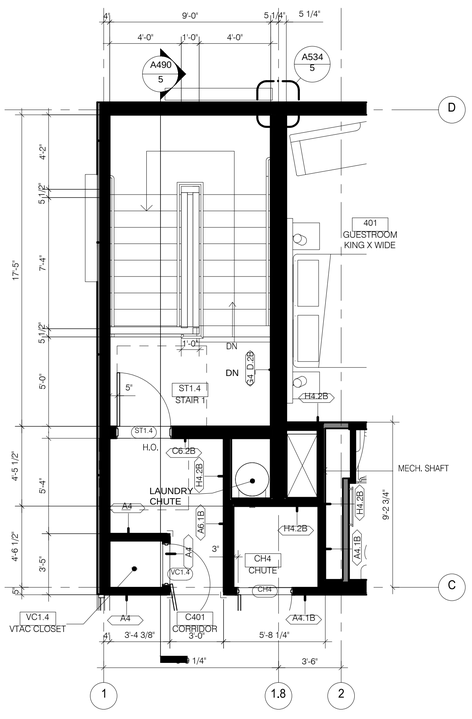

4 STAIR 1 PLAN LEVEL 4
SCALE: 1/4" = 1'-0"

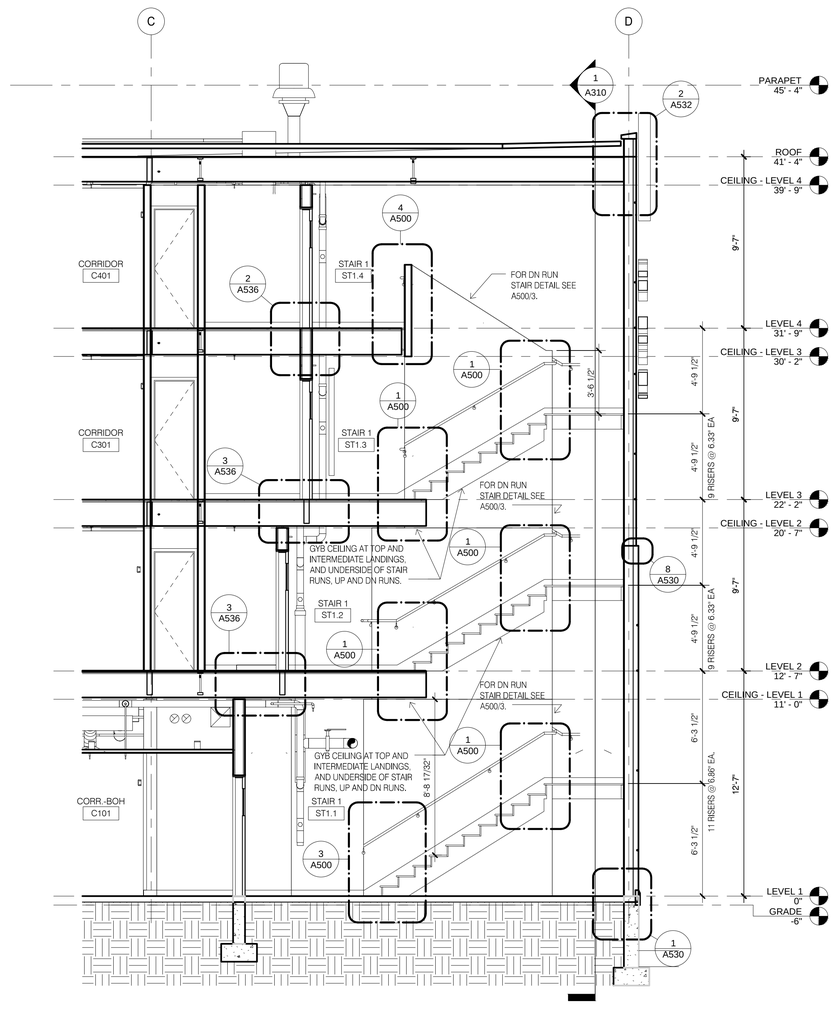

5 STAIR 1 SECTION
SCALE: 1/4" = 1'-0"

DAMMON ENGINEERING, INC.
LOUISIANA & MISSISSIPPI
www.dammonengineering.com
info@dammonengineering.com
PH: 985.649.3832
Chief Engineer: Brian Mistich, PE
554 Old Spanish Trail
Slidell, LA 70458

#	DESCRIPTION	DATE
	REVISIONS	

SEAL:

PRELIMINARY NOT FOR CONSTRUCTION

LOCATION NUMBER: 161117
INN CODE: BTRJC

HOLIDAY INN EXPRESS

MIKE DESAI
SHADY PARK DRIVE LOT 4
DENHAM SPRINGS, LA

JOB No:	2321	DATE:	06-15-17
DRAWN BY:		CHECKED BY:	CSD


THE IDEAS AND DESIGNS INCORPORATED IN THESE PLANS, AS AN INSTRUMENT OF SERVICE, ARE AND SHALL REMAIN THE PROPERTY OF DAMMON ENGINEERING, INC. THESE PLANS ARE NOT TO BE CHANGED OR COPIED IN ANY FORM OR MANNER WHATSOEVER, NOR ARE THEY TO BE ASSIGNED TO ANY THIRD PARTY, WITHOUT FIRST OBTAINING THE EXPRESS WRITTEN PERMISSION AND CONSENT OF DAMMON ENGINEERING, INC. IN THE EVENT OF UNAUTHORIZED REUSE OF THESE PLANS BY ANY THIRD PARTY, THE SAME WILL BE AT THAT PARTY'S SOLE RISK AND WITHOUT LIABILITY TO DAMMON ENGINEERING, INC. FOR ANY CLAIMS, LOSSES, DAMAGES OR OTHER LIABILITIES CAUSED BY OR RESULTING FROM SUCH REUSE. IN THE EVENT OF UNAUTHORIZED REUSE OF THESE PLANS BY THE OWNER OR ANY THIRD PARTY, THE OWNER AGREES TO INDEMNIFY AND HOLD HARMLESS DAMMON ENGINEERING, INC. FROM ANY CLAIMS, LOSSES, DAMAGES OR OTHER LIABILITIES ARISING OUT OF OR RESULTING FROM SUCH REUSE. THE OWNER ALSO AGREES TO COMPENSATE DAMMON ENGINEERING, INC. FOR ANY AND ALL LOSSES AND DAMAGES SUFFERED BY DAMMON ENGINEERING, INC. AS A RESULT OF SUCH REUSE.

SHEET TITLE:
STAIR 1 PLANS & SECTIONS


DRAWING NUMBER:

A490


SHEET No: - of #

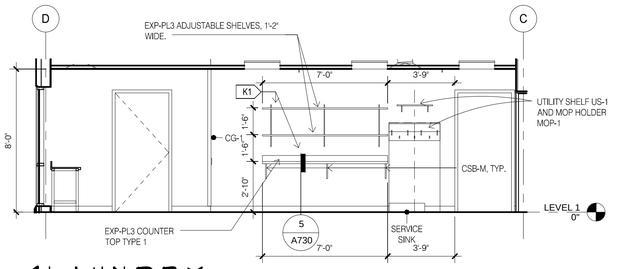


1 LAUNDRY
SCALE: 1/4" = 1'-0"

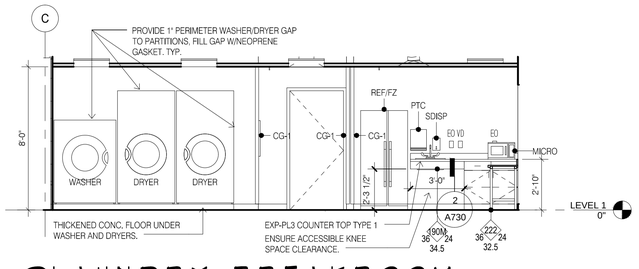


2 LAUNDRY-BREAKROOM
SCALE: 1/4" = 1'-0"

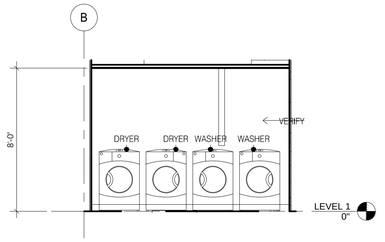


3 GUEST LAUNDRY
SCALE: 1/4" = 1'-0"

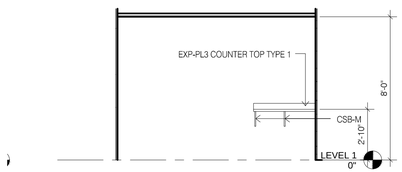


4 GUEST LAUNDRY
SCALE: 1/4" = 1'-0"

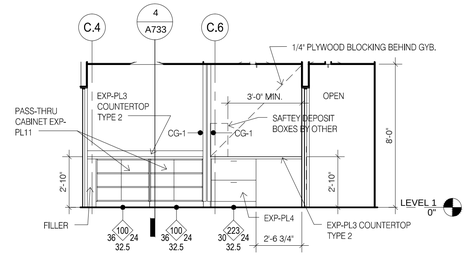


5 WORK AREA EAST
SCALE: 1/4" = 1'-0"

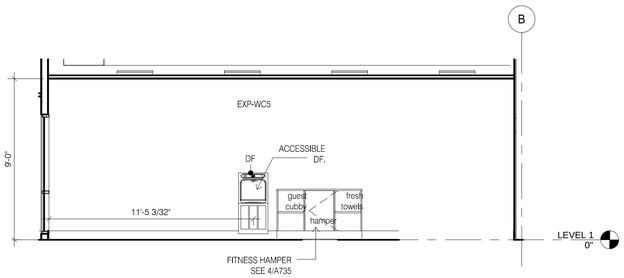


6 FITNESS WEST
SCALE: 1/4" = 1'-0"

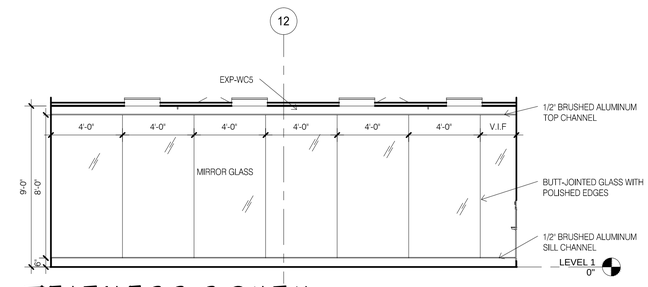


7 FITNESS SOUTH
SCALE: 1/4" = 1'-0"

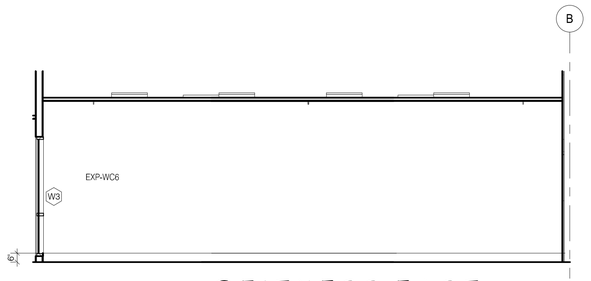



8 FITNESS EAST
SCALE: 1/4" = 1'-0"

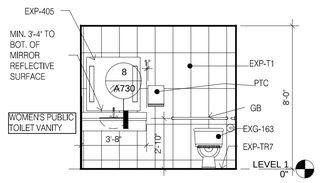


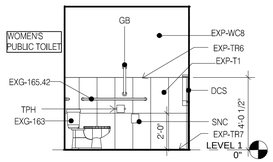


10 WOMEN'S PUBLIC TOILET AREA
SCALE: 1/4" = 1'-0"

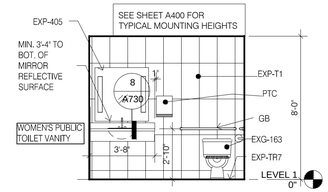


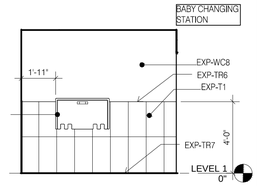


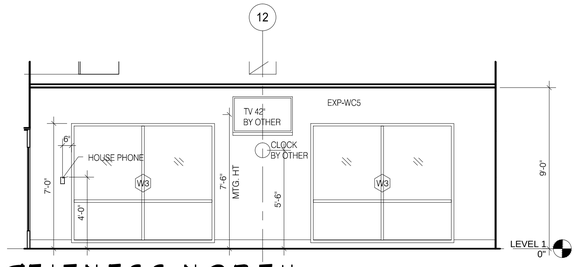


9 FITNESS NORTH
SCALE: 1/4" = 1'-0"

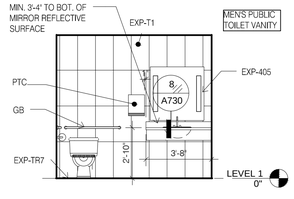

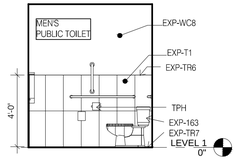

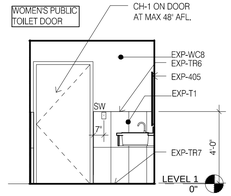

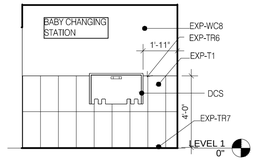

11 MENS PUBLIC TOILET AREA
SCALE: 1/4" = 1'-0"

DAMMON ENGINEERING, INC.
LOUISIANA & MISSISSIPPI
www.dammonengineering.com
info@dammonengineering.com
PH: 985.649.9317
Chief Engineer: Brian Mistich, PE
554 Old Spanish Trail
Slidell, LA 70458

REVISIONS

#	DESCRIPTION	DATE

SEAL:

PRELIMINARY NOT FOR CONSTRUCTION

LOCATION NUMBER: 16777
INN CODE: BTRJC
HOLIDAY INN EXPRESS

MIKE PESAI
SHADY PARK DRIVE, LOT 9
DENHAM SPRINGS, LA

JOB No: 2321 | DATE: 06-15-17
DRAWN BY: MT | CHECKED BY: CMT


All plans, drawings and specifications, and copies thereof, furnished by Dammon Engineering and any part thereof shall be used solely for the project for which they have been prepared and developed and must not be used in any way detrimental to the interest of Dammon Engineering without the written consent of Dammon Engineering.

SHEET TITLE:
ELEVATIONS PR FITNESS


DRAWING NUMBER:
A450

SHEET No: - of #


FILE NAME: J:\-- Holes-Holes\2321-- Mike Pesai -- Holiday Inn Express DP\Drawings\Current Drawings\A450 ELEVATIONS PR FITNESS.dwg PLOT DATE & TIME: Wednesday, October 25, 2017 12:25:25 PM

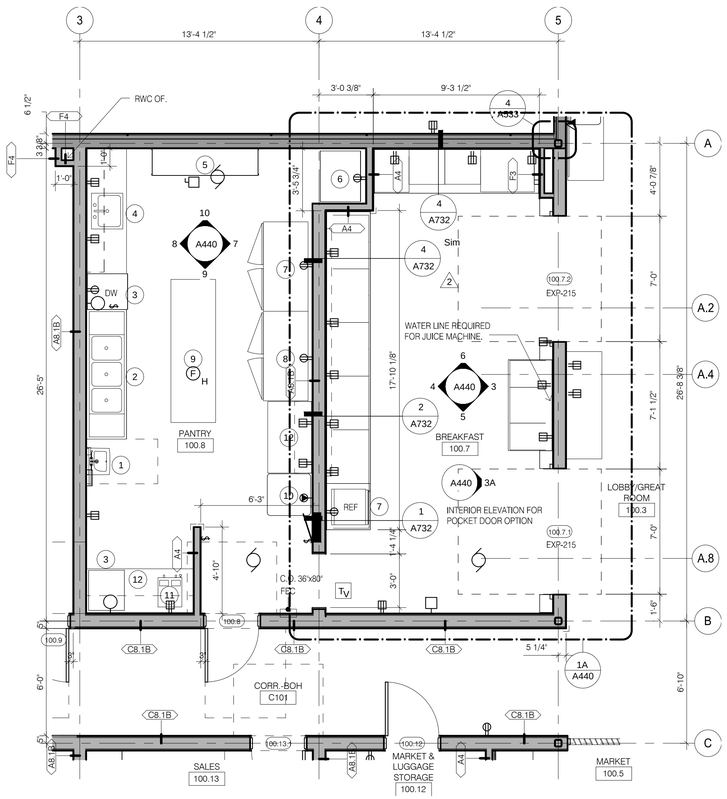


1 BREAKFAST-PANTRY-BREAK
SCALE: 1/4" = 1'-0"

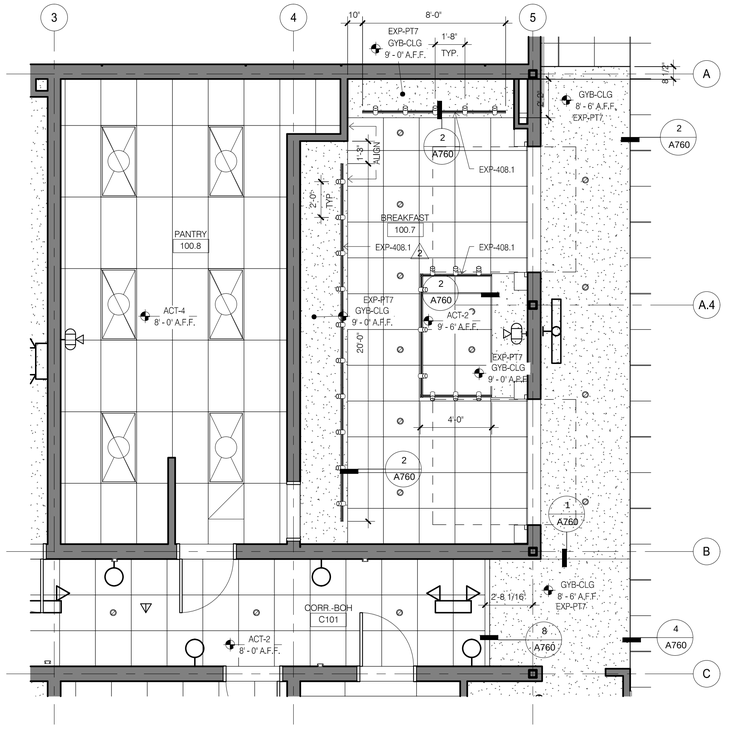


2 BREAKFAST-PANTRY-BREAK REFLECTED CEILING PLAN
SCALE: 1/4" = 1'-0"

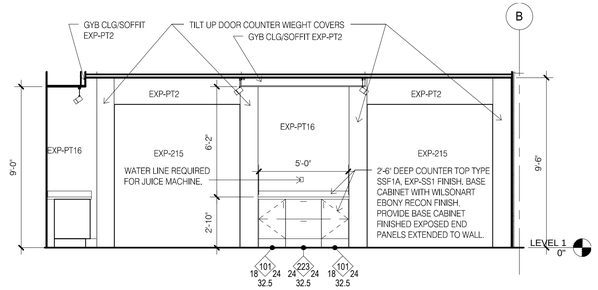

3 BREAKFAST EAST
SCALE: 1/4" = 1'-0"

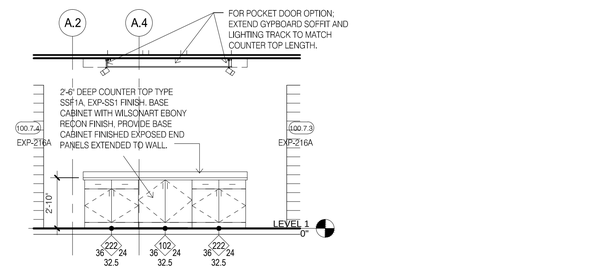

3A BREAKFAST EAST, DOOR OPTION
SCALE: 1/4" = 1'-0"

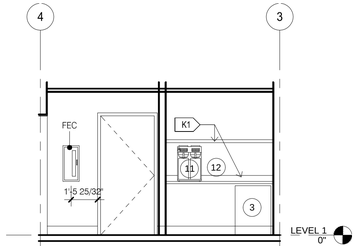

9 PANTRY SOUTH
SCALE: 1/4" = 1'-0"


NOTES:
1) REFER TO ENGINEERING DRAWINGS FORFIXTURE TYPES AND SPECIFICATIONS
2) REFER TO ARCHITECTURAL FINISH MANUAL FOR FINISH SPECIFICATIONS
3) REFER TO FINISH SCHEDULE FOR TYP. ROOM FINISHES.

PANTRY EQUIPMENT LEGEND

1	HAND WASH SINK.
2	TRIPLE PREP SINK
3	DISHWASHER
4	SINK
5	SHELVING
6	ICE
7	REFRIGERATOR
8	FREEZER
9	ISLAND COUNTERTOP
10	OVEN
11	COFFEE MAKER
12	BENCH WITH SHELF ABOVE

HAND WASH SINK:
SEE BUILDING AND BATHROOM ACCESSORIES ON SHEET A400 AND PLUMBING DWGS.


PANTRY AND BREAKFAST ROOM, EQUIPMENT AND SIGNAGE ARE TBD AND PROVIDED BY OWNER.

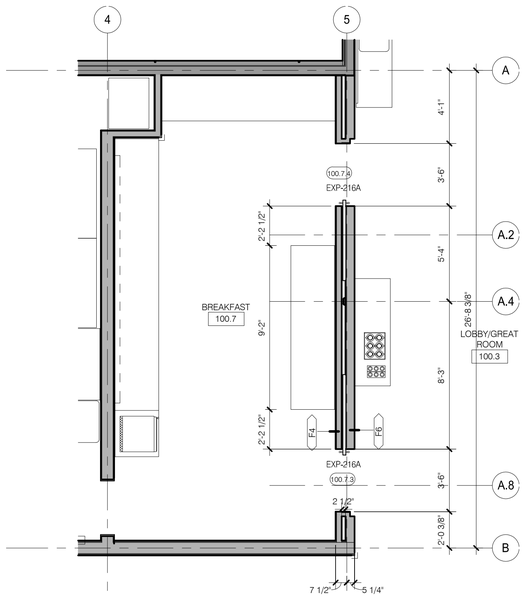


NOTE: FOR ADDITIONAL INFORMATION, SEE A440/1.

DOOR INFO NOTES:
SLIDING BARN DOORS. EXP-216A.
DOOR:4'-0" WIDE FOR 3'-6" OPENING x 8'-0" HIGH DOOR
(DP_TU_WD FLUSH TILT-UP DOOR SIM.).
DOOR FRAME: NA. GYP RETURNS W/ JBEADS @ OPENINGS.
TRACK: PEMKO POCKET TRACK & FRAME KIT.
PULLS: SST 36" LONG VERTICAL DOOR PULLS, 2 REQ.


1A BREAKFAST PLAN, POCKET DOOR OPTION
SCALE: 1/4" = 1'-0"

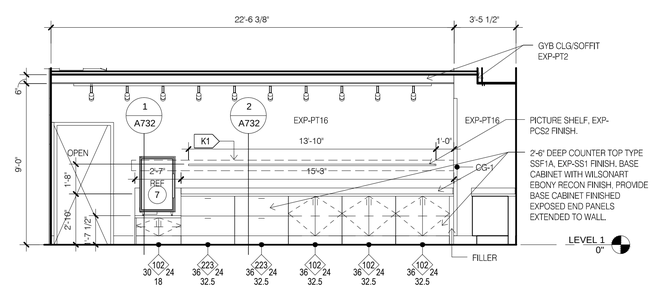


4 BREAKFAST WEST
SCALE: 1/4" = 1'-0"

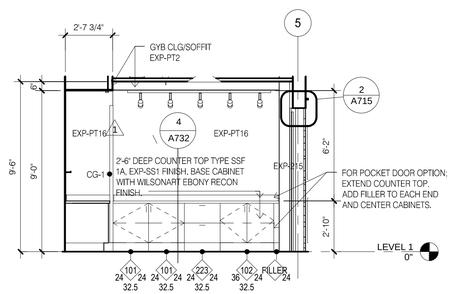


6 BREAKFAST NORTH
SCALE: 1/4" = 1'-0"

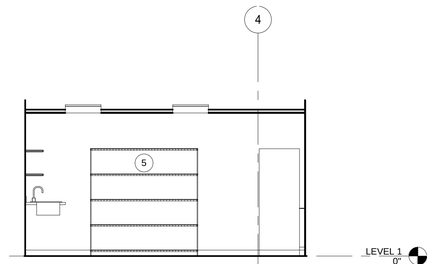


10 PANTRY NORTH
SCALE: 1/4" = 1'-0"

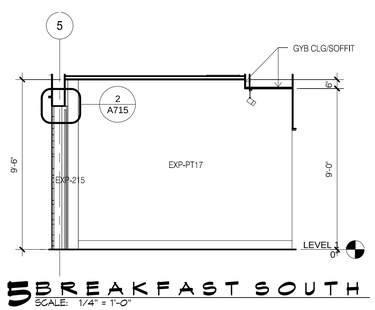

5 BREAKFAST SOUTH
SCALE: 1/4" = 1'-0"

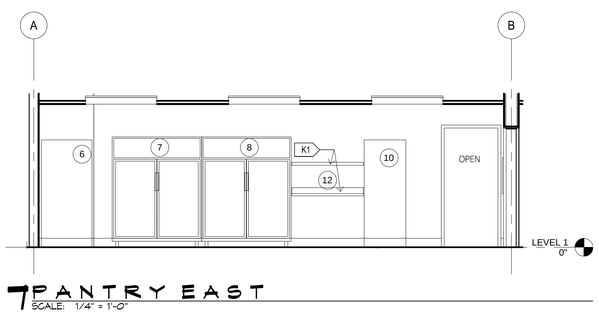

7 PANTRY EAST
SCALE: 1/4" = 1'-0"

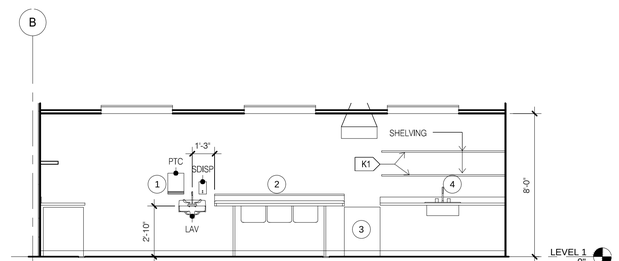

8 PANTRY WEST
SCALE: 1/4" = 1'-0"

DAMMON ENGINEERING, INC.
LOUISIANA & MISSISSIPPI
www.dammonengineering.com
info@dammonengineering.com
PH: 985.649.3832
Chief Engineer: Brian Mistich, PE
554 Old Spanish Trail
Slidell, LA 70458

REVISIONS

#	DESCRIPTION	DATE

SEAL:

PRELIMINARY
NOT FOR
CONSTRUCTION

LOCATION NUMBER: 16777
INN CODE: BTRJC
HOLIDAY INN EXPRESS
MIKE DESH
SHADY PARK DRIVE, LOT 9
PENHAM SPRINGS, LA

JOB No: 2321 | DATE: 06-15-17
DRAWN BY: JTL | CHECKED BY: CKD


The ideas and designs incorporated herein, as an instrument of service, are the property of Dammon Engineering and may not be used in whole or part for any other project without the written authorization of Dammon Engineering. Visual contact with these plans shall constitute prima facie evidence of the acceptance of these restrictions. Any unauthorized use of these plans and designs without the express and written permission of Dammon Engineering shall be prosecuted to the fullest extent of the law. Dammon Engineering shall be indemnified, saved harmless and defended against all costs, attorney's fees and expenses arising out of the unauthorized use of these plans and designs by the client or any person or entity that acquires or obtains the plans and designs from or through the client without the express and written permission of Dammon Engineering.

SHEET TITLE:
BREAKFAST & PANTRY
PLANS & ELEVATIONS


DRAWING NUMBER:
A440

SHEET No: - of =


File: A440 - J:\Holiday Inn Express (Slidell)\Current Drawings\A440 BREAKFAST & PANTRY PLANS & ELEVATIONS.dwg, PLOT DATE: Wednesday, October 25, 2017 12:29:08 PM

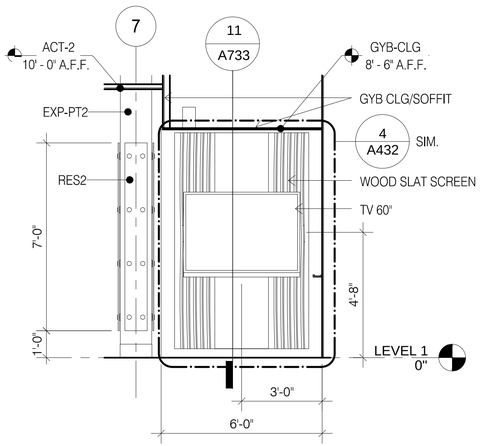


1 LOUNGE TV SCREEN @ BUSINESS DIVIDER
SCALE: 3/8" = 1'-0"

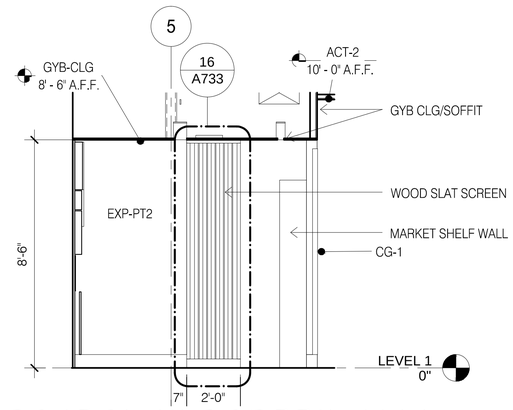


2 CHECK IN SCREEN WALL
SCALE: 3/8" = 1'-0"

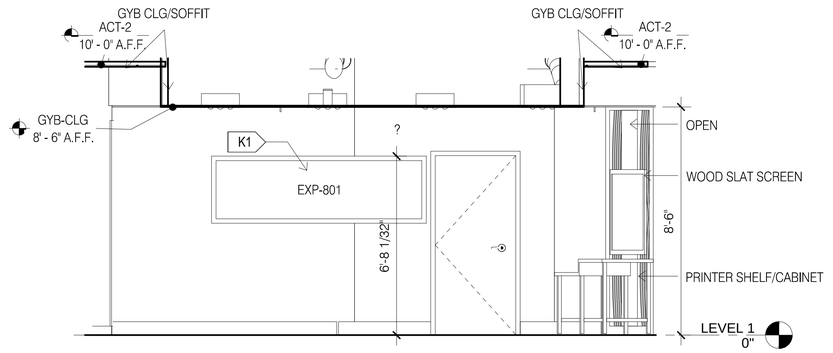


3 LOBBY/GREAT ROOM BUSINESS CENTER
SCALE: 3/8" = 1'-0"

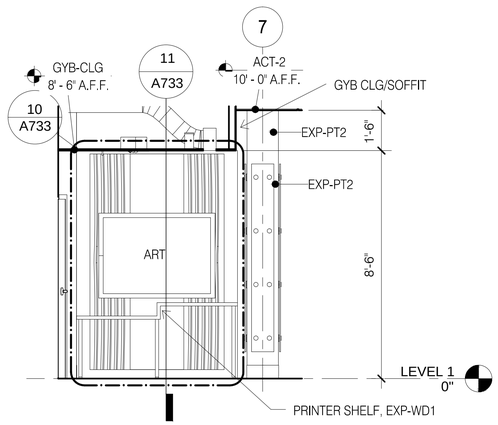


4 BUSINESS PRINTER SHELFER ELEVATION
SCALE: 3/8" = 1'-0"

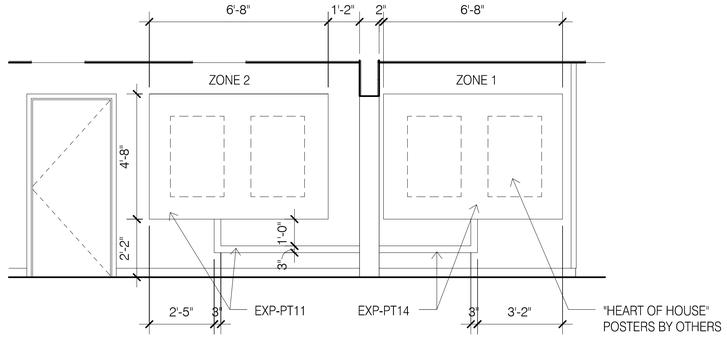


5 HEART OF HOUSE ZONE 1 & 2
SCALE: 3/8" = 1'-0"

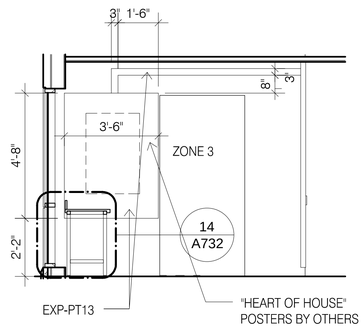


6 HEART OF HOUSE ZONE 3
SCALE: 3/8" = 1'-0"

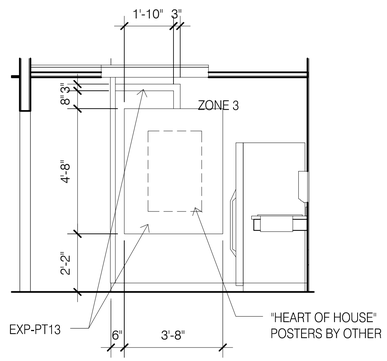

7 HEART OF HOUSE ZONE 3
SCALE: 3/8" = 1'-0"

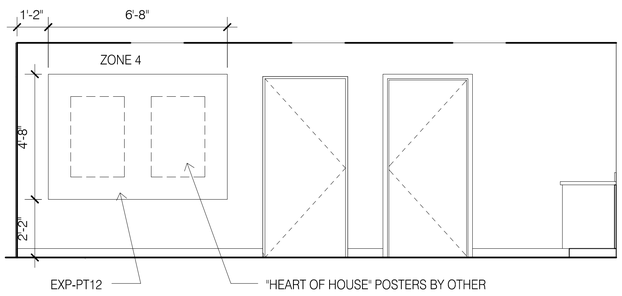

8 HEART OF HOUSE ZONE 4
SCALE: 3/8" = 1'-0"

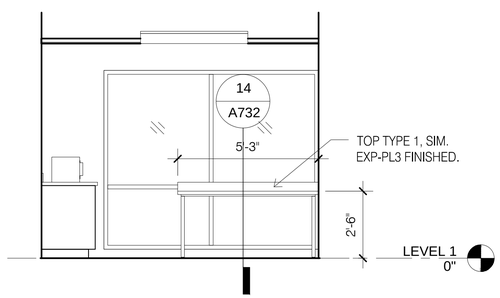

9 HEART OF HOUSE ZONE 3
SCALE: 3/8" = 1'-0"

NOTE:
MAXIMUM PROJECTION OF WALL MOUNTED TVS AND ART IS 4" PER ACCESSIBILITY REQUIREMENTS.

DAMMON ENGINEERING, INC.
LOUISIANA & MISSISSIPPI
www.dammonengineering.com
info@dammonengineering.com
PH: 985.649.5832
Chief Engineer: Brian Mistich, PE
554 Old Spanish Trail
Slidell, LA 70458

REVISIONS

#	DESCRIPTION	DATE

SEAL:

PRELIMINARY
NOT FOR
CONSTRUCTION

LOCATION NUMBER: 16777
INN CODE: BTRJC
HOLIDAY INN EXPRESS
MIKE DESAI
SHADY PARK DRIVE LOT 4
DENHAM SPRINGS, LA

JOB No:	232	DATE:	06-15-17
DRAWN BY:	JTL	CHECKED BY:	CKD


SHEET TITLE:
LOBBY & GREATROOM ELE 2

DRAWING NUMBER:
A432


SHEET No: - of #

The above drawings are and shall remain the property of Dammon Engineering, and are not to be used in any way without the permission of Dammon Engineering. All rights reserved under the copyright laws. Dammon Engineering has provided these plans in electronic format as an accommodation to the client. Unauthorized alterations or misuse of these electronic files will be at the client's sole risk and without liability to Dammon Engineering. The client's agreement to these conditions is evidenced by his requesting and using the electronic files. Any alterations made to these plans must be clearly indicated and the responsibility of the author of the alterations.


FILE NAME: J:_Holiday Inn\2321_ Mike Desai - Holiday Inn Express 305\Drawings\Current Drawings\A432 LOBBY & GREATROOM ELE 2.dwg PLOT DATE & TIME: Wednesday, October 25, 2017 3:29:18 PM

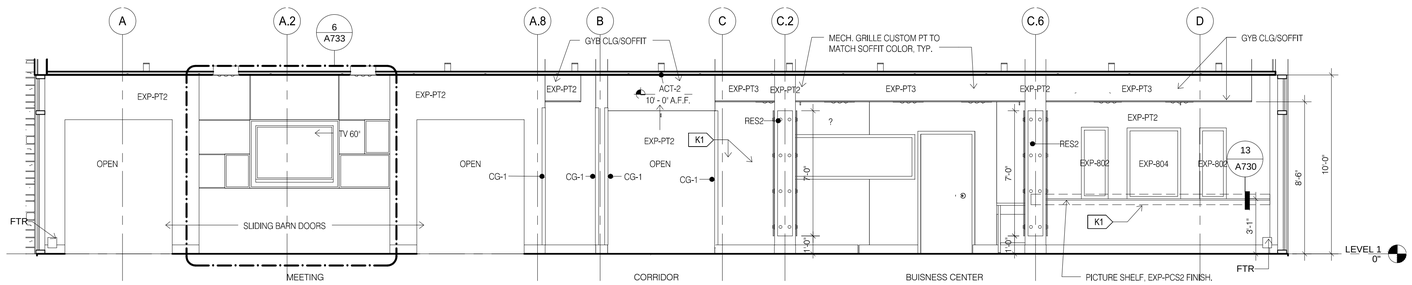


1 LOBBY/GREAT ROOM/LOBBY EAST
SCALE: 1/4" = 1'-0"

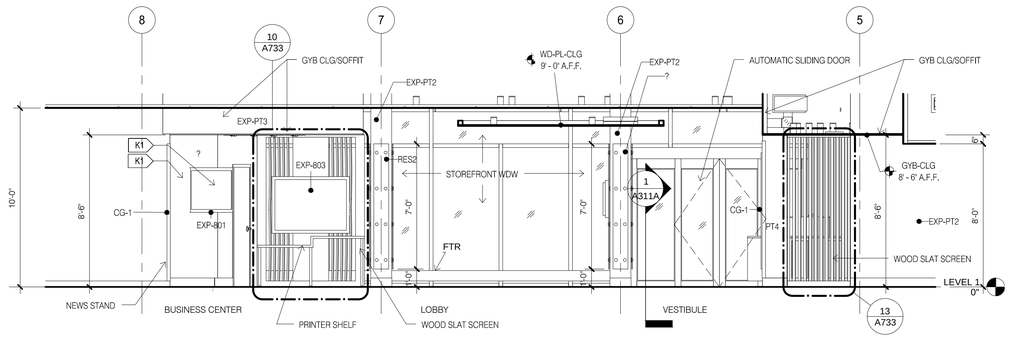


2 LOBBY/GREAT ROOM/LOBBY SOUTH
SCALE: 1/4" = 1'-0"

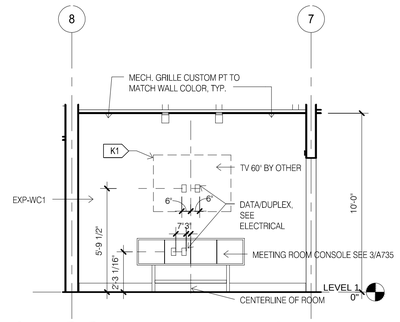

6 MEETING SOUTH
SCALE: 1/4" = 1'-0"

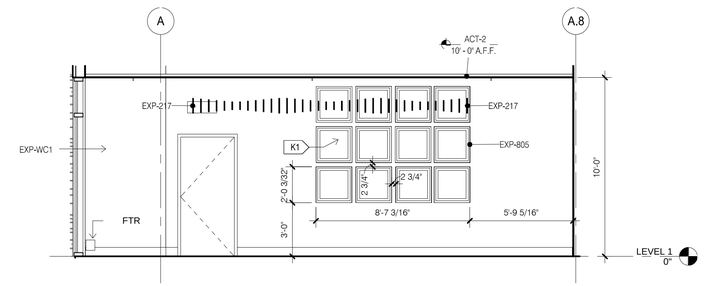


5 MEETING EAST
SCALE: 1/4" = 1'-0"

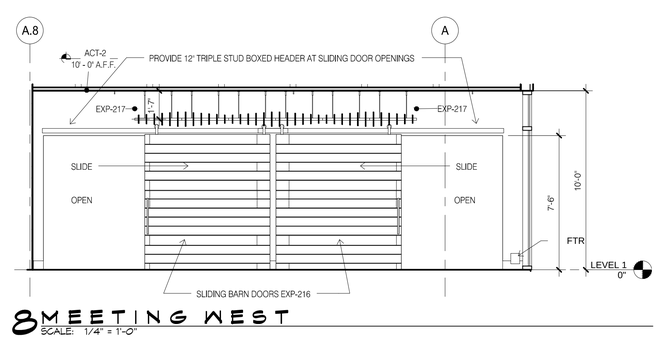


8 MEETING WEST
SCALE: 1/4" = 1'-0"


NOTE:
MAXIMUM PROJECTION OF WALL MOUNTED TVS AND ART IS 4" PER ACCESSIBILITY REQUIREMENTS.

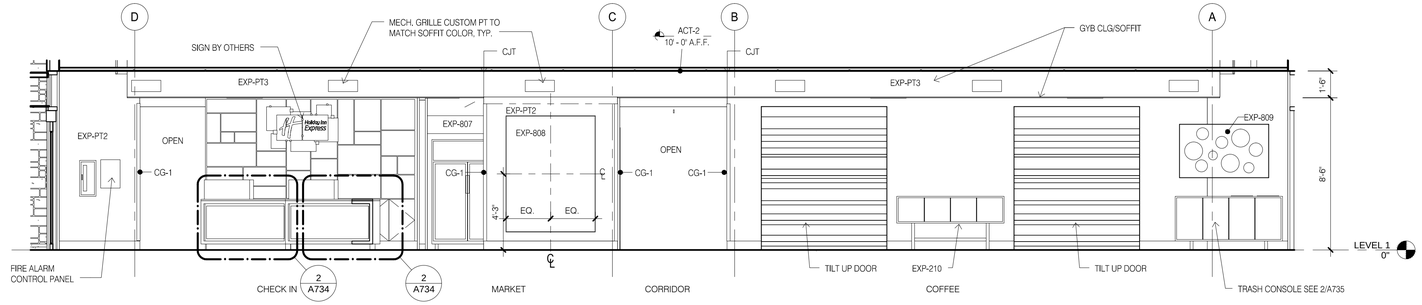


3 LOBBY/GREAT ROOM/LOBBY WEST
SCALE: 1/4" = 1'-0"

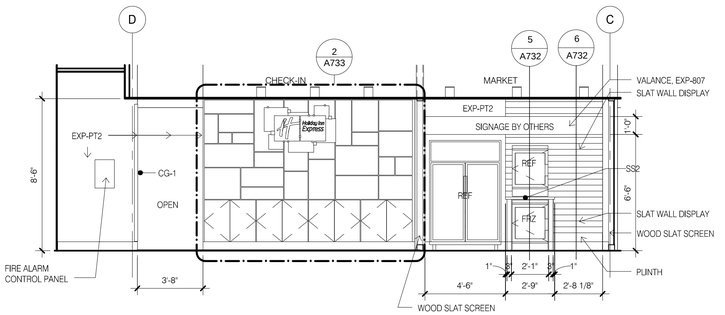


9 CHECK IN/MARKET
SCALE: 1/4" = 1'-0"

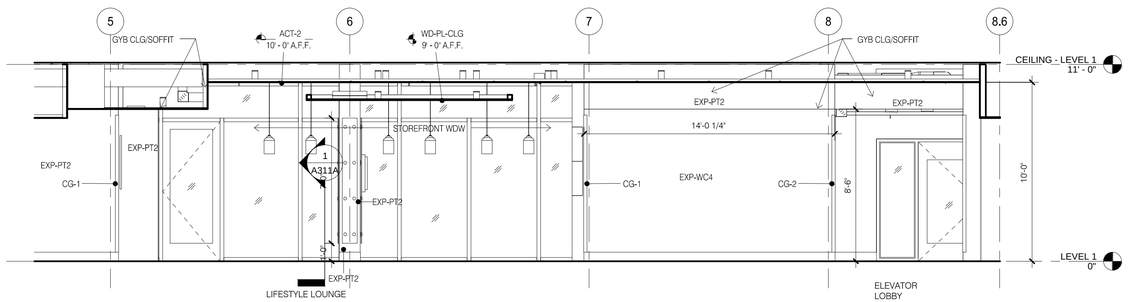


4 LOBBY/GREAT ROOM/LOBBY NORTH
SCALE: 1/4" = 1'-0"

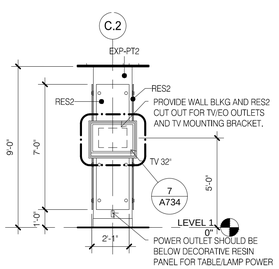

11 LOBBY/GREAT ROOM COLUMNS
SCALE: 1/4" = 1'-0"

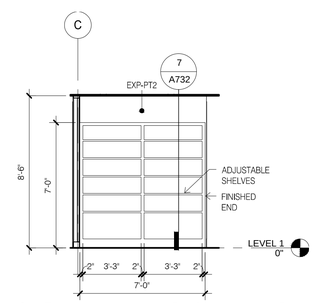

10 MARKET-SHELF WALL
SCALE: 1/4" = 1'-0"

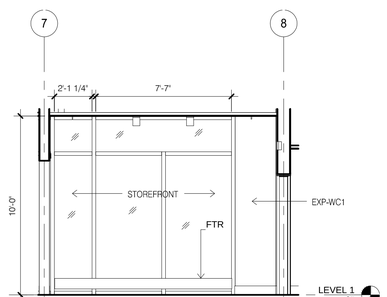

7 MEETING NORTH
SCALE: 1/4" = 1'-0"

DAMMON ENGINEERING, INC.
LOUISIANA & MISSISSIPPI
www.dammonengineering.com
info@dammonengineering.com
PH: 985.649.5832
Chief Engineer: Brian Mistich, PE
ESC/Civil/Structural
Slidell, LA 70458

REVISIONS

#	DESCRIPTION	DATE

SEAL:

PRELIMINARY NOT FOR CONSTRUCTION

LOCATION NUMBER: 16777
INN CODE: BTRJC
HOLIDAY INN EXPRESS
MIKE DESAI
SHADY PARK DRIVE LOT 9
DENHAM SPRINGS, LA

JOB No: 2321 | DATE: 06-15-17
DRAWN BY: JTL | CHECKED BY: CAD


SHEET TITLE:
LOBBY & GREATROOM ELE
1

DRAWING NUMBER:
A431


SHEET No: - of #

All information provided on plans and specifications is the property of Dammon Engineering, and shall not be used in whole or part for any other project without written authorization of Dammon Engineering. Visual contact with these plans and specifications shall constitute prima facie evidence of the acceptance of these restrictions.

FILE NAME: J:\- Holiday Inn\2321 - Idle Desai - Holiday Inn Express RO\Drawings\Current Drawings\A431 (ORIG & DEMO)(Mon Jul 17 09:47:47 & TMP - Wednesday, October 25, 2017 12:52:22 PM

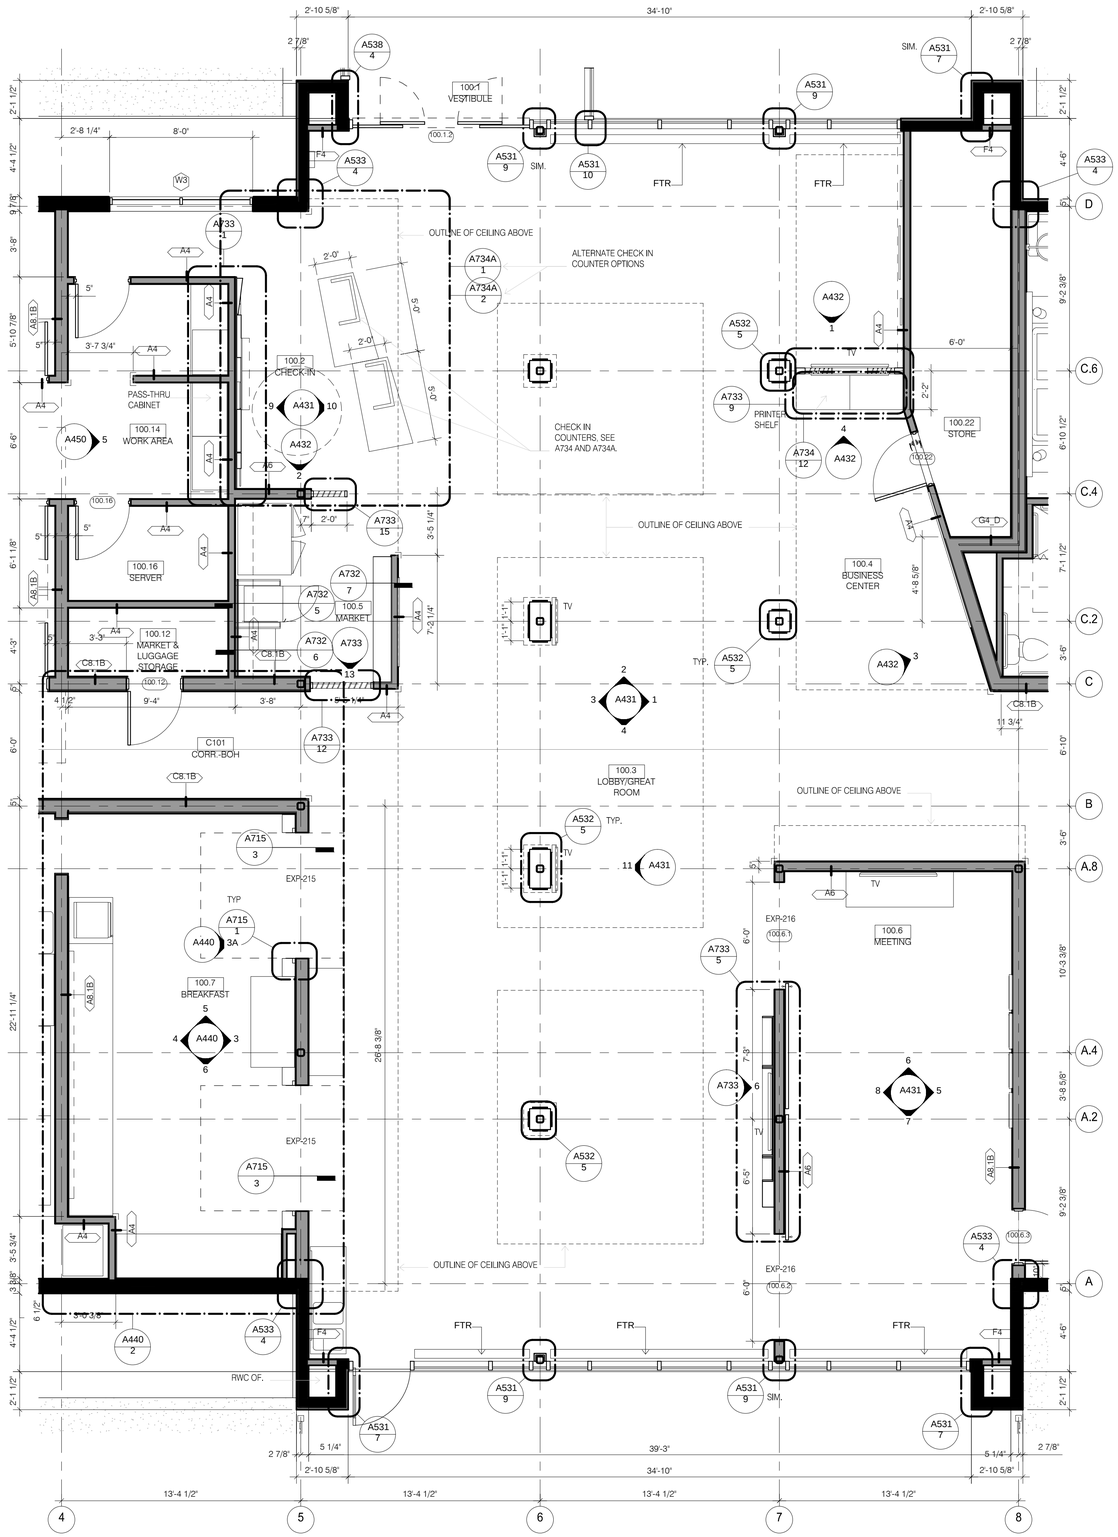

1 LOBBY/GREAT ROOM ENLARGED PLAN
SCALE: 1/4" = 1'-0"

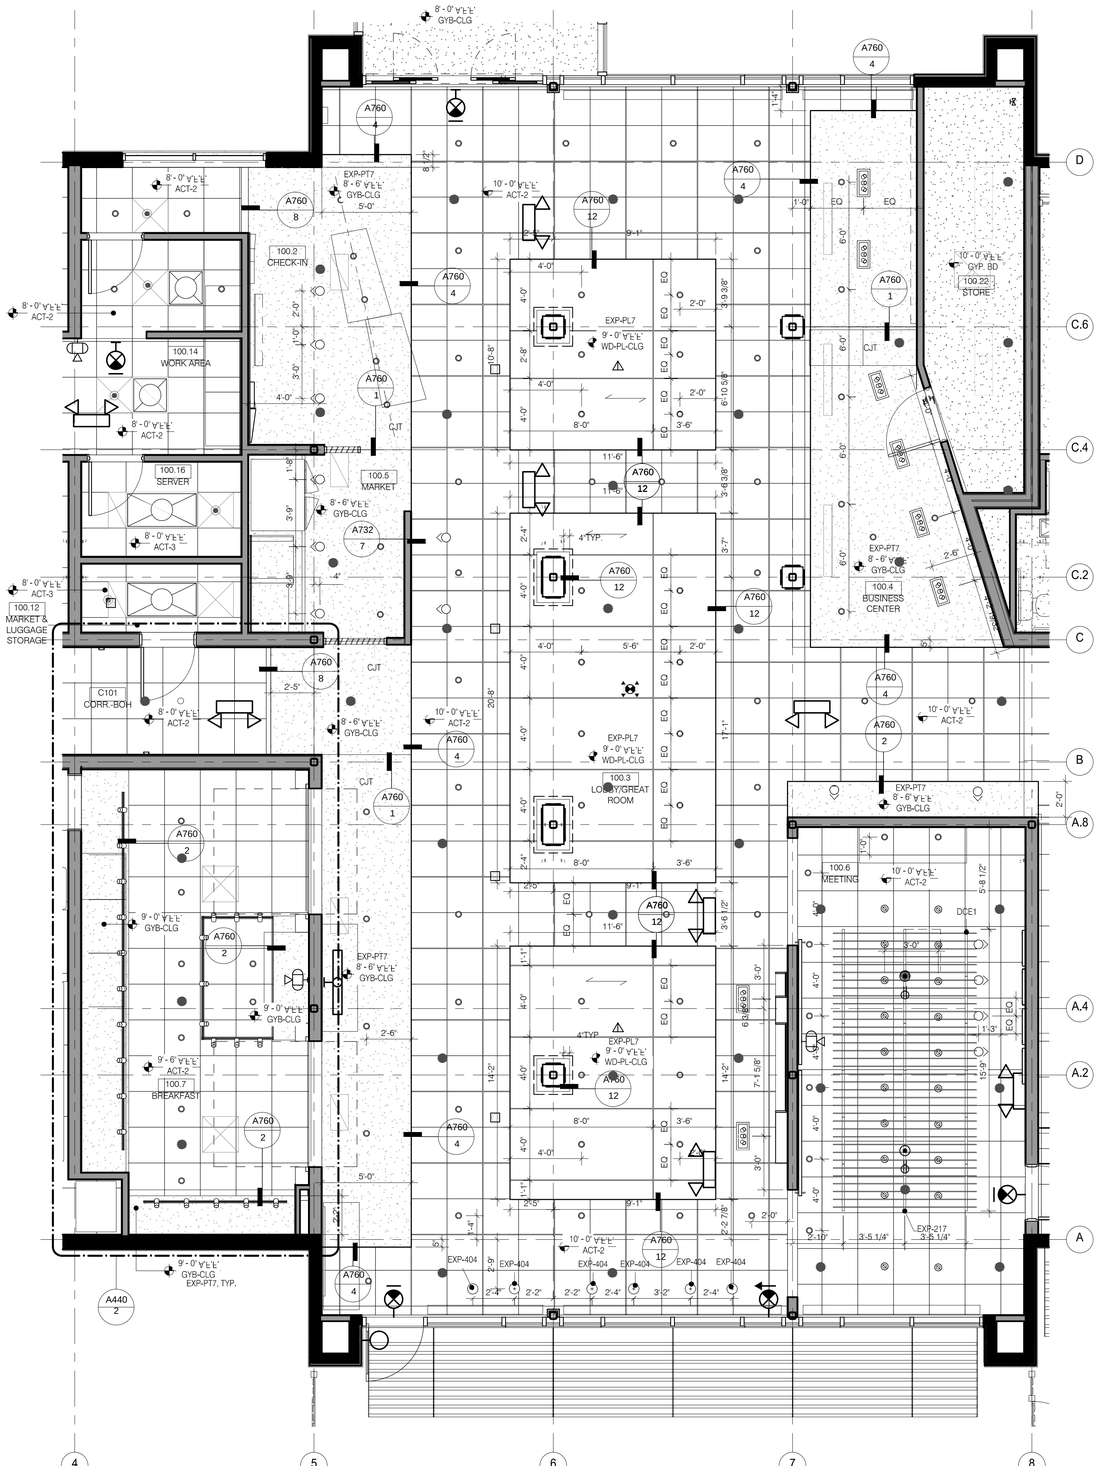

2 LOBBY/GREAT ROOM REFLECTED CEILING PLAN
SCALE: 1/4" = 1'-0"

DAMMON ENGINEERING, INC.
LOUISIANA & MISSISSIPPI
Chief Engineer: Brian Mistich, PE
554 Old Spanish Trail
Slidell, LA 70458
www.dammonengineering.com
info@dammonengineering.com
PH: 985.649.5832

#	DESCRIPTION	DATE
	REVISIONS	

SEAL:

PRELIMINARY NOT FOR CONSTRUCTION

LOCATION NUMBER: 16777
INCODE: BTRJC
HOLIDAY INN EXPRESS

YKE PESAN
SHADY PARK DRIVE LOT 4
DENHAM SPRINGS, LA

JOB No:	2321	DATE:	06-15-11
DRAWN BY:	JTL	CHECKED BY:	CKD

SHEET TITLE:
LOBBY & GREAT ROOM
PLAN & RCP

DRAWING NUMBER:
A430

SHEET No: - of =

No part of these plans and specifications may be reproduced or used in any form or by any means - graphic, electronic or mechanical, including photocopying or information storage and retrieval systems - without the written permission of the architect. All rights reserved. In addition, no part of these plans and specifications may be used in connection with any work other than the project designed for the owner identified herein. Any unauthorized use, without the specific written permission of the architect, will be at the user's sole risk and without liability to the architect and the architect's consultants. The owner agrees to indemnify and hold the architect and the architect's consultants harmless from all claims, damages, losses, expenses, including attorney's fees, arising out of or resulting from any such unauthorized use.

FILE_NAME: J:_Active Working\2331 - Mike Desai - Holiday Inn Express (SS)\Drawings\Current Drawings\A422_QQ_ACC.dwg, PLOT DATE & TIME: Wednesday, October 25, 2017 12:28:28 PM

REFLECTED CEILING PLAN LEGEND

FLUORESCENT LIGHT (2'-0"x4'-0")		EXIT LIGHT		RETURN/EXHAUST GRILLE	
FLUORESCENT LIGHT (2'-0"x2'-0")		ACCESS PANEL (1'-0"x1'-0" UNO)	AP	LINEAR DIFFUSER	
DOWNLIGHT		SMOKE DETECTORS	SD	SUPPLY AIR DIFFUSER	
PENDANT LIGHT		SPEAKERS	S	SPRINKLER HEADS WALL MOUNT	SPR.
WALL WASH LIGHT		FIRE ALARM/HORN/STROBE	F	SPRINKLER HEADS	
STRIP LIGHTS (RACK AND HEADBOARDS)		CEILING LIGHT		ACCESS PANEL	
WALL MOUNT LIGHT		CEILING FAN			

REFLECTED CEILING PLAN NOTES


1) LEVEL 1 GYB-RC CEILING AT 11'-0" IS CONTINUOUS, WITH THE EXCEPTION OF ENCLOSING STEEL BEAMS AND LOAD BEARING WALLS, ABOVE ALL ACT AND GYB-CLG CEILINGS.
2) LEVELS 2, 3 AND 4 GYB CLG CEILING AT 8'-0" IS CONTINUOUS ABOVE ACT CEILINGS WITH THE EXCEPTION OF LOAD BEARING WALLS.
3) REFER TO MEP DWGS FOR ADDITIONAL LIGHT, HVAC AND PLUMBING FIXTURE TYPES AND SPECIFICATIONS.
4) SEE ENLARGED GUESTROOM PLANS FOR MORE INFORMATION.
5) AP. PROVIDE JL INDUSTRIES 12" X 12" FDWB - FIRE-RATED & INSULATED CONCEALED FRAME ACCESS PANEL WITH WALLBOARD BEAD. THOSE SHOWN ON THE PLANS ARE EXPOSED, IN ADDITION TO THESE SHOWN PROVIDE ACCESS PANELS IN THE RATED HORIZONTAL FLOOR ASSEMBLY ABOVE ACT CEILINGS AND WALLS WHERE REQUIRED BY MECH AND ELEC. PAINT TO MATCH WALL OR CEILING.
6) RECESSED LIGHT AND OTHER FIXTURES PENETRATING RATED HORIZONTAL FLOOR/CEILING ASSEMBLY REQUIRES GYB HOUSING. SEE A760/15.

ENLARGED PLAN GENERAL NOTES:


1. SEE SHEET A400 FOR TYPICAL MOUNTING HEIGHTS.
2. SEE ARCHITECTURAL MANUAL FOR FINISHES, MATERIAL AND BUILDING AND BATHROOM ACCESSORY SPECIFICATIONS.
3. PAINT MAY BE SUBSTITUED FOR WALLCOVERING. SEE SPECIFICATIONS.
4. SEE ELECTRICAL DRAWINGS FOR ADDITIONAL HEARING IMPARED ROOM DEVICES.
5. PROVIDE BACKING AND BLOCKING FOR EQUIPMENT AND FURNITURE AS REQUIRED BY MANUFACTURER.
6. FOR PROJECTS REQUIRING HARDWIRED INTERNET CONNECTION, LOCATE DATA OUTLET UNDER DESK ON THE EXTERIOR WALL SIDE.

SUBSTITUTION LIST


SPECIFIED	APPROVED FOR SUBSTITUTION
EXG-WC1	EXG-PT1
EXG-WC2	EXG-PT1 OR EXG-AK1
EXG-WC3	EXG-PT4 OR EXG-AK2
EXG-WC4	EXG-PT5 OR EXG-AK3
EXG-VF1	EXG-T1
EXG-B1	EXG-B5

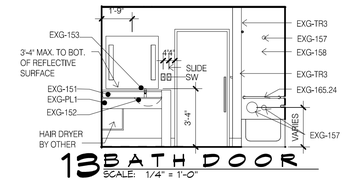


13 BATH DOOR
SCALE: 1/4" = 1'-0"

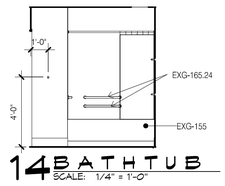


14 BATHTUB
SCALE: 1/4" = 1'-0"

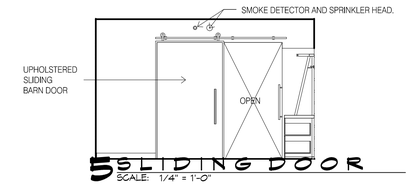


5 SLIDING DOOR
SCALE: 1/4" = 1'-0"

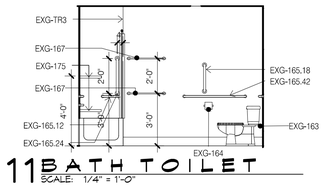


11 BATH TOILET
SCALE: 1/4" = 1'-0"

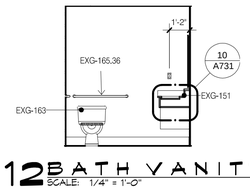


12 BATH VANITY
SCALE: 1/4" = 1'-0"

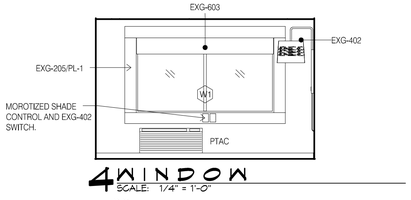


4 WINDOW
SCALE: 1/4" = 1'-0"

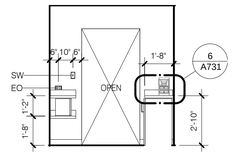


9 SLIDING DOOR
SCALE: 1/4" = 1'-0"

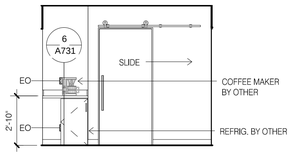


10 REFRESHMENTS
SCALE: 1/4" = 1'-0"

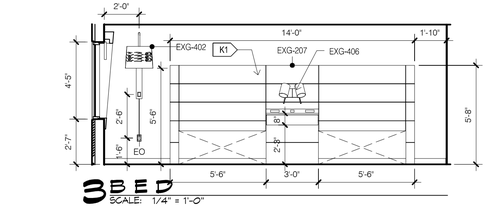


3 BED
SCALE: 1/4" = 1'-0"

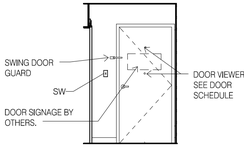


7 ENTRY DOOR
SCALE: 1/4" = 1'-0"

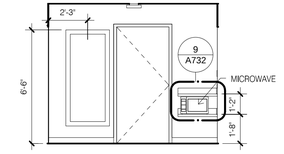


8 ENTRY MIRROR
SCALE: 1/4" = 1'-0"

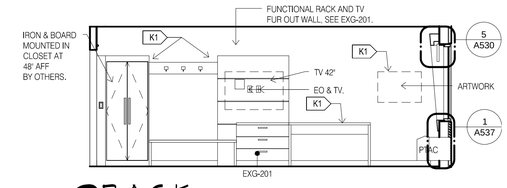


2 RACK
SCALE: 1/4" = 1'-0"

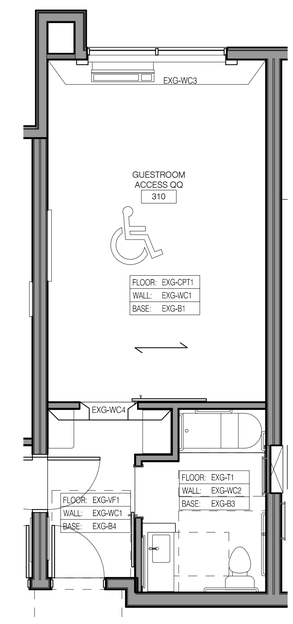


16 FINISHES
SCALE: 1/4" = 1'-0"

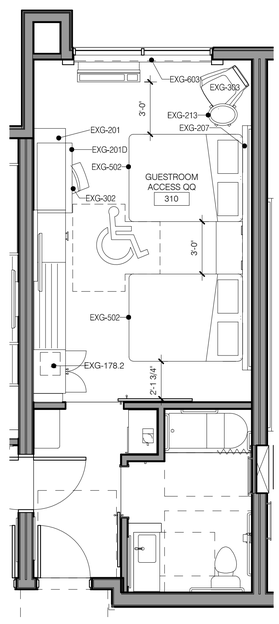

15 FFE
SCALE: 1/4" = 1'-0"

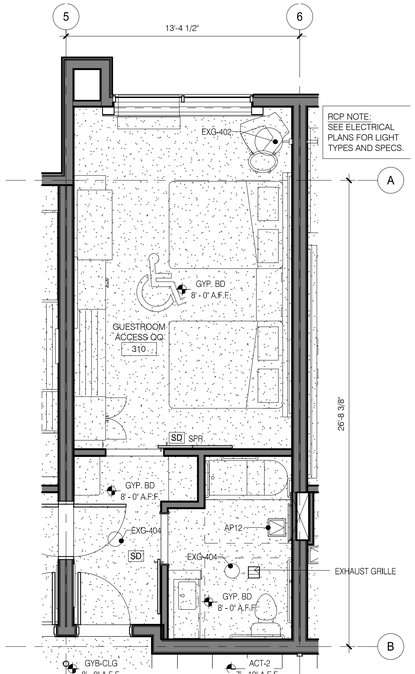

6 RCP
SCALE: 1/4" = 1'-0"

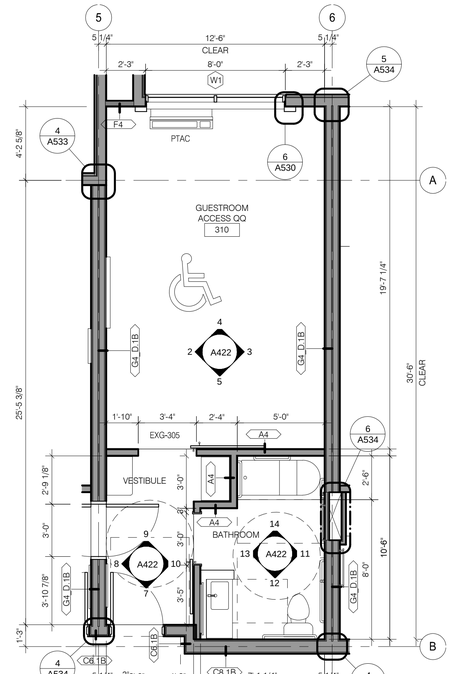

1 QQ ACCESSIBLE
SCALE: 1/4" = 1'-0"

DAMMON ENGINEERING, INC.
LOUISIANA & MISSISSIPPI
www.dammonengineering.com
info@dammonengineering.com
PH: 985.649.5832
Chief Engineer: Brian Mistich, PE
554 Old Spanish Trail
Slidell, LA 70458

REVISIONS

#	DESCRIPTION	DATE

SEAL:

PRELIMINARY NOT FOR CONSTRUCTION

LOCATION NUMBER: 16777
INN CODE: BTRJC
HOLIDAY INN EXPRESS
MIKE DESAI
SHADY PARK DRIVE LOT 9
DENHAM SPRINGS, LA

JOB No:	DATE:
2321	06-15-17
DRAWN BY:	CHECKED BY:
JAS/M	CKD

These drawings and specifications, including but not limited to any CAD or BIM models or other digital data, are instruments of service of Dammon Engineering, and are and shall remain the property of Dammon Engineering whether the project for which they are made is executed or not. The reuse, unauthorized modification or publication by any method, in whole or in part, of any of these documents without the prior written consent of Dammon Engineering is prohibited. Visual contact with these documents shall constitute prima facie evidence of the acceptance of these restrictions. All rights reserved. © 2017 DAMMON ENGINEERING, INC.

SHEET TITLE:
GUESTROOM QQ ACC

DRAWING NUMBER:

A422

SHEET No: - of #

FILE NAME: J:_Holiday Inn\2021 - Mtn Deer - Holiday Inn Express 20\Drawings\Current Drawings\A421 - QQ SUITE.dwg, SUITE, Bakewell, October 20, 2021 11:28:47 AM

REFLECTED CEILING PLAN LEGEND

FLUORESCENT LIGHT (2'-0"x4'-0")		EXIT LIGHT		RETURN/EXHAUST GRILLE	
FLUORESCENT LIGHT (2'-0"x2'-0")		ACCESS PANEL (1'-0"x1'-0" UNO)	AP	LINEAR DIFFUSER	
DOWNLIGHT		SMOKE DETECTORS	SD	SUPPLY AIR DIFFUSER	
PENDANT LIGHT		SPEAKERS	S	SPRINKLER HEADS WALL MOUNT	SPR.
WALL WASH LIGHT		FIRE ALARM/HORN/STROBE	F	SPRINKLER HEADS	
STRIP LIGHTS (RACK AND HEADBOARDS)		CEILING LIGHT		ACCESS PANEL	
WALL MOUNT LIGHT		CEILING FAN			

REFLECTED CEILING PLAN NOTES


1) LEVEL 1 GYB-RC CEILING AT 11'-0" IS CONTINUOUS, WITH THE EXCEPTION OF ENCLOSING STEEL BEAMS AND LOAD BEARING WALLS, ABOVE ALL ACT AND GYB-CLG CEILINGS.
2) LEVELS 2, 3 AND 4 GYB CLG CEILING AT 8'-0" IS CONTINUOUS ABOVE ACT CEILINGS WITH THE EXCEPTION OF LOAD BEARING WALLS.
3) REFER TO MEP DWGS FOR ADDITIONAL LIGHT, HVAC AND PLUMBING FIXTURE TYPES AND SPECIFICATIONS.
4) SEE ENLARGED GUESTROOM PLANS FOR MORE INFORMATION.
5) AP, PROVIDE JL INDUSTRIES 12" X 12" FDWB - FIRE-RATED & INSULATED CONCEALED FRAME ACCESS PANEL WITH WALLBOARD BEAD. THOSE SHOWN ON THE PLANS ARE EXPOSED, IN ADDITION TO THESE SHOWN PROVIDE ACCESS PANELS IN THE RATED HORIZONTAL FLOOR ASSEMBLY ABOVE ACT CEILINGS AND WALLS WHERE REQUIRED BY MECH AND ELEC. PAINT TO MATCH WALL OR CEILING.
6) RECESSED LIGHT AND OTHER FIXTURES PENETRATING RATED HORIZONTAL FLOOR/CEILING ASSEMBLY REQUIRES GYB HOUSING. SEE A760/15.

ENLARGED PLAN GENERAL NOTES:


1. SEE SHEET A400 FOR TYPICAL MOUNTING HEIGHTS.
2. SEE ARCHITECTURAL MANUAL FOR FINISHES, MATERIAL AND BUILDING AND BATHROOM ACCESSORY SPECIFICATIONS.
3. PAINT MAY BE SUBSTITUED FOR WALLCOVERING. SEE SPECIFICATIONS.
4. SEE ELECTRICAL DRAWINGS FOR ADDITIONAL HEARING IMPARED ROOM DEVICES.
5. PROVIDE BACKING AND BLOCKING FOR EQUIPMENT AND FURNITURE AS REQUIRED BY MANUFACTURER.
6. FOR PROJECTS REQUIRING HARDWIRED INTERNET CONNECTION, LOCATE DATA OUTLET UNDER DESK ON THE EXTERIOR WALL SIDE.

SUBSTITUTION LIST


SPECIFIED	APPROVED FOR SUBSTITUTION
EXG-WC1	EXG-PT1
EXG-WC2	EXG-PT1 OR EXG-AK1
EXG-WC3	EXG-PT4 OR EXG-AK2
EXG-WC4	EXG-PT5 OR EXG-AK3
EXG-VF1	EXG-T1
EXG-B1	EXG-B5

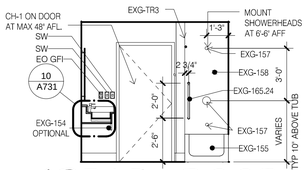


13 BATH DOOR
SCALE: 1/4" = 1'-0"

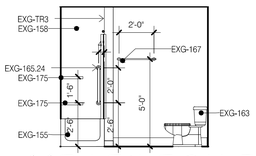


11 BATH TOILET
SCALE: 1/4" = 1'-0"

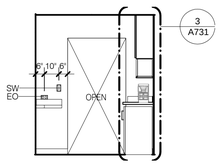


9 SLIDING DOOR
SCALE: 1/4" = 1'-0"

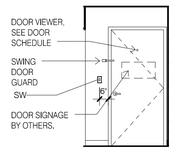


7 ENTRY DOOR
SCALE: 1/4" = 1'-0"

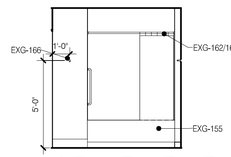


14 BATHTUB
SCALE: 1/4" = 1'-0"

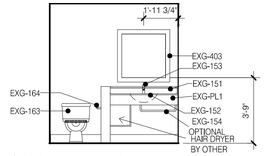


12 BATH VANITY
SCALE: 1/4" = 1'-0"

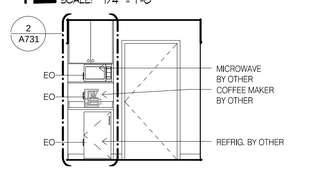


10 REFRESHMENTS
SCALE: 1/4" = 1'-0"

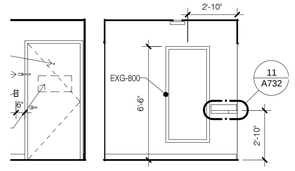


8 ENTRY MIRROR
SCALE: 1/4" = 1'-0"

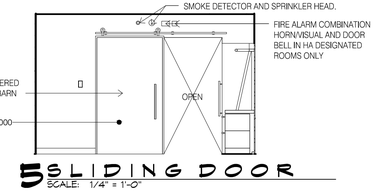


5 SLIDING DOOR
SCALE: 1/4" = 1'-0"

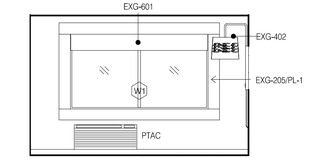


4 WINDOW
SCALE: 1/4" = 1'-0"

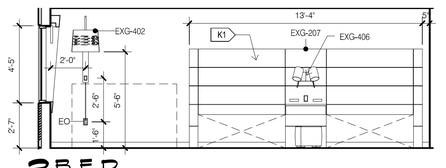


3 BED
SCALE: 1/4" = 1'-0"

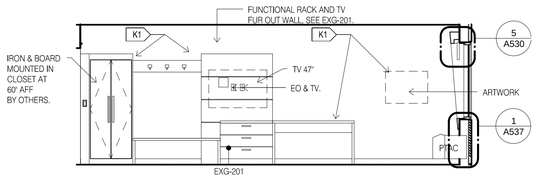


2 RACK
SCALE: 1/4" = 1'-0"

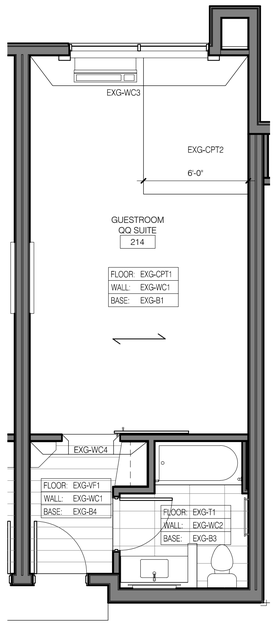


16 FINISHES
SCALE: 1/4" = 1'-0"

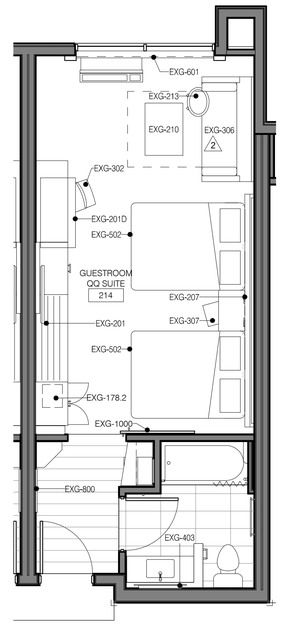

15 FFE
SCALE: 1/4" = 1'-0"

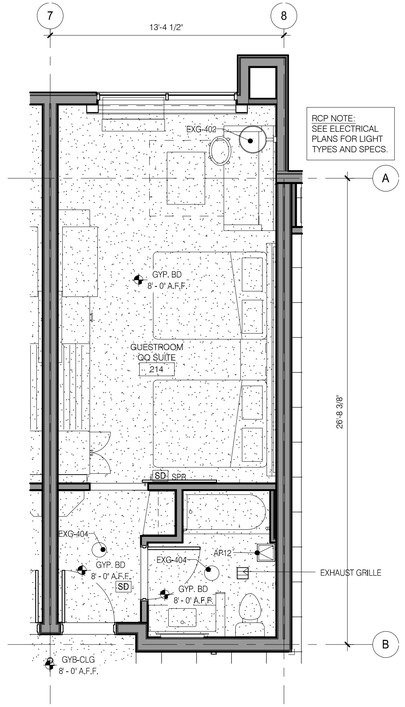

6 RCP
SCALE: 1/4" = 1'-0"

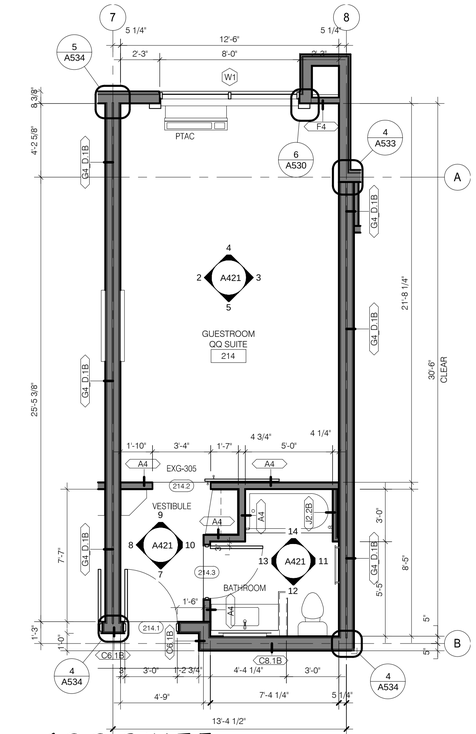

1 QQ SUITE
SCALE: 1/4" = 1'-0"

DAMMON ENGINEERING, INC.
LOUISIANA & MISSISSIPPI
www.dammonengineering.com
info@dammonengineering.com
PH: 985.649.5832
Chief Engineer: Brian Mistich, PE
554 Old Spanish Trail
Slidell, LA 70458

REVISIONS

#	DESCRIPTION	DATE

SEAL:

PRELIMINARY NOT FOR CONSTRUCTION

LOCATION NUMBER: 16777
INN CODE: BTRJC

HOLIDAY INN EXPRESS

MIKE DESAI
SHADY PARK DRIVE, LOT 9
DENHAM SPRINGS, LA

JOB No:	DATE:	CHECKED BY:
2321	06-15-17	CKD
DRAWN BY:		
JAGM		

All plans, drawings and specifications contained herein are the property of Dammon Engineering, and no such plans shall be used in whole or part for any other project without the written authorization of Dammon Engineering. This restriction includes reproduction of these plans in any form or media whatsoever. Any unauthorized use of these plans shall be at the user's sole risk and without liability to Dammon Engineering and the user shall indemnify and hold harmless Dammon Engineering against all claims, damages, losses and expenses including attorney's fees arising out of or resulting therefrom.

SHEET TITLE:
GUESTROOM QQ SUITE

DRAWING NUMBER:
A421

SHEET No: - of #

FILE_NAME: J:\--- Holiday Inn\2321 - Mike Desai - Holiday Inn Express (DD)\Drawings\Current Drawings\A420_QQ_STANDARD.dwg, PLOT DATE: & TIME: Wednesday, October 25, 2017 12:25:51 PM

REFLECTED CEILING PLAN LEGEND

FLUORESCENT LIGHT (2'-0"x4'-0")
FLUORESCENT LIGHT (2'-0"x2'-0")
DOWNLIGHT
PENDANT LIGHT
WALL WASH LIGHT
STRIP LIGHTS (RACK AND HEADBOARDS)
WALL MOUNT LIGHT
EXIT LIGHT
ACCESS PANEL (1'-0"x1'-0" UNO) — AP
SMOKE DETECTORS — SD
SPEAKERS — S
FIRE ALARM/HORN/STROBE — F
CEILING LIGHT
CEILING FAN
RETURN/EXHAUST GRILLE
LINEAR DIFFUSER
SUPPLY AIR DIFFUSER
SPRINKLER HEADS WALL MOUNT — SPR.
SPRINKLER HEADS
ACCESS PANEL

REFLECTED CEILING PLAN NOTES


1) LEVEL 1 GYB-RC CEILING AT 11'-0" IS CONTINUOUS, WITH THE EXCEPTION OF ENCLOSING STEEL BEAMS AND LOAD BEARING WALLS, ABOVE ALL ACT AND GYB-CLG CEILINGS.
2) LEVELS 2, 3 AND 4 GYB CLG CEILING AT 8'-0" IS CONTINUOUS ABOVE ACT CEILINGS WITH THE EXCEPTION OF LOAD BEARING WALLS.
3) REFER TO MEP DWGS FOR ADDITIONAL LIGHT, HVAC AND PLUMBING FIXTURE TYPES AND SPECIFICATIONS.
4) SEE ENLARGED GUESTROOM PLANS FOR MORE INFORMATION.
5) AP, PROVIDE JL INDUSTRIES 12" X 12" FDWB - FIRE-RATED & INSULATED CONCEALED FRAME ACCESS PANEL WITH WALLBOARD BEAD. THOSE SHOWN ON THE PLANS ARE EXPOSED. IN ADDITION TO THESE SHOWN PROVIDE ACCESS PANELS IN THE RATED HORIZONTAL FLOOR ASSEMBLY ABOVE ACT CEILINGS AND WALLS WHERE REQUIRED BY MECH AND ELEC. PAINT TO MATCH WALL OR CEILING.
6) RECESSED LIGHT AND OTHER FIXTURES PENETRATING RATED HORIZONTAL FLOOR/CEILING ASSEMBLY REQUIRES GYB HOUSING, SEE A760/15.

ENLARGED PLAN GENERAL NOTES:


1. SEE SHEET A400 FOR TYPICAL MOUNTING HEIGHTS.
2. SEE ARCHITECTURAL MANUAL FOR FINISHES, MATERIAL AND BUILDING AND BATHROOM ACCESSORY SPECIFICATIONS.
3. PAINT MAY BE SUBSTITUED FOR WALLCOVERING, SEE SPECIFICATIONS.
4. SEE ELECTRICAL DRAWINGS FOR ADDITIONAL HEARING IMPAIRED ROOM DEVICES.
5. PROVIDE BACKING AND BLOCKING FOR EQUIPMENT AND FURNITURE AS REQUIRED BY MANUFACTURER.
6. FOR PROJECTS REQUIRING HARDWIRED INTERNET CONNECTION, LOCATE DATA OUTLET UNDER DESK ON THE EXTERIOR WALL SIDE.

SUBSTITUTION LIST


SPECIFIED	APPROVED FOR SUBSTITUTION
EXG-WC1	EXG-PT1
EXG-WC2	EXG-PT1 OR EXG-AK1
EXG-WC3	EXG-PT4 OR EXG-AK2
EXG-WC4	EXG-PT5 OR EXG-AK3
EXG-VF1	EXG-T1
EXG-B1	EXG-B5

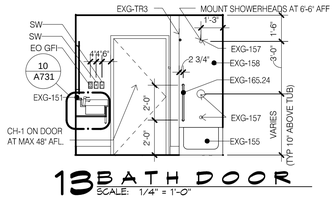


13 BATH DOOR
SCALE: 1/4" = 1'-0"

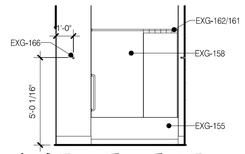


14 BATHTUB
SCALE: 1/4" = 1'-0"

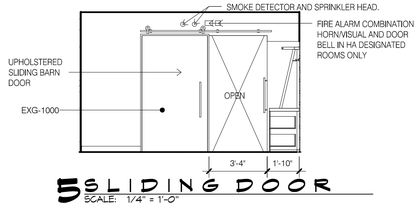


5 SLIDING DOOR
SCALE: 1/4" = 1'-0"

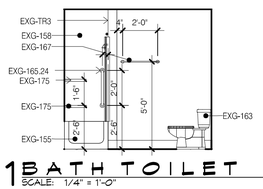


11 BATH TOILET
SCALE: 1/4" = 1'-0"

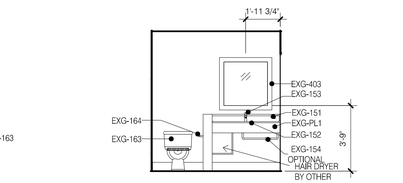


12 BATH VANITY
SCALE: 1/4" = 1'-0"

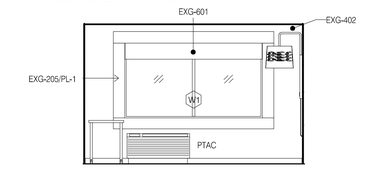


4 WINDOW
SCALE: 1/4" = 1'-0"

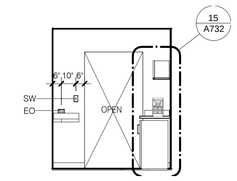


9 SLIDING DOOR
SCALE: 1/4" = 1'-0"

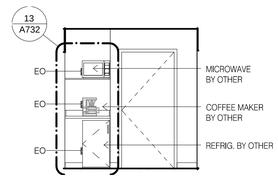


10 REFRESHMENTS
SCALE: 1/4" = 1'-0"

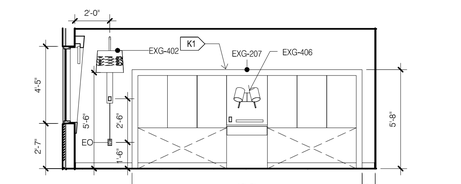


3 BED
SCALE: 1/4" = 1'-0"

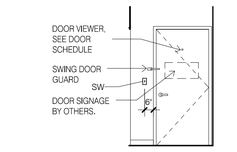


7 ENTRY DOOR
SCALE: 1/4" = 1'-0"

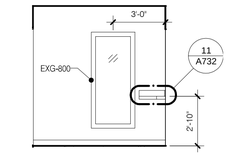


8 ENTRY MIRROR
SCALE: 1/4" = 1'-0"

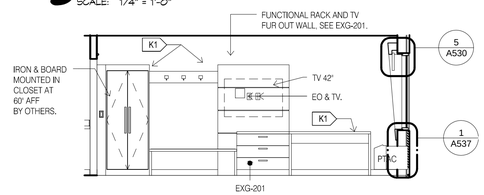


2 RACK
SCALE: 1/4" = 1'-0"

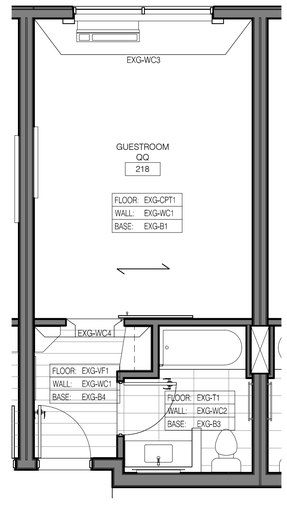


16 FINISHES
SCALE: 1/4" = 1'-0"

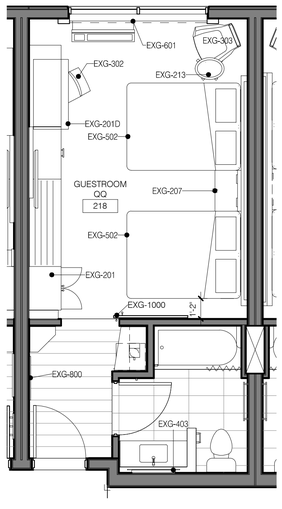

15 FFE
SCALE: 1/4" = 1'-0"

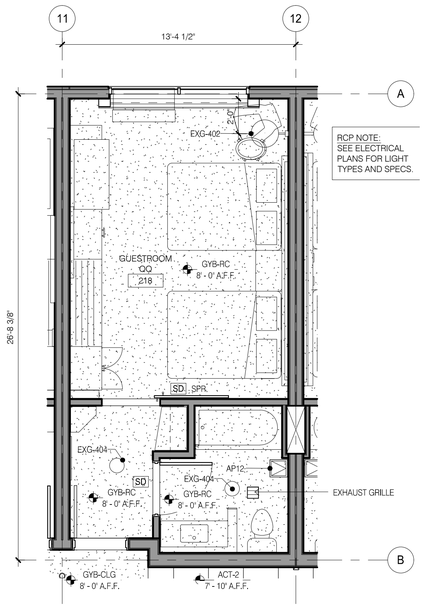

6 RCP
SCALE: 1/4" = 1'-0"

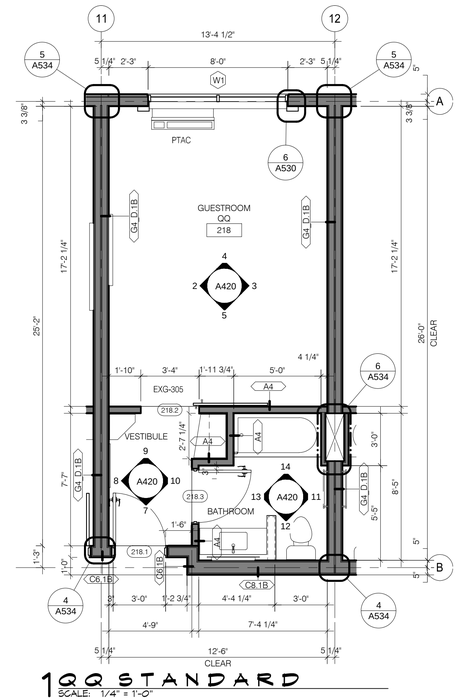

1 QQ STANDARD
SCALE: 1/4" = 1'-0"

DAMMON ENGINEERING, INC.
LOUISIANA & MISSISSIPPI
www.dammonengineering.com
info@dammonengineering.com
PH: 985.649.3832
Chief Engineer: Brian Mistich, PE
554 Old Spanish Trail
Slidell, LA 70458

REVISIONS

#	DESCRIPTION	DATE

SEAL:

PRELIMINARY NOT FOR CONSTRUCTION

LOCATION NUMBER: 16177
INN CODE: BTRJC

HOLIDAY INN EXPRESS

MIKE DESAI
SHADY PARK DRIVE, LOT 9
DENHAM SPRINGS, LA

JOB No:	DATE:	DRAWN BY:	CHECKED BY:
2321	06-15-17	JAGM	CKD

ALL IDEAS AND DESIGNS INCORPORATED IN THESE PLANS, WHETHER COPYRIGHTED OR NOT, ARE THE PROPERTY OF DAMMON ENGINEERING, INC. AND SHALL NOT BE USED IN WHOLE OR IN PART FOR ANY OTHER PROJECT WITHOUT THE WRITTEN CONSENT OF DAMMON ENGINEERING, INC. ANY UNAUTHORIZED USE OF THESE PLANS IN ANY OTHER PROJECT, THE OWNER OF THE PROJECT WHERE THESE PLANS ARE USED WITHOUT PERMISSION SHALL INDEMNIFY AND HOLD HARMLESS DAMMON ENGINEERING, INC. FROM ANY AND ALL LIABILITY, REAL OR ALLEGED, ARISING OUT OF THE UNAUTHORIZED USE OF THESE PLANS.

SHEET TITLE:
GUESTROOM QQ STANDARD

DRAWING NUMBER:
A420

SHEET No: - of #

FILE NAME: J:_Holiday Inn Express 2017 - Idle Devil - Holiday Inn Express 2017\Drawings\Current Drawings\A417_GB_UNIT_ACC.dwg, 8.5X11 GB & TMW, Wednesday, October 25, 2017 12:28:01 PM

REFLECTED CEILING PLAN LEGEND

FLUORESCENT LIGHT (2'-0"x4'-0")		EXIT LIGHT		RETURN/EXHAUST GRILLE	
FLUORESCENT LIGHT (2'-0"x2'-0")		ACCESS PANEL (1'-0"x1'-0" UNO)	AP	LINEAR DIFFUSER	
DOWNLIGHT		SMOKE DETECTORS	SD	SUPPLY AIR DIFFUSER	
PENDANT LIGHT		SPEAKERS	S	SPRINKLER HEADS WALL MOUNT	SPR.
WALL WASH LIGHT		FIRE ALARM/HORN/STROBE	F	SPRINKLER HEADS	
STRIP LIGHTS (RACK AND HEADBOARDS)		CEILING LIGHT		ACCESS PANEL	
WALL MOUNT LIGHT		CEILING FAN			

REFLECTED CEILING PLAN NOTES


1) LEVEL 1 GYB-RC CEILING AT 11'-0" IS CONTINUOUS, WITH THE EXCEPTION OF ENCLOSING STEEL BEAMS AND LOAD BEARING WALLS, ABOVE ALL ACT AND GYB-CLG CEILINGS.
2) LEVELS 2, 3 AND 4 GYB CLG CEILING AT 8'-0" IS CONTINUOUS ABOVE ACT CEILINGS WITH THE EXCEPTION OF LOAD BEARING WALLS.
3) REFER TO MEP DWGS FOR ADDITIONAL LIGHT, HVAC AND PLUMBING FIXTURE TYPES AND SPECIFICATIONS.
4) SEE ENLARGED GUESTROOM PLANS FOR MORE INFORMATION.
5) AP, PROVIDE JL INDUSTRIES 12" X 12" FDWB - FIRE-RATED & INSULATED CONCEALED FRAME ACCESS PANEL WITH WALLBOARD BEAD. THOSE SHOWN ON THE PLANS ARE EXPOSED, IN ADDITION TO THESE SHOWN PROVIDE ACCESS PANELS IN THE RATED HORIZONTAL FLOOR ASSEMBLY ABOVE ACT CEILINGS AND WALLS WHERE REQUIRED BY MECH AND ELEC. PAINT TO MATCH WALL OR CEILING.
6) RECESSED LIGHT AND OTHER FIXTURES PENETRATING RATED HORIZONTAL FLOOR/CEILING ASSEMBLY REQUIRES GYB HOUSING. SEE A760/15.

ENLARGED PLAN GENERAL NOTES:


1. SEE SHEET A400 FOR TYPICAL MOUNTING HEIGHTS.
2. SEE ARCHITECTURAL MANUAL FOR FINISHES, MATERIAL AND BUILDING AND BATHROOM ACCESSORY SPECIFICATIONS.
3. PAINT MAY BE SUBSTITUED FOR WALLCOVERING. SEE SPECIFICATIONS.
4. SEE ELECTRICAL DRAWINGS FOR ADDITIONAL HEARING IMPARED ROOM DEVICES.
5. PROVIDE BACKING AND BLOCKING FOR EQUIPMENT AND FURNITURE AS REQUIRED BY MANUFACTURER.
6. FOR PROJECTS REQUIRING HARDWIRED INTERNET CONNECTION, LOCATE DATA OUTLET UNDER DESK ON THE EXTERIOR WALL SIDE.

SUBSTITUTION LIST


SPECIFIED	APPROVED FOR SUBSTITUTION
EXG-WC1	EXG-PT1
EXG-WC2	EXG-PT1 OR EXG-AK1
EXG-WC3	EXG-PT4 OR EXG-AK2
EXG-WC4	EXG-PT5 OR EXG-AK3
EXG-VF1	EXG-T1
EXG-B1	EXG-B5

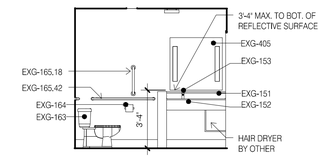


13 BATH VANITY
SCALE: 1/4" = 1'-0"

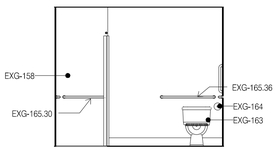


11 BATH TOILET
SCALE: 1/4" = 1'-0"

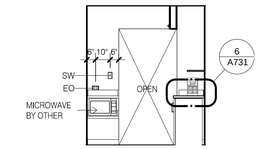


9 SLIDING DOOR
SCALE: 1/4" = 1'-0"

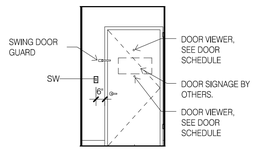


7 ENTRY DOOR
SCALE: 1/4" = 1'-0"

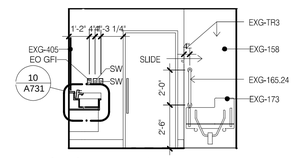


14 BATH DOOR
SCALE: 1/4" = 1'-0"

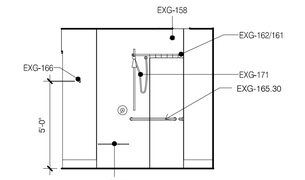


12 BATH SHOWER
SCALE: 1/4" = 1'-0"

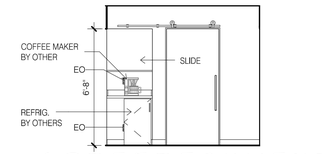


10 REFRESHMENTS
SCALE: 1/4" = 1'-0"

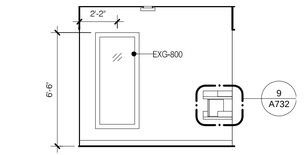


8 ENTRY MIRROR
SCALE: 1/4" = 1'-0"

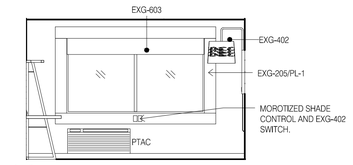


5 SLIDING DOOR
SCALE: 1/4" = 1'-0"

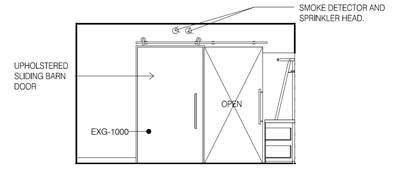


4 WINDOW
SCALE: 1/4" = 1'-0"

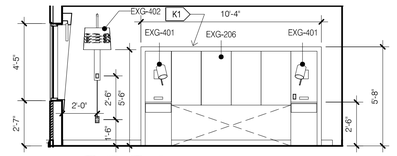


3 BED
SCALE: 1/4" = 1'-0"

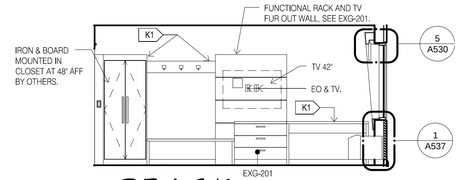


2 RACK
SCALE: 1/4" = 1'-0"

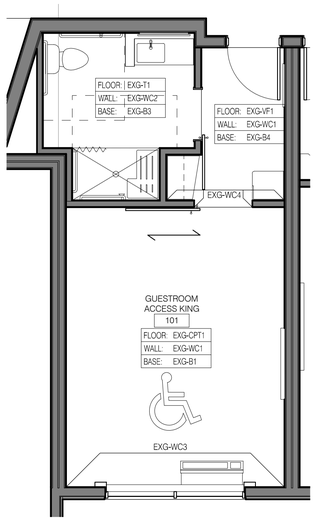


16 FINISHES
SCALE: 1/4" = 1'-0"

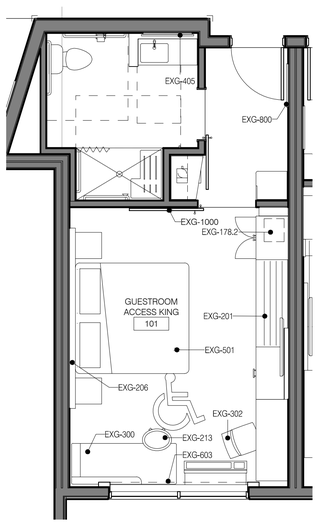

15 FFE
SCALE: 1/4" = 1'-0"

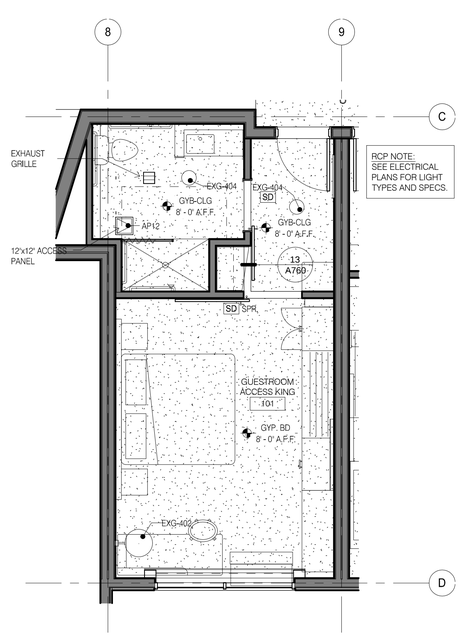

6 RCP
SCALE: 1/4" = 1'-0"

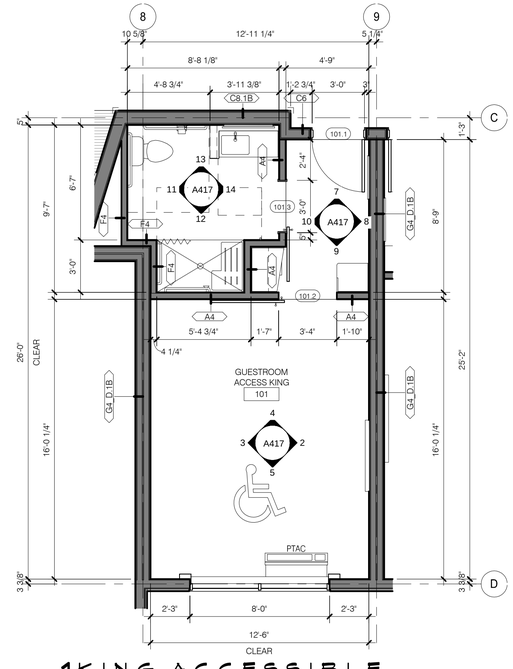

1 KING ACCESSIBLE
SCALE: 1/4" = 1'-0"

DAMMON
ENGINEERING, INC.
LOUISIANA & MISSISSIPPI
www.dammonengineering.com
info@dammonengineering.com
PH: 985.649.5832
Chief Engineer: Brian Mistich, PE
554 Old Spanish Trail
Slidell, LA 70458

REVISIONS

#	DESCRIPTION	DATE

SEAL:

PRELIMINARY NOT FOR CONSTRUCTION

LOCATION NUMBER: 16177
INN CODE: BTRJC
HOLIDAY INN EXPRESS
MIKE DESAI
SHADY PARK DRIVE, LOT 9
DENHAM SPRINGS, LA

JOB No:	DATE:	CHECKED BY:
2321	06-15-17	CKD
DRAWN BY:		
JASM		

All plans, sketches and graphic representations produced by this office are and shall remain the property of Dammon Engineering, and no part thereof shall be used, loaned or reproduced without the written permission of Dammon Engineering. Visual contact with these plans and specifications shall constitute prima facie evidence of the acceptance of these restrictions.

SHEET TITLE:
GUESTROOM KING ACCESSIBLE

DRAWING NUMBER:

A417

SHEET No: - of #

FILE NAME: J:\2 - Hotels-Motels\2321 - MSx, Desoto - Holiday Inn Express, DSO\Drawings\Current Drawings\Arch\A1 GR KING_CONNECTING.dwg, PLOT DATE: & TIME: Wednesday, October 25, 2017 - 11:28:05 AM

REFLECTED CEILING PLAN LEGEND

FLUORESCENT LIGHT (2'-0"x4'-0")		EXIT LIGHT		RETURN/EXHAUST GRILLE	
FLUORESCENT LIGHT (2'-0"x2'-0")		ACCESS PANEL (1'-0"x1'-0" UNO)	AP	LINEAR DIFFUSER	
DOWNLIGHT		SMOKE DETECTORS	SD	SUPPLY AIR DIFFUSER	
PENDANT LIGHT		SPEAKERS	S	SPRINKLER HEADS WALL MOUNT	SPR.
WALL WASH LIGHT		FIRE ALARM/HORN/STROBE	F	SPRINKLER HEADS	
STRIP LIGHTS (RACK AND HEADBOARDS)		CEILING LIGHT		ACCESS PANEL	
WALL MOUNT LIGHT		CEILING FAN			

REFLECTED CEILING PLAN NOTES


1) LEVEL 1 GYB-RC CEILING AT 11'-0" IS CONTINUOUS, WITH THE EXCEPTION OF ENCLOSING STEEL BEAMS AND LOAD BEARING WALLS, ABOVE ALL ACT AND GYB-CLG CEILINGS.
2) LEVELS 2, 3 AND 4 GYB CLG CEILING AT 8'-0" IS CONTINUOUS ABOVE ACT CEILINGS WITH THE EXCEPTION OF LOAD BEARING WALLS.
3) REFER TO MEP DWGS FOR ADDITIONAL LIGHT, HVAC AND PLUMBING FIXTURE TYPES AND SPECIFICATIONS.
4) SEE ENLARGED GUESTROOM PLANS FOR MORE INFORMATION.
5) AP. PROVIDE JL INDUSTRIES 12" X 12" FDWB - FIRE-RATED & INSULATED CONCEALED FRAME ACCESS PANEL WITH WALLBOARD BEAD. THOSE SHOWN ON THE PLANS ARE EXPOSED, IN ADDITION TO THESE SHOWN PROVIDE ACCESS PANELS IN THE RATED HORIZONTAL FLOOR ASSEMBLY ABOVE ACT CEILINGS AND WALLS WHERE REQUIRED BY MECH AND ELEC. PAINT TO MATCH WALL OR CEILING.
6) RECESSED LIGHT AND OTHER FIXTURES PENETRATING RATED HORIZONTAL FLOOR/CEILING ASSEMBLY REQUIRES GYB HOUSING. SEE A760/15.

ENLARGED PLAN GENERAL NOTES:


1. SEE SHEET A400 FOR TYPICAL MOUNTING HEIGHTS.
2. SEE ARCHITECTURAL MANUAL FOR FINISHES, MATERIAL AND BUILDING AND BATHROOM ACCESSORY SPECIFICATIONS.
3. PAINT MAY BE SUBSTITUED FOR WALLCOVERING, SEE SPECIFICATIONS.
4. SEE ELECTRICAL DRAWINGS FOR ADDITIONAL HEARING IMPAIRED ROOM DEVICES.
5. PROVIDE BACKING AND BLOCKING FOR EQUIPMENT AND FURNITURE AS REQUIRED BY MANUFACTURER.
6. FOR PROJECTS REQUIRING HARDWIRED INTERNET CONNECTION, LOCATE DATA OUTLET UNDER DESK ON THE EXTERIOR WALL SIDE.

SUBSTITUTION LIST


SPECIFIED	APPROVED FOR SUBSTITUTION
EXG-WC1	EXG-PT1
EXG-WC2	EXG-PT1 OR EXG-AK1
EXG-WC3	EXG-PT4 OR EXG-AK2
EXG-WC4	EXG-PT5 OR EXG-AK3
EXG-VF1	EXG-T1
EXG-B1	EXG-B5

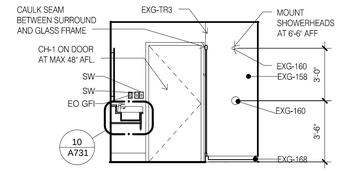


13 BATH DOOR
SCALE: 1/4" = 1'-0"

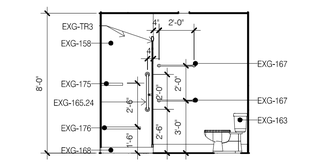


11 BATH TOILET
SCALE: 1/4" = 1'-0"

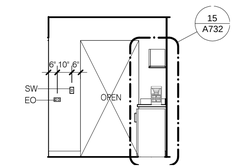


9 SLIDING DOOR
SCALE: 1/4" = 1'-0"

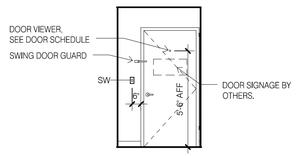


7 ENTRY DOOR
SCALE: 1/4" = 1'-0"

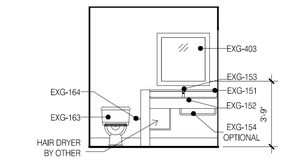


14 BATHTUB
SCALE: 1/4" = 1'-0"

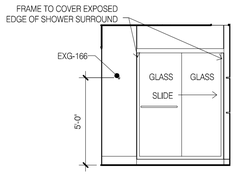


12 BATH VANITY
SCALE: 1/4" = 1'-0"

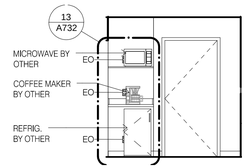


10 REFRESHMENTS
SCALE: 1/4" = 1'-0"

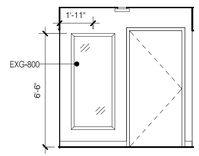


8 ENTRY MIRROR
SCALE: 1/4" = 1'-0"

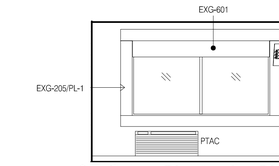


5 SLIDING DOOR
SCALE: 1/4" = 1'-0"

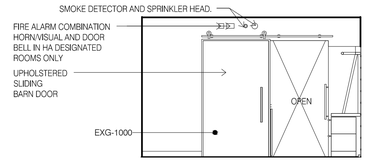


4 WINDOW
SCALE: 1/4" = 1'-0"

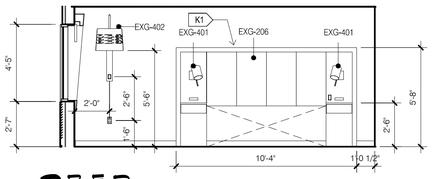


3 BED
SCALE: 1/4" = 1'-0"

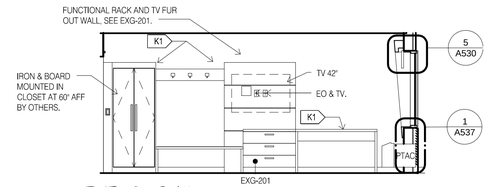


2 RACK
SCALE: 1/4" = 1'-0"

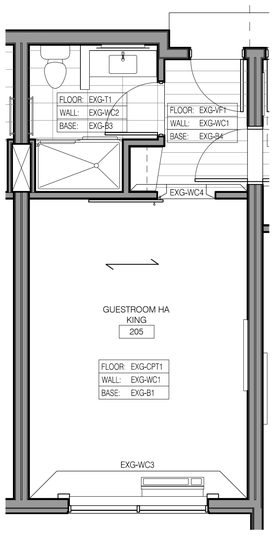


16 FINISHES
SCALE: 1/4" = 1'-0"

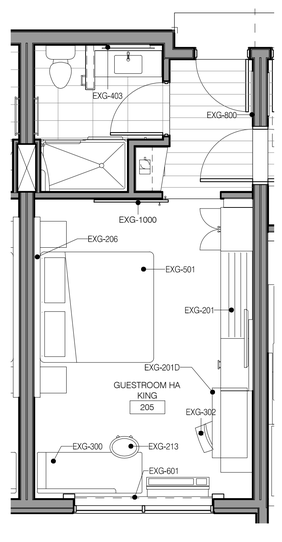

15 FFE
SCALE: 1/4" = 1'-0"

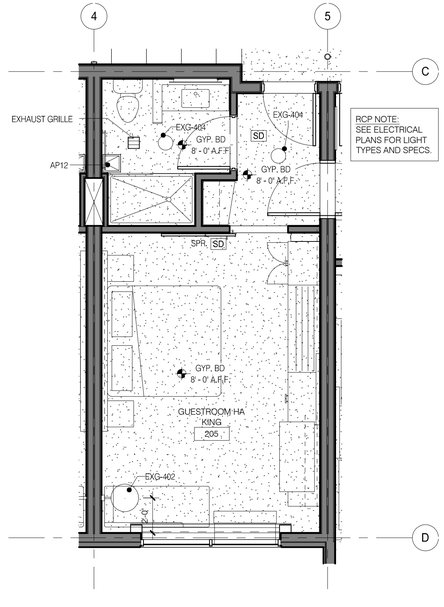

6 RCP
SCALE: 1/4" = 1'-0"

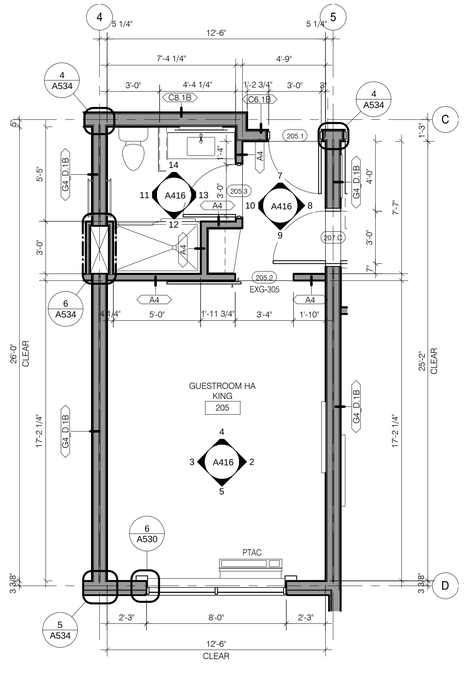

1 KING CONNECTING
SCALE: 1/4" = 1'-0"

DAMMON ENGINEERING, INC.
LOUISIANA & MISSISSIPPI
www.dammonengineering.com
info@dammonengineering.com
PH: 985.649.5832
Chief Engineer: Brian Mistich, PE
554 Old Spanish Trail
Slidell, LA 70458

#	DESCRIPTION	DATE

REVISIONS

SEAL:

PRELIMINARY NOT FOR CONSTRUCTION

LOCATION NUMBER: 16777
INN CODE: BTRJC
HOLIDAY INN EXPRESS
MIKE DESAI
SHADY PARK DRIVE, LOT 9
DENHAM SPRINGS, LA

JOB No:	2321	DATE:	06-15-17
DRAWN BY:	JAGM	CHECKED BY:	CKD

All plans and specifications, ideas, designs and arrangements represented thereon are and shall remain the property of Dammon Engineering, and no part thereof shall be used in connection with any other project without the written permission of Dammon Engineering. Upon request, the owner may have unused set of drawings purchased at normal cost.
© 2017 DAMMON ENGINEERING, INC. ALL RIGHTS RESERVED

SHEET TITLE:
GUESTROOM KING CONNECTING

DRAWING NUMBER:
A416

SHEET No: - of #

FILE NAME: J:_Holiday Inn\2321- Idle Time_Holiday Inn Express (EV)\Drawings\Current Drawings\A415 GR_KING_WIDE @ STAIR.dwg, PLOT DATE & TIME: Wednesday, October 25, 2017 12:38:17 PM

REFLECTED CEILING PLAN LEGEND

FLUORESCENT LIGHT (2'-0"x4'-0")		EXIT LIGHT		RETURN/EXHAUST GRILLE	
FLUORESCENT LIGHT (2'-0"x2'-0")		ACCESS PANEL (1'-0"x1'-0" UNO)	AP	LINEAR DIFFUSER	
DOWNLIGHT		SMOKE DETECTORS	SD	SUPPLY AIR DIFFUSER	
PENDANT LIGHT		SPEAKERS	S	SPRINKLER HEADS WALL MOUNT	SPR.
WALL WASH LIGHT		FIRE ALARM/HORN/STROBE	F	SPRINKLER HEADS	
STRIP LIGHTS (RACK AND HEADBOARDS)		CEILING LIGHT		ACCESS PANEL	
WALL MOUNT LIGHT		CEILING FAN			

REFLECTED CEILING PLAN NOTES


1) LEVEL 1 GYB-RC CEILING AT 11'-0" IS CONTINUOUS, WITH THE EXCEPTION OF ENCLOSING STEEL BEAMS AND LOAD BEARING WALLS, ABOVE ALL ACT AND GYB-CLG CEILINGS.
2) LEVELS 2, 3, AND 4 GYB CLG CEILING AT 8'-0" IS CONTINUOUS ABOVE ACT CEILINGS WITH THE EXCEPTION OF LOAD BEARING WALLS.
3) REFER TO MEP DWGS FOR ADDITIONAL LIGHT, HVAC AND PLUMBING FIXTURE TYPES AND SPECIFICATIONS.
4) SEE ENLARGED GUESTROOM PLANS FOR MORE INFORMATION.
5) AP, PROVIDE JL INDUSTRIES 12" X 12" FDWB - FIRE-RATED & INSULATED CONCEALED FRAME ACCESS PANEL WITH WALLBOARD BEAD. THOSE SHOWN ON THE PLANS ARE EXPOSED. IN ADDITION TO THESE SHOWN PROVIDE ACCESS PANELS IN THE RATED HORIZONTAL FLOOR ASSEMBLY ABOVE ACT CEILINGS AND WALLS WHERE REQUIRED BY MECH AND ELEC. PAINT TO MATCH WALL OR CEILING.
6) RECESSED LIGHT AND OTHER FIXTURES PENETRATING RATED HORIZONTAL FLOOR/CEILING ASSEMBLY REQUIRES GYB HOUSING, SEE A760/15.

ENLARGED PLAN GENERAL NOTES:


1. SEE SHEET A400 FOR TYPICAL MOUNTING HEIGHTS.
2. SEE ARCHITECTURAL MANUAL FOR FINISHES, MATERIAL AND BUILDING AND BATHROOM ACCESSORY SPECIFICATIONS.
3. PAINT MAY BE SUBSTITUED FOR WALLCOVERING, SEE SPECIFICATIONS.
4. SEE ELECTRICAL DRAWINGS FOR ADDITIONAL HEARING IMPARED ROOM DEVICES.
5. PROVIDE BACKING AND BLOCKING FOR EQUIPMENT AND FURNITURE AS REQUIRED BY MANUFACTURER.
6. FOR PROJECTS REQUIRING HARDWIRED INTERNET CONNECTION, LOCATE DATA OUTLET UNDER DESK ON THE EXTERIOR WALL SIDE.

SUBSTITUTION LIST


SPECIFIED	APPROVED FOR SUBSTITUTION
EXG-WC1	EXG-PT1
EXG-WC2	EXG-PT1 OR EXG-AK1
EXG-WC3	EXG-PT4 OR EXG-AK2
EXG-WC4	EXG-PT5 OR EXG-AK3
EXG-VF1	EXG-T1
EXG-B1	EXG-B5

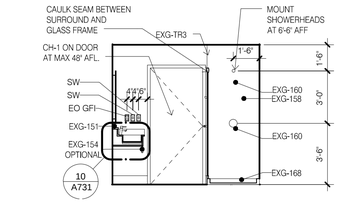


13 BATH DOOR
SCALE: 1/4" = 1'-0"

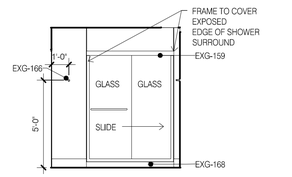


14 BATH SHOWER
SCALE: 1/4" = 1'-0"

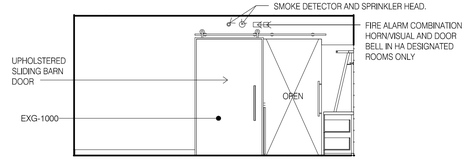


5 SLIDING DOOR
SCALE: 1/4" = 1'-0"

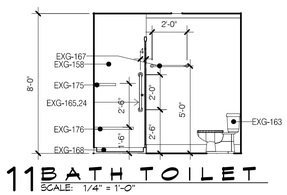


11 BATH TOILET
SCALE: 1/4" = 1'-0"

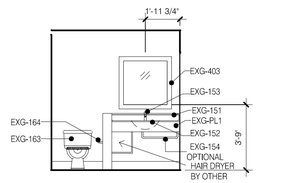


12 BATH VANITY
SCALE: 1/4" = 1'-0"

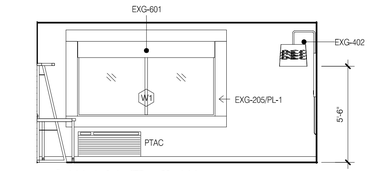


4 WINDOW
SCALE: 1/4" = 1'-0"

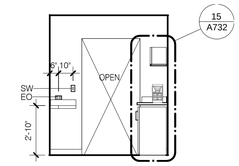


9 SLIDING DOOR
SCALE: 1/4" = 1'-0"

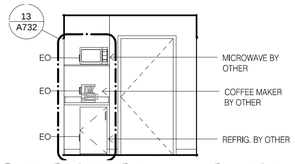


10 REFRESHMENTS
SCALE: 1/4" = 1'-0"

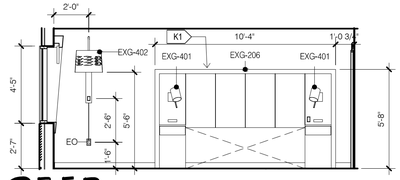


3 BED
SCALE: 1/4" = 1'-0"

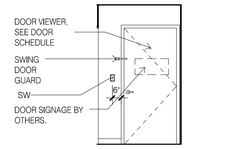


7 ENTRY DOOR
SCALE: 1/4" = 1'-0"

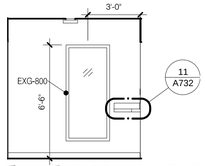


8 ENTRY MIRROR
SCALE: 1/4" = 1'-0"

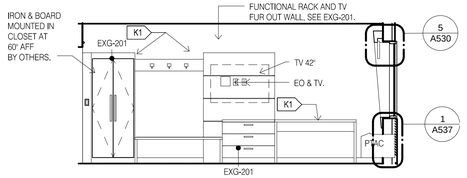


2 RACK
SCALE: 1/4" = 1'-0"

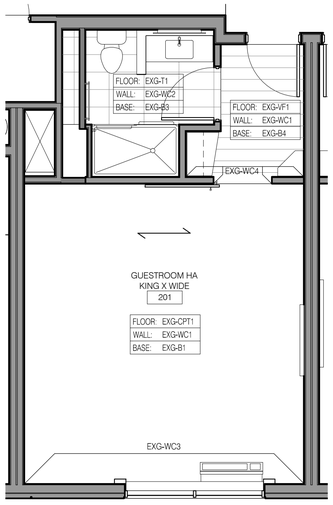


16 FINISHES
SCALE: 1/4" = 1'-0"

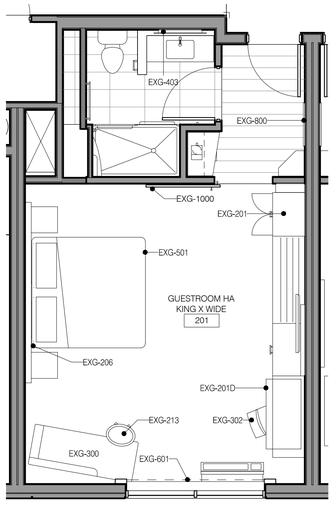

15 FFE
SCALE: 1/4" = 1'-0"

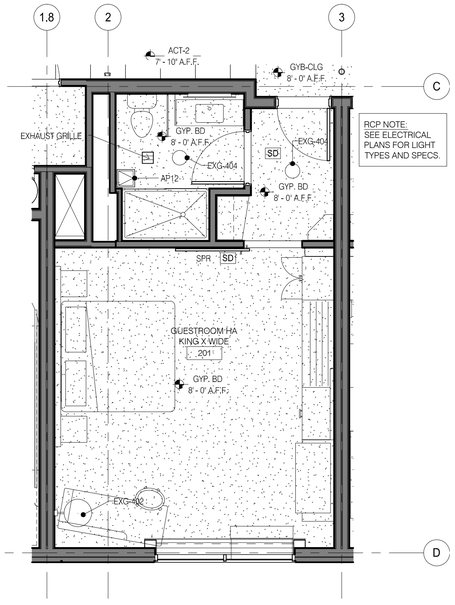

6 RCP
SCALE: 1/4" = 1'-0"

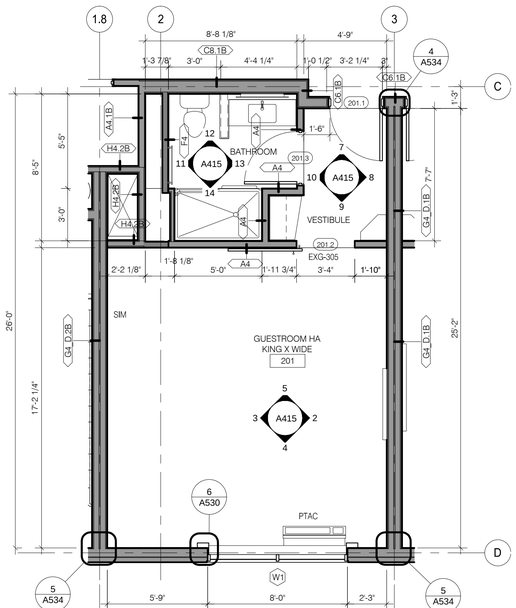

1 KING X-WIDE
SCALE: 1/4" = 1'-0"

DAMMON ENGINEERING, INC.
LOUISIANA & MISSISSIPPI
www.dammonengineering.com
info@dammonengineering.com
PH: 985.649.5832
Chief Engineer: Brian Mistich, PE
554 Old Spanish Trail
Slidell, LA 70458

#	DESCRIPTION	REVISIONS	DATE

SEAL:

PRELIMINARY NOT FOR CONSTRUCTION

LOCATION NUMBER: 16777
INN CODE: BTRJC

HOLIDAY INN EXPRESS

MIKE DESAI
SHADY PARK DRIVE LOT 9
DENHAM SPRINGS, LA

JOB No:	DATE:	CHECKED BY:
2321	06-15-17	CKD
DRAWN BY:		
JASM		

THESE PLANS AND SPECIFICATIONS, AS INSTRUMENTS OF SERVICE, ARE AND SHALL REMAIN THE PROPERTY OF DAMMON ENGINEERING, AND ARE NOT TO BE USED IN WHOLE OR IN PART FOR ANY OTHER PROJECT WITHOUT THE WRITTEN AUTHORIZATION OF DAMMON ENGINEERING. VISUAL CONTACT WITH THESE PLANS AND SPECIFICATIONS SHALL CONSTITUTE PRIMA FACIE EVIDENCE OF THE ACCEPTANCE OF THESE RESTRICTIONS.

SHEET TITLE:
GUESTROOM KING X-WIDE AT STAIR

DRAWING NUMBER:

A415

SHEET No: - of #

FILE NAME: J:\... Intake Archive\2321 - Mike Desai - Holiday Inn Express (DR)\Drawings\Current Drawings\A414_QR_KING_WIDE_ADD.dwg, PLOT DATE & TIME: Wednesday, October 25, 2017 12:28:23 PM

REFLECTED CEILING PLAN LEGEND

FLUORESCENT LIGHT (2'-0"x4'-0")		EXIT LIGHT		RETURN/EXHAUST GRILLE	
FLUORESCENT LIGHT (2'-0"x2'-0")		ACCESS PANEL (1'-0"x1'-0" UNO)	AP	LINEAR DIFFUSER	
DOWNLIGHT		SMOKE DETECTORS	SD	SUPPLY AIR DIFFUSER	
PENDANT LIGHT		SPEAKERS	S	SPRINKLER HEADS WALL MOUNT	SPR.
WALL WASH LIGHT		FIRE ALARM/HORN/STROBE	F	SPRINKLER HEADS	
STRIP LIGHTS (RACK AND HEADBOARDS)		CEILING LIGHT		ACCESS PANEL	
WALL MOUNT LIGHT		CEILING FAN			

REFLECTED CEILING PLAN NOTES


1) LEVEL 1 GYB-RC CEILING AT 11'-0" IS CONTINUOUS, WITH THE EXCEPTION OF ENCLOSING STEEL BEAMS AND LOAD BEARING WALLS. ABOVE ALL ACT AND GYB-CLG CEILINGS.
2) LEVELS 2, 3 AND 4 GYB CLG CEILING AT 8'-0" IS CONTINUOUS ABOVE ACT CEILINGS WITH THE EXCEPTION OF LOAD BEARING WALLS.
3) REFER TO MEP DWGS FOR ADDITIONAL LIGHT, HVAC AND PLUMBING FIXTURE TYPES AND SPECIFICATIONS.
4) SEE ENLARGED GUESTROOM PLANS FOR MORE INFORMATION.
5) AP, PROVIDE JL INDUSTRIES 12" X 12" FDWB - FIRE-RATED & INSULATED CONCEALED FRAME ACCESS PANEL WITH WALLBOARD BEAD. THOSE SHOWN ON THE PLANS ARE EXPOSED, IN ADDITION TO THESE SHOWN PROVIDE ACCESS PANELS IN THE RATED HORIZONTAL FLOOR ASSEMBLY ABOVE ACT CEILINGS AND WALLS WHERE REQUIRED BY MECH AND ELEC. PAINT TO MATCH WALL OR CEILING.
6) RECESSED LIGHT AND OTHER FIXTURES PENETRATING RATED HORIZONTAL FLOOR/CEILING ASSEMBLY REQUIRES GYB HOUSING, SEE A760/15.

ENLARGED PLAN GENERAL NOTES:


1. SEE SHEET A400 FOR TYPICAL MOUNTING HEIGHTS.
2. SEE ARCHITECTURAL MANUAL FOR FINISHES, MATERIAL AND BUILDING AND BATHROOM ACCESSORY SPECIFICATIONS.
3. PAINT MAY BE SUBSTITUED FOR WALLCOVERING, SEE SPECIFICATIONS.
4. SEE ELECTRICAL DRAWINGS FOR ADDITIONAL HEARING IMPARED ROOM DEVICES.
5. PROVIDE BACKING AND BLOCKING FOR EQUIPMENT AND FURNITURE AS REQUIRED BY MANUFACTURER.
6. FOR PROJECTS REQUIRING HARDWIRED INTERNET CONNECTION, LOCATE DATA OUTLET UNDER DESK ON THE EXTERIOR WALL SIDE.

SUBSTITUTION LIST


SPECIFIED	APPROVED FOR SUBSTITUTION
EXG-WC1	EXG-PT1
EXG-WC2	EXG-PT1 OR EXG-AK1
EXG-WC3	EXG-PT4 OR EXG-AK2
EXG-WC4	EXG-PT5 OR EXG-AK3
EXG-VF1	EXG-T1
EXG-B1	EXG-B5

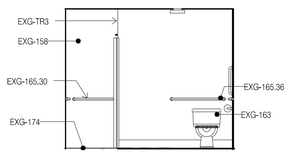


13 BATH TOILET
SCALE: 1/4" = 1'-0"

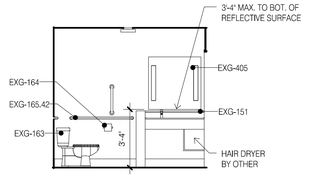


14 BATH VANITY
SCALE: 1/4" = 1'-0"

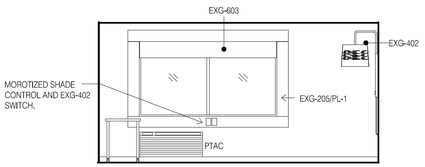


5 WINDOW
SCALE: 1/4" = 1'-0"

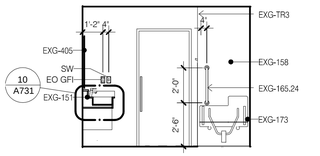


11 BATH DOOR
SCALE: 1/4" = 1'-0"

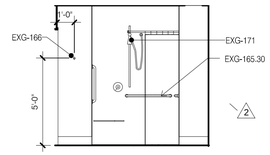


12 BATHTUB
SCALE: 1/4" = 1'-0"

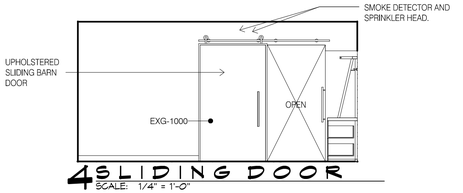


4 SLIDING DOOR
SCALE: 1/4" = 1'-0"

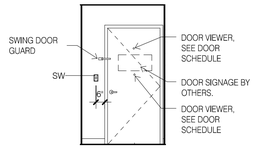


9 ENTRY DOOR
SCALE: 1/4" = 1'-0"

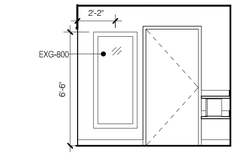


10 ENTRY MIRROR
SCALE: 1/4" = 1'-0"

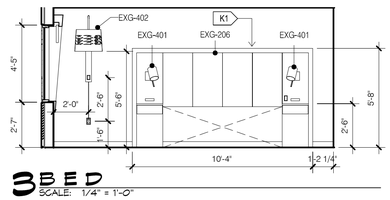


3 BED
SCALE: 1/4" = 1'-0"

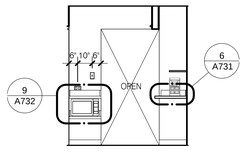


7 SLIDING DOOR
SCALE: 1/4" = 1'-0"

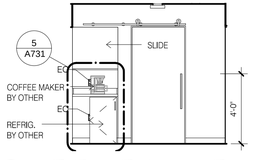


8 REFRESHMENTS
SCALE: 1/4" = 1'-0"

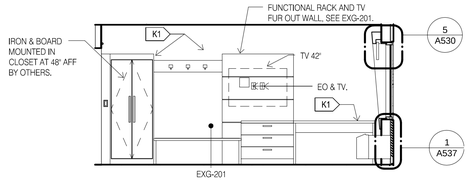


2 RACK
SCALE: 1/4" = 1'-0"

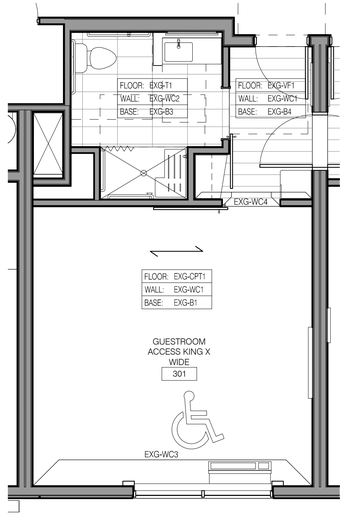


16 FINISHES
SCALE: 1/4" = 1'-0"

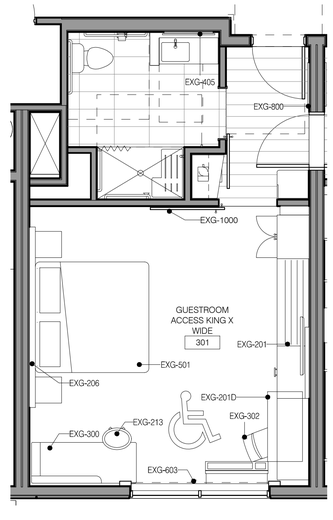

15 FFE
SCALE: 1/4" = 1'-0"

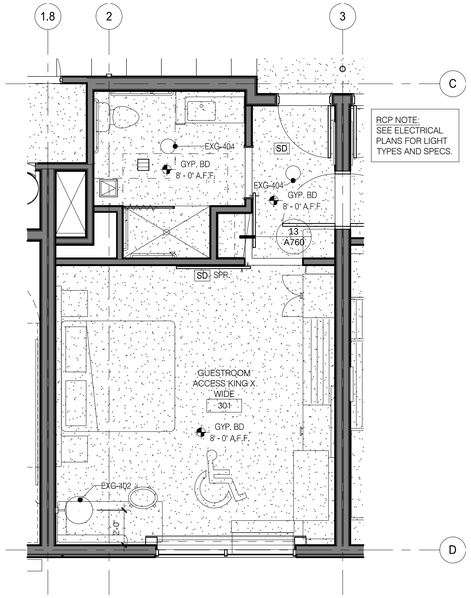

6 RCP
SCALE: 1/4" = 1'-0"

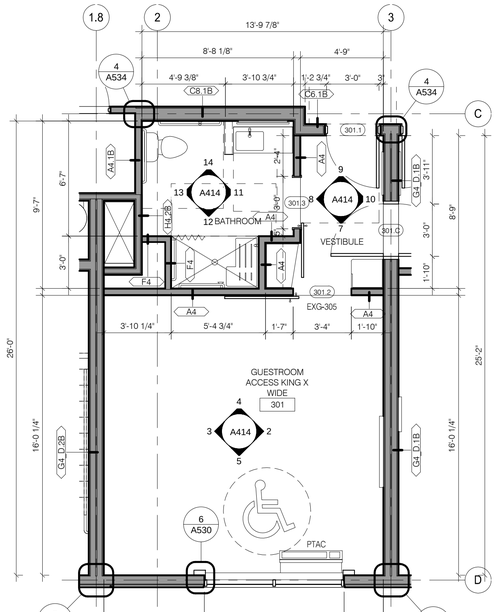

1 KING X-WIDE ACCESSIBLE
SCALE: 1/4" = 1'-0"

DAMMON
ENGINEERING, INC.
LOUISIANA & MISSISSIPPI
www.dammonengineering.com
info@dammonengineering.com
PH: 985.649.5832
Chief Engineer: Brian Mistich, PE
534 Old Spanish Trail
Slidell, LA 70458

REVISIONS

#	DESCRIPTION	DATE

SEAL:

PRELIMINARY NOT FOR CONSTRUCTION

LOCATION NUMBER: 16177
INN CODE: BTRJC
HOLIDAY INN EXPRESS
MIKE DESAI
SHADY PARK DRIVE, LOT 9
DENHAM SPRINGS, LA

DRAWN BY:	JOB No:	DATE:	CHECKED BY:
JASM	2321	06-15-17	CKD

THESE DRAWINGS AND SPECIFICATIONS, AS INSTRUMENTS OF SERVICE, ARE AND SHALL REMAIN THE PROPERTY OF DAMMON ENGINEERING. THEY ARE NOT TO BE USED IN WHOLE OR IN PART FOR ANY OTHER PROJECT WITHOUT THE WRITTEN AUTHORIZATION OF DAMMON ENGINEERING. ALL RIGHTS RESERVED. THIS NOTICE SHALL BE AFFIXED TO ANY REPRODUCTION OF THESE DRAWINGS AND SPECIFICATIONS IN WHOLE OR IN PART AND IS A VIOLATION OF THE LAW TO REMOVE.

SHEET TITLE:
GUESTROOM KING X-WIDE ACCESSIBLE

DRAWING NUMBER:
A414

SHEET No: - of #

FILE NAME: J:__Holds-Active\2321__Mike Desai__Holiday Inn Express (DD)\Drawings\Current Drawings\A413 OR ANSI_D 35X23.dwg, PLOT DATE & TIME: Wednesday, October 25, 2017 12:58:32 PM

REFLECTED CEILING PLAN NOTES

1) LEVEL 1 GYB-RC CEILING AT 11'-0" IS CONTINUOUS, WITH THE EXCEPTION OF ENCLOSING STEEL BEAMS AND LOAD BEARING WALLS, ABOVE ALL ACT AND GYB-CLG CEILINGS.
2) LEVELS 2, 3 AND 4 GYB CLG CEILING AT 8'-0" IS CONTINUOUS ABOVE ACT CEILINGS WITH THE EXCEPTION OF LOAD BEARING WALLS.
3) REFER TO MEP DWGS FOR ADDITIONAL LIGHT, HVAC AND PLUMBING FIXTURE TYPES AND SPECIFICATIONS.
4) SEE ENLARGED GUESTROOM PLANS FOR MORE INFORMATION.
5) AP, PROVIDE JL INDUSTRIES 12" X 12" FDWB - FIRE-RATED & INSULATED CONCEALED FRAME ACCESS PANEL WITH WALLBOARD BEAD. THOSE SHOWN ON THE PLANS ARE EXPOSED, IN ADDITION TO THESE SHOWN PROVIDE ACCESS PANELS IN THE RATED HORIZONTAL FLOOR ASSEMBLY ABOVE ACT CEILINGS AND WALLS WHERE REQUIRED BY MECH AND ELEC. PAINT TO MATCH WALL OR CEILING.
6) RECESSED LIGHT AND OTHER FIXTURES PENETRATING RATED HORIZONTAL FLOOR/CEILING ASSEMBLY REQUIRES GYB HOUSING. SEE A760/15.


ENLARGED PLAN GENERAL NOTES:

1. SEE SHEET A400 FOR TYPICAL MOUNTING HEIGHTS.
2. SEE ARCHITECTURAL MANUAL FOR FINISHES, MATERIAL AND BUILDING AND BATHROOM ACCESSORY SPECIFICATIONS.
3. PAINT MAY BE SUBSTITUED FOR WALLCOVERING, SEE SPECIFICATIONS.
4. SEE ELECTRICAL DRAWINGS FOR ADDITIONAL HEARING IMPARED ROOM DEVICES.
5. PROVIDE BACKING AND BLOCKING FOR EQUIPMENT AND FURNITURE AS REQUIRED BY MANUFACTURER.
6. FOR PROJECTS REQUIRING HARDWIRED INTERNET CONNECTION, LOCATE DATA OUTLET UNDER DESK ON THE EXTERIOR WALL SIDE.


SUBSTITUTION LIST

SPECIFIED	APPROVED FOR SUBSTITUTION
EXG-WC1	EXG-PT1
EXG-WC2	EXG-PT1 OR EXG-AK1
EXG-WC3	EXG-PT4 OR EXG-AK2
EXG-WC4	EXG-PT5 OR EXG-AK3
EXG-VF1	EXG-T1
EXG-B1	EXG-B5


SPR.

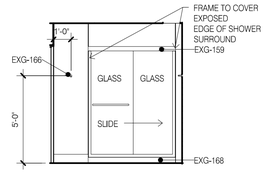


13 BATH SHOWER
SCALE: 1/4" = 1'-0"

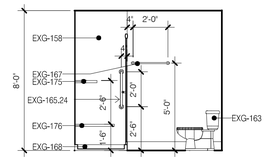


11 BATH TOILET
SCALE: 1/4" = 1'-0"

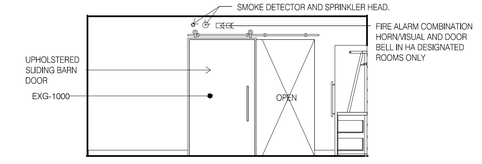


5 SLIDING DOOR
SCALE: 1/4" = 1'-0"

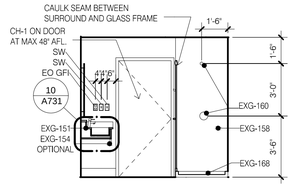


11 BATH DOOR
SCALE: 1/4" = 1'-0"

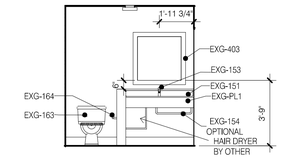


12 BATH VANITY
SCALE: 1/4" = 1'-0"

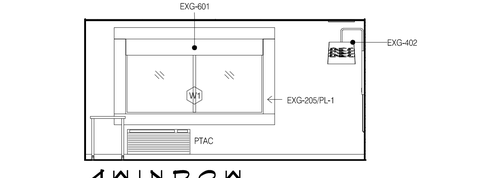


4 WINDOW
SCALE: 1/4" = 1'-0"

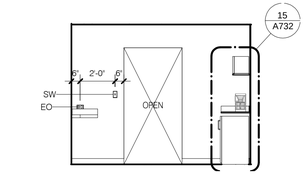


9 SLIDING DOOR
SCALE: 1/4" = 1'-0"

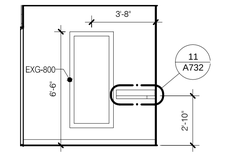


10 ENTRY MIRROR
SCALE: 1/4" = 1'-0"

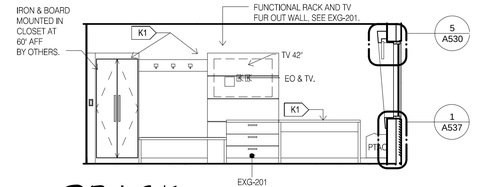


3 RACK
SCALE: 1/4" = 1'-0"

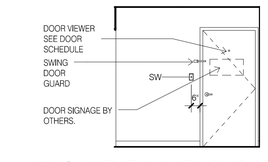


7 ENTRY DOOR
SCALE: 1/4" = 1'-0"

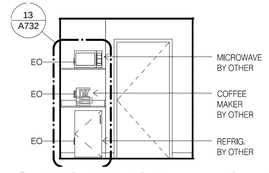


8 REFRESHMENTS
SCALE: 1/4" = 1'-0"

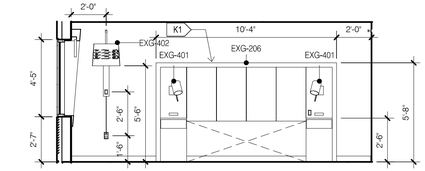


2 BED
SCALE: 1/4" = 1'-0"

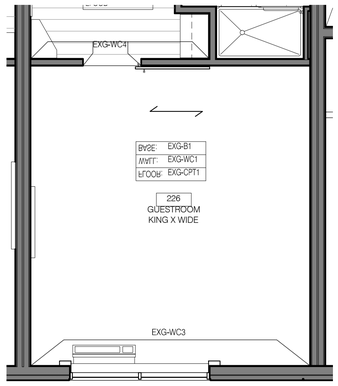


16 FINISHES
SCALE: 1/4" = 1'-0"

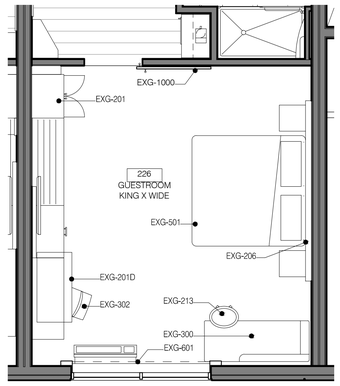

15 FFE
SCALE: 1/4" = 1'-0"

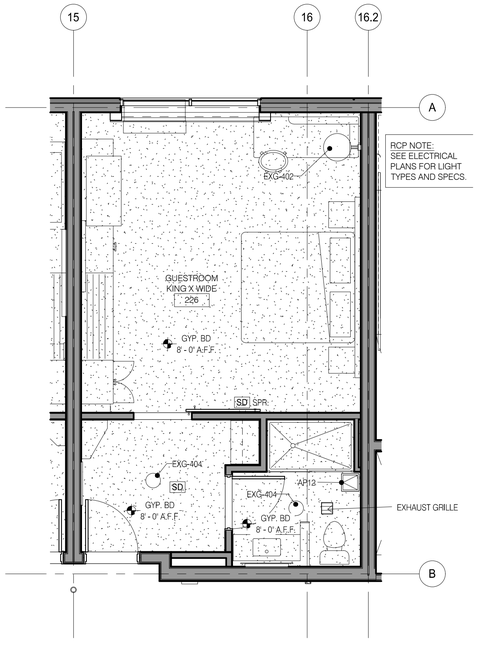

6 RCP
SCALE: 1/4" = 1'-0"

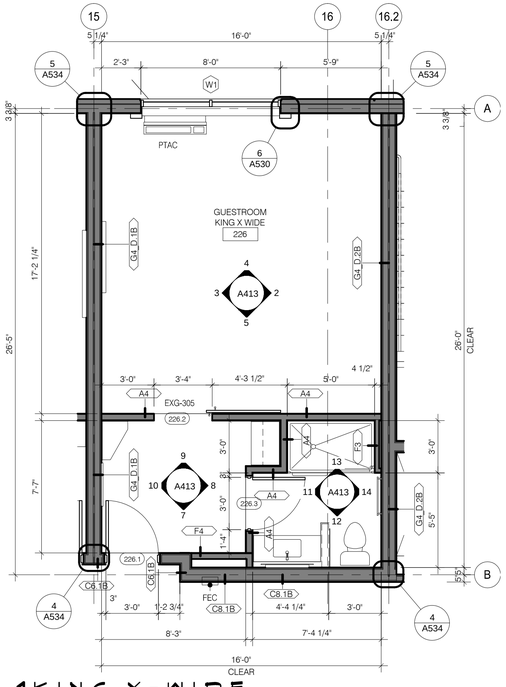

1 KING X-WIDE
SCALE: 1/4" = 1'-0"

DAMMON ENGINEERING, INC.
LOUISIANA & MISSISSIPPI
www.dammonengineering.com
info@dammonengineering.com
PH: 985.649.5832
Chief Engineer: Brian Mistich, PE
534 Old Spanish Trail
Slidell, LA 70458

#	DESCRIPTION	DATE
	REVISIONS	

SEAL:

PRELIMINARY NOT FOR CONSTRUCTION

LOCATION NUMBER: 16777
INN CODE: BTRJC

HOLIDAY INN EXPRESS

MIKE DESAI
SHADY PARK DRIVE LOT 9
DENHAM SPRINGS, LA

JOB No:	DATE:	CHECKED BY:
2321	06-15-17	CKD
DRAWN BY:		
JASM		

All plans and specifications, ideas, designs and arrangements represented thereon are and shall remain the property of Dammon Engineering, and are not to be used in whole or in part, for any other project without the written permission of Dammon Engineering, and unless such permission shall be granted, Dammon Engineering shall retain all common law, statutory and other reserved rights, including the copyright thereto. The owner's rights have been limited to the use of and publication of these plans and specifications for the project only. Visual contact with these plans and specifications shall constitute prima facie evidence of the acceptance of these restrictions.

SHEET TITLE:
GR XWIDE AT STAIRS 2

DRAWING NUMBER:

A413

SHEET No: - of #

FILE NAME: J:_ Holds-Work\1331 - Hex Zero _ Holiday Inn Express (DS)\Drawings\Current Drawings\A412_GR KING SUITE ACC.dwg, 8.5X11 SHEET, 8/8/2017 12:28:28 PM

REFLECTED CEILING PLAN LEGEND

FLUORESCENT LIGHT (2'-0"x4'-0")		EXIT LIGHT		RETURN/EXHAUST GRILLE	
FLUORESCENT LIGHT (2'-0"x2'-0")		ACCESS PANEL (1'-0"x1'-0" UNO)	AP	LINEAR DIFFUSER	
DOWNLIGHT		SMOKE DETECTORS	SD	SUPPLY AIR DIFFUSER	
PENDANT LIGHT		SPEAKERS	S	SPRINKLER HEADS WALL MOUNT	SPR.
WALL WASH LIGHT		FIRE ALARM/HORN/STROBE	F	SPRINKLER HEADS	
STRIP LIGHTS (RACK AND HEADBOARDS)		CEILING LIGHT		ACCESS PANEL	
WALL MOUNT LIGHT		CEILING FAN			

REFLECTED CEILING PLAN NOTES


1) LEVEL 1 GYB-RC CEILING AT 11'-0" IS CONTINUOUS, WITH THE EXCEPTION OF ENCLOSING STEEL BEAMS AND LOAD BEARING WALLS, ABOVE ALL ACT AND GYB-CLG CEILINGS.
2) LEVELS 2, 3 AND 4 GYB CLG CEILING AT 8'-0" IS CONTINUOUS ABOVE ACT CEILINGS WITH THE EXCEPTION OF LOAD BEARING WALLS.
3) REFER TO MEP DWGS FOR ADDITIONAL LIGHT, HVAC AND PLUMBING FIXTURE TYPES AND SPECIFICATIONS.
4) SEE ENLARGED GUESTROOM PLANS FOR MORE INFORMATION.
5) AP, PROVIDE JL INDUSTRIES 12" X 12" FDWB - FIRE-RATED & INSULATED CONCEALED FRAME ACCESS PANEL WITH WALLBOARD BEAD. THOSE SHOWN ON THE PLANS ARE EXPOSED, IN ADDITION TO THESE SHOWN PROVIDE ACCESS PANELS IN THE RATED HORIZONTAL FLOOR ASSEMBLY ABOVE ACT CEILINGS AND WALLS WHERE REQUIRED BY MECH AND ELEC. PAINT TO MATCH WALL OR CEILING.
6) RECESSED LIGHT AND OTHER FIXTURES PENETRATING RATED HORIZONTAL FLOOR/CEILING ASSEMBLY REQUIRES GYB HOUSING. SEE A760/15.

ENLARGED PLAN GENERAL NOTES:


1. SEE SHEET A400 FOR TYPICAL MOUNTING HEIGHTS.
2. SEE ARCHITECTURAL MANUAL FOR FINISHES, MATERIAL AND BUILDING AND BATHROOM ACCESSORY SPECIFICATIONS.
3. PAINT MAY BE SUBSTITUED FOR WALLCOVERING, SEE SPECIFICATIONS.
4. SEE ELECTRICAL DRAWINGS FOR ADDITIONAL HEARING IMPARED ROOM DEVICES.
5. PROVIDE BACKING AND BLOCKING FOR EQUIPMENT AND FURNITURE AS REQUIRED BY MANUFACTURER.
6. FOR PROJECTS REQUIRING HARDWIRED INTERNET CONNECTION, LOCATE DATA OUTLET UNDER DESK ON THE EXTERIOR WALL SIDE.

SUBSTITUTION LIST


SPECIFIED	APPROVED FOR SUBSTITUTION
EXG-WC1	EXG-PT1
EXG-WC2	EXG-PT1 OR EXG-AK1
EXG-WC3	EXG-PT4 OR EXG-AK2
EXG-WC4	EXG-PT5 OR EXG-AK3
EXG-VF1	EXG-T1
EXG-B1	EXG-B5

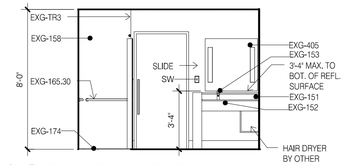


13 BATH DOOR
SCALE: 1/4" = 1'-0"

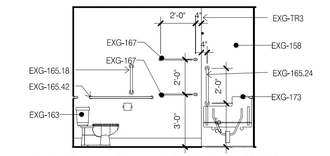


11 BATH TOILET
SCALE: 1/4" = 1'-0"

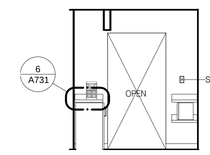


9 SLIDING DOOR
SCALE: 1/4" = 1'-0"

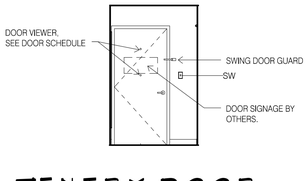


7 ENTRY DOOR
SCALE: 1/4" = 1'-0"

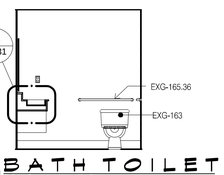


14 BATH TOILET
SCALE: 1/4" = 1'-0"

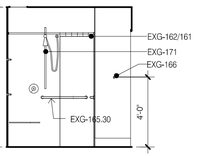


12 BATHTUB
SCALE: 1/4" = 1'-0"

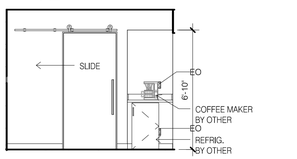


10 REFRESHMENTS
SCALE: 1/4" = 1'-0"

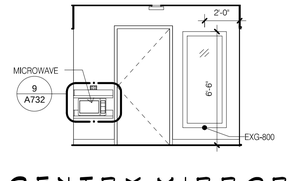


8 ENTRY MIRROR
SCALE: 1/4" = 1'-0"

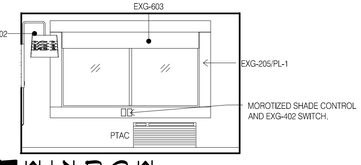


5 WINDOW
SCALE: 1/4" = 1'-0"

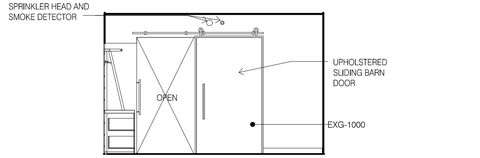


4 SLIDING DOOR
SCALE: 1/4" = 1'-0"

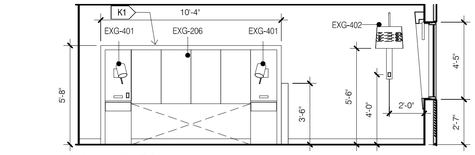


3 BED
SCALE: 1/4" = 1'-0"

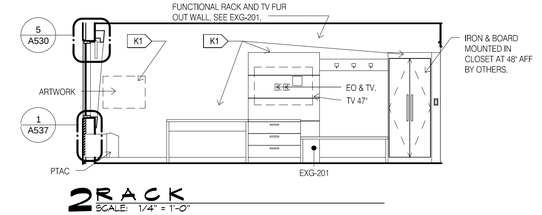


2 RACK
SCALE: 1/4" = 1'-0"

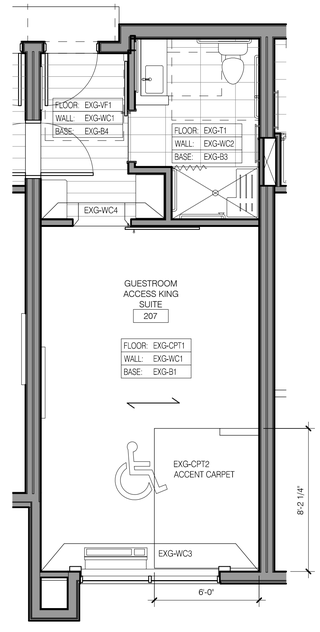


16 FINISHES
SCALE: 1/4" = 1'-0"

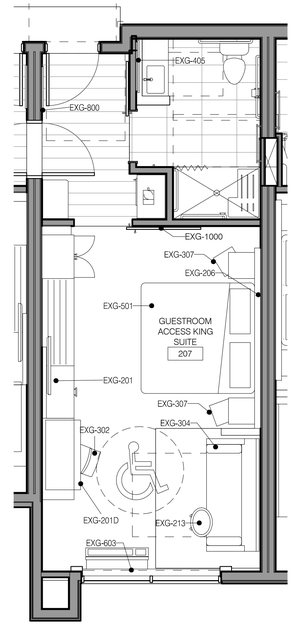

15 FFE
SCALE: 1/4" = 1'-0"

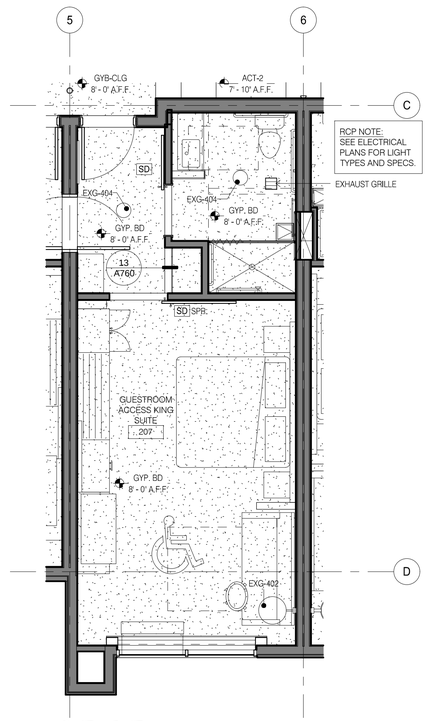

6 RCP
SCALE: 1/4" = 1'-0"

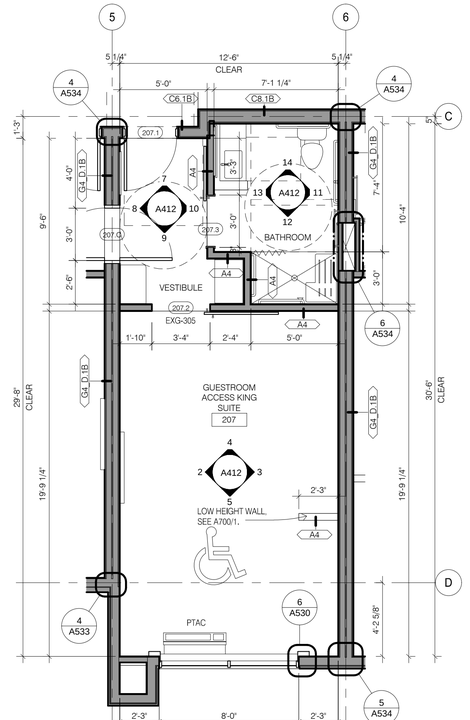

1 KING SUITE ACCESSIBLE
SCALE: 1/4" = 1'-0"

DAMMON
ENGINEERING, INC.
LOUISIANA & MISSISSIPPI
www.dammonengineering.com
info@dammonengineering.com
PH: 985.649.5832
Chief Engineer: Brian Mistich, PE
534 Old Spanish Trail
Slidell, LA 70458

#	DESCRIPTION	DATE
	REVISIONS	

SEAL:

PRELIMINARY NOT FOR CONSTRUCTION

LOCATION NUMBER: 16777
IN CODE: BTRJC

HOLIDAY INN EXPRESS

MIKE DESAI
SHADY PARK DRIVE LOT 9
DENHAM SPRINGS, LA

JOB No:	2321
DRAWN BY:	JASM
DATE:	06-15-17
CHECKED BY:	CKD

THESE PLANS AND SPECIFICATIONS, AS INSTRUMENTS OF SERVICE, ARE AND SHALL REMAIN THE PROPERTY OF DAMMON ENGINEERING, AND ARE NOT INTENDED FOR USE ON ANY OTHER PROJECT. THE VISUAL CONTACT WITH THESE PLANS AND SPECIFICATIONS SHALL CONSTITUTE PRIMA FACIE EVIDENCE OF THE ACCEPTANCE OF THESE RESTRICTIONS.

SHEET TITLE:
GUESTROOM KING SUITE ACCESSIBLE

DRAWING NUMBER:

A412

SHEET No: - of #

PLT NAME: J:\... Holiday\A311... Mike Desai - Holiday Inn Express (DAMMON)\Current Drawings\A411_GR KING SUITE.dwg, PLOT DATE & TIME: Wednesday, October 25, 2017 12:58:41 PM

REFLECTED CEILING PLAN LEGEND

FLUORESCENT LIGHT (2'-0"x4'-0")		EXIT LIGHT		RETURN/EXHAUST GRILLE	
FLUORESCENT LIGHT (2'-0"x2'-0")		ACCESS PANEL (1'-0"x1'-0" UNO)	AP	LINEAR DIFFUSER	
DOWNLIGHT		SMOKE DETECTORS	SD	SUPPLY AIR DIFFUSER	
PENDANT LIGHT		SPEAKERS	S	SPRINKLER HEADS WALL MOUNT	SPR.
WALL WASH LIGHT		FIRE ALARM/HORN/STROBE	F	SPRINKLER HEADS	
STRIP LIGHTS (RACK AND HEADBOARDS)		CEILING LIGHT		ACCESS PANEL	
WALL MOUNT LIGHT		CEILING FAN			

REFLECTED CEILING PLAN NOTES


1) LEVEL 1 GYB-RC CEILING AT 11'-0" IS CONTINUOUS, WITH THE EXCEPTION OF ENCLOSING STEEL BEAMS AND LOAD BEARING WALLS, ABOVE ALL ACT AND GYB-CLG CEILINGS.
2) LEVELS 2, 3 AND 4 GYB CLG CEILING AT 8'-0" IS CONTINUOUS ABOVE ACT CEILINGS WITH THE EXCEPTION OF LOAD BEARING WALLS.
3) REFER TO MEP DWGS FOR ADDITIONAL LIGHT, HVAC AND PLUMBING FIXTURE TYPES AND SPECIFICATIONS.
4) SEE ENLARGED GUESTROOM PLANS FOR MORE INFORMATION.
5) AP. PROVIDE JL INDUSTRIES 12" X 12" FDWB - FIRE-RATED & INSULATED CONCEALED FRAME ACCESS PANEL WITH WALLBOARD BEAD. THOSE SHOWN ON THE PLANS ARE EXPOSED, IN ADDITION TO THESE SHOWN PROVIDE ACCESS PANELS IN THE RATED HORIZONTAL FLOOR ASSEMBLY ABOVE ACT CEILINGS AND WALLS WHERE REQUIRED BY MECH AND ELEC. PAINT TO MATCH WALL OR CEILING.
6) RECESSED LIGHT AND OTHER FIXTURES PENETRATING RATED HORIZONTAL FLOOR/CEILING ASSEMBLY REQUIRES GYB HOUSING. SEE A760/15.

ENLARGED PLAN GENERAL NOTES:


1. SEE SHEET A400 FOR TYPICAL MOUNTING HEIGHTS.
2. SEE ARCHITECTURAL MANUAL FOR FINISHES, MATERIAL AND BUILDING AND BATHROOM ACCESSORY SPECIFICATIONS.
3. PAINT MAY BE SUBSTITUED FOR WALLCOVERING. SEE SPECIFICATIONS.
4. SEE ELECTRICAL DRAWINGS FOR ADDITIONAL HEARING IMPARED ROOM DEVICES.
5. PROVIDE BACKING AND BLOCKING FOR EQUIPMENT AND FURNITURE AS REQUIRED BY MANUFACTURER.
6. FOR PROJECTS REQUIRING HARDWIRED INTERNET CONNECTION, LOCATE DATA OUTLET UNDER DESK ON THE EXTERIOR WALL SIDE.

SUBSTITUTION LIST


SPECIFIED	APPROVED FOR SUBSTITUTION
EXG-WC1	EXG-PT1
EXG-WC2	EXG-PT1 OR EXG-AK1
EXG-WC3	EXG-PT4 OR EXG-AK2
EXG-WC4	EXG-PT5 OR EXG-AK3
EXG-VF1	EXG-T1
EXG-B1	EXG-B5

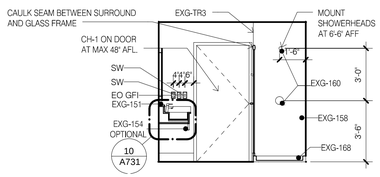


13 BATH DOOR
SCALE: 1/4" = 1'-0"

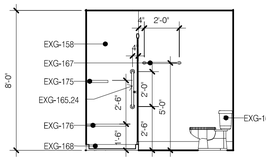


11 BATH TOILET
SCALE: 1/4" = 1'-0"

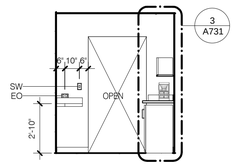


9 SLIDING DOOR
SCALE: 1/4" = 1'-0"

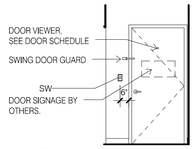


7 ENTRY DOOR
SCALE: 1/4" = 1'-0"

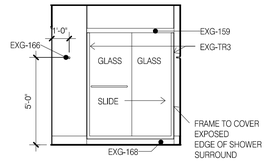


14 BATH SHOWER
SCALE: 1/4" = 1'-0"

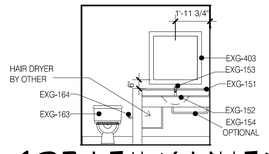


12 BATH VANITY
SCALE: 1/4" = 1'-0"

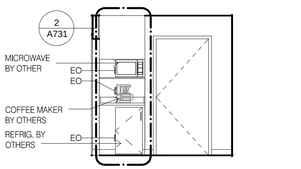


10 REFRESHMENTS
SCALE: 1/4" = 1'-0"

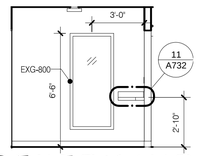


8 ENTRY MIRROR
SCALE: 1/4" = 1'-0"

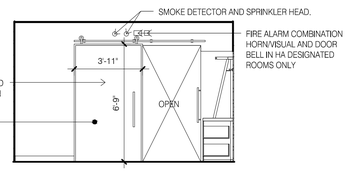


5 SLIDING DOOR
SCALE: 1/4" = 1'-0"

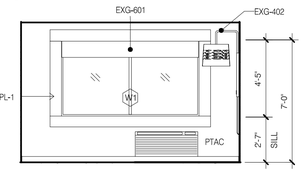


4 WINDOW
SCALE: 1/4" = 1'-0"

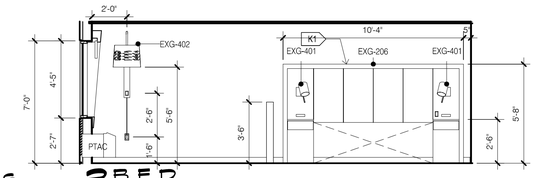


3 BED
SCALE: 1/4" = 1'-0"

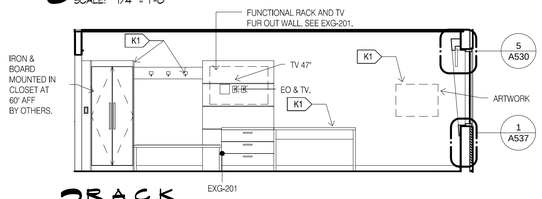


2 RACK
SCALE: 1/4" = 1'-0"

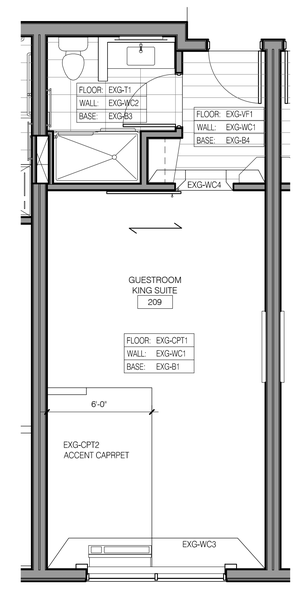


16 FINISHES
SCALE: 1/4" = 1'-0"

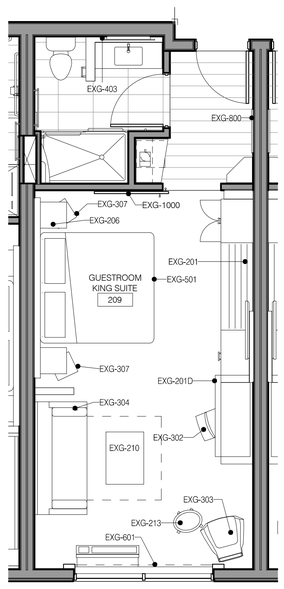

15 FFE
SCALE: 1/4" = 1'-0"

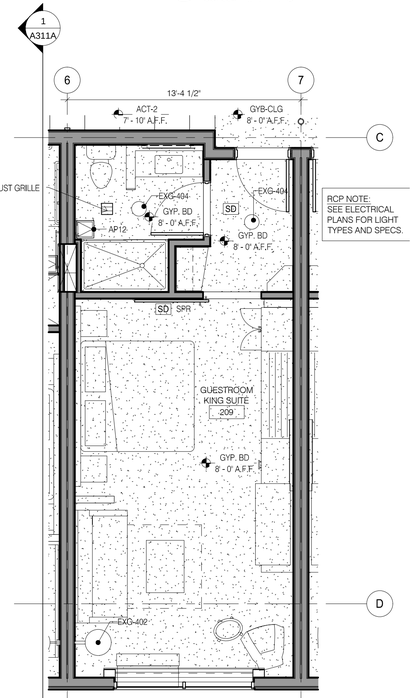

6 RCP
SCALE: 1/4" = 1'-0"

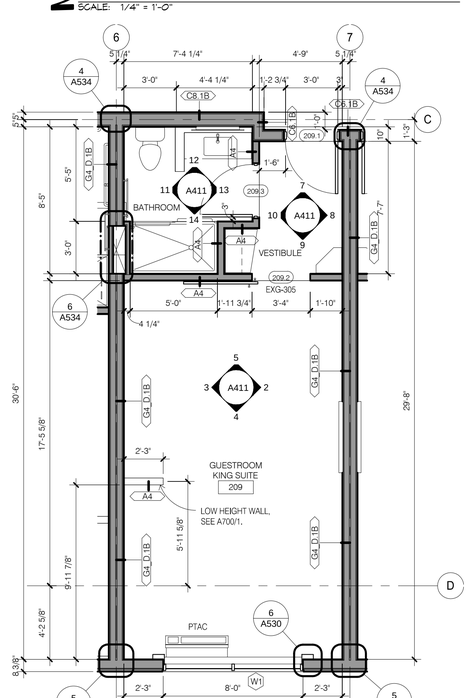

1 KING SUITE
SCALE: 1/4" = 1'-0"

DAMMON
ENGINEERING, INC.
LOUISIANA & MISSISSIPPI
www.dammonengineering.com
info@dammonengineering.com
PH: 985.649.3832
Chief Engineer: Brian Mistich, PE
554 Old Spanish Trail
Slidell, LA 70458

#	DESCRIPTION	DATE
	REVISIONS	

SEAL:

PRELIMINARY NOT FOR CONSTRUCTION

LOCATION NUMBER: 16777
INN CODE: BTRJC
HOLIDAY INN EXPRESS
MIKE DESAI
SHADY PARK DRIVE LOT 9
DENHAM SPRINGS, LA

JOB No:	2321
DATE:	06-15-17
DRAWN BY:	JASH
CHECKED BY:	CKD

All plans, sketches, drawings, specifications, designs and arrangements represented thereon are and shall remain the property of Dammon Engineering and are not to be used in whole or part for any work by any person, firm or corporation other than that for which they are prepared. Any reuse, disclosure, loan, copying or alteration without the written permission of Dammon Engineering shall be a violation of the rights of Dammon Engineering.

SHEET TITLE:
GUESTROOM KING SUITE

DRAWING NUMBER:
A411

SHEET No: - of #

FILE NAME: J:_Holiday Inn Express (DS)\Drawings\Current Drawings\A410 GR KING STANDARD.dwg PLOT DATE & TIME: Wednesday, October 25, 2017 12:58:53 PM

REFLECTED CEILING PLAN LEGEND

FLUORESCENT LIGHT (2'-0"x4'-0")		EXIT LIGHT		RETURN/EXHAUST GRILLE	
FLUORESCENT LIGHT (2'-0"x2'-0")		ACCESS PANEL (1'-0"x1'-0" UNO)	AP	LINEAR DIFFUSER	
DOWNLIGHT		SMOKE DETECTORS	SD	SUPPLY AIR DIFFUSER	
PENDANT LIGHT		SPEAKERS	S	SPRINKLER HEADS WALL MOUNT	SPR.
WALL WASH LIGHT		FIRE ALARM/HORN/STROBE	F	SPRINKLER HEADS	
STRIP LIGHTS (RACK AND HEADBOARDS)		CEILING LIGHT		ACCESS PANEL	
WALL MOUNT LIGHT		CEILING FAN			

REFLECTED CEILING PLAN NOTES


1) LEVEL 1 GYB-RC CEILING AT 11'-0" IS CONTINUOUS, WITH THE EXCEPTION OF ENCLOSING STEEL BEAMS AND LOAD BEARING WALLS, ABOVE ALL ACT AND GYB-CLG CEILINGS.
2) LEVELS 2, 3 AND 4 GYB CLG CEILING AT 8'-0" IS CONTINUOUS ABOVE ACT CEILINGS WITH THE EXCEPTION OF LOAD BEARING WALLS.
3) REFER TO MEP DWGS FOR ADDITIONAL LIGHT, HVAC AND PLUMBING FIXTURE TYPES AND SPECIFICATIONS.
4) SEE ENLARGED GUESTROOM PLANS FOR MORE INFORMATION.
5) AP. PROVIDE JL INDUSTRIES 12" X 12" FDWB - FIRE-RATED & INSULATED CONCEALED FRAME ACCESS PANEL WITH WALLBOARD BEAD, THOSE SHOWN ON THE PLANS ARE EXPOSED, IN ADDITION TO THESE SHOWN PROVIDE ACCESS PANELS IN THE RATED HORIZONTAL FLOOR ASSEMBLY ABOVE ACT CEILINGS AND WALLS WHERE REQUIRED BY MECH AND ELEC. PAINT TO MATCH WALL OR CEILING.
6) RECESSED LIGHT AND OTHER FIXTURES PENETRATING RATED HORIZONTAL FLOOR/CEILING ASSEMBLY REQUIRES GYB HOUSING, SEE A760/15.

ENLARGED PLAN GENERAL NOTES:


1. SEE SHEET A400 FOR TYPICAL MOUNTING HEIGHTS.
2. SEE ARCHITECTURAL MANUAL FOR FINISHES, MATERIAL AND BUILDING AND BATHROOM ACCESSORY SPECIFICATIONS.
3. PAINT MAY BE SUBSTITUED FOR WALLCOVERING, SEE SPECIFICATIONS.
4. SEE ELECTRICAL DRAWINGS FOR ADDITIONAL HEARING IMPARED ROOM DEVICES.
5. PROVIDE BACKING AND BLOCKING FOR EQUIPMENT AND FURNITURE AS REQUIRED BY MANUFACTURER.
6. FOR PROJECTS REQUIRING HARDWIRED INTERNET CONNECTION, LOCATE DATA OUTLET UNDER DESK ON THE EXTERIOR WALL SIDE.

SUBSTITUTION LIST


SPECIFIED	APPROVED FOR SUBSTITUTION
EXG-WC1	EXG-PT1
EXG-WC2	EXG-PT1 OR EXG-AK1
EXG-WC3	EXG-PT4 OR EXG-AK2
EXG-WC4	EXG-PT5 OR EXG-AK3
EXG-VF1	EXG-T1
EXG-B1	EXG-B5

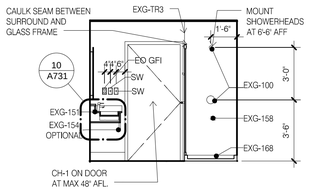


13 BATH DOOR
SCALE: 1/4" = 1'-0"

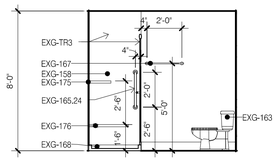


11 BATH TOILET
SCALE: 1/4" = 1'-0"

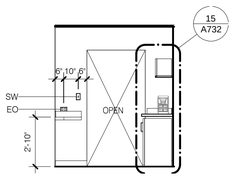


9 SLIDING DOOR
SCALE: 1/4" = 1'-0"

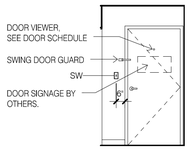


7 ENTRY DOOR
SCALE: 1/4" = 1'-0"

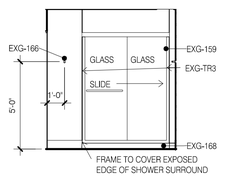


14 BATH SHOWER
SCALE: 1/4" = 1'-0"

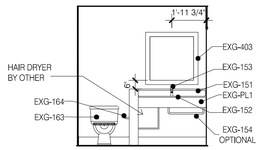


12 BATH VANITY
SCALE: 1/4" = 1'-0"

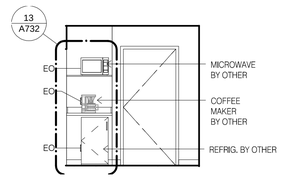


10 REFRESHMENTS
SCALE: 1/4" = 1'-0"

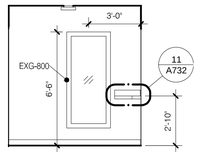


8 ENTRY MIRROR
SCALE: 1/4" = 1'-0"

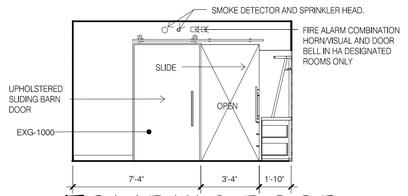


5 SLIDING DOOR
SCALE: 1/4" = 1'-0"

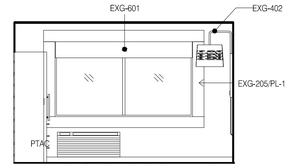


4 WINDOW
SCALE: 1/4" = 1'-0"

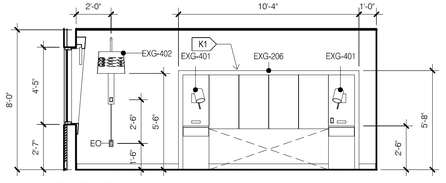


3 BED
SCALE: 1/4" = 1'-0"

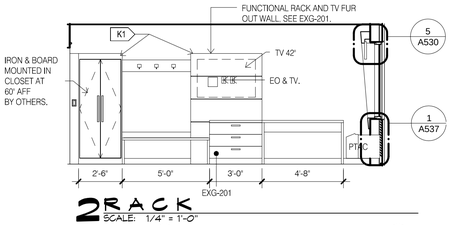


2 RACK
SCALE: 1/4" = 1'-0"

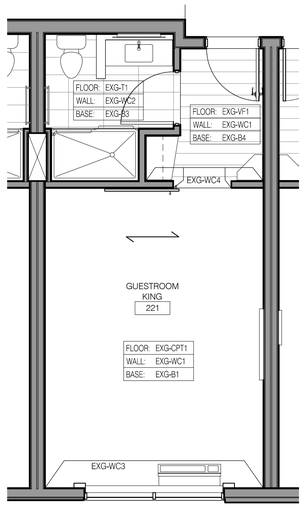


16 FINISHES
SCALE: 1/4" = 1'-0"

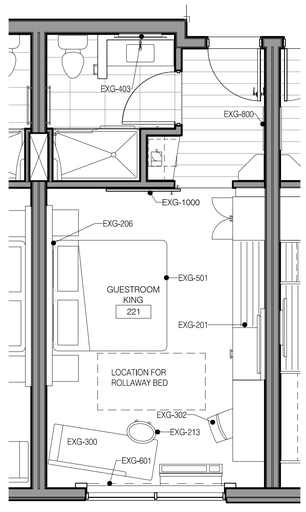

15 FFE
SCALE: 1/4" = 1'-0"

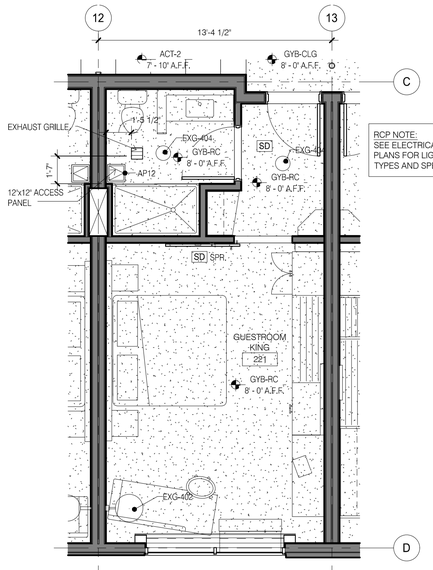

6 RCP
SCALE: 1/4" = 1'-0"

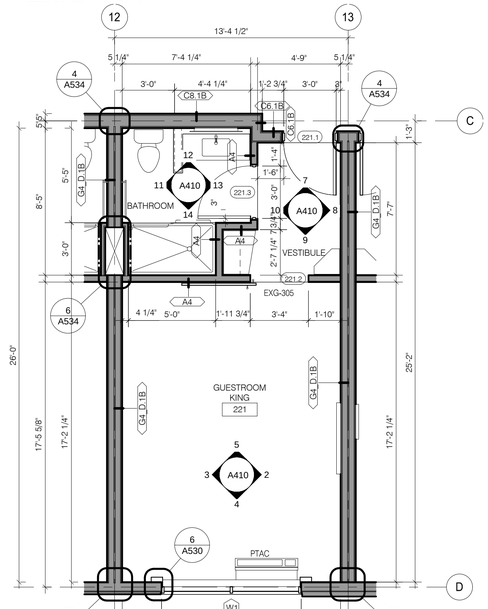

1 KING STANDARD
SCALE: 1/4" = 1'-0"

DAMMON ENGINEERING, INC.
LOUISIANA & MISSISSIPPI
www.dammonengineering.com
info@dammonengineering.com
PH: 985.649.5832
Chief Engineer: Brian Mistich, PE
554 Old Spanish Trail
Slidell, LA 70458

REVISIONS

#	DESCRIPTION	DATE

SEAL:

PRELIMINARY NOT FOR CONSTRUCTION

LOCATION NUMBER: 16777
INN CODE: BTRJC

HOLIDAY INN EXPRESS

MIKE DESAI
SHADY PARK DRIVE, LOT 9
DENHAM SPRINGS, LA

JOB No:	DATE:	CHECKED BY:
2321	06-15-17	CKD
DRAWN BY:		
JASM		

© 2017 DAMMON ENGINEERING, INC. ALL RIGHTS RESERVED. THESE PLANS ARE AND SHALL REMAIN THE PROPERTY OF DAMMON ENGINEERING, AND ARE NOT TO BE USED IN WHOLE OR IN PART FOR ANY OTHER PROJECT WITHOUT THE EXPRESS WRITTEN CONSENT OF DAMMON ENGINEERING, INC. VISUAL CONTACT WITH THESE PLANS SHALL CONSTITUTE PRIMA FACIE EVIDENCE OF ACCEPTANCE OF THESE RESTRICTIONS.

SHEET TITLE:
GUESTROOM KING STANDARD


DRAWING NUMBER:

A410


SHEET No: - of #

FILE NAME: J:\... Holiday Inn Express 205\Drawings\Current Drawings\A408 DUMPSTER PLAN DETS.dwg PLOT DATE & TIME: Wednesday, October 25, 2017 1:27:01 PM


NOTE:
SIZE AND CONFIGURATION TO BE VERIFIED AND FINALIZED
BY OWNERS TRASH AND RECYCLING DUMPSTER SIZES.

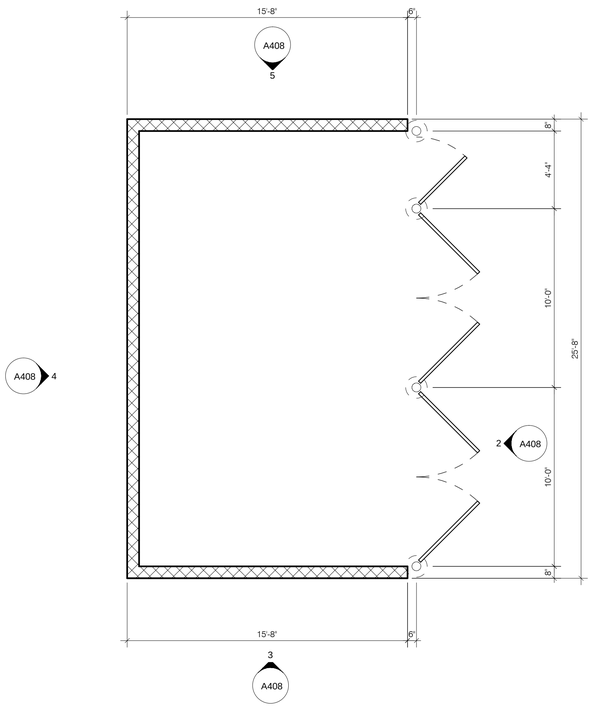


1 GARBAGE AND RECYCLING ENCLOSER PLAN
SCALE: 1/4" = 1'-0"

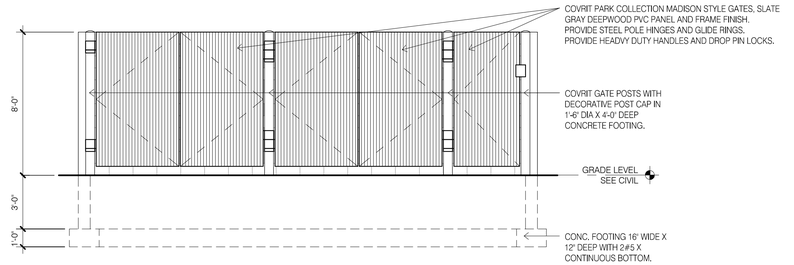


2 GARBAGE ENCLOSER-EAST
SCALE: 1/4" = 1'-0"

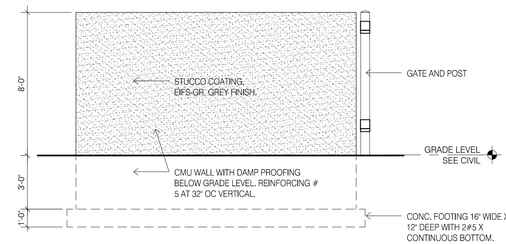

3 GARBAGE ENCLOSER-SOUTH
SCALE: 1/4" = 1'-0"

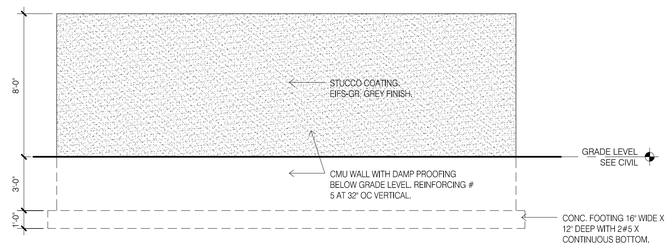

4 GARBAGE ENCLOSER-WEST
SCALE: 1/4" = 1'-0"

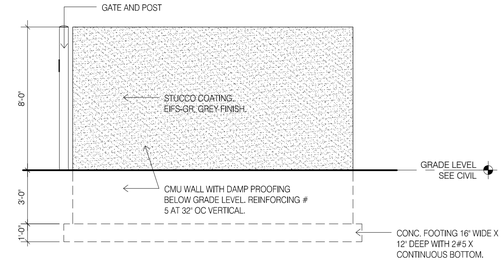

5 GARBAGE ENCLOSER-NORTH
SCALE: 1/4" = 1'-0"

DAMMON ENGINEERING, INC.
LOUISIANA & MISSISSIPPI
www.dammonengineering.com
info@dammonengineering.com
PH: 985.649.3822
Chief Engineer: Brian Mistich, PE
534 Old Spanish Trail
Slidell, LA 70458

REVISIONS

#	DESCRIPTION	DATE

SEAL:

PRELIMINARY NOT FOR CONSTRUCTION

LOCATION NUMBER: 16777
INN CODE: BTRJC

HOLIDAY INN EXPRESS

MIKE DESAI
SHADY PARK DRIVE LOT 9
DENHAM SPRINGS, LA

JOB No:	2321
DRAWN BY:	JTL
DATE:	06-15-17
CHECKED BY:	CKD

All ideas, designs, and arrangements indicated or represented by this set of drawings are and shall remain the property of Dammon Engineering, Inc. and were created, evolved and developed for use on and in connection with the specified project. None of such ideas, designs, and arrangements shall be used by or disclosed to any person, firm or corporation for any purpose whatsoever without the written permission of Dammon Engineering, Inc.


SHEET TITLE:
DUMPSTERS PLAN DETS

DRAWING NUMBER:


A408

SHEET No: - of #


FILE NAME: J:\-- Holiday Inn Express (07)\Drawings\Current Drawings\A406 CANOPY CONSTRUCTION DETS.dwg PLOT DATE & TIME: Wednesday, October 25, 2017 12:27:07 PM

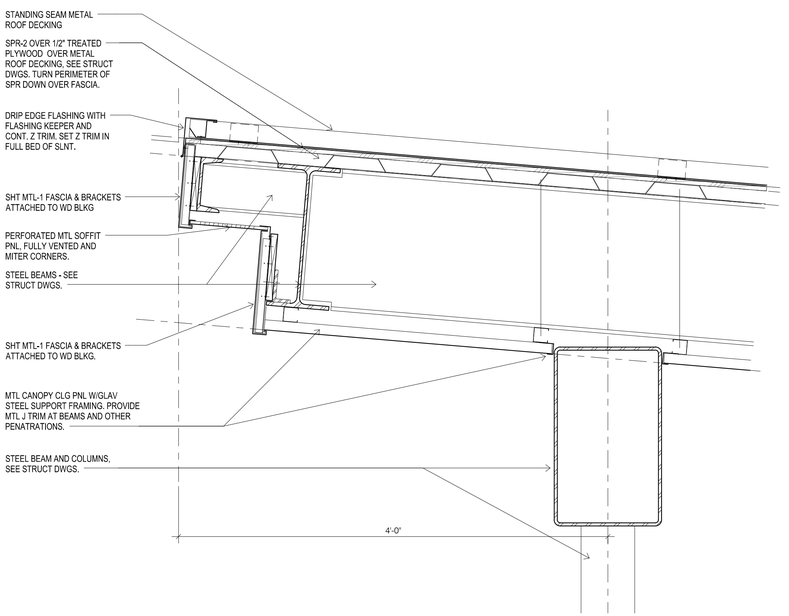


1 CANOPY EDGE HIGH END
SCALE: 1 1/2" = 1'-0"

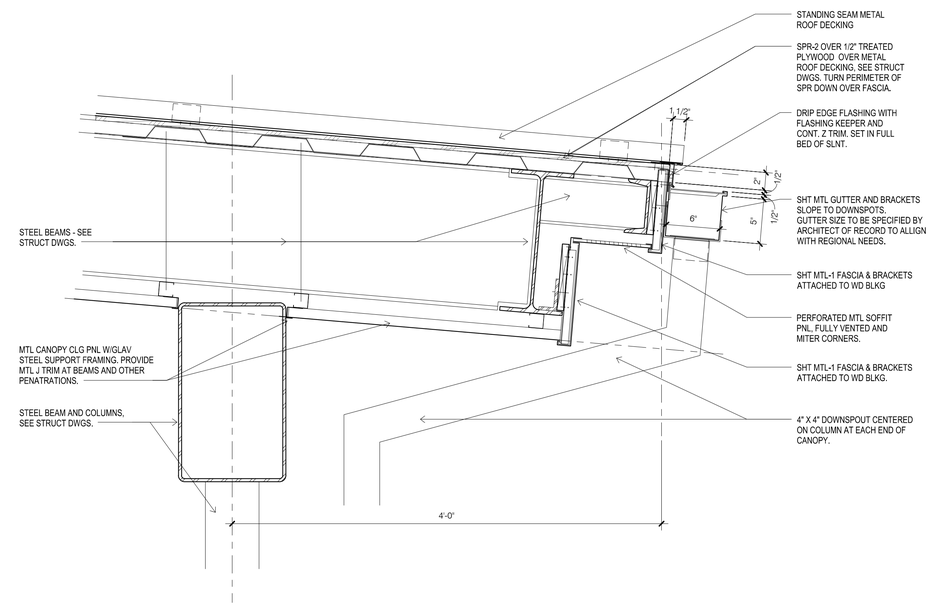


2 CANOPY EDGE LOW END
SCALE: 1 1/2" = 1'-0"

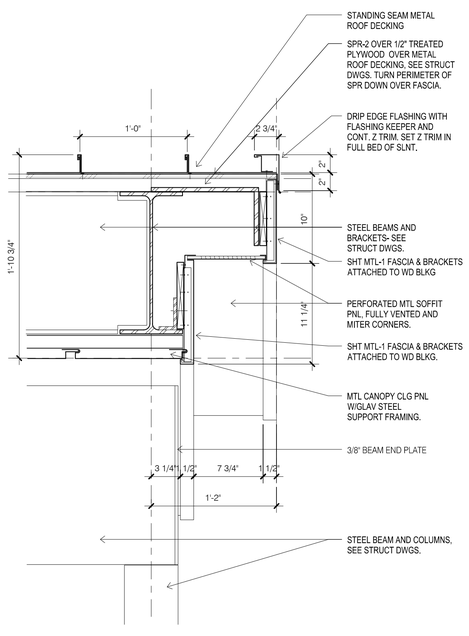

3 CANOPY EDGE
SCALE: 1 1/2" = 1'-0"

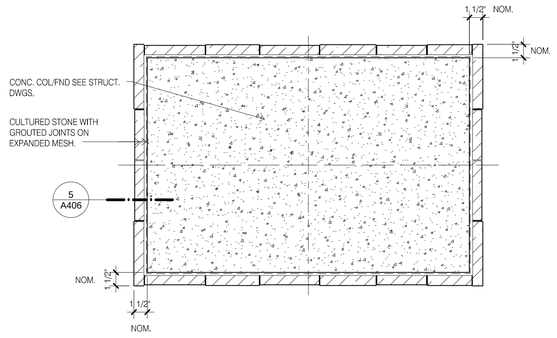

4 CANOPY COLUMN PLAN
SCALE: 1 1/2" = 1'-0"

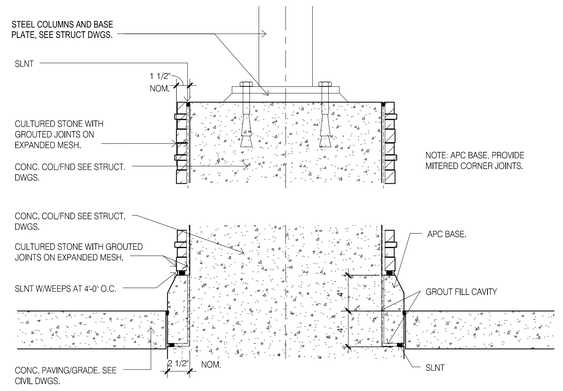

5 CANOPY COLUMN SECTION
SCALE: 1 1/2" = 1'-0"

DAMMON ENGINEERING, INC.
LOUISIANA & MISSISSIPPI
www.dammonengineering.com
info@dammonengineering.com
PH: 985.641.8812
Chief Engineer: Brian Mistich, PE
554 Old Spanish Trail
Slidell, LA 70458

#	DESCRIPTION	DATE
	REVISIONS	

SEAL:

PRELIMINARY NOT FOR CONSTRUCTION

LOCATION NUMBER: 16777
IN CODE: BTRJC

HOLIDAY INN EXPRESS

MIKE DESAI
SHADY PARK DRIVE LOT 9
DENHAM SPRINGS, LA

JOB No:	2321
DRAWN BY:	JC
DATE:	06-15-17
REVISIONS:	CONSTRUCTION DETS


The ideas, designs, and arrangements of plans, specifications, and drawings represented thereon are the property of Dammon Engineering, Inc. and were created, evolved, and developed for use on the project described herein. None of such ideas, designs, arrangements or plans shall be used by or disclosed to any person, firm or corporation for any purpose whatsoever without the written permission of Dammon Engineering, Inc. Visual contact with these plans shall constitute prima facie evidence of the acceptance of these restrictions.

SHEET TITLE:
CANOPY CONSTRUCTION DETS


DRAWING NUMBER:

A406


SHEET No: - of #

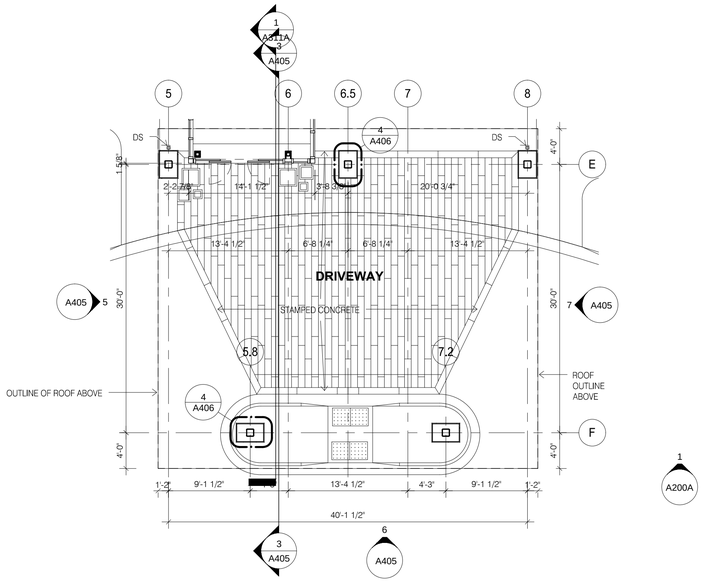


1 CANOPY PLAN
SCALE: 1/8" = 1'-0"

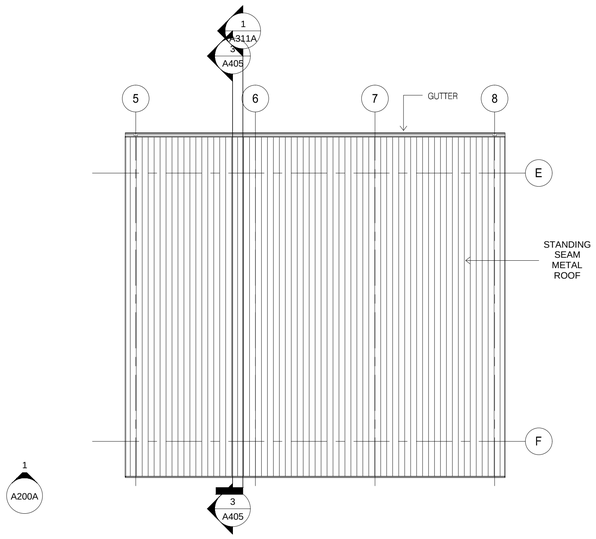


2 CANOPY ROOF PLAN
SCALE: 1/8" = 1'-0"

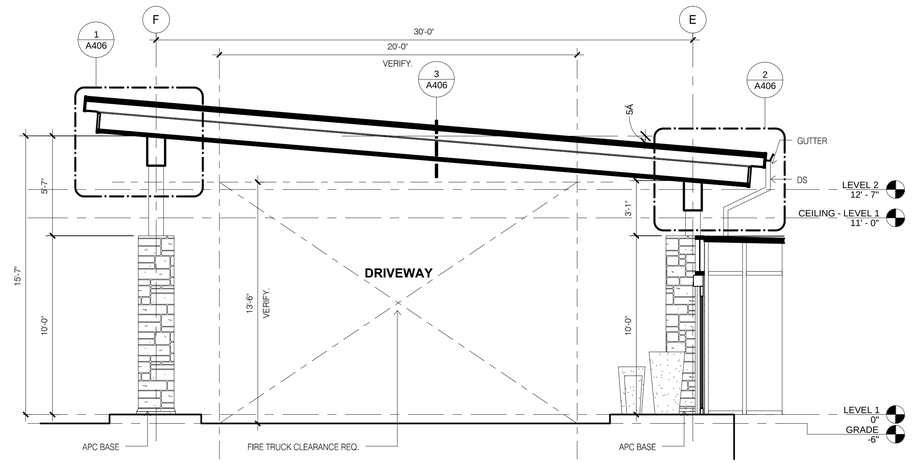


3 CANOPY SECTION
SCALE: 1/4" = 1'-0"

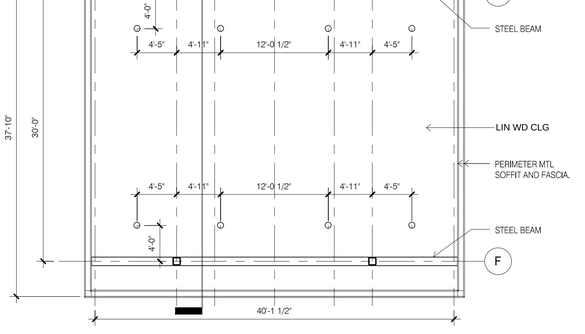


4 CANOPY RCP
SCALE: 1/8" = 1'-0"

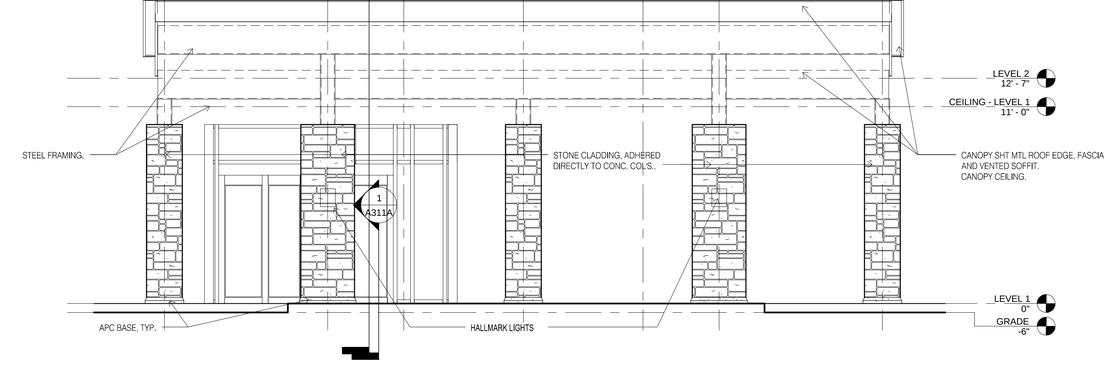

6 CANOPY-SOUTH ELEVATION
SCALE: 1/4" = 1'-0"

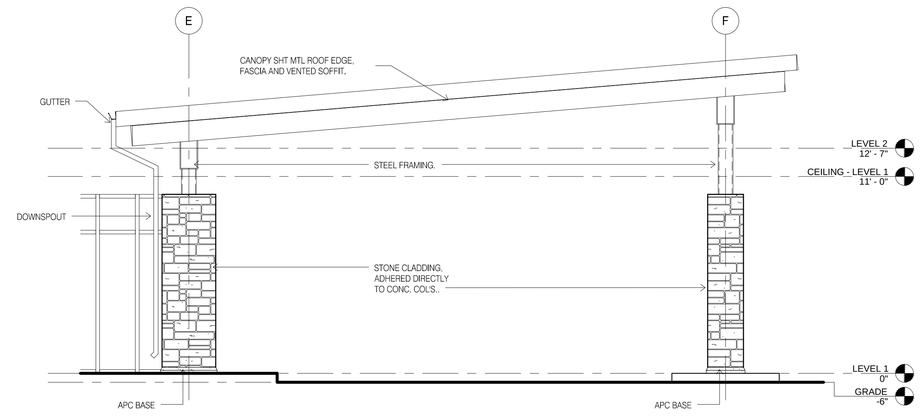

5 CANOPY-WEST ELEVATION
SCALE: 1/4" = 1'-0"

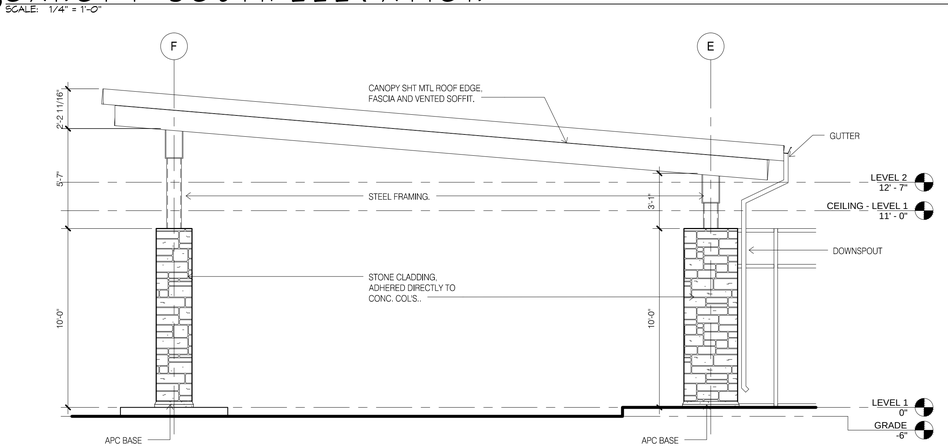

7 CANOPY-EAST ELEVATION
SCALE: 1/4" = 1'-0"

DAMMON ENGINEERING, INC.
LOUISIANA & MISSISSIPPI
www.dammonengineering.com
info@dammonengineering.com
PH: 985.649.5832
Chief Engineer: Brian Mistich, PE
5540 Cleary Trail
Slidell, LA 70458

REVISIONS

#	DESCRIPTION	DATE

SEAL:

PRELIMINARY NOT FOR CONSTRUCTION

LOCATION NUMBER: 16777
INN CODE: BTRJC

THE OXFORD EXPRESS - SLIDELL

MIKE DESAI
SHADY PARK DRIVE, LOT 9
DENHAM SPRINGS, LA

JOB No:	DATE:	CHECKED BY:
2321	06-15-17	CKD
DRAWN BY:	JTL	

© COPYRIGHT 2017 DAMMON ENGINEERING, INC. ALL RIGHTS RESERVED. This plan is the property of Dammon Engineering, and shall not be altered without the written consent of Dammon Engineering. Dammon Engineering shall not be responsible for any changes made to this plan by any other party. Any reuse of this plan for any other project, or the extension of this project to which the plans were prepared, shall be without liability to Dammon Engineering, and any such reuse without written consent of Dammon Engineering shall be at the user's sole risk and without liability to Dammon Engineering.

SHEET TITLE:
CANOPY PLANS AND ELE

DRAWING NUMBER:
A405

SHEET No: - of #

FILE NAME: J:_Index Work\2321 - Mike Desai - Holiday Inn Express SD\Drawings\Current Drawings\A405 CANOPY PLANS AND ELE.dwg PLOT DATE & TIME: Wednesday, October 25, 2017 12:27:16 PM

FILE NAME: J:_Holiday Homes\2321 - Lake Forest - Holiday Inn Express (DS)\Drawings\Current Drawings\A400 TYPICAL MOUNTING HEIGHTS.dwg PLOT DATE & TIME: Wednesday, October 25, 2017 1:57:23 PM

BUILDING AND BATHROOM ACCESSORY PRODUCT SELECTION SCHEDULE

CH-1; Bobrick B-6707 satin finished stainless steel finished single utility/coat hook.

CH-S; Bobrick B-232x24 satin finished stainless steel finished coat hook strip 24" long with 3 hooks.

CG-1; C-S Group VA-200N Acrovyn 4000 series 1-1/2" corner guard set 4" AFFL or too match room base. Color 933 Mission White.

CG-2. C-S Group VA-200N Acrovyn 4000 series 1-1/2" corner guard set 4" AFFL or too match room base. Color; Danube 233.

CG-3; C-S Group VA-200N Acrovyn 4000 series 1-1/2" corner guard set 4" AFFL or too match room base. Color; Russet #321

CG-4; C-S Group VA-200N Acrovyn 4000 series 1-1/2" corner guard set 4" AFFL or too match room base. Color; Cellery #311

DCS; Bobrick KB110-SSWM horizontal surface mounted baby/diaper changing station with satin stainless steel veneer. Color SST/Grey.

FSB; Bobrick B-5181 reversible ADA compliant folding shower bench/seat.

GB; Bobrick B-6806.99 series peened satin stainless steel finished grab bars for accessible toilet and shower stalls, size varies.

MIR FR SH. Bobrick B-292 1830 seried welded satin stainless steel finish framed mirror with 5" shelf, 18" x 30".

MOP-1, Bobrick B-239 satin stainless steel finished mop and broom holder with utility shelf.

PC; Personal Computer or Monitor wall mounting bracket provided by owner.

PTC; Bobrick B-262 classic series satin stainless steel finished surface mounted paper towel cabinet for folded paper.

SDISP, Bobrick B-2111 classic series surface mounted soap dispensers with satin stainless steel finish.

SND, Bobrick B-270 contura series surface mounted satin stainless steel finish sanitary napkin dispenser.

TPH; Bobrick B-6867 classic series surface mounted satin stainless steel finish two roll toilet paper holder.

US-1; Bobrick B-298 satin stainless steel finished utility shelf 8" x 24".


FIRE PROTECTION PRODUCTS.

FIRE EXTINGUISHER CABINET (FEC)
JL INDUSTRIES AMBASSADOR SERIES SEMI RECESSED CABINET.
STEEL CONSTRUCTION, COLOR WHITE.
TUBE SIZE 10 1/2" X 24" X 5 1/2" WITH 1 1/2" SQUARE EDGE TRIM.
VERTICAL DUO STYLE DOOR WITH SAFETY GLASS AND VERTICAL DOOR PULL.
ETCHED VERTICAL LETTERING ON GLASS PANEL.
1 HOUR FIRE RATED WHERE LOCATED IN 1 HOUR RATED WALLS.
PROVIDE FIRE EXTINGUISHER AS SPECIFIED.


TYPICAL MOUNTING HEIGHT GENERAL NOTES

1. PROVIDE EQUIPMENT, FIXTURE AND FITTING SUPPORT WOOD OR SHEET METAL BLOCKING IN ACCORDANCE WITH MANUFACTURERS INSTRUCTIONS AND RECOMMENDATIONS, TYP. UNO. SEE ALSO TYPICAL PARTITION BLOCKING DETAILS A900.


2. REFER TO PLANS AND SPECIFIC ELEVATION FOR EQUIPMENT, FIXTURE AND FITTING LOCATIONS.

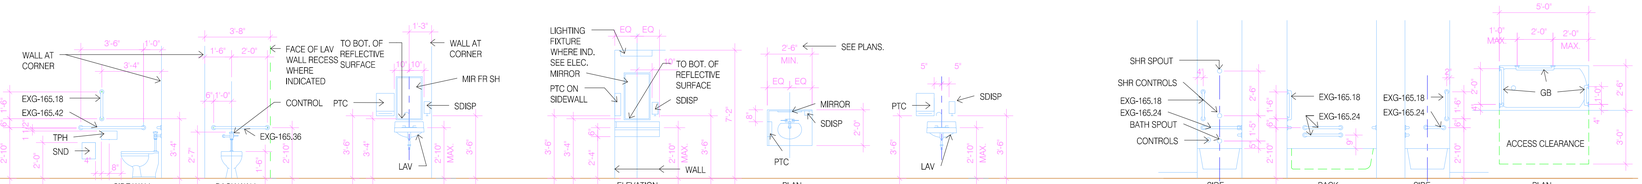


DESCRIPTION	TOILET/WATER CLOSETS ACCESSIBLE	LAVATORY BASIN/BATHROOMS	BATHROOM SINK	LAVATORY BASIN/HANDWASH STATION	BATHTUB
NOTES :	1. SND - SANITARY NAPKIN PISPOSAL. PROVIDE AT UNISEX. & WOMEN'S PATIENT BATHROOMS ONLY. 2. GB - GRAB BARS. AT NON-ACCESSIBLE WATER CLOSETS OMIT GRAB BARS. 3. FLUSH VALVE/CONTROL MUST BE LOCATED ON THE OUTSIDE OR WIDE SIDE OF THE TOILET. 4. GB BLKG TO BE DESIGNED FOR 250 LB LAT. AND DEAD LOADS.	1. SEE PLAN FOR SPECIFIC LOCATION CONDITION 2. SDISD & PTC-BY OWNER. INSTALLED BY CONTRACTOR. 3. ENSURE MIN. 2'-3" X 8" DEEP KNEE SPACE. 4. EXPOSED HOT AND COLD WATER PIPES ARE TO BE INSULATED.	1. SEE PLAN FOR SPECIFIC LOCATION CONDITION 2. SDISD & PTC-BY OWNER. INSTALLED BY CONTRACTOR. 3. ENSURE MIN. 2'-3" X 8" DEEP KNEE SPACE. 4. EXPOSED HOT AND COLD WATER PIPES ARE TO BE INSULATED.	1. SEE PLAN FOR SPECIFIC LOCATION CONDITION 2. SDISD & PTC BY OWNER. INSTALLED BY CONTRACTOR 3. ENSURE MIN. 2'-3" X 8" DEEP KNEE SPACE. 4. EXPOSED HOT AND COLD WATER PIPES ARE TO BE INSULATED.	1. REMOVABLE BATHTUB SEAT TO BE PROVIDED WITH BATHTUB. 2. GB BLKG TO BE DESIGNED FOR 250 LB LAT. AND DEAD LOADS.

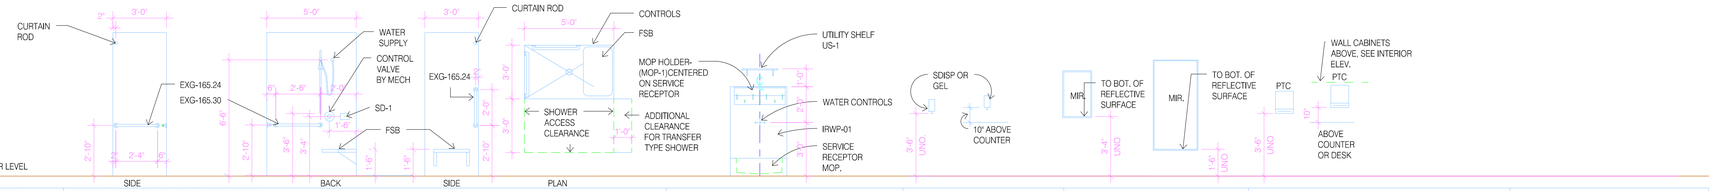


DESCRIPTION	ACCESSIBLE SHOWER - ROLL IN SHOWER WITH SEAT	HOUSEKEEPING/EVS CLOSET	SOAP/GEL/FOAM DISP.	MIRROR MIR-8	PAPER TOWEL CAB/WR
NOTES :	1. 36" X 60" CLEAR ACCESSIBLE STANDARD ROLL IN SHOWER. DIMENSIONS ARE MINIMUM CLEAR INSIDE INCLUDING FINISHES. 2. PROVIDE HAND HELD SHOWER WITH SLIDE BAR, ADJUSTABLE MECHANISE AND BE OPERABLE WITH ONE HAND WITHOUT TIGHT GRASPING OR TWISTING OF THE WRIST. MAX. 5 LB FORCE TO OPERATE. 3. GB BLKG TO BE DESIGNED FOR 250 LB LAT. AND DEAD LOADS. 4. HAND HELD SHOWER MUST HAVE A NON-POSITIVE SHUT OFF AND A HOSE THAT IS 59" LONG MIN.	1. UTILITY SHELF 24" LONG UNO. 2. WATER CONTROLS AND SERVICE RECEPTOR. REFER MECHANICAL DRAWINGS.	1. XXX	1. SEE PLANS FOR MIRROR TYPE. 2. MIR-1 = 18'x 30" UNO. 3. MIR-8 = 30'x 60" UNO. 4. MOUNTING HEIGHT TO BOTTOM OF GLASS, TYP. UNO.	1. MOUNTING HEIGHT IS INDICATED FOR A BOTTOM DISPENCING CABINET. MAX PAPER SOURCE HEIGHT IS 48".

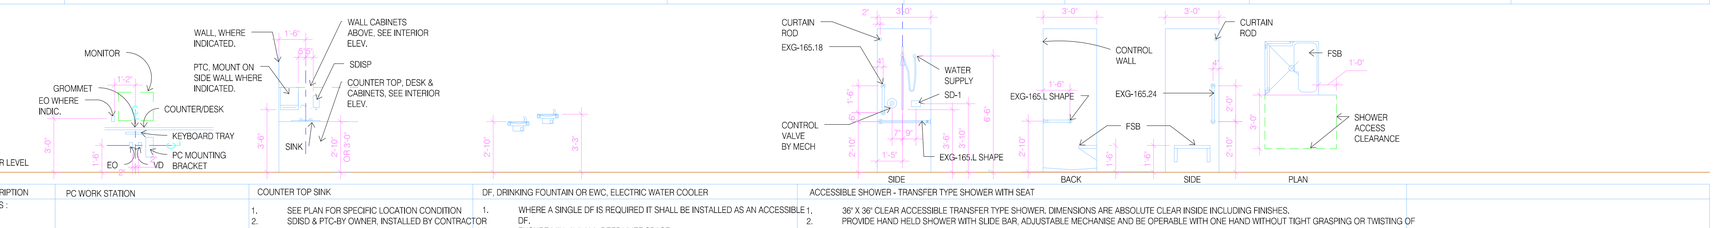

DESCRIPTION	PC WORK STATION	COUNTER TOP SINK	DF, DRINKING FOUNTAIN OR EWC, ELECTRIC WATER COOLER	ACCESSIBLE SHOWER - TRANSFER TYPE SHOWER WITH SEAT
NOTES :		1. SEE PLAN FOR SPECIFIC LOCATION CONDITION 2. SDISD & PTC-BY OWNER. INSTALLED BY CONTRACTOR 3. ENSURE MIN. 2'-3" X 8" DEEP KNEE SPACE. 4. EXPOSED HOT AND COLD WATER PIPES ARE TO BE INSULATED.	1. WHERE A SINGLE DF IS REQUIRED IT SHALL BE INSTALLED AS AN ACCESSIBLE DF. 2. ENSURE MIN. 2'-3" X 8" DEEP KNEE SPACE. 3. SPOUT HEIGHT FOR ADA IS MAX 36" AFL. FOR STANDING PEOPLE SPOUT MOUNTING HEIGHT IS 38"-43" AFL.	1. 36" X 36" CLEAR ACCESSIBLE TRANSFER TYPE SHOWER. DIMENSIONS ARE ABSOLUTE CLEAR INSIDE INCLUDING FINISHES. 2. PROVIDE HAND HELD SHOWER WITH SLIDE BAR, ADJUSTABLE MECHANISE AND BE OPERABLE WITH ONE HAND WITHOUT TIGHT GRASPING OR TWISTING OF THE WRIST. MAX. 5 LB FORCE TO OPERATE. 3. GB BLKG TO BE DESIGNED FOR 250 LB LAT. AND DEAD LOADS. 4. HAND HELD SHOWER MUST HAVE A NON-POSITIVE SHUT OFF AND A HOSE THAT IS 59" LONG MIN.

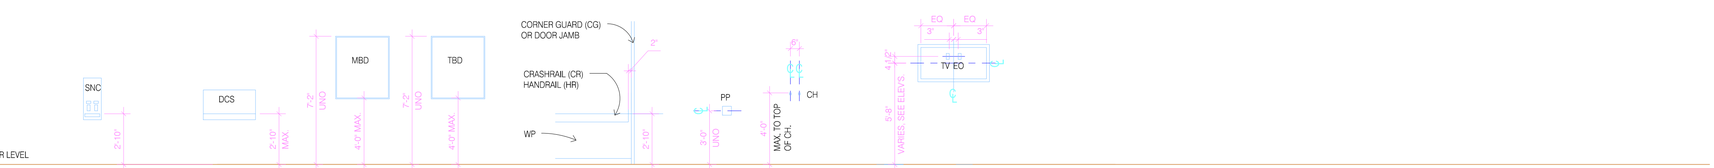

DESCRIPTION	SANITARY NAPKIN CABINET	DIAPER CHANGING STATION	MARKER BOARD	TACK BOARD	HANDRAIL/CRASH RAILS	PUSH PLATE	COAT HOOKS	FLAT TV SCREEN
NOTES :	1. ENSURE MAX. 4'-0" HIGH TO OPERABLE CONTROLS AFL.	1. ENSURE MIN. 2'-3" HIGH X 8' DEEP KNEE SPACE. 2. PULL DOWN HANDLE TO BE LOCATED 48" MAX AFL.	REFER TO ELEV. FOR SPEC. NUMBER AND SIZE.	REFER TO ELEV. FOR SPEC. NUMBER AND SIZE.	HANDRAIL (HR) OR CRASH RAIL (WP). SEE DETAILS ON SHEET Ax.x.01/25,26, AND 27.		6" SEPARATION AT DOUBLE COAT HOOK CONDITION (TYP)	VERIFY DIMENSIONS AND PROVIDE PARTITION BLOCKING TV AND EQ. REFER TO MANUF. INSTRUCTIONS. O.A. UNIT CAN NOT PROJECT MORE THAN 4" INTO CIRCULATION AREA.

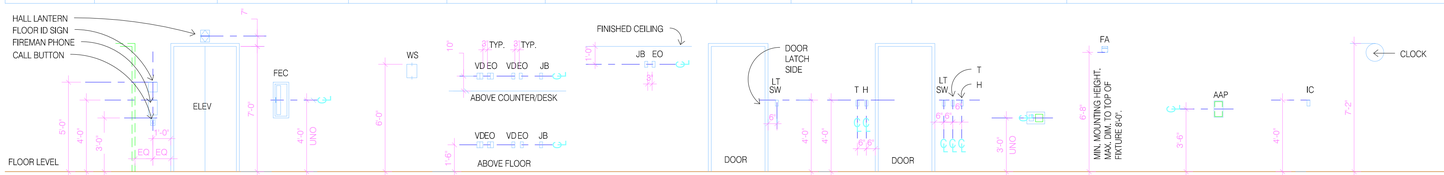

DESCRIPTION	ELEVATOR	FEC	WALL SCONCE	ELECT/COMM OUTLETS	CCTV CAMERA OUTLETS	LIGHT SWITCH	THERMOSTAT/HUMIDISTAT	CARD READER	FIRE ALARM	ALARM ANNUNCIATOR PANEL	INTERCOM	CLOCK
NOTES :	ELEVATOR CAB EMERGENCY CALL BUTTON MUST BE AT 35" AFL AND FLOOR BUTTONS MAY BE NO HIGHER THEN 48" AFL.		FIXTURES CAN NOT PROJECT INTO CORRIDOR MORE THAN 4"	MOUNT HEIGHTS SHOWN FOR ABOVE FLOOR AND ABOVE COUNTER UNO., REFER TO ELEVATIONS FOR LOCATIONS.		AT DOOR LOCATION	WALL MOUNTED AT DOOR LOCATION	REFER ELECTRICAL AND COMMUNICATION DRAWINGS.				

1 TYPICAL MOUNTING HEIGHTS
SCALE: 1/4" = 1'-0"

DAMMON ENGINEERING, INC.
LOUISIANA & MISSISSIPPI
www.dammonengineering.com
info@dammonengineering.com
Ph: 985.649.5832
Chief Engineer: Brian Hilstich, PE
548 Old Spanish Trail
Slidell, LA 70458

REVISIONS

#	DESCRIPTION	DATE

SEAL:

PRELIMINARY NOT FOR CONSTRUCTION

These drawings are the property of Dammon Engineering, Inc. and are not to be used for any other project without the written permission of Dammon Engineering, Inc. Visual contact with these drawings shall constitute prima facie evidence of the acceptance of these restrictions. © 2017 Dammon Engineering, Inc. All rights reserved.


LOCATION NUMBER: 16777
IN CODE: BTRJC
HOLIDAY INN EXPRESS
MIKE DESAI
SHADY PARK DRIVE LOT 9
DENHAM SPRINGS, LA

DATE: 06-15-17
CHECKED BY: CJD
JOB No: 2321
DRAWN BY: RS


SHEET TITLE:
TYPICAL MOUNTING HEIGHTS

DRAWING NUMBER:
A400

SHEET No: - of =

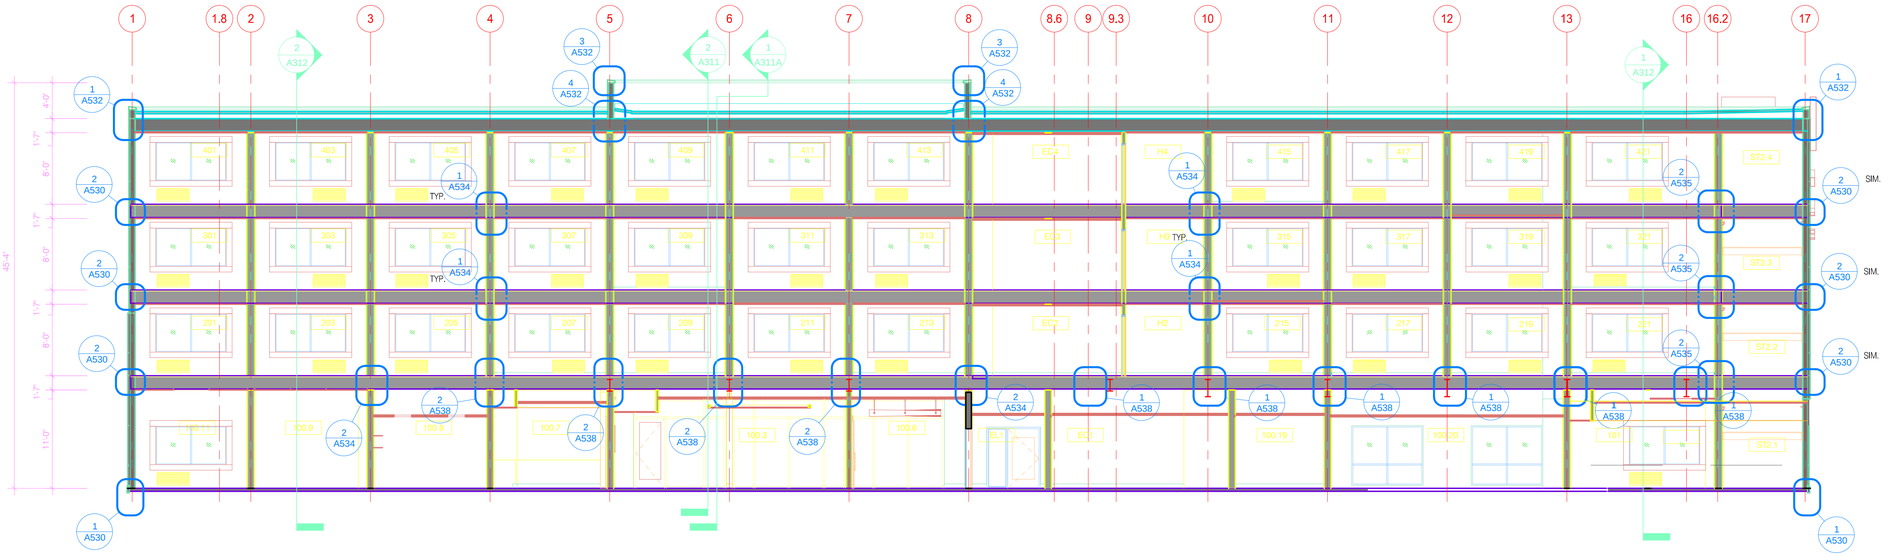

1 BLDG SECTION 3
SCALE: 1/8" = 1'-0"

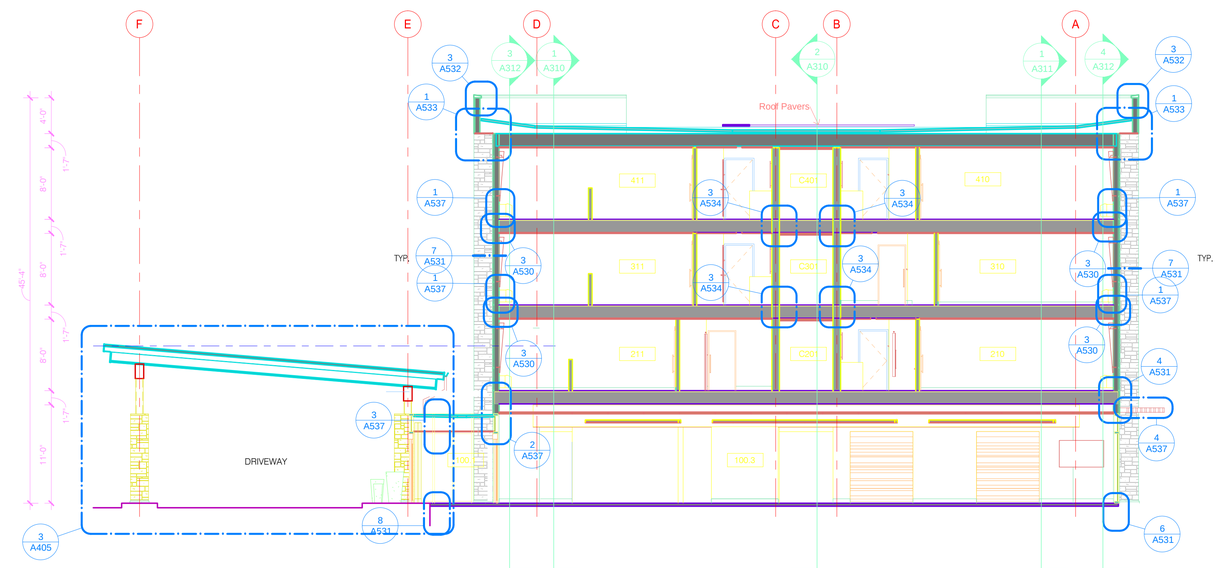

2 BLDG SECTION 4
SCALE: 1/8" = 1'-0"

DAMMON ENGINEERING, INC.
LOUISIANA & MISSISSIPPI
www.dammonengineering.com
Info@dammonengineering.com
PH: 985.649.5832
Chief Engineer: Brian Mistich, PE
554 Old Spanish Trail
Slidell, LA 70458

REVISIONS

#	DESCRIPTION	DATE

SEAL:

PRELIMINARY NOT FOR CONSTRUCTION

LOCATION NUMBER: 16777
INN CODE: BTRJC

HOLIDAY INN EXPRESS


MIKE DESAI
SHADY PARK DRIVE LOT 9
DENHAM SPRINGS, LA

JOB No:	DATE:	CHECKED BY:
2321	06-15-17	GG
DRAWN BY:		
TC		


SHEET TITLE:
BUILDING SECTIONS FLAT ROOF WINDOWS

DRAWING NUMBER:
A311

SHEET No: - of #

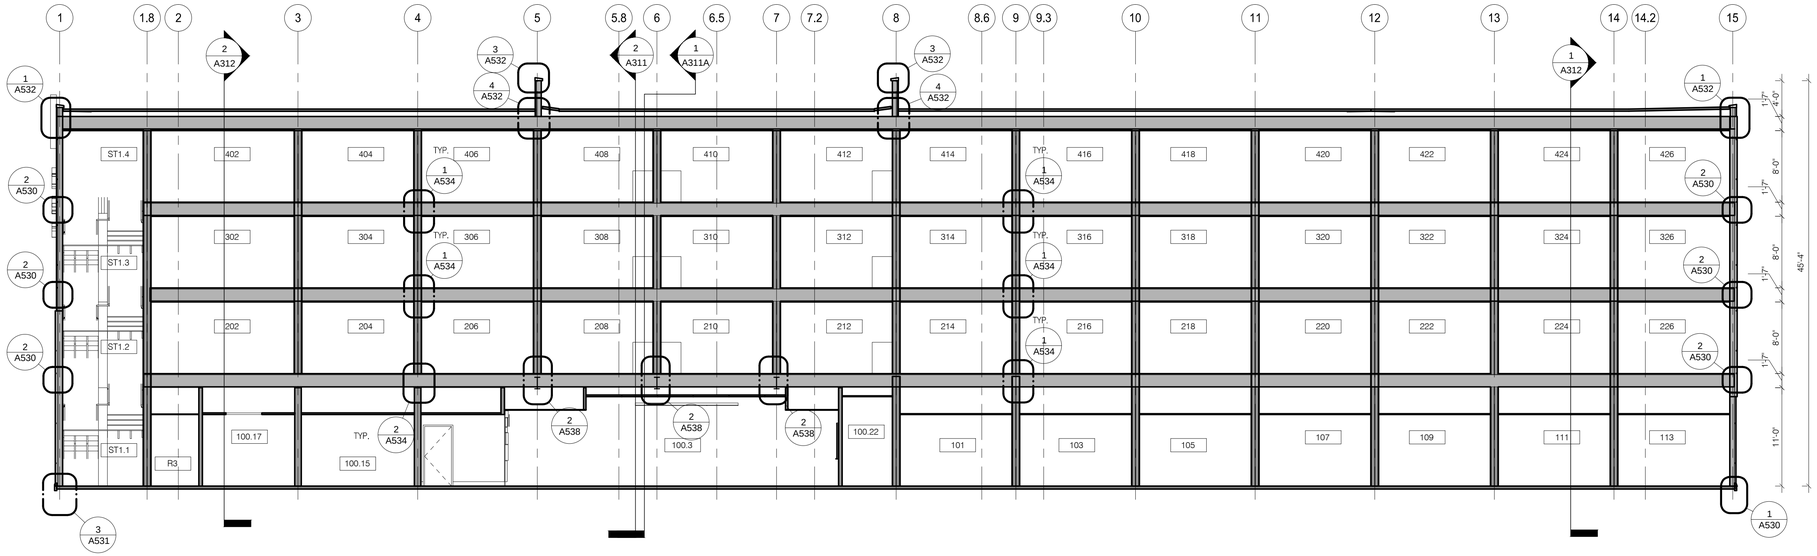

1 BLDG SECTION 1
SCALE: 1/8" = 1'-0"

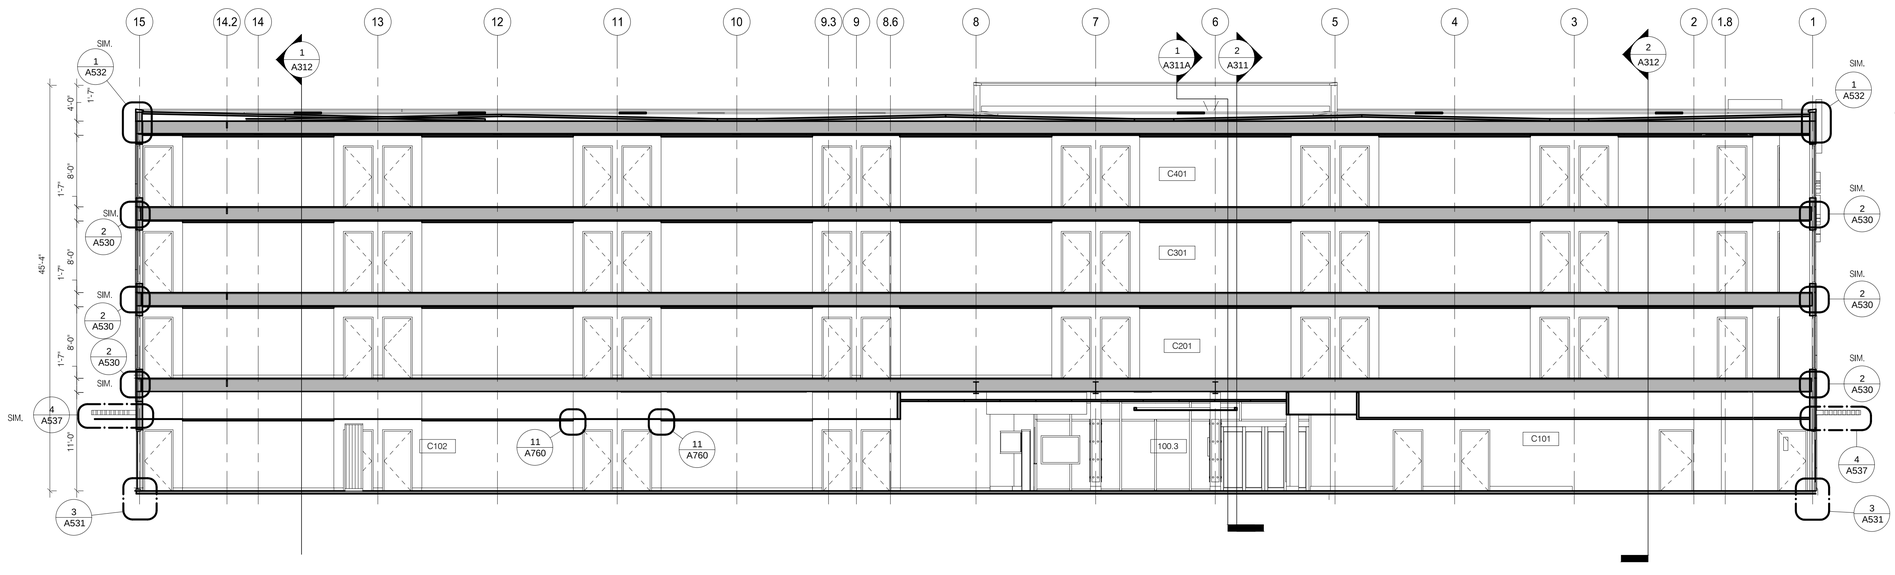

2 BLDG SECTION 2
SCALE: 1/8" = 1'-0"

DAMMON ENGINEERING, INC.
LOUISIANA & MISSISSIPPI
www.dammonengineering.com
info@dammonengineering.com
PH: 985.649.5932
Chief Engineer: Brian Mistich, PE
554 Old Spanish Trail
Slidell, LA 70458

REVISIONS

#	DESCRIPTION	DATE

SEAL:

PRELIMINARY NOT FOR CONSTRUCTION

LOCATION NUMBER: 16777
INN CODE: BTRJC

HOLIDAY INN EXPRESS

MIKE DESAI
SHADY PARK DRIVE LOT 9
DENHAM SPRINGS, LA

JOB No:	2321	DATE:	06-15-17
DRAWN BY:	JTL	CHECKED BY:	GCD

No claim of property or copyright is made to any generic materials or methods shown. All plans, designs, and arrangements illustrated herein are the property of the Architect and shall not be used in whole or part for any work without written permission of the Architect. Visual contact with these plans shall constitute prima facie evidence of acceptance of these restrictions.


SHEET TITLE:
BUILDING SECTION FLAT ROOF NO WINDOWS

DRAWING NUMBER:

A310

SHEET No: - of #

PLT: \\Mac-Mini-Server\2321 - Mike Desai - Holiday Inn Express (SD)\Drawings\Current Drawings\A310 BUILDING SECTION FLAT ROOF NO WINDOWS.dwg, 6/15/2017 10:23:24 AM

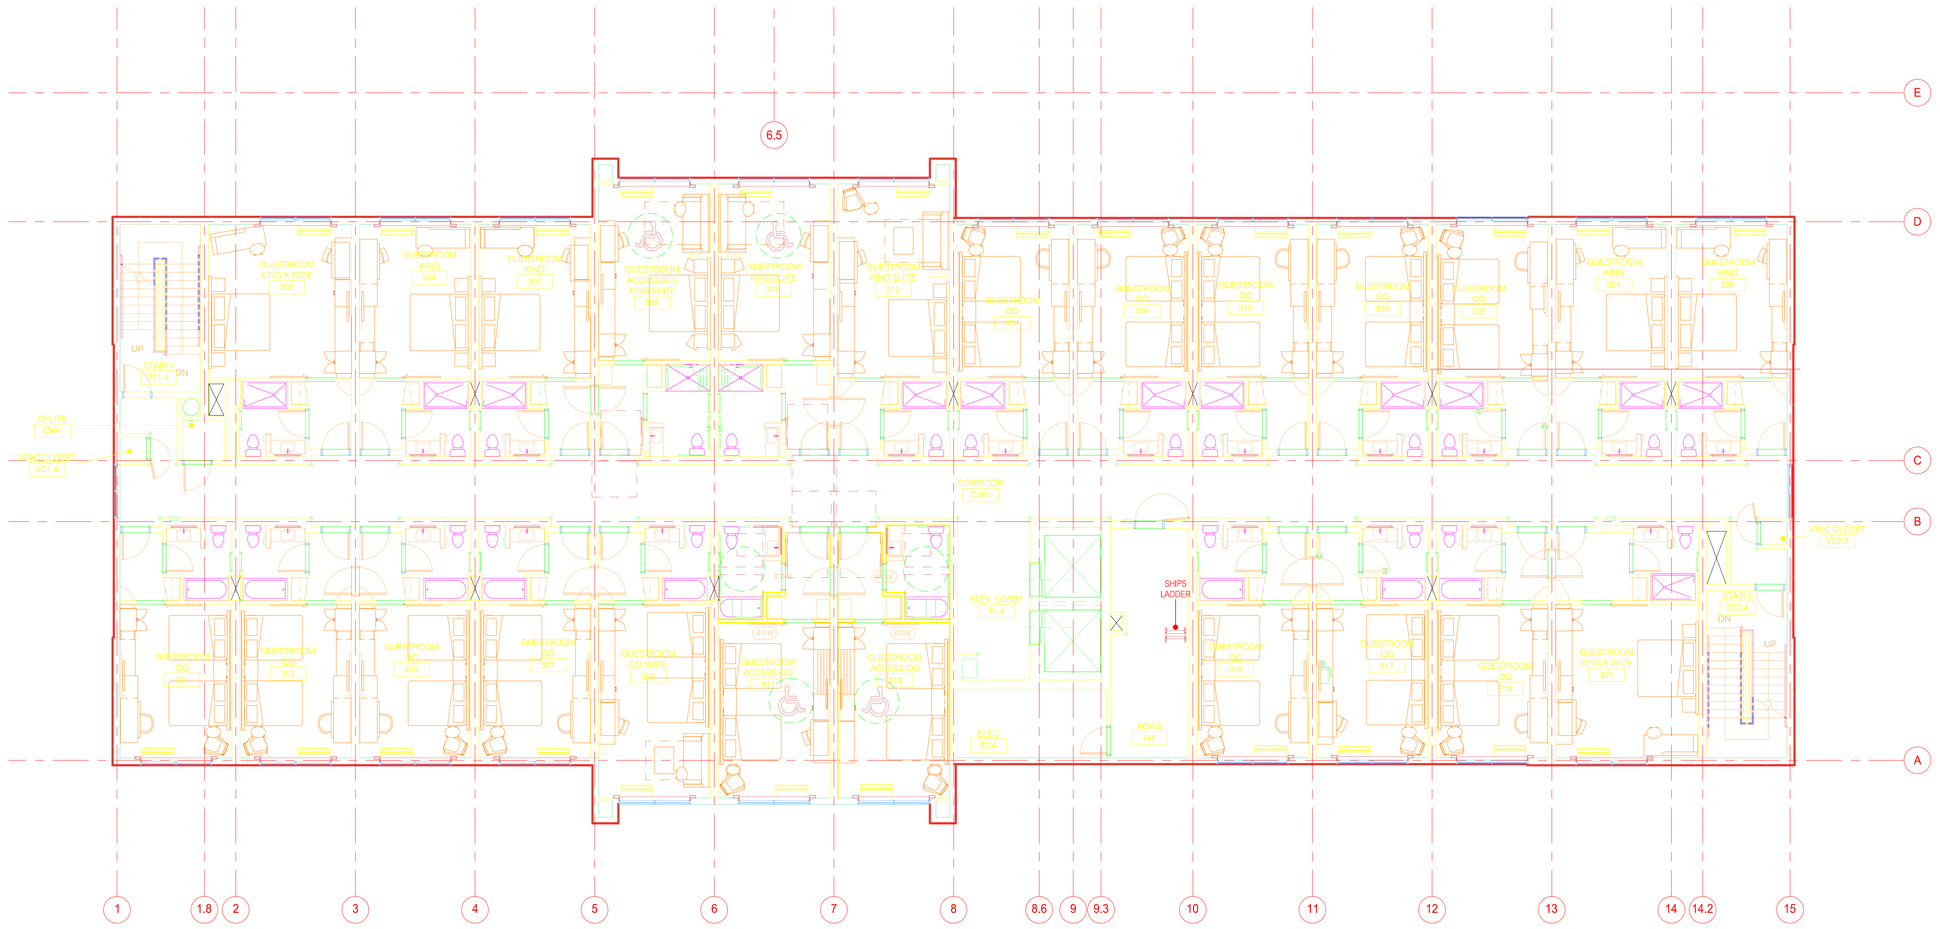

1 FURNITURE & EQUIPMENT PLAN LEVEL 4
SCALE: 1/8" = 1'-0"

FURNITURE AND EQUIPMENT PLAN NOTES

1. FITNESS, MAIN LAUNDRY, GUEST LAUNDRY, PANTRY EQUIPMENT IS SUPPLIED AND INSTALLED BY OTHERS.
2. SEE ENLARGED GUESTROOM PLANS FOR EQUIPMENT AND FURNITURE NOTATIONS.

FURNITURE AND EQUIPMENT GENERAL NOTES

1. FIELD VERIFY ALL EXISTING CONDITIONS PRIOR TO FABRICATION. SEE INTERIOR ELEVATIONS AND DETAILS FOR DESIGN OF MILLWORK. SEE SPECIFICATIONS FOR SHOP DRAWING SUBMITTAL REQUIREMENTS.

2. SEE EQUIPMENT VENDOR DRAWINGS FOR EQUIPMENT INFORMATION.

3. IT IS THE GENERAL CONTRACTORS RESPONSIBILITY TO VERIFY AND CONFIRM W/ VENDORS ALL EQUIPMENT AND QUANTITIES. CONFIRM THE ORDERED EQUIPMENT MATCHES EQUIPMENT PLAN AND MODEL NUMBER IN THE EQUIPMENT/ FURNITURE SCHEDULE. REPORT ANY DISCREPANCIES TO ARCHITECT AND VERIFY WITH ENGINEERS DRAWINGS.

4. EQUIPMENT VENDOR TO SET IN PLACE ALL EQUIPMENT. ELECTRICAL CONTRACTOR AND PLUMBING CONTRACTOR ARE RESPONSIBLE FOR CONTROL AND INTERCONNECTION WIRING FOR EQUIPMENT AND HOODS. ELECTRICAL CONTRACTOR AND PLUMBING CONTRACTOR ARE RESPONSIBLE FOR ALL FINAL CONNECTIONS TO EQUIPMENT.

5. 3" GROMMET WITH SLEEVE TYP. IN COUNTERTOP AT MONITORS, PRINTERS, ETC. G.C. TO COORDINATE EXACT LOCATION WITH OWNER.

FURNITURE AND EQUIPMENT SCHEDULE SPECIFIC NOTES:

"1" DENOTES ITEMS TO BE COORDINATED BY GENERAL CONTRACTOR.
"2" DENOTES ITEMS TO BE FURNISHED AND INSTALLED BY GENERAL CONTRACTOR.
"3" DENOTES ITEMS TO BE FURNISHED AND INSTALLED BY OWNER.
"4" DENOTES ITEMS TO BE FURNISHED BY OWNER AND INSTALLED BY GENERAL CONTRACTOR.

DAMMON ENGINEERING, INC.
LOUISIANA & MISSISSIPPI
www.dammonengineering.com
info@dammonengineering.com
PH: 985.649.5822
Chief Engineer: Brian Mistich, PE
554 Old Spanish Trail
Slidell, LA 70458

REVISIONS

#	DESCRIPTION	DATE

SEAL:

PRELIMINARY NOT FOR CONSTRUCTION

LOCATION NUMBER: 16777
INN CODE: BTRJC
HOLIDAY INN EXPRESS
MIKE DEAN
5457 PARK DRIVE LOT 9
DENHAM SPRINGS LA

JOB No: 2321 DATE: 06-15-17
DRAWN BY: CHECKED BY:

SHEET TITLE:
FURNITURE EQUIPMENT PLAN 4TH FLR

DRAWING NUMBER:
ID214

SHEET No: of #

FILE NAME: J:_ Holds-Jobs\2331\+ Mike Desai - Holiday Inn Express ESS\Drawings\Current Drawings\A212 FURNITURE EQUIPMENT PLAN 2ND FLR.dwg PLOT DATE & TIME: Wednesday, October 25, 2017 - 12:23:34 PM

1 FURNITURE & EQUIPMENT PLAN LEVEL 2

SCALE: 1/8" = 1'-0"

FURNITURE AND EQUIPMENT SCHEDULE SPECIFIC NOTES:

*1" DENOTES ITEMS TO BE COORDINATED BY GENERAL CONTRACTOR.
*2" DENOTES ITEMS TO BE FURNISHED AND INSTALLED BY GENERAL CONTRACTOR.
*3" DENOTES ITEMS TO BE FURNISHED AND INSTALLED BY OWNER.
*4" DENOTES ITEMS TO BE FURNISHED BY OWNER AND INSTALLED BY GENERAL CONTRACTOR.

FURNITURE AND EQUIPMENT PLAN NOTES

1. FITNESS, MAIN LAUNDRY, GUEST LAUNDRY, PANTRY EQUIPMENT IS SUPPLIED AND INSTALLED BY OTHERS.
2. SEE ENLARGED GUESTROOM PLANS FOR EQUIPMENT AND FURNITURE NOTATIONS.

FURNITURE AND EQUIPMENT GENERAL NOTES

1. FIELD VERIFY ALL EXISTING CONDITIONS PRIOR TO FABRICATION. SEE INTERIOR ELEVATIONS AND DETAILS FOR DESIGN OF MILLWORK. SEE SPECIFICATIONS FOR SHOP DRAWING SUBMITTAL REQUIREMENTS.

2. SEE EQUIPMENT VENDOR DRAWINGS FOR EQUIPMENT INFORMATION.

3. IT IS THE GENERAL CONTRACTORS RESPONSIBILITY TO VERIFY AND CONFIRM W/ VENDORS ALL EQUIPMENT AND QUANTITIES. CONFIRM THE ORDERED EQUIPMENT MATCHES EQUIPMENT PLAN AND MODEL NUMBER IN THE EQUIPMENT/ FURNITURE SCHEDULE. REPORT ANY DISCREPANCIES TO ARCHITECT AND VERIFY WITH ENGINEERS DRAWINGS.

4. EQUIPMENT VENDOR TO SET IN PLACE ALL EQUIPMENT. ELECTRICAL CONTRACTOR AND PLUMBING CONTRACTOR ARE RESPONSIBLE FOR CONTROL AND INTERCONNECTION WIRING FOR EQUIPMENT AND HOODS. ELECTRICAL CONTRACTOR AND PLUMBING CONTRACTOR ARE RESPONSIBLE FOR ALL FINAL CONNECTIONS TO EQUIPMENT.

5. 3" GROMMET WITH SLEEVE TYP. IN COUNTERTOP AT MONITORS, PRINTERS, ETC. G.C. TO COORDINATE EXACT LOCATION WITH OWNER.

DAMMON ENGINEERING, INC.
LOUISIANA & MISSISSIPPI
Chief Engineer: Brian Mistich, PE
534 Old Spanish Trail
Slidell, LA 70458
www.dammonengineering.com
info@dammonengineering.com
PH: 985.649.5832

REVISIONS

#	DESCRIPTION	DATE

SEAL:

PRELIMINARY NOT FOR CONSTRUCTION

ALL DRAWINGS AND WRITTEN MATERIAL APPEARING HEREIN CONSTITUTE ORIGINAL AND UNPUBLISHED WORK OF THE ARCHITECT AND THE ARCHITECT'S CONSULTANTS AND SHALL REMAIN THE PROPERTY OF THE ARCHITECT AND THE ARCHITECT'S CONSULTANTS. ALL RIGHTS OF COPYRIGHT PROTECTION ARE RESERVED BY THE ARCHITECT AND THE ARCHITECT'S CONSULTANTS. NO PART OF THIS DRAWING SHALL BE COPIED, DISCLOSED TO OTHERS, OR USED IN CONNECTION WITH ANY WORK OTHER THAN THE SPECIFIC PROJECT FOR WHICH IT HAS BEEN PREPARED WITHOUT THE PRIOR WRITTEN CONSENT OF THE ARCHITECT AND THE ARCHITECT'S CONSULTANTS.

LOCATION NUMBER: 16777
IN CODE: BTRJC

HOLIDAY INN EXPRESS

MIKE DESAI
SHADY PARK DRIVE LOT 4
DENHAM SPRINGS, LA


JOB No:	2331	DATE:	06-15-17
DRAWN BY:	JT	CHECKED BY:	CKD

SHEET TITLE:
FURNITURE EQUIPMENT PLAN 2ND FLR


DRAWING NUMBER:

A212

SHEET No: - of #

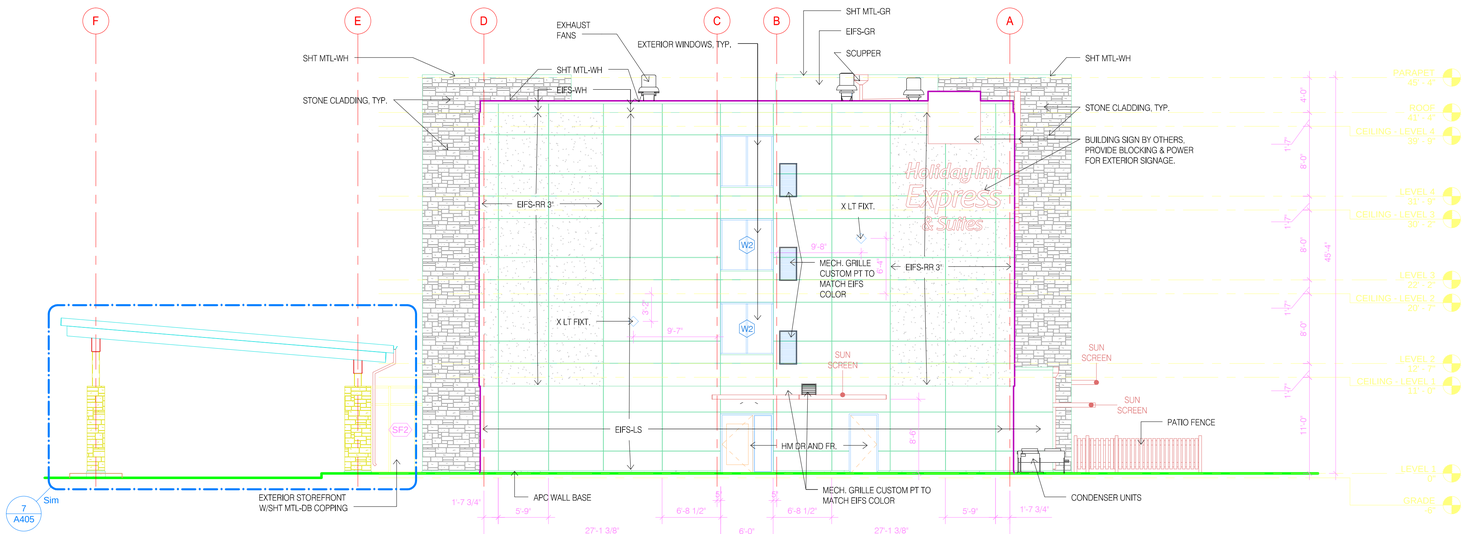

1 RIGHT SIDE ELEVATION
SCALE: 1/8" = 1'-0"

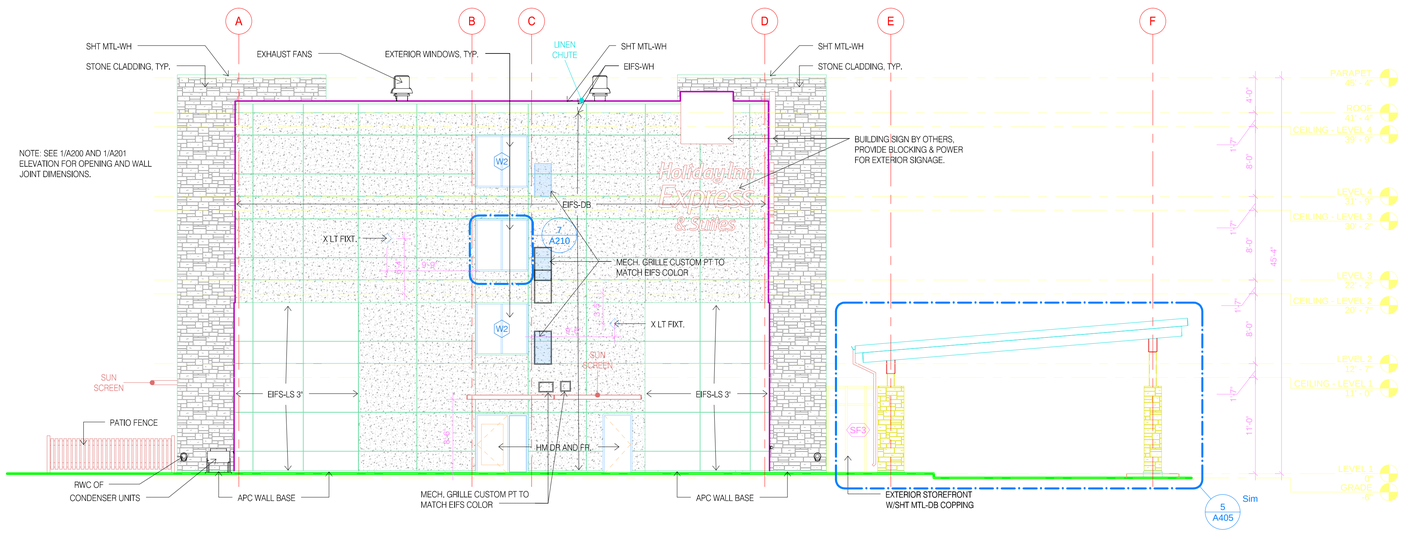

2 LEFT SIDE ELEVATION
SCALE: 1/8" = 1'-0"

DAMMON ENGINEERING, INC.
LOUISIANA & MISSISSIPPI
www.dammonengineering.com
info@dammonengineering.com
PH: 985.649.5832
Chief Engineer: Brian Mistich, PE
534 Old Spanish Trail
Slidell, LA 70458

REVISIONS

#	DESCRIPTION	DATE

SEAL:

PRELIMINARY NOT FOR CONSTRUCTION

LOCATION NUMBER: 16777
INN CODE: BTRJC

HOLIDAY INN EXPRESS

MIKE DESAI
SHADY PARK DRIVE LOT 9
DENHAM SPRINGS, LA

JOB No: 2321 | DATE: 06-15-17
DRAWN BY: -ASH- | CHECKED BY: -DAC-

SHEET TITLE:
EXT SIDE ELEV FLAT ROOF


DRAWING NUMBER:
A201

SHEET No: - of #


These drawings are the property of Dammon Engineering, and are not to be used on any other project without the written permission of Dammon Engineering. Reproduction or publication of these plans, in whole or in part, or any portion thereof without the written permission of Dammon Engineering is prohibited. Any publication shall include the name of Dammon Engineering. All rights reserved. Common law copyright and other property rights apply to these plans.

FILE NAME: J:_ Holiday Inn 2321_ Mike Desai _ Holiday Inn Express (ID)\Drawings\Current Drawings\A201 EXT SIDE ELEV FLAT ROOF.dwg, FLAT UNIT_A TEMC, Wednesday, October 25, 2017 12:27:05 PM

FILE NAME: J:\... Holiday Express - Bldg Plans ... Revised\Current Drawings\A200 EXT ELE FR & BACK wb ROOF.dwg, 4:LOT LINE & TMPL, Wednesday, October 25, 2017 12:58:11 PM

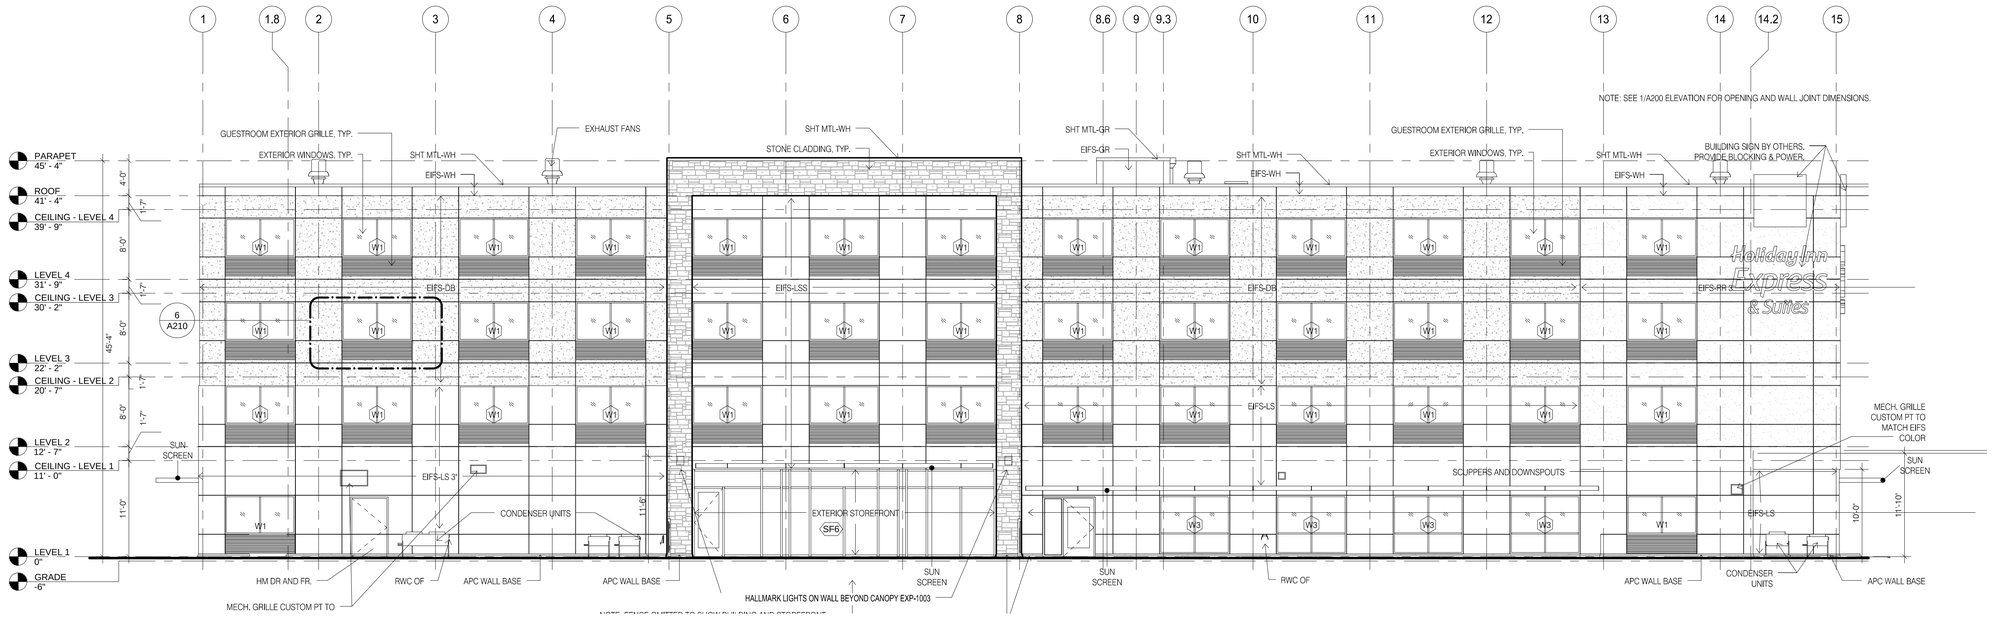

1 REAR ELEVATION
SCALE: 1/8" = 1'-0"

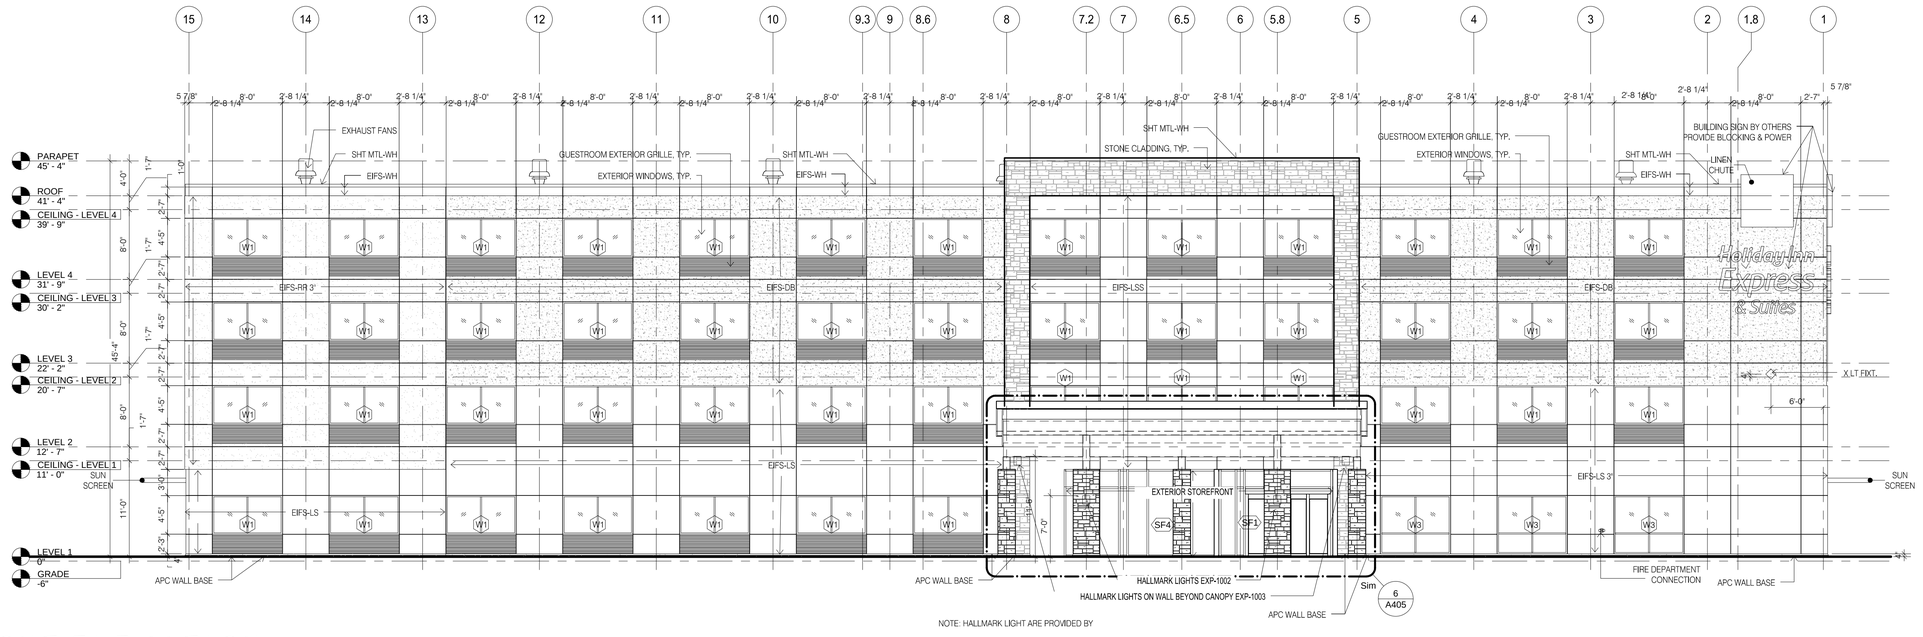

NOTE: HALLMARK LIGHT ARE PROVIDED BY

2 FRONT ELEVATION
SCALE: 1/8" = 1'-0"

DAMMON ENGINEERING, INC.
LOUISIANA & MISSISSIPPI
www.dammonengineering.com
info@dammonengineering.com
PH: 985.649.5832
Chief Engineer: Brian Mistich, PE
554 Old Spanish Trail
Slidell, LA 70458

#	DESCRIPTION	DATE

REVISIONS

SEAL:

PRELIMINARY NOT FOR CONSTRUCTION

LOCATION NUMBER: 16777
IN CODE: BTRJC

HOLIDAY INN EXPRESS

MIKE DESAI
SHADY PARK DRIVE LOT 9
DENHAM SPRINGS, LA

JOB No:	DATE:	CHECKED BY:
2321	06-15-17	CKD
DRAWN BY:		
JASM		

These plans and specifications, ideas, designs and arrangements represented thereon are and shall remain the property of Dammon Engineering, and are not to be used in whole or in part, for any other project without the written permission of Dammon Engineering, and are not to be changed or copied in any form or manner whatsoever nor are they to be assigned to any third party without first obtaining the written permission and consent of Dammon Engineering. No right of privacy is waived with the submission of these plans, specifications and/or designs.

SHEET TITLE:
EXT ELE FR & BACK FLAT ROOF

DRAWING NUMBER:
A200

SHEET No: - of #

FILE_NAME: J:_Holiday Inn Express 20\Drawings\Current Drawings\A124_RCP4TH FLR.dwg, 10/25/2017 12:28:28 PM

REFLECTED CEILING PLAN LEGEND


FLUORESCENT LIGHT (2'-0"x4'-0")	EXIT LIGHT	CEILING MTD MICROPHONE (M)	RETURN/EXHAUST GRILLE
FLUORESCENT LIGHT (2'-0"x2'-0")	ACCESS PANEL (1'-0"x1'-0" UNO) (AP)	SPRINKLER HEADS CONCEALED	LINEAR DIFFUSER
DOWNLIGHT	SMOKE DETECTORS (SD)	SPRINKLER HEADS SEMI RECESSED	SUPPLY AIR DIFFUSER
PENDANT LIGHT	SPEAKERS (S)	SPRINKLER HEADS WALL MOUNT (SPR.)	DECORATIVE T/S'S
WALL WASH LIGHT	FIRE ALARM/HORN/STROBE (F)	SPRINKLER HEADS CEILING MOUNT	RECESSED HALOGEN
STRIP LIGHTS	SECURITY CAMERA (SC)	WALL MOUNTED EXIT LIGHT (SEE MECHANICAL)	GYPSUM BOARD CEILING
WALL MOUNT LIGHT	CLOSED CIRCUIT (CCTV)		A.C.T. CEILING TILE
WALL SCONCE			

REFLECTED CEILING PLAN GENERAL NOTES

1. SEE M.E.P. DRAWINGS FOR SPECIFICATIONS AND CONFIGURATION OF MECHANICAL, ELECTRICAL & PLUMBING ITEMS.
2. ALL CEILING MATERIAL MUST HAVE CLASS "A" FIRE RATING.
3. SUPPORT WIRES FOR CEILING SUSPENSION SHALL BE ANCHORED TO STRUCTURE ABOVE AND AS REQUIRED. SUPPORT WIRES SHALL NOT BE CONNECTED TO ANY MECHANICAL, ELECTRICAL, PLUMBING OR FIRE PROTECTION PIPING OR EQUIPMENT.
4. SPRINKLER HEADS AT GYPSUM BOARD CEILINGS MUST BE FULLY RECESSED AND COVERED WITH METAL PLATES FINISHED TO MATCH ADJACENT SURFACE.
5. CENTER SPRINKLER HEADS, DIFFUSERS, LIGHT FIXTURES, AND OTHER RECESSED OR SURFACE MOUNTED ITEMS IN CEILING TILES.
6. PAINT OUT ALL DIFFUSERS, SPEAKERS, TRIM RINGS, AND EXPOSED DUCTS TO MATCH CEILING FINISH.
7. ALL GYP. BD. CEILINGS & SOFFITS SHALL HAVE LEVEL 5 FINISH & SHALL BE PAINTED.
8. SEE FINISH PLAN AND SCHEDULE FOR FINISH SPECIFICATIONS.
9. CENTER CEILING GRID IN ROOM UNLESS NOTED OTHERWISE.

REFLECTED CEILING PLAN NOTES

1) LEVEL 1 GYB CEILING AT CEILING CONTINUOUS WITH INDEX METHOD EXCEPTIONS SHOWN AND NOTED. LEAD SHEARING WALLS AGAINST GYB CEILINGS. CEILINGS.
2) LEVELS 2, 3 AND 4 GYB CEILINGS AT CEILING CONTINUOUS WITH INDEX METHOD EXCEPTIONS NOTED. LEAD SHEARING WALLS.
3) REFER TO MEP/FP SHEETS FOR ADDITIONAL MEP/FP MOUNTING REQUIREMENTS AND SPECIFICATIONS.
4) SEE ENLARGED CEILING PLANS FOR ADDITIONAL INFORMATION.
5) AP: PROVIDE ACCESS DOOR IN GYB CEILING AT FIRE-RATED SHEETED CEILING ASSEMBLIES WHERE IN-LINE DEVICES ARE EXPOSED BELOW. PROVIDE 24"x24" ACCESS DOOR AT MECHANICAL EQUIPMENT WHERE REQUIRED BY MECHANICAL, ELECTRICAL AND PLUMBING EQUIPMENT, OR CEILING.
6) RECESSED LIGHTING FIXTURES ARE NOT SHOWN IN THE INTERIOR ELEVATIONS. REFER TO CEILING PLANS FOR RECESSED LIGHTING FIXTURES. SEE A760/15.

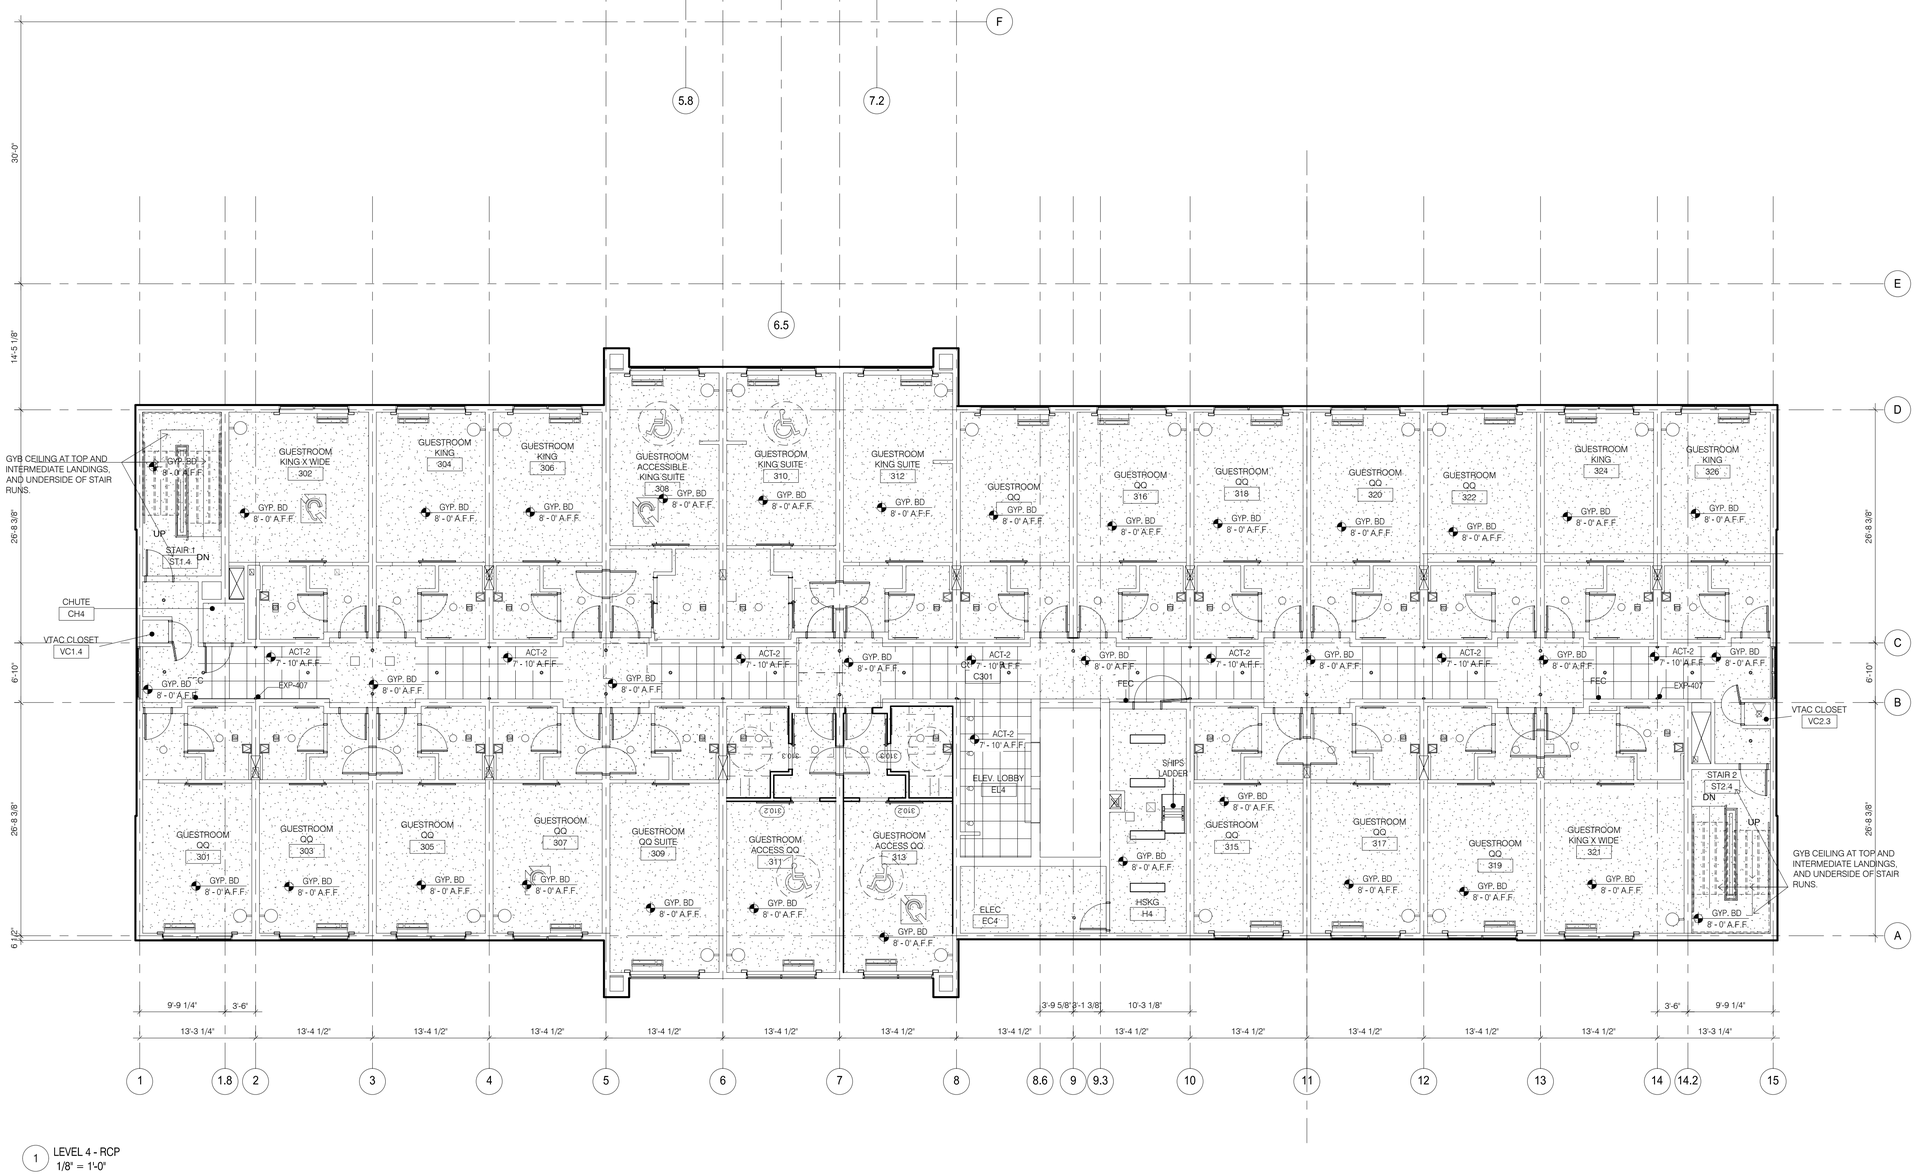

1 LEVEL 4 - RCP
1/8" = 1'-0"

DAMMON ENGINEERING, INC.
LOUISIANA & MISSISSIPPI
www.dammonengineering.com
info@dammonengineering.com
PH: 985.649.5832
Chief Engineer: Brian Mistich, PE
534 Old Spanish Trail
Slidell, LA 70458

REVISIONS

#	DESCRIPTION	DATE

SEAL:

PRELIMINARY NOT FOR CONSTRUCTION

LOCATION NUMBER: 16777
INN CODE: BTRJC

HOLIDAY INN EXPRESS

MIKE DESAI
SHADY PARK DRIVE LOT 9
DENHAM SPRINGS, LA

All plans, sketches and drawings as instruments of service, are and shall remain the property of Dammon Engineering, and are not to be used on any other project and with respect to any use on the project for which they have been prepared and are not to be loaned, copied or disclosed without written consent of Dammon Engineering. Visual contact with these plans shall constitute prima facie evidence of the acceptance of these restrictions.

DATE: 06-15-17
CHECKED BY:
JOB No: 2321
DRAWN BY:

SHEET TITLE:
RCP 4TH FLR

DRAWING NUMBER:
A124

SHEET No: - of #

FILE NAME: J:_Holiday Inn\A121 - Site Plan - Holiday Inn Express (DC)\Drawings\Current Drawings\A122 RCP 2ND FLR.dwg PLOT DATE & TIME: Wednesday, October 25, 2017 12:28:43 PM

REFLECTED CEILING PLAN LEGEND


FLUORESCENT LIGHT (2'-0"x4'-0")	EXIT LIGHT	CEILING MTD MICROPHONE (M)	RETURN/EXHAUST GRILLE
FLUORESCENT LIGHT (2'-0"x2'-0")	ACCESS PANEL (1'-0"x1'-0" UNO) (AP)	SPRINKLER HEADS CONCEALED	LINEAR DIFFUSER
DOWNLIGHT	SMOKE DETECTORS (SD)	SPRINKLER HEADS SEMI RECESSED	SUPPLY AIR DIFFUSER
PENDANT LIGHT	SPEAKERS (S)	SPRINKLER HEADS WALL MOUNT (SPR)	DECORATIVE TSS
WALL WASH LIGHT	FIRE ALARM/HORN/STROBE (FA)	SPRINKLER HEADS CEILING MOUNT	RECESSED HALOGEN
STRIP LIGHTS	SECURITY CAMERA (SC)	WALL MOUNTED EXIT LIGHT (SEE MECHANICAL)	GYPSUM BOARD CEILING
WALL MOUNT LIGHT	CLOSED CIRCUIT CCTV		A.C.T. CEILING TILE
WALL SCONCE			

REFLECTED CEILING PLAN GENERAL NOTES

1. SEE M.E.P. DRAWINGS FOR SPECIFICATIONS AND CONFIGURATION OF MECHANICAL, ELECTRICAL & PLUMBING ITEMS.
2. ALL CEILING MATERIAL MUST HAVE CLASS "A" FIRE RATING.
3. SUPPORT WIRES FOR CEILING SUSPENSION SHALL BE ANCHORED TO STRUCTURE ABOVE AND AS REQUIRED. SUPPORT WIRES SHALL NOT BE CONNECTED TO ANY MECHANICAL, ELECTRICAL, PLUMBING OR FIRE PROTECTION PIPING OR EQUIPMENT.
4. SPRINKLER HEADS AT GYPSUM BOARD CEILINGS MUST BE FULLY RECESSED AND COVERED WITH METAL PLATES FINISHED TO MATCH ADJACENT SURFACE.
5. CENTER SPRINKLER HEADS, DIFFUSERS, LIGHT FIXTURES, AND OTHER RECESSED OR SURFACE MOUNTED ITEMS IN CEILING TILES.
6. PAINT OUT ALL DIFFUSERS, SPEAKERS, TRIM RINGS, AND EXPOSED DUCTS TO MATCH CEILING FINISH.
7. ALL GYP. BD. CEILINGS & SOFFITS SHALL HAVE LEVEL 5 FINISH & SHALL BE PAINTED.
8. SEE FINISH PLAN AND SCHEDULE FOR FINISH SPECIFICATIONS.
9. CENTER CEILING GRID IN ROOM UNLESS NOTED OTHERWISE.

REFLECTED CEILING PLAN NOTES

1) LEVEL 1 GYB-RC CEILING AT 11'-0" IS CONTINUOUS, WITH THE EXCEPTION OF ENCLOSING STEEL BEAMS AND LOAD BEARING WALLS, ABOVE ALL ACT AND GYB-CLG CEILINGS.
2) LEVELS 2, 3 AND 4 GYB CLG CEILING AT 8'-0" IS CONTINUOUS ABOVE ACT CEILINGS WITH THE EXCEPTION OF LOAD BEARING WALLS.
3) REFER TO MEP DWGS FOR ADDITIONAL LIGHT, HVAC AND PLUMBING FIXTURE TYPES AND SPECIFICATIONS.
4) SEE ENLARGED GUESTROOM PLANS FOR MORE INFORMATION.
5) AP: PROVIDE JL INDUSTRIES 12" X 12" FDWB - FIRE-RATED 4L INSULATED CONCEALED FRAME ACCESS PANEL WITH WALLBOARD BEAD. THOSE SHOWN ON THE PLANS ARE EXPOSED. IN ADDITION TO THESE SHOWN PROVIDE ACCESS PANELS IN THE RATED HORIZONTAL FLOOR ASSEMBLY ABOVE ACT CEILINGS AND WALLS WHERE REQUIRED BY MECH AND ELEC. PAINT TO MATCH WALL OR CEILING.
6) RECESSED LIGHT AND OTHER FIXTURES PENETRATING RATED HORIZONTAL FLOOR/CEILING ASSEMBLY REQUIRES GYB HOUSING. SEE A760/15.

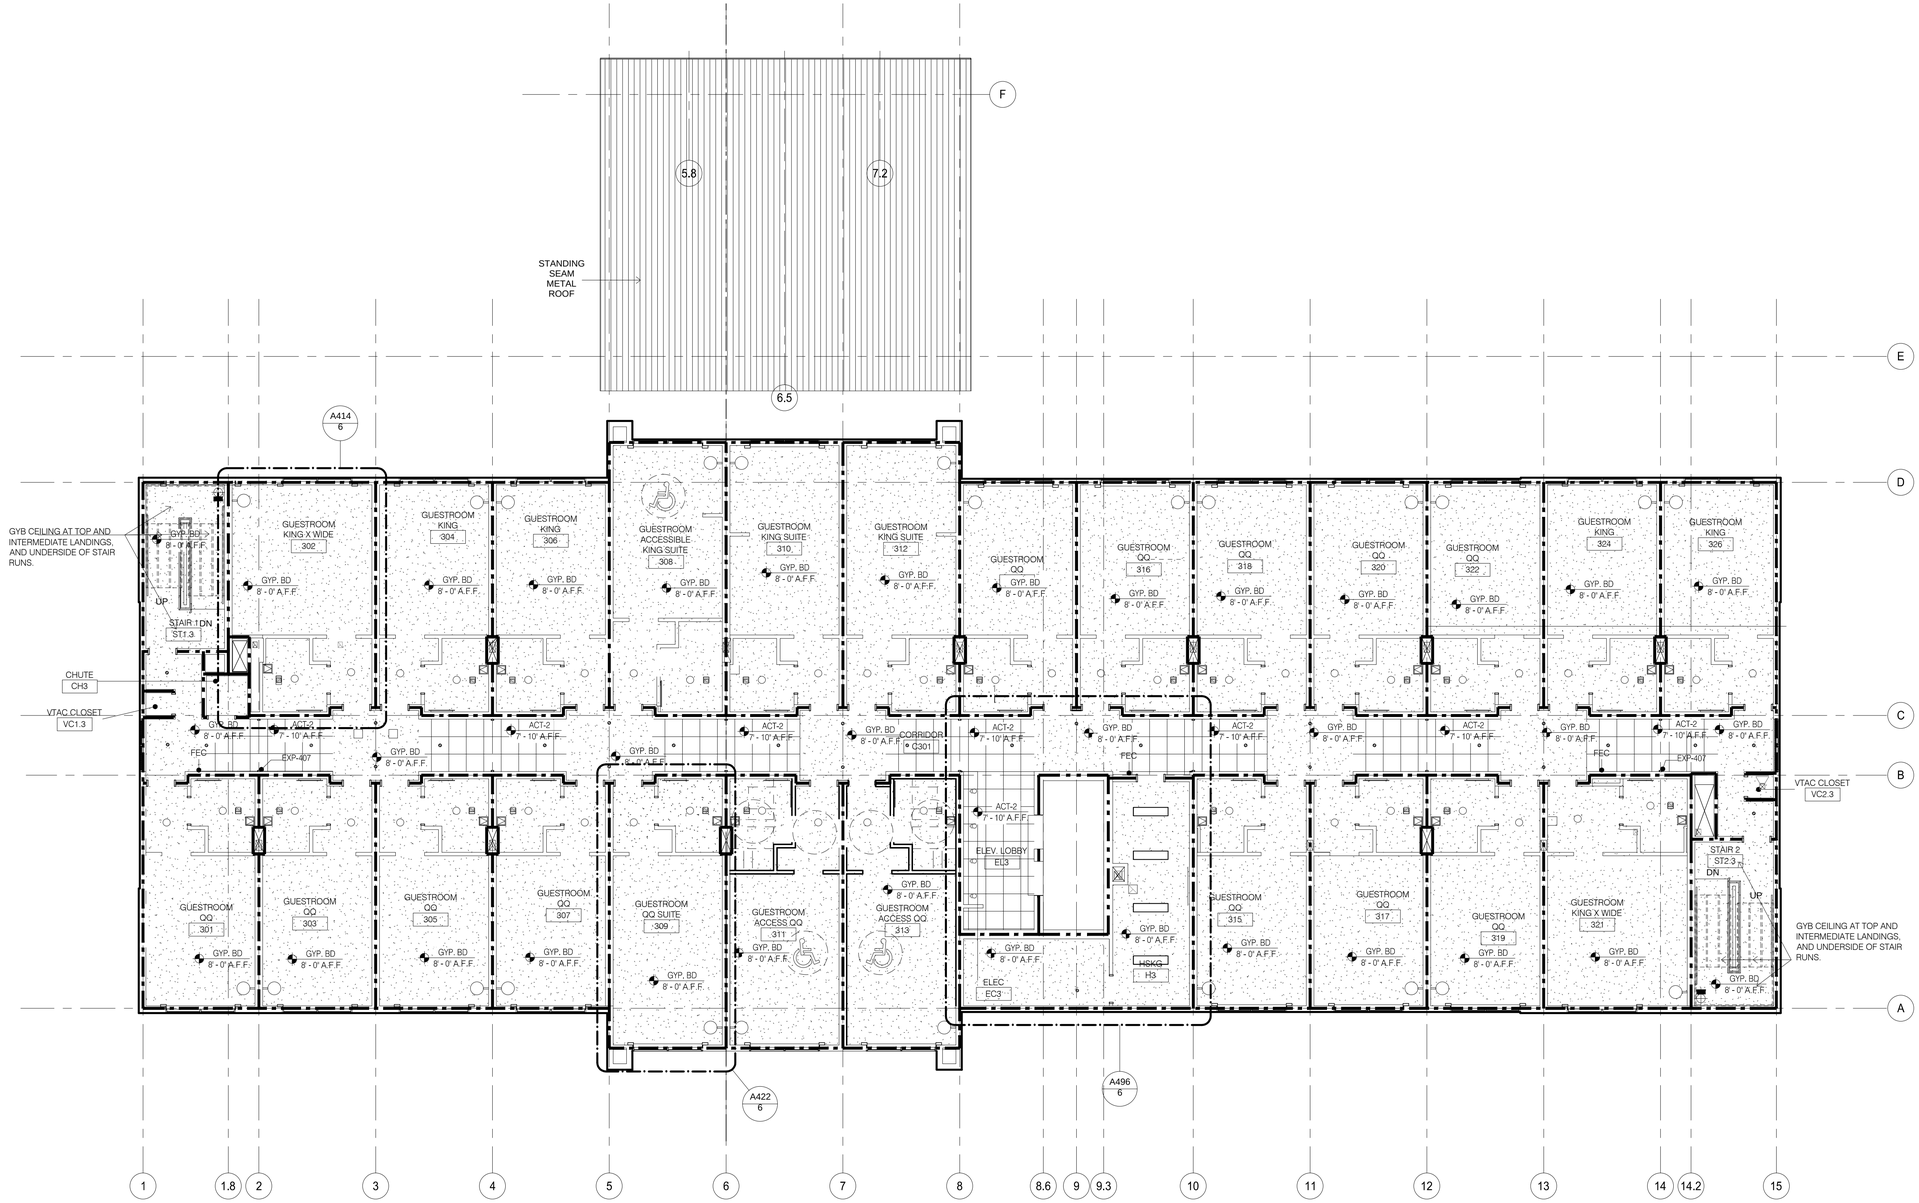

N

1 THIRD LEVEL

SCALE: 1/8" = 1'-0"

28 GUESTROOMS

DAMMON ENGINEERING, INC.
LOUISIANA & MISSISSIPPI
www.dammonengineering.com
info@dammonengineering.com
PH: 985.649.5832
Chief Engineer: Brian Mistich, PE
554 Old Spanish Trail
Slidell, LA 70458

REVISIONS

#	DESCRIPTION	DATE

SEAL:

PRELIMINARY NOT FOR CONSTRUCTION

LOCATION NUMBER: 16777
INN CODE: BTRJC

HOLIDAY INN EXPRESS

MIKE DESAI
SHADY PARK DRIVE, LOT 9
DENHAM SPRINGS, LA

The ideas, designs, and arrangements shown on these plans are and shall remain the property of Dammon Engineering, and are not to be used in whole or part, and shall not be loaned, copied or disclosed to unauthorized persons without the written consent of Dammon Engineering. The visual contents of these plans are protected by the U.S. Copyright Act of 1976 (17 U.S.C. 101 et seq.)


DATE:	06-15-17
JOB No:	2321
DRAWN BY:	JASH
CHECKED BY:	CKD

SHEET TITLE:
FIRST LEVEL - RCP PLAN

DRAWING NUMBER:

A121

SHEET No: - of #

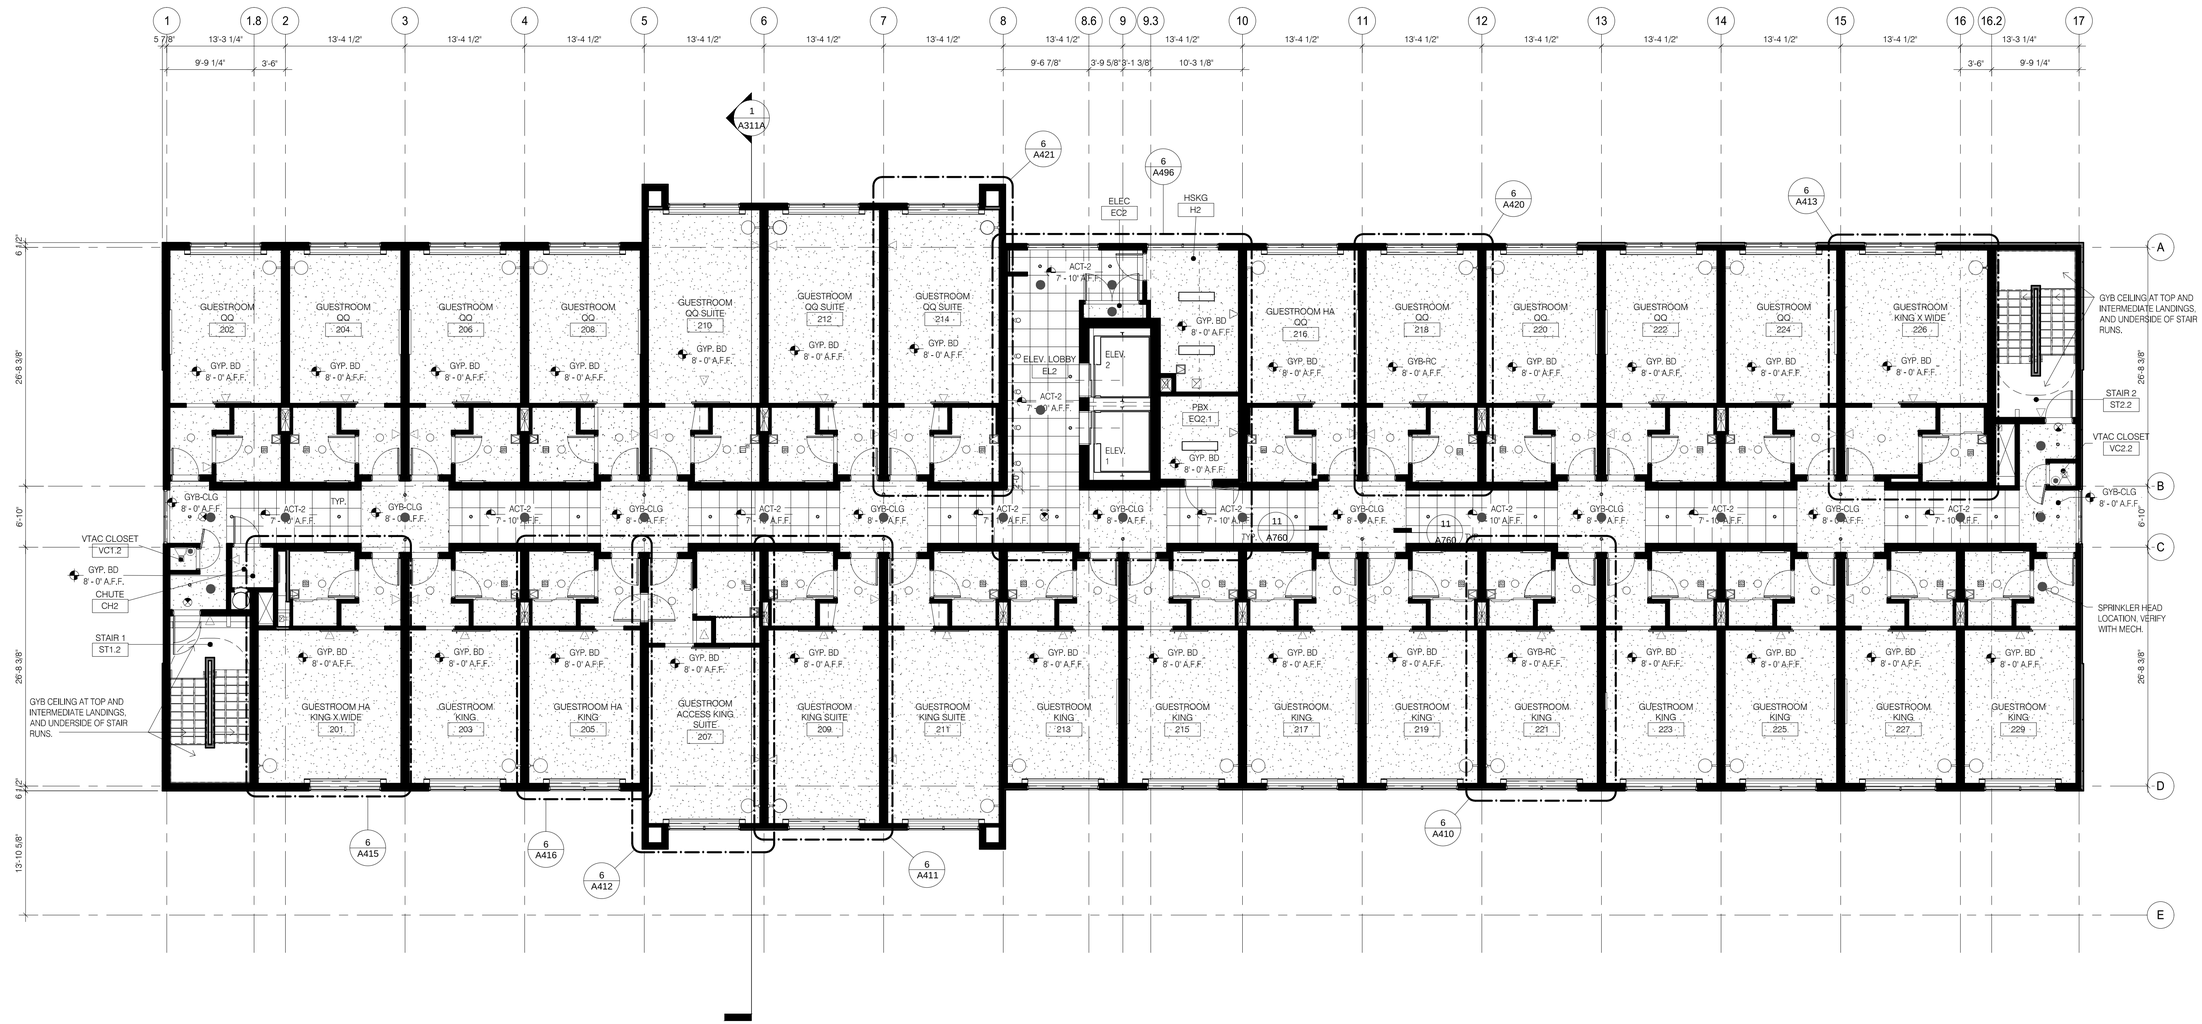

1 LEVEL 2 - RCP
SCALE: 1/8" = 1'-0"

DAMMON ENGINEERING, INC.
LOUISIANA & MISSISSIPPI
www.dammonengineering.com
info@dammonengineering.com
PH: 985.649.5832
Chief Engineer: Brian Mistich, PE
554 Old Spanish Trail
Slidell, LA 70458

#	DESCRIPTION	DATE

REVISIONS

SEAL:

PRELIMINARY NOT FOR CONSTRUCTION

All ideas, designs, arrangements and plans indicated or represented by this drawing are owned by and the property of Dammon Engineering, Inc. and were created, evolved and developed for use on and in connection with the specified project. None of such ideas, designs, arrangements or plans shall be used by or disclosed to any person, firm or corporation for any purpose whatsoever without the written permission of Dammon Engineering, Inc. Visual contact with these drawings shall constitute conclusive evidence of acceptance of these restrictions. © 2018 Dammon Engineering, Inc.

LOCATION NUMBER: 161777
INN CODE: BTRJC
HOLIDAY INN EXPRESS
MIKE DESAI
SHADY PARK DRIVE LOT 9
DENHAM SPRINGS, LA

JOB No:	2521	DATE:	06-15-17
DRAWN BY:	JTL	CHECKED BY:	CKD

SHEET TITLE:
RCP 2ND FLR

DRAWING NUMBER:
A122

SHEET No: - of #

DWG NAME: J:_Holiday Inn\2321c - Hobby Ave Express 95\Drawings\Current Drawings\A121 RCP 1ST FLR.dwg PLOT DATE & TIME: Wednesday, October 25, 2023 12:09:58 PM

REFLECTED CEILING PLAN GENERAL NOTES

1. SEE M.E.P. DRAWINGS FOR SPECIFICATIONS AND CONFIGURATION OF MECHANICAL, ELECTRICAL & PLUMBING ITEMS.

2. ALL CEILING MATERIAL MUST HAVE CLASS "A" FIRE RATING.

3. SUPPORT WIRES FOR CEILING SUSPENSION SHALL BE ANCHORED TO STRUCTURE ABOVE AND AS REQUIRED.
SUPPORT WIRES SHALL NOT BE CONNECTED TO ANY MECHANICAL, ELECTRICAL, PLUMBING OR FIRE PROTECTION PIPING OR EQUIPMENT.

4. SPRINKLER HEADS AT GYPSUM BOARD CEILINGS MUST BE FULLY RECESSED AND COVERED WITH METAL PLATES FINISHED TO MATCH ADJACENT SURFACE.


5. CENTER SPRINKLER HEADS, DIFFUSERS, LIGHT FIXTURES, AND OTHER RECESSED OR SURFACE MOUNTED ITEMS IN CEILING TILES.

6. PAINT OUT ALL DIFFUSERS, SPEAKERS, TRIM RINGS, AND EXPOSED DUCTS TO MATCH CEILING FINISH.

7. ALL GYP. BD. CEILINGS & SOFFITS SHALL HAVE LEVEL 5 FINISH & SHALL BE PAINTED.

8. SEE FINISH PLAN AND SCHEDULE FOR FINISH SPECIFICATIONS.

9. CENTER CEILING GRID IN ROOM UNLESS NOTED OTHERWISE.

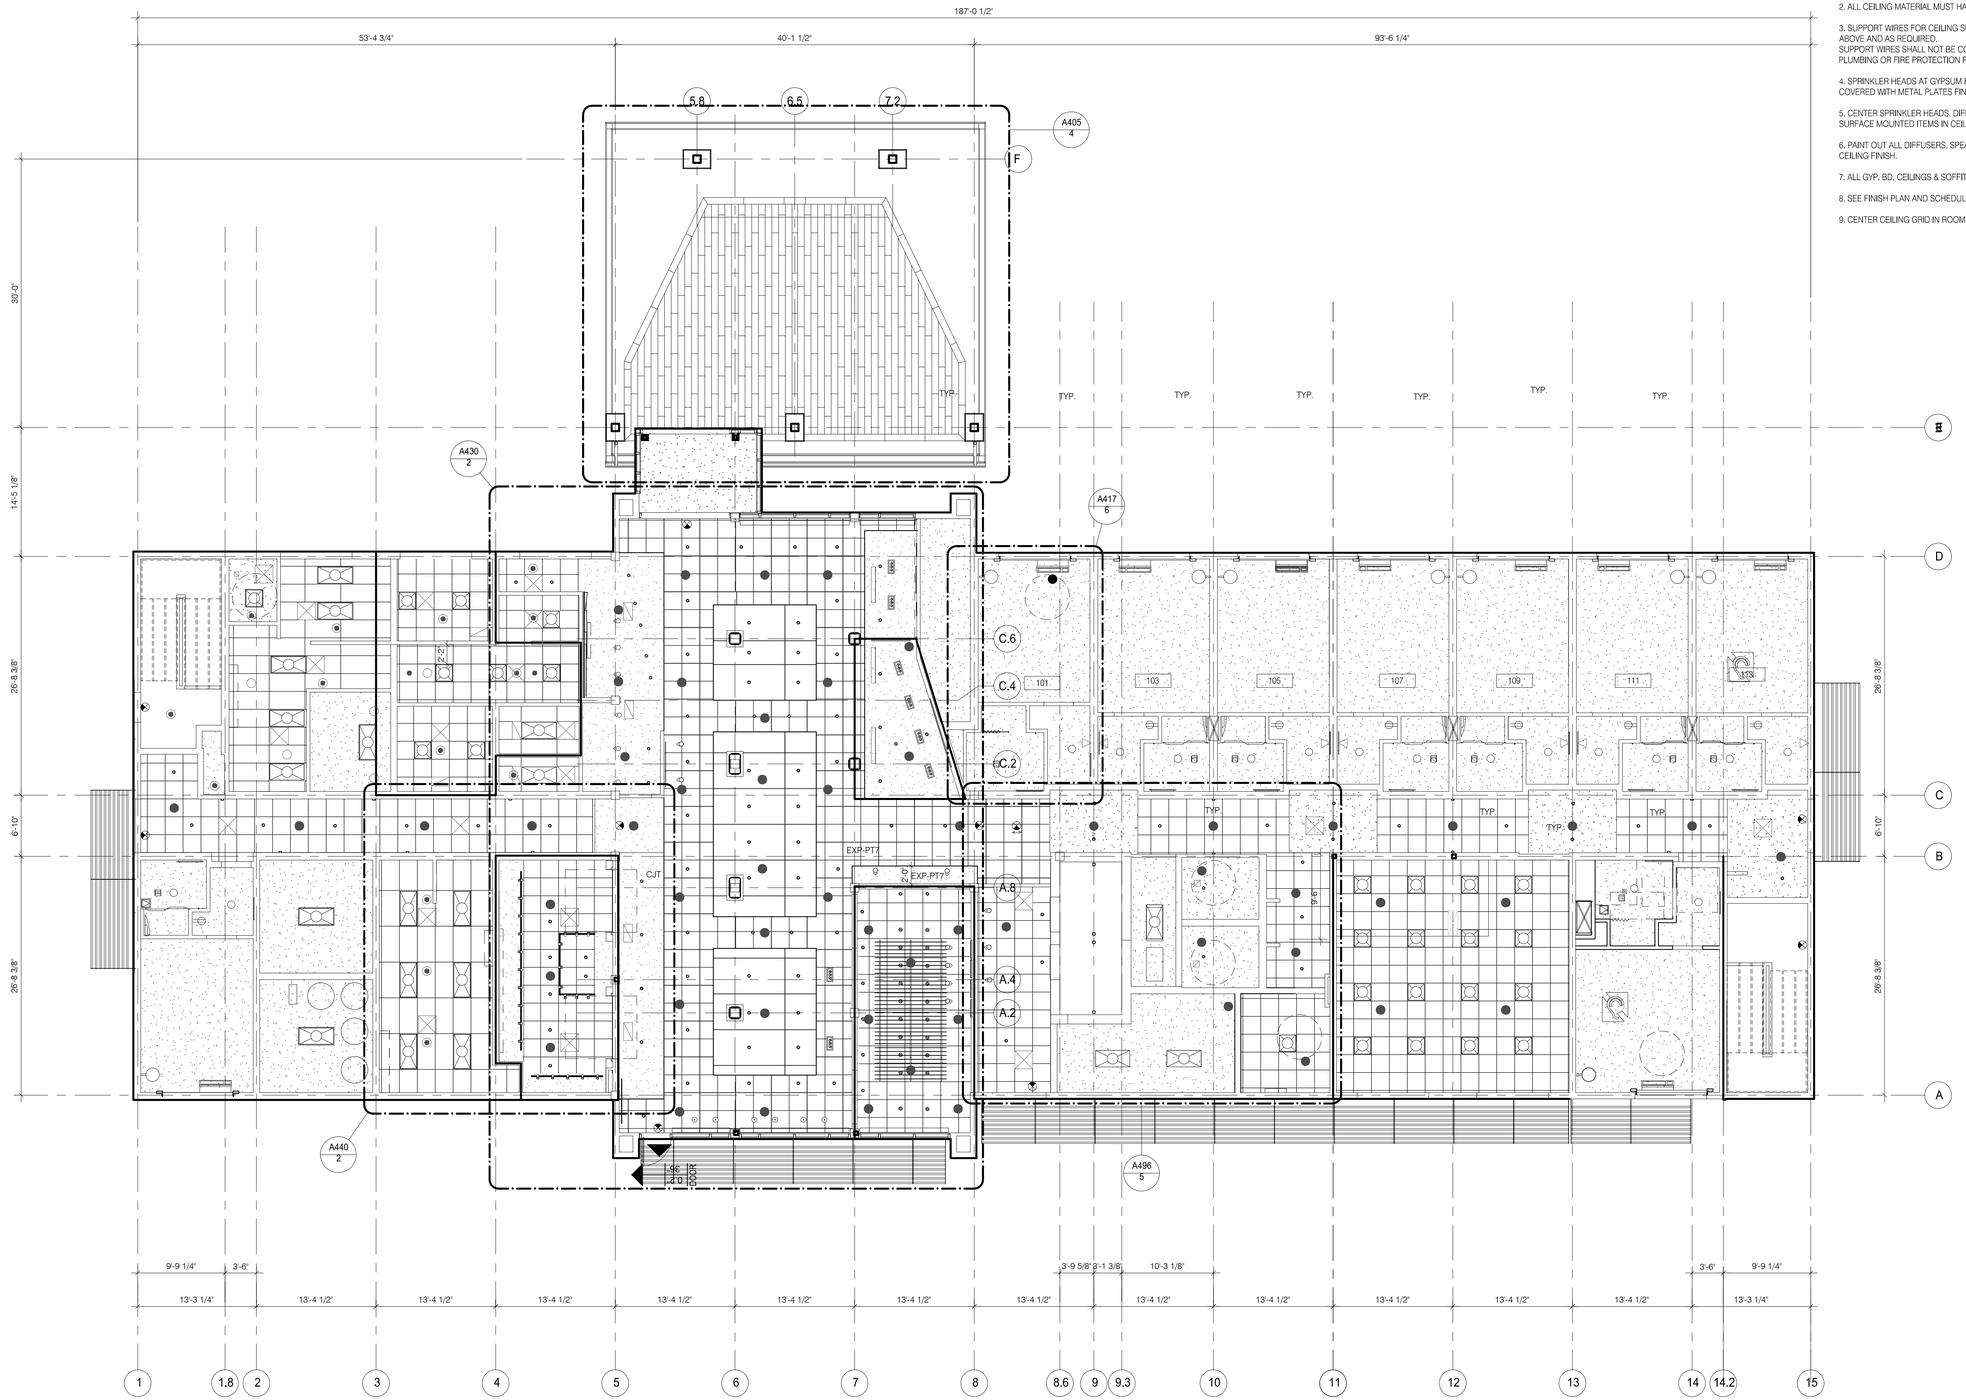

1 LEVEL 1 - RCP
SCALE: 1/8" = 1'-0"

DAMMON ENGINEERING, INC.
LOUISIANA & MISSISSIPPI
www.dammonengineering.com
info@dammonengineering.com
PH: 985.649.5932

Chief Engineer: Brian Mistich, PE
554 Old Spanish Trail
Slidell, LA 70458

#	DESCRIPTION	DATE
	REVISIONS	

SEAL:

PRELIMINARY NOT FOR CONSTRUCTION

LOCATION NUMBER: 16777
INN CODE: BTRJC

HOLIDAY INN EXPRESS

MIKE DESAI
SHADY PARK DRIVE LOT 9
DENHAM SPRINGS, LA

JOB No:	2321	DATE:	06-15-17
DRAWN BY:		CHECKED BY:	JTL CAD


The ideas, drawings and designs shown, displayed and/or represented on these documents are the property of Dammon Engineering, Inc. and may not be used in whole or in part without the written permission of Dammon Engineering, Inc. Such unauthorized use will give cause to prosecution under State and Federal law.

SHEET TITLE:
RCP 1ST FLR

DRAWING NUMBER:
A121

SHEET No: - of #

FILE NAME: J:\...Mike Desai - Holiday Inn Express 2021\Drawings\Current Drawings\A115 ROOF PLAN.rvt 6:07 AM & TIME: Wednesday, October 25, 2017 12:29:26 PM

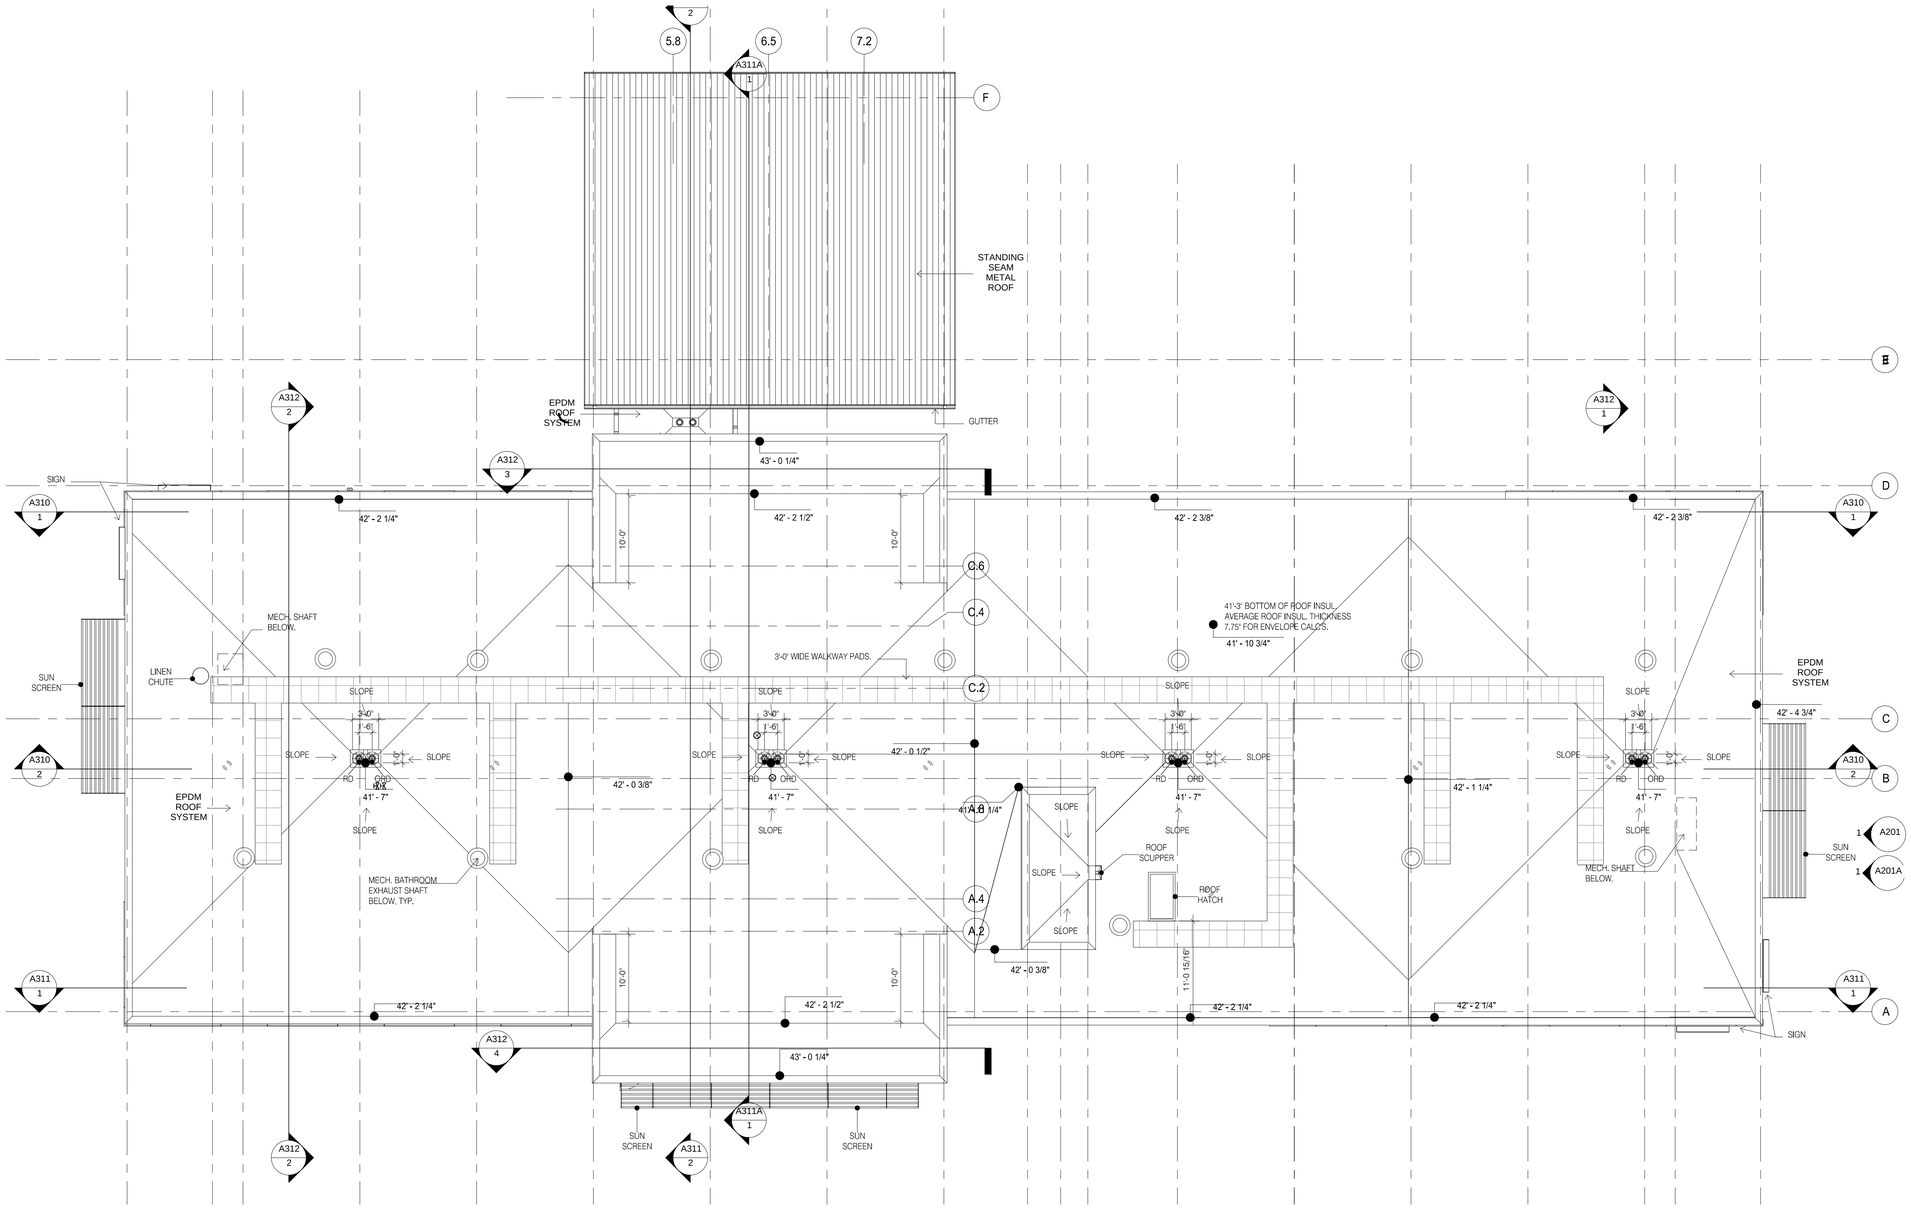

1 ROOF PLAN

SCALE: 1/8" = 1'-0"

ROOF LAYOUT

DAMMON ENGINEERING, INC.

LOUISIANA & MISSISSIPPI

www.dammonengineering.com
info@dammonengineering.com
PH: 985.649.5832

Chief Engineer: Brian Mistich, PE
554 Old Spanish Trail
Slidell, LA 70458

#	DESCRIPTION	REVISIONS	DATE

SEAL:

PRELIMINARY NOT FOR CONSTRUCTION

LOCATION NUMBER: 16777
IN CODE: BTRJC

HOLIDAY INN EXPRESS

MIKE DESAI
SHADY PARK DRIVE LOT 9
DENHAM SPRINGS, LA

JOB No:	2321	DATE:	06-15-17
DRAWN BY:	JASM	CHECKED BY:	CKD

These plans and specifications, copies or any adaptations thereof, are the property of Dammon Engineering, and are not to be used in any way on any project not specifically prepared for Dammon Engineering. Any unauthorized use of these plans and specifications without the written consent of Dammon Engineering will be at the user's sole risk and without liability to Dammon Engineering.


SHEET TITLE:
ROOF PLAN

DRAWING NUMBER:

A115

SHEET No: - of #

FILE NAME: J:\... Holiday Inn Express 2017\Drawings\Current Drawings\A115 FLAT ROOF PLAN.dwg PLOT DATE & TIME: Wednesday, October 25, 2017 1:23:13 PM

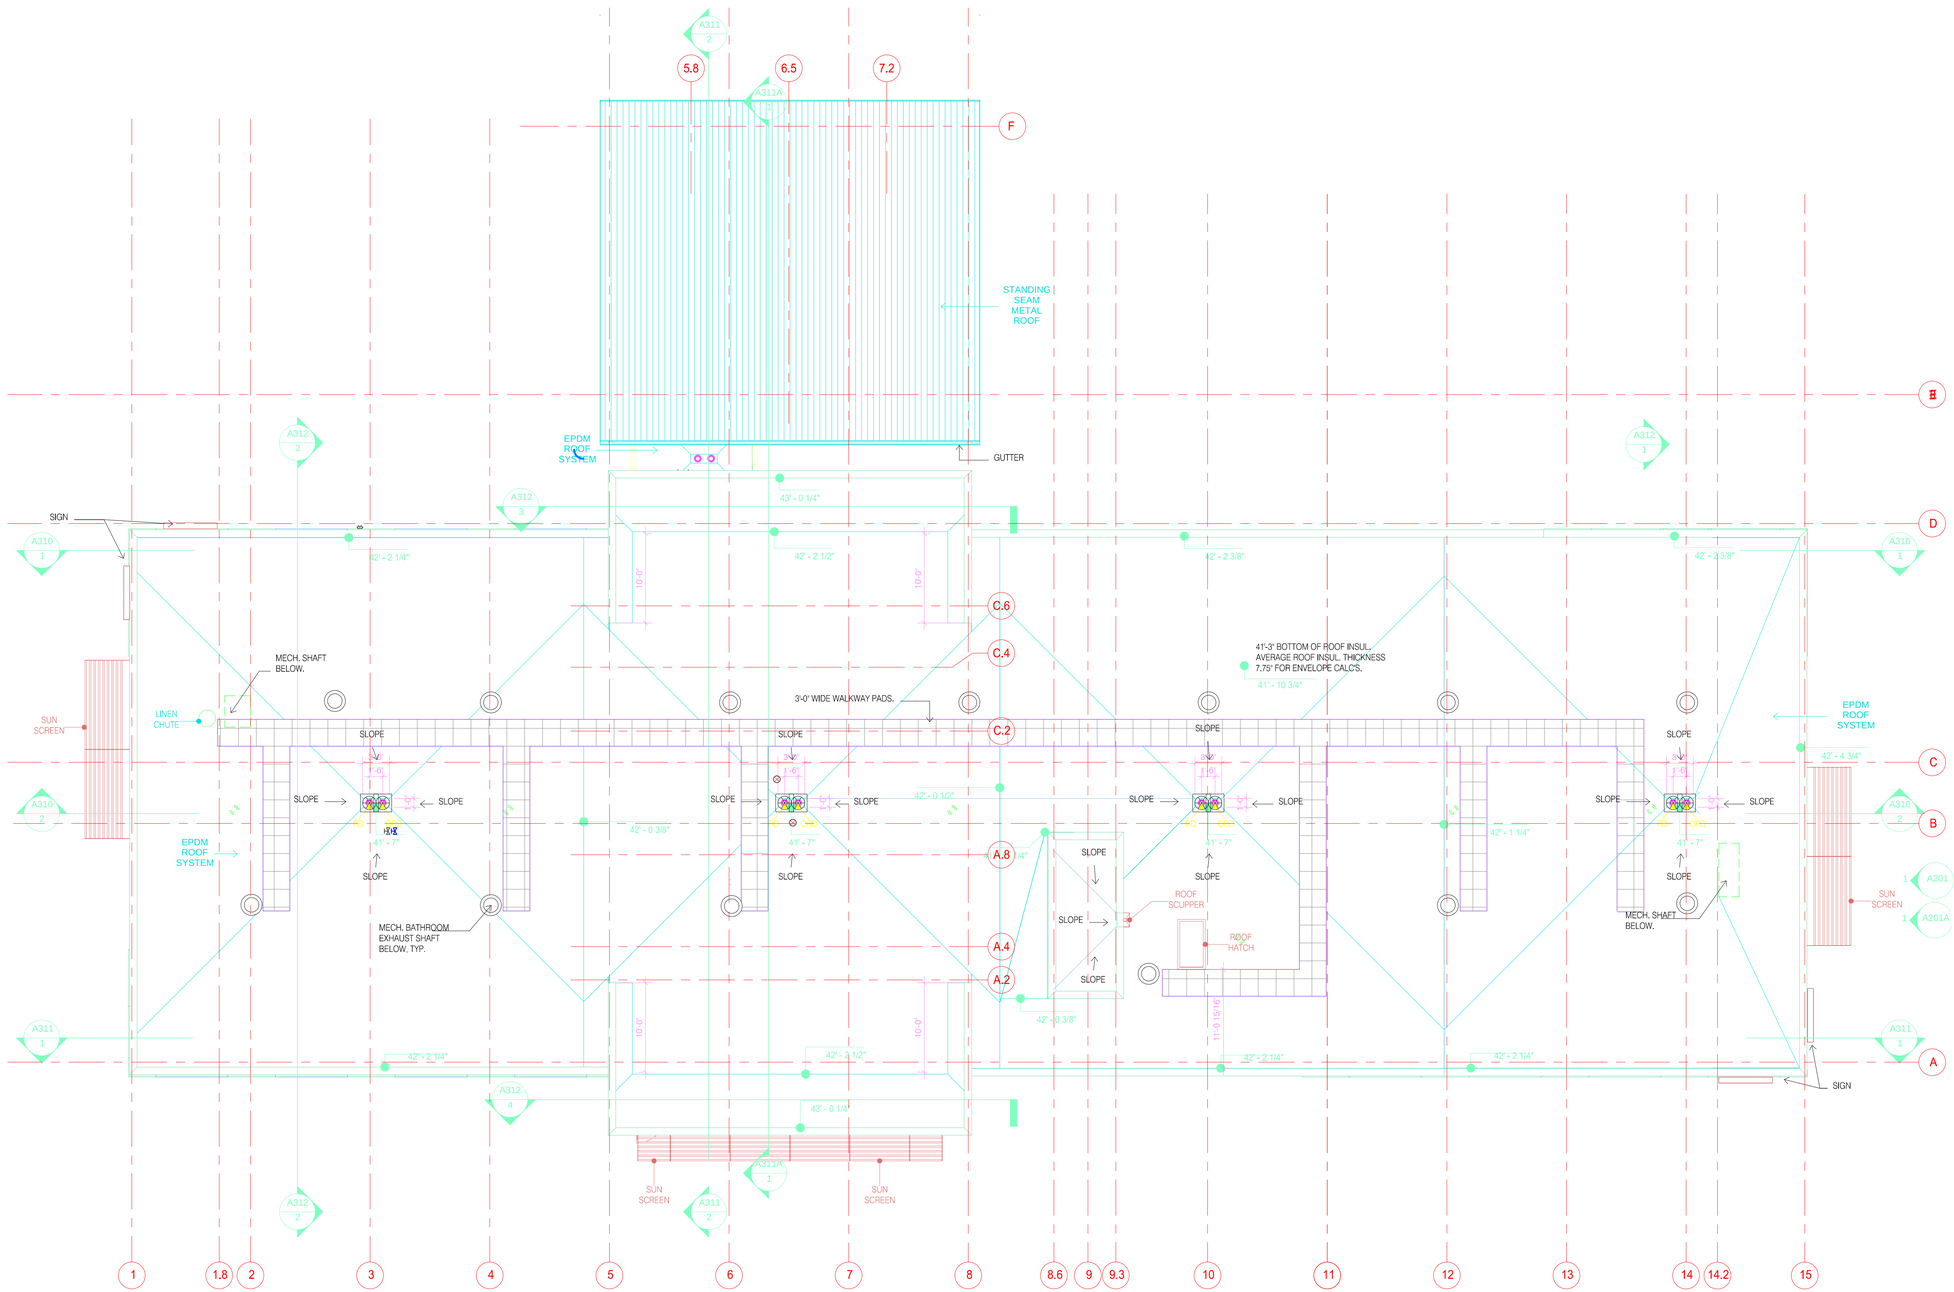

ROOF PLAN NOTES

1. GENERAL CONTRACTOR TO INSTALL AND SEAL ROOF PENETRATIONS, CURBS AND SLEEPERS.
2. HVAC VENDOR TO PROVIDE ROOF CURBS AND VENDOR IS RESPONSIBLE FOR PROVISION/ COORDINATION OF ROOF PENETRATIONS REQUIRED FOR EQUIPMENT INSTALLATION. SEE 1 OR 2/A550.
3. FLASH PLUMBING VENT AND ELECTRICAL PIPES. SEE 4/A550. SEE MECH. AND ELEC. DWGS. FOR LOCATIONS.
4. COORDINATE SIZE AND LOCATION OF SATELLITE DISH PROVIDED BY AV CONTRACTOR. COORDINATE LOADS AND REACTIONS WITH JOIST MANUFACTURER. GC TO PROVIDE SUPPORT LEGS/BLOCKING SEE 2/A550 SIMILAR.
5. NEW ROOF MEMBRANE TO BE INSTALLED BY MANUFACTURER APPROVED LICENSED ROOFING CONTRACTOR. REFER TO DETAILS AS INDICATED ON THIS AND OTHER SHEETS.
6. GC TO PROVIDE POWER AND BLOCKING FOR ALL BUILDING SIGNAGE. COORDINATE WITH SIGN VENDOR.
7. ROOF DRAINS AND OVERFLOW DRAINS, SEE 5/A550. SEE ALSO MECH. DWGS.
8. ROOF SCUPPER, SEE 6/A550.
9. LINEN CHUTE, SEE 3/A550.

1 ROOF PLAN
SCALE: 1/8" = 1'-0"

DAMMON ENGINEERING, INC.
LOUISIANA & MISSISSIPPI
www.dammonengineering.com
info@dammonengineering.com
Ph: 985.649.5832
Chief Engineer: Brian Mistich, PE
554 Old Spanish Trail
Slidell, LA 70458

REVISIONS

#	DESCRIPTION	DATE

SEAL:

PRELIMINARY NOT FOR CONSTRUCTION

These plans and specifications are the property of Dammon Engineering, Inc. and are not to be used in whole or part for any other project without the written permission of Dammon Engineering, Inc. Visual contact with these plans and specifications shall constitute prima facie evidence of the acceptance of these restrictions.

LOCATION NUMBER: 16777
IHG CODE: BTRJC
HOLIDAY INN EXPRESS
MIKE DESAI
SHADY PARK DRIVE LOT 9
DENHAM SPRINGS, LA


JOB No: 2321 | DATE: 06-15-17 | CHECKED BY: CMD | DRAWN BY: MT

SHEET TITLE:
FLAT ROOF PLAN

DRAWING NUMBER:
A115

SHEET No: - of #

File Name: J:_Holiday Inn\2321 - New Iberia - Holiday Inn Express (D)\Drawings\Current Drawings\A114.dwg 11x17 Plot Date: Monday, October 23, 2017 12:23:21 PM

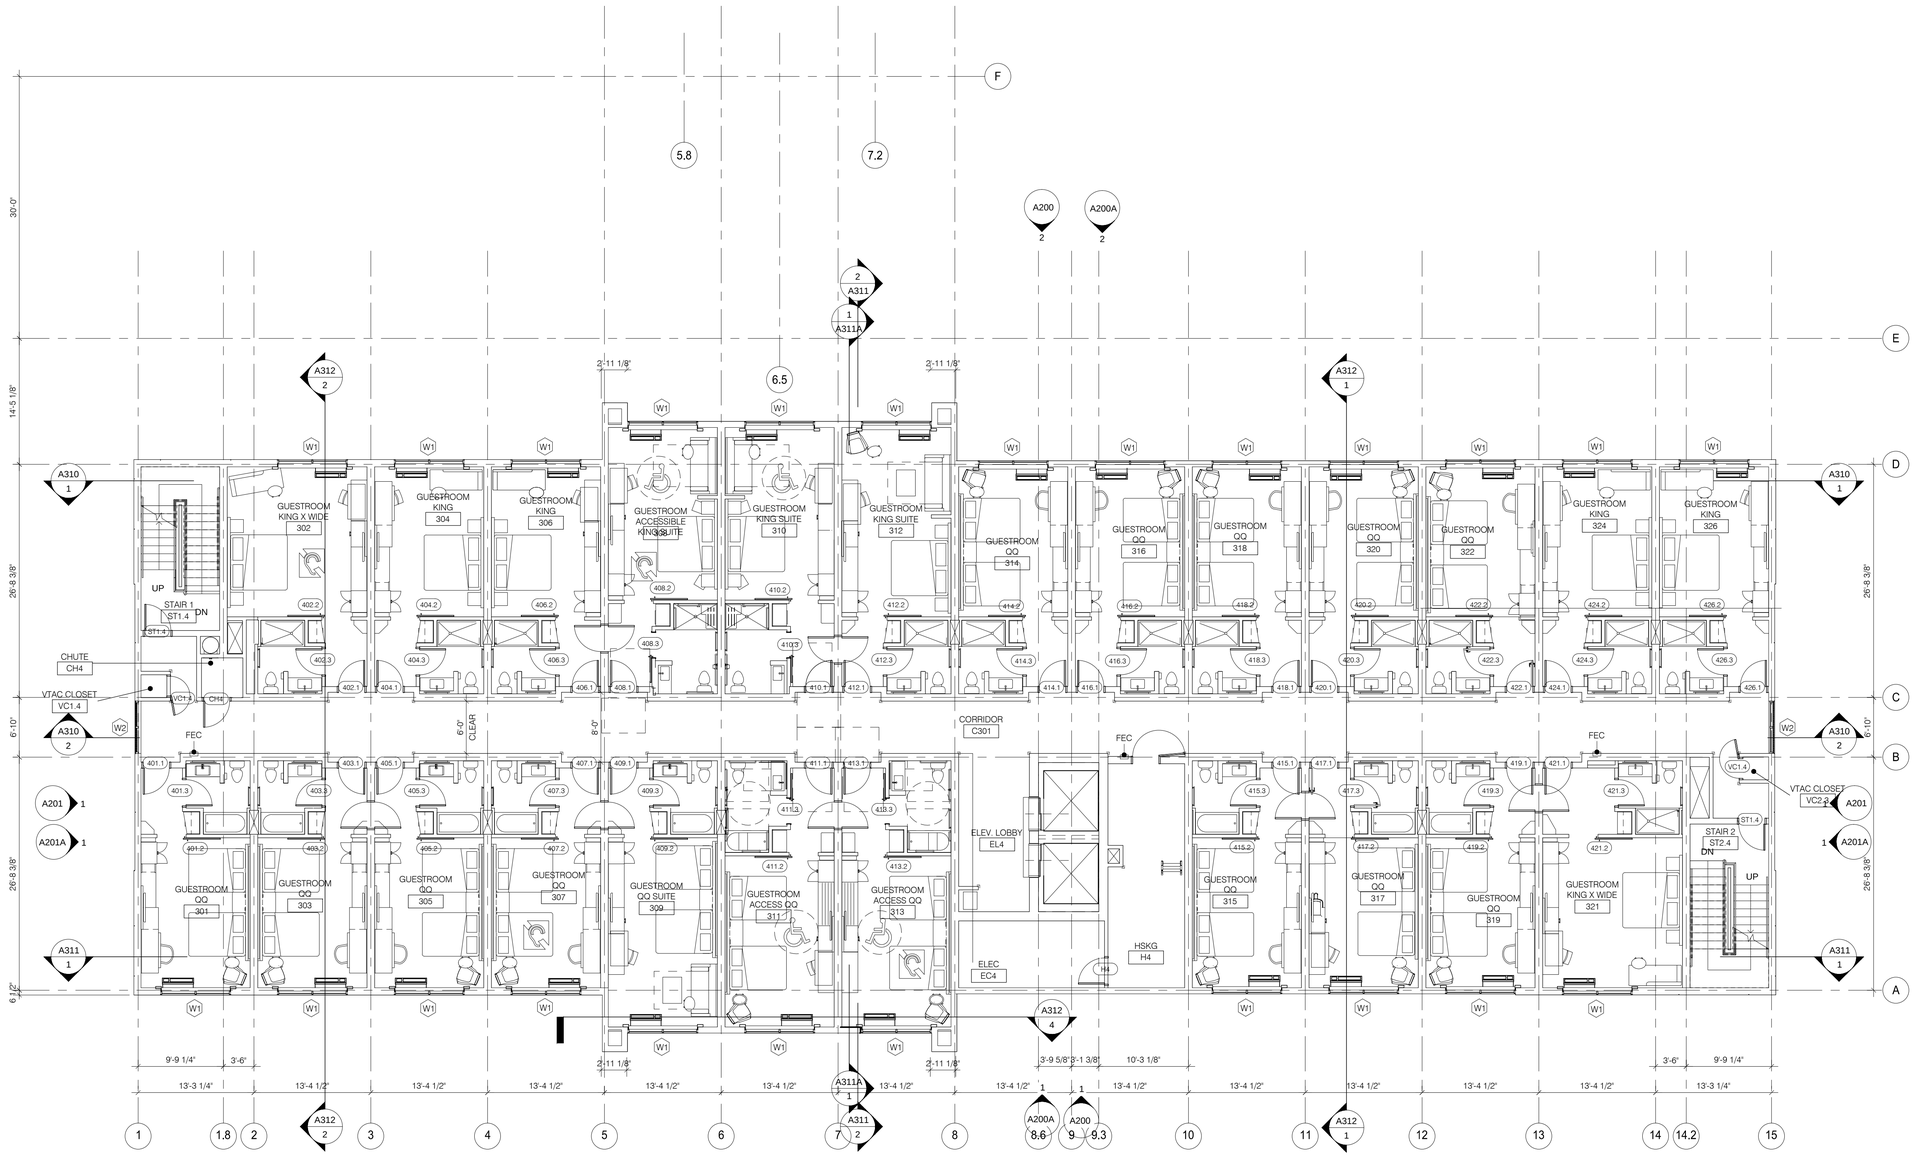

1 FOURTH LEVEL
SCALE: 1/8" = 1'-0"

24 GUESTROOMS

DAMMON ENGINEERING, INC.
LOUISIANA & MISSISSIPPI
www.dammonengineering.com
info@dammonengineering.com
PH: 985.649.5832
Chief Engineer: Brian Mistich, PE
554 Old Spanish Trail
Slidell, LA 70458

REVISIONS

#	DESCRIPTION	DATE

SEAL:

PRELIMINARY NOT FOR CONSTRUCTION

LOCATION NUMBER: 16777
INN CODE: BTRLC

HOLIDAY INN EXPRESS

MIKE DESAI
SHADY PARK DRIVE LOT 9
DENHAM SPRINGS, LA

JOB No:	2321	DATE:	06-15-17
DRAWN BY:	JASH	CHECKED BY:	CKD

The ideas and designs incorporated herein, as an instrument of service, are and shall remain the property of Dammon Engineering, and are not to be used in whole or part, except with the written permission of Dammon Engineering. The visual contents of these documents are protected under the Federal Copyright Act and may not be reproduced, published or changed in any way without the express written consent of Dammon Engineering. © DAMMON ENGINEERING, INC. 2017


SHEET TITLE:
FOURTH LEVEL

DRAWING NUMBER:

A114

SHEET No: - of #

FILE NAME: J:\- Holiday Inn\2321 - Alba Deep - Holiday Inn Express (DD)\Drawings\Current Drawings\A113 3RD FLOOR PLAN.dwg, PLOT DATE & TIME: Wednesday, October 25, 2017 12:29:26 PM

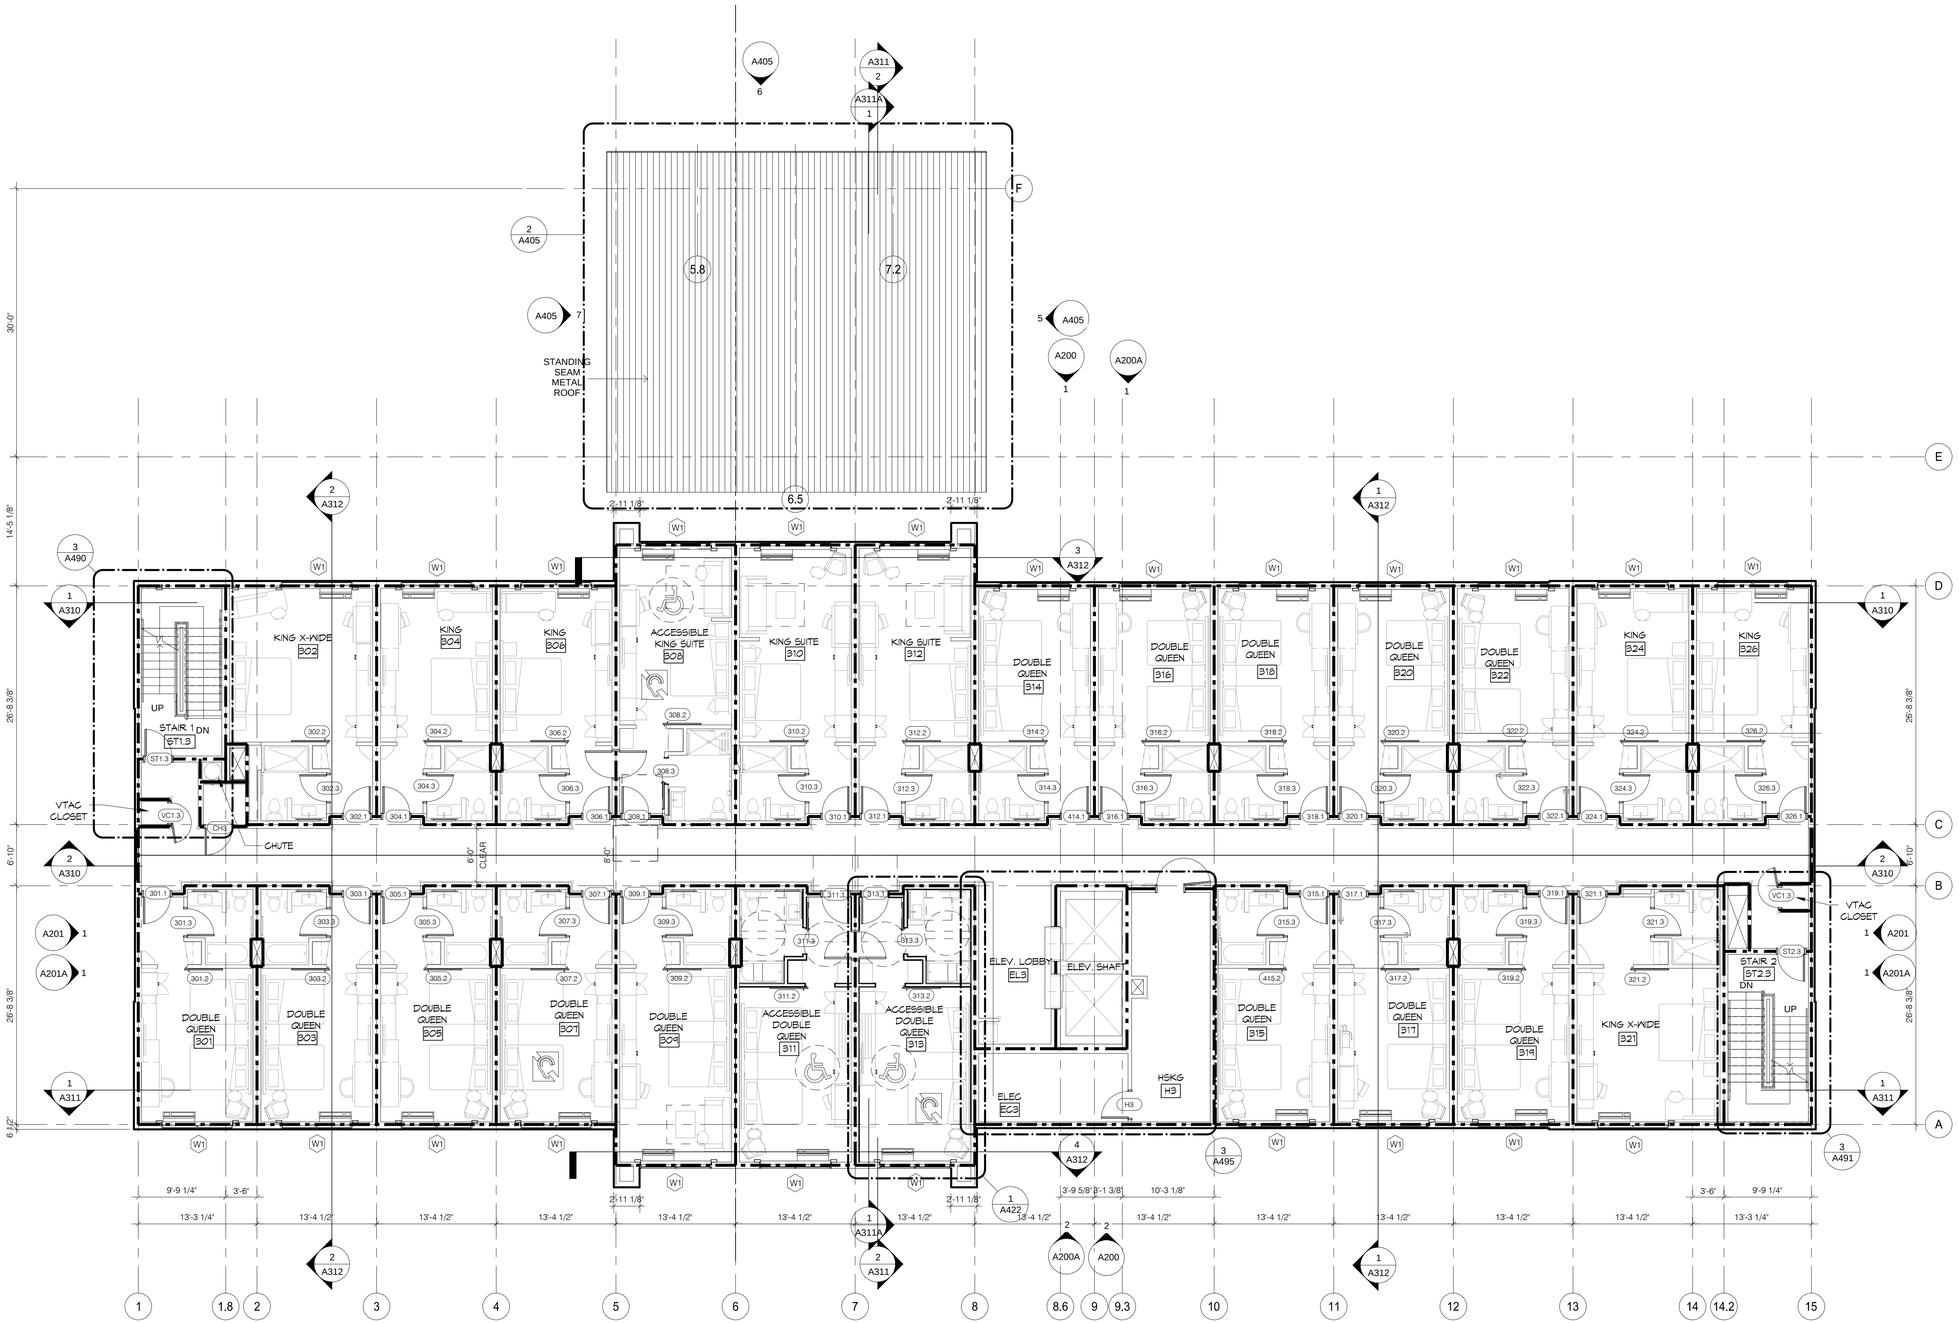

1 THIRD LEVEL

SCALE: 1/8" = 1'-0"

24 GUESTROOMS

DAMMON ENGINEERING, INC.
LOUISIANA & MISSISSIPPI
www.dammonengineering.com
info@dammonengineering.com
PH: 985.445.2822

Chief Engineer: Brian Mistich, PE
554 Old Spanish Trail
Slidell, LA 70458

#	DESCRIPTION	DATE

REVISIONS

SEAL:

PRELIMINARY NOT FOR CONSTRUCTION

LOCATION NUMBER: 16177
INN CODE: BTRJC

HOLIDAY INN EXPRESS

MIKE DESAI
SHADY PARK DRIVE LOT 9
DENHAM SPRINGS, LA

JOB No:	2321	DATE:	06-15-17
DRAWN BY:	JAS✓	CHECKED BY:	CKD

These plans and specifications, and copies thereof, as instruments of service, shall not be used by any person or entity for any purpose whatsoever without the written permission of Dammon Engineering, Inc. Any unauthorized use of these plans and specifications will be at the sole risk of the party using or permitting such use and will be without liability to Dammon Engineering, Inc. Visual contact with these plans and specifications shall constitute prima facie evidence of the acceptance of these restrictions.


SHEET TITLE:
THIRD LEVEL

DRAWING NUMBER:

A113

SHEET No: - of #

PLE MMP: _JL: Wells-Mello\13711- Alta Zend - Wells Inn Express BR\Drawings\Current Drawings\A112 2nd FLOOR PLAN.rvt - Wednesday, October 25, 2023 12:09:43 PM

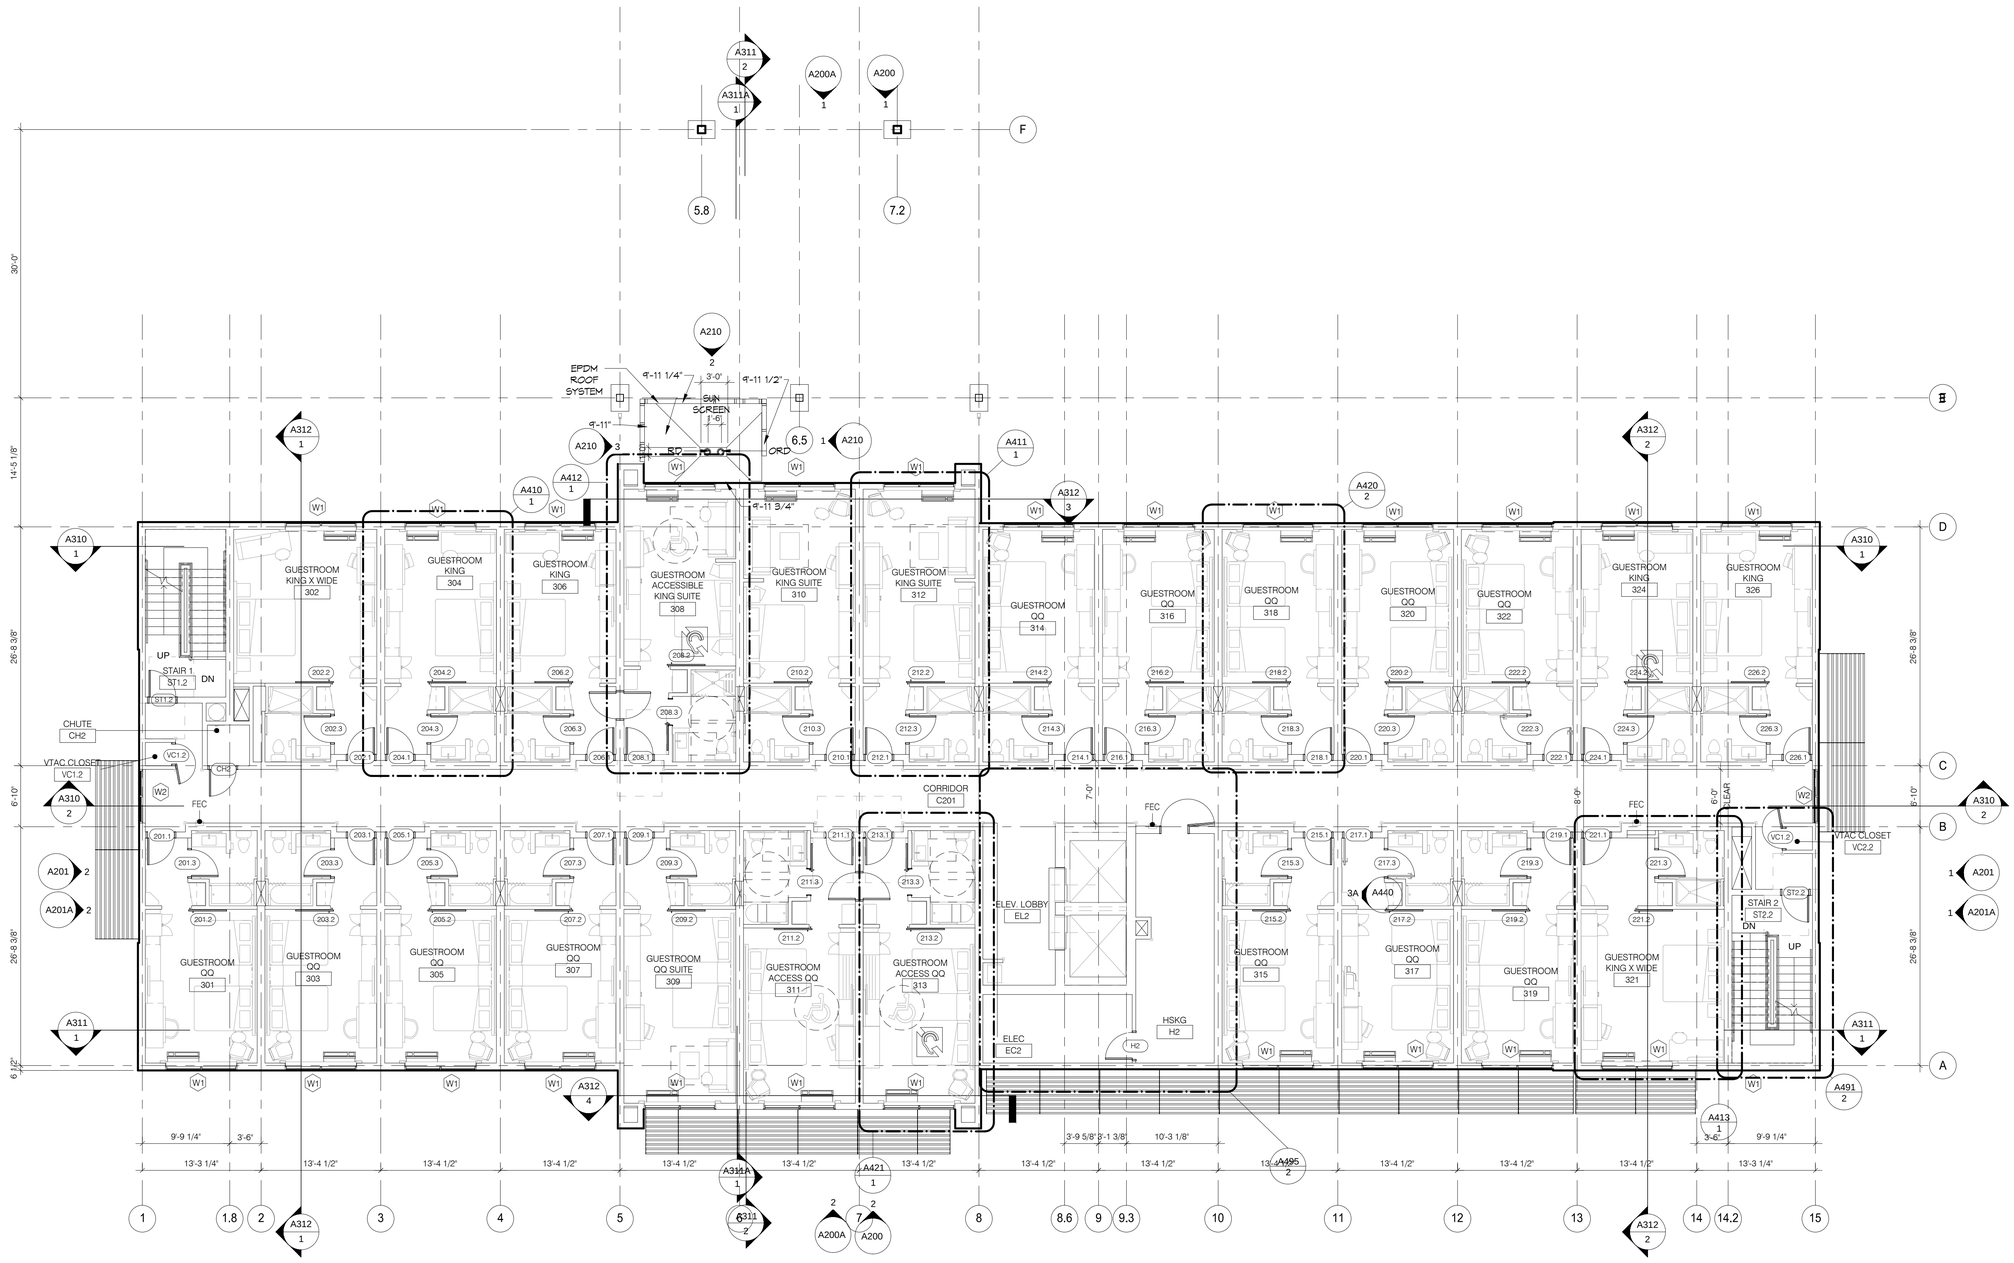

1 SECOND LEVEL
SCALE: 1/8" = 1'-0"

24 GUESTROOMS

DAMMON ENGINEERING, INC.
LOUISIANA & MISSISSIPPI
www.dammonengineering.com
info@dammonengineering.com
PH: 985.649.5832
Chief Engineer: Brian Mistich, PE
534 Old Spanish Trail
Slidell, LA 70458

REVISIONS

#	DESCRIPTION	DATE

SEAL:

PRELIMINARY NOT FOR CONSTRUCTION

LOCATION NUMBER: 161777
INN CODE: BTRJC
HOLIDAY INN EXPRESS
MIKE DESAI
SHADY PARK DRIVE LOT 9
DENHAM SPRINGS, LA

JOB No:	2321
DATE:	06-15-17
DRAWN BY:	JASM
CHECKED BY:	CMD

All plans and drawings and copies of plans, drawings and designs indicated thereon are the property of Dammon Engineering, Inc. and are not to be used in any way without the permission of Dammon Engineering, Inc. Dammon Engineering, Inc. owns the copyright and all rights of publication and reproduction of plans and designs indicated thereon.

SHEET TITLE:
SECOND LEVEL


DRAWING NUMBER:
A112

SHEET No: - of #


FILE NAME: J:__Holiday-Inn\2321_-_Mike_Desai_-_Holiday_Inn_Express_DD\Drawings\Current_Drawings\A111A_POOL_CONFERENCE_FITNESS_RMS.dwg PLOT DATE & TIME: Wednesday, October 25, 2017 12:28:48 PM

NOTE:
DESIGN OPTIONS ON THIS SHEET ARE CONCEPTUAL PLAN ALTERNATES ONLY. THEY REQUIRE FURTHER DEVELOPMENT BASED ON SPECIFIC CLIENT REQUIREMENTS.

FINISHES, ETC TO BE SIMILAR TO THE BASE PROTOTYPE ROOMS. CONFERENCE ROOM FINISHES AND ELEMENTS TO BE SIMILAR TO THE MEETING ROOM.

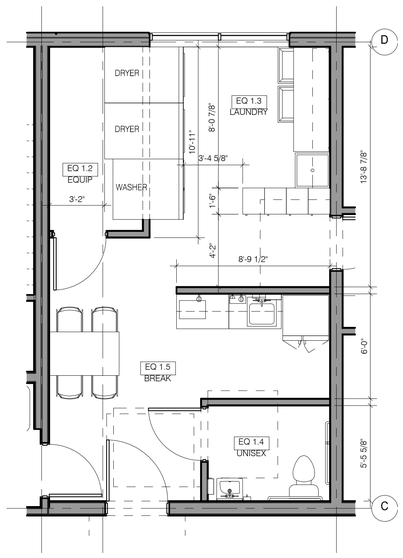

3 ENLARGED LAUNDRY AND BREAK PLAN
1/4" = 1'-0"

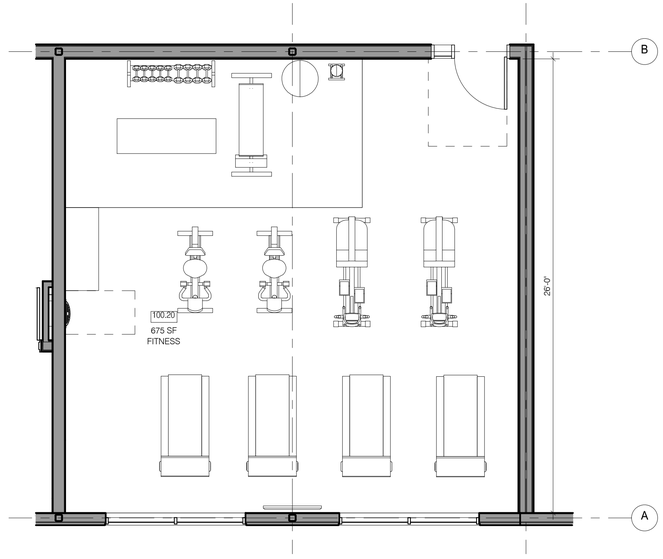

1 POOL PLAN - Option A - GUESTROOMS
1/4" = 1'-0"

DAMMON
ENGINEERING, INC.
LOUISIANA & MISSISSIPPI
Chief Engineer: Brian Mistich, PE
534 Old Spanish Trail
Slidell, LA 70458
www.dammonengineering.com
info@dammonengineering.com
PH: 985.649.5832

REVISIONS

#	DESCRIPTION	DATE

SEAL:

PRELIMINARY
NOT FOR
CONSTRUCTION

LOCATION NUMBER: 16777
INN CODE: BTRJC
HOLIDAY INN
EXPRESS
MIKE DESAI
SHADY PARK DRIVE, LOT 9
DENHAM SPRINGS, LA

JOB No:	DATE:
2321	06-15-17
DRAWN BY:	CHECKED BY:
JTL	CKD


THESE PLANS ARE AN INSTRUMENT OF SERVICE, AND SHALL NOT BE USED FOR ANY PURPOSE OTHER THAN THAT FOR WHICH THEY WERE PREPARED AND ARE NOT TO BE LOANED, COPIED OR REPRODUCED WITHOUT THE WRITTEN CONSENT OF DAMMON ENGINEERING, INC. ALL COMMON LAW, STATUTORY AND OTHER RESERVED RIGHTS, INCLUDING COPYRIGHT, ARE RESERVED.

SHEET TITLE:
POOL CONFERENCE
FITNESS RMS

DRAWING NUMBER:
A111A

SHEET No: - of #

FILE NAME: J:__Holds-Delete\2321 - Mike Desai - Holiday Inn Express DS\Drawings\Current Drawings\A111_1ST FLR PLAN.dwg, PLOT DATE & TIME: Wednesday, October 25, 2017 12:29:51 PM

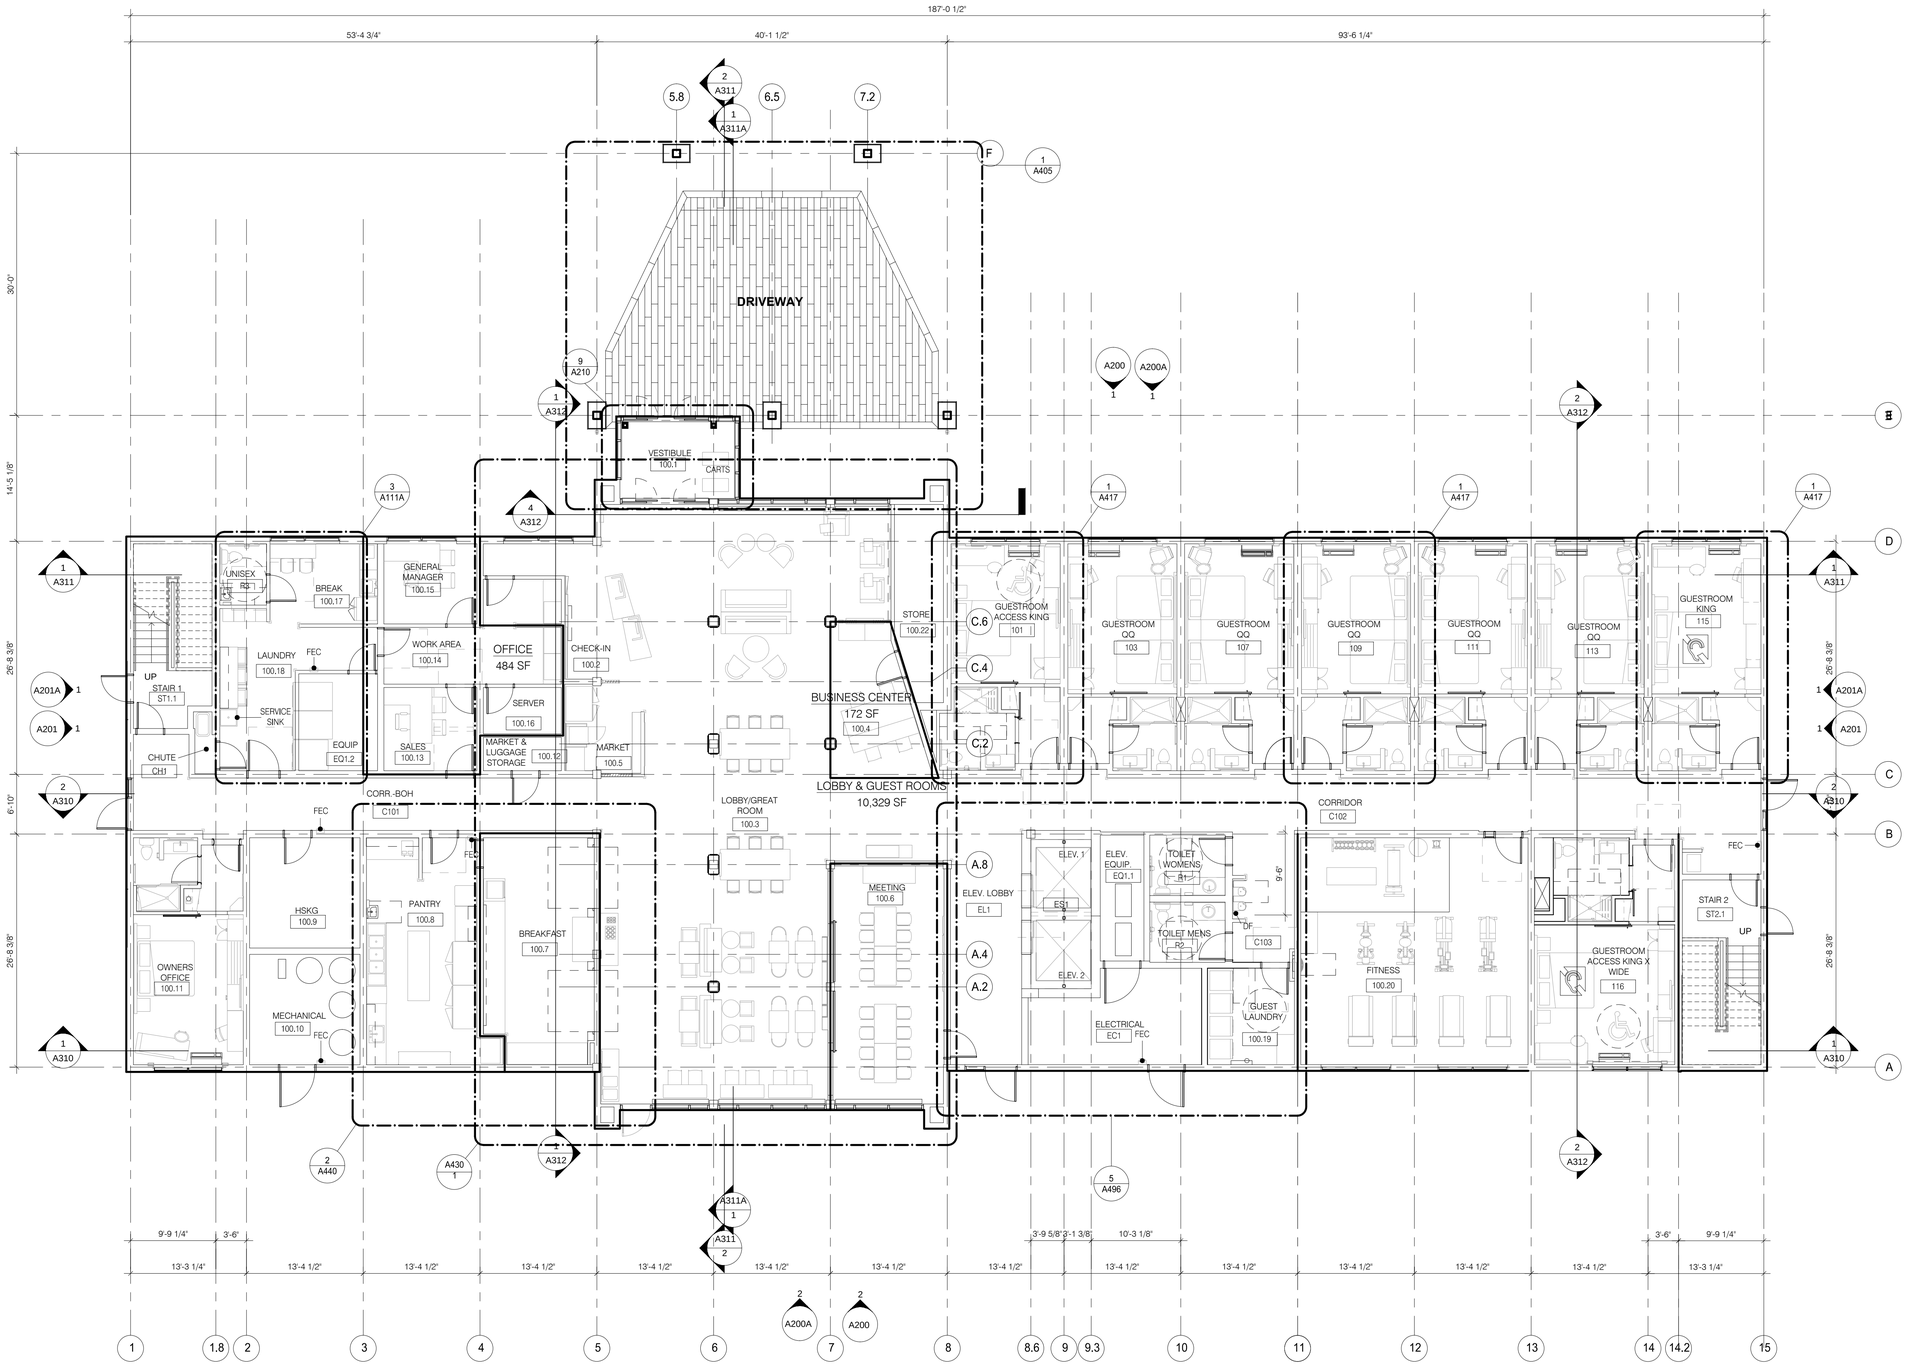

1 FIRST LEVEL
SCALE: 1/8" = 1'-0"

12 GUESTROOMS

DAMMON ENGINEERING, INC.
LOUISIANA & MISSISSIPPI
www.dammonengineering.com
info@dammonengineering.com
PH: 985.649.5832
Chief Engineer: Brian Mistich, PE
554 Old Spanish Trail
Slidell, LA 70458

REVISIONS

#	DESCRIPTION	DATE

SEAL:

PRELIMINARY NOT FOR CONSTRUCTION

LOCATION NUMBER: 16777
IN CODE: BTRJC

HOLIDAY INN EXPRESS

MIKE DESAI
SHADY PARK DRIVE LOT 9
DENHAM SPRINGS, LA

JOB No:	DATE:	CHECKED BY:
2321	06-15-17	CKD
DRAWN BY:		
JASM		

These plans and specifications, as instruments of service, are and shall remain the property of Dammon Engineering, and are not to be used in any way on any other project, except by agreement in writing and with appropriate compensation to Dammon Engineering. Visual contact with these plans and specifications shall constitute prima facie evidence of the acceptance of these restrictions.

SHEET TITLE:
FIRST LEVEL

DRAWING NUMBER:
A111

SHEET No: - of #