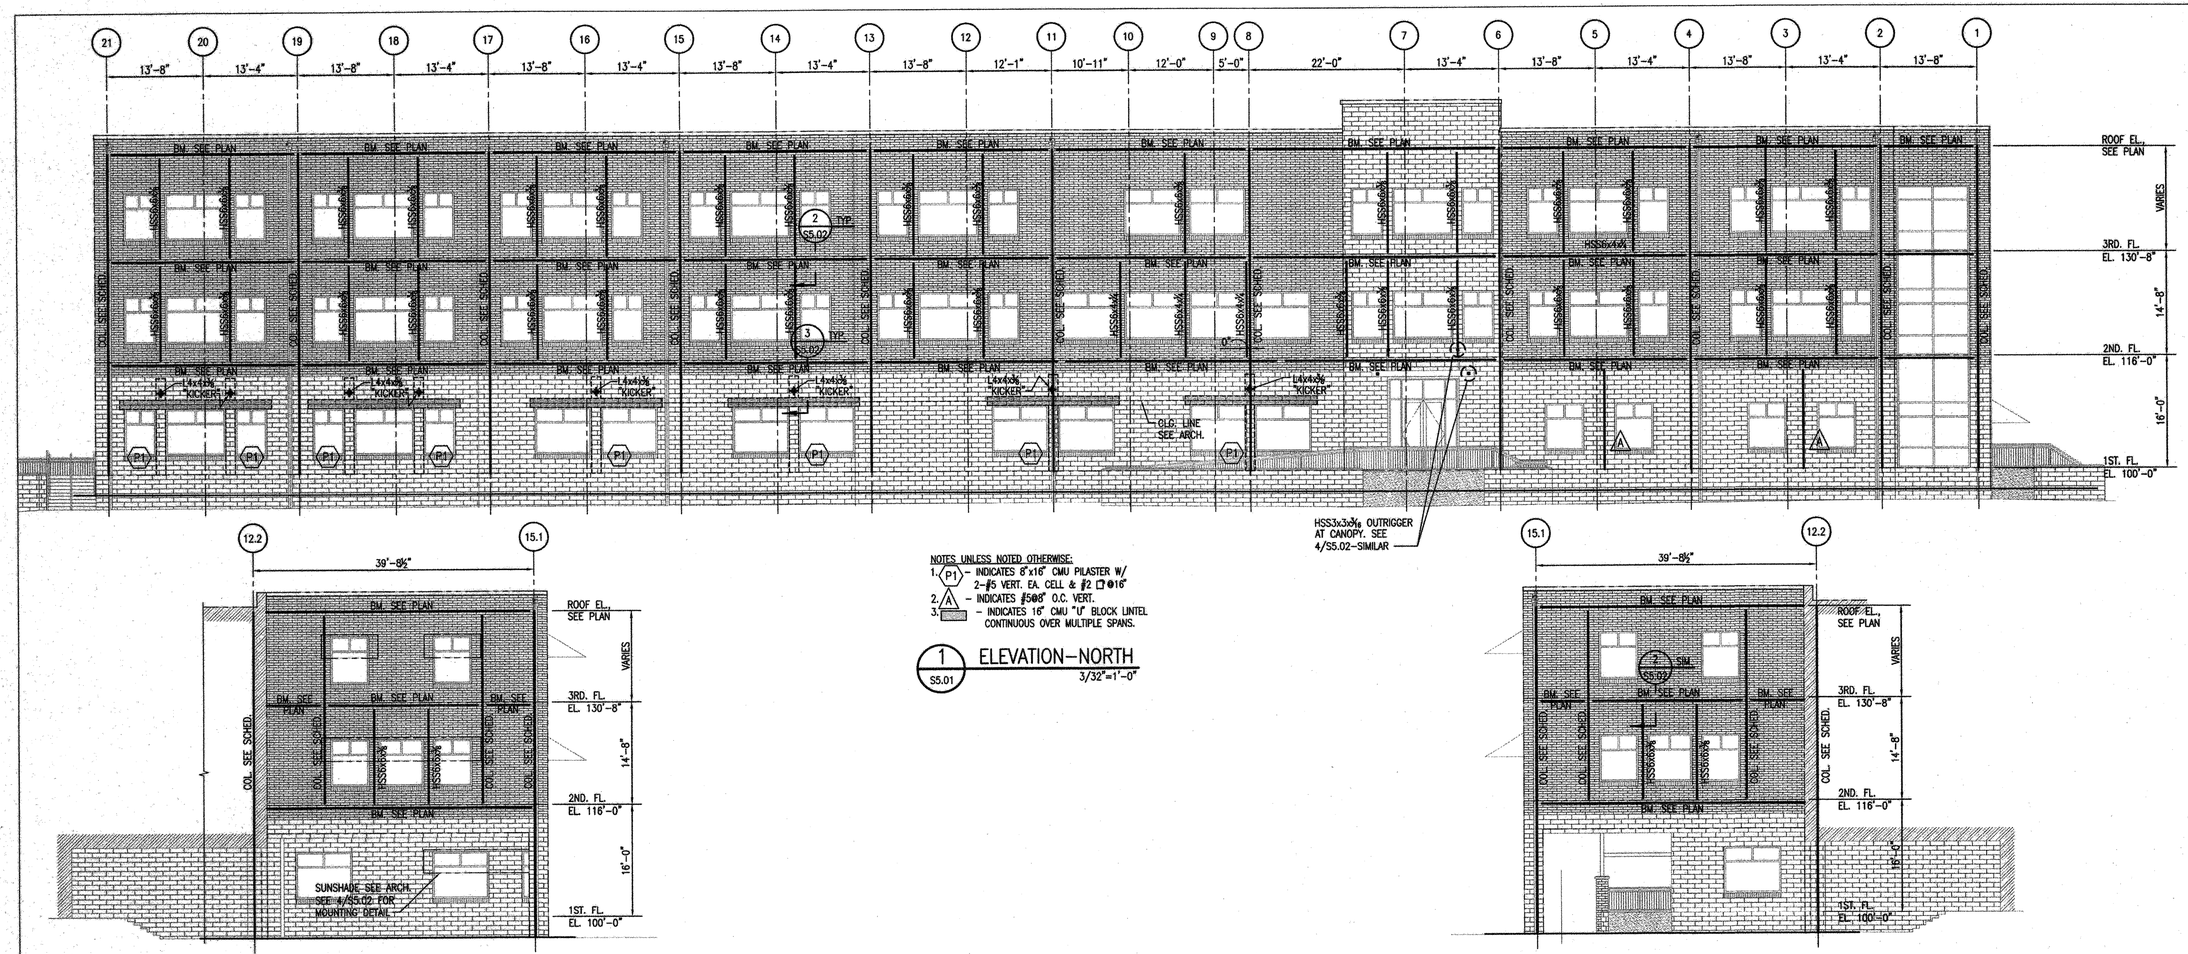

NOTES UNLESS NOTED OTHERWISE:
1. (P1) – INDICATES 8"x16" CMU PILASTER W/ 2–#5 VERT. EA. CELL & #2 □ @16"
2. (A) – INDICATES #5@8" O.C. VERT.
3. – INDICATES 16" CMU "U" BLOCK LINTEL CONTINUOUS OVER MULTIPLE SPANS.

1 S5.01 ELEVATION–NORTH 3/32"=1'-0"

2 S5.01 PART ELEVATION–SOUTH 3/32"=1'-0"

3 S5.01 PART ELEVATION–NORTH 3/32"=1'-0"

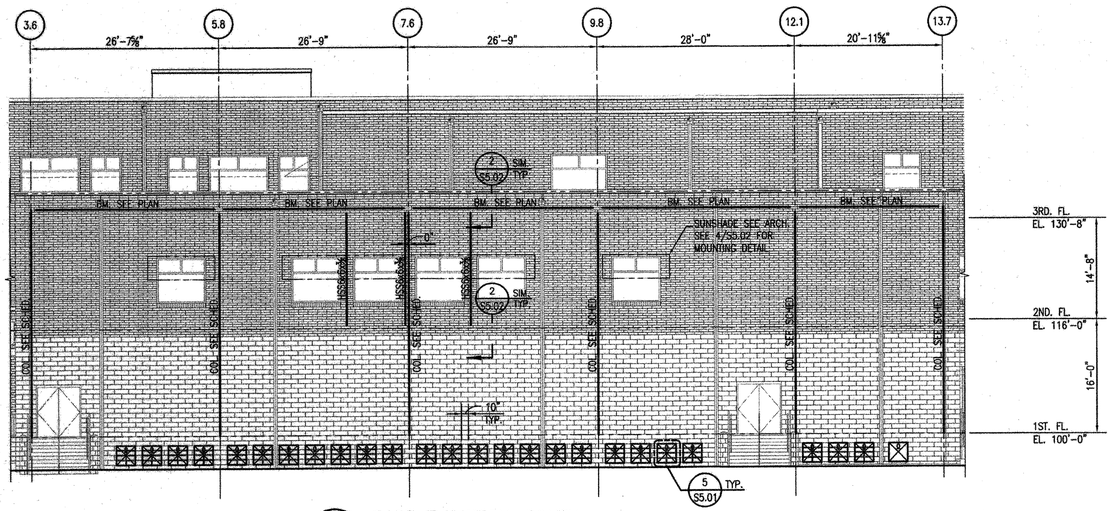

4 S5.01 PART ELEVATION–SOUTH 3/32"=1'-0"

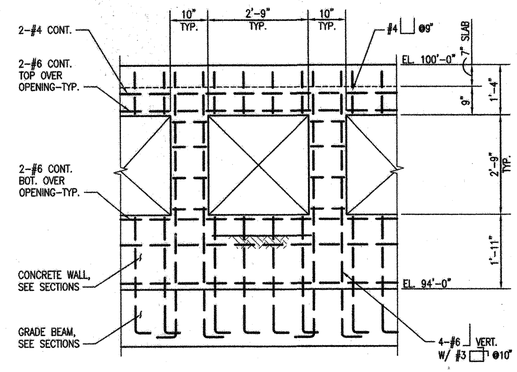

NOTES:
1. COORD. VENT HOLE LOCATIONS W/ ARCH.

5 S5.01 DETAIL–TYPICAL VENT OPENING AT CONCRETE WALL NTS

VergesRome Architects
FANNING HOWEY
A Joint Venture
320 N. Carrollton Avenue, Suite 100
New Orleans, Louisiana 70119
t. 504.488.7739 f. 504.488.7743

© copyright 2012

STATE OF LOUISIANA
DONALD C. MAKOFSKY
License No. 10438
PROFESSIONAL ENGINEER
IN
CIVIL ENGINEERING
DEC 07 2012

NEW 3 SECTION ELEMENTARY SCHOOL AT FISK-HOWARD SCHOOL
RECOVERY SCHOOL DISTRICT
NEW ORLEANS, LOUISIANA 70119
211 S. LOPEZ STREET

DATE ISSUED:	7 DECEMBER, 2012
REVISED:	
REVISED:	
REVISED:	
REVISED:	
DRAWN BY:	WFD
CHECKED BY:	JAS
PHASE:	BID DOCUMENTS

11085

TITLE: EXTERIOR ELEVATIONS & DETAILS

SHEET: S5.01

MORPHY MAKOFSKY INCORPORATED
CONSULTING ENGINEERS
(504)488-1317
JOB NO. 12053