

FILE NAME: J:_Holiday Inn\2321 - Abe Desai - Holiday Inn Express DO\Drawings\Current Drawings\A001.dwg, PLOT DATE & TIME: Tuesday, November 14, 2017, 4:10:02 PM

HOLIDAY INN EXPRESS
DENHAM SPRINGS, LA

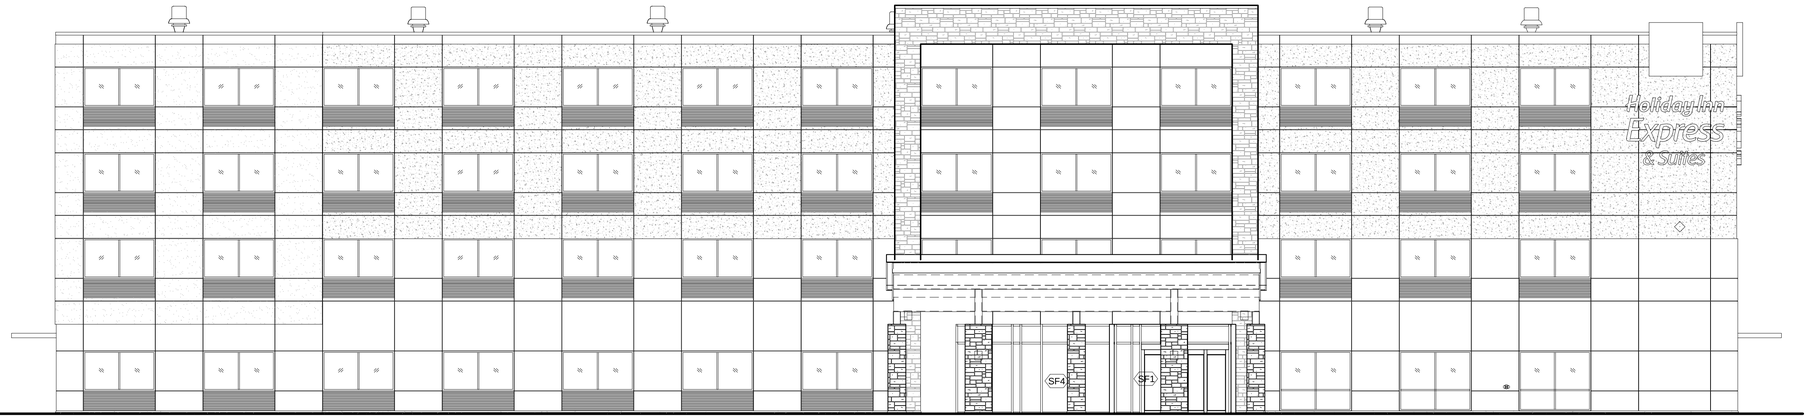

VICINITY MAP

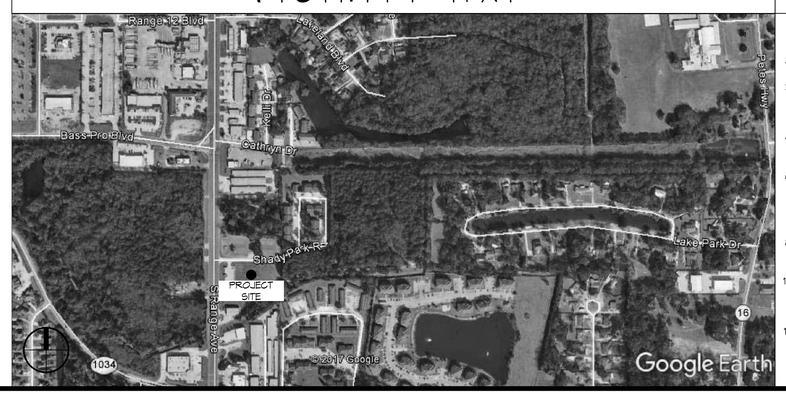

GENERAL NOTES

1. ALL MATERIALS AND WORK, INCIDENTAL TO THE CONSTRUCTION OF THIS PROJECT, SHALL CONFORM TO ALL GOVERNING CODES, AND REGULATIONS OF AGENCIES IN AUTHORITY.
2. CONTRACTOR SHALL PROVIDE ALL PUBLIC PROTECTIONS NECESSARY AS REQUIRED BY LAW.
3. THE DRAWINGS, SPECIFICATIONS AND ANY SUBSEQUENTLY ISSUED ADDENDA, AMENDMENTS OR SUCH CHANGE ORDERS APPROVED BY THE OWNER AND THE CONTRACTOR ARE PART OF THESE CONTRACT DOCUMENTS.
4. **DO NOT SCALE DRAWINGS.** CONSULT WITH THE ARCHITECT REGARDING ANY ITEMS IN THE CONTRACT DOCUMENTS THAT REQUIRE CLARIFICATION.
6. TRASH SHALL BE REMOVED FROM THE SITE NOT LESS THAN TWICE MONTHLY.
7. THE GENERAL CONTRACTOR SHALL VERIFY EXISTING CONDITIONS PRIOR TO COMMENCING WORK AND REPORT ANY AND ALL DISCREPANCIES TO THE ARCHITECT.
8. CONTRACTOR VEHICLES AND EQUIPMENT NECESSARY FOR CONSTRUCTION MAY BE PARKED ON THE SITE. OTHER VEHICLES PARKED ON THE SITE REQUIRE THE OWNER'S PERMISSION.
10. NAMING A CERTAIN BRAND, MAKE OR MANUFACTURER IS TO DESIGNATE THE GENERAL STYLE, TYPE, CHARACTER AND QUALITY STANDARD OF THE PRODUCT DESIRED. SUBSTITUTION REQUESTS MUST BE SUBMITTED PRIOR TO BIDDING.
11. ALL MATERIALS/EQUIPMENT SHALL BE INSTALLED PER MANUFACTURER'S RECOMMENDATIONS. WORK NOT CONSISTENT WITH MANUFACTURER'S RECOMMENDATIONS WILL BE REJECTED BY OWNER/ARCHITECT.

DAMMON ENGINEERING, INC.
LOUISIANA & MISSISSIPPI
www.dammonengineering.com
Chief Engineer: Brian Mistich, PE
555 Oceanside Trail
Slidell, LA 70458
info@dammonengineering.com
PH: 985.649.3832

REVISIONS

#	DESCRIPTION	DATE

SEAL:

LOCATION NUMBER: 16777
INN CODE: BTRJC

HOLIDAY INN EXPRESS

MIKE DESAI
SHADY PARK DRIVE LOT 9
DENHAM SPRINGS, LA

JOB No: 2321 | DATE: 06-15-17
DRAWN BY: JASM | CHECKED BY: CKD

All drawings, the property of Dammon Engineering, and are not to be used in any way without the permission of Dammon Engineering. All rights reserved. Unauthorized use of this design and plan without the knowledge and consent of Dammon Engineering is prohibited. Any use of this design and plan without the knowledge and consent of Dammon Engineering will be subject to legal action.

SHEET TITLE:
GENERAL INFORMATION SHEET

DRAWING NUMBER:
A001

SHEET No: 1 of #

FILE NAME: J:__Holiday Inn\2321 - Mia Deal - Holiday Inn Express 93\Drawings\Current Drawings\ARCH_DRAWING_INDEX.dwg, PLOT DATE & TIME: Tuesday, November 14, 2017 4:18:15 PM

AREA SCHEDULE - LEVEL 1		
Name	Count	Area
BOH		
LEVEL 1		
CHUTE	1	15.99 SF
ELEC	1	11.41 SF
ELEV. EQUIP.	1	105.20 SF
ELEV. SHAFT	1	118.16 SF
ENG/MAINT	1	95.17 SF
EQUIP.	1	77.96 SF
GENERAL MANAGER	1	116.05 SF
LAUNDRY	1	192.22 SF
MARKET & LUGGAGE STORAGE	1	34.26 SF
MECH/ELEC	1	326.90 SF
PANTRY	1	336.08 SF
POOL EQ.	1	123.22 SF
SALES	1	120.63 SF
SERVER	1	47.39 SF
STAIR 1	1	171.34 SF
STAIR 2	1	178.58 SF
STORAGE	1	224.60 SF
STORE	1	119.24 SF
UNISEX	1	37.58 SF
WORK AREA	1	192.31 SF
GUESTROOM		
LEVEL 1		
GUESTROOM ACCESS KING	1	342.03 SF
GUESTROOM HA KING	1	325.00 SF
GUESTROOM KING	7	2275.00 SF
PUBLIC		
LEVEL 1		
BREAK.	1	94.25 SF
BREAKFAST	1	322.07 SF
BUSINESS CENTER	1	162.68 SF
CHECK-IN	1	176.84 SF
CORR.-BOH	1	354.05 SF
CORR.-FIT.	1	284.21 SF
CORRIDOR	1	812.05 SF
ELEV. LOBBY	1	172.57 SF
FITNESS	1	510.12 SF
GUEST LAUNDRY	1	91.05 SF
LOBBY/GREAT ROOM	1	1885.12 SF
MARKET	1	91.13 SF
MEETING	1	346.82 SF
POOL	1	1169.38 SF
POOL-VEST.	1	156.13 SF
TOILET MENS	1	59.37 SF
TOILET WOMENS	1	59.64 SF
VESTIBULE	1	124.02 SF

AREA SCHEDULE - LEVEL 2		
Name	Count	Area
BOH		
LEVEL 2		
CHUTE	1	21.58 SF
ELEC	1	11.41 SF
ELEV. SHAFT	1	118.16 SF
HSKG	1	147.05 SF
PBX	1	82.14 SF
STAIR 1	1	168.75 SF
STAIR 2	1	168.75 SF
VTAC CLOSET	2	15.59 SF
GUESTROOM		
LEVEL 2		
GUESTROOM ACCESS KING SUITE	1	381.25 SF
GUESTROOM HA KING	1	325.00 SF
GUESTROOM HA KING X WIDE	1	388.85 SF
GUESTROOM HA QQ	1	325.00 SF
GUESTROOM KING	10	3250.00 SF
GUESTROOM KING SUITE	2	760.72 SF
GUESTROOM KING X WIDE	1	416.00 SF
GUESTROOM QQ	8	2600.01 SF
GUESTROOM QQ SUITE	3	1146.15 SF
PUBLIC		
LEVEL 2		
CORRIDOR	1	1474.08 SF
ELEV. LOBBY	1	257.32 SF

AREA SCHEDULE - LEVEL 3		
Name	Count	Area
BOH		
LEVEL 3		
CHUTE	1	21.58 SF
ELEC	1	11.41 SF
ELEV. SHAFT	1	118.16 SF
HSKG	1	147.05 SF
STAIR 1	1	148.50 SF
STAIR 2	1	148.50 SF
STORAGE	1	82.14 SF
VTAC CLOSET	2	15.59 SF
GUESTROOM		
LEVEL 3		
GUESTROOM ACCESS KING X WIDE	1	396.81 SF
GUESTROOM ACCESS QQ	1	381.25 SF
GUESTROOM HA KING SUITE	1	380.36 SF
GUESTROOM HA QQ	1	325.00 SF
GUESTROOM KING	12	3900.01 SF
GUESTROOM KING SUITE	2	760.72 SF
GUESTROOM KING X WIDE	1	416.00 SF
GUESTROOM QQ	7	2274.04 SF
GUESTROOM QQ SUITE	2	762.50 SF
PUBLIC		
LEVEL 3		
CORRIDOR	1	1491.85 SF
ELEV. LOBBY	1	257.32 SF

AREA SCHEDULE - LEVEL 4		
Name	Count	Area
BOH		
LEVEL 4		
CHUTE	1	21.58 SF
ELEC	1	11.41 SF
ELEV. SHAFT	1	118.16 SF
HSKG	1	147.05 SF
STAIR 1	1	149.22 SF
STAIR 2	1	149.22 SF
VTAC CLOSET	2	15.59 SF
GUESTROOM		
LEVEL 4		
GUESTROOM ACCESS AND HA QQ SUITE	1	325.00 SF
GUESTROOM HA QQ	1	325.00 SF
GUESTROOM HA QQ SUITE	1	381.25 SF
GUESTROOM KING	11	3575.00 SF
GUESTROOM KING SUITE	3	1141.08 SF
GUESTROOM KING X WIDE	2	804.85 SF
GUESTROOM QQ	7	2275.03 SF
GUESTROOM QQ SUITE	2	762.50 SF
QQ SUITE ACCESS BATHROOM	1	76.80 SF
PUBLIC		
LEVEL 4		
CORRIDOR	1	1491.85 SF
ELEV. LOBBY	1	257.32 SF

DEPARTMENT SCHEDULE - LEVEL 1	
Department	Area
BOH	2644.30 SF
GUESTROOM	2942.03 SF
PUBLIC	6871.48 SF
Grand total	11597.12 SF

DEPARTMENT SCHEDULE - LEVEL 2	
Department	Area
BOH	733.43 SF
GUESTROOM	9592.97 SF
PUBLIC	1731.40 SF
Grand total	11473.24 SF

DEPARTMENT SCHEDULE - LEVEL 3	
Department	Area
BOH	692.93 SF
GUESTROOM	9596.69 SF
PUBLIC	1749.18 SF
Grand total	11473.24 SF

DEPARTMENT SCHEDULE - LEVEL 4	
Department	Area
BOH	612.22 SF
GUESTROOM	9666.50 SF
PUBLIC	1749.18 SF
Grand total	11473.24 SF

AREA SCHEDULE - GUESTROOM				
Name	Room Dimension	SF/Room	Count	Comments
LEVEL 1				
GUESTROOM ACCESS KING	26'-0" x 12'-6"	325	1	See Guestrm Sheet, A417
GUESTROOM HA KING	26'-0" x 12'-6"	325	1	See Guestrm Sheet, A410
GUESTROOM KING	26'-0" x 12'-6"	325	7	See Guestrm Sheet, A410
LEVEL 2				
GUESTROOM ACCESS KING SUITE	30'-6" x 12'-6"	381	1	See Guestrm Sheet, A412
GUESTROOM HA KING	26'-0" x 12'-6"	325	1	See Guestrm Sheet, A410
GUESTROOM HA KING X WIDE	26'-0" x 12'-6"	325	1	See Guestrm Sheet, A415
GUESTROOM HA QQ	26'-0" x 12'-6"	325	1	See Guestrm Sheet, A420
GUESTROOM KING	26'-0" x 12'-6"	325	10	See Guestrm Sheet, A410
GUESTROOM KING SUITE	30'-6" x 12'-6"	381	2	See Guestrm Sheet, A411
GUESTROOM KING X WIDE	26'-0" x 16'-0"	416	1	See Guestrm Sheet, A415
GUESTROOM QQ	26'-0" x 12'-6"	325	8	See Guestrm Sheet, A420
GUESTROOM QQ SUITE	30'-6" x 12'-6"	381	3	See Guestrm Sheet, A421
LEVEL 3				
GUESTROOM ACCESS KING X WIDE	26'-0" x 12'-6"	325	1	See Guestrm Sheet, A414
GUESTROOM ACCESS QQ	30'-6" x 12'-6"	381	1	See Guestrm Sheet, A422
GUESTROOM HA KING SUITE	30'-6" x 12'-6"	381	1	See Guestrm Sheet, A411
GUESTROOM HA QQ	26'-0" x 12'-6"	325	1	See Guestrm Sheet, A420
GUESTROOM KING	26'-0" x 12'-6"	325	12	See Guestrm Sheet, A410
GUESTROOM KING SUITE	30'-6" x 12'-6"	381	2	See Guestrm Sheet, A411
GUESTROOM KING X WIDE	26'-0" x 16'-0"	416	1	See Guestrm Sheet, A415
GUESTROOM QQ	26'-0" x 12'-6"	325	7	See Guestrm Sheet, A420
GUESTROOM QQ SUITE	30'-6" x 12'-6"	381	2	See Guestrm Sheet, A421
LEVEL 4				
GUESTROOM ACCESS AND HA QQ SUITE	26'-0" x 12'-6"	403	1	See Guestrm Sheet, A423
GUESTROOM HA QQ	26'-0" x 12'-6"	325	1	See Guestrm Sheet, A420
GUESTROOM HA QQ SUITE	30'-6" x 12'-6"	381	1	See Guestrm Sheet, A421
GUESTROOM KING	26'-0" x 12'-6"	325	11	See Guestrm Sheet, A410
GUESTROOM KING SUITE	30'-6" x 12'-6"	381	3	See Guestrm Sheet, A411
GUESTROOM KING X WIDE	26'-0" x 16'-0"	416	2	See Guestrm Sheet, A415
GUESTROOM QQ	26'-0" x 12'-6"	325	7	See Guestrm Sheet, A420
GUESTROOM QQ SUITE	30'-6" x 12'-6"	381	2	See Guestrm Sheet, A421
Grand total: 93				

ACCESSIBLE GUESTROOMS		
Name	ADA Guestroom	Number
LEVEL 1		
GUESTROOM ACCESS KING	1	101
LEVEL 2		
GUESTROOM ACCESS KING SUITE	1	207
LEVEL 3		
GUESTROOM ACCESS KING X WIDE	1	301
GUESTROOM ACCESS QQ	1	310
LEVEL 4		
GUESTROOM ACCESS AND HA QQ SUITE	1	416
Grand total: 5		

ACCESSIBLE HEARING GUESTROOMS		
Name	ADA HA Guestroom	Number
LEVEL 1		
GUESTROOM HA KING	1	117
LEVEL 2		
GUESTROOM HA KING	1	205
GUESTROOM HA KING X WIDE	1	201
GUESTROOM HA QQ	1	216
LEVEL 3		
GUESTROOM HA KING SUITE	1	311
GUESTROOM HA QQ	1	316
LEVEL 4		
GUESTROOM ACCESS AND HA QQ SUITE	1	416
GUESTROOM HA QQ	1	418
GUESTROOM HA QQ SUITE	1	414
Grand total: 9		

Accessible room notes:
ACCESS designates physical accessible rooms,
ACCESS and HA designates physical and hearing accessible rooms,
HA designates hearing accessible rooms.
For more information see A030 notes.

GROSS BUILDING AREA	
Level	Area
LEVEL 1	13797 SF
LEVEL 2	13501 SF
LEVEL 3	13443 SF
LEVEL 4	13493 SF
	54233 SF

PURPOSE OF THESE DRAWINGS.
1. THESE DRAWINGS ARE PREPARED FOR THE USE OF THE OWNER/FRANCHISEE AND THEIR ARCHITECT/ENGINEER AS A REPRESENTATION OF THE DESIGN CRITERIA FOR THE DEVELOPMENT OF A 4 STORY 93 GUESTROOM HOLIDAY INN EXPRESS.
2. THESE DRAWINGS ARE NOT INTENDED TO BE USED FOR CONSTRUCTION, BUT ONLY AS A GUIDE FOR THE DESIGN PROFESSIONALS AS THEY PREPARE THE CONSTRUCTION DOCUMENTS.
3. IN THE EVENT OF A DISCREPANCY BETWEEN THESE DRAWINGS AND CURRENT HOLIDAY INN EXPRESS BRAND STANDARDS, THE BRAND STANDARDS SHALL TAKE PRECEDENCE.
4. THE FRANCHISEE'S CONSULTING ARCHITECT AND ENGINEERS SHALL BE RESPONSIBLE FOR VERIFYING AND COMPLYING WITH ALL APPLICABLE LAWS, COVENANTS, CODES, REQUIREMENTS OF FEDERAL ACCESSIBILITY LAW, AMERICANS WITH DISABILITY ACT (ADA), INCLUDING ALL LOCAL AND STATE ACCESSIBILITY REGULATIONS.
5. ADDITIONALLY, IHG BRAND SAFETY STANDARDS SHALL TAKE PRECEDENCE OVER LESS RESTRICTIVE CODES.

ROOM COUNT.
PROPORTIONS OF KING TO DOUBLE QUEEN GUESTROOMS AND SUITES MAY VARY BASED ON FRANCHISEE REQUIREMENTS.
ACCESSIBLE GUESTROOM DISTRIBUTION MUST COMPLY WITH CURRENT APPLICABLE ACCESSIBILITY CODES.
FOR HOLIDAY INN EXPRESS HOTEL & SUITES PROPOERTIES, THERE ARE A NUMBER OF ADDITIONAL STANDARDS CREATED TO ENHANCE THE SUITE STAY EXPERIENCE.
GUESTS MAY CHOOSE FROM TYPICAL HOTEL ROOM ACCOMMODATION (SIMILAR TO HOLIDAY INN EXPRESS GUESTROOMS) OR SUITES THAT SERVE EXTENDED STAY GUESTS,
EACH SUITE MUST INCLUDE A SEPARATE LIVING ROOM, KITCHEN AREA, BEDROOM, AND A FULL BATHROOM. REFER TO THE BRAND STANDARDS MANUAL FOR THE SPECIFIC REQUIREMENTS THAT ARE UNIQUE TO HOTEL AND SUITE PROPERTIES.

DRAWING INDEX-ARCHITECTURAL			
Sheet Number	Sheet Name	Sheet Issue Date	Current Revision
A001	PROJECT COVER, EXTERIOR IMAGE	08/08/14	
A010	PROJECT INFORMATION AND DRAWING INDEX	08/08/14	
A011	GENERAL NOTES, SYMBOLS AND MATERIALS	08/08/14	
A012	ABBREVIATIONS	08/08/14	
A030	LIFE SAFETY SCHEDULES, NOTES AND LEGENDS	08/08/14	
A031	LIFE SAFETY PLAN - LEVEL 1	08/08/14	
A032	LIFE SAFETY PLAN - LEVEL 2	08/08/14	
A033	LIFE SAFETY PLAN - LEVEL 3	08/08/14	
A034	LIFE SAFETY PLAN - LEVEL 4	08/08/14	
A100	NOT USED	08/08/14	
A100A	SITE PLAN, OUTDOOR POOL	08/08/14	1
A111	FLOOR PLAN - LEVEL 1	08/08/14	1
A111A	FLOOR PLAN - LEVEL 1, POOL & CONF. ROOM PLAN OPTIONS	08/08/14	1
A112	FLOOR PLAN - LEVEL 2	08/08/14	1
A113	FLOOR PLAN - LEVEL 3	08/08/14	1
A114	FLOOR PLAN - LEVEL 4	08/08/14	1
A115	ROOF PLAN	08/08/14	
A115A	NOT USED	01/08/16	
A121	REFLECTED CEILING PLAN - LEVEL 1	08/08/14	
A122	REFLECTED CEILING PLAN - LEVEL 2	08/08/14	
A123	REFLECTED CEILING PLAN - LEVEL 3	08/08/14	
A124	REFLECTED CEILING PLAN - LEVEL 4	08/08/14	
A200	EXTERIOR ELEVATIONS	08/08/14	1
A200A	NOT USED	12/19/14	
A201	EXTERIOR ELEVATIONS	08/08/14	1
A201A	NOT USED	12/19/14	
A210	WINDOWS AND STOREFRONTS	08/08/14	
A310	BUILDING SECTIONS	08/08/14	
A311	BUILDING SECTIONS	08/08/14	
A311A	NOT USED	01/08/16	
A312	BUILDING SECTIONS	08/08/14	
A400	TYPICAL MOUNTING HEIGHTS	08/08/14	
A405	CANOPY PLANS, SECTION, AND ELEVATIONS	08/08/14	
A406	CANOPY CONSTRUCTION DETAILS	08/08/14	
A408	DUMPSTER PLANS, SECTION AND ELEVATIONS	08/08/14	
A410	GUESTROOM - KING STANDARD	08/08/14	1
A411	GUESTROOM - KING SUITE	08/08/14	1
A412	GUESTROOM - KING SUITE ACCESSIBLE	08/08/14	1
A413	GUESTROOM - KING X-WIDE AT STAIR 2	08/08/14	1
A414	GUESTROOM - KING X-WIDE ACCESSIBLE	08/08/14	1
A415	GUESTROOM - KING X-WIDE AT STAIR 1	08/08/14	1
A416	GUESTROOM - KING CONNECTING	08/08/14	1
A417	GUESTROOM - KING ACCESSIBLE	08/08/14	1
A420	GUESTROOM - QQ STANDARD	08/08/14	1
A421	GUESTROOM - QQ SUITE	08/08/14	1
A422	GUESTROOM - QQ ACCESSIBLE	08/08/14	1
A423	NOT USED	08/08/14	
A430	LOBBY/GREAT ROOM PLAN AND RCP	08/08/14	2
A431	LOBBY/GREAT ROOM ELEVATIONS	08/08/14	2
A432	LOBBY/GREAT ROOM ELEVATIONS	08/08/14	2
A440	BREAKFAST AND PANTRY	08/08/14	
A450	INTERIOR ELEVATIONS	08/08/14	
A490	STAIR 1 PLANS AND SECTIONS	08/08/14	
A491	STAIR 2 PLANS AND SECTIONS	08/08/14	1
A495	ELEVATOR PLANS AND SECTIONS	08/08/14	
A496	ELEV. LOBBY RCP AND CORRIDOR ELEVATIONS	08/08/14	1
A500	STAIR DETAILS	08/08/14	
A502	ELEVATOR AND ROOF LADDER DETAILS	08/08/14	
A530	CONSTRUCTION DETAILS	08/08/14	
A531	CONSTRUCTION DETAILS	08/08/14	
A532	CONSTRUCTION DETAILS	08/08/14	
A533	CONSTRUCTION DETAILS	08/08/14	
A534	CONSTRUCTION DETAILS	08/08/14	
A535	CONSTRUCTION DETAILS	08/08/14	
A536	CONSTRUCTION DETAILS	08/08/14	
A537	CONSTRUCTION DETAILS	08/08/14	
A538	CONSTRUCTION DETAILS	08/08/14	
A540	CONSTRUCTION DETAILS	04/25/14	
A550	ROOF DETAILS	08/08/14	
A700	INTERIOR PARTITION TYPES AND DETAILS	08/08/14	
A710	DOOR SCHEDULE	08/08/14	
A711	DOOR SCHEDULE, CONT.	08/08/14	
A712	DOOR LEGENDS AND DETAILS	08/08/14	
A715	TILT-UP DOOR AT BREAKFAST DETAILS	08/08/14	
A730	CASEWORK TYPES AND DETAILS	08/08/14	
A731	CASEWORK DETAILS	08/08/14	
A732	CASEWORK DETAILS	08/08/14	
A733	CHECK-IN LIFESTYLE LOUNGE DETAILS	08/08/14	
A734	RECEPTION DESK	08/08/14	
A734A	RECEPTION DESK, OPTIONS	12/19/14	
A760	CEILING AND MISC INTERIOR DETAILS	08/08/14	

DRAWING INDEX-INTERIOR DESIGN			
Sheet Number	Sheet Name	Sheet Issue Date	Current Revision
ID010	ROOM FINISHES SCHEDULE AND DETAILS	08/08/14	
ID111	FINISHES PLAN - LEVEL 1	08/08/14	
ID112	FINISHES PLAN - LEVEL 2	08/08/14	
ID113	FINISHES PLAN - LEVEL 3	08/08/14	
ID114	FINISHES PLAN - LEVEL 4	08/08/14	
ID120	FINISHES PLANS - ENLARGED	08/08/14	
ID211	FURNITURE & EQUIPMENT PLAN - LEVEL 1	08/08/14	
ID212	FURNITURE & EQUIPMENT PLAN - LEVEL 2	08/08/14	
ID213	FURNITURE & EQUIPMENT PLAN - LEVEL 3	08/08/14	
ID214	FURNITURE & EQUIPMENT PLAN - LEVEL 4	08/08/14	

DRAWING INDEX-CIVIL			
Sheet Number	Sheet Name	Sheet Issue Date	Current Revision
C100	DRAINAGE AND EROSION CONTROL PLAN	08/08/14	
C200	UTILITY PLAN	08/08/14	
C300	PAVING AND GEOMETRIC PLAN	08/08/14	

DRAWING INDEX-STRUCTURAL			
Sheet Number	Sheet Name	Sheet Issue Date	Current Revision
S001	TITLE SHEET	08/08/14	
S111	FOOTING AND FOUNDATION PLAN	08/08/14	
S112	LEVEL 2 FRAMING PLAN	08/08/14	
S113	LEVEL 3 FRAMING PLAN	08/08/14	
S114	LEVEL 4 FRAMING PLAN	08/08/14	
S115	ROOF FRAMING PLAN	08/08/14	
S116	ENTRY CANOPY	08/08/14	
S500	SECTIONS AND DETAILS	08/08/14	
S501	SECTIONS AND DETAILS	08/08/14	
S502	SECTIONS AND DETAILS	08/08/14	
S600	SCHEDULES	08/08/14	

DRAWING INDEX-MECHANICAL			
Sheet Number	Sheet Name	Sheet Issue Date	Current Revision
M001	MECHANICAL TITLE SHEET	APRIL 25, 2014	
M110	PLUMBING PLAN - UNDERGROUND	APRIL 25, 2014	
M111	PLUMBING PLAN - LEVEL 1	APRIL 25, 2014	
M112	PLUMBING PLAN - LEVEL 2	APRIL 25, 2014	
M113	PLUMBING PLAN - LEVEL 3	APRIL 25, 2014	
M114	PLUMBING PLAN - LEVEL 4	APRIL 25, 2014	
M115	PLUMBING PLAN - ROOF	APRIL 25, 2014	
M121	FIRE PROTECTION PLAN - LEVEL 1	APRIL 25, 2014	
M122	FIRE PROTECTION PLAN - LEVEL 2	APRIL 25, 2014	
M123	FIRE PROTECTION PLAN - LEVEL 3	APRIL 25, 2014	
M124	FIRE PROTECTION PLAN - LEVEL 4	APRIL 25, 2014	
M131	HVAC PLAN - LEVEL 1	APRIL 25, 2014	
M132	HVAC PLAN - LEVEL 2	APRIL 25, 2014	
M133	HVAC PLAN - LEVEL 3	APRIL 25, 2014	
M134	HVAC PLAN - LEVEL 4	APRIL 25, 2014	
M135	HVAC PLAN - ROOF	APRIL 25, 2014	
M141	MECHANICAL SECTIONS	APRIL 25, 2014	
M151	MECHANICAL DETAILS	APRIL 25, 2014	
M152	MECHANICAL DETAILS	05/08/14	
M171	MECHANICAL & ELECTRICAL SCHEDULES	APRIL 25, 2014	
ME6	Unnamed	07/22/14	

DRAWING INDEX-ELECTRICAL			
Sheet Number	Sheet Name	Sheet Issue Date	Current Revision
E001	ELECTRICAL SYMBOL SCHEDULE	08/08/14	
E111	LIGHTING PLAN - LEVEL 1	08/08/14	
E112	LIGHTING PLAN - LEVEL 2	08/08/14	
E113	LIGHTING PLAN - LEVEL 3	08/08/14	
E114	LIGHTING PLAN - LEVEL 4	08/08/14	
E121	POWER & SIGNAL PLAN - LEVEL 1	08/08/14	
E122	POWER & SIGNAL PLAN - LEVEL 2	08/08/14	
E123	POWER & SIGNAL PLAN - LEVEL 3	08/08/14	
E124	POWER & SIGNAL PLAN - LEVEL 4	08/08/14	
E200	ELECTRICAL SITE PLAN	12/20/13	
E300	ENLARGED GUEST ROOM PLANS	08/08/14	
E301	ENLARGED GUEST ROOM PLANS	08/08/14	
E302	ENLARGED GUEST ROOM PLANS	08/08/14	
E400	ELECTRICAL POWER RISER	12/20/13	
E500	ELECTRICAL SCHEDULES	01/17/14	
E501	ELECTRICAL SCHEDULES	01/17/14	
E502	ELECTRICAL SCHEDULES	01/17/14	
E503	ELECTRICAL SCHEDULES	01/17/14	
E504	ELECTRICAL SCHEDULES	06/09/14	
E600	ELECTRICAL DETAILS	01/10/14	

DRAWING INDEX-SPECIALITIES			
Sheet Number	Sheet Name	Sheet Issue Date	Current Revision
SP1	POOL PLAN	06/06/2014	
SP2	POOL SECTIONS	06/06/2014	
SP3	POOL DETAILS	06/06/2014	
SP4	POOL DETAILS	06/06/2014	
SP5	MECHANICAL ROOM PLAN & DETAILS	06/06/2014	
SP6	POOL PIPING PLAN & GROUNDING PLAN	06/06/2014	

DOCUMENTATION SET.
1. THESE DRAWINGS ARE PART OF THE CONSTRUCTION DOCUMENTATION SET WHICH ALSO INCLUDE THE PROJECT MANUAL/SPECIFICATION, ARCHITECTURAL FINISHES MANUAL AND ANY OTHER REFERENCES WITHIN THESE DOCUMENTS.

2. ALL DRAWINGS SHALL BE READ IN CONJUNCTION WITH ALL OTHER DRAWINGS, PROJECT MANUAL/SPECIFICATION AND THE ARCHITECTURAL FINISHES MANUAL.

3. THE ARCHITECTURAL FINISHES MANUAL CONTAINS HOLIDAY INN EXPRESS BRAND STANDARDS PRODUCT SPECIFICATIONS WITH 'EXG' OR 'EXP' KEY MARKS INDENTIFIED ON THE DRAWINGS. ALL OTHER PRODUCTS ARE SPECIFICED AS FOLLOWS:
a. EXTERIOR PRODUCTS ARE INDICATED ON DRAWING A011.
b. BUILDING AND BATHROOM ACCECSSORIES ARE INDICATED ON DRAWING A400.
c. DOOR PRODUCTS ARE INDICATED ON DRAWING A712.
d. CEILING MISC PRODUCTS ARE NOTED ON THE REFLECTED CEILING LEGEND NOTES.
e. ALL OTHER PRODUCT KEY MARK IDENTIFIED ON THE DRAWINGS ARE EITHER SCHEDULED IN THE DRAWING SET OR SPECIFIED IN THE PROJECT MANUAL/SPECIFICATION.
f. SEE ALSO MECH AND ELEC DRAWINGS.

4. ALL ITEMS INDICATED IN THE CONSTRUCTION DOCUMENTS ARE TO BE FURNISHED AND INSTALLED BY THE CONTRACTOR UNLESS DIRECTED OTHERWISE BY THE OWNER /INTERCONTINENTAL HOTELS GROUP.
a. IT IS THE CONTRACTOR RESPONSIBILITY TO VERIFY THE SCOPE OF OWNER /INTERCONTINENTAL HOTELS GROUP FURNISHED OR FURNISHED AND INSTALLED ITEMS.
b. IF THE OWNER IS FURNISHING ONLY, THE CONTRACTOR SHALL INSTALL THOSE ITEMS.
c. CONTRACTOR SHALL BE RESPONSIBLE FOR SCHEDULING AND COORDINATING OWNER /INTERCONTINENTAL HOTELS GROUP ALL DELIVERY AND INSTALLATION ACTIVITIES.

DAMMON
ENGINEERING, INC.
LOUISIANA & MISSISSIPPI
www.dammonengineering.com
info@dammonengineering.com
PH: 985.649.5832
Chief Engineer: Brian Mastich, PE
554 Old Spanish Trail
Slidell, LA 70458

REVISIONS

#	DESCRIPTION	DATE

SEAL:

The ideas and designs incorporated in these plans and specifications are the property of Dammon Engineering, and the plans cannot be used, in whole or in part, in any manner without the written consent of Dammon Engineering. Visual contact with these plans shall constitute prima facie evidence of the acceptance of these restrictions.

LOCATION NUMBER: 16777
INN CODE: BTRJC
HOLIDAY INN EXPRESS

MIKE DEGAL
SHADY PARK DRIVE LOT 9
DENHAM SPRINGS, LA

JOB No: 2321 | DATE: 06-15-17
DRAWN BY: JAGM | CHECKED BY: CMD

SHEET TITLE:
PROJECT INFROMATION & DRAWING INDEX

DRAWING NUMBER:
A010

SHEET No: - of #

FILE_NAME: J:_Active Works\2021 - Mike Desai - Holiday Inn Express (DJ)\Drawings\Current Drawings\A011_GEN NOTES & MATERIALS.dwg - PLOT DATE & TIME: - Tuesday, November 14, 2017 4:13:23 PM

PROJECT GENERAL INFORMATION

1. ALL DRAWINGS SHALL BE READ IN CONJUNCTION WITH ALL OTHER DRAWINGS, PROJECT MANUAL/SPECIFICATION, PROJECT PRODUCT MANUAL, THESE NOTES, DRAWING SYMBOLS, MATERIAL LEGEND, REFLECTED CEILING LEGEND AND GENERAL INFORMATION ON THIS SHEET AND ABBREVIATIONS.

2. DO NOT SCALE DRAWINGS, USE FIGURED DIMENSIONS ONLY. VERIFY ALL DIMENSIONS PRIOR TO COMMENCEMENT OF ANY WORK. VERIFY ALL DESCREPANCIES BETWEEN FIELD CONDITIONS AND THE CONTRACT DOCUMENTS. IN THE EVENT OF DISCREPANCY, NOTIFY THE ARCHITECT AND OBTAIN RESOLUTION BEFORE PROCEEDING. FAILURE TO NOTIFY THE ARCHITECT WILL NOT RELIEVE THE CONTRACTOR OF RESPONSIBILITY TO PERFORM THE WORK AS INTENDED BY THE CONTRACT DOCUMENTS. CONTRACTOR SHALL BE RESPONSIBLE FOR ANY AND ALL WORK ARISING FROM SUCH FAILURE TO COORDINATE DESCREPANCIES TO THE SATISFACTION OF THE ARCHITECT.

SPECIFICATION

1. SEE SPECIFICATION FOR GENERAL BUILDING ELEMENTS, FINISHES, MATERIALS, BUILDING ACCESSORIES, TOILET AND BATHROOM ACCESSORIES, TOILET PARTITIONS AND URINAL SCREENS, ETC UNLESS NOTED OTHEWISE. MATERIALS, PRODUCTS, SYSTEMS ETC IDENTIFIED ON THE DRAWINGS WITH 'GYP-11, EXP-JT-21, ETC'; REFER TO THE SPECIFICATION FOR SPECIFIC PRODUCT SELECTIONS AND OTHER REQUIREMENTS.

DRAWINGS

1. PLANS, SECTIONS AND ELEVATIONS INDICATE SPECIFIC INFORMATION, SEE TYPICAL MOUNTING HEIGHTS, PARTITION DETAILS, DOOR DETAILS, CASEWORK TYPES AND DETAILS, TOP TYPES, SHELF TYPES, NOTES AND TYPICAL DETAILS FOR TYPICAL INFORMATION, INSTALLATION AND CONSTRUCTION UNLESS INDICATED OTHERWISE.
DIMENSIONS ARE FROM FACE OF GYPSUM BOARD TO FACE OF GYPSUM BOARD UNLESS NOTED OTHERWISE. EXCEPTION, ADA SHOWER DIMENSIONS ARE FINSH TO FINISH DIMENSION.

VERIFY CONDITIONS

1. VERIFY ALL EXISTING FIELD CONDITIONS PRIOR TO COMMENCEMENT OF ANY WORK. VERIFY ALL DESCREPANCIES BETWEEN FIELD CONDITIONS AND THE CONTRACT DOCUMENTS, IN THE EVENT OF DISCREPANCY, NOTIFY THE ARCHITECT AND OBTAIN RESOLUTION BEFORE PROCEEDING. FAILURE TO NOTIFY THE ARCHITECT WILL NOT RELIEVE THE CONTRACTOR OF RESPONSIBILITY TO PERFORM THE WORK AS INTENDED BY THE CONTRACT DOCUMENTS. CONTRACTOR SHALL BE RESPONSIBLE FOR ANY AND ALL WORK ARISING FROM SUCH FAILURE TO COORDINATE DESCREPANCIES TO THE SATISFACTION OF THE ARCHITECT.

COORDINATION

1. THE GENERAL CONTRACTOR IS RESPONSIBLE TO COORDINATE THE ENTIRE PROJECT INCLUDING ALL BUILDING ELEMENTS, SITE, EQUIPMENT, FITTINGS, FIXTURES, FURNITURE, MECH AND ELEC ITEMS.

2. VERIFY AND COORDINATE THE FOLLOWING WITH THE RESPECTIVE DISCIPLINES AND TRADES:
2A. VERIFY ALL EXISTING CONDITIONS, SIZES AND LOCATIONS OF MECH AND/OR ELEC PENETRATIONS PRIOR TO COMMENCEMENT OF ANY WORK.
2B. LOCATIONS FOR BACKING/BLOCKING REQUIRED FOR MOUNTING ARCH, MECH AND/OR ELEC EQUIPMENT, OWNER FURNISHED EQUIPMENT, FURNITURE, ARTWORK AND SYSTEMS.
2C. CUTTING AND PATCHING FOR WORK REQUIRED BY MECH AND/OR ELEC.
2D. SIZES AND LOCATIONS OF MECH AND/OR ELEC CONCRETE CURBS AND HOUSE KEEPING PADS. SEE ALSO TYPICAL INTERIOR CONCRETE DETAILS UNO.
2E. SIZES AND LOCATIONS OF MECH AND/OR ELEC EXTERIOR WALL, CEILING AND ROOF EQUIPMENT, DEVICES AND PENETRATIONS.

LIFE SAFETY

1. LIFE SAFETY PLANS INDICATES FIRE AND SMOKE RATED PARTITION, SEE LIFE SAFETY PLANS FOR PARTITION RATING AND FLOOR PLANS FOR PARTITION TYPES AND CONSTRUCTION.

2. ALL SLEEVES, OPENINGS, PENETRATIONS, ETC. FOR CONSUITS, CABLE TRAYS, PIPES AND DUCTS, ETC. THROUGH RATED PARTITIONS, FLOORS AND ROOF SLABS ARE TO BE FIRE STOPPED IN ACCORDANCE WITH THE REQUIRED FIRE RATED ASSEMBLY DESIGN, APPLICABLE CODES AND LOCAL FIRE AUTHORITY REQUIREMENTS.

3. ALL FIRE EXITS SHALL BE KEPT CLEAR AND ACCESSIBLE AT ALL TIMES.

SPRINKLER SYSTEM

1. SPRINKLER HEADS SHOWN ON THE RCPS ARE THOSE OF DESIGN CONCERN, ALL AREAS ARE REQUIRED TO BE SPRINKLERED, SPRINKLER HEADS AT GYPSUM BOARD CEILINGS MUST BE FULLY RECESSED AND COVERED WITH METAL PLATES FINISHED TO MATCH ADJACENT SURFACE.

ROOM OPENINGS

1. FLOOR PLANS INDICATE ROOM OPENING NUMBERS FOR DOOR AND DOOR AND BORROWED LIGHT FRAME TYPES, FRAME PROFILES, NOTES AND TYPICAL DETAILS, SEE ROOM DOOR SCHEDULE AND A712.

2. LOCATE DOORS AND OTHER OPENINGS IN PARTITIONS ADJACENT TO PERPENDICULAR WALLS, MAINTAIN MIMIMUM ACCESSIBILITY DOOR LATCH SIDE CLEARANCE REQUIREMENTS, PUSH SIDE 12" MIN. 4'-0" DEEP IF DOOR IS PROVIDED WITH A CLOSER AND PULL SIDE 1'-6" MIN. 4'-0" DEEP IF DOOR IS PROVIDED WITH A CLOSER.

CASEWORK AND MILLWORK

1. CASEWORK TYPES, TOP TYPES, SHELF TYPES, NOTES AND SPECIFIC DETAILS ARE AS SHOWN ON PLANS AND INTERIOR ELEVATIONS, SEE A930 FOR TYPICAL COUNTER TOP TYPES, UNDERCOUNTER TASK LIGHTING, SUPPORT BRACKET TYPES, COUNTER TOP CORNER, GROMET, GYB/PLAM SOFFIT TYPES, NOTES AND DETAILS, ROOM FINISHES SCHEDULE AND/OR FINISHES PLANS.

2. CASEWORK FINISHES, SEE ROOM FINISHES SCHEDULE AND NOTES.

ROOM FINISHES

1. FINISHES ARE INDICATED IN THE FINISH SCHEDULE AND/OR FINISH PLANS, SEE TYPICAL FINSH TRANSITION DETAILS.

FLOOR DRAINS

1. SET FLOOR DRAINS AND FLOOR SINKS WITH TOP OF FINISH TILE/POURED FLOOR, SEE PLUMBING DRAWINGS.

2. SLOPE CONCRETE FLOOR AT 1/8" PER FOOT TOWARDS FLOOR DRAINS AND AWAY FROM ALL WALLS.

FURNITURE, EQUIPMENT, FITTING, FIXTURES AND ACCESSORIES

1. FURNITURE, EQUIPMENT, FITTING, FIXTURES AND ACCESSORIES INSTALLATION SHALL BE IN ACCORDANCE WITH MANUFACTURERS INSTRUCTIONS AND THE TYPICAL MOUNTING HEIGHT SHEET UNO, SEE DRAWING A400.

2. REFER TO FURNITURE AND EQUIPMENT DRAWINGS AND INSTRUCTIONS FOR INSTALLATION RESPONSIBILITIES. PROVIDE ALL BLOCKING & ANCHORAGE AS NECESSARY FOR PROPER INSTALLATION OF ANY WALL MOUNTED OR HUNG ITEMS, SEE PARTITION BLOCKING DETAILS.

CURBS AND PADS

1. CONCRETE CURBS AND PADS FOR EQUIPMENT, LOCATIONS MAY BE NOTED ON THE ARCHITECTURAL DRAWINGS. SEE MECHANICAL AND ELECTRICAL DRAWINGS FOR LOCATIONS AND SPECIFIC SIZE AND CONFIGURATION OF THEIR EQUIPMENT, SEE A760/6.

PARTITIONS

1. PLAN DIMENSIONS ARE TO OUTSIDE FACE OF GYB OR CMU PARTITIONS EXCLUDING DIRECTLY APPLIED FINISH MATERIAL SUCH AS CERAMIC TILE UNLESS NOTED OTHERWISE.

2. ALIGN PARTITIONS WITH FACE OF OTHER PARTITIONS OR COLUMNS, UNLESS NOTED OTHERWISE, THE FACE OF EVERY PARTITION SHALL BE FLUSH WITHOUT OFFSETS, CHANGES IN PARTITION THICKNESS SHALL OCCUR AT CORNERS, PARTITION INTERSECTIONS OR OTHER FEATURES WHICH INTERUPT THE PLANE OF THE PARTITION. FACE OF CORRIDOR PARTITIONS SHALL BE FLUSH FOR THE ENTIRE LENGTH OF THE CORRIDOR REGARDLESS OF CHANGES IN PARTITION THICKNESS, ALL ADJUSTMENTS SHALL BE MADE TO THE ROOM SIDE OF THE CORRIDOR PARTITION AND AT CORNERS.

3. FLOOR PLANS INDICATE GYPSUM BOARD PARTITION TYPES, SEE GYPSUM BOARD PARTITION NOTES AND DETAILS FOR TYPICAL CONSTRUCTION UNLESS INDICATED OTHERWISE.

WALL BLOCKING AND ANCHORAGE

1. PROVIDE PLYWOOD WALL BLOCKING WHERE ARTWORK, MARKERBOARDS (MBD) AND TACKBOARDS (TBD) ARE SHOWN. EXTENT OF BLOCKING TO MATCH SIZE OF ARTWORK, MARKERBOARDS (MBD) AND TACKBOARDS (TBD), SEE PARTITION BLOCKING DETAILS.

2. PROVIDE WALL BLOCKING FOR FURNITURE, EQUIPMENT, FITTINGS, FIXTURES AND ACCESSIORIES IN ACCORDANCE WITH MANUFACTURER RECOMMENDATIONS AND REQUIREMENTS. SEE PARTITION BLOCKING DETAILS. DESIGN LOAD FOR FITTINGS AND FIXTURES MUST INCLUDED MIN. 250 LB VERTICAL AND HORIZONTAL FORCES.

WALL PROTECTION

1. CORNER GUARDS AND OTHER WALL PROTECTION TYPES AS INDICATED ON THE DRAWINGS.

2. CORNER GUARDS ARE MOUNTED ABOVE FLOOR FINISH BASE AND UP TO UNDERSIDE OF CEILING OR CEILING BULKHEAD, WHICH EVER IS APPLICABLE.

3. FOR INSTALLATION OF CORNER GUARDS, WALL PROTECTION, HANDRAILS, CRASH RAILS, ETC, SEE MANUFACTURERS INSTRUCTIONS.

CEILINGS

1. CEILING HEIGHT SHALL BE 8'-0" IN GUESTROOMS, ELEVATOR LOBBIES, CORRIDORS, PASSAGES, ETC. ABOVE FLOOR LEVEL UNLESS OTHERWISE NOTED. SEE ALSO REFLECTED CEILING PLANS AND ROOM FINISH SCHEDULE.

2. COORDINATE AND VERIFY ALL CEILING ACCESS PANEL SIZES AND LOCATIONS WITH MECH AND ELEC CONTRACTORS. PROVIDE FLUSH ACCESS PANELS AT ALL EQUIPMENT, VALVES, DAMPERS, CONTROLS, CLEANOUTS, ETC, PAINT TO MATCH CEILING FINISH..

3. CENTER CEILING GRID IN ROOM UNLESS NOTED OTHERWISE.

4. CENTER SPRINKLER HEADS, DIFFUSERS, LIGHT FIXTURES, AND OTHER RECESSED OR SURFACE MOUNTED ITEMS IN CEILING TILES UNLESS NOTED OTHERWISE.

BATHROOMS, HOUSEKEEPING CLOSETS/ROOMS AND HAND WASH STATIONS

1. SINGLE STALL PUBLIC BATHROOM. PROVIDE LAV. BASIN, MIRROR, SDISP, FDISP OR GDISP, TPH, PTC, TOILET, GB-1A, GB-1B, GB-1C, SND.

2. HOUSEKEEPING CLOSETS/ROOM. PROVIDE MOP SINK, 12" X 24" SST UTILITY SHELF AND MOP/BROOM HOLDER, SEE TYPICAL MOUNTING HEIGHT SHEET.

EXTERIOR MATERIALS LEGEND.

EXTERIOR WINDOWS.
KAWNEER ENCORE 4 1/2" X 1 3/4" FRAMING SYSTEM. ALTERNATE GUESTROOM WINDOWS QUAKER E300 SERIES PW WINDOWS.
COLOR: CLEAR ANODIZED ALUMINIUM EXTERIOR, INTERIOR AND SILL FLASHING.

EXTERIOR/INTERIOR STOREFRONT FRAMING AND ENTRANCE SWING DOORS.
KAWNEER ENCORE 6" X 1 3/4" FRAMING SYSTEM, INCLUDING 1" THICK INSULATED ALUMINIUM METAL PANEL SET INTO GLAZING POCKET AND SPANDRAL INSULATION.
COLOR: CLEAR ANODIZED ALUMINIUM EXTERIOR AND INTERIOR.

AUTOMATIC SLIDING ENTRANCE DOORS.
EXTERIOR: BESAM OVERHEAD CONCEALED SL500 WITH ECODOOR SEALS, MAGNETIC CATCHES AND EXTERIOR INSULATED CLEAR GLASS,
INTERIOR: BESAM OVERHEAD CONCEALED SL500 WITH INTERIOR CLEAR GLASS,
COLOR: CLEAR ANODIZED ALUMINIUM EXTERIOR AND INTERIOR,

GLAZING COMPONENTS.
EXTERIOR INSULATED CLEAR GLASS: GL-10 VIRACON VUE1-50.
EXTERIOR INSULATED SPANDRAL GLASS: GL-10S VIRACON VUE1-50 WITH HIGH-OPACITY WHITE V175 CERAMIC FRIT,
INSULATED GLASS SPACERS: CLEAR ANODIZED ALUMINUM.
INTERIOR CLEAR GLASS: GL-1 VIRACON CLEAR FLOAT GLASS.
(T) DENOTES TEMPERED SAFETY GLASS IS REQUIRED.

EPDM ROOF SYSTEM. CARLISLE'S BLACK EPDM 90 mil SURE SEAL. COMPLETE WITH TREATED WD BLKG, VAPOR BARRIER, ROOF INSULATION, WALKWAY PADS AND ROOF BOARDS.

EXTERIOR INSULATED HOLLOW METAL DOORS AND FRAMES.
EXTERIOR GRADE PAINT, CUSTOM COLOR TO MATCH PLAIN ALUMINUM.

APC WALL BASE.
CUSTOM FABRICATED WALL BASE, NATURAL APC SMOOTH PITLESS SURFACE WITH CLEAR SEALER FINISH, PROVIDE MITERED CORNERS AND ALIGN JOINTS WITH EIFS JOINTS.

GUESTROOM EXTERIOR GRILLS.
RUSKIN ELF15J THIN LINE STATIONARY LOUVER AND BLANK OFF BACKING PANELS.
COLOR: CLEAR ANODIZED ALUMINUM.

STONE.
BORAL STONE PRODUCTS CULTURED STONE. PRO-FIT LEDGESTONE SOUTHWEST BLEND.

SHT MTL-WH, SHEET METAL GRAVEL STOP TYPE COPPING.
PAC-CLAD CUSTOM FABRICATED ROOF EDGE FLASHING AND FASCIA.
COLOR: BONE WHITE.

SHT MTL-GR, ELEVATOR OVERRUN GRAVEL STOP TYPE COPPING, SCUPPER AND DOWNSPOUT.
PAC-CLAD CUSTOM FABRICATED ROOF EDGE FLASHING AND FASCIA.
COLOR: SLATE GRAY.

EIFS NOTE; PROVIDE HIGH IMPACT SYSTEM WITHIN 6'-0" ABOVE GRADE.

EXTERIOR PATIO FENCE; 4'-9" HIGH FENCE AND 3'-0" GATE.
NATURES COMPOSITES TERRAFENCE WITH POSTS AT CORNERS, END AND EVENLY SPACED AT 5'-0" O.C.
VERTICAL PICKETS SPACED 1" APART ON 3 HORIZONTAL RAILS.
CONTEMPORARY SCHEME COLOR RAVENWOOD OR NATURAL SCHEME COLOR ASPEN GREY.

SUN SHADE. RUSKIN RECTANGUALR TUBE BLADE SUNSHADE SSRTH. CLEAR ANODIZED ALUMINUM FINISHED.

ROOF HATCH. JL INDUSTRIES RHG-2-STH ROOF ACCESS HATCH 30" x 54" WITH SAFETY RAILING.

ENTRANCE CANOPY, STANDING SEAM METAL ROOF.
PAC-CLAD SNAP CLAD 12" STANDING SEAM METAL ROOFING.
COLOR: METALLIC ZINC.

ENTRANCE CANOPY, CANOPY ROOF EDGE FLASHING AND FASCIA.
PAC-CLAD CUSTOM FABRICATED ROOF EDGE FLASHING AND FASCIA.
COLOR: DARK BRONZE.

ENTRANCE CANOPY, VENTED SOFFIT.
PAC-CLAD PAC-750 FULLY VENTED SOFFIT PANELS.
COLOR: DARK BRONZE.

ENTRANCE CANOPY, STEEL FRAME PAINT FINISHED.
EXTERIOR GRADE PAINT, CUSTOM COLOR TO MATCH PAC-CLAD COLOR: DARK BRONZE.
GRID ALL WELD SMOOTH PRIOR TO PAINT APPLICATION.

ENTRANCE CANOPY, LIN WD CLG, WOOD GRAIN PREFINISHED UNPERFORATED PANELS.
ARMSTRONG METALWORKS LINEAR EXTERIOR 5491 8" WOOD LOOK METAL CEILING.
COLOR: DARK CHERRY FXDC2.

STAMPED CONCRETE CANOPY AND PATIO.
CUSTOM SIZE STAMP 9' X 54' BASED ON BUTTERFIELD COLOR 18" X 36" BLUSTONE BST4210.
COLOR : SCOFIELD, LITHICHROME, COLOR 1139 Burberry Beige.

CONTEMPORARY EXTERIOR SCHEME

EIFS-LS, LIMESTONE/SANDSTONE.
PAREX TEXTURED, MULTI-TEXTURE SURFACE WITH PDR ACRYLIC FINISH.
EIFS-LSS, LIMESTONE/SANDSTONE.
PAREX SMOOTH, SAND SMOOTH SURFACE WITH PDR ACRYLIC FINISH,
COLOR: PAREX MOONDANCE 3027L.

EIFS-DB, DARK BRONZE.
PAREX MEDIUM, SAND FINE SURFACE WITH PDR ACRYLIC FINISH.
COLOR: PAREX TWIG 3021L.

EIFS-RR, RIVER ROCK.
PAREX SMOOTH, SAND SMOOTH SURFACE WITH PDR ACRYLIC FINISH.
COLOR: PAREX RIVER ROCK 3043D.

EIFS-WH, WHITE.
PAREX SMOOTH, SAND SMOOTH SURFACE WITH PDR ACRYLIC FINISH.
COLOR: PAREX SNOWBALL 10400L.

EIFS-GR, GREY.
PAREX SMOOTH, SAND SMOOTH SURFACE WITH PDR ACRYLIC FINISH.
COLOR: PAREX BASALT 3015L.

NATURAL EXTERIOR SCHEME

EIFS-LS, LIMESTONE/SANDSTONE.
PAREX TEXTURED, MULTI-TEXTURE SURFACE WITH PDR ACRYLIC FINISH.
EIFS-LSS, LIMESTONE/SANDSTONE.
PAREX SMOOTH, SAND SMOOTH SURFACE WITH PDR ACRYLIC FINISH.
COLOR: PAREX MOONDANCE 3027L.

EIFS-DB, DARK BRONZE.
PAREX MEDIUM, SAND FINE SURFACE WITH PDR ACRYLIC FINISH.
COLOR: PAREX RAWHIDE T022L.

EIFS-RR, SANTIAGO.
PAREX SMOOTH, SAND SMOOTH SURFACE WITH PDR ACRYLIC FINISH.
COLOR: PAREX SANTIAGO 3032L.

EIFS-WH, WHITE.
PAREX SMOOTH, SAND SMOOTH SURFACE WITH PDR ACRYLIC FINISH.
COLOR: PAREX SNOWBALL 10400L.

EIFS-GR, GREY.
PAREX SMOOTH, SAND SMOOTH SURFACE WITH PDR ACRYLIC FINISH.
COLOR: PAREX BASALT 3015L.


REFLECTED CEILING PLAN LEGEND

- FLUORESCENT LIGHT (2'-0"x4'-0")
- FLUORESCENT LIGHT (2'-0"x2'-0")
- DOWNLIGHT
- PENDANT LIGHT
- WALL WASH LIGHT
- STRIP LIGHTS
- WALL MOUNT LIGHT
- WALL SCONCE
- EXIT LIGHT
- ACCESS PANEL (1'-0"x1'-0" UNO) — AP
- SMOKE DETECTORS — SD
- SPEAKERS — S
- FIRE ALARM/HORN/STROBE — F
- SECURITY CAMERA — SC
- CLOSED CIRCUIT — CCTV
- CEILING MTD MICROPHONE — M
- SPRINKLER HEADS CONCEALED
- SPRINKLER HEADS SEMI RECESSED
- SPRINKLER HEADS WALL MOUNT — SPR.
- SPRINKLER HEADS CEILING MOUNT
- WALL MOUNTED EXIT LIGHT (SEE MECHANICAL)
- RETURN/EXHAUST GRILLE
- LINEAR DIFFUSER
- SUPPLY AIR DIFFUSER
- DECORATIVE T/S'S
- RECESSED HALOGEN
- GYPSUM BOARD CEILING
- A.C.T. CEILING TILE

REFLECTED CEILING PLAN NOTES

1) LEVEL 1 GYB-RC CEILING AT 11'-0" IS CONTINUOUS, WITH THE EXCEPTION OF ENCLOSING STEEL BEAMS AND LOAD BEARING WALLS, ABOVE ALL ACT AND GYB-CLG CEILINGS.
2) LEVELS 2, 3 AND 4 GYB CLG CEILING AT 8'-0" IS CONTINUOUS ABOVE ACT CEILINGS WITH THE EXCEPTION OF LOAD BEARING WALLS.
3) REFER TO MEP DWGS FOR ADDITIONAL LIGHT, HVAC AND PLUMBING FIXTURE TYPES AND SPECIFICATIONS.
4) SEE ENLARGED GUESTROOM PLANS FOR MORE INFORMATION.
5) AP, PROVIDE JL INDUSTRIES 12" X 12" FDWS - FIRE-RATED & INSULATED CONCEALED FRAME ACCESS PANEL WITH WALLBOARD BEAD. THOSE SHOWN ON THE PLANS ARE EXPOSED, IN ADDITION TO THESE SHOWN PROVIDE ACCESS PANELS IN THE RATED HORIZONTAL FLOOR ASSEMBLY ABOVE ACT CEILINGS AND WALLS WHERE REQUIRED BY MECH AND ELEC. PAINT TO MATCH WALL OR CEILING.
6) RECESSED LIGHT AND OTHER FIXTURES PENETRATING RATED HORIZONTAL FLOOR/CEILING ASSEMBLY REQUIRES GYB HOUSING, SEE A760/15.

ACCESSIBLITY SYMBOLOGY LEGEND

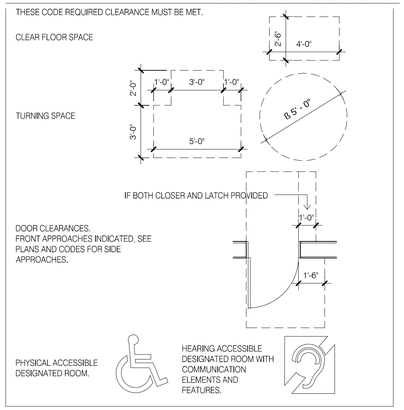


MATERIAL LEGEND

- GRADE
- EARTHWORK FILL
- CONCRETE
- TERRAZZO
- BRICK
- STONE
- CONCRETE MASONRY UNIT
- TILE (CERAMIC OR QUARRY)
- PLASTER, SAND, GYPSUM BOARD, PARTICLE BOARD
- WOOD (FINISH)
- WOOD BLOCKING OR FRAMING
- SHIM
- PLYWOOD
- FIBROUS INSULATION
- RIGID INSULATION
- EXPANSION MATERIAL
- METAL

KEYNOTE LEGEND

K1 PROVIDE BLOCKING AS REQUIRED PER MANUFACTURER INSTRUCTIONS AND RECOMMENDATIONS.

DRAWING SYMBOLOGY LEGEND

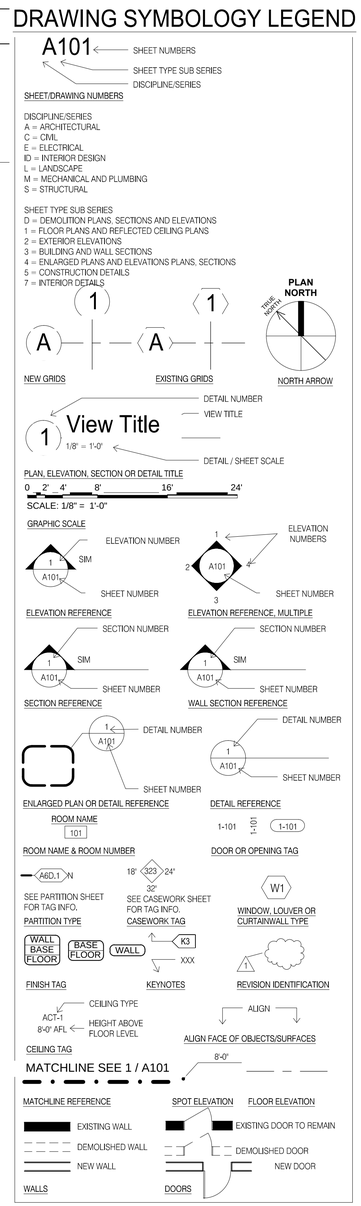

DAMMON ENGINEERING, INC.
LOUISIANA & MISSISSIPPI
www.dammonengineering.com
info@dammonengineering.com
PH: 985.649.5832
Chief Engineer: Brian Mistich, PE
534 Old Spanish Trail
Slidell, LA 70458

REVISIONS

#	DESCRIPTION	DATE

SEAL:

LOCATION NUMBER: 16777
INN CODE: BTRJC

HOLIDAY INN EXPRESS

MIKE DESAI
SHADY PARK DRIVE LOT 9
DENHAM SPRINGS, LA

All plans, sketches and drawings as instruments of service, regardless of publication, remain and shall remain the property of Dammon Engineering, and are and shall forever be the property of Dammon Engineering whether the project for which they are made is executed or not. They are not to be used by the owner or others on extensions of this project or any other project except by agreement in writing and with appropriate compensation to Dammon Engineering. Visual contact with these plans shall constitute prima facie evidence of the acceptance of these restrictions.

JOB No:	2321	DATE:	06-15-17
DRAWN BY:	JASH	CHECKED BY:	CKD

SHEET TITLE:
GENERAL NOTES, AND MATERIALS

DRAWING NUMBER:
A011

SHEET No: - of #

FILE NAME: J:\1- Home Work\2321 - Mike Desai - Holiday Inn Express 95\Drawings\Current Drawings\A012 ABBREVIATIONS.dwg OUT DATE & TIME: Tuesday, November 14, 2017 4:53:25 PM

ARCHITECTURAL ABBREVIATIONS

ABBREVIATION NOTES.

1. SEE ALSO LIFE SAFETY REFERENCE, FURNITURE AND EQUIPMENT, ROOM OPENING AND ROOM FINISHE SCHEDULES FOR ADDITIONAL ABBREVIATIONS.

ABBREVIATIONS

'@ = AT
= POUND
& = AND

A
A LABEL = CLASS A DOOR
A/C = AIR CONDITION
A/E = ARCHITECT/ENGINEER
AAP OR AP = ALARM ANNUNCIATOR PANEL
AB = ANCHOR BOLT
ABBRV = ABBREVIATION
AC = ASBESTOS CEMENT
ACC = ACCESSIBLE OR ACCESS
ACOUS INSUL = ACOUSTICAL INSULATION
ACOUS PNL = ACOUSTICAL PANEL
ACR = ACROSS
ACS FLR OR ACC FLR OR AF = ACCESS FLOOR
ACS FLR OR ACC FLR OR AF = ACCESS FLOOR
ACST OR ACOUST = ACOUSTIC
ACT (SP) OR AT (SP) = ACOUSTICAL CEILING TILE (WITH SPRAYED PLASTIC FINISH)
ACT OR AT = ACOUSTICAL CEILING TILE
ACT OR AT = ACOUSTICAL CEILING TILE
AD = AREA DRAIN.
ADB = AUTOMATIC DOOR BOTTOM
ADC = AUTOMATIC DOOR CLOSER
ADDL = ADDITIONAL
ADDN = ADDITION
ADH = ADHESIVE
ADJ = ADJOINING OR ADJACENT OR ADJUSTABLE
ADMIN = ADMINISTRATION
ADO = AUTOMATIC DOOR OPERATOR
ADS = AUTOMATIC DOOR SEAL
AFC = ABOVE FINISHED COUNTER
AFF = ABOVE FINISHED FLOOR
AHR = ANCHOR
AHU = AIR HANDLING UNIT
AID = AUDIO INPUT DEVICE
ALK = AUDIBLE ALARM (ON EGRESS)
ALT = ALTERNATE
ALTRN = ALTERATION
ALUM OR AL = ALUMINUM
AMEND = AMENDMENT
ANOD = ANODIZE OR ANODIZED
ANT = ANTENNA
APC OR PC = ARCHITECTURAL PRECAST CONCRETE
APPD = APPROVED
APPROX = APPROXIMATE
AR = AS REQUIRED
ARCH = ARCHITECT
ASB = ASBESTOS
ASD = AUTOMATIC SLIDING DOOR
ASST = ASSISTANT
ATCH OR ATTCH = ATTACHMENT OR ATTACH OR ATTACHED
ATM = AUTOMATIC TELLER MACHINE
AUTO = AUTOMATIC
AUX = AUXILIARY
AV = AUDIO VISUAL
AVG = AVERAGE
AW = ARCHITECTURAL WOODWORK
AWF = ACOUSTIC WALL FABRIC (TACKABLE)
AWP = ACOUSTIC WALL PANEL
AWT = ACOUSTICAL WALL TREATMENT

B
B LABEL = CLASS B DOOR
B/B = BACK TO BACK
BA = BUILDING ACCESSORY
BAL = BALANCE
BALC = BALCONY
BAT = BATTEN
BB = BASEBOARD
BB OR BBD = BULLETIN BOARD
BBR = BASE BOARD RADIATOR
BC = BETWEEN CENTERS OR BOOK CASE
BD = BOARD
BDRY = BOUNDARY
BEV = BEVEL
BG = BUMPER GUARD
BI FLD DR = BIFOLDING DOORS
BIM = BUILDING INFORMATION MODEL (REVIT MODEL)
BITUM = BITUMINOUS
BKG = BACKING
BL = BUILDING LINE
BLDG = BUILDING
BLKG = BLOCKING
BLKHD = BULKHEAD
BLT = BORROWED LIGHT
BLW = BELOW
BM = BEAM
BMS = BUILDING MAMAGMENT SYSTEM
BN = BULLNOSE
BO = BY OWNER
BOF = BOTTOM OF FOOTING/FOUNDATION
BOS = BOTTOM OF STEEL
BOT = BOTTOM
BOW = BOTTOM OF WALL
BP = BRICK PAVERS (UNIT PAVERS)
BP = BUILDING PAPER
BR = BRICK
BRCG = BRACING
BRDG = BRIDGING
BRG = BEARING
BRKT OR BKT = BRACKET
BRL = BRICK LEDGE
BS = BOTH SIDES
BSMT = BASEMENT
BT OR B = BATHTUB
BTWN = BETWEEN
BUR = BUILT-UP ROOFING
BW = BOTH WAYS
BZ = BUZZER

C
C = CHANNEL
C LABEL = CLASS C DOOR
C TO C = CENTER TO CENTER
CAB = CABINET
CALC = CALCULATE
CAN = CANOPY
CANTIL = CANTILEVER
CATW = CATWALK
CAV = CAVITY
CB = CORNER BEAD
CBB OR CB = CONCRETE OR CEMENTITIOUS (BACKER) BOARD
CBD = CEMENT BOARD
CC = COLOR CODE
CC = CUBICLE CURTAIN
CCD = COILING COUNTER DOOR
CCT = CUBICLE CURTAIN TRACK
CCTV = CLOSED CIRCUIT TELEVISION
CD = CONSTRUCTION DOCUMENTS OR CONTRACT DOCUMENT
CEF = CONDUCTIVE ELASTROMERIC (LIQUID) FLOORING
CEM = CEMENT
CER = CERAMIC
CFLG = COUNTERFLASHING
CG = CORNER GUARD
CH = COAT HOOK
CH BD = CHALKBOARD
CHFR = CHAMFER
CHMBR = CHAMBER
CI = CAST IRON
CIP = CAST-IN-PLACE
CIR = CIRCLE
CIRC = CIRCULAR
CJ OR CJT = CONSTRUCTION JOINT OR CONTROL JOINT
CL = CENTER LINE
CL = STAND ALONE CARD READER LOCK
CLASS = CLASSIFICATION
CLDG = CLADDING
CLG = CEILING
CLL = CONTRACT LIMIT LINE
CLO = CLOSET
CLR = CLEAR
CLRM = CLASSROOM
CM = CONSTRUCTION MANAGEMENT
CMU = CONCRETE MASONRY UNIT
CNCL = CONCEALED
CNR = CORNER
CO = CASED OPENING
CO = CLEANOUT
COL = COLUMN
COMB = COMBINATION, COMBINED
COMM = COMMUNICATION
COMPL = COMPLETE
CONC OR C = CONCRETE
COND = CONDITION
CONN = CONNECT
CONSTR = CONSTRUCTION
CONT = CONTINUE
CONTR = CONTRACTOR
COORD = COORDINATE
COP = COPING
CORN = CORNICE
CORR = CORRIDOR
CPT = CARPET TILE
CPT OR CP = CARPET
CR = CARD READER
CR = CONTROL ROOM
CR = CRASH RAIL
CRCMF = CIRCUMFERENCE
CRN = CROWN
CS OR CSTN = CAST STONE
CSG = CASING
CSK = COUNTER SUNK
CSTN = CAST STONE
CSWK OR CW = CASEWORK
CT = CERAMIC TILE
CT = COUNT
CT STN = CUT STONE
CTB = CERAMIC TILE BASE
CTF = CERAMIC TILE FLOOR
CTG = COATING
CTOP = COUNTER TOP
CTR = CENTER OR CONTOUR
CTRL = CONTROL
CU = COPPER
CUB = CUBICLE
CUH = CABINET UNIT HEATER
CUR = CURRENT
CW = CLOCKWISE OR CURTAINWALL
CYL = CYLINDER

D
D = DEEP OR DEPTH
D = PENNY (NAIL)
D LABEL = CLASS D DOOR
DAT = DATUM
DB = DECIBEL
D-B = DESIGN-BUILD
DBL = DOUBLE
DE = DELAYED EGRESS
DE = DOUBLE EGRESS
DEF = DEFINITION
DEFS = DIRECT APPLIED EXTERIOR FINISH SYSTEM
DEG = DEGREE
DEL = DELETE
DEMO = DEMOLITION OR DEMONSTRATION
DENS = DENSITY
DEPR = DEPRESSION
DEPT = DEPARTMENT
DESCR = DESCRIBE OR DESCRIPTION
DET = DETAIL
DETN = DETENTION
DF = DOOR FRAME
DF = DRINKING FOUNTAIN
DFLCT = DEFLECTION
DFP = DOOR FRAME PROTECTION
DIA = DIAMETER
DIAG = DIAGONAL OR DIAGRAM
DICT = DICTATION
DIFF = DIFFERENCE OR DIFFERENTIAL OR DIFFUSER
DIM = DIMENSION
DIR = DIRECTOR OR DIRECTION
DISP = DISPENSER
DIST = DISTRICT OR DISTANCE
DIV = DIVIDE OR DIVISION
DLO = DAY LIGHT OPENING
DN = DOWN
DOC = DOCUMENT
DP = DOOR PANEL
DP = DOWNPIPE OR DEMOUNTABLE PARTITION
DPC = DAMPPROOF COURSE
DPS = DOOR POSITION SWITCH (DOOR CONTACT)
DPTN = DEMOUNTABLE PARTITION
DR = DOOR
DR = DRAIN
DR CL = DOOR CLOSER
DR FR = DOOR FRAME
DR OPNG = DOOR OPENING
DRH = DOOR HOLDER
DRLV = DOOR LOUVER
DRST = DOOR STOP
DRSW = DOOR SWITCH
DS = DOWNSPOUT
DSGN = DESIGN
DT = DRAIN TILE
DTCH = DETACH
DVTL = DOVETAIL
DW = DISHWASHER
DWG = DRAWING
DWLS= DOWELS
DWR = DRAWER

E
E = EAST
E LABEL = CLASS E DOOR
EA = EACH
EF = EACH FACE
EFTR = EXISTING FINISH TO REMAIN
EIFS = EXTERIOR INSULATION AND FINISH SYSTEM
EJ OR EXP JT OR EJT = EXPANSION JOINT
EL = ELEVATION
ELEC = ELECTRIC
ELEV = ELEVATOR
EMER OR EMERG = EMERGENCY
EMS = ENERGY MANAGEMENT SYSTEM
ENAM = ENAMEL
ENCL = ENCLOSURE
ENGR = ENGINEER
ENTR = ENTRANCE
ENVIR = ENVIRONMENT
EO = ELECTRICAL OUTLET
EP OR EPY = EPOXY PAINT
EPDM = ETHYLENE PROPYLENE DIENE MONOMER
EPS = EXPANDED POLYSTYRENE BOARD (INSULATION)
EQ = EQUAL
EQL SP = EQUALLY SPACED
EQUIV = EQUIVALENT
ERF = EPOXY RESIN FLOORING
ES = EACH SIDE
ESCAL = ESCALATOR
ESMT = EASEMENT
ESTB = ESTABLISH
ETC = AND SO FORTH ET CETERA
EW = EACH WAY
EWC = ELECTRIC WATER COOLER
EWS = EYE WASH STATION
EXC = EXCAVATE
EXCL = EXCLUDE
EXEC = EXECUTE
EXH = EXHAUST
EXH FN OR EXF = EXHAUST FAN
EXIST OR EX OR (E) = EXISTING
EXP = EXPAND OR EXPANSION OR EXPOSED
EXP = EXPOSED
EXP BT = EXPANSION BOLT
EXT = EXTERIOR OR EXTERNAL

F
F = FEMALE
F/F = FACE TO FACE
FA = FIRE ALARM
FAB = FABRIC
FAB = FABRICATE
FACIL = FACILITY
FAS = FASCIA
FAX = FACSIMILE
FBC = FIRE BLANKET CABINET
FC = FILE CABINET
FD = FLOOR DRAIN
FDC = FIRE DEPARTMENT CONNECTION
FDR = FIRE DOOR
FDTN OR FDN OR FND = FOUNDATION
FDV = FIRE DEPARTMENT VALVE
FE = FIRE EXTINGUISHER
FEC = FIRE EXTINGUISHER CABINET
FED = FEDERAL
FF&E = FURNITURE, FIXTURE, AND EQUIPMENT
FGL = FIBERGLASS
FGS = FOAM GASKET SEAL
FHC = FIRE HOSE CABINET
FIG = FIGURE
FIN = FINISH
FIXT = FIXTURE
FL MAT = FLOOR MAT
FLASH = FLASHING
FLEX = FLEXIBLE
FLG = FLANGE
FLG = FLOORING
FLR = FLOOR
FLR OR F = FILLER
FLUOR = FLUORESCENT
FN = FENCE
FOUNT = FOUNTAIN
FP = FIRE PROTECTION OR FIRE PROOF
FPL = FIREPLACE
FPSC = FIRE PROOF SELF CLOSING
FR = FIRE RESISTANT
FR = FRAME
FR SNK OR FRS = FLUSHING RIM SINK
FRA = FIRE RATED ASSEMBLY
FREQ = FREQUENCY
FRMG = FRAMING
FRP = FIBER REINFORCED POLYESTER OR FIBERGLASS REINFORCED PLASTIC
FRT = FREIGHT
FRTW = FIRE RETARDANT TREATED WOOD
FRZ = FREEZER
FS = FULL SCALE OR FULL SIZE
FSTNR = FASTENER
FSTOP = FIRE STOPPING
FT = FEET OR FOOT OR FIRE TREATED
FTG = FOOTING
FTR = FINNED TUBE RADIATION
FURN = FURNISH OR FURNITURE
FUT = FUTURE
FV = FLUSH VALVE
FW = FIRE WALL
FWC = FABRIC WALLCOVERING
FWP = FABRIC WRAPPED PANEL

G
G = GROUND
GA = GAUGE
GAL = GALLON
GALV = GALVANIZED
GB = GRAB BAR
GC = GENERAL CONTRACTOR
GEN = GENERAL OR GENERATOR
GI = GALVANIZED IRON
GL = GLASS
GL = GROUND LEVEL
GLU LAM = GLUED LAMINATED WOOD
GLZ = GLAZING
GMKD GRAND MASTER KEYED
GPC = GYPSUM PLASTER CEILING
GPS = GRAPHIC PANEL SYSTEM
GR = GUARDRAIL
GRAD = GRADIENT
GRDN = GARDEN
GRTG = GRATING
GRV = GROOVE
GT = GLASS TILE
GT = GROUT
GWT = GLAZED WALL TILE
GYM = GYMNASIUM
GYP = GYPSUM
GYP BD OR GYB OR GWB = GYPSUM BOARD
GYP SHTG = GYPSUM SHEATHING

H
H = HUMIDISTAT
H PLAM = HIGH PRESSURE PLASTIC LAMINATE
HB = HOSE BIBB
HC = HANDICAP
HC = HOLLOW CORE
HCP = HANDICAPPED
HD = HAND DRYER
HDW OR HDWR OR HW = HARDWARE
HEX = HEXAGON
HGR = HANGER
HLDN = HOLDDOWN
HM = HOLLOW METAL
HMDF = HOLLOW METAL DOOR AND FRAME
HMF = HOLLOW METAL FRAME
HNDRL OR HR = HANDRAIL
HO OR H = HOLD OPEN
HORIZ = HORIZONTAL
HPC = HIGH PERFORMANCE COATING
HPLAM = HIGH PRESSURE PLASTIC LAMINATE
HR = HANDRAIL
HSAN OR SDISP = HAND SANITIZER
HSKPG OR HSKG = HOUSEKEEPING
HST = HOIST
HSTOP = HOSPITAL STOP
HT = HEIGHT
HTR = HEATER
HVAC = HEATING, VENTILATING, AND AIR CONDITIONING
HVY = HEAVY
HWD = HARDWOOD
HWY = HIGHWAY
HYD = HYDRANT

I
IC = IRONING CABINET
ID = INSIDE DIAMETER
ID = INTEGRATED DOOR ASSEMBLY
IL = INTERLOCKED
ILLUM = ILLUMINATION
INC = INCREASE
INCL = INCLUDED
INFO = INFORMATION
INSTL = INSTALL
INSUL = INSULATION
INT = INTERIOR
INTERCOM OR IC = INTERCOMMUNICATION
IR = INSIDE RADIUS
ISO = ISOMETRIC

J
JAN = JANITOR
J-BOX OR JB = JUNCTION BOX
JS = JANITOR'S SINK
JST = JOIST
JT = JOINT

K
KA = CYLINDER LOCKS KEYED ALIKE
KBD = KEYBOARD
KIT = KITCHEN
KO = KNOCKOUT
KPL = KICKPLATE

L
L = ANGLE
L CL = LINEN CLOSET
LAD = LADDER
LAM = LAMINATE
LAU OR LDRY = LAUNDRY
LAV OR L = LAVATORY
LBL = LABEL
LC = LAUNDRY/LINEN CHUTE
LD OR LIN DIF = LINEAR DIFFUSER
LED = LIGHT EMITTING DIODE
LF = LINEAR FEET (FOOT) OR LINED FIGURED
LIB = LIBRARY
LIN = LINEAR
LIQ = LIQUID
LKR = LOCKER
LL = LEAD LINED
LM = LATEX MASTIC FLOORING
LMC = LINEAR METAL CEILING
LMST = LIMESTONE
LN = LINOLEUM
LOC = LOCATION
LP = LIGHTPROOF
LP = LIGHTPROOF LOUVER
LPG = LIQUID PETROLEUM GAS
LRG = LARGE
LS = LARGE SCALE
LT = LIGHT
LT SW = LIGHT SWITCH
LTD = LIMITED
LTG = LIGHTING
LVR = LOUVER
LWC = LINEAR WOOD CEILING
LYR = LAYER
LYT= LAYOUT

M
M = MALE
M = MECHANICAL SEAL FOR LIGHT PROOF & SOUND RETARDING
MACH = MACHINE
MAG LOCK = MAGNETIC LOCK
MAINT = MAINTENANCE
MAN = MANUAL
MATL OR MAT = MATERIAL
MAX = MAXIMUM
MB = MAIL BOX
MBR = MASTER BEDROOM
MC = MEDICINE CABINET
MC = MULTI COLOR COATING
MCB = METAL CORNER BEAD
MDF = MEDIUM DENSITY FIBERBOARD
MECH = MECHANICAL
MED = MEDIUM
MEL = MELAMINE
MEMB = MEMBRANE
MEP = MECHANICAL, ELECTRICAL AND PLUMBING
MEZZ = MEZZANINE
MF = MILL FINISH OR MASTIC FLOOR
MFR OR MFG = MANUFACTURER OR MANUFACTURING
MGT = MANAGEMENT
MHO = MAGNETIC HOLD OPEN
MIC = MICROPHONE
MIN = MINIMUM
MIN = MINUTE, FIRE RATING
MIRR OR MIR = MIRROR
MISC = MISCELLANEOUS
MIT OR MITR = MITER
MKBD = MARKER BOARD
MKD = MASTERKEYED
MLDG = MOULDING
MLWK = MILLWORK
MO = MASONRY OPENING
MOD = MODIFY
MOD BIT = MODIFIED BITUMEN
MON = MONITOR
MONO = MONOLITHIC
MPC = METAL PAN CEILING
MR = MOISTURE RESISTANT
MRB = MARBLE BASE
MRF = MARBLE FLOOR
MRT = MARBLE THRESHOLD
MTD = MOUNTED OR MOUNTING
MTG = MEETING
MTL OR MET = METAL
MULT = MULTIPLE
MW OR MICRO = MICROWAVE
MWP OR WPM = MEMBRANE WATERPROOFING

N
N = NORTH
NAT = NATURAL
NF = NATURAL FINISH
NIC = NOT IN CONTRACT
NL = NIGHT LIGHT
NO = NUMBER
NOM = NOMINAL
NORM = NORMAL
NP = NO PAINT
NT = SPECIFIC DOOR NOTE
NT = SPECIFIC FINISH NOTE
NTS = NOT TO SCALE

O
OA = OVERALL
OC = ON CENTER
OCC = OCCUPANT
OFCI = OWNER FURNISHED/CONTRACTOR INSTALLED
OFOI = OWNER FURNISHED/OWNER INSTALLED
OFS = OVERFLOW SCUPPER
OH = OVERHEAD
OHS = OVERHEAD STOP
OPNG = OPENING
OPQ = OPAQUE
OPR = OPERABLE
OPT = OPTIONAL
OR = OUTSIDE RADIUS
ORD = OVERFLOW ROOF DRAIN
ORN = ORNAMENTAL
OVFL = OVERFLOW

P
PA = PUBLIC ADDRESS
PANB = PANIC BOLT
PAR = PARAPET OR PARALLEL
PARQ = PARQUET FLOORING
PART = PARTIAL
PB = PAINTED BASE
PB = PANIC BAR
PB = PUSHBUTTON
PBD = PARTICLEBOARD
PC = PERSONAL COMPUTER OR PORTLAND CEMENT
PCC OR PC = PRECAST CONCRETE
PCD = PAPER CUP DISPENSER
PE = PHOTOELECTRIC
PED = PEDESTAL
PEN = PENETRATE
PEND = PENDANT
PFW = POLYPROPYLENE FABRIC WALLCOVERING
PGBD = PEGBOARD
PH = PENTHOUSE
PH = PHASE
PH OR P = PANIC HARDWARE
PHAR OR PHARM = PHARMACY
PIL = PILASTER
PIV = PIVOTED
PL = PROPERTY LINE
PLAM = PLASTIC LAMINATE
PLAS OR PL = PLASTER OR PLASTIC
PLBG = PLUMBING
PNL = PANEL
PP = PUSH PLATE
PP = PUSH/PULL
PP PL = PUSH/PULL PLATE
PR = PAIR
PREFAB = PREFABRICATE
PRELIM = PRELIMINARY
PRES = PLASTIC RESIN
PRKG = PARKING
PROJ = PROJECT
PROP = PROPERTY
PS = PULL STATION
PSH = PURSE SHELF
PT = POST TENSIONED
PT OR P = PAINT
PTD OR PTC = PAPER TOWEL DISPENSER
PTN OR PART = PARTITION
PTR = PRINTER
PVC = POLYVINYL CHLORIDE (PLASTIC)
PW = PASS WINDOW
PWP = PLASTIC WALL PROTECTION

Q
QA = QUALITY ASSURANCE
QAL = QUALITY
QT = QUARRY TILE
QTB = QUARRY TILE BASE
QTF = QUARRY TILE FLOOR
QTY = QUANTITY

R
R = RADIUS
R = RISER
RAB = RABBETED
RAF = RESILIENT ATHLETIC FLOORING
RB = RESILIENT BASE
RB = RUBBER BASE
RB HK OR RH = ROBE HOOK
RBR = RUBBER
RBRB = RUBBER BASE
RC = REINFORCED CONCRETE
RCP = REFLECTED CEILING PLAN
RCVR = RECEIVER
RD = ROOF DRAIN
RDP = ROOF DAVID POST
RE = RELOCATE EXISTING
REC = RECESSED
RECP = RECEPTION
RECPT = RECEPTACLE
REF OR REFR = REFRIGERATOR
REINF = REINFORCE
REM = REMOVABLE
REPL = REPLACE
REQ OR REQD = REQUIRE OR REQUIRED
REST = RESTROOM
REV = REVISION OR REVERSE
REX = REQUEST TO EXIT
RF OR RSF = RESILIENT FLOORING OR RESILIENT SHEET FLOORING

RFG OR ROOF = ROOFING
RFS = ROOM FINISHES SCHEDULE
RH = ROOF HATCH
RM = ROOM
RO = ROUGH OPENING
ROS = ROOM OPENING SCHEDULE
ROW = RIGHT OF WAY
RR = REMOTE RELEASE BUTTON
RSTN = ROUGH STONE
RTF = RUBBER TILE FLOOR
RTG = RATING
RTO = ROOF TIE OFF POST
RTS = RESILIENT TRANSITION STRIP
RTU = ROOF TOP UNIT
RWC = RAIN WATER CONDUCTOR
RWL = RAIN WATER LEADER

S
S = SOUTH OR SINK
SAF=SPRAYED APPLIED FIRE PROOFING
SALV = SALVAGE
SAN = SANITARY
SB = SPLASH BLOCK
SC = SOLID CORE
SC = SPECIAL COATING, HIGH BUILD GLAZED COATING
SCHED = SCHEDULE
SCP OR SCUP = SCUPPER
SDA = SPECIAL DOOR ASSEMBLY
SECT = SECTION
SEP = SEPARATE
SGD = SLIDING GLASS DOOR
SHDR OR SD = SHOWER DRAIN
SHT = SHEET
SIM = SIMILAR
SK = SKETCH
SKLT = SKYLIGHT
SL = SEALER
SLNT = SEALANT
SM = SMALL
SMLS = SEAMLESS
SNC OR SNV = SANITARY NAPKIN CABINET (VENDING)
SNDU OR SND = SANITARY NAPKIN DISPOSAL UNIT
SP = STANDPIPE
SPEC = SPECIFICATION
SPR = SINGLE PLY ROOFING
SS = SERVICE SINK
SS = SOLID SURFACE
SSF = SOLID SURFACE FABRICATION
SST = STAINLESS STEEL
ST = STAIRS
ST OR STNT = STONE TILE
STC = SOUND TRANSMISSION CLASS
STD = STANDARD
STN = STONE
STNB = STONE BASE
STOR = STORAGE
STR = STRAIGHT
STR = STRINGERS
STRUCT = STRUCTURAL
SUPVR OR SUPR = SUPERVISOR
SV = SHEET VINYL
SVT = SOLID VINYL FLOOR TILE
SW = SWITCH
SWDR = SWING DOOR
SYM = SYMBOL
SYS = SYSTEM

T
T = THERMOSTRAT
T = TREAD
T OR (T) = TEMPERED GLASS
TB = THROUGH BOLT OR TOWEL BAR
TC = TERRA COTTA
TDISP OR TH = TISSUE DISPENSER, TISSUE HOLDER
TECH = TECHNICAL
TEL= TELEPHONE
TEMP = TEMPORARY
TER OR TERR = TERRAZZO
THERM = THERMAL
THK = THICKNESS
THRUOUT OR TO = THROUGHOUT
TK BD OR TBD = TACKBOARD
TL = TIMER LOCK (ELECTRIC LOCL/UNLOCK USING A TIMER
TLT = TOILET
TMPD GL OR GL (T) = TEMPERED GLASS
TN = TRUE NORTH
TNL = TUNNEL
TOB = TOP OF BEAM
TOC= TABLE OF CONTENT
TOF = TOP OF FOOTING/FOUNDATION
TOS = TOP OF STEEL
TOW = TOP OF WALL
TP OR TPART = TOILET PARTITION
TPH = TOILET PAPER HOLDER
TR = TREAD OR TOWEL RACK
TS = TRANSITION STRIP
TS = TUBE STEEL
TSCD = TOILET SEAT COVER DISCPENSER
TSH = TOWEL SHELF
TSTAT OR T = THERMOSTAT
TT = TERRAZZO TILE
TV = TELEVISION
TWF = THROUGH WALL FLASHING
TYP = TYPICAL

U
UC OR U = UNDERCUT
UCD = UNDERCUT DOOR
UCL = UNDER CABINET LIGHT
UL = UNDERWRITERS LABORATORIES
UNO = UNLESS NOTED OTHERWISE
UON = UNLESS OTHERWISE NOTED
UPS = UNINTERRUPTIBLE POWER SUPPLY
US = URINAL SCREEN

V
VAN = VANITY
VAR = VARIATION OR VARIES
VB = VAPOR BARRIER
VB = VINYL BASE
VCT = VINYL COMPOSITION TILE
VD = VOICE DATA
VDB = VISUAL DISPLAY BOARD
VEH = VEHICLE
VENT = VENTILATION OR VENTILATOR
VERT = VERTICAL
VEST = VESTIBULE
VID OR V = VIDEO
VIF = VERIFY IN FIELD
VNR = VENEER
VP = VANEER PLASTER
VR = VAPOR RETARDER
VRFY OR VER = VERIFY
VTR = VENT THROUGH ROOF
VWC = VINYL WALL COVERING
VWF = VINYL WALL FABRIC

W
W = WEST
W/ = WITH
W/O = WITHOUT
WB = WALL BORDER
WB OR WDB = WOOD BASE
WC = WATER CLOSET
WC OR W = WALL COVERING
WD = WOOD
WD = WOOD
WDP = WOOD PANELLING
WDW = WINDOW
WFAB OR WF = WALL FABRIC
WH = WEEP HOLE
WHCH = WHEELCHAIR
WOM = WALK OFF MAT
WP = WALL PROTECTION
WP = WORKING POINT
WPM = WATERPROOF MEMBRANE
WR = WEATHER RESISTANT
WS = WALL STOP
WS = WEATHERSTRIP
WSCT = WAINSCOT
WSF = WELDED SEAM SHEET FLOORING
WT = WATERTIGHT
WT = WINDOW TREATMENT
WWF = WELDED WIRE FABRIC

X
XPS = EXTRUDED POLYSTYRENE BOARD (INSULATION)

Y
YD = YARD

DAMMON ENGINEERING, INC.
LOUISIANA & MISSISSIPPI
Chief Engineer: Brian Mistich, PE
554 Old Spanish Trail
Slidell, LA 70458
www.dammonengineering.com
info@dammonengineering.com
PH: 985.649.3832

#	DESCRIPTION	DATE
	REVISIONS	

SEAL:

LOCATION NUMBER: 16777
IN CODE: BTRJC

HOLIDAY INN EXPRESS

MIKE DESAI
SHADY PARK DRIVE LOT 9
DENHAM SPRINGS, LA

JOB No:	2321
DRAWN BY:	JASH
DATE:	06-15-17
CHECKED BY:	CKD

All ideas, designs, arrangements and plans indicated or represented by this drawing are owned by and are the property of Dammon Engineering, and were created, evolved and developed for use on and in connection with the specified project. None of such ideas, designs, arrangements or plans shall be used by or disclosed to any person, firm or corporation for any purpose whatsoever without the written permission of Dammon Engineering. Visual contact with these drawings shall constitute prima facie evidence of the acceptance of these restrictions.

SHEET TITLE:
ABBREVIATIONS

DRAWING NUMBER:
A012

SHEET No: - of #

FILE NAME: J:_Work-Work\2321 - Mike Desai - Hobby Inn Express (SO)\Drawings\Current Drawings\A030-LIFE SAFETY & BUILDING CODE INFORMATION.dwg, PLOT DATE & TIME: Tuesday, November 14, 2017 4:12:54 PM

LIFE-SAFETY INFORMATION

APPLICABLE CODES
NFPA 101 LIFE-SAFETY CODE 2015

OCCUPANCY TYPE(S) AND CHAPTER(S)
ROOMING OR LODGING (CHAPTER 26)
BUSINESS (CHAPTER 38)
STORAGE (ORDINARY HAZARD) (CHAPTER 42)
MULTIPLE, MIXED, OR SEPARATE OCCUPANCY *(REFERENCE CHAPTER 6)*

CLASSIFICATION OF HAZARD OF CONTENTS
(REFERENCE: OCCUPANCY CHAPTER AND 6.2.2; SPECIFY LOW, ORDINARY, OR HIGH)

CONSTRUCTION TYPE(S) *(REFERENCE: CHAPTER8, TABLE A.8.2.1.2 AND COMMENTARY TABLE 8.1 IN HANDBOOK)*
V(000)

MINIMUM CONSTRUCTION REQUIREMENTS *(REFERENCE OCCUPANCY CHAPTER)*

APPLICABLE DEFINITIONS *(REFERENCE: CHAPTER 2)*
N/A

OCCUPANCY
OCCUPANCY LOAD CALCULATIONS *(REFERENCE: TABLE 7.3.1.2)*

OCC/FUNCTION OF SPACE	FLOOR AREA PER OCC (SF)	ACTUAL SF	OCCUPANT LOAD
	X		
ROOMING & LODGING	200	50,711 SF	255

INCIDENTAL USE AREAS AND REQUIRED SEPARATION

ROOM OR AREA	SEPARATION
N/A	

MEANS OF EGRESS
NUMBER OF EXITS (REFERENCE: OCCUPANCY CHAPTER AND TABLE A.7.6)
3

MINIMUM EXIT SEPARATION DISTANCE FOR REMOTELY LOCATED EXITS
(REFERENCE: SECTION 7.5; SPECIFY 1/2 OR 1/3 DIAGONAL DISTANCE OF AREA SERVED)
1/3 DIAGONAL = 38'-10"

MAXIMUM DEAD-END CORRIDORS *(REFERENCE: OCCUPANCY CHAPTER AND TABLE A.7.6)*
ROOMING & LODGING NR

MAXIMUM COMMON PATH OF TRAVEL DISTANCE *(REFERENCE: OCCUPANCY CHAPTER AND TABLE A.7.6)*
ROOMING & LODGING NR

MAXIMUM TRAVEL DISTANCE TO EXITS *(REFERENCE: OCCUPANCY CHAPTER AND TABLE A.7.6)*
ROOMING & LODGING NR

CAPACITY OF MEANS OF EGRESS *(REFERENCE: 7.3 AND TABLE 7.3.3.1)*

COMPONENT	OCCUPANT LOAD	X CAPACITY FACTOR	MINIMUM WIDTH
EXITS	255	0.2	51"

*MAIN ENTRANCE MUST BE SIGNED TO ACCOMODATE 1/2 OCCUPANT LOAD OF BUILDING

FIRE RESISTANCE RATING REQUIREMENTS
CHAPTER 8

EXTERIOR BEARING WALLS	*(REFERENCE TABLE A.8.2.1.2*	0 HOUR
INTERIOR BEARING WALLS	*(REFERENCE TABLE A.8.2.1.2)*	1 HOUR
COLUMNS	*(REFERENCE TABLE A.8.2.1.2)*	1 HOUR
BEAMS, GIRDERS, TRUSSES, AND ARCHES	*(REFERENCE TABLE A.8.2.1.2)*	1 HOUR
FLOOR-CEILING ASSEMBLIES	*(REFERENCE TABLE A.8.2.1.2)*	1 HOUR
ROOF-CEILING ASSEMBLIES	*(REFERENCE TABLE A.8.2.1.2)*	1 HOUR
INTERIOR NON-BEARING WALLS	*(REFERENCE TABLE A.8.2.1.2)*	0 HOURS
EXTERIOR NON-BEARING WALLS	*(REFERENCE TABLE A.8.2.1.2)*	0 HOURS
SHAFT ENCLOSURE	*(REFERENCE SECTION 8.6.5)*	2 HOURS
EXIT ENCLOSURE	*(REF SECTION 7.1.3.2.1)*	1 HOUR

OPENING PROTECTIVES *(CHAPTER 8, TABLE 8.3.4.2)*

COMPONENT	WALLS & PART FIRE RATING (HOURS)	FIRE DOOR ASSEMBLIES	FIRE WINDOW ASSEMBLIES (HOURS)
ELEVATOR HOISTWAYS	2 HOURS	1-1/2 HOUR	NOT PERMITTED
	1 HOUR	1 HOUR	NOT PERMITTED
VERTICAL SHAFTS (INCL SHAIRWAYS, EXITS, AND CHUTES)	2 HOURS	1-1/2 HOUR	NOT PERMITTED
	1 HOUR	1 HOUR	NOT PERMITTED
FIRE BARRIERS	3 HOURS	3 HOURS	NOT PERMITTED
	2 HOURS	1-1/2 HOUR	NOT PERMITTED
	1 HOUR	3/4 HOUR	3/4 HOUR
	1/2 HOUR	1/3 HOUR	1/3 HOUR
SMOKE BARRIERS	1 HOUR	1/3 HOUR	1/3 HOUR
HORIZONTAL EXITS	2 HOURS	1-1/2 HOUR	NOT PERMITTED
EXIT ACCESS CORRIDORS	1 HOUR	1/3 HOUR	3/4 HOUR
	1/2 HOUR	1/3 HOUR	1/3 HOUR
SMOKE PARTITION	1/2 HOUR	1/3 HOUR	1/3 HOUR
ADDITIONAL CODE REQUIREMENTS		*(OCCUPANCY CHAPTER 28)*	

EXTINGUISHMENT REQUIREMENTS	**SPRINKLER (REQUIRED)**
DETECTION, ALARM, AND COMMUNICATION SYSTEMS	YES
EMERGENCY LIGHTING	PER 38.2.6
EMERGENCY LIGHTING	PER 38.2.11.2
ALLOWABLE HEIGHT AND BUILDING AREA	PER IBC EQUIVALENT CONSTRUCTION TYPE
CONSTRUCTION TYPE (NFPA)	V(111)
CONSTRUCTION TYPE (IBC)	VA
MAXIMUM HEIGHT IN STORIES *(REF: IBC TABLE 503)*	(R-2) 4
MAXIMUM HEIGHT IN FEET *(REF: IBC TABLE 503)*	60 FEET
MAXIMUM AREA PER FLOOR IN SQUARE FEET *(REF: IBC TABLE 503) (REF: IBC SECTION 506.1)*	(R-2) 50,711 SF

LIFE-SAFETY LEGEND

SYMBOL	DESCRIPTION
	EXITS
45	DOOR FIRE RATING (MINUTES)
36 / 110	DOOR WIDTH/EGRESS CAPACITY
	EXIT LIGHT
FEC	FIRE EXTINGUISHER AND CABINET - SEMI-RECESSED
FE	FIRE EXTINGUISHER W/ WALL MTD BRACKET
	COMMON PATH OF TRAVEL
	TOTAL TRAVEL DISTANCE
	DECISION POINT
	ONE-HOUR FIRE RATED PARTITION
	TWO-HOUR FIRE RATED PARTITON

BUILDING CODE INFORMATION

APPLICABLE CODES
IBC 2015

OCCUPANCY TYPE OF GROUP(S) *(IBC 2015 CHAPTER 3)*
RESIDENTIAL (R-2)

CONSTRUCTION TYPE(S) *(TABLE 503)*
VA

ALLOWABLE HEIGHT AND BUILDING AREA LIMITED BY TYPE OF CONSTRUCTION

MAXIMUM ALLOWABLE HEIGHT IN STORIES *(SECTION 503 & 504, TABLE 503)*	4 *(PER SECTION 506)*
MAXIMUM ALLOWABLE AREA PER FLOOR IN SQUARE FEET *(SECTION 503, 506 & 507, TABLE 503)*	(R-2) 24,000 SF/FLOOR

MIXED USED OCCUPANCY
SECTION 508
NCIDENTAL ACCESSORY OCCUPANCIES (HOURS) *(TABLE 508.2.5)*

ROOM OR AREA	SEPARATION
N/A	N/A

REQUIRED SEPARATION OR OCCUPANCIES (HOURS) *(TABLE 508.4)*
N/A

FIRE RESISTANCE RATING REQUIREMENTS FOR BUILDING ELEMENTS
CHAPTER 6, TABLE 601

STRUCTURAL FRAMES	1 HOUR
EXTERIOR BEARING WALLS	1 HOUR
INTERIOR BEARING WALLS	1 HOUR
EXTERIOR NON-BEARING WALLS	1 HOUR
INTERIOR NON-BEARING WALLS	0 HOURS
FLOOR CONSTRUCTION (INC SUPPORTING BEAMS & JOISTS)	1 HOUR
ROOF CONSTRUCTION (INC SUPPORTING BEAMS & JOISTS)	1 HOUR
FIRE-RESISTANCE RATING FOR EXT WALLS BASED ON FIRE-SEPARATION DISTANCE *(TABLE 602)*	1 HOUR

MAXIMUM AREA OF EXTERIOR WALL OPENINGS
TABLE 705.8

NOTES ON SPECIFIC, PERTINENT PLAN ISSUES
N/A

FIRE WALLS
SECTION 706, TABLE 706.4
REQUIRED? NO
IF YES THEN NOTE REQUIRED RATING

FIRE BARRIERS
SECTION 707

SHAFT ENCLOSURE(S) - 2 HOURS (SECTION 708.4)	
EXIT ENCLOSURE - NOTE REQUIRED RATING *(SECTION 1022.1)*	2 HOURS
EXIT PASSAGEWAY - NOTE REQUIRED RATING *(SECTION1023.3)*	1 HOUR
HORIZONTAL EXIT - NOTE REQUIRED RATING *(SECTION 1025.1)*	1 HOURS
ATRIUMS - NOTE REQUIRED RATING *(SECTION 404.6)*	N/A
SEPARATION FROM STAGE *(SECTION 410.5)*	N/A

OCCUPANT LOADS
IBC 2015, SECTION 1004, TABLE 1004.1.1)

OCCUPANCY/FUNCTION SPACE	FOOR AREA/OCCUPANT (SF)	OCCUPANT LOAD
R-2	50,711 SF /200 SF PER OCCUPANT	254 OCCUPANTS
	TOTAL	254

EXIT REQUIREMENTS
(IBC 2015 SECTION 1005)
NUMBER OF ACCESSIBLE MEANS OF EGRESS REQUIRED PER FLOOR *(TABLE 1015.1 & 1021.1)*

FLOOR	# MEANS OF EGRESS REQUIRED
R-2	2

TOTAL WIDTH OF EXITS
(OCCUPANT LOAD/# OF MEANS OF EGRESS) X (FACTOR IN SECTION 1005)

OCCUPANT LOAD	# OF EXITS PROVIDED	MULTIPLIER *(SECTION 1005.1)*	MINIMUM EXIT WIDTH (INCHES)
254	2	0.2	202.8

MAXIMUM EXIT ACCESS TRAVEL DISTANCE	*(TABLE 1016.1)*	250'
MINIMUM CORRIDOR WIDTH	*(SECTION 1018.1 & 1005.1)*	44"
MAXIMUM DEAD END CORRIDOR	*(SECTION 1018.4)*	50'
MAXIMUM COMMON PATH OF TRAVEL	*(SECTION 1014.3)*	125'

WIND SPEED DESIGN REQUIREMENTS

THIS BUILDING SHALL BE DESIGNED WITH IBC SEC 1609 AS A FULLY ENCLOSED BLDG USING THE FOLLOWING INFORMATION:

WIND DESIGN DATA:
DETERMINATION OF WIND LOADS SHALL BE IN ACCORDANCE WITH IBC SEC 1609.3 (A), (B), OR (C) DEPENDING ON THE RISK CATEGORY

Vult =		125 MPH *(windspeed.atcouncil.org)*	
Vasd =		96.8 MPH (IBC SECTION 1609.3.1)	
RISK FACTOR:	CATEGORY II BLDG	SURFACE ROUGHNESS =	C
TOPOGRAPHIC FACTOR	1	EXPOSURE CATEGORY =	C
INTERNAL PRESSURE COEFFICIENT (ASCE 7-10:		± 0.18	

LIVE LOADS (TBL 1607.1)

ASSEMBLY AREA W/ MOVEABLE SEATS (TABLE 1607.1):	100 PSF
LOBBY (TABLE 1607.1:):	100 PSF
PRIVATE ROOMS AND CORRIDORS SERVING THEM	40 PSF
PUBLIC ROOMS AND CORRIDORS SERVING THEM	100 PSF
ROOF LIVE LOADS (TABLE 1607.1):	20 PSF UNIFORM, 300 LB CONCENTRATED
SNOW LOADS (TABLE 1608):	
GROUND SNOW LOAD (FIG 1608.2):	5 PSF

CONTRACTOR NOTE:

EACH CONTRACTOR IS RESPONSIBLE FOR THE CONSTRUCTION OF THE MAIN WIND-FORCE-RESISTING COMPONENT SYSTEM OF THIS BUILDING. EACH CONTRACTOR SHALL SUBMIT A WRITTEN CONTRACTOR'S STATEMENT OF RESPONSIBILITY TO THE BUILDING OFFICIAL AND OWNER PRIOR TO COMMENCEMENT OF WORK THAT THE CONTRACTOR SHALL PROVIDE PERIODIC INSPECTIONS AS REQUIRED BY SEC 1705.

FLOOD ZONE INFORMATION

BASED ON THE SURVEY OF THIS PROPERTY BY L & L LAND SURVEYING, L.L.C. THIS PROPERTY IS IN A SPECIAL FLOOD HAZARD AREA. F.I.R.M. COMMUNITY MAP NO 220116 0205 E; REVISED 04/03/2012

FLOOD ZONE:	AE	BASE FLOOD ELEVATION	40.8'-41'.0' NAVD

ELEVATIONS REFER TO NAVD 88

DAMMON ENGINEERING, INC.
LOUISIANA & MISSISSIPPI
www.dammonengineering.com
Engineering@dammonengineering.com
PH: 985.649.5832
Chief Engineer: Brian Mistich, PE
5541 O'Donnell Street
Slidell, LA 70458

REVISIONS

#	DESCRIPTION	DATE

SEAL:

A NEW MARRIOT HOTEL
TOWNE PLACE SUITES

MIKE DISAI
LOT A-1-A2B
BASS PRO BLVD
DENHAM SPRINGS, LA 70726

JOB No:	2130	DATE:	04-20-17
DRAWN BY:	JASM	CHECKED BY:	CKD

All drawings, plans and specifications, including all electronic files, prepared by Dammon Engineering, are and shall remain the property of Dammon Engineering, and shall not be used in whole or in part for any other project without the written consent of Dammon Engineering. Visual contact with these drawings or specifications shall constitute prima facie evidence of the acceptance of these restrictions.

SHEET TITLE:
LIFE-SAFETY AND BUILDING CODE INFORMATION

DRAWING NUMBER:
A030

SHEET No: 3 of 102



IBC Chapter 10 Occupant Load and Exiting, IBC Chapter 29 Plumbing Fixture Schedule						Reqd. Exit Width, Horiz. Inches.	Provd. Exit Width, Horiz. Inches.	Reqd. Exit Width, Vert. Inches.	Provd. Exit Width, Vert. Inches.	Fixt. Unit rate.	Water Closets.			Fixt. Unit rate.	Lavatories.			Bathtubs/ Showers.	Fixt. Unit rate.	Drinking Fountain.	Service Sinks.
Level	Occupancy Type	Sq.Ft.	Sq.Ft./Occ.	Occupants	No. of Exits						Male	Female	Stall		Male	Female	Unisex				
Level 1	R1 Residential, Hotel	10,298	200	51.49						NA.	1 per unit combined			NA.	1 per unit combined			1 per unit	.	.	
	A2 Assembly Breakfast/Meeting	709	15	49.27						75	0.33	0.33		200	0.12	0.12		NR	500	0.99	
	A3 Fitness and Pool	2,086	50	41.72						65	0.32	0.32		200	0.10	0.09		NR	500	0.083	
	B Business Office.	484	100	11.47						65	0.09	0.09		200	0.03	0.09	0.12	NR	500	0.048	
	B Business Center 14'x8'	172	15	4.84						25			0.19	40				NR		0.023	
	A2 and B Incedental used total, max. 10%	1,365																			
	Total Req./Prov.	13,749		151.94	6	30.39	204	Exit at Grade	Exit at Grade		0.74 1 ADA	0.74 1 ADA	0.00 1 ADA		0.26 1 ADA	0.26 1 ADA	0.00 1 ADA			0.205 3	1
Level 2	R1 Residential, Hotel.	13,548	200	67.74	2	13.55	68	20.32	96		1 per Unit		N/A		1 per Unit		N/A	1 per Unit		NR	0
Level 3	R1 Residential, Hotel.	13,548	200	67.74	2	13.55	68	20.32	96		1 per Unit		N/A		1 per Unit		N/A	1 per Unit		NR	0
Level 4	R1 Residential, Hotel.	13,548	200	67.74	2	13.55	68	20.32	96		1 per Unit		N/A		1 per Unit		N/A	1 per Unit		NR	0

1 LIFE SAFETY PLAN - LEVEL 1
1/8" = 1'-0"

DAMMON ENGINEERING, INC.
LOUISIANA & MISSISSIPPI
www.dammonengineering.com
info@dammonengineering.com
PH: 985.649.5832
Chief Engineer: Brian Mistich, PE
554 Old Spanish Trail
Slidell, LA 70458

REVISIONS

#	DESCRIPTION	DATE

SEAL:

LOCATION NUMBER: 16777
INN CODE: BTRJC

HOLIDAY INN EXPRESS
MIKE DESAI
SHADY PARK DRIVE, LOT 9
DENHAM SPRINGS, LA

JOB No:	DATE:	CHECKED BY:
2321	06-15-17	CKD
DRAWN BY:		
JAGM		


All plans, drawings, specifications, and computer files are instruments of service and shall remain the property of Dammon Engineering, and no part thereof shall be copied, disclosed to others or used in connection with any work or project other than the specific project for which they have been prepared and developed without written consent of Dammon Engineering. Visual contact with these plans shall constitute prima facie evidence of acceptance of these restrictions.

SHEET TITLE:
LIFE & SAFETY PLAN - FIRST LEVEL

DRAWING NUMBER:
A031

SHEET No: - of #

FILE_NAME: J:__Active Projects\2321 - Mike Desai - Holiday Inn Express (SV)\Drawings\Current Drawings\A031_LIFE SAFETY PLAN - FIRST LEVEL.dwg, PLOT DATE & TIME: Tuesday, November 14, 2017 4:13:00 PM

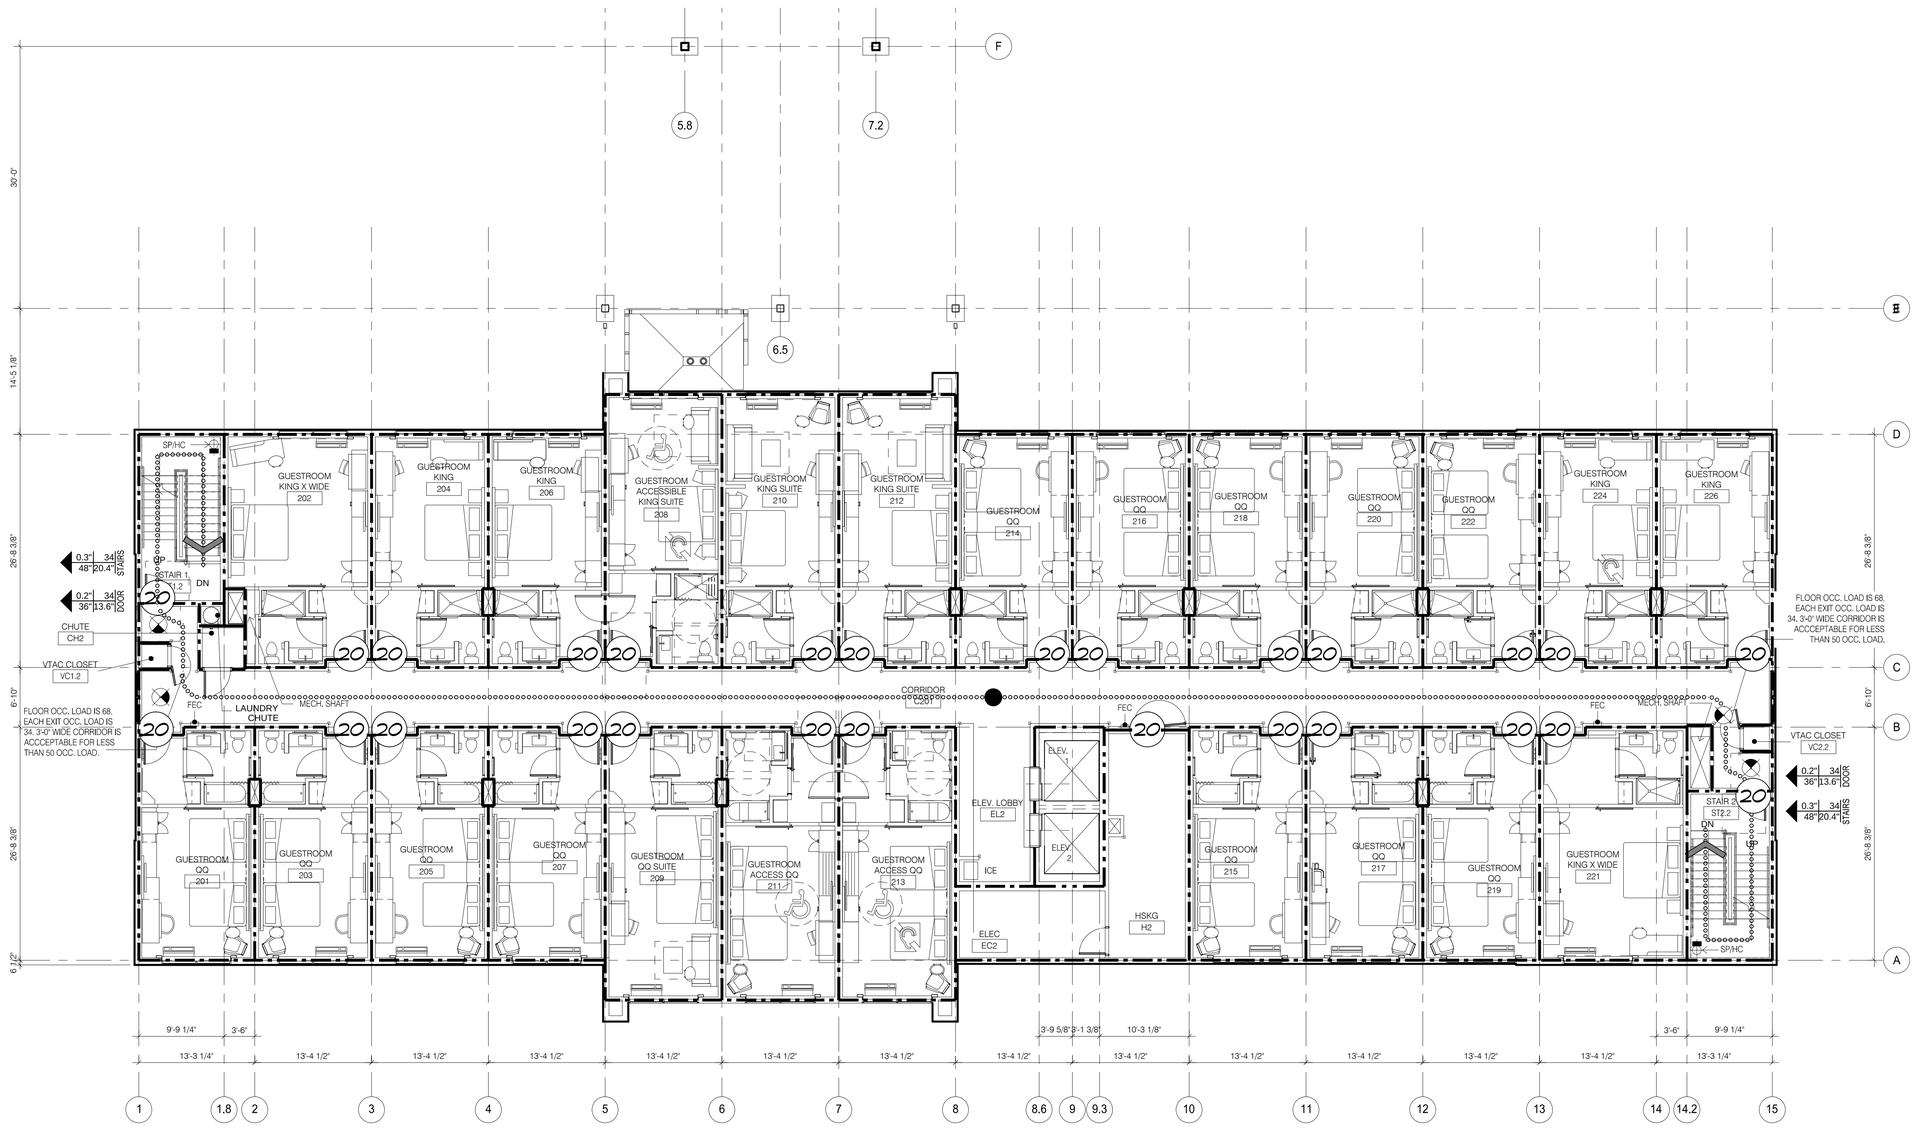

IBC Chapter 10 Occupant Load and Exiting, IBC Chapter 29 Plumbing Fixture Schedule						Reqd. Exit Width, Horiz. Inches.	Provd. Exit Width, Horiz. Inches.	Reqd. Exit Width, Vert. Inches.	Provd. Exit Width, Vert. Inches.	Fixt. Unit rate.	Water Closets.			Fixt. Unit rate.	Lavatories.			Bathtubs/ Showers.	Fixt. Unit rate.	Drinking Fountain.	Service Sinks.
Level	Occupancy Type	Sq.Ft.	Sq.Ft./Occ.	Occupants	No. of Exits						Male	Female	Staff		Male	Female	Unisex				
Level 1	R1 Residential, Hotel	10,298	200	51.49						NA.	1 per unit	combined		NA.	1 per unit	combined		1 per unit	-		
	A2 Assembly Breakfast/Meeting	709	15	49.27						75	0.33	0.33		200	0.12	0.12		NR	500	0.99	
	A3 Fitness and Pool	2,086	50	41.72						65	0.32	0.32		200	0.10	0.09		NR	500	0.083	
	B Business Office.	484	100	11.47						65	0.09	0.09		200	0.03	0.09	0.12	NR	500	0.048	
	B Business Center 14'x8'	172	15	4.84						25			0.19	40				NR		0.023	
	A2 and B Incedental used total, max 10%	1,365									0.74	0.74	0.00		0.26	0.26	0.00			0.205	
	Total Req./Prov.	13,749		151.94	6	30.39	204	Exit at Grade	Exit at Grade		1 ADA	1 ADA	1 ADA		1 ADA	1 ADA	1 ADA			3	1
Level 2	R1 Residential, Hotel.	13,548	200	67.74	2	13.55	68	20.32	96		1 per Unit		N/A		1 per Unit		N/A	1 per Unit		NR	0
Level 3	R1 Residential, Hotel.	13,548	200	67.74	2	13.55	68	20.32	96		1 per Unit		N/A		1 per Unit		N/A	1 per Unit		NR	0
Level 4	R1 Residential, Hotel.	13,548	200	67.74	2	13.55	68	20.32	96		1 per Unit		N/A		1 per Unit		N/A	1 per Unit		NR	0

LIFE SAFETY PLAN - LEVEL 2
1/8" = 1'-0"

DAMMON ENGINEERING, INC.
LOUISIANA & MISSISSIPPI
www.dammonengineering.com
info@dammonengineering.com
PH: 985.649.5832
Chief Engineer: Brian Mistich, PE
554 Old Spanish Trail
Slidell, LA 70458

REVISIONS

#	DESCRIPTION	DATE

SEAL:

LOCATION NUMBER: 16777
INN CODE: BTRJC

HOLIDAY INN EXPRESS

MIKE DESAI
SHADY PARK DRIVE LOT 9
DENHAM SPRINGS, LA

JOB No:	2321	DATE:	06-15-17
DRAWN BY:	JASM	CHECKED BY:	CKD


These plans and specifications, and copies thereof, are and shall remain the property of Dammon Engineering, and are not to be used in whole or in part for any other project and shall not be loaned, copied or given to any other person or entity without the written permission of Dammon Engineering. No rights are conveyed or implied to any owner or other entity for the use of these plans and specifications on any other project. Visual contact with these plans and specifications shall constitute prima facie evidence of the acceptance of these restrictions.

SHEET TITLE:
LIFE SAFETY PLAN - SECOND LEVEL

DRAWING NUMBER:
A032

SHEET No: - of #

FILE_NAME: J:\-- Active Work\2321 -- Mike Desai -- Holiday Inn Express (SV)\Drawing\Current Drawings\ARCH_LAY_2PG_FLR.dwg, PLOT DATE & TIME: Tuesday, November 14, 2017 4:13:12 PM

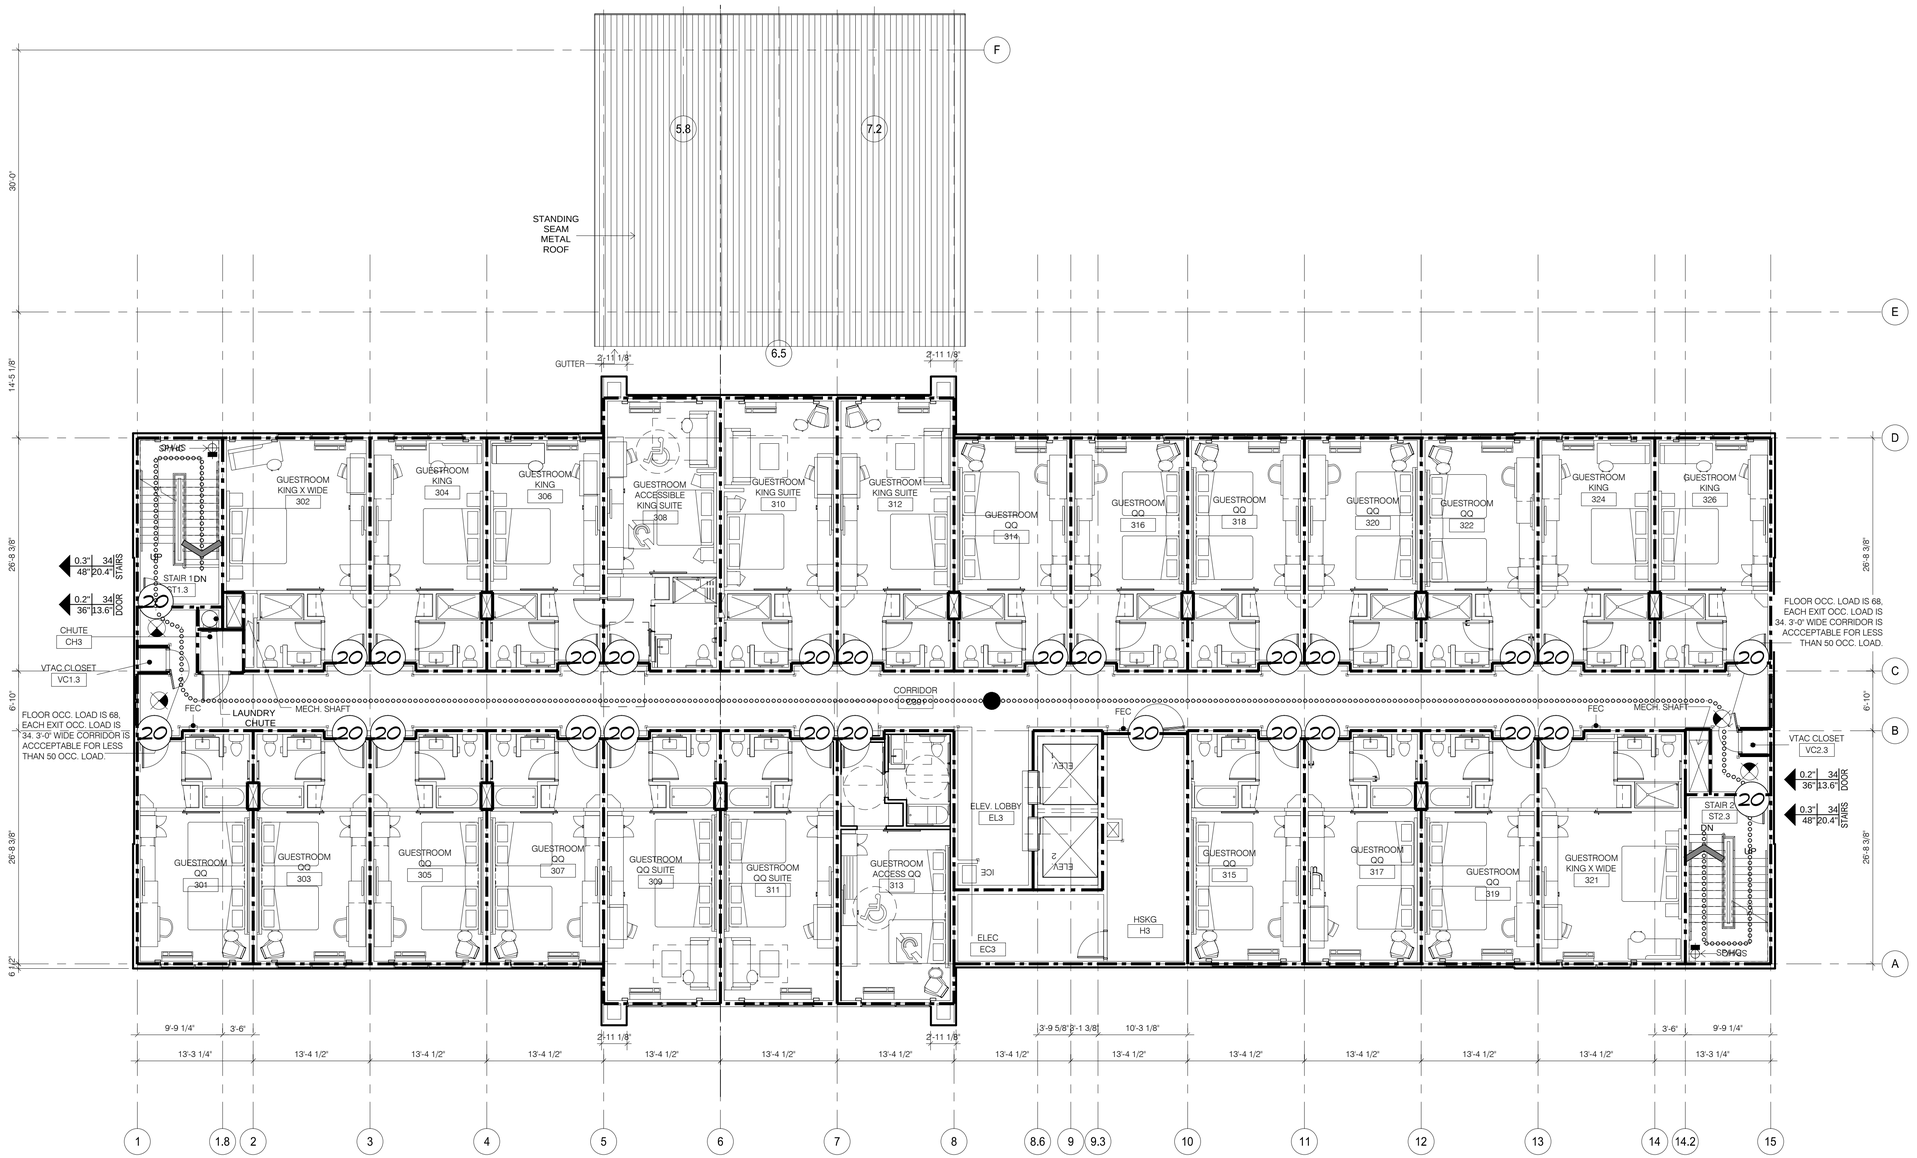

1 LIFE SAFETY PLAN - LEVEL 3
1/8" = 1'-0"

IBC Chapter 10 Occupant Load and Exiting, IBC Chapter 29 Plumbing Fixture Schedule

Level	Occupancy Type	Sq.Ft.	Sq.Ft./Occ.	Occupants	No. of Exits	Reqd. Exit Width, Horiz. Inches,	Provd. Exit Width, Horiz. Inches,	Reqd. Exit Width, Vert. Inches,	Provd. Exit Width, Vert. Inches,	Fixt. Unit rate,	Water Closets. Male	Water Closets. Female	Water Closets. Staff	Fixt. Unit rate,	Lavatories. Male	Lavatories. Female	Lavatories. Unisex	Bathtubs/ Showers.	Fixt. Unit rate,	Drinking Fountain.	Service Sinks.
Level 1	R1 Residential, Hotel	10,298	200	51.49						NA.	1 per unit combined			NA.	1 per unit combined			1 per unit		-	
	A2 Assembly Breakfast/Meeting	709	15	49.27						75	0.33	0.33		200	0.12	0.12		NR	500	0.99	
	A3 Fitness and Pool	2,086	50	41.72						65	0.32	0.32		200	0.10	0.09		NR	500	0.083	
	B Business Office,	484	100	11.47						65	0.09	0.09		200	0.03	0.09	0.12	NR	500	0.048	
	B Business Center 14'x8'	172	15	4.84						25			0.19	40				NR		0.023	
	A2 and B Incedental used total, max 10%	1,365									0.74	0.74	0.00		0.26	0.26	0.00			0.205	
	Total Req./Prov.	13,749		151.94	6	30.39	204	Exit at Grade	Exit at Grade		1 ADA	1 ADA	1 ADA		1 ADA	1 ADA	1 ADA			3	1
Level 2	R1 Residential, Hotel.	13,548	200	67.74	2	13.55	68	20.32	96		1 per Unit		N/A		1 per Unit		N/A	1 per Unit		NR	0
Level 3	R1 Residential, Hotel.	13,548	200	67.74	2	13.55	68	20.32	96		1 per Unit		N/A		1 per Unit		N/A	1 per Unit		NR	0
Level 4	R1 Residential, Hotel.	13,548	200	67.74	2	13.55	68	20.32	96		1 per Unit		N/A		1 per Unit		N/A	1 per Unit		NR	0

DAMMON ENGINEERING, INC.
LOUISIANA & MISSISSIPPI
www.dammonengineering.com
info@dammonengineering.com
PH: 985.649.5832
Chief Engineer: Brian Mistich, PE
554 Old Spanish Trail
Slidell, LA 70458

REVISIONS

#	DESCRIPTION	DATE

SEAL:

These plans and specifications, as instruments of service, are and shall remain the property of Dammon Engineering, and are not to be used in whole or part for any other project without the written authorization of Dammon Engineering. The visual contents of these documents are protected by the Federal Copyright Act and may not be altered without the express written consent of Dammon Engineering. Unauthorized alteration or reuse of these documents will be at the user's sole risk and without liability to Dammon Engineering.

LOCATION NUMBER: 16777
IN CODE: BTRJC

HOLIDAY INN EXPRESS
MIKE DESAI
SHADY PARK DRIVE, LOT 9
DENHAM SPRINGS, LA

JOB No:	2321	DATE:	06-15-17
DRAWN BY:	JAGM	CHECKED BY:	CKD

SHEET TITLE:
LIFE & SAFETY PLAN - THIRD LEVEL

DRAWING NUMBER:
A033

SHEET No: - of #

FILE NAME: J:_Active Working\2321 - Mike Desai - Holiday Inn Express 20\Drawing\Current Drawings\A033 L&S 3RD FLR.dwg, PLOT DATE & TIME: Tuesday, November 14, 2017 4:53:15 PM



1 LIFE SAFETY PLAN - LEVEL 4
1/8" = 1'-0"

IBC Chapter 10 Occupant Load and Exiting, IBC Chapter 29 Plumbing Fixture Schedule						Reqd. Exit Width, Horiz. Inches.	Provd. Exit Width, Horiz. Inches.	Reqd. Exit Width, Vert. Inches.	Provd. Exit Width, Vert. Inches.	Fixt. Unit rate.	Water Closets.			Fixt. Unit rate.	Lavatories.			Bathtubs/ Showers.	Fixt. Unit rate.	Drinking Fountain.	Service Sinks.
Level	Occupancy Type	Sq.Ft.	Sq.Ft./Occ.	Occupants	No. of Exits						Male	Female	Staff		Male	Female	Unisex				
Level 1	R1 Residential, Hotel	10,298	200	51.49						NA.	1 per unit combined			NA.	1 per unit combined			1 per unit			
	A2 Assembly Breakfast/Meeting	709	15	49.27						75	0.33	0.33		200	0.12	0.12		NR	500	0.99	
	A3 Fitness and Pool	2,086	50	41.72						65	0.32	0.32		200	0.10	0.09		NR	500	0.083	
	B Business Office.	484	100	11.47						65	0.09	0.09		200	0.03	0.09	0.12	NR	500	0.048	
	B Business Center 14'x8'	172	15	4.84						25			0.19	40				NR		0.023	
	A2 and B Incedental used total, max 10%	1,365																			
	Total Req./Prov.	13,749		151.94	6	30.39	204	Exit at Grade	Exit at Grade		0.74 1 ADA	0.74 1 ADA	0.00 1 ADA		0.26 1 ADA	0.26 1 ADA	0.00 1 ADA			0.205 3	1
Level 2	R1 Residential, Hotel.	13,548	200	67.74	2	13.55	68	20.32	96		1 per Unit		N/A		1 per Unit		N/A	1 per Unit		NR	0
Level 3	R1 Residential, Hotel.	13,548	200	67.74	2	13.55	68	20.32	96		1 per Unit		N/A		1 per Unit		N/A	1 per Unit		NR	0
Level 4	R1 Residential, Hotel.	13,548	200	67.74	2	13.55	68	20.32	96		1 per Unit		N/A		1 per Unit		N/A	1 per Unit		NR	0

DAMMON ENGINEERING, INC.
LOUISIANA & MISSISSIPPI
www.dammonengineering.com
info@dammonengineering.com
PH: 985.649.5832
Chief Engineer: Brian Mistich, PE
534 Old Spanish Trail
Slidell, LA 70458

REVISIONS

#	DESCRIPTION	DATE

SEAL:

These plans and specifications, and copies thereof, as instruments of service, shall not be used on any project other than that which intended for preparation hereof, and are not to be loaned, copied or given to any person, firm or corporation for any purpose whatsoever without the written permission of Dammon Engineering, and all rights reserved shall be retained by Dammon Engineering. Visual contact with these plans and specifications shall constitute prima facie evidence of the acceptance of these restrictions. Any person, firm or corporation violating these restrictions shall be subject to legal action.

LOCATION NUMBER: 16777
IN CODE: BTRJC

HOLIDAY INN EXPRESS


MIKE DESAI
SHADY PARK DRIVE LOT 9
DENHAM SPRINGS, LA

JOB No:	DATE:	CHECKED BY:
2321	06-15-17	CKD
DRAWN BY:		
JASM		

SHEET TITLE:
LIFE SAFETY PLAN 4TH FLR

DRAWING NUMBER:
A034

SHEET No: - of #

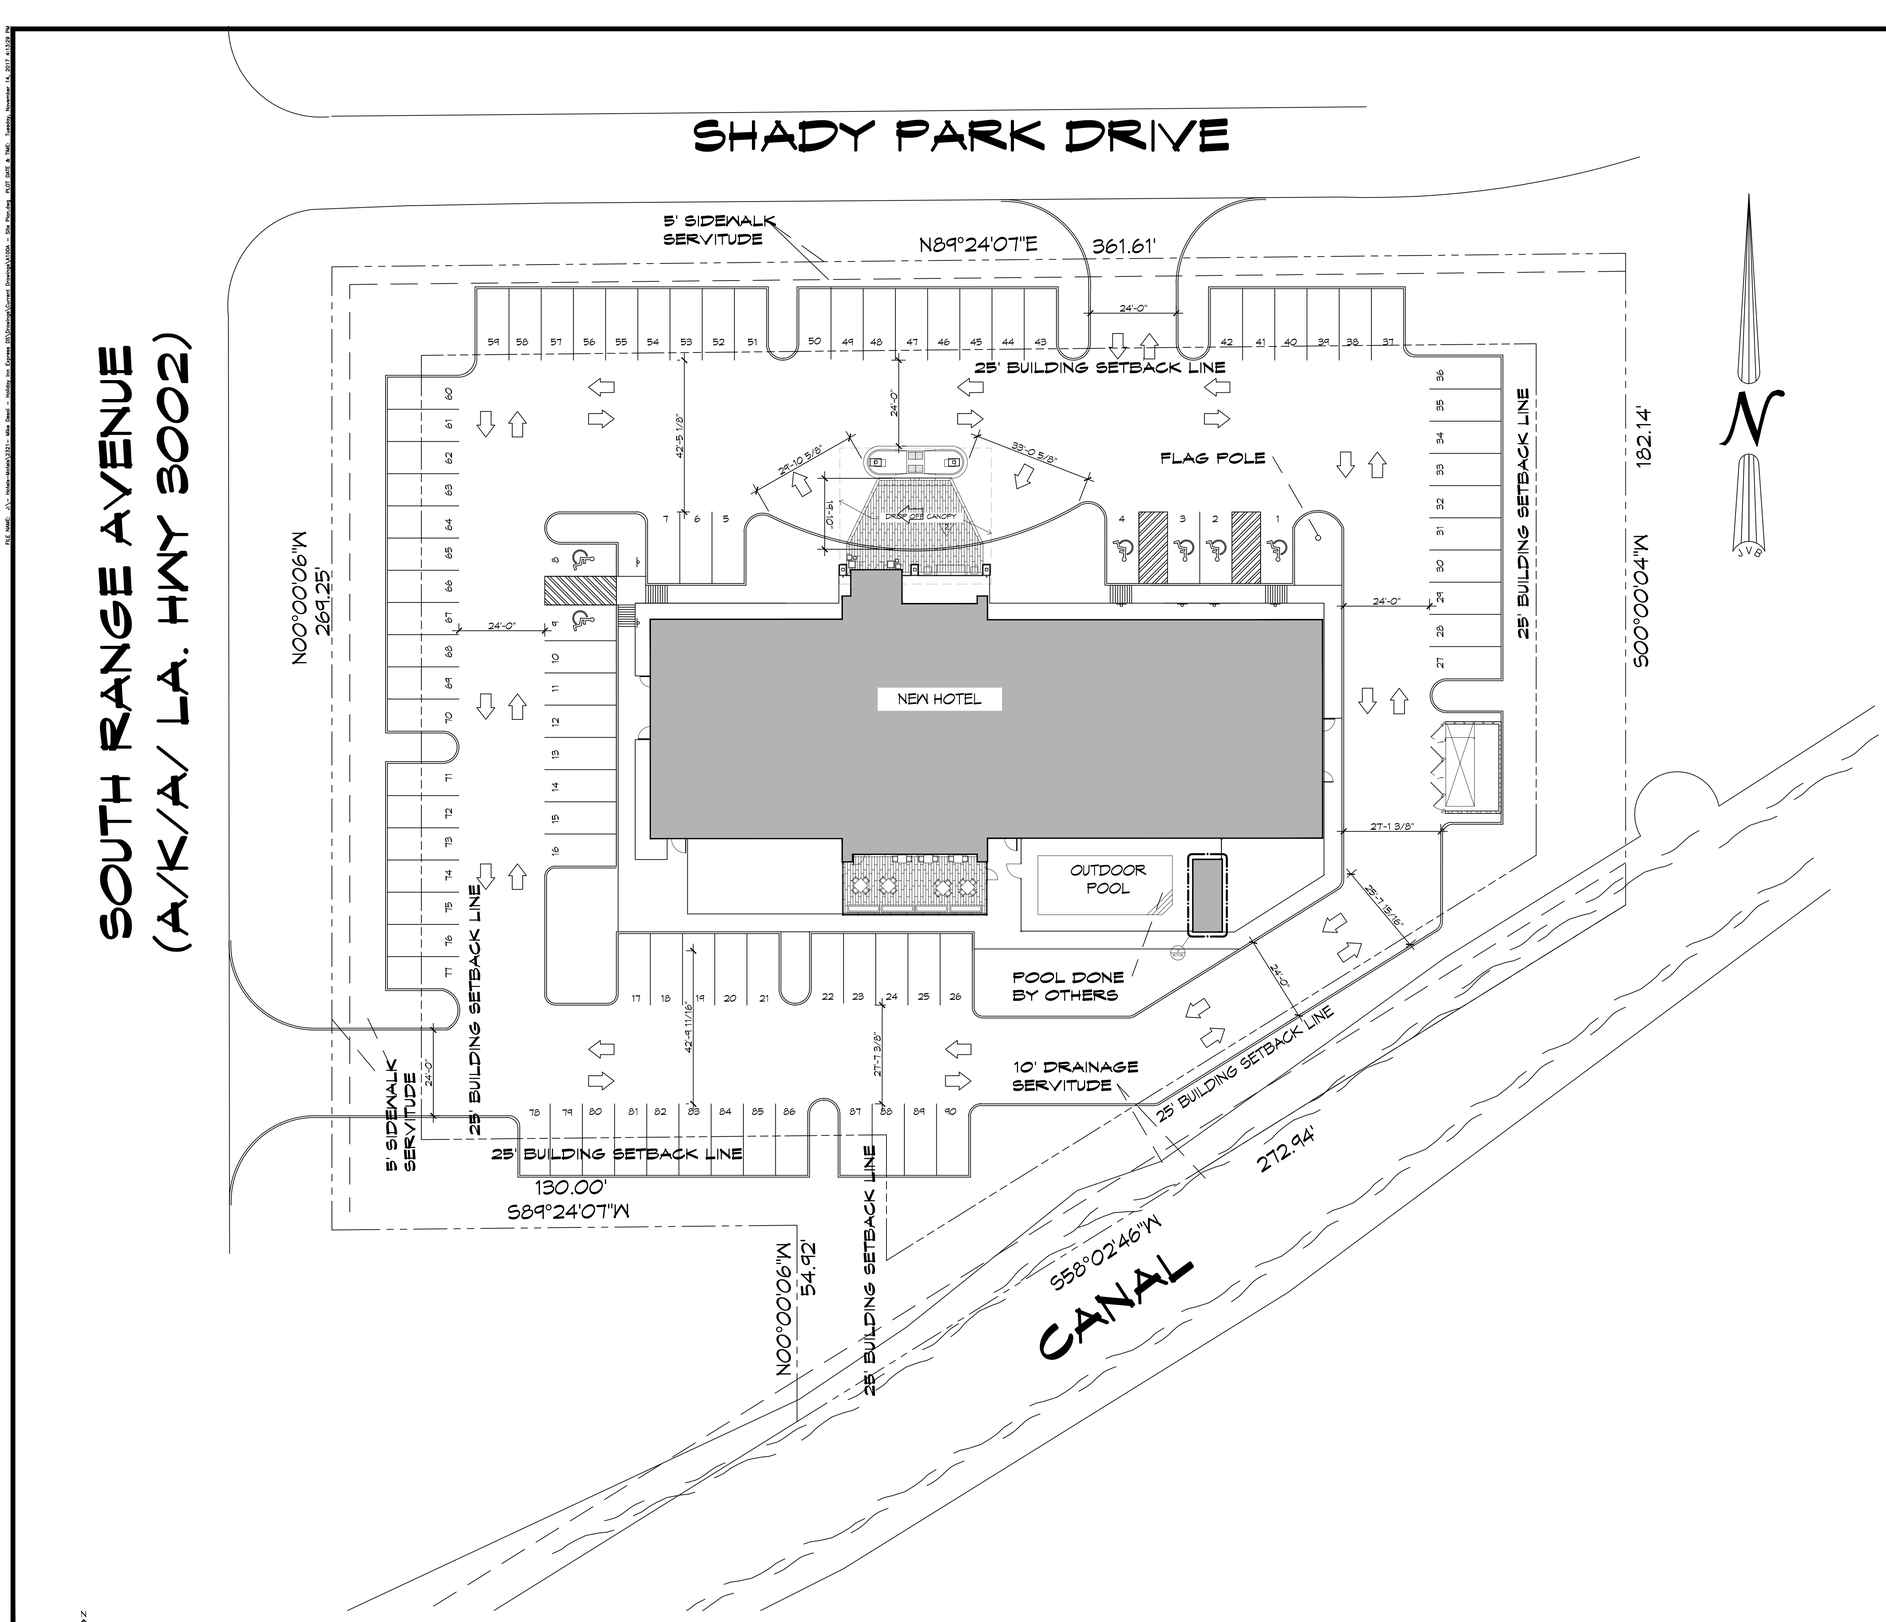

1 SITE PLAN
SCALE: 1" = 20'-0"

PLANNING

ZONED - C3 COMMERCIAL

PROJECT HOLIDAY INN EXPRESS

(4) FOUR STORY WITH (81) EIGHTY ONE GUEST ROOMS

(9) NINE ON FIRST LEVEL
(24) TWENTY FOUR ON SECOND LEVEL
(24) TWENTY FOUR ON THIRD LEVEL
(24) TWENTY FOUR ON FOURTH LEVEL
TOTAL = 81 ROOMS

TOTAL SQUARE FOOTAGE = 47,684 SQ. FT.
FIRST LEVEL = 12,008 SQ. FT.
SECOND LEVEL = 11,892 SQ. FT.
THIRD LEVEL = 11,892 SQ. FT.
FOURTH LEVEL = 11,892 SQ. FT.

FIRST FLOOR ROOMS: (9 GUESTROOMS TOTAL)
DOUBLE QUEEN = 5 EA.
ACCESS X- WIDE KING = 1 EA.
KING = 3 EA.

SECOND, THIRD, & FOURTH FLOOR ROOMS: (24 GUESTROOMS EACH FLOOR)
DOUBLE QUEEN = 13 EA.
DOUBLE QUEEN SUITE = 3 EA.
KING = 4 EA.
KING SUITE = 3 EA.
X-WIDE KING=1

TOTAL ROOM BREAK DOWN: DOUBLE QUEEN = 44 EA.
DOUBLE QUEEN SUITE = 9 EA.
KING = 15 EA.
KING SUITE = 9 EA.
X-WIDE KING=1

TOTAL GUESTROOMS = 81 EA.

PARKING REQUIREMENTS

TOTAL PARKING SPACES REQUIRED (1/GUEST BEDROOM) = 81 TOTAL
SPACES PROVIDED = 90, INCLUDING 6 HANDICAP.

BUILDING ELEVATION

BASE FLOOD ELEVATION = 39'
FINISHED FLOOR ELEVATION = 39'

FLOOD ZONE

ZONE "AE"

DAMMON ENGINEERING, INC.
LOUISIANA & MISSISSIPPI
www.dammonengineering.com
info@dammonengineering.com
PH: 985.649.5832
Chief Engineer: Brian Mistich, PE
554 Old Spanish Trail
Slidell, LA 70458

REVISIONS

#	DESCRIPTION	DATE

SEAL:

LOCATION NUMBER: 16777
INN CODE: BTRJC

HOLIDAY INN EXPRESS

MIKE DESAI
SHADY PARK DRIVE, LOT 9
DENHAM SPRINGS, LA

JOB No:	2321	DATE:	06-15-17
DRAWN BY:	JAS/M	CHECKED BY:	CMD

SHEET TITLE:
SITE PLAN

DRAWING NUMBER:
A100


SHEET No: - of #

All plans, drawings, and specifications as instruments of service are and shall remain the property of Dammon Engineering, and shall not be used in whole or in part for any other project without the written authorization of Dammon Engineering. The visual ideas and designs expressed or implied in these drawings are the property of Dammon Engineering, and may not be used in whole or in part without the written permission of Dammon Engineering. Any unauthorized use of these drawings will be at the user's sole risk and without liability to Dammon Engineering, and the user shall indemnify and hold harmless Dammon Engineering from all claims, damages, losses, and expenses including attorney's fees arising out of or resulting therefrom.

FILE_NAME: J:__Holden-Weiss\2021-__Alba Depot_-_Holiday_Inn_Express_EP\Drawings\Current_Drawings\A111_1ST_FLR_PLAN.dwg, PLOT_DATE & TIME: Tuesday, November 14, 2017 4:13:26 PM

GENERAL NOTES

1. SEE FF&E PLANS FOR MORE INFORMATION.
2. FITNESS EQUIPMENT LAYOUT WILL BE DETERMINED BY FF&E DESIGNER.

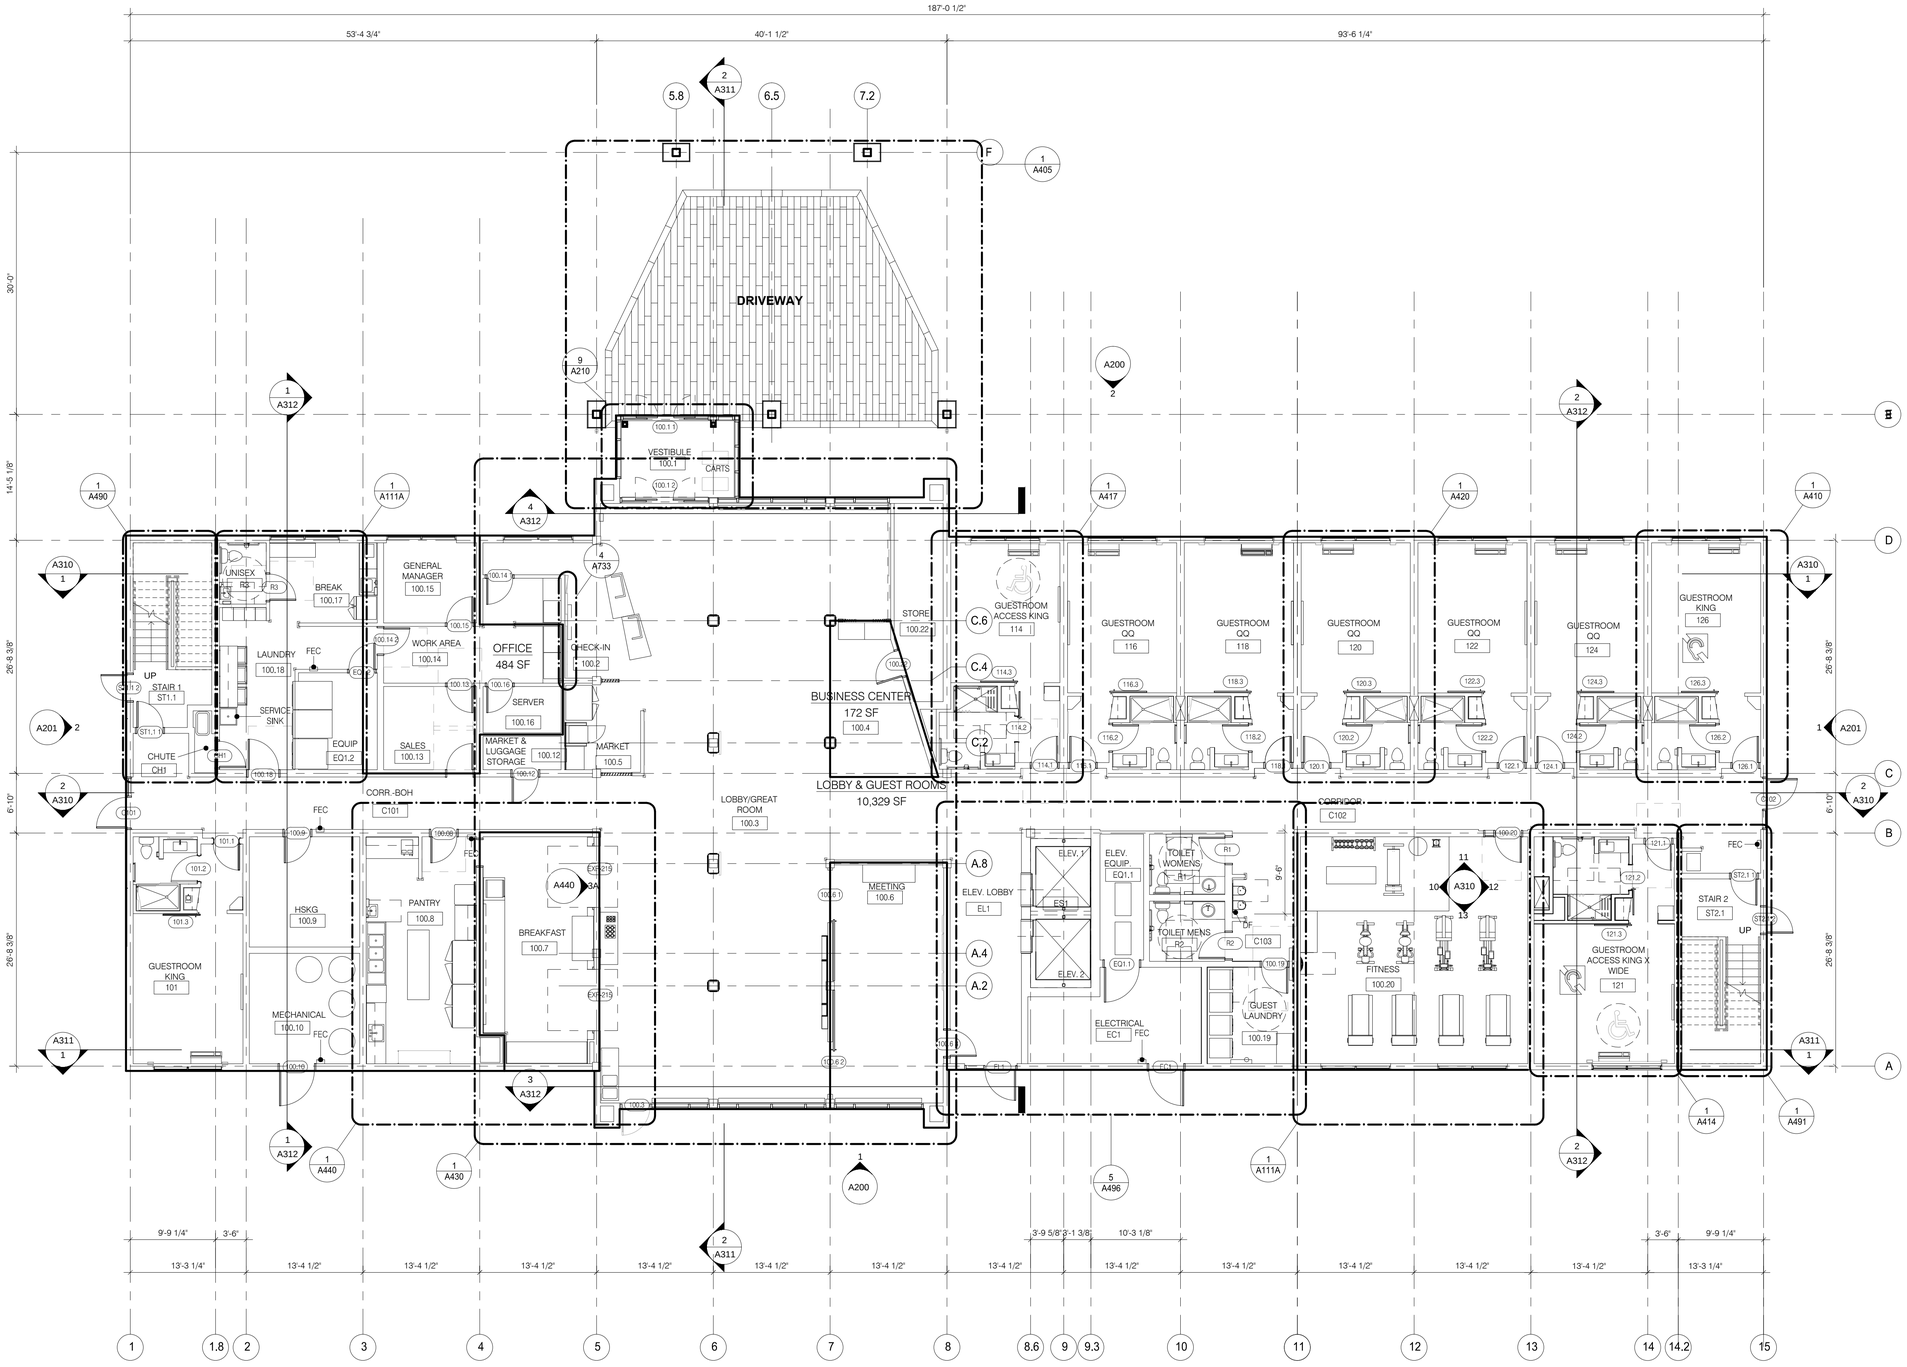

1 FIRST LEVEL
SCALE: 1/8" = 1'-0"

12 GUESTROOMS

DAMMON ENGINEERING, INC.
LOUISIANA & MISSISSIPPI
www.dammonengineering.com
info@dammonengineering.com
PH: 985.649.5832

Chief Engineer: Brian Mistich, PE
554 Old Spanish Trail
Slidell, LA 70458

REVISIONS

#	DESCRIPTION	DATE

SEAL:

LOCATION NUMBER: 16777
INN CODE: BTRJC

HOLIDAY INN EXPRESS

MIKE DESAI
SHADY PARK DRIVE LOT 9
DENHAM SPRINGS, LA

JOB No:	DATE:	CHECKED BY:
2321	06-15-17	CKD
DRAWN BY:		
JASM		

The plans, drawings and specifications, and any and all proprietary information developed therein, are and shall remain the property of Dammon Engineering, and are and shall not be used in whole or in part for any purpose whatsoever without the written permission of Dammon Engineering. In the event of unauthorized reuse of these plans, drawings and specifications by any person or entity in any manner, Dammon Engineering shall be entitled to any and all damages arising or resulting therefrom.


SHEET TITLE:
FIRST LEVEL

DRAWING NUMBER:


A111

SHEET No: - of #


FILE NAME: J:\... Holds-Adams\2321... Mike Desai - Holiday Inn Express ISO\Drawings\Current Drawings\A111A_POOL CONFERENCE FITNESS RMS.dwg, PLOT DATE & TIME: Tuesday, November 14, 2017 4:54:4 PM

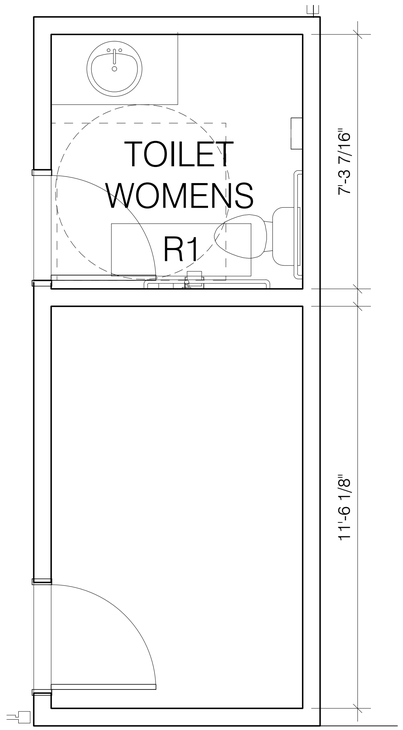

3 POOL EQUIPMENT ROOM
SCALE: 1/4"= 1'-0"

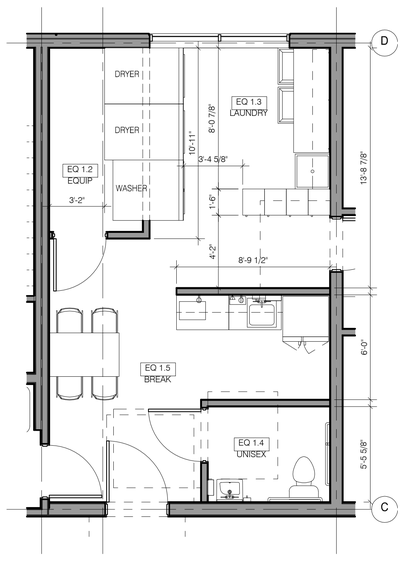

1 ENLARGED LAUNDRY & BREAKROOM
SCALE: 1/4"= 1'-0"

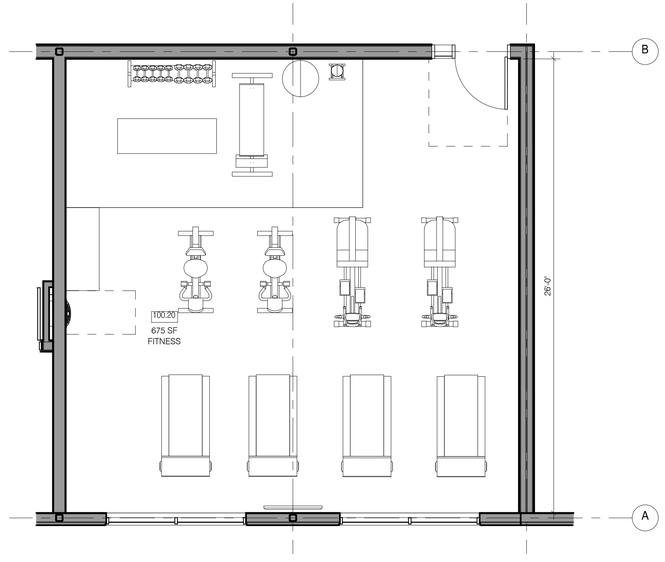

2 FITNESS ROOM
SCALE: 1/4"= 1'-0"

NOTE:
DESIGN OPTIONS ON THIS SHEET ARE CONCEPTUAL PLAN ALTERNATES ONLY. THEY REQUIRE FURTHER DEVELOPMENT BASED ON SPECIFIC CLIENT REQUIREMENTS.

FINISHES, ETC TO BE SIMILAR TO THE BASE PROTOTYPE ROOMS. CONFERENCE ROOM FINISHES AND ELEMENTS TO BE SIMILAR TO THE MEETING ROOM.

DAMMON ENGINEERING, INC.
LOUISIANA & MISSISSIPPI
www.dammonengineering.com
info@dammonengineering.com
PH: 985.649.5832
Chief Engineer: Brian Mistich, PE
554 Old Spanish Trail
Slidell, LA 70458

REVISIONS

#	DESCRIPTION	DATE

SEAL:

LOCATION NUMBER: 16777
INN CODE: BTRJC
HOLIDAY INN EXPRESS
MIKE DESAI
SHADY PARK DRIVE, LOT 9
DENHAM SPRINGS, LA

JOB No:	DATE:
2321	06-15-17
DRAWN BY:	CHECKED BY:
JASM	CKD


THESE PLANS AND SPECIFICATIONS, AND COPIES THEREOF, AS PREPARED, ARRANGED AND DESIGNED BY DAMMON ENGINEERING, INC. ARE AND SHALL REMAIN THE PROPERTY OF DAMMON ENGINEERING, AND ALL COPYRIGHT AND OTHER PROPERTY RIGHTS THEREIN ARE RESERVED BY DAMMON ENGINEERING, INC. THESE PLANS AND SPECIFICATIONS ARE NOT TO BE CHANGED OR COPIED IN ANY FORM OR MANNER WHATSOEVER, NOR ARE THEY TO BE ASSIGNED TO ANY THIRD PARTY, WITHOUT FIRST OBTAINING THE EXPRESS WRITTEN PERMISSION AND CONSENT OF DAMMON ENGINEERING, INC. ANY UNAUTHORIZED USE OF THESE PLANS AND SPECIFICATIONS SHALL BE AT THE SOLE RISK AND LIABILITY OF THE PERSON OR ENTITY USING THEM.

SHEET TITLE:
POOL CONFERENCE
FITNESS RMS

DRAWING NUMBER:
A111A

SHEET No: - of #

PLT NAME: C:\Users\mdavis.DAMMON\Documents\Mike Desai - Holiday Inn Express 2021\Revit\Current Revit\21-013 2ND FLOOR_R16_mdavis_R16F_DWG & PRINT.rvt Tuesday, November 14, 2023 4:13:54 PM

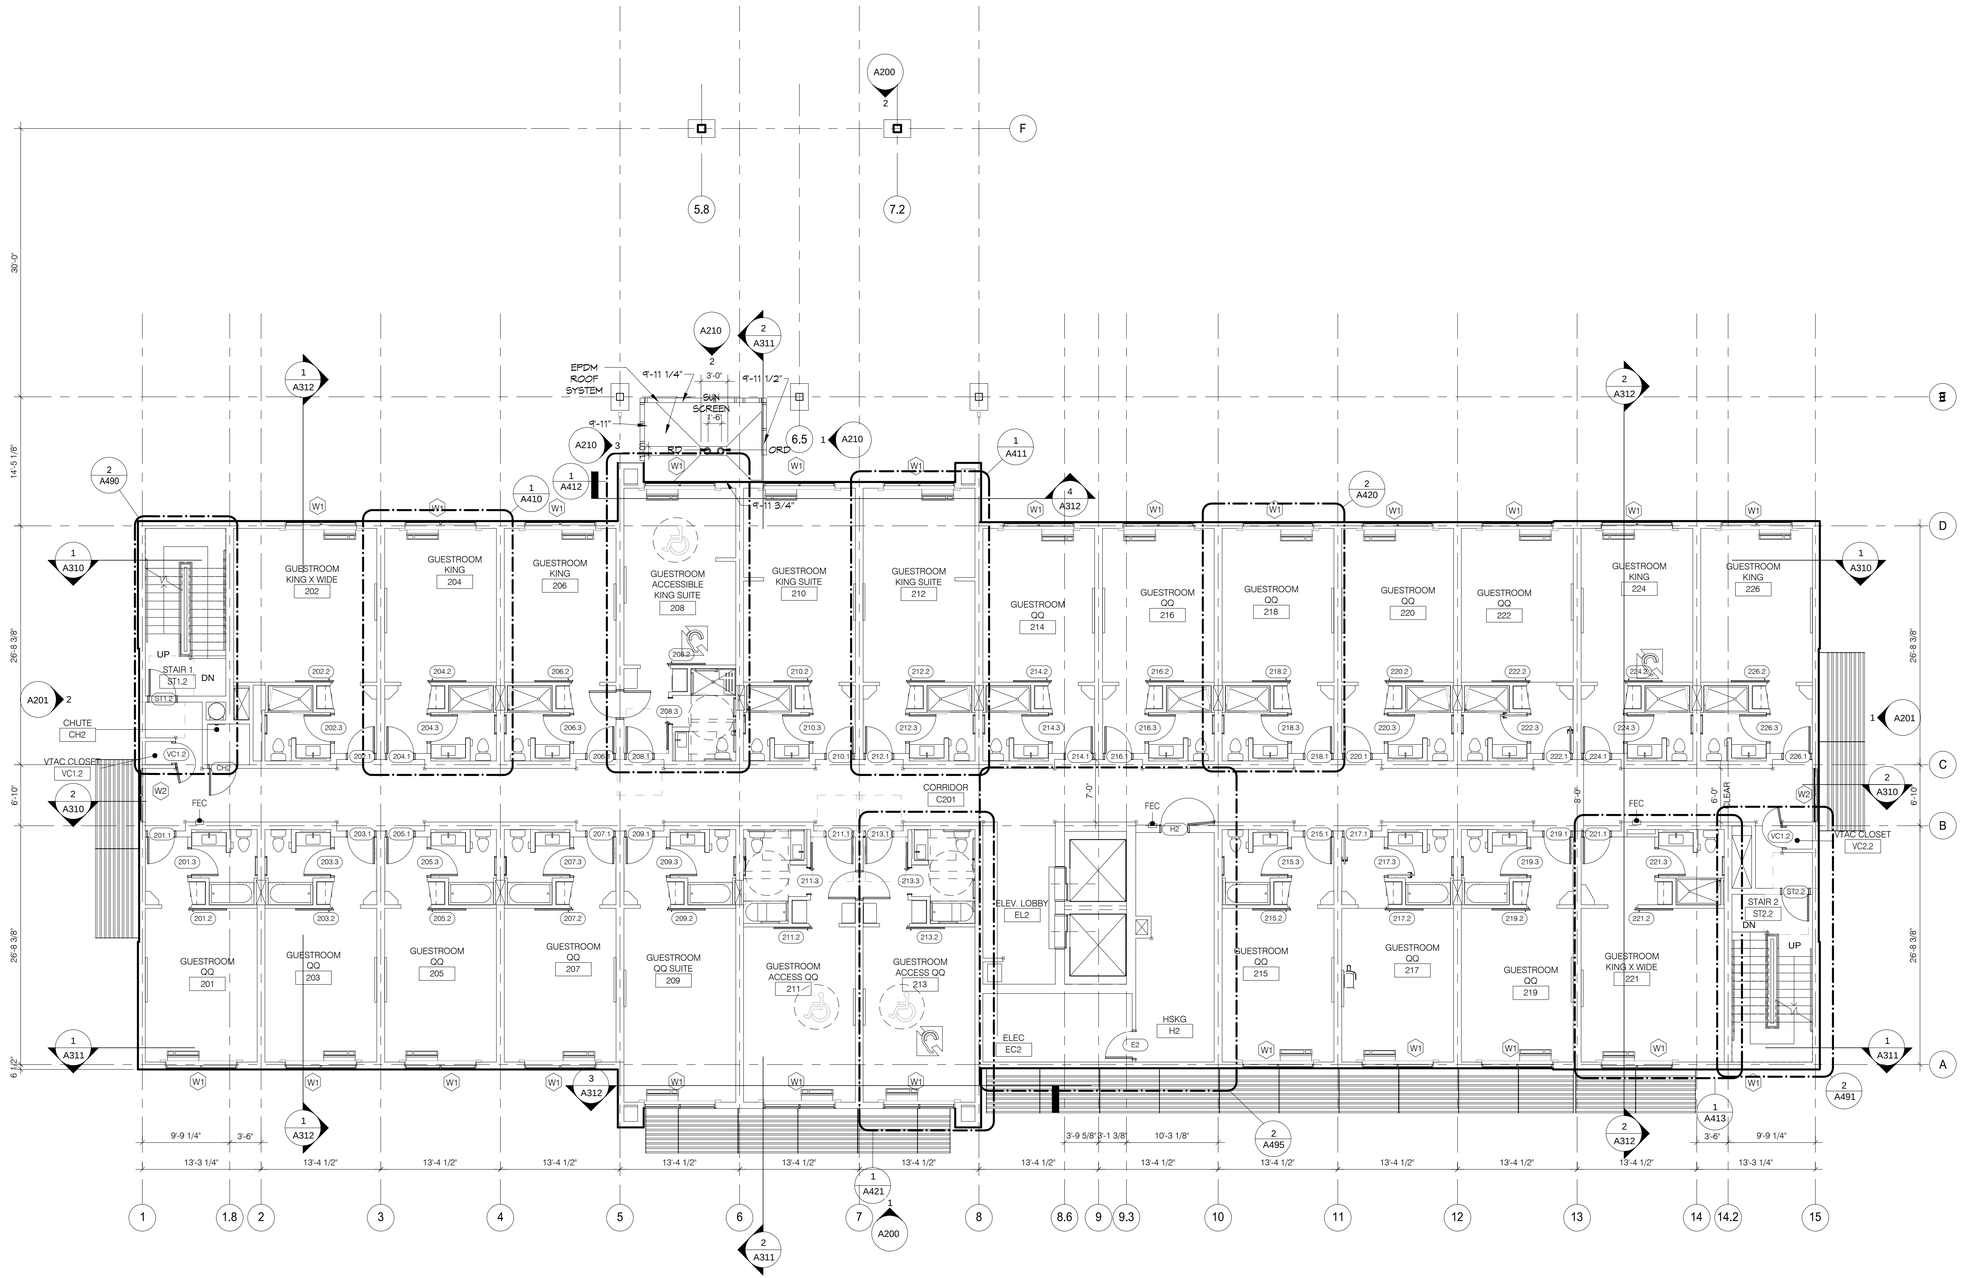

1 SECOND LEVEL
SCALE: 1/8" = 1'-0"

24 GUESTROOMS

DAMMON ENGINEERING, INC.
LOUISIANA & MISSISSIPPI
www.dammonengineering.com
info@dammonengineering.com
PH: 985.649.5832
Chief Engineer: Brian Mistich, PE
534 Old Spanish Trail
Slidell, LA 70458

REVISIONS

#	DESCRIPTION	DATE

SEAL:

LOCATION NUMBER: 16777
INN CODE: BTRJC

HOLIDAY INN EXPRESS

MIKE DESAI
SHADY PARK DRIVE LOT 9
DENHAM SPRINGS, LA

JOB No:	2321
DRAWN BY:	JASW
DATE:	06-15-17
CHECKED BY:	CMD


All ideas and designs and arrangements shown, indicated or represented by these drawings are and shall remain the property of Dammon Engineering, Inc. and shall not be used in whole or in part for any work except with the written permission of Dammon Engineering, Inc. and Dammon Engineering, Inc. shall retain all common law, statutory and other reserved rights, including the copyright thereto. © 2023 DAMMON ENGINEERING, INC. ALL RIGHTS RESERVED

SHEET TITLE:
SECOND LEVEL

DRAWING NUMBER:
A112

SHEET No: - of #

FILE_NAME: -A\-- Holder-Hotels\231\-- Mfg Detail -- Holiday Inn Express (DF)\Drawings\Current Drawings\A113_3RD FLOOR PLAN.dwg, PLOT DATE & TIME: Tuesday, November 14, 2017 4:13:59 PM

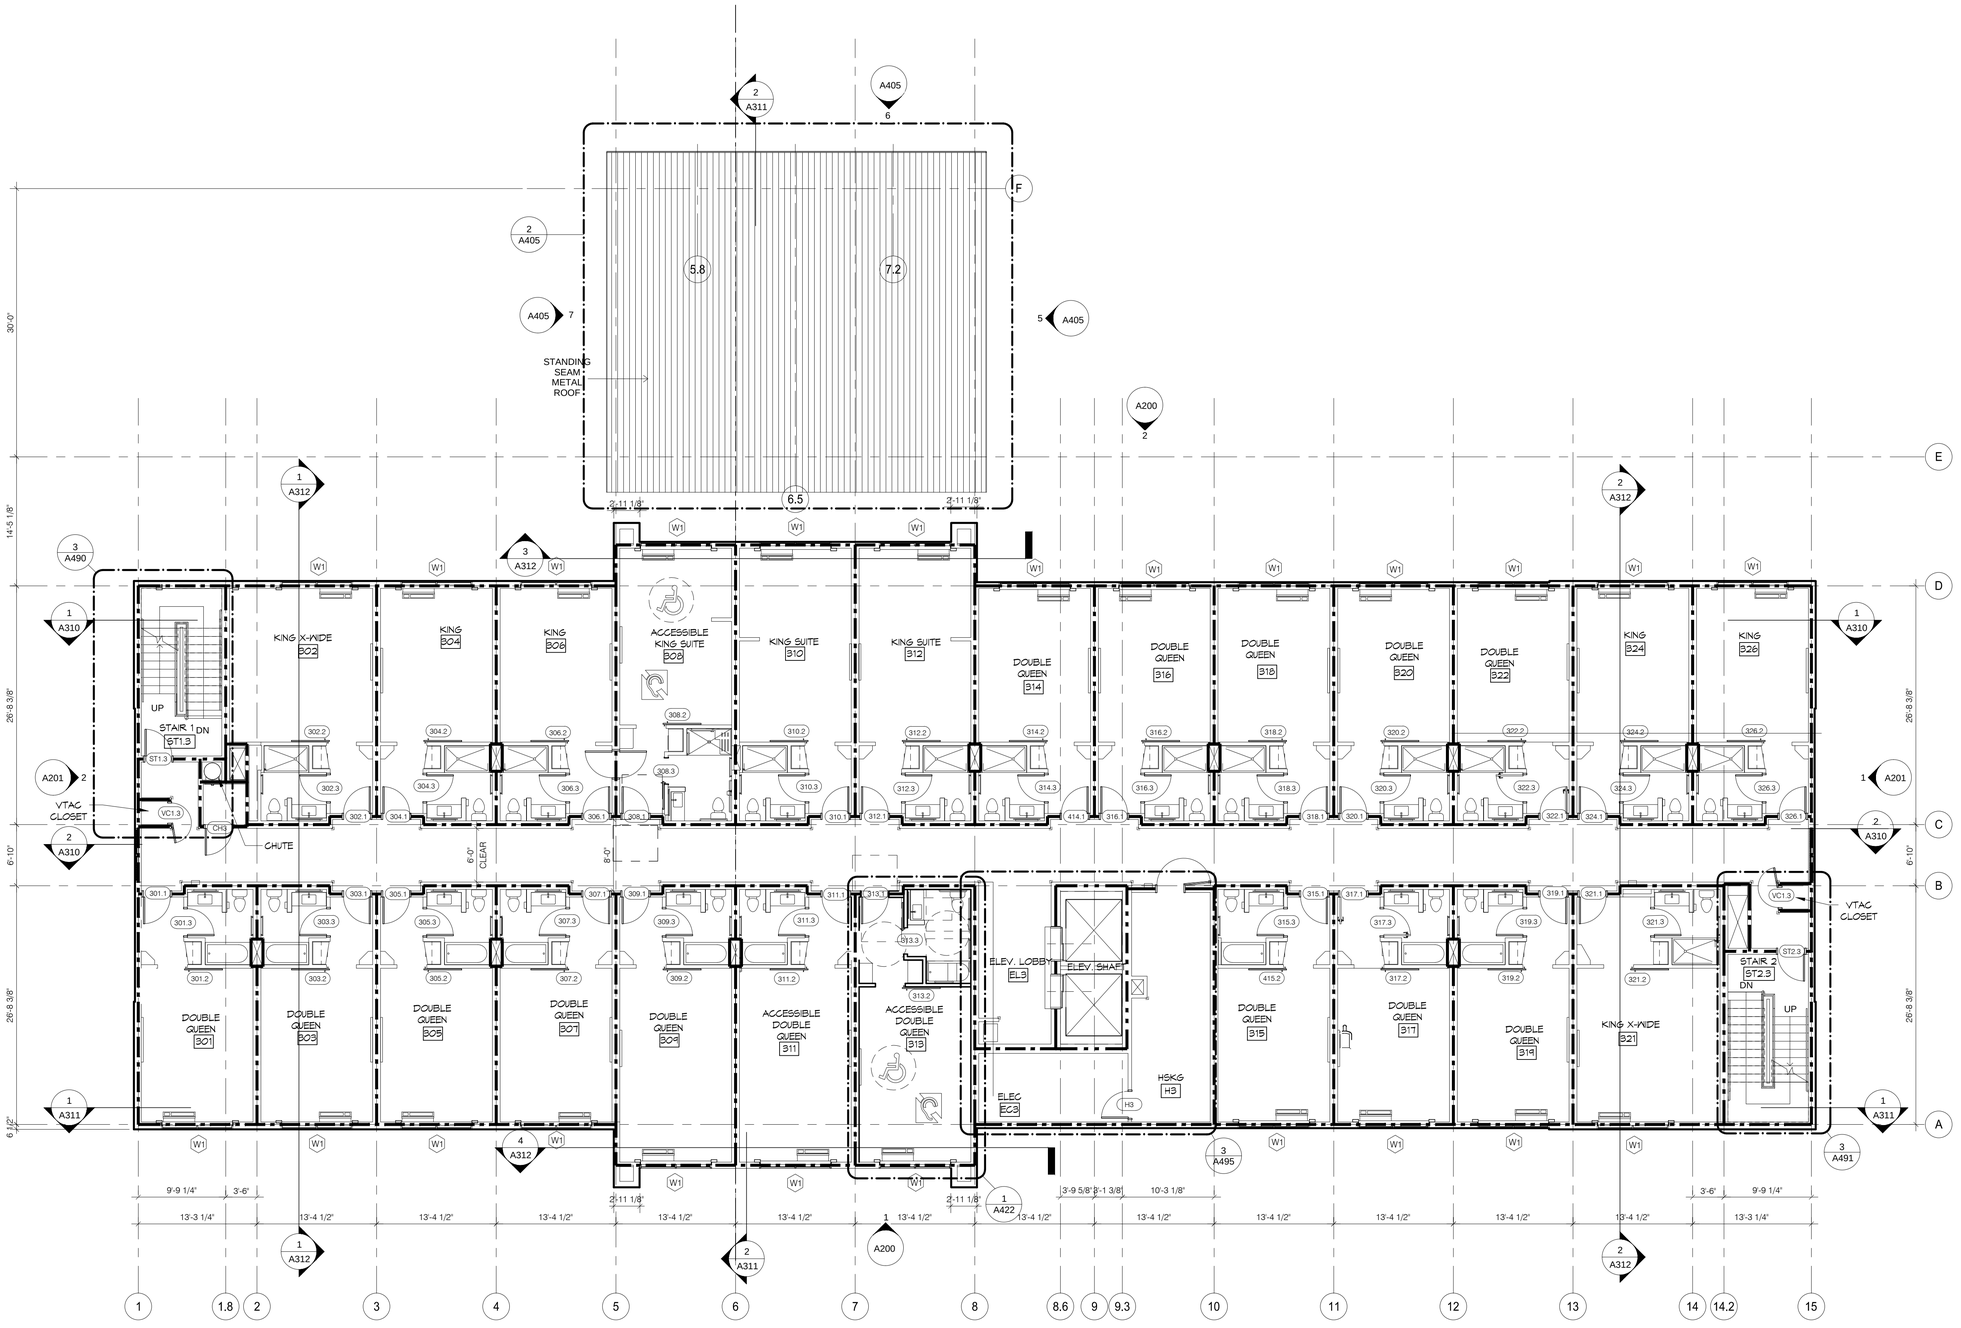

1 THIRD LEVEL

SCALE: 1/8" = 1'-0"

24 GUESTROOMS

DAMMON ENGINEERING, INC.
LOUISIANA & MISSISSIPPI
www.dammonengineering.com
info@dammonengineering.com
PH: 985.449.2822

Chief Engineer: Brian Mistich, PE
554 Old Spanish Trail
Slidell, LA 70458

REVISIONS

#	DESCRIPTION	DATE

SEAL:

LOCATION NUMBER: 16777
INN CODE: BTRJC

HOLIDAY INN EXPRESS
MIKE DESAI
SHADY PARK DRIVE LOT 9
DENHAM SPRINGS, LA

JOB No:	2321	DATE:	08-15-17
DRAWN BY:	JASV	CHECKED BY:	CKD


The ideas and designs incorporated in these plans, including all graphic representations thereof, are the property of Dammon Engineering, Inc. and are not to be used in any way without the permission of Dammon Engineering, Inc. Visual contact with these plans shall constitute prima facie evidence of the acceptance of these restrictions.

SHEET TITLE:
THIRD LEVEL

DRAWING NUMBER:
A113

SHEET No: - of #

FILE NAME: J:_Home Work\2021 - Wm Deep - Holiday Inn Express JO\Drawings\Current Drawings\A114 4th FLR PLAN.dwg - PLOT DATE & TIME: Tuesday, November 14, 2017 11:43:39 AM

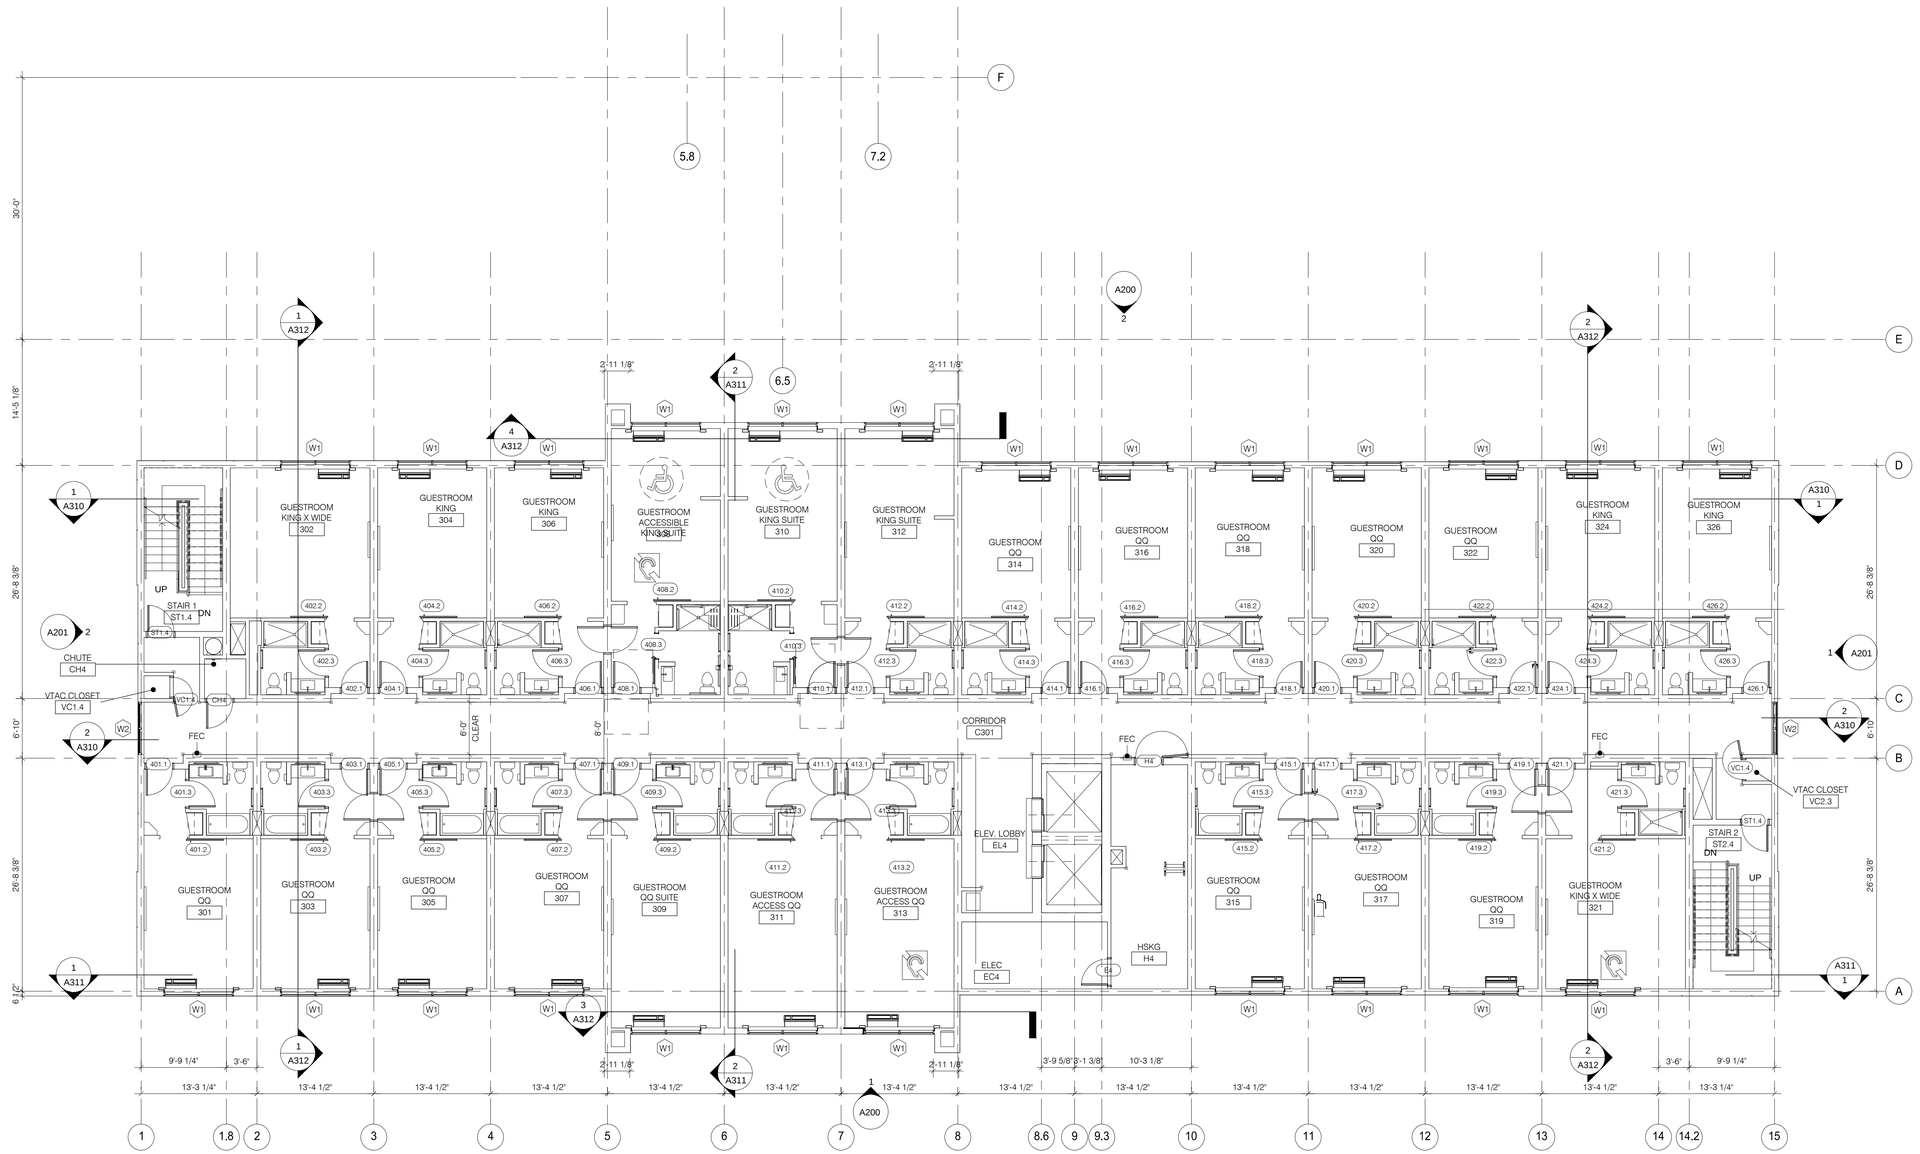

1 FOURTH LEVEL
SCALE: 1/8" = 1'-0"

24 GUESTROOMS

DAMMON ENGINEERING, INC.
LOUISIANA & MISSISSIPPI
www.dammonengineering.com
info@dammonengineering.com
PH: 985.649.5832
Chief Engineer: Brian Mistich, PE
554 Old Spanish Trail
Slidell, LA 70458

#	DESCRIPTION	DATE

REVISIONS

SEAL:

LOCATION NUMBER: 16777
INN CODE: BTRJC
HOLIDAY INN EXPRESS
MIKE PEGAI
SHADY PARK DRIVE LOT 9
DENHAM SPRINGS, LA


JOB No:	2321
DRAWN BY:	JASM
CHECKED BY:	CKD
DATE:	06-15-17

The plans, drawings and specifications, and all ideas, designs and arrangements represented thereon, are and shall remain the property of Dammon Engineering, and no part thereof shall be used, reproduced or disclosed for any purpose whatsoever without the written permission of Dammon Engineering. In the event of unauthorized reuse of these plans, drawings and specifications, the user shall indemnify and hold harmless Dammon Engineering against all claims, costs, losses and damages arising out of or resulting therefrom.

SHEET TITLE:
FOURTH LEVEL

DRAWING NUMBER:
A114

SHEET No: - of #

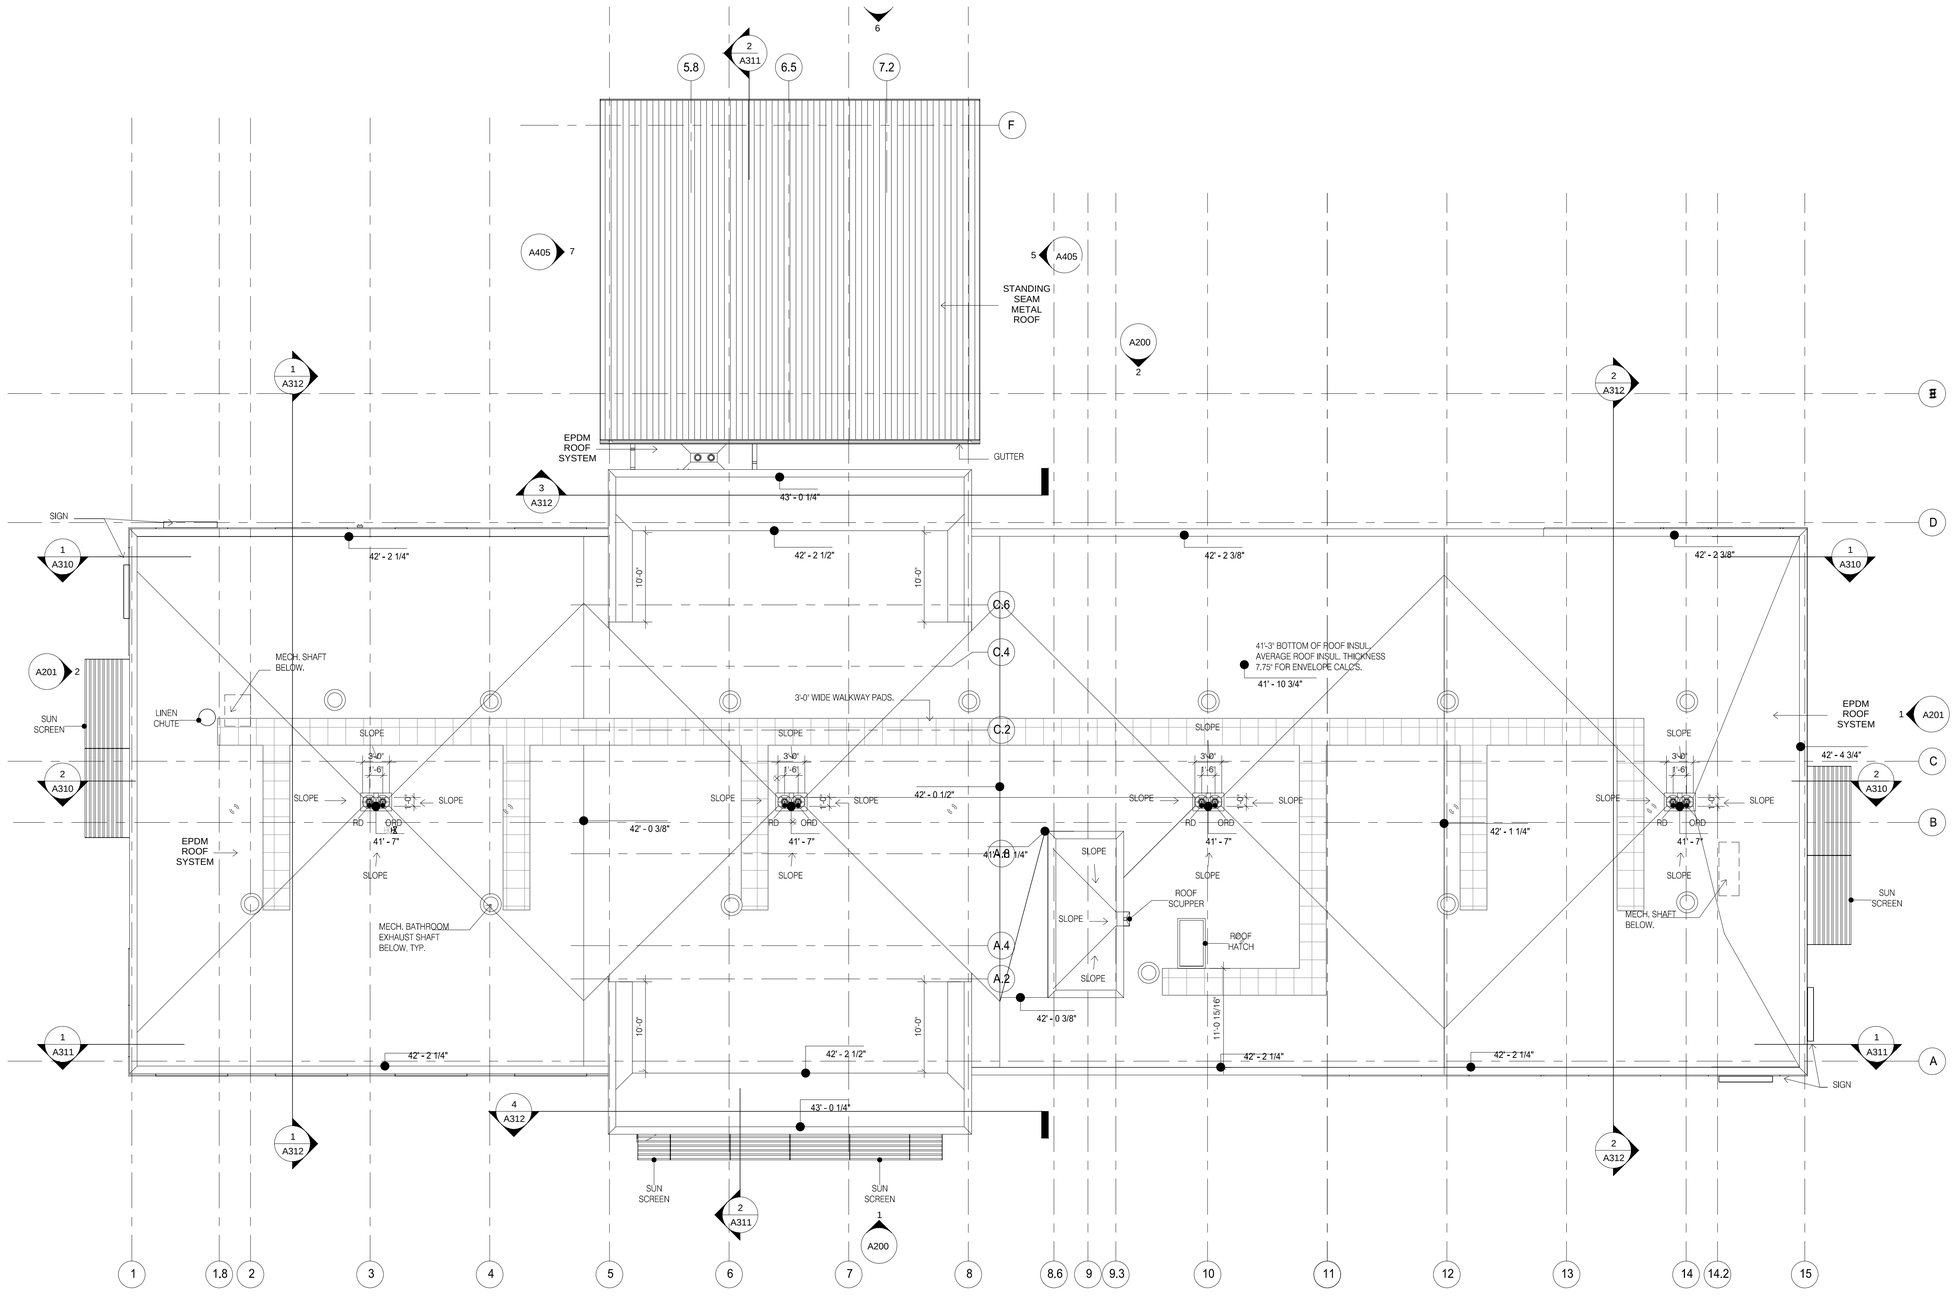

1 ROOF PLAN
SCALE: 1/8" = 1'-0"

ROOF PLAN NOTES

1. GENERAL CONTRACTOR TO INSTALL AND SEAL ROOF PENETRATIONS, CURBS AND SLEEPERS.
2. HVAC VENDOR TO PROVIDE ROOF CURBS AND VENDOR IS RESPONSIBLE FOR PROVISION/ COORDINATION OF ROOF PENETRATIONS REQUIRED FOR EQUIPMENT INSTALLATION. SEE 1 OR 2/A550.
3. FLASH PLUMBING VENT AND ELECTRICAL PIPES. SEE 4/A550. SEE MECH. AND ELEC. DWGS. FOR LOCATIONS.
4. COORDINATE SIZE AND LOCATION OF SATELLITE DISH PROVIDED BY AV CONTRACTOR. COORDINATE LOADS AND REACTIONS WITH JOIST MANUFACTURER. GC TO PROVIDE SUPPORT LEGS/BLOCKING SEE 2/A550 SIMILAR.
5. NEW ROOF MEMBRANE TO BE INSTALLED BY MANUFACTURER APPROVED LICENSED ROOFING CONTRACTOR. REFER TO DETAILS AS INDICATED ON THIS AND OTHER SHEETS.
6. GC TO PROVIDE POWER AND BLOCKING FOR ALL BUILDING SIGNAGE. COORDINATE WITH SIGN VENDOR.
7. ROOF DRAINS AND OVERFLOW DRAINS, SEE 5/A550. SEE ALSO MECH. DWGS.
8. ROOF SCUPPER, SEE 6/A550.
9. LINEN CHUTE, SEE 3/A550.

DAMMON ENGINEERING, INC.
LOUISIANA & MISSISSIPPI
www.dammonengineering.com
info@dammonengineering.com
PH: 985.649.5832
Chief Engineer: Brian Mistich, PE
534 Old Spanish Trail
Slidell, LA 70458

REVISIONS

#	DESCRIPTION	DATE

SEAL:

LOCATION NUMBER: 16777
INN CODE: BTRJC
HOLIDAY INN EXPRESS
MIKE DESAI
SHADY PARK DRIVE, LOT 9
DENHAM SPRINGS, LA

JOB No:	DATE:	06-15-17
2321		
DRAWN BY:	CHECKED BY:	CHD
JASM		

The ideas, concepts and arrangements represented thereon are and shall remain the property of Dammon Engineering, and no part thereof shall be used or reproduced without the written permission of Dammon Engineering. Any project for which these plans are prepared and all-inclusive contract rights are owned all rights reserved. © 2017 DAMMON ENGINEERING, INC.

SHEET TITLE:
FLAT ROOF PLAN

DRAWING NUMBER:
A115

SHEET No: - of #

PLT NAME: J:\1- Holden-Work\2321 - Mike Desai - Holiday Inn Express ED\Drawing\Current Drawing\A115 FLAT ROOF PLAN.dwg, 8x11F ANSI B, Tuesday, November 14, 2017 4:14:14 PM

PLT NAME: J:\2-Holiday Inn\2021-Alba Board - Holiday Inn Express 30\Drawings\Current Drawings\A121 RCP 1ST FLR.dwg, PLOT DATE & TIME: Tuesday, November 14, 2023 4:41:24 PM

REFLECTED CEILING PLAN GENERAL NOTES

1. SEE M.E.P. DRAWINGS FOR SPECIFICATIONS AND CONFIGURATION OF MECHANICAL, ELECTRICAL & PLUMBING ITEMS.

2. ALL CEILING MATERIAL MUST HAVE CLASS "A" FIRE RATING.

3. SUPPORT WIRES FOR CEILING SUSPENSION SHALL BE ANCHORED TO STRUCTURE ABOVE AND AS REQUIRED.
SUPPORT WIRES SHALL NOT BE CONNECTED TO ANY MECHANICAL, ELECTRICAL, PLUMBING OR FIRE PROTECTION PIPING OR EQUIPMENT.

4. SPRINKLER HEADS AT GYPSUM BOARD CEILINGS MUST BE FULLY RECESSED AND COVERED WITH METAL PLATES FINISHED TO MATCH ADJACENT SURFACE.


5. CENTER SPRINKLER HEADS, DIFFUSERS, LIGHT FIXTURES, AND OTHER RECESSED OR SURFACE MOUNTED ITEMS IN CEILING TILES.

6. PAINT OUT ALL DIFFUSERS, SPEAKERS, TRIM RINGS, AND EXPOSED DUCTS TO MATCH CEILING FINISH.

7. ALL GYP. BD. CEILINGS & SOFFITS SHALL HAVE LEVEL 5 FINISH & SHALL BE PAINTED.

8. SEE FINISH PLAN AND SCHEDULE FOR FINISH SPECIFICATIONS.

9. CENTER CEILING GRID IN ROOM UNLESS NOTED OTHERWISE.

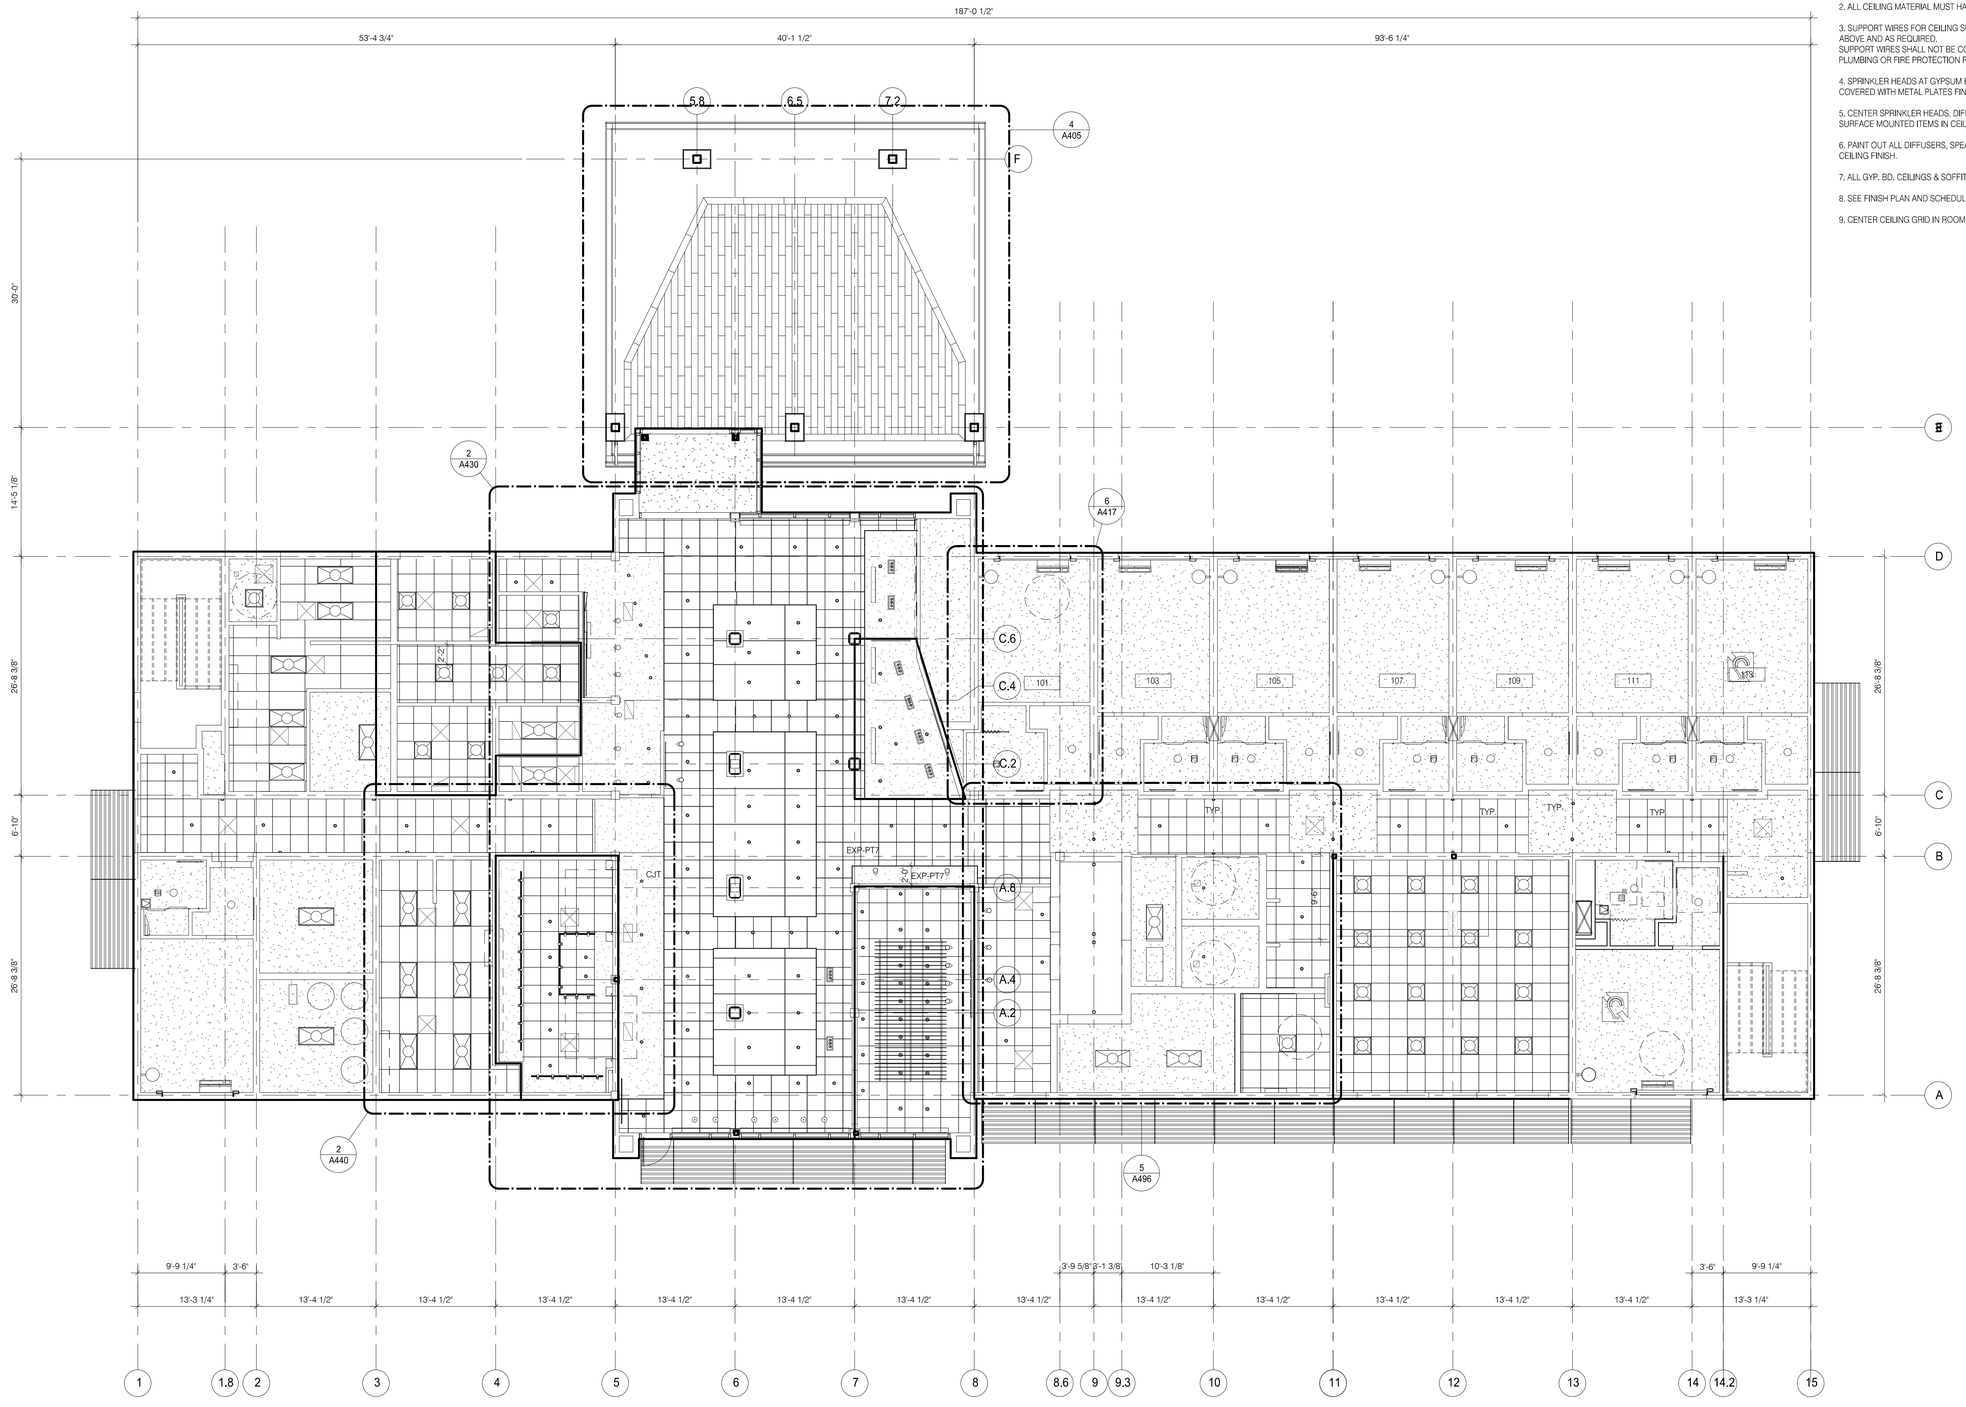

1 LEVEL 1 - RCP
SCALE: 1/8" = 1'-0"

DAMMON ENGINEERING, INC.
LOUISIANA & MISSISSIPPI
www.dammonengineering.com
info@dammonengineering.com
PH: 985.649.5932
Chief Engineer: Brian Mistich, PE
554 Old Spanish Trail
Slidell, LA 70458

REVISIONS

#	DESCRIPTION	DATE

SEAL:

LOCATION NUMBER: 16111
INN CODE: BTRJC
HOLIDAY INN EXPRESS
MIKE DESAI
SHADY PARK DRIVE LOT 9
DENHAM SPRINGS, LA

JOB No:	2321
DATE:	06-15-17
DRAWN BY:	JASH
CHECKED BY:	CMD

All report drawings and specifications, and copies thereof, shall remain the property of Dammon Engineering and shall not be used on any other project without the written consent of Dammon Engineering. Any unauthorized use, or copying of these plans is unlawful and will be prosecuted to the fullest extent of the law. All rights reserved.

SHEET TITLE:
RCP 1ST FLR

DRAWING NUMBER:
A121


SHEET No: - of #

REFLECTED CEILING PLAN LEGEND

FLUORESCENT LIGHT (2'-0"x4'-0")	EXIT LIGHT	CEILING MTD MICROPHONE (M)	RETURN/EXHAUST GRILLE
FLUORESCENT LIGHT (2'-0"x2'-0")	ACCESS PANEL (1'-0"x1'-0" UNO) (AP)	SPRINKLER HEADS CONCEALED	LINEAR DIFFUSER
DOWNLIGHT	SMOKE DETECTORS (SD)	SPRINKLER HEADS SEMI RECESSED	SUPPLY AIR DIFFUSER
PENDANT LIGHT	SPEAKERS (S)	SPRINKLER HEADS WALL MOUNT (SPR.)	DECORATIVE T5'S
WALL WASH LIGHT	FIRE ALARM/HORN/STROBE (F.F.)	SPRINKLER HEADS CEILING MOUNT	RECESSED HALOGEN
STRIP LIGHTS	SECURITY CAMERA (SC)	WALL MOUNTED EXIT LIGHT (SEE MECHANICAL)	GYPSUM BOARD CEILING
WALL MOUNT LIGHT	CLOSED CIRCUIT CCTV		A.C.T. CEILING TILE
WALL SCONCE			

REFLECTED CEILING PLAN NOTES

1) LEVEL 1 GYB-RC CEILING AT 11'-0" IS CONTINUOUS, WITH THE EXCEPTION OF ENCLOSING STEEL BEAMS AND LOAD BEARING WALLS, ABOVE ALL ACT AND GYB-CLG CEILINGS.
2) LEVELS 2, 3 AND 4 GYB CLG CEILING AT 8'-0" IS CONTINUOUS ABOVE ACT CEILINGS WITH THE EXCEPTION OF LOAD BEARING WALLS.
3) REFER TO MEP DWGS FOR ADDITIONAL LIGHT, HVAC AND PLUMBING FIXTURE TYPES AND SPECIFICATIONS.
4) SEE ENLARGED GUESTROOM PLANS FOR MORE INFORMATION.
5) AP, PROVIDE JL INDUSTRIES 12" X 12" FDWB - FIRE-RATED & INSULATED CONCEALED FRAME ACCESS PANEL WITH WALLBOARD BEAD. THOSE SHOWN ON THE PLANS ARE EXPOSED, IN ADDITION TO THESE SHOWN PROVIDE ACCESS PANELS IN THE RATED HORIZONTAL FLOOR ASSEMBLY ABOVE ACT CEILINGS AND WALLS WHERE REQUIRED BY MECH AND ELEC. PAINT TO MATCH WALL OR CEILING.
6) RECESSED LIGHT AND OTHER FIXTURES PENETRATING RATED HORIZONTAL FLOOR/CEILING ASSEMBLY REQUIRES GYB HOUSING, SEE A760/15.

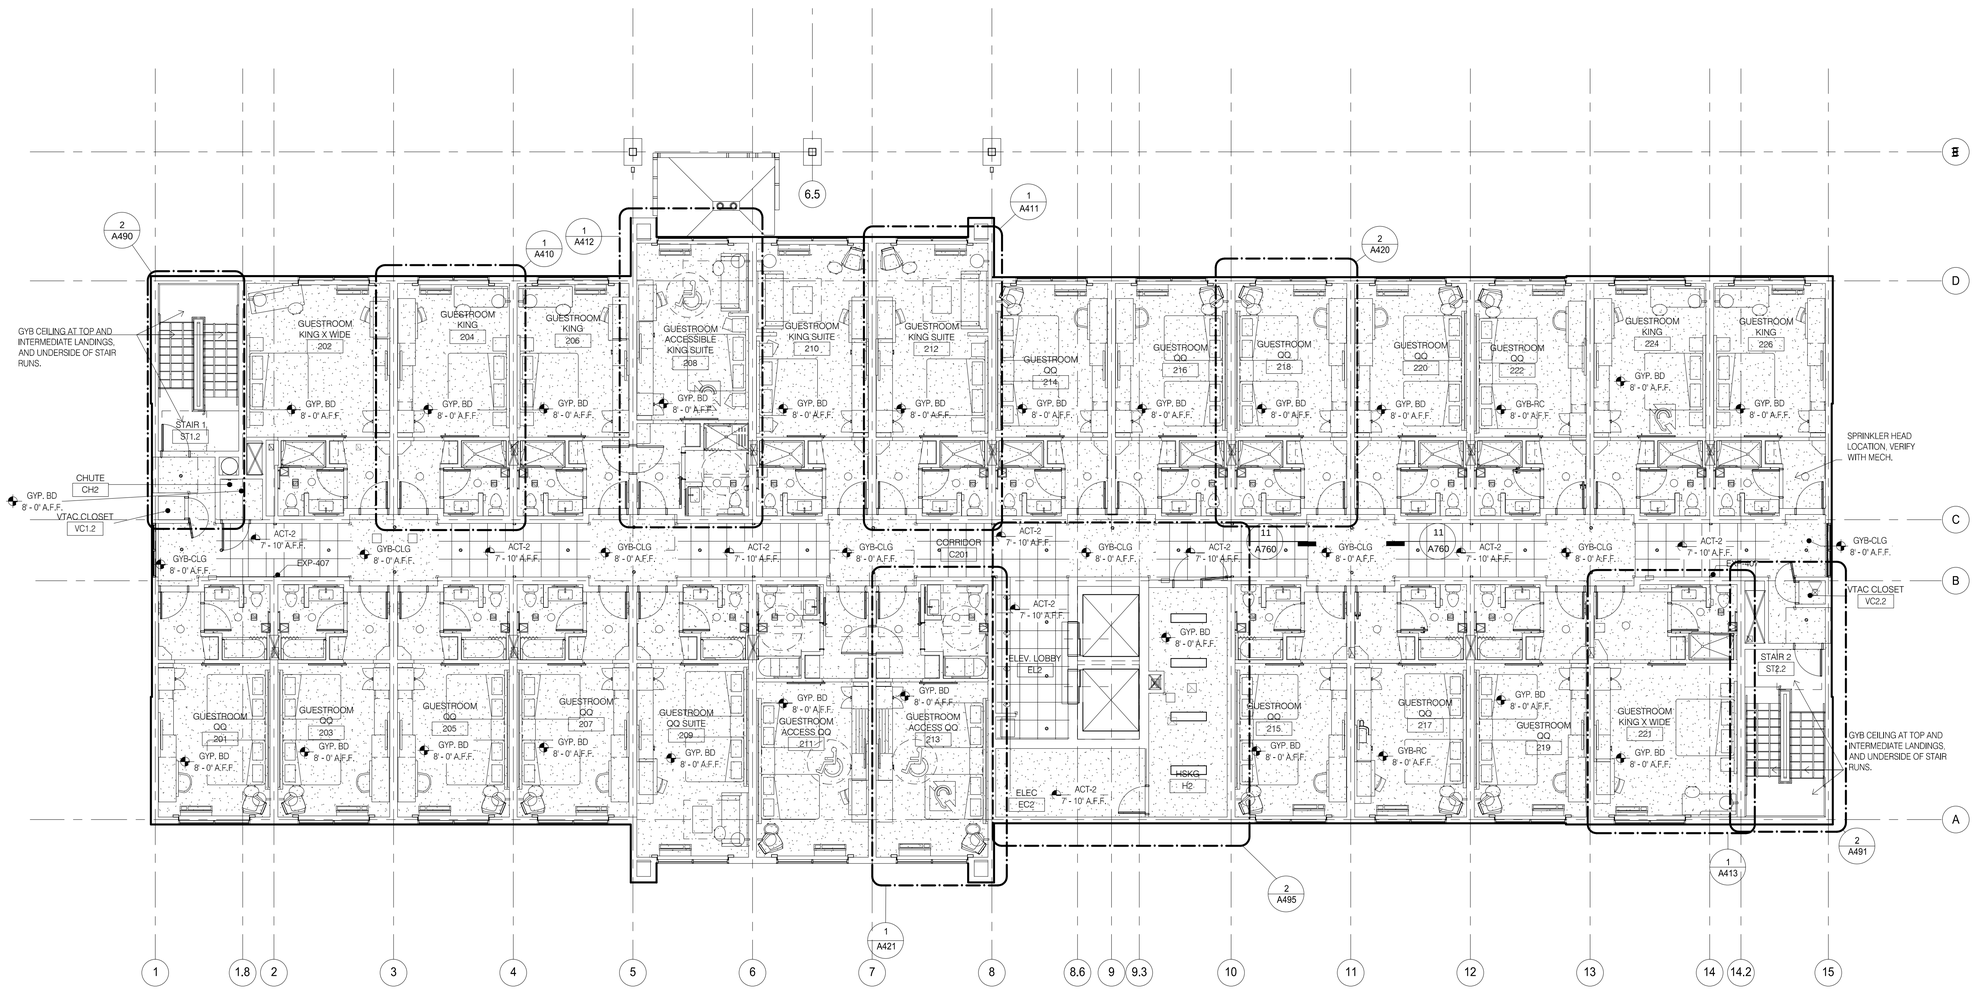

1 LEVEL 2 - RCP
SCALE: 1/8" = 1'-0"

DAMMON ENGINEERING, INC.
LOUISIANA & MISSISSIPPI
www.dammonengineering.com
info@dammonengineering.com
PH: 985.649.5832
Chief Engineer: Brian Mistich, PE
554 Old Spanish Trail
Slidell, LA 70458

REVISIONS

#	DESCRIPTION	DATE

SEAL:

LOCATION NUMBER: 16777
INN CODE: BTRJC
HOLIDAY INN EXPRESS
MIKE DESAI
SHADY PARK DRIVE LOT 9
DENHAM SPRINGS, LA

JOB No:	2321	DATE:	06-15-17
DRAWN BY:	JASM	CHECKED BY:	CKD

ALL RIGHTS RESERVED. THESE PLANS ARE AN INSTRUMENT OF SERVICE, AND ARE AT ALL TIMES THE PROPERTY OF DAMMON ENGINEERING, INC. THEY ARE NOT TO BE USED IN WHOLE OR IN PART FOR ANY OTHER PROJECT WITHOUT THE WRITTEN PERMISSION OF DAMMON ENGINEERING, INC. ALL COPYRIGHTS AND OTHER PROPERTY RIGHTS ARE RESERVED BY DAMMON ENGINEERING, INC.

SHEET TITLE:
RCP 2ND FLR

DRAWING NUMBER:
A122

SHEET No: - of #

FILE NAME: J:_Active Working\2321 - Mike Desai - Holiday Inn Express (DG)\Drawings\Current Drawings\A123 RCP_3RD_FLR.dwg, PLOT DATE & TIME: Tuesday, November 14, 2017 4:14:45 PM

REFLECTED CEILING PLAN LEGEND

FLUORESCENT LIGHT (2'-0"x4'-0")	EXIT LIGHT	CEILING MTD MICROPHONE (M)	RETURN/EXHAUST GRILLE
FLUORESCENT LIGHT (2'-0"x2'-0")	ACCESS PANEL (1'-0"x1'-0" UNO) (AP)	SPRINKLER HEADS CONCEALED	LINEAR DIFFUSER
DOWNLIGHT	SMOKE DETECTORS (SD)	SPRINKLER HEADS SEMI RECESSED	SUPPLY AIR DIFFUSER
PENDANT LIGHT	SPEAKERS (S)	SPRINKLER HEADS WALL MOUNT SPR.	DECORATIVE TSS
WALL WASH LIGHT	FIRE ALARM/HORN/STROBE (FA)	SPRINKLER HEADS CEILING MOUNT	RECESSED HALOGEN
STRIP LIGHTS	SECURITY CAMERA (SC)	WALL MOUNTED EXIT LIGHT (SEE MECHANICAL)	GYPSUM BOARD CEILING
WALL MOUNT LIGHT	CLOSED CIRCUIT CCTV		A.C.T. CEILING TILE
WALL SCONCE			

REFLECTED CEILING PLAN GENERAL NOTES

1. SEE M.E.P. DRAWINGS FOR SPECIFICATIONS AND CONFIGURATION OF MECHANICAL, ELECTRICAL & PLUMBING ITEMS.

2. ALL CEILING MATERIAL MUST HAVE CLASS "A" FIRE RATING.

3. SUPPORT WIRES FOR CEILING SUSPENSION SHALL BE ANCHORED TO STRUCTURE ABOVE AND AS REQUIRED. SUPPORT WIRES SHALL NOT BE CONNECTED TO ANY MECHANICAL, ELECTRICAL, PLUMBING OR FIRE PROTECTION PIPING OR EQUIPMENT.

4. SPRINKLER HEADS AT GYPSUM BOARD CEILINGS MUST BE FULLY RECESSED AND COVERED WITH METAL PLATES FINISHED TO MATCH ADJACENT SURFACE.

5. CENTER SPRINKLER HEADS, DIFFUSERS, LIGHT FIXTURES, AND OTHER RECESSED OR SURFACE MOUNTED ITEMS IN CEILING TILES.

6. PAINT OUT ALL DIFFUSERS, SPEAKERS, TRIM RINGS, AND EXPOSED DUCTS TO MATCH CEILING FINISH.

7. ALL GYP. BD. CEILINGS & SOFFITS SHALL HAVE LEVEL 5 FINISH & SHALL BE PAINTED.

8. SEE FINISH PLAN AND SCHEDULE FOR FINISH SPECIFICATIONS.

9. CENTER CEILING GRID IN ROOM UNLESS NOTED OTHERWISE.

REFLECTED CEILING PLAN NOTES

1) LEVEL 1 GYB-RC CEILING AT 11'-0" IS CONTINUOUS. WITH THE EXCEPTION OF ENCLOSING STEEL BEAMS AND LOAD BEARING WALLS. ABOVE ALL ACT AND GYB-CLG CEILINGS.
2) LEVELS 2, 3 AND 4 GYB CLG CEILING AT 8'-0" IS CONTINUOUS ABOVE ACT CEILINGS WITH THE EXCEPTION OF LOAD BEARING WALLS.
3) REFER TO MEP DWGS FOR ADDITIONAL LIGHT, HVAC AND PLUMBING FIXTURE TYPES AND SPECIFICATIONS.
4) SEE ENLARGED GUESTROOM PLANS FOR MORE INFORMATION.
5) AP. PROVIDE JL INDUSTRIES 12" X 12" FDWB - FIRE-RATED 4L INSULATED CONCEALED FRAME ACCESS PANEL WITH WALLBOARD BEAD. THOSE SHOWN ON THE PLANS ARE EXPOSED. IN ADDITION TO THESE SHOWN PROVIDE ACCESS PANELS IN THE RATED HORIZONTAL FLOOR ASSEMBLY ABOVE ACT CEILINGS AND WALLS WHERE REQUIRED BY MECH AND ELEC. PAINT TO MATCH WALL OR CEILING.
6) RECESSED LIGHT AND OTHER FIXTURES PENETRATING RATED HORIZONTAL FLOOR/CEILING ASSEMBLY REQUIRES GYB HOUSING. SEE A760/15.



1 THIRD LEVEL
SCALE: 1/8" = 1'-0"

28 GUESTROOMS

DAMMON ENGINEERING, INC.
LOUISIANA & MISSISSIPPI
Chief Engineer: Brian Mistich, PE
554 Old Spanish Trail
Slidell, LA 70458
www.dammonengineering.com
info@dammonengineering.com
PH: 985.649.5832

REVISIONS

#	DESCRIPTION	DATE

SEAL:

LOCATION NUMBER: 16777
INN CODE: BTRJC

HOLIDAY INN EXPRESS

MIKE DESAI
SHADY PARK DRIVE LOT 9
DENHAM SPRINGS, LA

The ideas, designs and arrangements shown on these plans are the property of Dammon Engineering, and are not to be used in any form on any other project without the written permission of Dammon Engineering. Visual contact with these plans shall constitute prima facie evidence of the acceptance of these restrictions.

JOB No:	2321	DATE:	06-15-17
DRAWN BY:	JASH	CHECKED BY:	CKD

SHEET TITLE:
THIRD LEVEL - RCP PLAN

DRAWING NUMBER:
A123

SHEET No: - of #

FILE NAME: J:_Jobs\2321 - Mike Desai - Holiday Inn Express (EV)\Drawings\Current Drawings\A124 RCP4TH FLR.dwg, PLOT DATE & TIME: Tuesday, November 14, 2017 11:45:1 PM

REFLECTED CEILING PLAN LEGEND

FLUORESCENT LIGHT (2'-0"x4'-0")		EXIT LIGHT		CEILING MTD MICROPHONE	M
FLUORESCENT LIGHT (2'-0"x2'-0")		ACCESS PANEL (1'-0"x1'-0" UNO)	AP	SPRINKLER HEADS CONCEALED	
DOWNLIGHT		SMOKE DETECTORS	SD	SPRINKLER HEADS SEMI RECESSED	
PENDANT LIGHT		SPEAKERS	S	SPRINKLER HEADS WALL MOUNT	SPR.
WALL WASH LIGHT		FIRE ALARM/HORN/STROBE	F	SPRINKLER HEADS CEILING MOUNT	
STRIP LIGHTS		SECURITY CAMERA	SC	WALL MOUNTED EXIT LIGHT (SEE MECHANICAL)	
WALL MOUNT LIGHT		CLOSED CIRCUIT	CCTV		
WALL SCONCE					


RETURN/EXHAUST GRILLE	
LINEAR DIFFUSER	
SUPPLY AIR DIFFUSER	
DECORATIVE T/S'S	
RECESSED HALOGEN	
GYPSUM BOARD CEILING	
A.C.T. CEILING TILE	

REFLECTED CEILING PLAN GENERAL NOTES

1. SEE M.E.P. DRAWINGS FOR SPECIFICATIONS AND CONFIGURATION OF MECHANICAL, ELECTRICAL & PLUMBING ITEMS.
2. ALL CEILING MATERIAL MUST HAVE CLASS "A" FIRE RATING.
3. SUPPORT WIRES FOR CEILING SUSPENSION SHALL BE ANCHORED TO STRUCTURE ABOVE AND AS REQUIRED. SUPPORT WIRES SHALL NOT BE CONNECTED TO ANY MECHANICAL, ELECTRICAL, PLUMBING OR FIRE PROTECTION PIPING OR EQUIPMENT.
4. SPRINKLER HEADS AT GYPSUM BOARD CEILINGS MUST BE FULLY RECESSED AND COVERED WITH METAL PLATES FINISHED TO MATCH ADJACENT SURFACE.
5. CENTER SPRINKLER HEADS, DIFFUSERS, LIGHT FIXTURES, AND OTHER RECESSED OR SURFACE MOUNTED ITEMS IN CEILING TILES.
6. PAINT OUT ALL DIFFUSERS, SPEAKERS, TRIM RINGS, AND EXPOSED DUCTS TO MATCH CEILING FINISH.
7. ALL GYP. BD. CEILINGS & SOFFITS SHALL HAVE LEVEL 5 FINISH & SHALL BE PAINTED.
8. SEE FINISH PLAN AND SCHEDULE FOR FINISH SPECIFICATIONS.
9. CENTER CEILING GRID IN ROOM UNLESS NOTED OTHERWISE.

REFLECTED CEILING PLAN NOTES

1) LEVEL 1 GYB CEILING AT CEILING CONTINUOUS WITH INDEX METHOD EXCEPTIONS SHEETROCK BEARING WALLS AGAINST GYB CEILING.
2) LEVELS 2, 3 AND 4 GYB CEILING AT CEILING CONTINUOUS WITH INDEX METHOD EXCEPTIONS SHEETROCK BEARING WALLS.
3) REFER TO MEP/FP/C NOTES FOR ADDITIONAL MISCELLANEOUS PLUMBING FIXTURES AND SPECIFICATIONS.
4) SEE ENLARGED CEILING PLANS FOR ADDITIONAL INFORMATION.
5) AP. PROVIDE ACCESS DOORS AT ALL CONCEALED MECHANICAL EQUIPMENT AND VALVES THAT ARE NOT EXPOSED OR LOCATED IN ACCESSIBLE CEILINGS. COORDINATE WITH MECHANICAL DRAWINGS FOR ADDITIONAL ACCESS DOORS REQUIRED BY MECHANICAL EQUIPMENT AND EQUIPMENT CONTROLS, OR CEILING.
6) RECESSED LIGHTING FIXTURES IN GYP. BD. CEILINGS SHALL BE INSULATED COVER RATED. SEE DETAIL 1/A760 FOR CEILING SPECIFICATIONS.

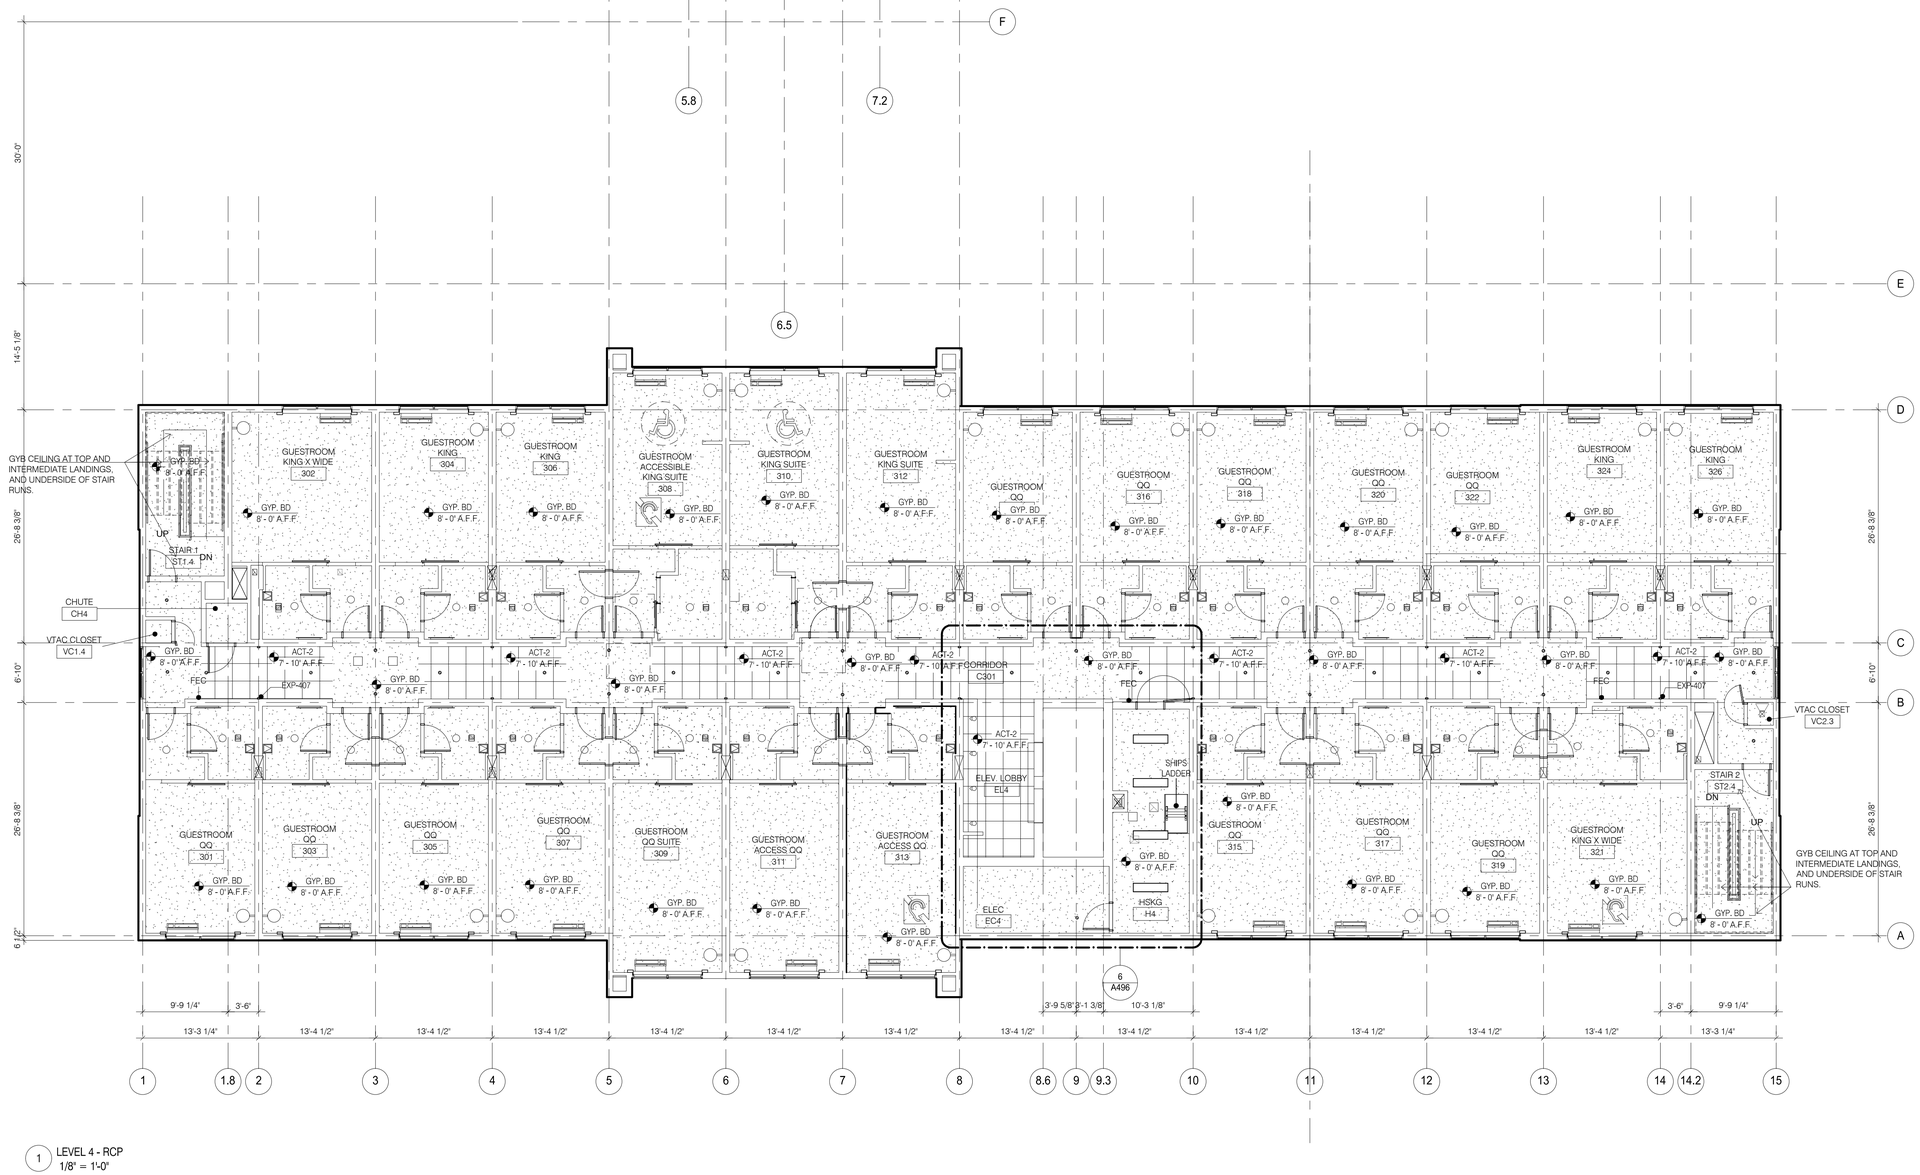

1 LEVEL 4 - RCP
1/8" = 1'-0"

DAMMON ENGINEERING, INC.
LOUISIANA & MISSISSIPPI
www.dammonengineering.com
info@dammonengineering.com
PH: 985.649.5832
Chief Engineer: Brian Mistich, PE
534 Old Spanish Trail
Slidell, LA 70458

REVISIONS

#	DESCRIPTION	DATE

SEAL:

LOCATION NUMBER: 16777
INN CODE: BTRJC
HOLIDAY INN EXPRESS
MIKE DESAI
SHADY PARK DRIVE, LOT 9
DENHAM SPRINGS, LA


ALL IDEAS AND DESIGNS INCORPORATED IN THESE PLANS, AS AN INSTRUMENT OF SERVICE, ARE AND SHALL REMAIN THE PROPERTY OF DAMMON ENGINEERING, AND ARE NOT TO BE USED IN WHOLE OR IN PART FOR ANY OTHER PROJECT WITHOUT THE WRITTEN AGREEMENT OF DAMMON ENGINEERING. ANY REPRODUCTION OF THESE PLANS WITHOUT THE WRITTEN CONSENT OF DAMMON ENGINEERING IS PROHIBITED AND ANY UNAUTHORIZED USE OF THESE PLANS WILL BE AT THE RISK OF THE USER.

JOB No:	2321	DATE:	06-15-17
DRAWN BY:	JASM	CHECKED BY:	CSD

SHEET TITLE:
RCP 4TH FLR


DRAWING NUMBER:
A124

SHEET No: - of #

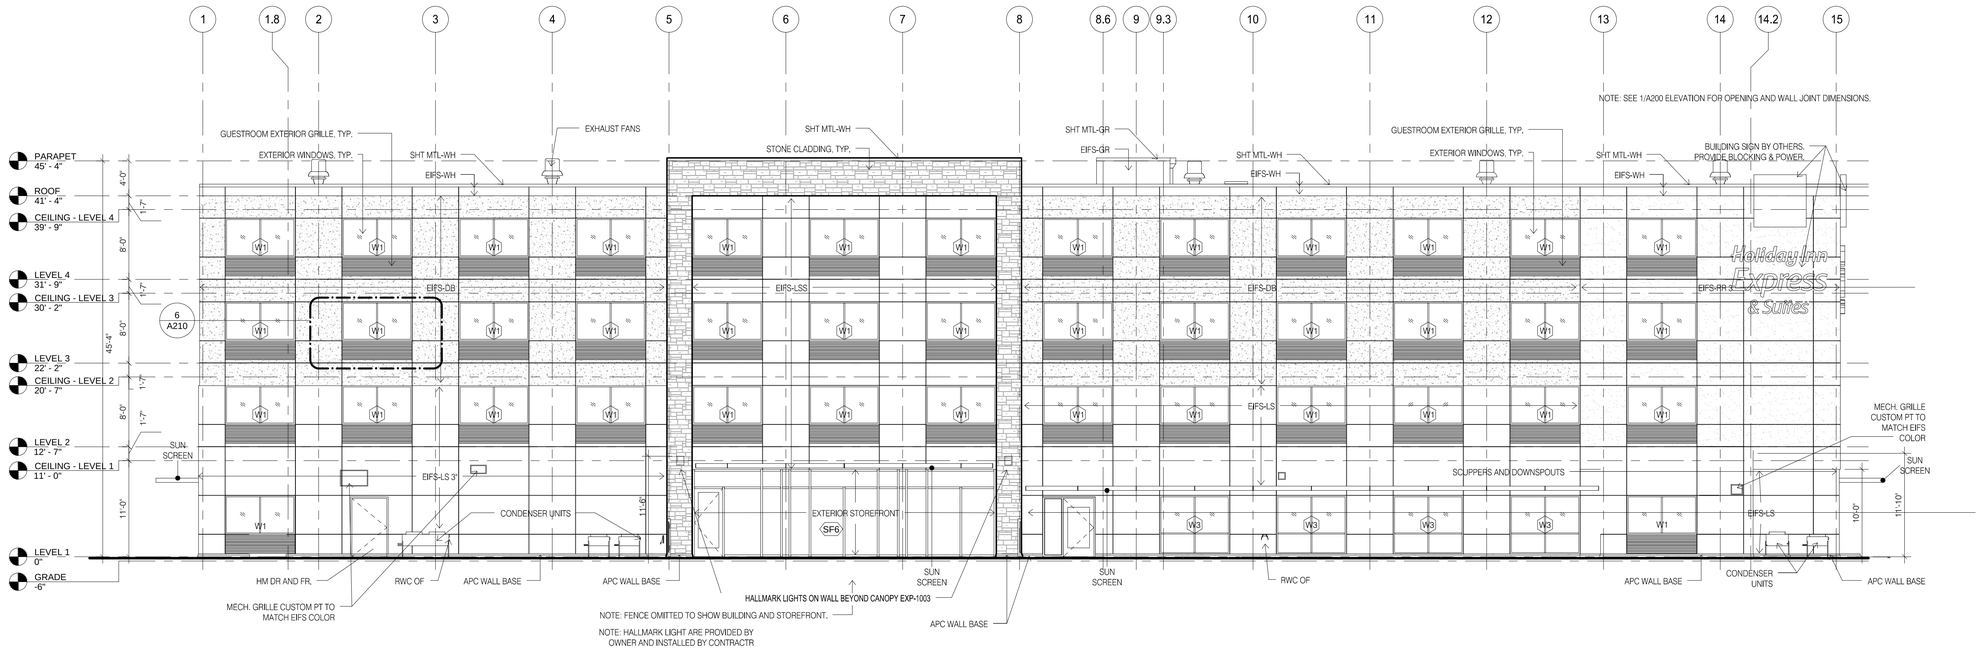

1 REAR ELEVATION

SCALE: 1/8" = 1'-0"

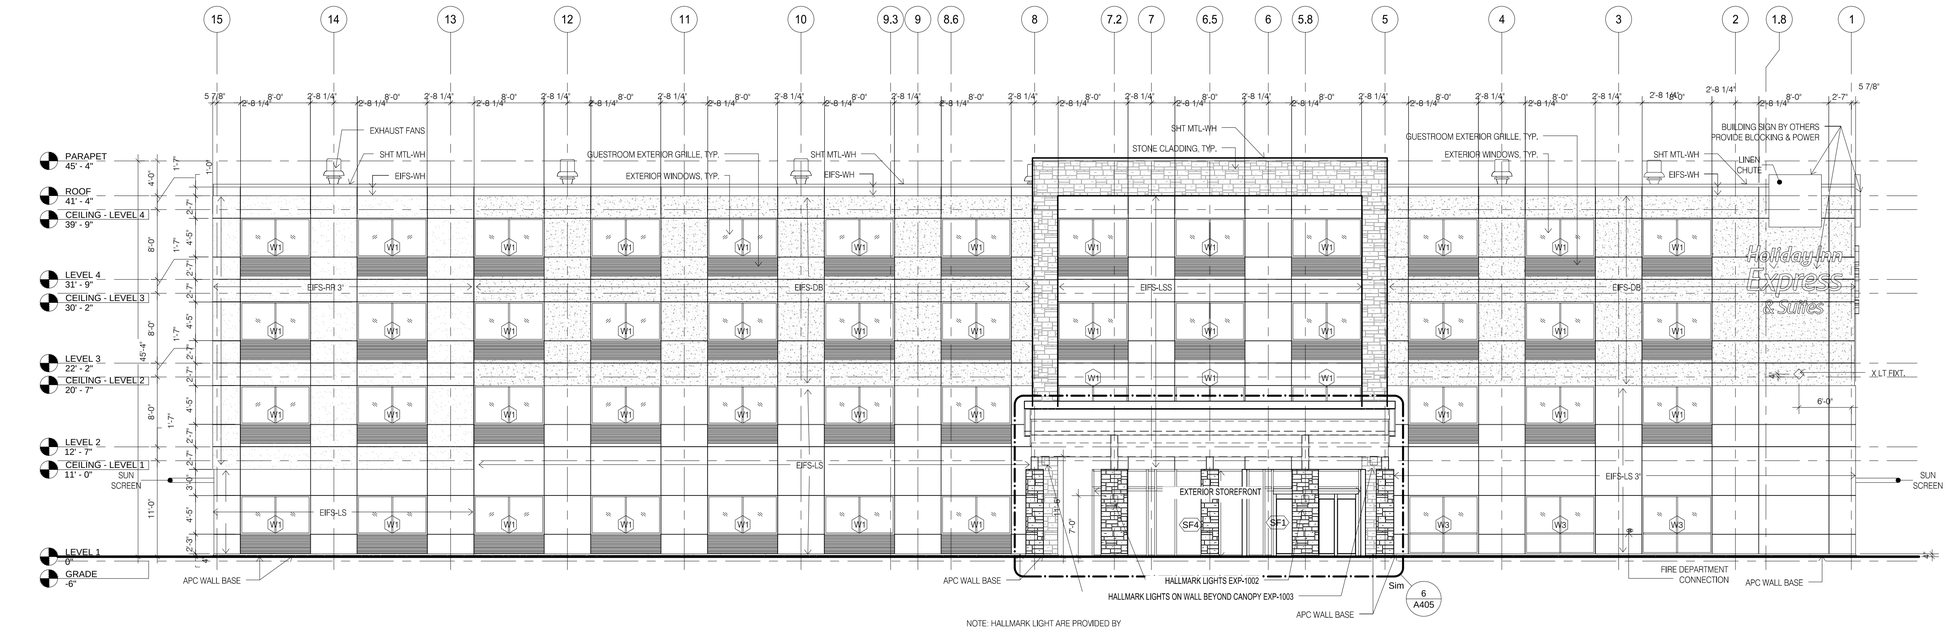

2 FRONT ELEVATION

SCALE: 1/8" = 1'-0"

DAMMON ENGINEERING, INC.
LOUISIANA & MISSISSIPPI
www.dammonengineering.com
info@dammonengineering.com
PH: 985.649.5832
Chief Engineer: Brian Mistich, PE
554 Old Spanish Trail
Slidell, LA 70458

REVISIONS

#	DESCRIPTION	DATE

SEAL:

LOCATION NUMBER: 16777
INN CODE: BTRJC

HOLIDAY INN EXPRESS

MIKE DESAI
SHADY PARK DRIVE, LOT 9
DENHAM SPRINGS, LA

JOB No:	DATE:	CHECKED BY:
2321	06-15-17	CKD
DRAWN BY:		
JASM		


All plans, sketches and drawings as instruments of service, shall remain the property of Dammon Engineering, and no copies thereof shall be used in any manner whatsoever, by any party, except by agreement in writing with Dammon Engineering. Visual contact with these plans shall constitute prima facie evidence of the acceptance of these restrictions.

SHEET TITLE:
EXT ELE FR & BACK FLAT ROOF


DRAWING NUMBER:
A200

SHEET No: - of #

FILE NAME: J:_Active Work\2321 - Mike Desai - Holiday Inn Express (DI)\Drawings\Current Drawings\A200_EXT ELE FR & BACK NO ROOF.dwg - PLOT DATE & TIME - Tuesday, November 14, 2017 4:59:06 PM

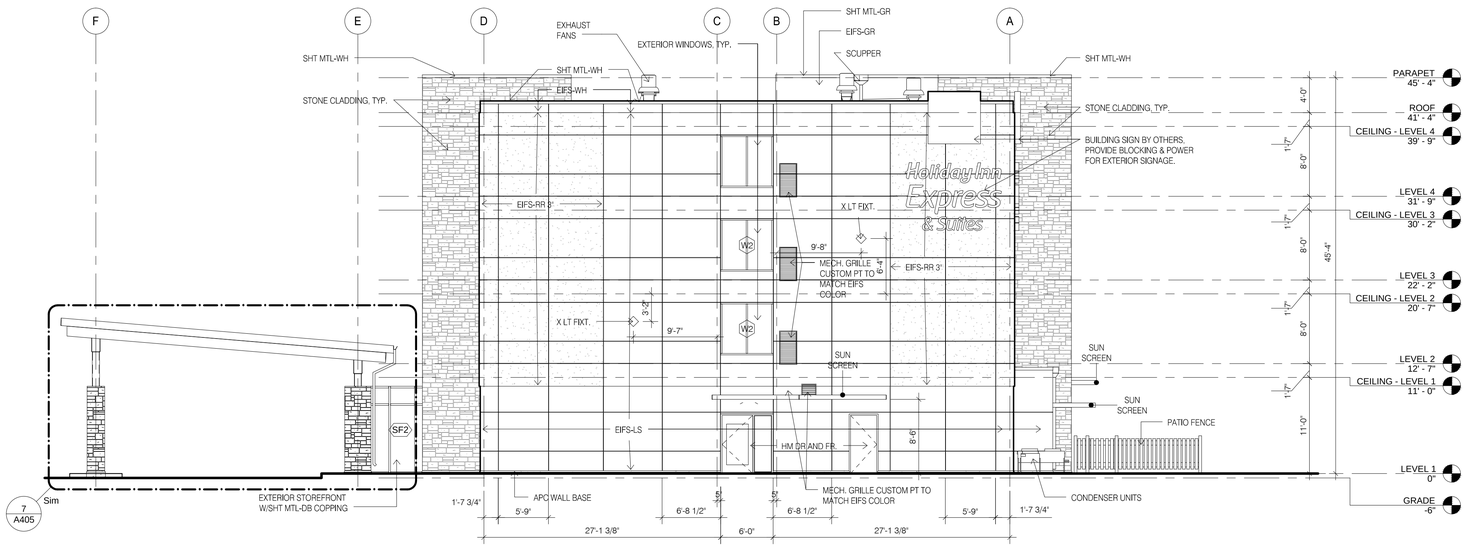

1 RIGHT SIDE ELEVATION
SCALE: 1/8" = 1'-0"

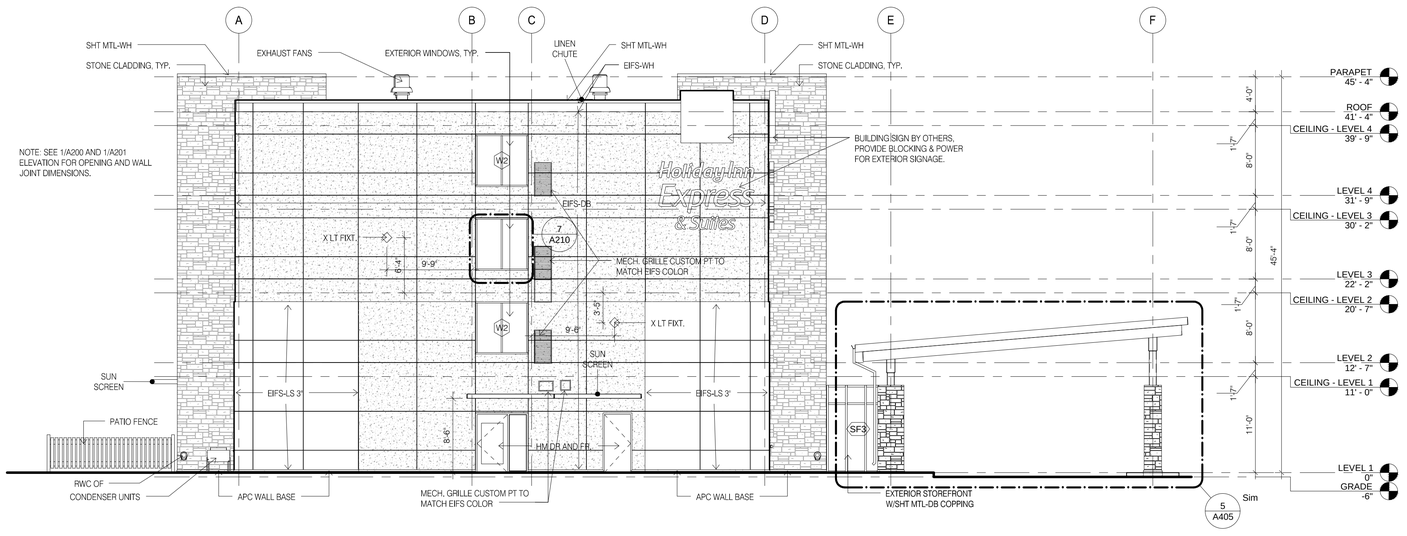

2 LEFT SIDE ELEVATION
SCALE: 1/8" = 1'-0"

DAMMON ENGINEERING, INC.
LOUISIANA & MISSISSIPPI
www.dammonengineering.com
info@dammonengineering.com
PH: 985.649.5832
Chief Engineer: Brian Mistich, PE
554 Old Spanish Trail
Slidell, LA 70458

REVISIONS

#	DESCRIPTION	DATE

SEAL:

LOCATION NUMBER: 16777
INN CODE: BTRJC
HOLIDAY INN EXPRESS
MIKE DESAI
SHADY PARK DRIVE, LOT 9
DENHAM SPRINGS, LA

All ideas, designs, arrangements, and plans indicated or represented by this drawing are the property of Dammon Engineering, and were created and developed for use on the project noted. None of such ideas, designs, arrangements or plans shall be used by or disclosed to any person, firm or corporation for any purpose whatsoever without the written permission of Dammon Engineering. Visual contact with these drawings shall constitute prima facie evidence of the acceptance of these restrictions.


DATE:	06-15-17
CHECKED BY:	CKD
DRAWN BY:	JASM
JOB No:	2321

SHEET TITLE:
EXT SIDE ELEV FLAT ROOF


DRAWING NUMBER:
A201

SHEET No: - of #


FILE NAME: J:_Holiday Inn Express (BTR)\Mike Desai - Holiday Inn Express (BTR)\Current Drawings\A200 EXT SIDE ELEV FLAT ROOF.dwg, PLOT DATE & TIME: Tuesday, November 14, 2017 4:53:20 PM

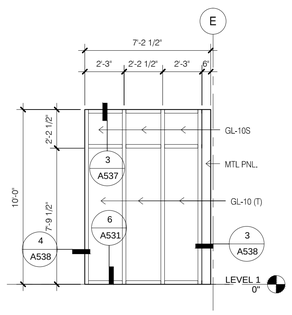


1 STOREFRONT TYPE SF3
1/4" = 1'-0"

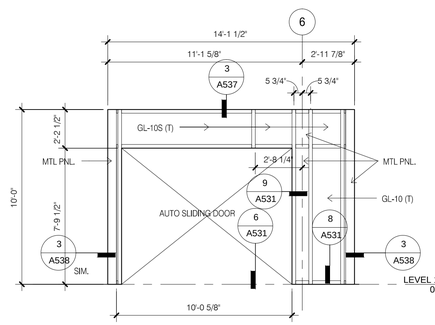


2 STOREFRONT TYPE SF1
1/4" = 1'-0"

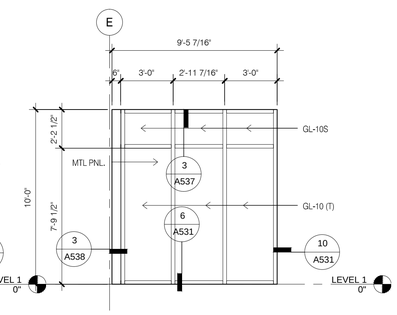

3 STOREFRONT TYPE SF2
1/4" = 1'-0"

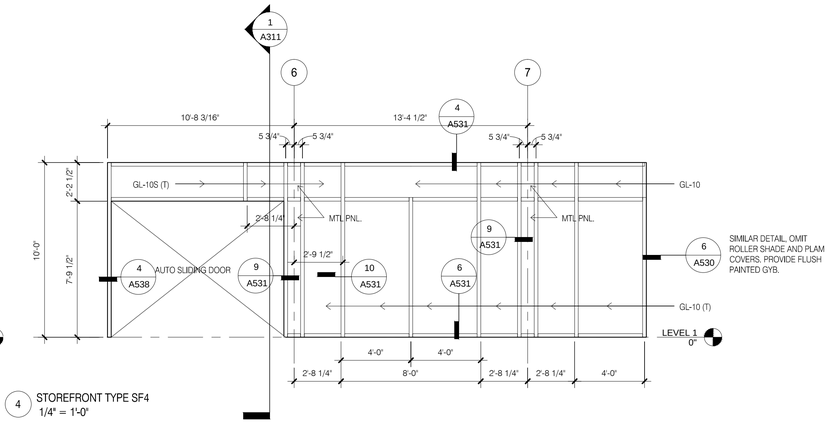


4 STOREFRONT TYPE SF4
1/4" = 1'-0"

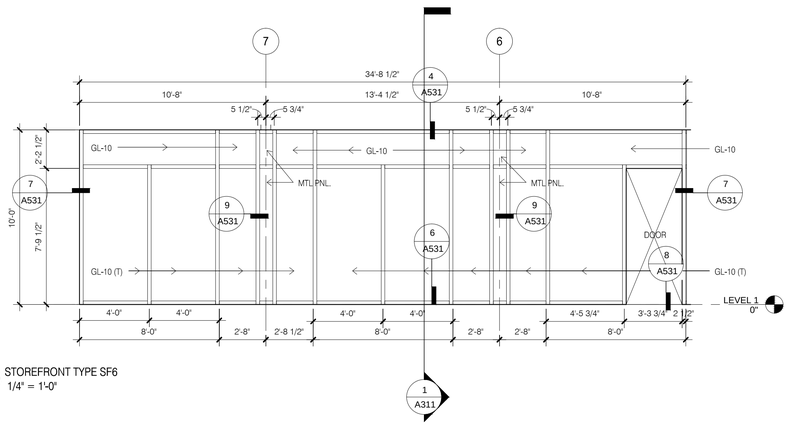


5 STOREFRONT TYPE SF6
1/4" = 1'-0"

NOTE:
ALL EXTERIOR AND INTERIOR WINDOWS ARE FIXED TYPE WITH NO OPERABLE PANELS.


NOTE:
1. AT NON-GUESTROOM WINDOWS DETAILS ARE SIMILAR, OMIT PTAC UNIT, ROLLER SHADE AND PLAM COVERS. PROVIDE FLUSH FINISHED GYB. PROVIDE WDW SILL PER AS306.
2. GUESTROOM WINDOWS TO BE KAWNEER ENCORE 4 1/2" X 1 3/4" FRAMING SYSTEM OR QUAKER EMERG E300 SERIES WINDOW.
COLOR: CLEAR ANODIZED ALUMINIUM EXTERIOR, INTERIOR AND SILL FLASHING.

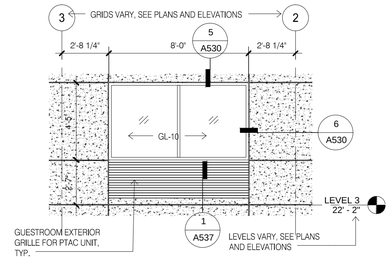

6 WINDOW TYPE W1
1/4" = 1'-0"

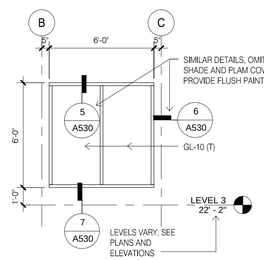


7 WINDOW TYPE W2
1/4" = 1'-0"

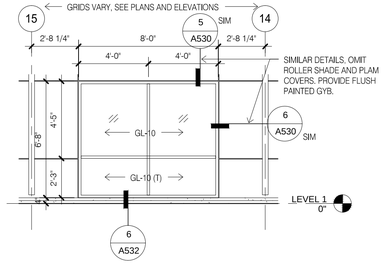

8 WINDOW TYPE W3
1/4" = 1'-0"

NOTE:
1. AT INTERIOR WINDOWS PROVIDE GL-1.

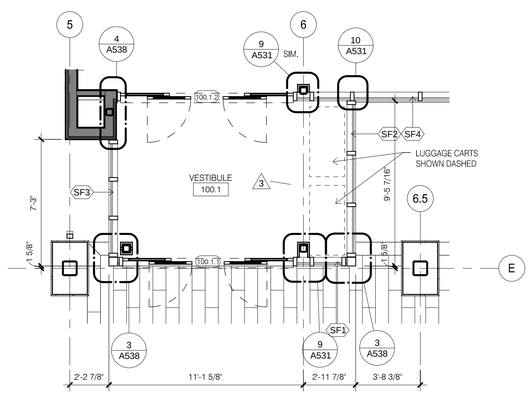

9 LEVEL 1 FLOOR PLAN
1/4" = 1'-0"

DAMMON
ENGINEERING, INC.
LOUISIANA & MISSISSIPPI
www.dammonengineering.com
info@dammonengineering.com
PH: 985.649.5832
Chief Engineer: Brian Mistich, PE
534 Old Spanish Trail
Slidell, LA 70458

#	DESCRIPTION	DATE

REVISIONS

SEAL:

A NEW MARRIOT HOTEL
TOWNE PLACE SUITES
MIKE DISAI
LOT A-1-A2B
BASS PRO BLVD.
DENHAM SPRINGS, LA 70726

JOB No:	2130
DATE:	04-20-17
DRAWN BY:	JASH
CHECKED BY:	CKD

ALL DRAWINGS AND PHOTOGRAPHS, INCLUDING ELECTRONIC FILES, ARE COPYRIGHTED AND REMAIN THE PROPERTY OF DAMMON ENGINEERING, AND ARE NOT TO BE USED IN ANY WAY WITHOUT THE EXPRESS WRITTEN CONSENT OF DAMMON ENGINEERING. ALTERATION OF THESE DRAWINGS IN ANY WAY WITHOUT THE WRITTEN CONSENT OF DAMMON ENGINEERING WILL RESULT IN LEGAL ACTION.


SHEET TITLE:
WINDOWS AND STORE FRONTS

DRAWING NUMBER:
A210


SHEET No: - of 102

FILE NAME: J:_Active Work\2130 - Mike Disai - Holiday Inn Express 35\Drawings\Current Drawings\A210_WINDOWS & STORE FRONT.dwg PLOT DATE & TIME: Tuesday, November 14, 2017 4:53:30 PM

FILE NAME: J:_Work\2016\2311 - Bha, Desai - Holiday Inn Express (SF)\Division\Current Drawings\A310_BUILDING SECTION FLAT ROOF NO WINDOWS.pzs, PLOT DATE & TIME: Tuesday, November 14, 2017, 4:13:26 PM

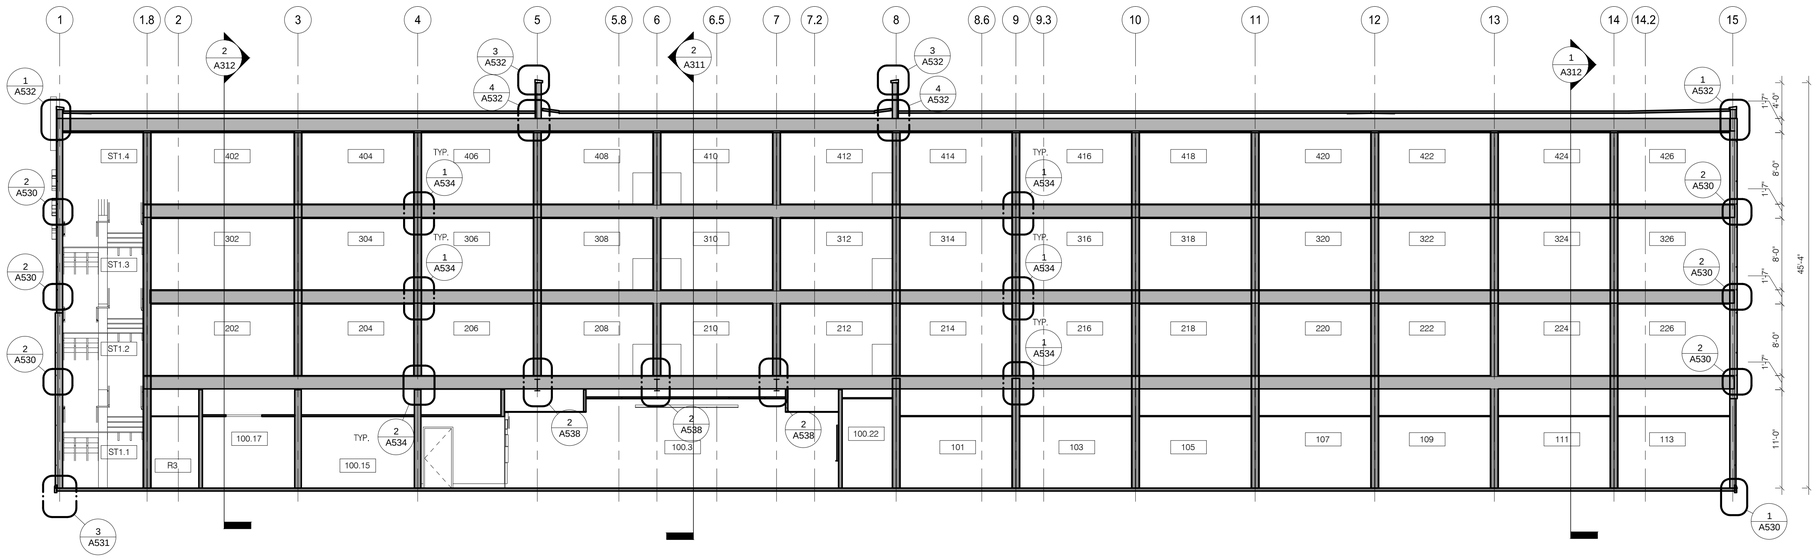

1 BLDG SECTION
SCALE: 1/8" = 1'-0"

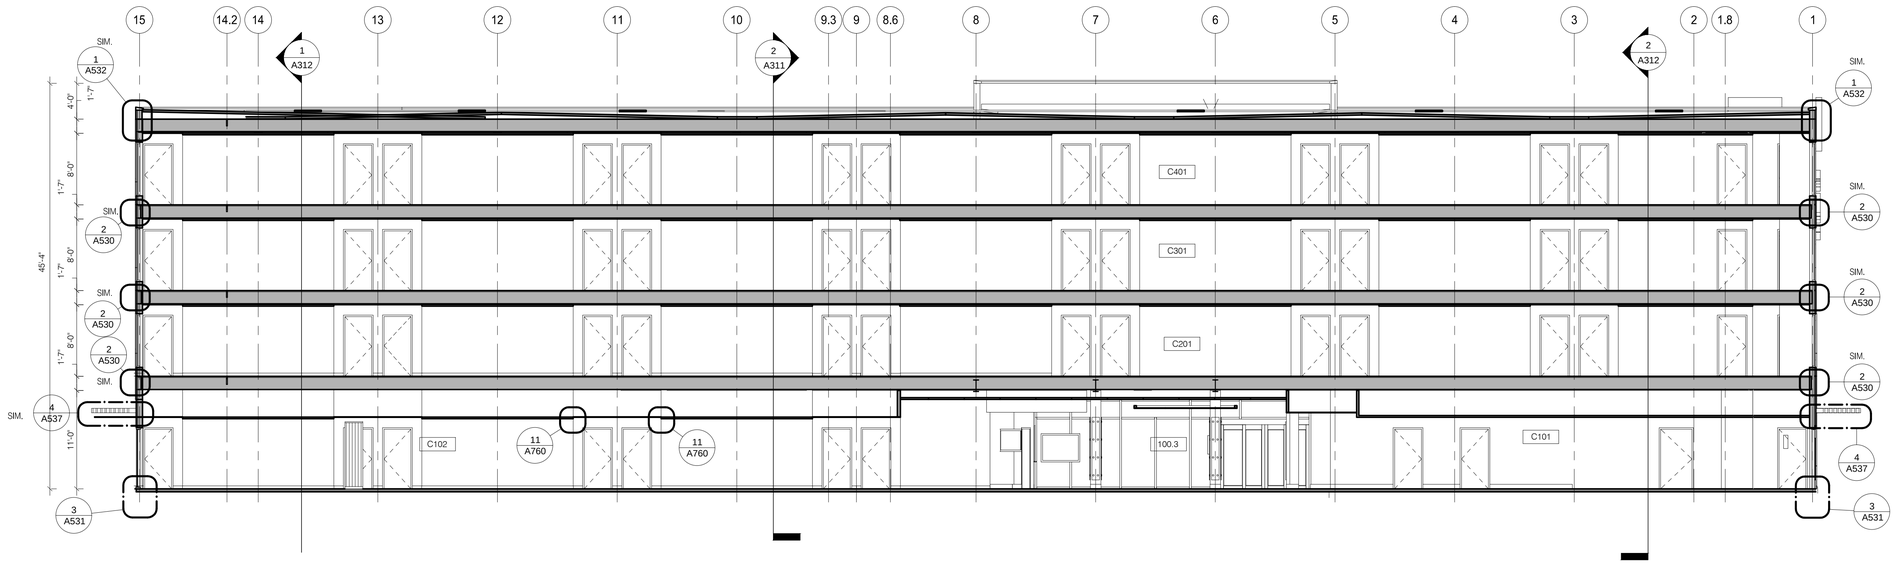

2 BLDG SECTION
SCALE: 1/8" = 1'-0"

DAMMON ENGINEERING, INC.
LOUISIANA & MISSISSIPPI
www.dammonengineering.com
info@dammonengineering.com
PH: 985.649.5932
Chief Engineer: Brian Mistich, PE
554 Old Spanish Trail
Slidell, LA 70458

#	DESCRIPTION	DATE

REVISIONS

SEAL:

LOCATION NUMBER: 16777
INN CODE: BTRJC

HOLIDAY INN EXPRESS

MIKE DESAI
SHADY PARK DRIVE LOT 9
DENHAM SPRINGS, LA


JOB No:	2321
DRAWN BY:	JASH
DATE:	06-15-17
CHECKED BY:	CKD

No portion of these plans and specifications may be reproduced by any means without the written permission of Damon Engineering, Inc. Only the original sealed and signed plans and specifications are authentic. Damon Engineering, Inc. shall not be responsible for any unauthorized alterations made to these plans and specifications. Any unauthorized reuse of these plans and specifications will be at the user's sole risk and without liability to Damon Engineering, Inc.

SHEET TITLE:
BUILDING SECTION FLAT ROOF NO WINDOWS


DRAWING NUMBER:
A310

SHEET No: - of #

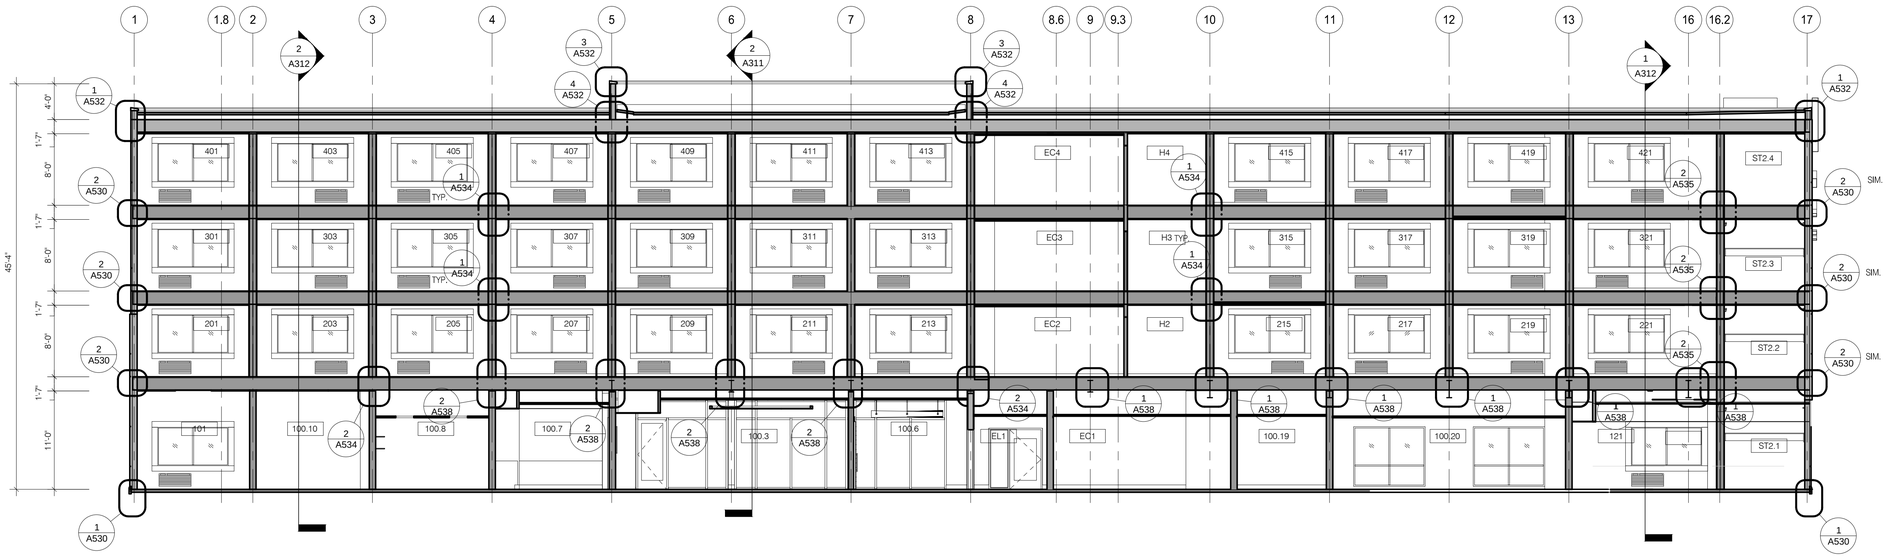

1 BLDG SECTION

SCALE: 1/8" = 1'-0"

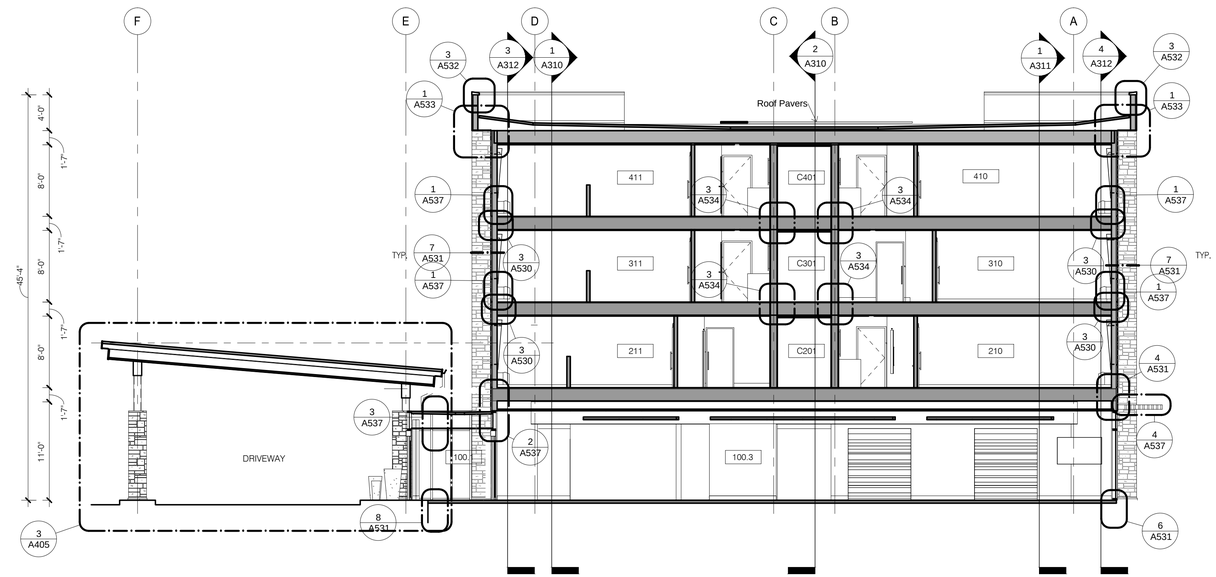

2 BLDG SECTION

SCALE: 1/8" = 1'-0"

DAMMON ENGINEERING, INC.
LOUISIANA & MISSISSIPPI

www.dammonengineering.com
info@dammonengineering.com
PH: 985.649.5832

Chief Engineer: Brian Mistich, PE
554 Old Spanish Trail
Slidell, LA 70458

REVISIONS

#	DESCRIPTION	DATE

SEAL:

LOCATION NUMBER: 16777
INN CODE: BTRJC

HOLIDAY INN EXPRESS

MIKE DESAI
SHADY PARK DRIVE LOT 9
DENHAM SPRINGS, LA

JOB No:	2321	DATE:	06-15-17
DRAWN BY:	JASM	CHECKED BY:	CMD

All plans, drawings & specifications prepared by Dammon Engineering, including all proprietary information contained therein, are the property of Dammon Engineering and shall not be used by any person, firm or corporation for any purpose whatsoever without the written permission of Dammon Engineering. Visual contact with these plans shall constitute prima facie evidence of acceptance of these restrictions and shall be used for any purpose other than that specifically authorized by Dammon Engineering.

SHEET TITLE:
BUILDING SECTIONS FLAT ROOF WINDOWS


DRAWING NUMBER:

A311


SHEET No: - of #

FILE NAME: J:_Holiday Inn\2321\1- Site Plan\ - Holiday Inn Express 2321Design\Current Drawings\A311 BUILDING SECTIONS FLAT ROOF WINDOWS.dwg, PLOT DATE & TIME: Tuesday, November 14, 2017 - 4:14:45 PM


FILE_NAME: J:\-- Hotels-Motels\2021 - Mike Desai - Hobby Inn Express, DT\Drawings\Current Drawings\A312_BUILDING SECTIONS FLAT ROOF SDC VEW.dwg - PLOT DATE & TIME: - Tuesday, November 14, 2017 4:15:56 PM

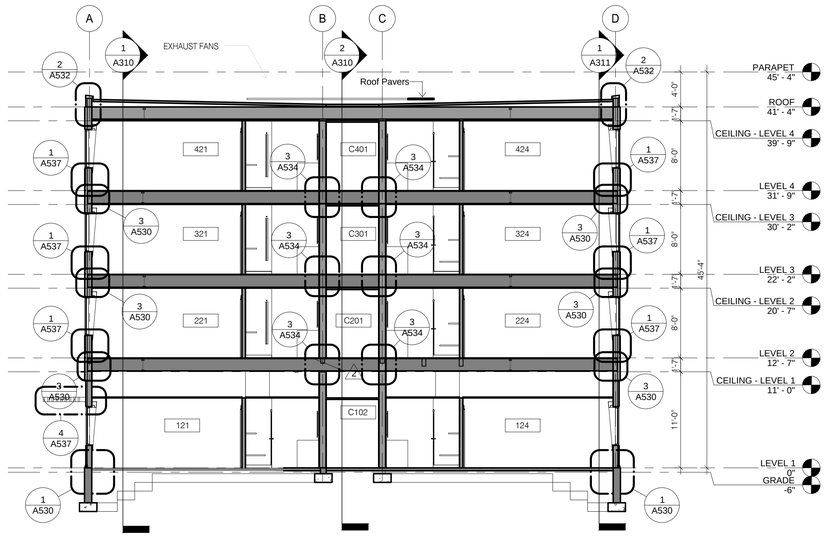


1 BLDG SECTION EAST
SCALE: 1/8" = 1'-0"

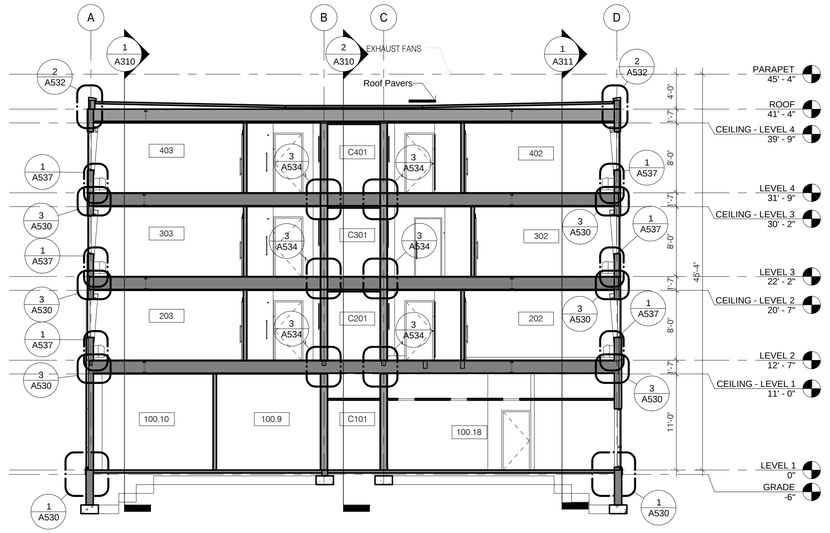

2 BLDG SECTION WEST
SCALE: 1/8" = 1'-0"

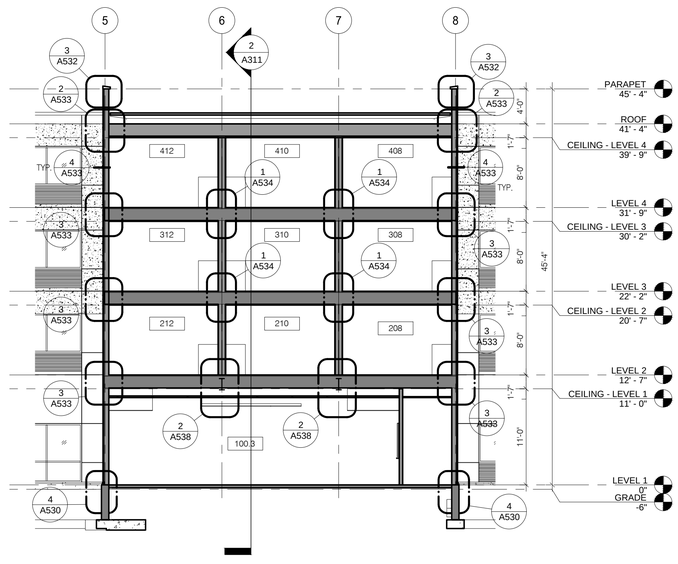

3 BLDG SECTION FRONT BUMP OUT
SCALE: 1/8" = 1'-0"

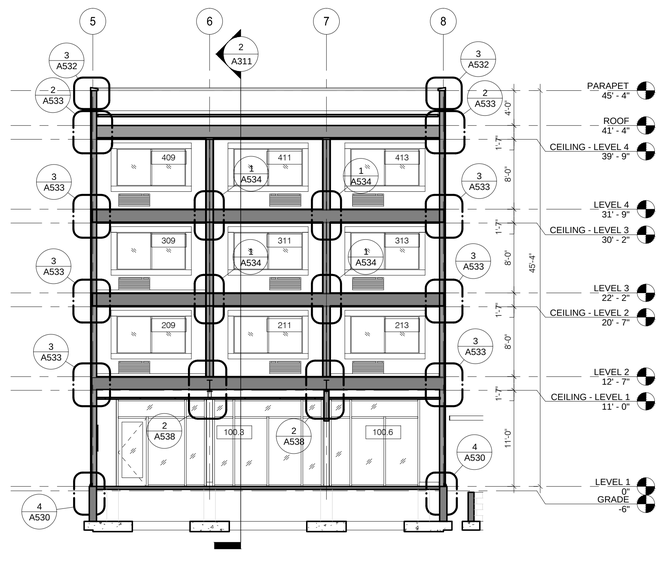

4 BLDG SECTION REAR BUMP OUT
SCALE: 1/8" = 1'-0"

DAMMON ENGINEERING, INC.
LOUISIANA & MISSISSIPPI
www.dammonengineering.com
info@dammonengineering.com
PH: 985.649.5832
Chief Engineer: Brian Mistich, PE
554 Old Spanish Trail
Slidell, LA 70458

REVISIONS

#	DESCRIPTION	DATE

SEAL:

A NEW MARRIOT HOTEL
TOWNE PLACE SUITES
MIKE DESAI
LOT A-1-A2B
BASS PRO BLVD
DENHAM SPRINGS, LA 70726

JOB No:	2130
DATE:	04-20-17
DRAWN BY:	JAGM
CHECKED BY:	CKD

All plans and specifications, ideas and designs incorporated herein are and shall remain the property of Dammon Engineering, and are not to be used in any way pertaining to this project without the express written permission of Dammon Engineering. In the event of unauthorized reuse of these documents for any project by the owner or any person or entity acting for the owner, the owner shall indemnify and hold harmless Dammon Engineering from any and all claims arising from such reuse and shall pay all costs and attorney's fees incurred by Dammon Engineering in connection with such claims.

SHEET TITLE:
BUILDING SECTIONS

DRAWING NUMBER:
A312

SHEET No: - of 102

BUILDING AND BATHROOM ACCESSORY PRODUCT SELECTION SCHEDULE

CH-1; Bobrick B-6707 satin finished stainless steel finished single utility/coat hook.

CH-S; Bobrick B-232x24 satin finished stainless steel finished coat hook strip 24" long with 3 hooks.

CG-1; C-S Group VA-200N Acrovyn 4000 series 1-1/2" corner guard set 4" AFFL or too match room base. Color 933 Mission White.

CG-2. C-S Group VA-200N Acrovyn 4000 series 1-1/2" corner guard set 4" AFFL or too match room base. Color; Danube 233.

CG-3; C-S Group VA-200N Acrovyn 4000 series 1-1/2" corner guard set 4" AFFL or too match room base. Color; Russet #321

CG-4; C-S Group VA-200N Acrovyn 4000 series 1-1/2" corner guard set 4" AFFL or too match room base. Color; Celery #311

DCS; Bobrick KB110-SSWM horizontal surface mounted baby/diaper changing station with satin stainless steel veneer. Color SST/Grey.

FSB; Bobrick B-5181 reversible ADA compliant folding shower bench/seat.

GB; Bobrick B-6806.99 series peened satin stainless steel finished grab bars for accessible toilet and shower stalls, size varies.

MIR FR SH. Bobrick B-292 1830 seried welded satin stainless steel finish framed mirror with 5" shelf, 18" x 30".

MOP-1, Bobrick B-239 satin stainless steel finished mop and broom holder with utility shelf.

PC; Personal Computer or Monitor wall mounting bracket provided by owner.

PTC; Bobrick B-262 classic series satin stainless steel finished surface mounted paper towel cabinet for folded paper.

SDISP. Bobrick B-2111 classic series surface mounted soap dispensers with satin stainless steel finish.

SND, Bobrick B-270 contura series surface mounted satin stainless steel finish sanitary napkin dispenser.

TPH; Bobrick B-6867 classic series surface mounted satin stainless steel finish two roll toilet paper holder.

US-1; Bobrick B-298 satin stainless steel finished utility shelf 8" x 24".


FIRE PROTECTION PRODUCTS.

FIRE EXTINGUISHER CABINET (FEC)
JL INDUSTRIES AMBASSADOR SERIES SEMI RECESSED CABINET.
STEEL CONSTRUCTION, COLOR WHITE.
TUBE SIZE 10 1/2" X 24" X 5 1/2" WITH 1 1/2" SQUARE EDGE TRIM.
VERTICAL DUO STYLE DOOR WITH SAFETY GLASS AND VERTICAL DOOR PULL.
ETCHED VERTICAL LETTERING ON GLASS PANEL.
1 HOUR FIRE RATED WHERE LOCATED IN 1 HOUR RATED WALLS.
PROVIDE FIRE EXTINGUISHER AS SPECIFIED.

TYPICAL MOUNTING HEIGHT GENERAL NOTES


1. PROVIDE EQUIPMENT, FIXTURE AND FITTING SUPPORT WOOD OR SHEET METAL BLOCKING IN ACCORDANCE WITH MANUFACTURERS INSTRUCTIONS AND RECOMMENDATIONS, TYP. UNO. SEE ALSO TYPICAL PARTITION BLOCKING DETAILS A900.

2. REFER TO PLANS AND SPECIFIC ELEVATION FOR EQUIPMENT, FIXTURE AND FITTING LOCATIONS.

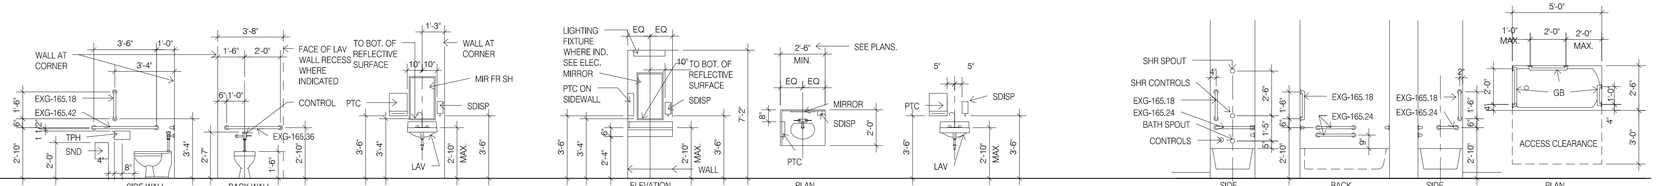


FLOOR LEVEL

DESCRIPTION	TOILET/WATER CLOSETS ACCESSIBLE	LAVATORY BASIN/BATHROOMS	BATHROOM SINK	LAVATORY BASIN/HANDWASH STATION	BATHTUB
NOTES :	1. SND - SANITARY NAPKIN PISPOSAL. PROVIDE AT UNISEX, & WOMEN'S PATIENT BATHROOMS ONLY. 2. GB - GRAB BARS. AT NON-ACCESSIBLE WATER CLOSETS OMIT GRAB BARS. 3. FLUSH VALVE/CONTROL MUST BE LOCATED ON THE OUTSIDE OR WIDE SIDE OF THE TOILET. 4. GB BLKG TO BE DESIGNED FOR 250 LB LAT. AND DEAD LOADS.	1. SEE PLAN FOR SPECIFIC LOCATION CONDITION 2. SDISD & PTC-BY OWNER. INSTALLED BY CONTRACTOR. 3. ENSURE MIN. 2'-3" X 8" DEEP KNEE SPACE. 4. EXPOSED HOT AND COLD WATER PIPES ARE TO BE INSULATED.	1. SEE PLAN FOR SPECIFIC LOCATION CONDITION 2. SDISD & PTC-BY OWNER. INSTALLED BY CONTRACTOR. 3. ENSURE MIN. 2'-3" X 8" DEEP KNEE SPACE. 4. EXPOSED HOT AND COLD WATER PIPES ARE TO BE INSULATED.	1. SEE PLAN FOR SPECIFIC LOCATION CONDITION 2. SDISD & PTC-BY OWNER. INSTALLED BY CONTRACTOR 3. ENSURE MIN. 2'-3" X 8" DEEP KNEE SPACE. 4. EXPOSED HOT AND COLD WATER PIPES ARE TO BE INSULATED.	1. REMOVABLE BATHTUB SEAT TO BE PROVIDED WITH BATHTUB. 2. GB BLKG TO BE DESIGNED FOR 250 LB LAT. AND DEAD LOADS.

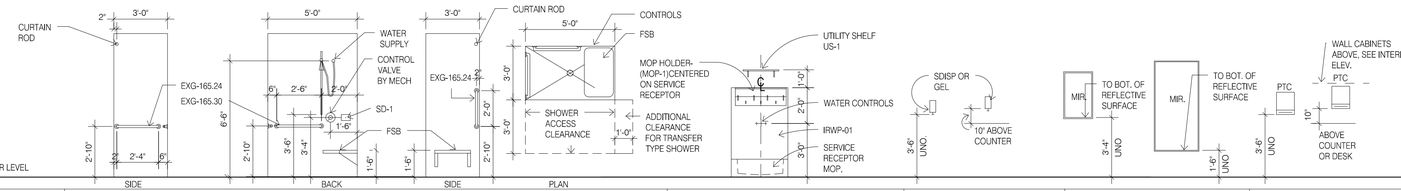


FLOOR LEVEL

DESCRIPTION	ACCESSIBLE SHOWER - ROLL IN SHOWER WITH SEAT	HOUSEKEEPING/EVS CLOSET	SOAP/GEL/FOAM DISP.	MIRROR MIR-8	PAPER TOWEL CAB/WR
NOTES :	1. 36" X 60" CLEAR ACCESSIBLE STANDARD ROLL IN SHOWER. DIMENSIONS ARE MINIMUM CLEAR INSIDE INCLUDING FINISHES. 2. PROVIDE HAND HELD SHOWER WITH SLIDE BAR, ADJUSTABLE MECHANISE AND BE OPERABLE WITH ONE HAND WITHOUT TIGHT GRASPING OR TWISTING OF THE WRIST. MAX. 5 LB FORCE TO OPERATE. 3. GB BLKG TO BE DESIGNED FOR 250 LB LAT. AND DEAD LOADS. 4. HAND HELD SHOWER MUST HAVE A NON-POSITIVE SHUT OFF AND A HOSE THAT IS 59' LONG MIN.	1. UTILITY SHELF 24" LONG UNO. 2. WATER CONTROLS AND SERVICE RECEPTOR. REFER MECHANICAL DRAWINGS.	1. XXX	1. SEE PLANS FOR MIRROR TYPE. 2. MIR-1 = 18"x 30" UNO. 3. MIR-8 = 30"x 60" UNO. 4. MOUNTING HEIGHT TO BOTTOM OF GLASS, TYP. UNO.	1. MOUNTING HEIGHT IS INDICATED FOR A BOTTOM DISPENCING CABINET. MAX PAPER SOURCE HEIGHT IS 48".

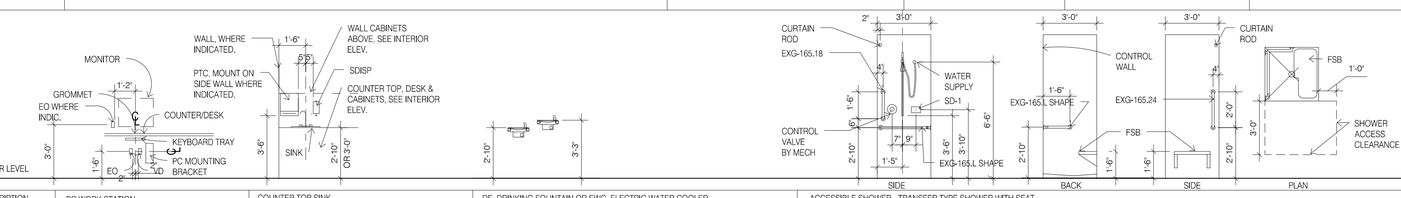


FLOOR LEVEL

DESCRIPTION	PC WORK STATION	COUNTER TOP SINK	DF, DRINKING FOUNTAIN OR EWC, ELECTRIC WATER COOLER	ACCESSIBLE SHOWER - TRANSFER TYPE SHOWER WITH SEAT
NOTES :		1. SEE PLAN FOR SPECIFIC LOCATION CONDITION 2. SDISD & PTC-BY OWNER. INSTALLED BY CONTRACTOR 3. ENSURE MIN. 2'-3" X 8" DEEP KNEE SPACE. 4. EXPOSED HOT AND COLD WATER PIPES ARE TO BE INSULATED.	1. WHERE A SINGLE DF IS REQUIRED IT SHALL BE INSTALLED AS AN ACCESSIBLE DF. 2. ENSURE MIN. 2'-3" X 8" DEEP KNEE SPACE. 3. SPOUT HEIGHT FOR ADA IS MAX 36" AFL. FOR STANDING PEOPLE SPOUT MOUNTING HEIGHT IS 38"-43" AFL.	1. 36" X 36" CLEAR ACCESSIBLE TRANSFER TYPE SHOWER. DIMENSIONS ARE ABSOLUTE CLEAR INSIDE INCLUDING FINISHES. 2. PROVIDE HAND HELD SHOWER WITH SLIDE BAR, ADJUSTABLE MECHANISE AND BE OPERABLE WITH ONE HAND WITHOUT TIGHT GRASPING OR TWISTING OF THE WRIST. MAX. 5 LB FORCE TO OPERATE. 3. GB BLKG TO BE DESIGNED FOR 250 LB LAT. AND DEAD LOADS. 4. HAND HELD SHOWER MUST HAVE A NON-POSITIVE SHUT OFF AND A HOSE THAT IS 59' LONG MIN.

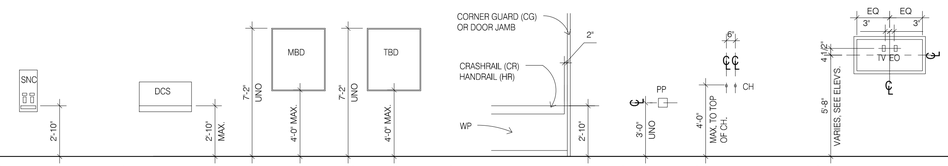

FLOOR LEVEL

DESCRIPTION	SANITARY NAPKIN CABINET	DIAPER CHANGING STATION	MARKER BOARD	TACK BOARD	HANDRAIL/CRASH RAILS	PUSH PLATE	COAT HOOKS	FLAT TV SCREEN
NOTES :	1. ENSURE MAX. 4'-0" HIGH TO OPERABLE CONTROLS AFL.	1. ENSURE MIN. 2'-3" HIGH X 8' DEEP KNEE SPACE. 2. PULL DOWN HANDLE TO BE LOCATED 48" MAX AFL.	REFER TO ELEV. FOR SPEC. NUMBER AND SIZE.	REFER TO ELEV. FOR SPEC. NUMBER AND SIZE.	HANDRAIL (HR) OR CRASH RAIL (WP). SEE DETAILS ON SHEET Ax.x.01/25,26. AND 27.		6" SEPARATION AT DOUBLE COAT HOOK CONDITION (TYP)	VERIFY DIMENSIONS AND PROVIDE PARTITION BLOCKING TV AND EQ. REFER TO MANUF. INSTRUCTIONS. O.A. UNIT CAN NOT PROJECT MORE THAN 4" INTO CIRCULATION AREA.

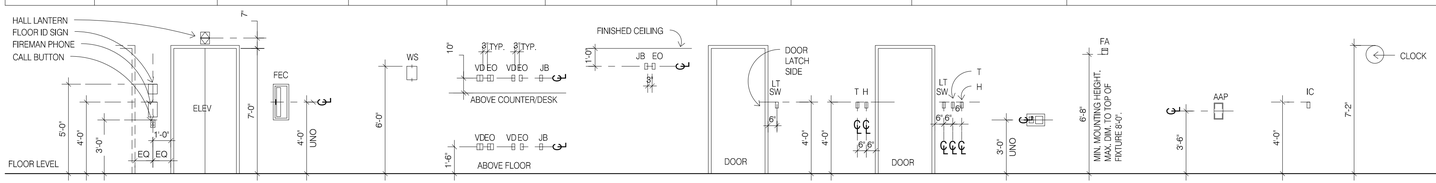

FLOOR LEVEL

DESCRIPTION	ELEVATOR	FEC	WALL SCONCE	ELECT/COMM OUTLETS	CCTV CAMERA OUTLETS	LIGHT SWITCH	THERMOSTAT/HUMIDISTAT	CARD READER	FIRE ALARM	ALARM ANNUNCIATOR PANEL	INTERCOM	CLOCK
NOTES :	ELEVATOR CAB EMERGENCY CALL BUTTON MUST BE AT 35" AFL AND FLOOR BUTTONS MAY BE NO HIGHER THEN 48" AFL.		FIXTURES CAN NOT PROJECT INTO CORRIDOR MORE THAN 4'	MOUNT HEIGHTS SHOWN FOR ABOVE FLOOR AND ABOVE COUNTER UNO., REFER TO ELEVATIONS FOR LOCATIONS.		AT DOOR LOCATION	WALL MOUNTED AT DOOR LOCATION	REFER ELECTRICAL AND COMMUNICATION DRAWINGS.				

1 TYPICAL MOUNTING HEIGHTS
SCALE: 1/4" = 1'-0"

DAMMON ENGINEERING, INC.
LOUISIANA & MISSISSIPPI
www.dammonengineering.com
info@dammonengineering.com
PH- 985.649.5832
Chief Engineer: Brian Mistich, PE
534 Old Spanish Trail
Slidell, LA 70458

REVISIONS

#	DESCRIPTION	DATE

SEAL:

LOCATION NUMBER: 16777
INN CODE: BTRJC
HOLIDAY INN EXPRESS
MIKE DESAI
SHADY PARK DRIVE LOT 9
DENHAM SPRINGS, LA

JOB No:	2321	DATE:	06-15-17
DRAWN BY:	JAGM	CHECKED BY:	CKD


These drawings are considered instruments of service and are and shall remain the property of Dammon Engineering, and are not to be used in any way detrimental to the interest of Dammon Engineering. These drawings are not to be changed or copied in any form or manner whatsoever nor are they to be assigned to any third party without first obtaining the expressed written permission and consent of Dammon Engineering. Any unauthorized use of these drawings will be at the sole risk of the party using or receiving the benefit of such unauthorized use and agrees to indemnify and hold harmless Dammon Engineering from any and all claims, damages, losses, and expenses including attorney's fees arising out of such unauthorized use.

SHEET TITLE:
TYPICAL MOUNTING HEIGHTS


DRAWING NUMBER:
A400

SHEET No: - of =


PLT. MODE: \\A - Holden Mistich\2321 - Mike Desai - Holiday Inn Express (DV)\Drawings\Layout Drawings\A400 TYPICAL MOUNTING HEIGHTS.dwg PLOT DATE & TIME: Tuesday, November 14, 2017 - 11:05:09 AM

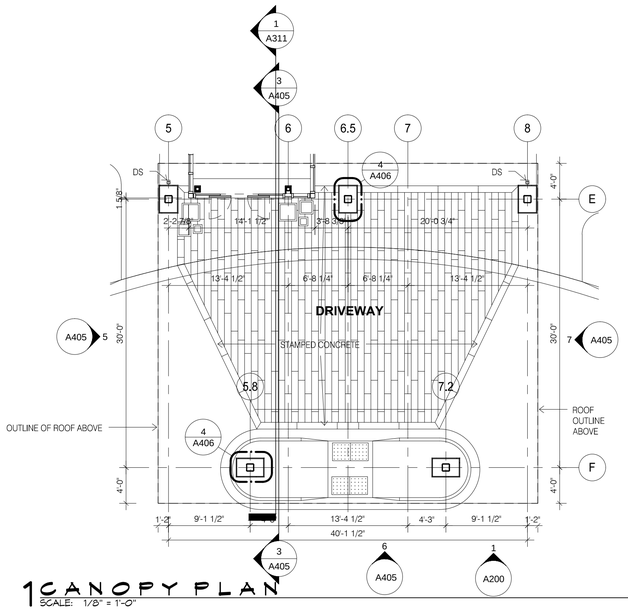


1 CANOPY PLAN
SCALE: 1/8" = 1'-0"

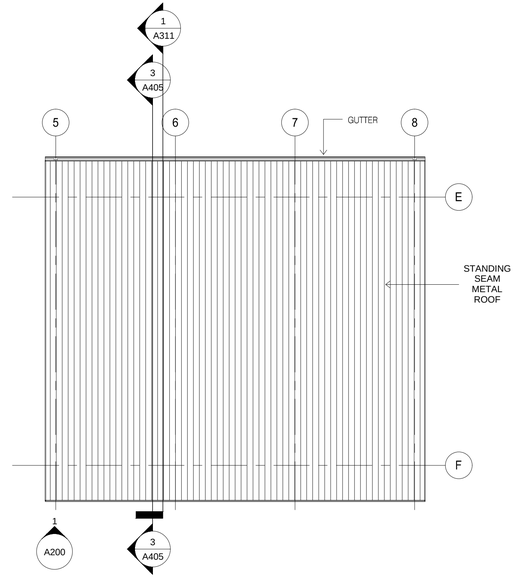


2 CANOPY ROOF PLAN
SCALE: 1/8" = 1'-0"

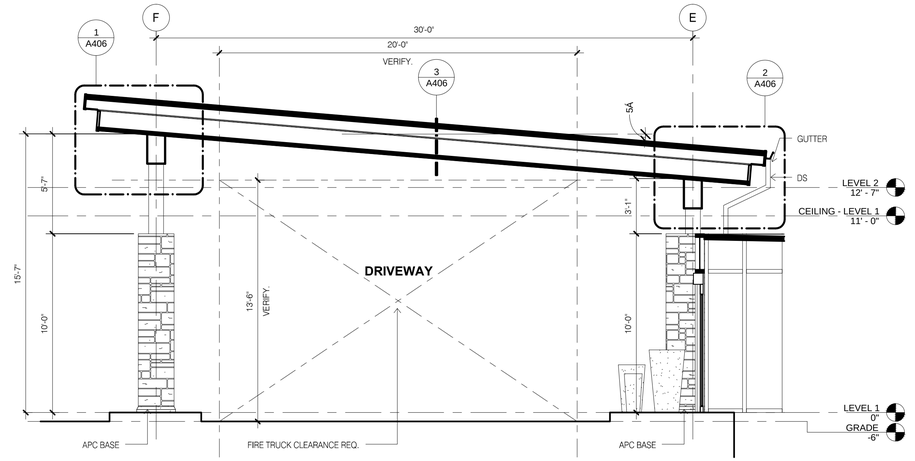


3 CANOPY SECTION
SCALE: 1/4" = 1'-0"

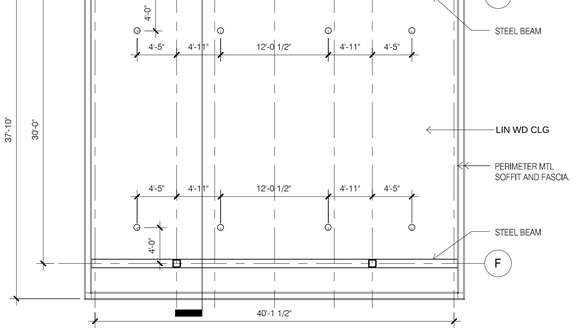


4 CANOPY RCP
SCALE: 1/8" = 1'-0"

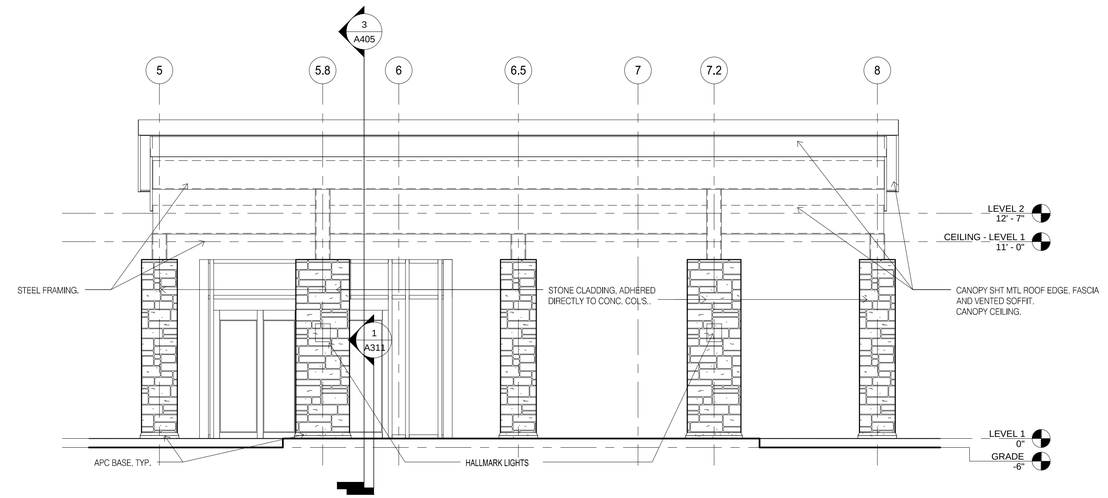

6 CANOPY - SOUTH ELEVATION
SCALE: 1/4" = 1'-0"

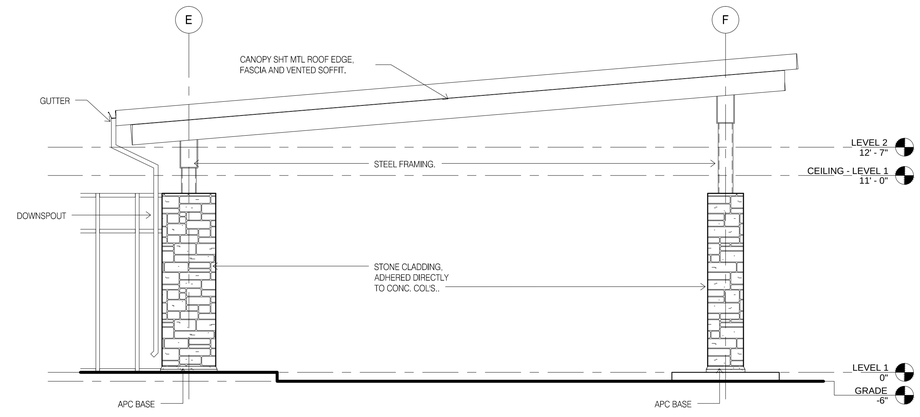

5 CANOPY - WEST ELEVATION
SCALE: 1/4" = 1'-0"

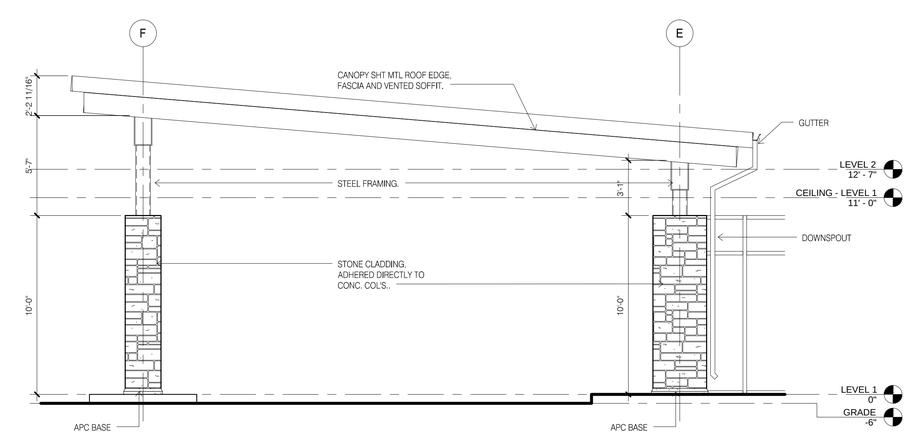

7 CANOPY - EAST ELEVATION
SCALE: 1/4" = 1'-0"

DAMMON ENGINEERING, INC.
LOUISIANA & MISSISSIPPI
www.dammonengineering.com
info@dammonengineering.com
PH: 985.649.5832
Chief Engineer: Brian Mistich, PE
5540 Cleary Trail
Slidell, LA 70458

REVISIONS

#	DESCRIPTION	DATE

SEAL:

LOCATION NUMBER: 16777
IN CODE: BTRJC

HOLIDAY INN EXPRESS

MIKE DESAI
SHADY PARK DRIVE LOT 9
DENHAM SPRINGS, LA

JOB No:	2321	DATE:	06-15-17
DRAWN BY:	JASH	CHECKED BY:	CKD

The ideas, concepts and designs presented in these plans are the property of Dammon Engineering, Inc. and shall remain the property of Dammon Engineering, Inc. and shall not be used in whole or part without written permission and appropriate compensation to Dammon Engineering, Inc. for any project not specifically prepared for this client. The drawings are not to be changed or copied in any form or manner whatsoever nor are they to be assigned to any third party without first obtaining the expressed written permission and consent of Dammon Engineering, Inc.


SHEET TITLE:
CANOPY PLANS AND ELE

DRAWING NUMBER:
A405


SHEET No: - of #

FILE NAME: J:_Holm Homes\2321 - Mike Desai - Holiday Inn Express DS\Drawings\Current Drawings\A405 CANOPY PLANS AND ELE.dwg PLOT DATE & TIME: Tuesday, November 14, 2017 4:16:18 PM


FILE NAME: J:\--- Holds--Delete\2321--- Mike Desai --- Holiday Inn Express (SD)\Drawings\Current Drawings\A406_CANOPY CONSTRUCTION DETS.dwg PLOT DATE & TIME: Tuesday, November 14, 2017 4:05:24 PM

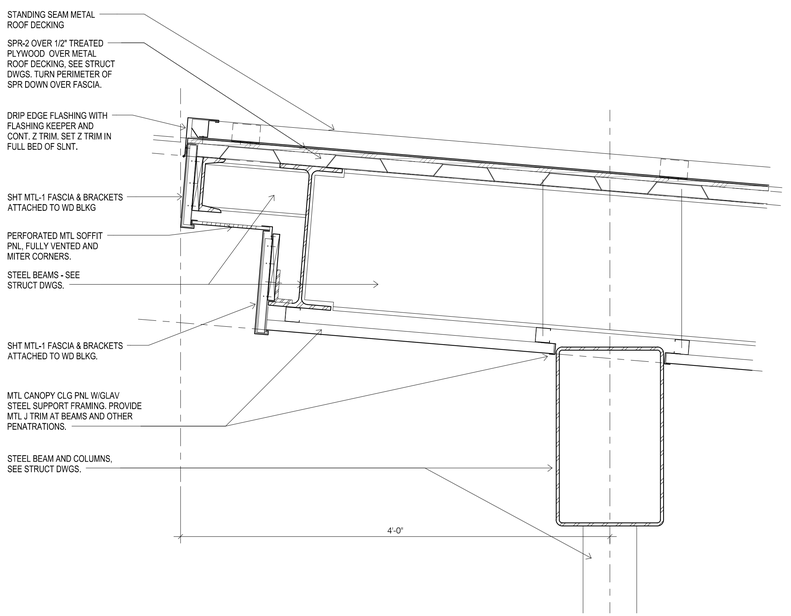


1 CANOPY EDGE HIGH END
SCALE: 1 1/2" = 1'-0"

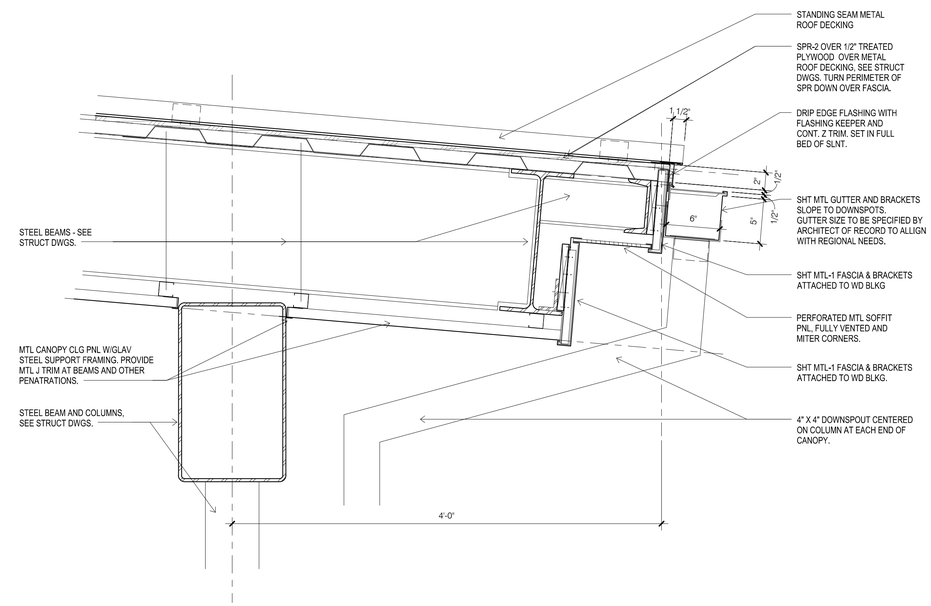


2 CANOPY EDGE LOW END
SCALE: 1 1/2" = 1'-0"

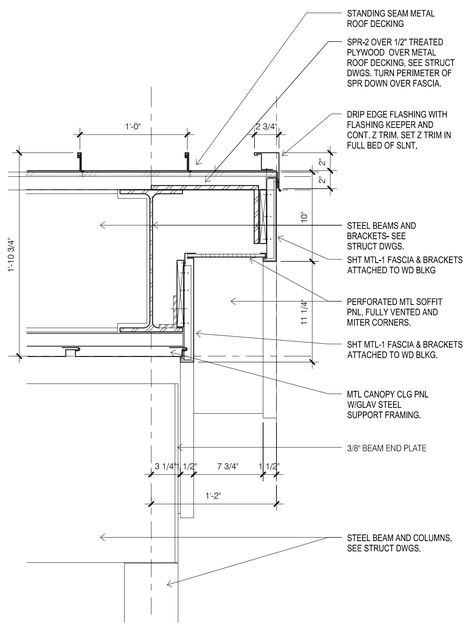

3 CANOPY EDGE
SCALE: 1 1/2" = 1'-0"

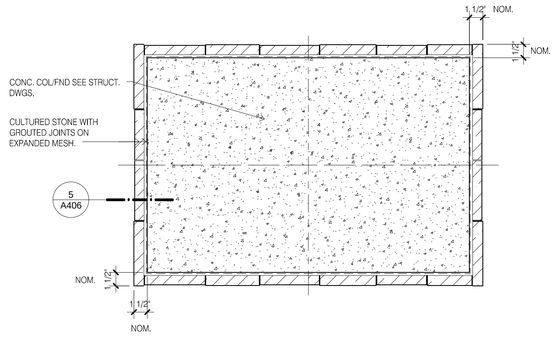

4 CANOPY COLUMN PLAN
SCALE: 1 1/2" = 1'-0"

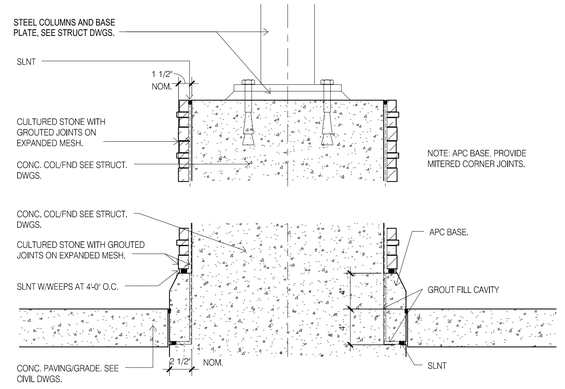

5 CANOPY COLUMN SECTION
SCALE: 1 1/2" = 1'-0"

DAMMON ENGINEERING, INC.
LOUISIANA & MISSISSIPPI
www.dammonengineering.com
info@dammonengineering.com
PH: 985.641.8382
Chief Engineer: Brian Mistich, PE
554 Old Spanish Trail
Slidell, LA 70458

#	DESCRIPTION	DATE
	REVISIONS	

SEAL:

LOCATION NUMBER: 16777
INN CODE: BTRJC
HOLIDAY INN EXPRESS
MIKE DESAI
SHADY PARK DRIVE LOT 9
DENHAM SPRINGS, LA

JOB No:	2321
DRAWN BY:	JASM
DATE:	06-15-17
CHECKED BY:	CKD

The ideas, designs, and drawings as instruments of service, indicated on these documents are the property of Dammon Engineering, Inc. and are not to be used in any way without the permission of Dammon Engineering, Inc. Dammon Engineering, Inc. shall retain all common law, statutory and other reserved rights, including the copyright thereto. Dammon Engineering, Inc. shall not be responsible for any modifications made to these documents by any party other than Dammon Engineering, Inc. Dammon Engineering, Inc. shall not be responsible for any use of these documents on any other project without written consent of Dammon Engineering, Inc.


SHEET TITLE:
CANOPY CONSTRUCTION DETS

DRAWING NUMBER:
A406


SHEET No: - of #

FILE NAME: J:\1- Holiday Inn\2321 - Mike Desai - Holiday Inn Express (SS)\Drawing\Current Drawings\A408 DUMPSTER PLAN DETS.dwg PLOT DATE & TIME: Tuesday, November 14, 2017 4:18:33 PM


NOTE:
SIZE AND CONFIGURATION TO BE VERIFIED AND FINALIZED
BY OWNERS TRASH AND RECYCLING DUMPSTER SIZES.

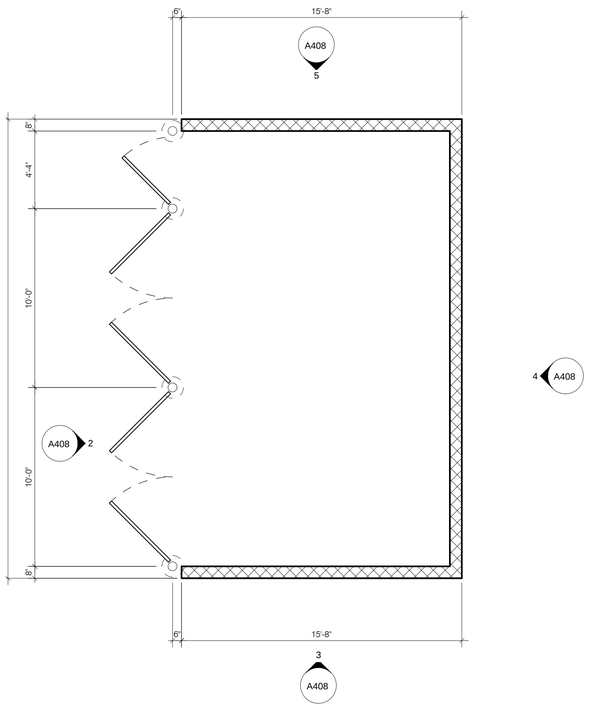


1 GARBAGE AND RECYCLING ENCLOSER PLAN
SCALE: 1/4" = 1'-0"

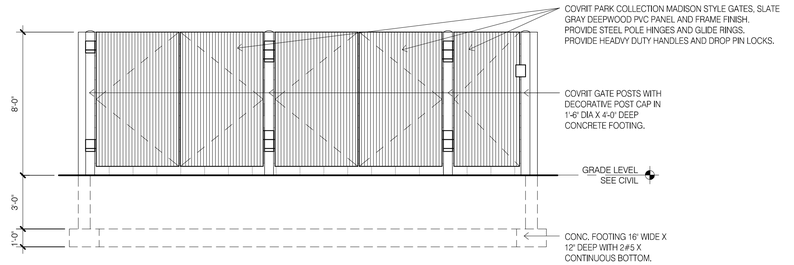


2 GARBAGE ENCLOSER-EAST
SCALE: 1/4" = 1'-0"

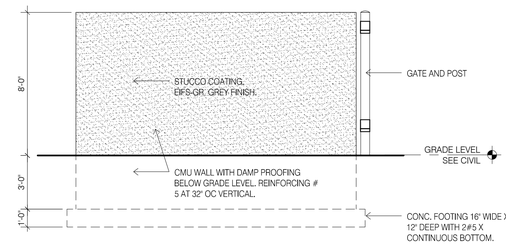

3 GARBAGE ENCLOSER-SOUTH
SCALE: 1/4" = 1'-0"

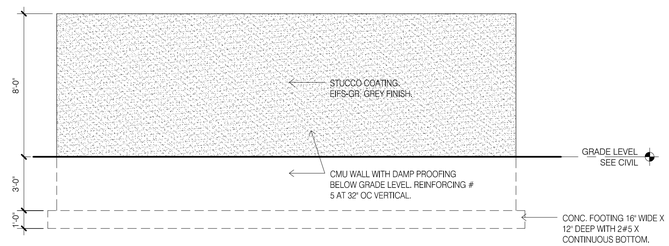

4 GARBAGE ENCLOSER-WEST
SCALE: 1/4" = 1'-0"

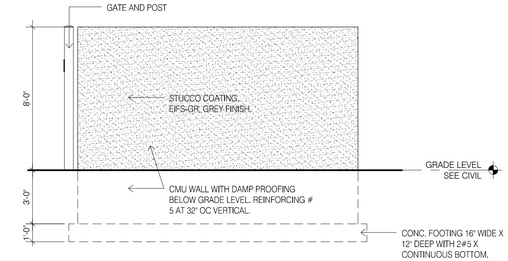

5 GARBAGE ENCLOSER-NORTH
SCALE: 1/4" = 1'-0"

DAMMON ENGINEERING, INC.
LOUISIANA & MISSISSIPPI
www.dammonengineering.com
info@dammonengineering.com
PH: 985.649.3502
Chief Engineer: Brian Mistich, PE
534 Old Spanish Trail
Slidell, LA 70458

REVISIONS

#	DESCRIPTION	DATE

SEAL:

LOCATION NUMBER: 16777
INN CODE: BTRJC

HOLIDAY INN EXPRESS

MIKE DESAI
SHADY PARK DRIVE LOT 9
DENHAM SPRINGS, LA

JOB No:	2321
DRAWN BY:	JAG-M
DATE:	06-15-17
CHECKED BY:	CKD

All plans, specifications and drawings prepared by architect and his consultants are instruments of service and shall remain the property of the architect and his consultants whether the project for which they are made is executed or not. They are not to be used by the owner on other projects or extensions to this project except by agreement in writing and with appropriate compensation to the architect and his consultants. Visual contact with these drawings shall constitute prima facie evidence of the acceptance of these restrictions.

SHEET TITLE:
DUMPSTERS PLAN DETS

DRAWING NUMBER:
A408

SHEET No: - of #

FILE_NAME: J:__Holiday Inn Express 2017__Mike Desai - Holiday Inn Express 2017\Drawings\Current Drawings\A410_QR_KING_STANDARD.dwg, 11/07 DATE & TIME: Tuesday, November 14, 2017 4:54:45 PM

REFLECTED CEILING PLAN LEGEND

FLUORESCENT LIGHT (2'-0"x4'-0")		EXIT LIGHT		RETURN/EXHAUST GRILLE	
FLUORESCENT LIGHT (2'-0"x2'-0")		ACCESS PANEL (1'-0"x1'-0" UNO)	AP	LINEAR DIFFUSER	
DOWNLIGHT		SMOKE DETECTORS	SD	SUPPLY AIR DIFFUSER	SPR.
PENDANT LIGHT		SPEAKERS	S	SPRINKLER HEADS WALL MOUNT	
WALL WASH LIGHT		FIRE ALARM/HORN/STROBE	F	SPRINKLER HEADS	
STRIP LIGHTS (RACK AND HEADBOARDS)		CEILING LIGHT		ACCESS PANEL	
WALL MOUNT LIGHT		CEILING FAN			

REFLECTED CEILING PLAN NOTES


1) LEVEL 1 GYB-RC CEILING AT 11'-0" IS CONTINUOUS, WITH THE EXCEPTION OF ENCLOSING STEEL BEAMS AND LOAD BEARING WALLS, ABOVE ALL ACT AND GYB-CLG CEILINGS.
2) LEVELS 2, 3 AND 4 GYB CLG CEILING AT 8'-0" IS CONTINUOUS ABOVE ACT CEILINGS WITH THE EXCEPTION OF LOAD BEARING WALLS.
3) REFER TO MEP DWGS FOR ADDITIONAL LIGHT, HVAC AND PLUMBING FIXTURE TYPES AND SPECIFICATIONS.
4) SEE ENLARGED GUESTROOM PLANS FOR MORE INFORMATION.
5) AP: PROVIDE JL INDUSTRIES 12" X 12" FDWB - FIRE-RATED & INSULATED CONCEALED FRAME ACCESS PANEL WITH WALLBOARD BEAD. THOSE SHOWN ON THE PLANS ARE EXPOSED, IN ADDITION TO THESE SHOWN PROVIDE ACCESS PANELS IN THE RATED HORIZONTAL FLOOR ASSEMBLY ABOVE ACT CEILINGS AND WALLS WHERE REQUIRED BY MECH AND ELEC. PAINT TO MATCH WALL OR CEILING.
6) RECESSED LIGHT AND OTHER FIXTURES PENETRATING RATED HORIZONTAL FLOOR/CEILING ASSEMBLY REQUIRES GYB HOUSING. SEE A760/15.

ENLARGED PLAN GENERAL NOTES:


1. SEE SHEET A400 FOR TYPICAL MOUNTING HEIGHTS.
2. SEE ARCHITECTURAL MANUAL FOR FINISHES, MATERIAL AND BUILDING AND BATHROOM ACCESSORY SPECIFICATIONS.
3. PAINT MAY BE SUBSTITUED FOR WALLCOVERING, SEE SPECIFICATIONS.
4. SEE ELECTRICAL DRAWINGS FOR ADDITIONAL HEARING IMPARED ROOM DEVICES.
5. PROVIDE BACKING AND BLOCKING FOR EQUIPMENT AND FURNITURE AS REQUIRED BY MANUFACTURER.
6. FOR PROJECTS REQUIRING HARDWIRED INTERNET CONNECTION, LOCATE DATA OUTLET UNDER DESK ON THE EXTERIOR WALL SIDE.
7. SEE FFE PLANS FOR FFE INFORMATION.

SUBSTITUTION LIST


SPECIFIED	APPROVED FOR SUBSTITUTION
EXG-WC1	EXG-PT1
EXG-WC2	EXG-PT1 OR EXG-AK1
EXG-WC3	EXG-PT4 OR EXG-AK2
EXG-WC4	EXG-PT5 OR EXG-AK3
EXG-VF1	EXG-T1
EXG-B1	EXG-B5

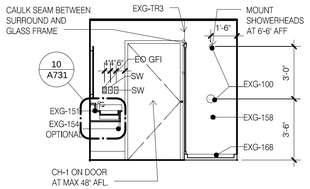


13 BATH DOOR
SCALE: 1/4" = 1'-0"

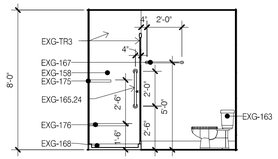


11 BATH TOILET
SCALE: 1/4" = 1'-0"

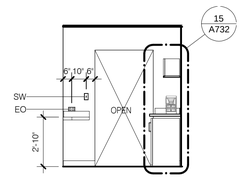


9 SLIDING DOOR
SCALE: 1/4" = 1'-0"

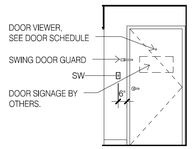


7 ENTRY DOOR
SCALE: 1/4" = 1'-0"

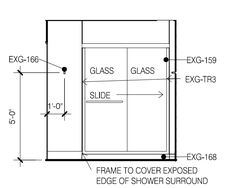


14 BATH SHOWER
SCALE: 1/4" = 1'-0"

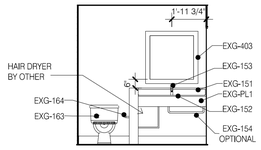


12 BATH VANITY
SCALE: 1/4" = 1'-0"

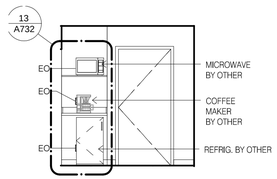


10 REFRESHMENTS
SCALE: 1/4" = 1'-0"

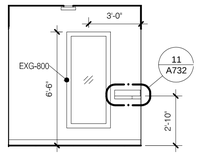


8 ENTRY MIRROR
SCALE: 1/4" = 1'-0"

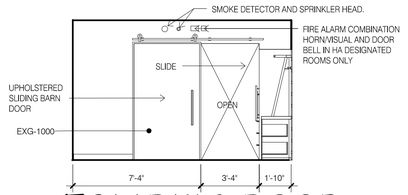


5 SLIDING DOOR
SCALE: 1/4" = 1'-0"

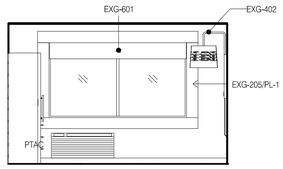


4 WINDOW
SCALE: 1/4" = 1'-0"

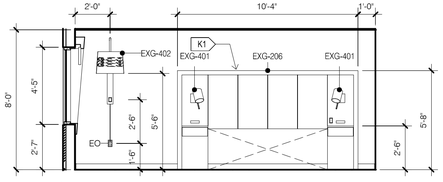


3 BED
SCALE: 1/4" = 1'-0"

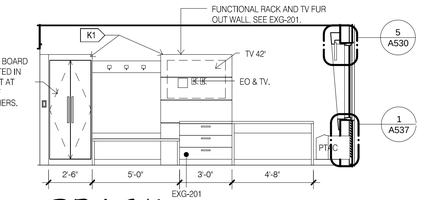


2 RACK
SCALE: 1/4" = 1'-0"

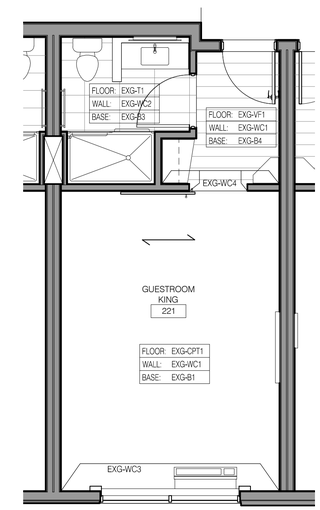


16 FINISHES
SCALE: 1/4" = 1'-0"

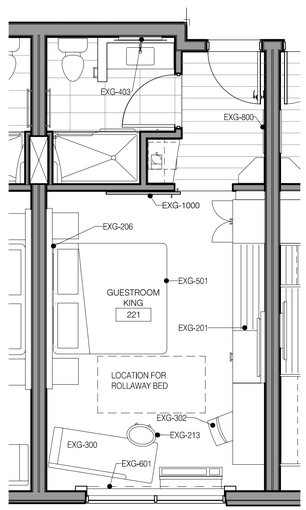

15 FFE
SCALE: 1/4" = 1'-0"

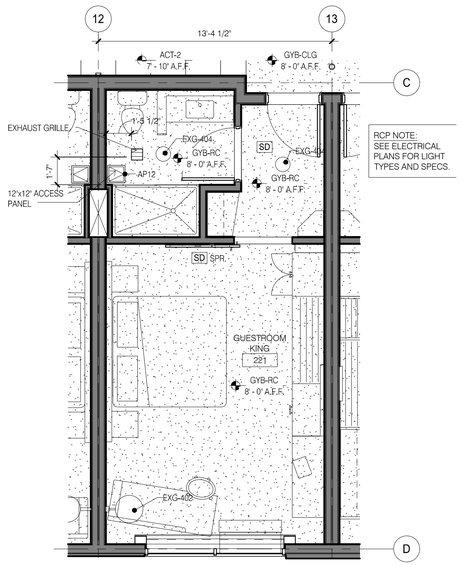

6 RCP
SCALE: 1/4" = 1'-0"

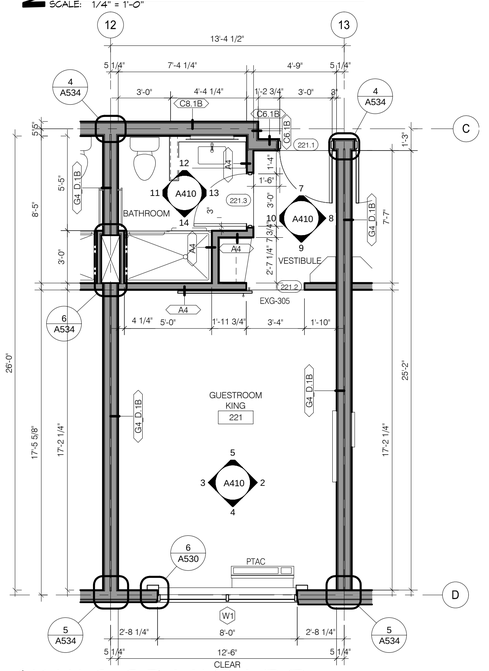

1 KING STANDARD
SCALE: 1/4" = 1'-0"

DAMMON ENGINEERING, INC.
LOUISIANA & MISSISSIPPI
www.dammonengineering.com
info@dammonengineering.com
PH: 985.649.5832
Chief Engineer: Brian Mistich, PE
554 Old Spanish Trail
Slidell, LA 70458

REVISIONS

#	DESCRIPTION	DATE

SEAL:

LOCATION NUMBER: 16177
IN CODE: BTRJC

HOLIDAY INN EXPRESS

MIKE DESAI
SHADY PARK DRIVE, LOT 9
DENHAM SPRINGS, LA

JOB No:	DATE:	CHECKED BY:
2321	06-15-17	CHD
DRAWN BY:		
JAGM		

All plans and specifications, ideas and arrangements represented thereon are and shall remain the property of Dammon Engineering, and no part thereof shall be copied, disclosed to others or used in connection with any work or project other than the specific project for which they have been prepared and developed without written consent of Dammon Engineering. Visual contact with these plans and specifications shall constitute prima facie evidence of the acceptance of these restrictions.

SHEET TITLE:
GUESTROOM KING STANDARD

DRAWING NUMBER:

A410

SHEET No: - of #

REFLECTED CEILING PLAN LEGEND

FLUORESCENT LIGHT (2'-0"x4'-0")		EXIT LIGHT		RETURN/EXHAUST GRILLE	
FLUORESCENT LIGHT (2'-0"x2'-0")		ACCESS PANEL (1'-0"x1'-0" UNO)	AP	LINEAR DIFFUSER	
DOWNLIGHT		SMOKE DETECTORS	SD	SUPPLY AIR DIFFUSER	
PENDANT LIGHT		SPEAKERS	S	SPRINKLER HEADS WALL MOUNT	SPR.
WALL WASH LIGHT		FIRE ALARM/HORN/STROBE	F	SPRINKLER HEADS	
STRIP LIGHTS (RACK AND HEADBOARDS)		CEILING LIGHT		ACCESS PANEL	
WALL MOUNT LIGHT		CEILING FAN			

REFLECTED CEILING PLAN NOTES


1) LEVEL 1 GYB-RC CEILING AT 11'-0" IS CONTINUOUS, WITH THE EXCEPTION OF ENCLOSING STEEL BEAMS AND LOAD BEARING WALLS, ABOVE ALL ACT AND GYB-CLG CEILINGS.
2) LEVELS 2, 3 AND 4 GYB CLG CEILING AT 8'-0" IS CONTINUOUS ABOVE ACT CEILINGS WITH THE EXCEPTION OF LOAD BEARING WALLS.
3) REFER TO MEP DWGS FOR ADDITIONAL LIGHT, HVAC AND PLUMBING FIXTURE TYPES AND SPECIFICATIONS.
4) SEE ENLARGED GUESTROOM PLANS FOR MORE INFORMATION.
5) AP, PROVIDE JL INDUSTRIES 12" X 12" FDWB - FIRE-RATED & INSULATED CONCEALED FRAME ACCESS PANEL WITH WALLBOARD BEAD, THOSE SHOWN ON THE PLANS ARE EXPOSED, IN ADDITION TO THESE SHOWN PROVIDE ACCESS PANELS IN THE RATED HORIZONTAL FLOOR ASSEMBLY ABOVE ACT CEILINGS AND WALLS WHERE REQUIRED BY MECH AND ELEC. PAINT TO MATCH WALL OR CEILING.
6) RECESSED LIGHT AND OTHER FIXTURES PENETRATING RATED HORIZONTAL FLOOR/CEILING ASSEMBLY REQUIRES GYB HOUSING. SEE A760/15.

ENLARGED PLAN GENERAL NOTES:


1. SEE SHEET A400 FOR TYPICAL MOUNTING HEIGHTS.
2. SEE ARCHITECTURAL MANUAL FOR FINISHES, MATERIAL AND BUILDING AND BATHROOM ACCESSORY SPECIFICATIONS.
3. PAINT MAY BE SUBSTITUED FOR WALLCOVERING. SEE SPECIFICATIONS.
4. SEE ELECTRICAL DRAWINGS FOR ADDITIONAL HEARING IMPARED ROOM DEVICES.
5. PROVIDE BACKING AND BLOCKING FOR EQUIPMENT AND FURNITURE AS REQUIRED BY MANUFACTURER.
6. FOR PROJECTS REQUIRING HARDWIRED INTERNET CONNECTION, LOCATE DATA OUTLET UNDER DESK ON THE EXTERIOR WALL SIDE.
7. SEE FFE PLANS FOR FFE INFORMATION.

SUBSTITUTION LIST


SPECIFIED	APPROVED FOR SUBSTITUTION
EXG-WC1	EXG-PT1
EXG-WC2	EXG-PT1 OR EXG-AK1
EXG-WC3	EXG-PT4 OR EXG-AK2
EXG-WC4	EXG-PT5 OR EXG-AK3
EXG-VF1	EXG-T1
EXG-B1	EXG-B5

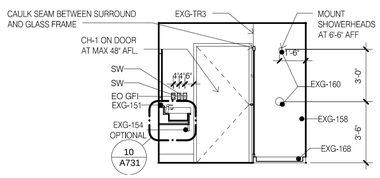


13 BATH DOOR
SCALE: 1/4" = 1'-0"

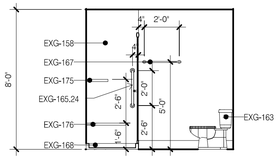


11 BATH TOILET
SCALE: 1/4" = 1'-0"

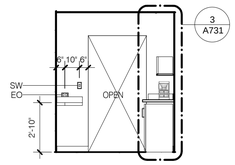


9 SLIDING DOOR
SCALE: 1/4" = 1'-0"

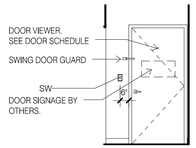


7 ENTRY DOOR
SCALE: 1/4" = 1'-0"

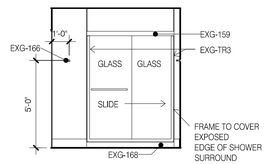


14 BATH SHOWER
SCALE: 1/4" = 1'-0"

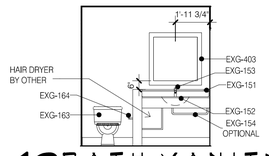


12 BATH VANITY
SCALE: 1/4" = 1'-0"

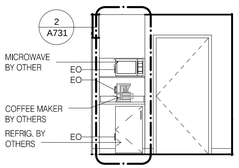


10 REFRESHMENTS
SCALE: 1/4" = 1'-0"

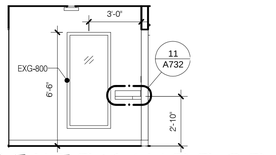


8 ENTRY MIRROR
SCALE: 1/4" = 1'-0"

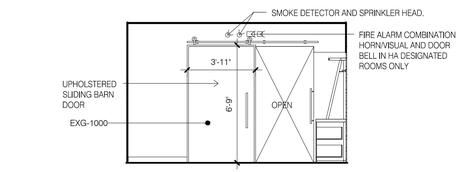


5 SLIDING DOOR
SCALE: 1/4" = 1'-0"

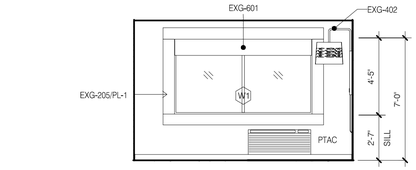


4 WINDOW
SCALE: 1/4" = 1'-0"

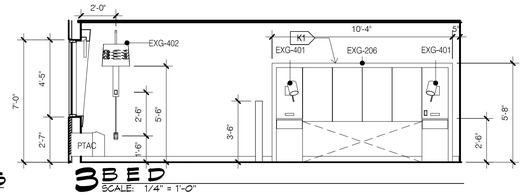


3 BED
SCALE: 1/4" = 1'-0"

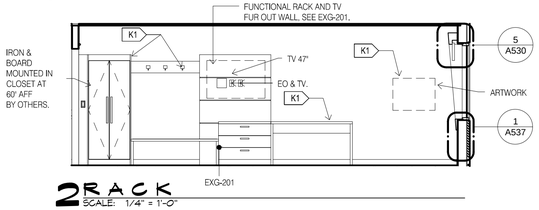


2 RACK
SCALE: 1/4" = 1'-0"

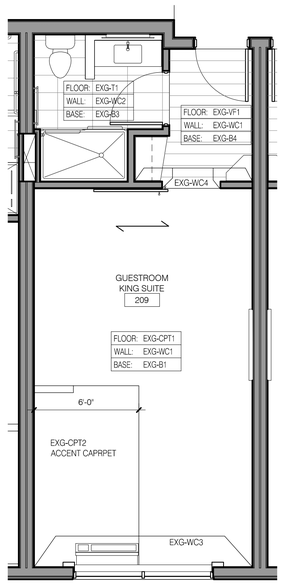


16 FINISHES
SCALE: 1/4" = 1'-0"

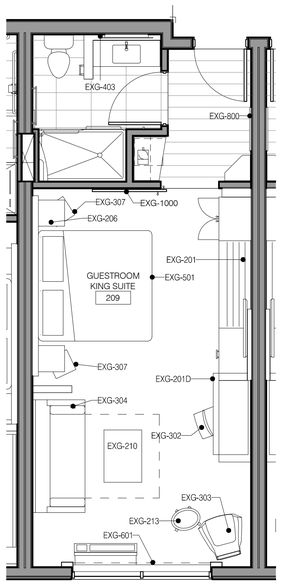

15 FFE
SCALE: 1/4" = 1'-0"

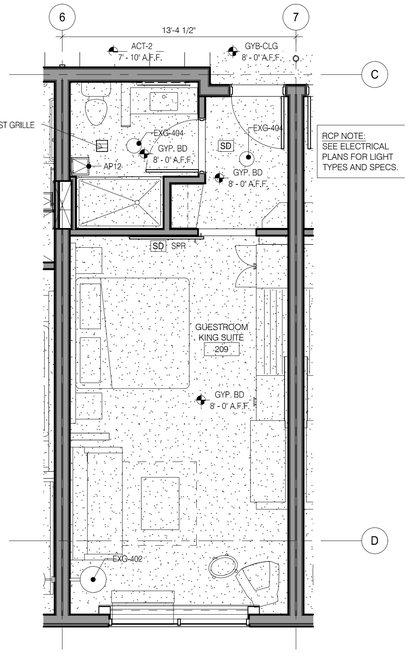

6 RCP
SCALE: 1/4" = 1'-0"

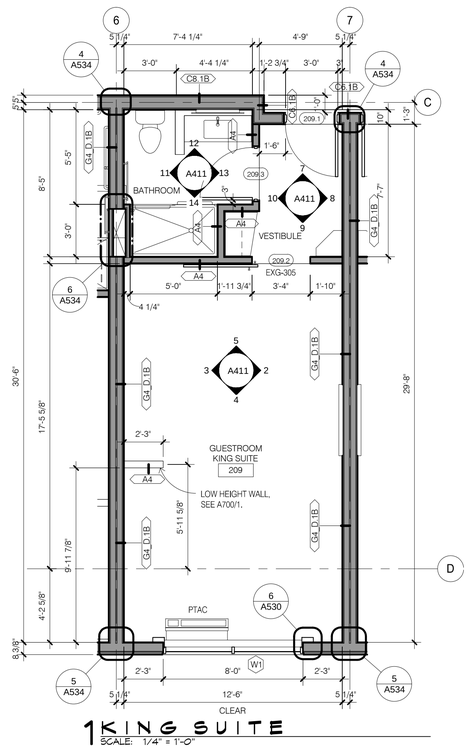

1 KING SUITE
SCALE: 1/4" = 1'-0"

DAMMON ENGINEERING, INC.
LOUISIANA & MISSISSIPPI
www.dammonengineering.com
info@dammonengineering.com
PH: 985.649.5832
Chief Engineer: Brian Mistich, PE
554 Old Spanish Trail
Slidell, LA 70458

#	DESCRIPTION	DATE
	REVISIONS	

SEAL:

LOCATION NUMBER: 16777
INN CODE: BTRLC
HOLIDAY INN EXPRESS
MIKE DESAI
SHADY PARK DRIVE LOT 9
DENHAM SPRINGS, LA

JOB No:	2321
DRAWN BY:	JASH
DATE:	06-15-17
CHECKED BY:	CKD

THE ARCHITECTURAL WORKS, AS INSTRUMENTS OF SERVICE, ARE AND SHALL REMAIN THE PROPERTY OF DAMMON ENGINEERING, INC. THE USE AND RE-USE OF THESE DRAWINGS AND SPECIFICATIONS SHALL BE RESTRICTED TO THE ORIGINAL SITE FOR WHICH THEY WERE PREPARED AND PUBLICATION THEREOF SHALL BE LIMITED TO SUCH USE ONLY. RE-USE, UNAUTHORIZED PUBLICATION OR ALTERATION WITHOUT THE WRITTEN CONSENT OF DAMMON ENGINEERING, INC. SHALL BE AT THE USER'S RISK AND WITHOUT LIABILITY TO DAMMON ENGINEERING, INC. © 2017 DAMMON ENGINEERING, INC.

SHEET TITLE:
GUESTROOM KING SUITE

DRAWING NUMBER:
A411

SHEET No: - of #

FILE NAME: J:_Holiday Inn\2321 - Mike Desai - Holiday Inn Express 3D\Drawings\Current Drawings\A411 GR.DWG SUITE.dwg - PLOT DATE & TIME - Tuesday, November 14, 2017 4:54:8 PM

FILE_NAME: J:_Holiday Inn Express_970\Drawings\Current Drawings\A412 QB KING SUITE ACC.dwg, BLUE DATE & TIME: Tuesday, November 14, 2017 4:18:55 PM

REFLECTED CEILING PLAN LEGEND

FLUORESCENT LIGHT (2'-0"x4'-0")		EXIT LIGHT		RETURN/EXHAUST GRILLE	
FLUORESCENT LIGHT (2'-0"x2'-0")		ACCESS PANEL (1'-0"x1'-0" UNO)	AP	LINEAR DIFFUSER	
DOWNLIGHT		SMOKE DETECTORS	SD	SUPPLY AIR DIFFUSER	
PENDANT LIGHT		SPEAKERS	S	SPRINKLER HEADS WALL MOUNT	SPR.
WALL WASH LIGHT		FIRE ALARM/HORN/STROBE	F	SPRINKLER HEADS	
STRIP LIGHTS (RACK AND HEADBOARDS)		CEILING LIGHT		ACCESS PANEL	
WALL MOUNT LIGHT		CEILING FAN			

REFLECTED CEILING PLAN NOTES


1) LEVEL 1 GYB-RC CEILING AT 11'-0" IS CONTINUOUS, WITH THE EXCEPTION OF ENCLOSING STEEL BEAMS AND LOAD BEARING WALLS, ABOVE ALL ACT AND GYB-CLG CEILINGS.
2) LEVELS 2, 3 AND 4 GYB CLG CEILING AT 8'-0" IS CONTINUOUS ABOVE ACT CEILINGS WITH THE EXCEPTION OF LOAD BEARING WALLS.
3) REFER TO MEP DWGS FOR ADDITIONAL LIGHT, HVAC AND PLUMBING FIXTURE TYPES AND SPECIFICATIONS.
4) SEE ENLARGED GUESTROOM PLANS FOR MORE INFORMATION.
5) AP, PROVIDE JL INDUSTRIES 12" X 12" FDWB - FIRE-RATED & INSULATED CONCEALED FRAME ACCESS PANEL WITH WALLBOARD BEAD. THOSE SHOWN ON THE PLANS ARE EXPOSED, IN ADDITION TO THESE SHOWN PROVIDE ACCESS PANELS IN THE RATED HORIZONTAL FLOOR ASSEMBLY ABOVE ACT CEILINGS AND WALLS WHERE REQUIRED BY MECH AND ELEC. PAINT TO MATCH WALL OR CEILING.
6) RECESSED LIGHT AND OTHER FIXTURES PENETRATING RATED HORIZONTAL FLOOR/CEILING ASSEMBLY REQUIRES GYB HOUSING. SEE A760/15.

ENLARGED PLAN GENERAL NOTES:


1. SEE SHEET A400 FOR TYPICAL MOUNTING HEIGHTS.
2. SEE ARCHITECTURAL MANUAL FOR FINISHES, MATERIAL AND BUILDING AND BATHROOM ACCESSORY SPECIFICATIONS.
3. PAINT MAY BE SUBSTITUED FOR WALLCOVERING, SEE SPECIFICATIONS.
4. SEE ELECTRICAL DRAWINGS FOR ADDITIONAL HEARING IMPARED ROOM DEVICES.
5. PROVIDE BACKING AND BLOCKING FOR EQUIPMENT AND FURNITURE AS REQUIRED BY MANUFACTURER.
6. FOR PROJECTS REQUIRING HARDWIRED INTERNET CONNECTION, LOCATE DATA OUTLET UNDER DESK ON THE EXTERIOR WALL SIDE.
7. SEE FFE PLANS FOR FFE INFORMATION.

SUBSTITUTION LIST


SPECIFIED	APPROVED FOR SUBSTITUTION
EXG-WC1	EXG-PT1
EXG-WC2	EXG-PT1 OR EXG-AK1
EXG-WC3	EXG-PT4 OR EXG-AK2
EXG-WC4	EXG-PT5 OR EXG-AK3
EXG-VF1	EXG-T1
EXG-B1	EXG-B5

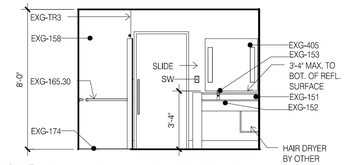


13 BATH DOOR
SCALE: 1/4" = 1'-0"

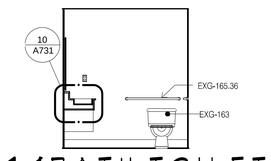


14 BATH TOILET
SCALE: 1/4" = 1'-0"

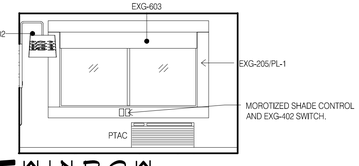


5 WINDOW
SCALE: 1/4" = 1'-0"

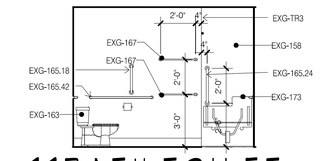


11 BATH TOILET
SCALE: 1/4" = 1'-0"

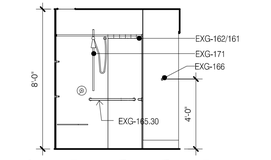


12 BATHTUB
SCALE: 1/4" = 1'-0"

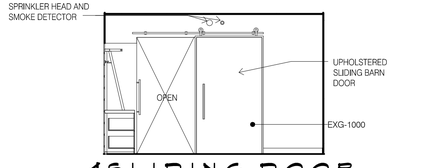


4 SLIDING DOOR
SCALE: 1/4" = 1'-0"

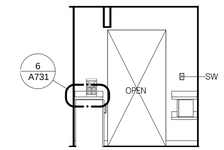


9 SLIDING DOOR
SCALE: 1/4" = 1'-0"

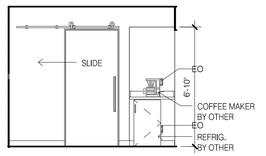


10 REFRESHMENTS
SCALE: 1/4" = 1'-0"

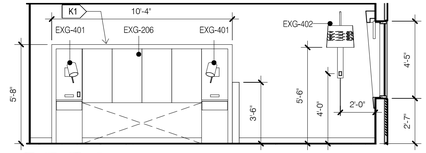


3 BED
SCALE: 1/4" = 1'-0"

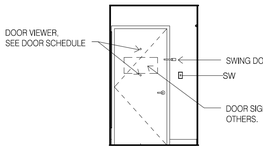


7 ENTRY DOOR
SCALE: 1/4" = 1'-0"

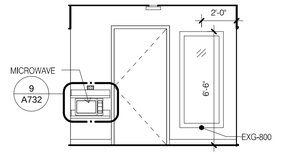


8 ENTRY MIRROR
SCALE: 1/4" = 1'-0"

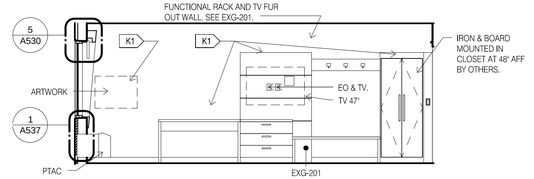


2 RACK
SCALE: 1/4" = 1'-0"

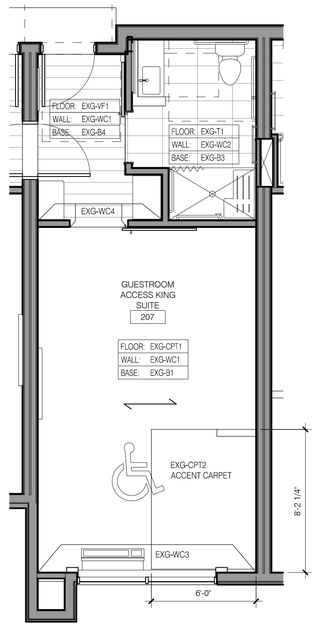


16 FINISHES
SCALE: 1/4" = 1'-0"

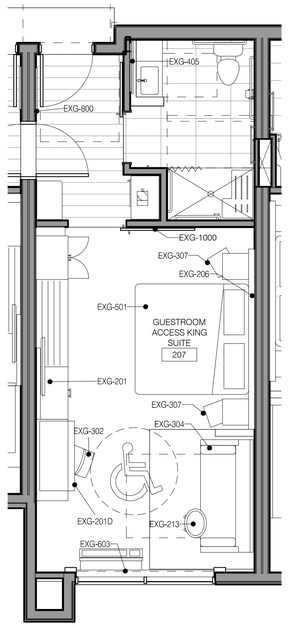

15 FFE
SCALE: 1/4" = 1'-0"

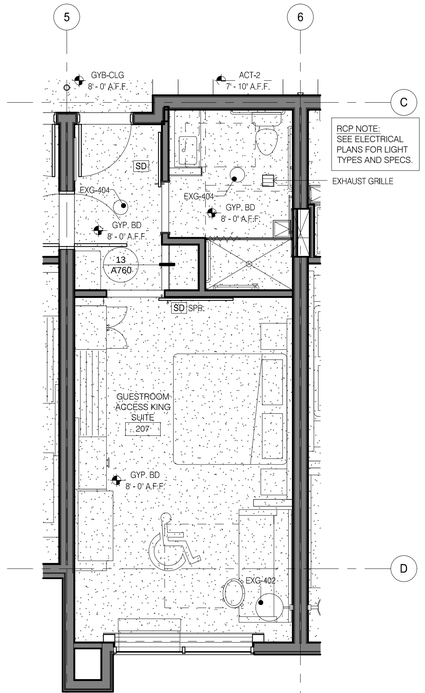

6 RCP
SCALE: 1/4" = 1'-0"

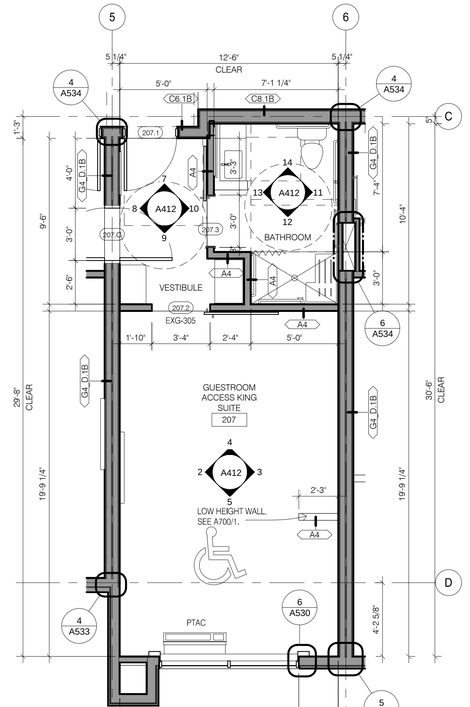

1 KING SUITE ACCESSIBLE
SCALE: 1/4" = 1'-0"

DAMMON ENGINEERING, INC.
LOUISIANA & MISSISSIPPI
www.dammonengineering.com
info@dammonengineering.com
PH: 985.649.5832
Chief Engineer: Brian Mistich, PE
554 Old Spanish Trail
Slidell, LA 70458

REVISIONS

#	DESCRIPTION	DATE

SEAL:

LOCATION NUMBER: 16777
IN CODE: BTRJC

HOLIDAY INN EXPRESS

MIKE DESAI
SHADY PARK DRIVE LOT 9
DENHAM SPRINGS, LA

JOB No:	2321	DATE:	06-15-17
DRAWN BY:	JASM	CHECKED BY:	CKD

© 2017 DAMMON ENGINEERING, INC. ALL RIGHTS RESERVED. THIS PLAN AND SPECIFICATION, AS AN INSTRUMENT OF SERVICE IS AND SHALL REMAIN THE PROPERTY OF DAMMON ENGINEERING, AND SHALL NOT BE USED IN WHOLE OR IN PART FOR ANY OTHER PROJECT WITHOUT THE WRITTEN AUTHORIZATION OF DAMMON ENGINEERING. VISUAL CONTACT WITH THESE PLANS SHALL CONSTITUTE PRIMA FACIE EVIDENCE OF ACCEPTANCE OF THESE RESTRICTIONS.

SHEET TITLE:
GUESTROOM KING SUITE ACCESSIBLE

DRAWING NUMBER:

A412

SHEET No: - of #

FILE NAME: J:_Holiday Homes\2321 - Alta Loop - Holiday Inn Express (DI)\Drawings\Current Drawings\A413 GR XWIDE @ STAIRS.dwg - PLOT DATE & TIME: Tuesday, November 14, 2017 4:17:04 PM

REFLECTED CEILING PLAN NOTES


1) LEVEL 1 GYB-RC CEILING AT 11'-0" IS CONTINUOUS, WITH THE EXCEPTION OF ENCLOSING STEEL BEAMS AND LOAD BEARING WALLS, ABOVE ALL ACT AND GYB-CLG CEILINGS.
2) LEVELS 2, 3 AND 4 GYB CLG CEILING AT 8'-0" IS CONTINUOUS ABOVE ACT CEILINGS WITH THE EXCEPTION OF LOAD BEARING WALLS.
3) REFER TO MEP DWGS FOR ADDITIONAL LIGHT, HVAC AND PLUMBING FIXTURE TYPES AND SPECIFICATIONS.
4) SEE ENLARGED GUESTROOM PLANS FOR MORE INFORMATION.
5) AP, PROVIDE JL INDUSTRIES 12" X 12" FDWB - FIRE-RATED & INSULATED CONCEALED FRAME ACCESS PANEL WITH WALLBOARD BEAD. THOSE SHOWN ON THE PLANS ARE EXPOSED, IN ADDITION TO THESE SHOWN PROVIDE ACCESS PANELS IN THE RATED HORIZONTAL FLOOR ASSEMBLY ABOVE ACT CEILINGS AND WALLS WHERE REQUIRED BY MECH AND ELEC. PAINT TO MATCH WALL OR CEILING.
6) RECESSED LIGHT AND OTHER FIXTURES PENETRATING RATED HORIZONTAL FLOOR/CEILING ASSEMBLY REQUIRES GYB HOUSING. SEE A760/15.

ENLARGED PLAN GENERAL NOTES:


1. SEE SHEET A400 FOR TYPICAL MOUNTING HEIGHTS.
2. SEE ARCHITECTURAL MANUAL FOR FINISHES, MATERIAL AND BUILDING AND BATHROOM ACCESSORY SPECIFICATIONS.
3. PAINT MAY BE SUBSTITUTED FOR WALLCOVERING. SEE SPECIFICATIONS.
4. SEE ELECTRICAL DRAWINGS FOR ADDITIONAL HEARING IMPARED ROOM DEVICES.
5. PROVIDE BACKING AND BLOCKING FOR EQUIPMENT AND FURNITURE AS REQUIRED BY MANUFACTURER.
6. FOR PROJECTS REQUIRING HARDWIRED INTERNET CONNECTION, LOCATE DATA OUTLET UNDER DESK ON THE EXTERIOR WALL SIDE.
7. SEE FFE PLANS FOR FFE INFORMATION.

SUBSTITUTION LIST


SPECIFIED	APPROVED FOR SUBSTITUTION
EXG-WC1	EXG-PT1
EXG-WC2	EXG-PT1 OR EXG-AK1
EXG-WC3	EXG-PT4 OR EXG-AK2
EXG-WC4	EXG-PT5 OR EXG-AK3
EXG-VF1	EXG-T1
EXG-B1	EXG-B5

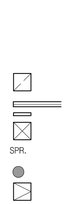


13 BATH SHOWER
SCALE: 1/4" = 1'-0"

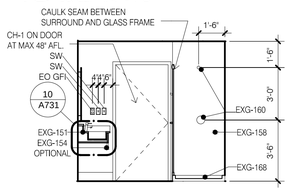


11 BATH DOOR
SCALE: 1/4" = 1'-0"

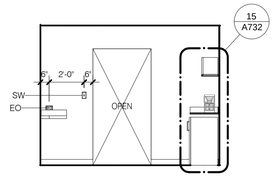


9 SLIDING DOOR
SCALE: 1/4" = 1'-0"

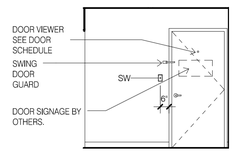


7 ENTRY DOOR
SCALE: 1/4" = 1'-0"

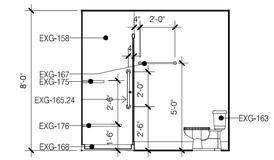


14 BATH TOILET
SCALE: 1/4" = 1'-0"

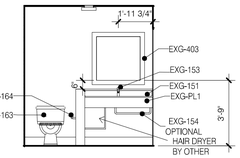


12 BATH VANITY
SCALE: 1/4" = 1'-0"

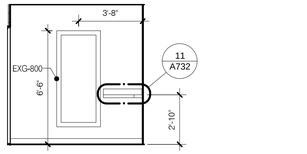


10 ENTRY MIRROR
SCALE: 1/4" = 1'-0"

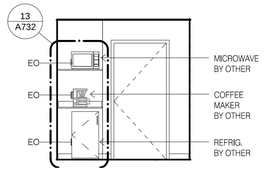


8 REFRESHMENTS
SCALE: 1/4" = 1'-0"

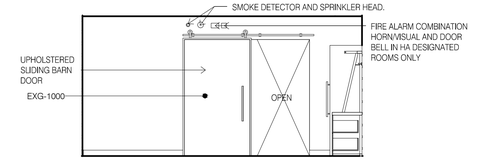


5 SLIDING DOOR
SCALE: 1/4" = 1'-0"

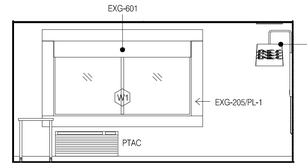


4 WINDOW
SCALE: 1/4" = 1'-0"

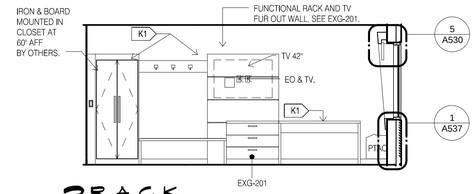


3 RACK
SCALE: 1/4" = 1'-0"

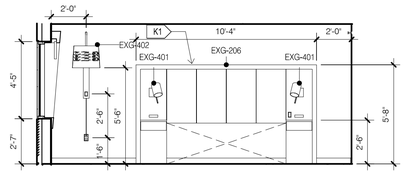


2 BED
SCALE: 1/4" = 1'-0"

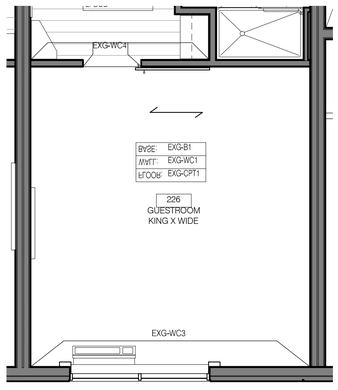


16 FINISHES
SCALE: 1/4" = 1'-0"

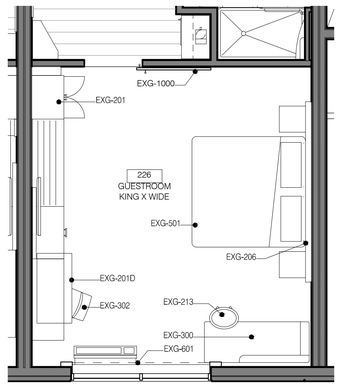

15 FFE
SCALE: 1/4" = 1'-0"

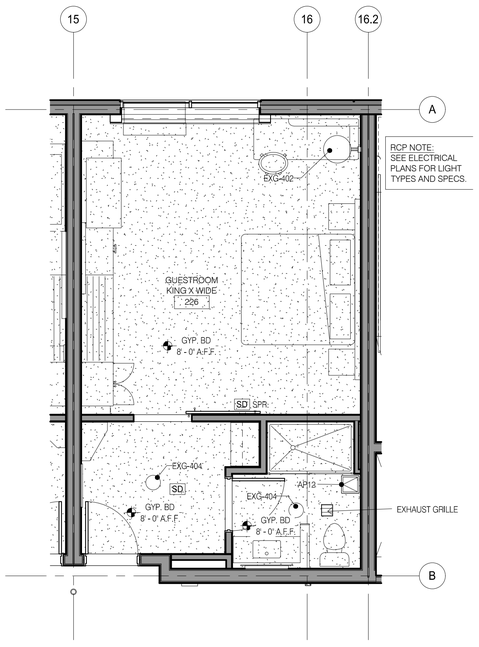

6 RCP
SCALE: 1/4" = 1'-0"

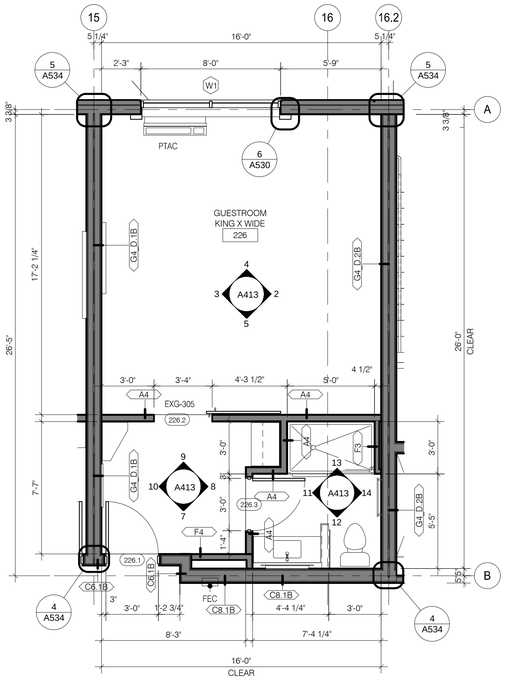

1 KING X-WIDE
SCALE: 1/4" = 1'-0"

DAMMON ENGINEERING, INC.
LOUISIANA & MISSISSIPPI
www.dammonengineering.com
info@dammonengineering.com
PH: 985.649.5832
Chief Engineer: Brian Mistich, PE
534 Old Spanish Trail
Slidell, LA 70458

#	DESCRIPTION	DATE

REVISIONS

SEAL:

LOCATION NUMBER: 16777
INN CODE: BTRJC

HOLIDAY INN EXPRESS

MIKE DESAI
SHADY PARK DRIVE LOT 9
DENHAM SPRINGS, LA

All plans and specifications, ideas, designs and arrangements indicated or represented thereby are and shall remain the property of Dammon Engineering, and are not to be used in whole or in part for any other project without the written permission of Dammon Engineering. The owner's rights have been limited to one set of reproducible prints for use in the construction of this project by the owner's contractors and subcontractors. Any unauthorized use, reuse or modification of these plans and specifications without the written consent of Dammon Engineering will be at the owner's sole risk and without liability to Dammon Engineering.

JOB No:	2321	DATE:	06-15-17
DRAWN BY:	JASM	CHECKED BY:	CKD

SHEET TITLE:
GR XWIDE AT STAIRS 2

DRAWING NUMBER:
A413

SHEET No: - of #

FILE NAME: J:\--- Holiday Inn\2321 - Alta Desai --- Holiday Inn Express, DS\Drawings\Current Drawings\A414 QB_HND_XWDE_ADA.dwg, PLOT DATE & TIME: Tuesday, November 14, 2017 4:17:10 PM

REFLECTED CEILING PLAN LEGEND

FLUORESCENT LIGHT (2'-0"x4'-0")		EXIT LIGHT		RETURN/EXHAUST GRILLE	
FLUORESCENT LIGHT (2'-0"x2'-0")		ACCESS PANEL (1'-0"x1'-0" UNO)	AP	LINEAR DIFFUSER	
DOWNLIGHT		SMOKE DETECTORS	SD	SUPPLY AIR DIFFUSER	
PENDANT LIGHT		SPEAKERS	S	SPRINKLER HEADS WALL MOUNT	SPR.
WALL WASH LIGHT		FIRE ALARM/HORN/STROBE	F	SPRINKLER HEADS	
STRIP LIGHTS (RACK AND HEADBOARDS)		CEILING LIGHT		ACCESS PANEL	
WALL MOUNT LIGHT		CEILING FAN			

REFLECTED CEILING PLAN NOTES


1) LEVEL 1 GYB-RC CEILING AT 11'-0" IS CONTINUOUS, WITH THE EXCEPTION OF ENCLOSING STEEL BEAMS AND LOAD BEARING WALLS. ABOVE ALL ACT AND GYB-CLG CEILINGS.
2) LEVELS 2, 3 AND 4 GYB CLG CEILING AT 8'-0" IS CONTINUOUS ABOVE ACT CEILINGS WITH THE EXCEPTION OF LOAD BEARING WALLS.
3) REFER TO MEP DWGS FOR ADDITIONAL LIGHT, HVAC AND PLUMBING FIXTURE TYPES AND SPECIFICATIONS.
4) SEE ENLARGED GUESTROOM PLANS FOR MORE INFORMATION.
5) AP, PROVIDE JL INDUSTRIES 12" X 12" FDWB - FIRE-RATED & INSULATED CONCEALED FRAME ACCESS PANEL WITH WALLBOARD BEAD. THOSE SHOWN ON THE PLANS ARE EXPOSED, IN ADDITION TO THESE SHOWN PROVIDE ACCESS PANELS IN THE RATED HORIZONTAL FLOOR ASSEMBLY ABOVE ACT CEILINGS AND WALLS WHERE REQUIRED BY MECH AND ELEC. PAINT TO MATCH WALL OR CEILING.
6) RECESSED LIGHT AND OTHER FIXTURES PENETRATING RATED HORIZONTAL FLOOR/CEILING ASSEMBLY REQUIRES GYB HOUSING. SEE A760/15.

ENLARGED PLAN GENERAL NOTES:


1. SEE SHEET A400 FOR TYPICAL MOUNTING HEIGHTS.
2. SEE ARCHITECTURAL MANUAL FOR FINISHES, MATERIAL AND BUILDING AND BATHROOM ACCESSORY SPECIFICATIONS.
3. PAINT MAY BE SUBSTITUED FOR WALLCOVERING, SEE SPECIFICATIONS.
4. SEE ELECTRICAL DRAWINGS FOR ADDITIONAL HEARING IMPARED ROOM DEVICES.
5. PROVIDE BACKING AND BLOCKING FOR EQUIPMENT AND FURNITURE AS REQUIRED BY MANUFACTURER.
6. FOR PROJECTS REQUIRING HARDWIRED INTERNET CONNECTION, LOCATE DATA OUTLET UNDER DESK ON THE EXTERIOR WALL SIDE.
7. SEE FFE PLANS FOR FFE INFORMATION.

SUBSTITUTION LIST


SPECIFIED	APPROVED FOR SUBSTITUTION
EXG-WC1	EXG-PT1
EXG-WC2	EXG-PT1 OR EXG-AK1
EXG-WC3	EXG-PT4 OR EXG-AK2
EXG-WC4	EXG-PT5 OR EXG-AK3
EXG-VF1	EXG-T1
EXG-B1	EXG-B5

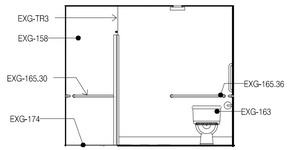


13 BATH TOILET
SCALE: 1/4" = 1'-0"

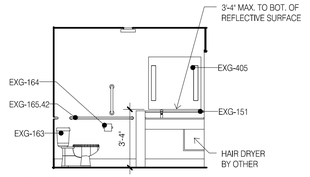


14 BATH VANITY
SCALE: 1/4" = 1'-0"

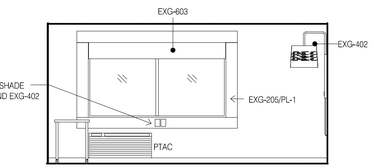


5 WINDOW
SCALE: 1/4" = 1'-0"

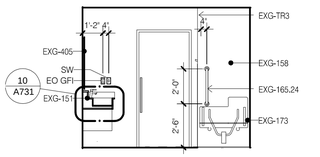


11 BATH DOOR
SCALE: 1/4" = 1'-0"

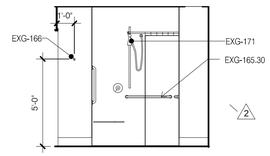


12 BATHTUB
SCALE: 1/4" = 1'-0"

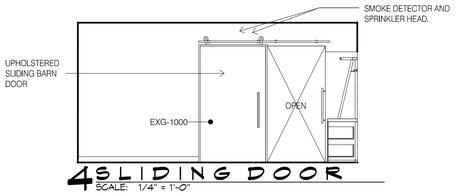


4 SLIDING DOOR
SCALE: 1/4" = 1'-0"

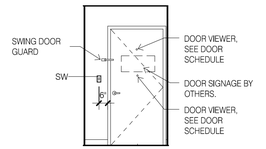


9 ENTRY DOOR
SCALE: 1/4" = 1'-0"

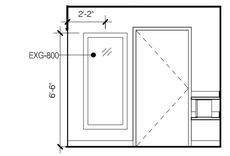


10 ENTRY MIRROR
SCALE: 1/4" = 1'-0"

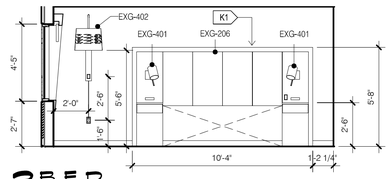


3 BED
SCALE: 1/4" = 1'-0"

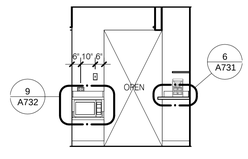


7 SLIDING DOOR
SCALE: 1/4" = 1'-0"

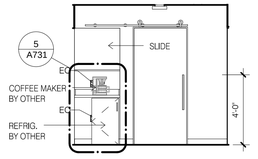


8 REFRESHMENTS
SCALE: 1/4" = 1'-0"

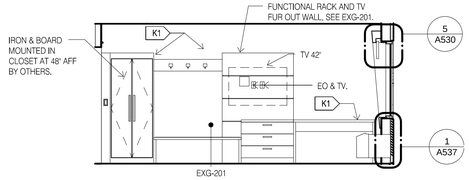


2 RACK
SCALE: 1/4" = 1'-0"

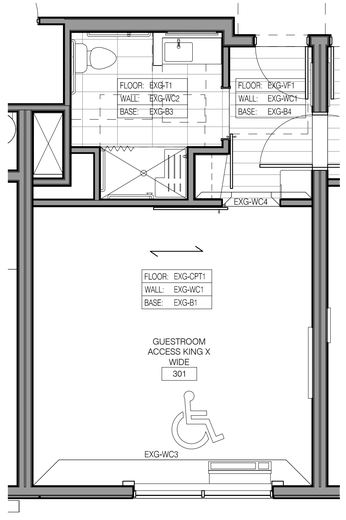


16 FINISHES
SCALE: 1/4" = 1'-0"

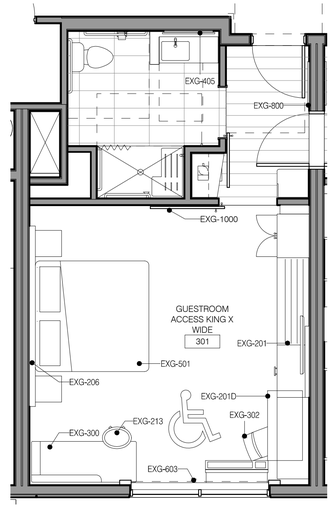

15 FFE
SCALE: 1/4" = 1'-0"

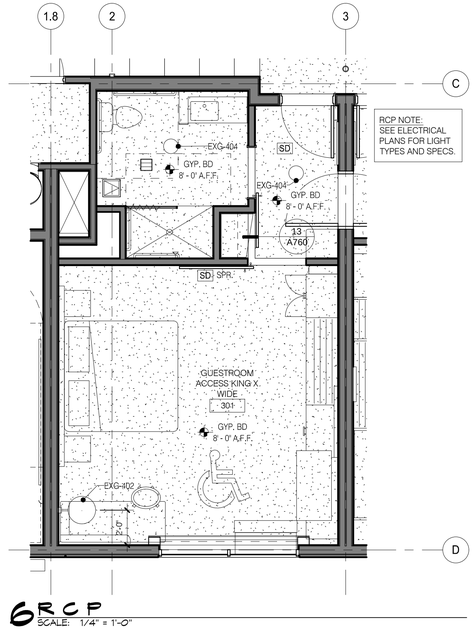

6 RCP
SCALE: 1/4" = 1'-0"

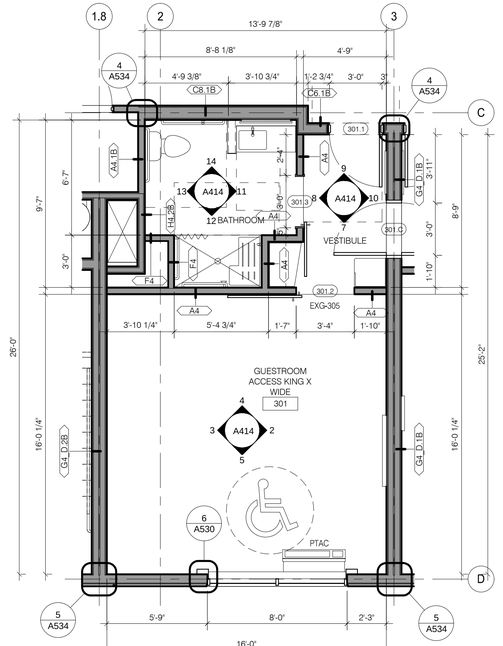

1 KING X-WIDE ACCESSIBLE
SCALE: 1/4" = 1'-0"

DAMMON ENGINEERING, INC.
LOUISIANA & MISSISSIPPI
www.dammonengineering.com
info@dammonengineering.com
PH: 985.649.5832
Chief Engineer: Brian Mistich, PE
554 Old Spanish Trail
Slidell, LA 70458

#	DESCRIPTION	REVISIONS	DATE

SEAL:

LOCATION NUMBER: 16777
INN CODE: BTRJC
HOLIDAY INN EXPRESS
MIKE DESAI
SHADY PARK DRIVE LOT 9
DENHAM SPRINGS, LA

JOB No:	DATE:
2321	06-15-17
DRAWN BY:	CHECKED BY:
JAGM	CKD

All plans and specifications, ideas, designs and arrangements represented thereon are and shall remain the property of Dammon Engineering, and no part thereof shall be copied, disclosed to others or used in connection with any work or project other than the specific project for which they have been prepared and developed without written consent of Dammon Engineering. Visual contact with these plans and specifications shall constitute prima facie evidence of the acceptance of these restrictions.

SHEET TITLE:
GUESTROOM KING X-WIDE ACCESSIBLE

DRAWING NUMBER:
A414

SHEET No: - of #

FILE_NAME: J:_Active Projects\2321 - Mike Desa - Holiday Inn Express RD\Drawings\Current Drawings\A415_GR_KING_WIDE @ STAIR.dwg - PLOT DATE & TIME: - Tuesday, November 14, 2017 4:17:18 PM

REFLECTED CEILING PLAN LEGEND

FLUORESCENT LIGHT (2'-0"x4'-0")		EXIT LIGHT		RETURN/EXHAUST GRILLE	
FLUORESCENT LIGHT (2'-0"x2'-0")		ACCESS PANEL (1'-0"x1'-0" UNO)	AP	LINEAR DIFFUSER	
DOWNLIGHT		SMOKE DETECTORS	SD	SUPPLY AIR DIFFUSER	
PENDANT LIGHT		SPEAKERS	S	SPRINKLER HEADS WALL MOUNT	SPR.
WALL WASH LIGHT		FIRE ALARM/HORN/STROBE	F	SPRINKLER HEADS	
STRIP LIGHTS (RACK AND HEADBOARDS)		CEILING LIGHT		ACCESS PANEL	
WALL MOUNT LIGHT		CEILING FAN			

REFLECTED CEILING PLAN NOTES


1) LEVEL 1 GYB-RC CEILING AT 11'-0" IS CONTINUOUS, WITH THE EXCEPTION OF ENCLOSING STEEL BEAMS AND LOAD BEARING WALLS, ABOVE ALL ACT AND GYB-CLG CEILINGS.
2) LEVELS 2, 3, AND 4 GYB CLG CEILING AT 8'-0" IS CONTINUOUS ABOVE ACT CEILINGS WITH THE EXCEPTION OF LOAD BEARING WALLS.
3) REFER TO MEP DWGS FOR ADDITIONAL LIGHT, HVAC AND PLUMBING FIXTURE TYPES AND SPECIFICATIONS.
4) SEE ENLARGED GUESTROOM PLANS FOR MORE INFORMATION.
5) AP, PROVIDE JL INDUSTRIES 12" X 12" FDWB - FIRE-RATED & INSULATED CONCEALED FRAME ACCESS PANEL WITH WALLBOARD BEAD. THOSE SHOWN ON THE PLANS ARE EXPOSED. IN ADDITION TO THESE SHOWN PROVIDE ACCESS PANELS IN THE RATED HORIZONTAL FLOOR ASSEMBLY ABOVE ACT CEILINGS AND WALLS WHERE REQUIRED BY MECH AND ELEC. PAINT TO MATCH WALL OR CEILING.
6) RECESSED LIGHT AND OTHER FIXTURES PENETRATING RATED HORIZONTAL FLOOR/CEILING ASSEMBLY REQUIRES GYB HOUSING, SEE A760/15.

ENLARGED PLAN GENERAL NOTES:


1. SEE SHEET A400 FOR TYPICAL MOUNTING HEIGHTS.
2. SEE ARCHITECTURAL MANUAL FOR FINISHES, MATERIAL AND BUILDING AND BATHROOM ACCESSORY SPECIFICATIONS.
3. PAINT MAY BE SUBSTITUED FOR WALLCOVERING. SEE SPECIFICATIONS.
4. SEE ELECTRICAL DRAWINGS FOR ADDITIONAL HEARING IMPARED ROOM DEVICES.
5. PROVIDE BACKING AND BLOCKING FOR EQUIPMENT AND FURNITURE AS REQUIRED BY MANUFACTURER.
6. FOR PROJECTS REQUIRING HARDWIRED INTERNET CONNECTION, LOCATE DATA OUTLET UNDER DESK ON THE EXTERIOR WALL SIDE.
7. SEE FFE PLANS FOR FFE INFORMATION.

SUBSTITUTION LIST


SPECIFIED	APPROVED FOR SUBSTITUTION
EXG-WC1	EXG-PT1
EXG-WC2	EXG-PT1 OR EXG-AK1
EXG-WC3	EXG-PT4 OR EXG-AK2
EXG-WC4	EXG-PT5 OR EXG-AK3
EXG-VF1	EXG-T1
EXG-B1	EXG-B5

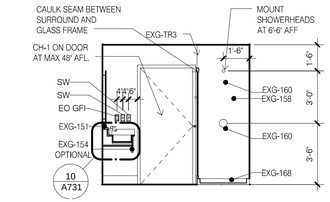


13 BATH DOOR
SCALE: 1/4" = 1'-0"

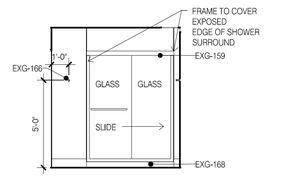


14 BATH SHOWER
SCALE: 1/4" = 1'-0"

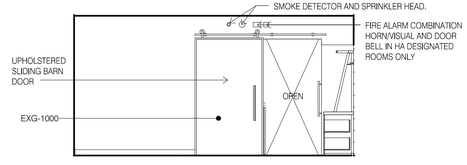


5 SLIDING DOOR
SCALE: 1/4" = 1'-0"

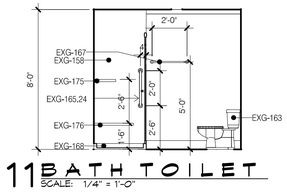


11 BATH TOILET
SCALE: 1/4" = 1'-0"

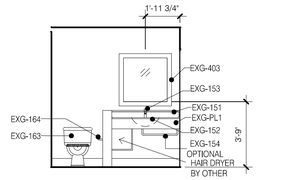


12 BATH VANITY
SCALE: 1/4" = 1'-0"

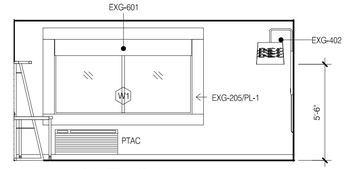


4 WINDOW
SCALE: 1/4" = 1'-0"

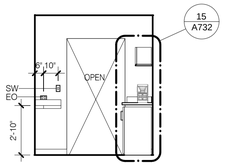


9 SLIDING DOOR
SCALE: 1/4" = 1'-0"

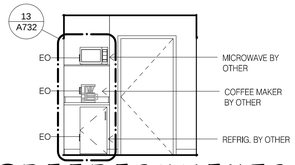


10 REFRESHMENTS
SCALE: 1/4" = 1'-0"

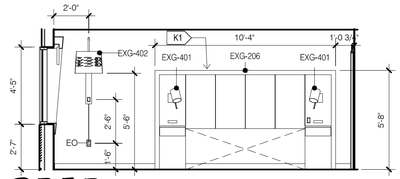


3 BED
SCALE: 1/4" = 1'-0"

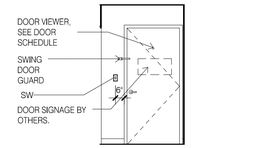


7 ENTRY DOOR
SCALE: 1/4" = 1'-0"

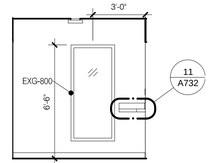


8 ENTRY MIRROR
SCALE: 1/4" = 1'-0"

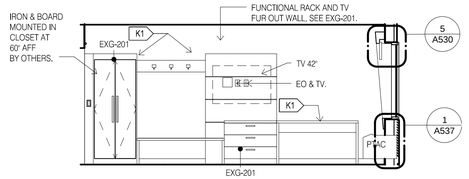


2 RACK
SCALE: 1/4" = 1'-0"

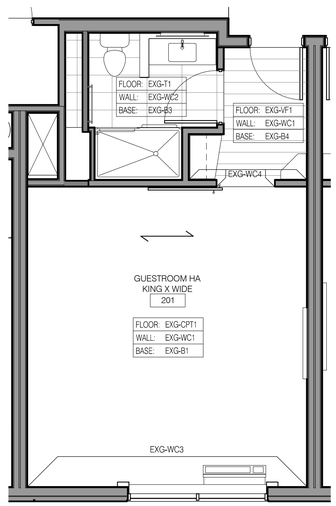


16 FINISHES
SCALE: 1/4" = 1'-0"

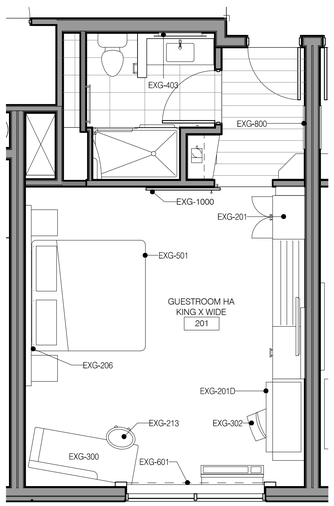

15 FFE
SCALE: 1/4" = 1'-0"

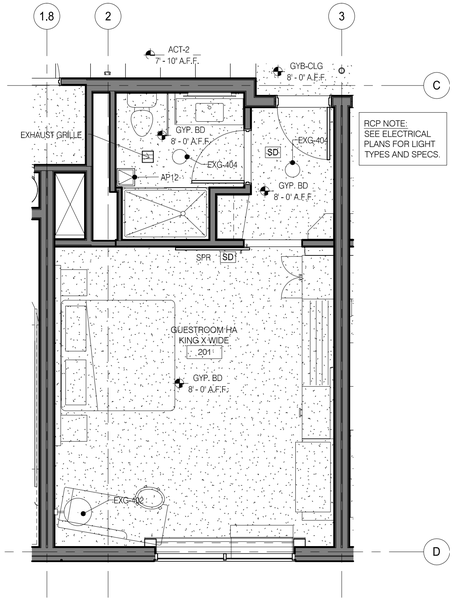

6 RCP
SCALE: 1/4" = 1'-0"

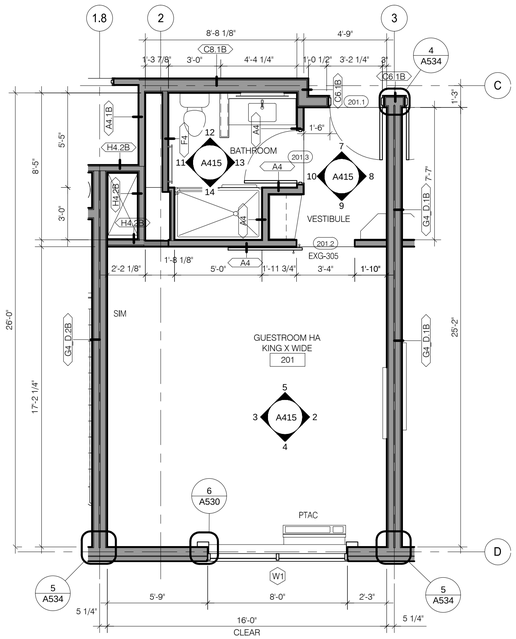

1 KING X-WIDE
SCALE: 1/4" = 1'-0"

DAMMON ENGINEERING, INC.
LOUISIANA & MISSISSIPPI
www.dammonengineering.com
info@dammonengineering.com
PH: 985.649.5832
Chief Engineer: Brian Mistich, PE
554 Old Spanish Trail
Slidell, LA 70458

#	DESCRIPTION	REVISIONS	DATE

SEAL:

LOCATION NUMBER: 16177
INN CODE: BTRJC
HOLIDAY INN EXPRESS

MIKE DESA
SHADY PARK DRIVE LOT 9
DENHAM SPRINGS, LA

THESE PLANS AND SPECIFICATIONS ARE INSTRUMENTS OF SERVICE AND ARE PROPERTY OF DAMMON ENGINEERING, INC. AND SHALL REMAIN THE PROPERTY OF DAMMON ENGINEERING, INC. WHETHER THE PROJECT FOR WHICH THEY ARE MADE IS EXECUTED OR NOT. THEY ARE NOT TO BE CHANGED OR COPIED IN ANY FORM OR MANNER WHATSOEVER, NOR ARE THEY TO BE ASSIGNED TO ANY THIRD PARTY, WITHOUT FIRST OBTAINING THE EXPRESS WRITTEN PERMISSION AND CONSENT OF DAMMON ENGINEERING, INC. ANY UNAUTHORIZED USE OF THESE PLANS AND SPECIFICATIONS SHALL BE AT THE SOLE RISK AND RESPONSIBILITY OF THE USER.

JOB No:	2321	DATE:	06-15-17
DRAWN BY:	JASM	CHECKED BY:	CKD

SHEET TITLE:
GUESTROOM KING X-WIDE AT STAIR

DRAWING NUMBER:
A415

SHEET No: - of #

FILE NAME: J:_Holiday Inn\2321 - Bike Depot _ Holiday Inn Express (DS)\Drawings\Current Drawings\A416 GR KING CONNECTING.dwg, PLOT DATE & TIME: Tuesday, November 14, 2017 4:17:26 PM

REFLECTED CEILING PLAN LEGEND

FLUORESCENT LIGHT (2'-0"x4'-0")		EXIT LIGHT		RETURN/EXHAUST GRILLE	
FLUORESCENT LIGHT (2'-0"x2'-0")		ACCESS PANEL (1'-0"x1'-0" UNO)	AP	LINEAR DIFFUSER	
DOWNLIGHT		SMOKE DETECTORS	SD	SUPPLY AIR DIFFUSER	
PENDANT LIGHT		SPEAKERS	S	SPRINKLER HEADS WALL MOUNT	SPR.
WALL WASH LIGHT		FIRE ALARM/HORN/STROBE	F	SPRINKLER HEADS	
STRIP LIGHTS (RACK AND HEADBOARDS)		CEILING LIGHT		ACCESS PANEL	
WALL MOUNT LIGHT		CEILING FAN			

REFLECTED CEILING PLAN NOTES


1) LEVEL 1 GYB-RC CEILING AT 11'-0" IS CONTINUOUS, WITH THE EXCEPTION OF ENCLOSING STEEL BEAMS AND LOAD BEARING WALLS, ABOVE ALL ACT AND GYB-CLG CEILINGS.
2) LEVELS 2, 3 AND 4 GYB CLG CEILING AT 8'-0" IS CONTINUOUS ABOVE ACT CEILINGS WITH THE EXCEPTION OF LOAD BEARING WALLS.
3) REFER TO MEP DWGS FOR ADDITIONAL LIGHT, HVAC AND PLUMBING FIXTURE TYPES AND SPECIFICATIONS.
4) SEE ENLARGED GUESTROOM PLANS FOR MORE INFORMATION.
5) AP, PROVIDE JL INDUSTRIES 12" X 12" FDWB - FIRE-RATED & INSULATED CONCEALED FRAME ACCESS PANEL WITH WALLBOARD BEAD. THOSE SHOWN ON THE PLANS ARE EXPOSED, IN ADDITION TO THESE SHOWN PROVIDE ACCESS PANELS IN THE RATED HORIZONTAL FLOOR ASSEMBLY ABOVE ACT CEILINGS AND WALLS WHERE REQUIRED BY MECH AND ELEC. PAINT TO MATCH WALL OR CEILING.
6) RECESSED LIGHT AND OTHER FIXTURES PENETRATING RATED HORIZONTAL FLOOR/CEILING ASSEMBLY REQUIRES GYB HOUSING. SEE A760/15.
7. SEE FFE PLANS FOR FFE INFORMATION.

ENLARGED PLAN GENERAL NOTES:


1. SEE SHEET A400 FOR TYPICAL MOUNTING HEIGHTS.
2. SEE ARCHITECTURAL MANUAL FOR FINISHES, MATERIAL AND BUILDING AND BATHROOM ACCESSORY SPECIFICATIONS.
3. PAINT MAY BE SUBSTITUED FOR WALLCOVERING, SEE SPECIFICATIONS.
4. SEE ELECTRICAL DRAWINGS FOR ADDITIONAL HEARING IMPAIRED ROOM DEVICES.
5. PROVIDE BACKING AND BLOCKING FOR EQUIPMENT AND FURNITURE AS REQUIRED BY MANUFACTURER.
6. FOR PROJECTS REQUIRING HARDWIRED INTERNET CONNECTION, LOCATE DATA OUTLET UNDER DESK ON THE EXTERIOR WALL SIDE.
7. SEE FFE PLANS FOR FFE INFORMATION.

SUBSTITUTION LIST


SPECIFIED	APPROVED FOR SUBSTITUTION
EXG-WC1	EXG-PT1
EXG-WC2	EXG-PT1 OR EXG-AK1
EXG-WC3	EXG-PT4 OR EXG-AK2
EXG-WC4	EXG-PT5 OR EXG-AK3
EXG-VF1	EXG-T1
EXG-B1	EXG-B5

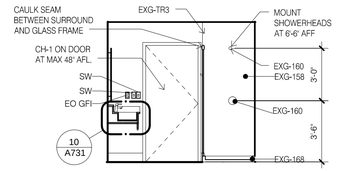


13 BATH DOOR
SCALE: 1/4" = 1'-0"

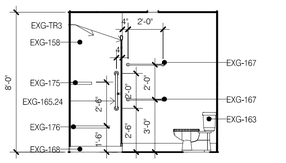


11 BATH TOILET
SCALE: 1/4" = 1'-0"

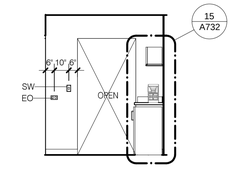


9 SLIDING DOOR
SCALE: 1/4" = 1'-0"

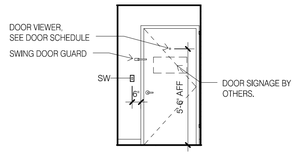


7 ENTRY DOOR
SCALE: 1/4" = 1'-0"

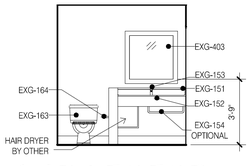


14 BATHTUB
SCALE: 1/4" = 1'-0"

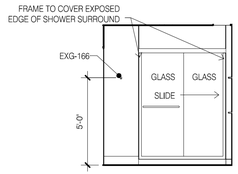


12 BATH VANITY
SCALE: 1/4" = 1'-0"

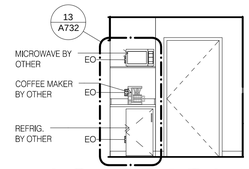


10 REFRESHMENTS
SCALE: 1/4" = 1'-0"

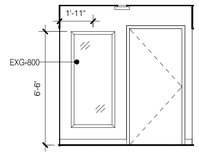


8 ENTRY MIRROR
SCALE: 1/4" = 1'-0"

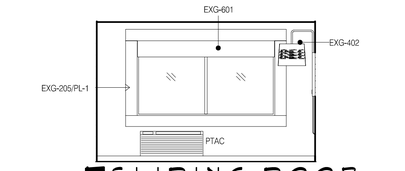


5 SLIDING DOOR
SCALE: 1/4" = 1'-0"

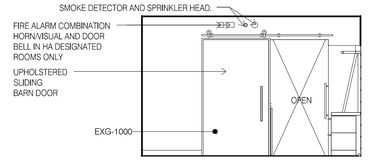


4 WINDOW
SCALE: 1/4" = 1'-0"

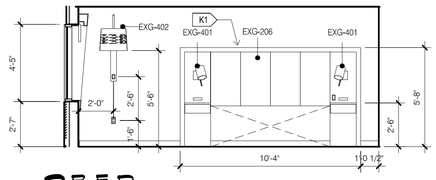


3 BED
SCALE: 1/4" = 1'-0"

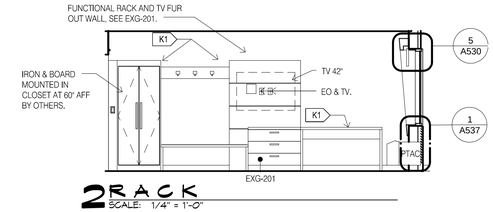


2 RACK
SCALE: 1/4" = 1'-0"

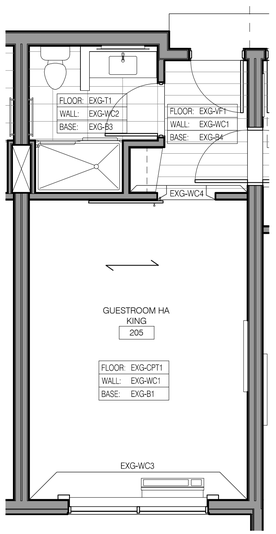


16 FINISHES
SCALE: 1/4" = 1'-0"

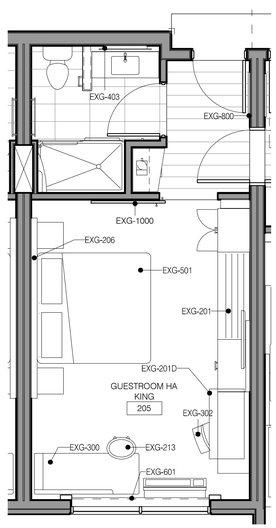

15 FFE
SCALE: 1/4" = 1'-0"

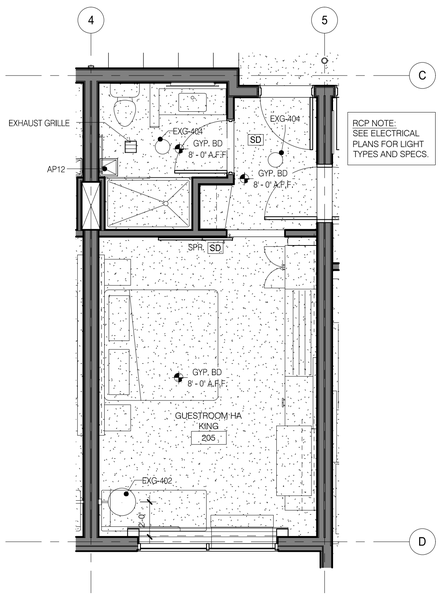

6 RCP
SCALE: 1/4" = 1'-0"

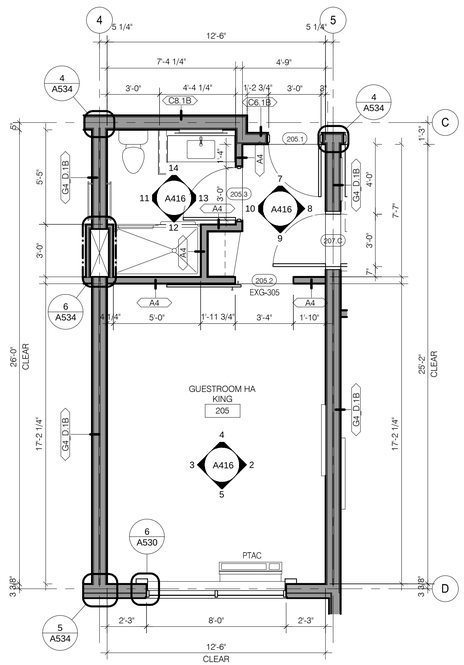

1 KING CONNECTING
SCALE: 1/4" = 1'-0"

DAMMON ENGINEERING, INC.
LOUISIANA & MISSISSIPPI
www.dammonengineering.com
info@dammonengineering.com
PH: 985.649.5832
Chief Engineer: Brian Mistich, PE
554 Old Spanish Trail
Slidell, LA 70458

REVISIONS

#	DESCRIPTION	DATE

SEAL:

LOCATION NUMBER: 16777
INN CODE: BTRJC
HOLIDAY INN EXPRESS
MIKE DESAI
SHADY PARK DRIVE LOT 9
DENHAM SPRINGS, LA

JOB No:	2321
DRAWN BY:	JASH
DATE:	06-15-17
CHECKED BY:	CKD

THE IDEAS AND DESIGNS INCORPORATED IN THESE PLANS, AS AN UNPUBLISHED WORK OF ARCHITECTURE, ARE AND SHALL REMAIN THE PROPERTY OF DAMMON ENGINEERING AND SHALL NOT BE USED IN WHOLE OR IN PART FOR ANY WORK WITHOUT THE WRITTEN PERMISSION OF DAMMON ENGINEERING. ALL RIGHTS RESERVED UNDER THE COPYRIGHT LAWS OF THE UNITED STATES. THE PLANS HAVE BEEN PREPARED BY DAMMON ENGINEERING AND ARE NOT INTENDED FOR USE BY ANY PERSON OR ENTITY FOR ANY PROJECT OTHER THAN THE ONE FOR WHICH THEY WERE PREPARED. ANY UNAUTHORIZED USE, REPRODUCTION OR MODIFICATION OF THESE PLANS IS PROHIBITED AND WILL BE ENFORCED AGAINST TO THE FULLEST EXTENT OF THE LAW.

SHEET TITLE:
GUESTROOM KING CONNECTING

DRAWING NUMBER:
A416

SHEET No: - of #

FILE_NAME: J:__Active Projects\2321 - Mike Desai - Holiday Inn Express (SD)\Drawings\Current Drawings\A417_GB_KING ACC.dwg, 8.5"x11", Tuesday, November 14, 2017 4:13:24 PM

REFLECTED CEILING PLAN LEGEND

FLUORESCENT LIGHT (2'-0"x4'-0")		EXIT LIGHT		RETURN/EXHAUST GRILLE	
FLUORESCENT LIGHT (2'-0"x2'-0")		ACCESS PANEL (1'-0"x1'-0" UNO)	AP	LINEAR DIFFUSER	
DOWNLIGHT		SMOKE DETECTORS	SD	SUPPLY AIR DIFFUSER	
PENDANT LIGHT		SPEAKERS	S	SPRINKLER HEADS WALL MOUNT	SPR.
WALL WASH LIGHT		FIRE ALARM/HORN/STROBE	F	SPRINKLER HEADS	
STRIP LIGHTS (RACK AND HEADBOARDS)		CEILING LIGHT		ACCESS PANEL	
WALL MOUNT LIGHT		CEILING FAN			

REFLECTED CEILING PLAN NOTES


1) LEVEL 1 GYB-RC CEILING AT 11'-0" IS CONTINUOUS, WITH THE EXCEPTION OF ENCLOSING STEEL BEAMS AND LOAD BEARING WALLS, ABOVE ALL ACT AND GYB-CLG CEILINGS.
2) LEVELS 2, 3 AND 4 GYB CLG CEILING AT 8'-0" IS CONTINUOUS ABOVE ACT CEILINGS WITH THE EXCEPTION OF LOAD BEARING WALLS.
3) REFER TO MEP DWGS FOR ADDITIONAL LIGHT, HVAC AND PLUMBING FIXTURE TYPES AND SPECIFICATIONS.
4) SEE ENLARGED GUESTROOM PLANS FOR MORE INFORMATION.
5) AP, PROVIDE JL INDUSTRIES 12" X 12" FDWB - FIRE-RATED & INSULATED CONCEALED FRAME ACCESS PANEL WITH WALLBOARD BEAD. THOSE SHOWN ON THE PLANS ARE EXPOSED. IN ADDITION TO THESE SHOWN PROVIDE ACCESS PANELS IN THE RATED HORIZONTAL FLOOR ASSEMBLY ABOVE ACT CEILINGS AND WALLS WHERE REQUIRED BY MECH AND ELEC. PAINT TO MATCH WALL OR CEILING.
6) RECESSED LIGHT AND OTHER FIXTURES PENETRATING RATED HORIZONTAL FLOOR/CEILING ASSEMBLY REQUIRES GYB HOUSING. SEE A760/15.

ENLARGED PLAN GENERAL NOTES:


1. SEE SHEET A400 FOR TYPICAL MOUNTING HEIGHTS.
2. SEE ARCHITECTURAL MANUAL FOR FINISHES, MATERIAL AND BUILDING AND BATHROOM ACCESSORY SPECIFICATIONS.
3. PAINT MAY BE SUBSTITUED FOR WALLCOVERING. SEE SPECIFICATIONS.
4. SEE ELECTRICAL DRAWINGS FOR ADDITIONAL HEARING IMPARED ROOM DEVICES.
5. PROVIDE BACKING AND BLOCKING FOR EQUIPMENT AND FURNITURE AS REQUIRED BY MANUFACTURER.
6. FOR PROJECTS REQUIRING HARDWIRED INTERNET CONNECTION, LOCATE DATA OUTLET UNDER DESK ON THE EXTERIOR WALL SIDE.
7. SEE FFE PLANS FOR FFE INFORMATION.

SUBSTITUTION LIST


SPECIFIED	APPROVED FOR SUBSTITUTION
EXG-WC1	EXG-PT1
EXG-WC2	EXG-PT1 OR EXG-AK1
EXG-WC3	EXG-PT4 OR EXG-AK2
EXG-WC4	EXG-PT5 OR EXG-AK3
EXG-VF1	EXG-T1
EXG-B1	EXG-B5

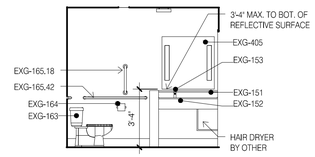


13 BATH VANITY
SCALE: 1/4" = 1'-0"

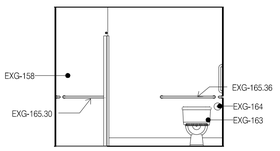


11 BATH TOILET
SCALE: 1/4" = 1'-0"

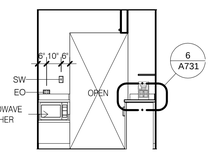


9 SLIDING DOOR
SCALE: 1/4" = 1'-0"

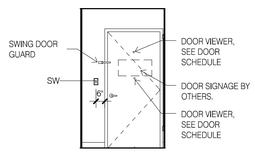


7 ENTRY DOOR
SCALE: 1/4" = 1'-0"

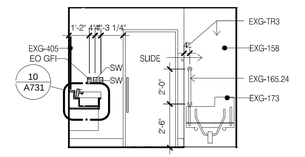


14 BATH DOOR
SCALE: 1/4" = 1'-0"

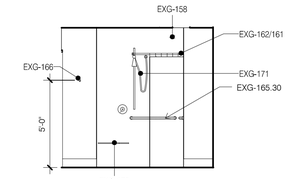


12 BATH SHOWER
SCALE: 1/4" = 1'-0"

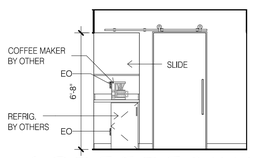


10 REFRESHMENTS
SCALE: 1/4" = 1'-0"

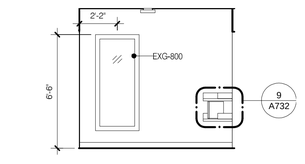


8 ENTRY MIRROR
SCALE: 1/4" = 1'-0"

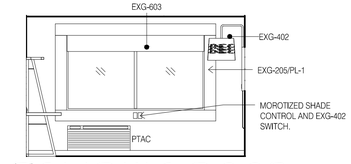


5 SLIDING DOOR
SCALE: 1/4" = 1'-0"

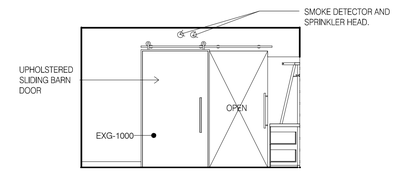


4 WINDOW
SCALE: 1/4" = 1'-0"

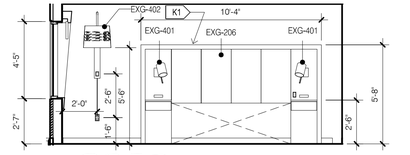


3 BED
SCALE: 1/4" = 1'-0"

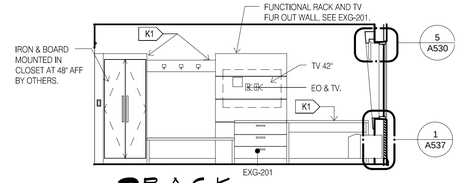


2 RACK
SCALE: 1/4" = 1'-0"

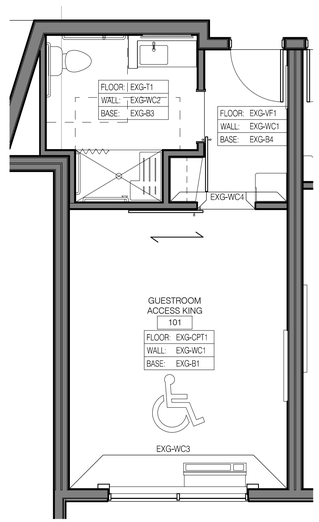


16 FINISHES
SCALE: 1/4" = 1'-0"

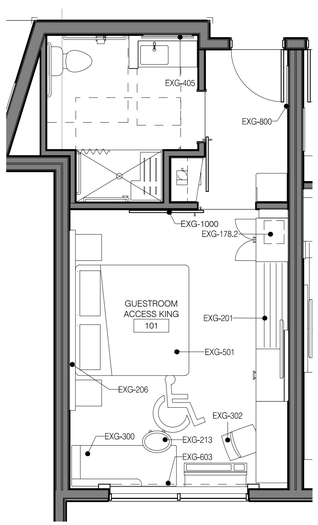

15 FFE
SCALE: 1/4" = 1'-0"

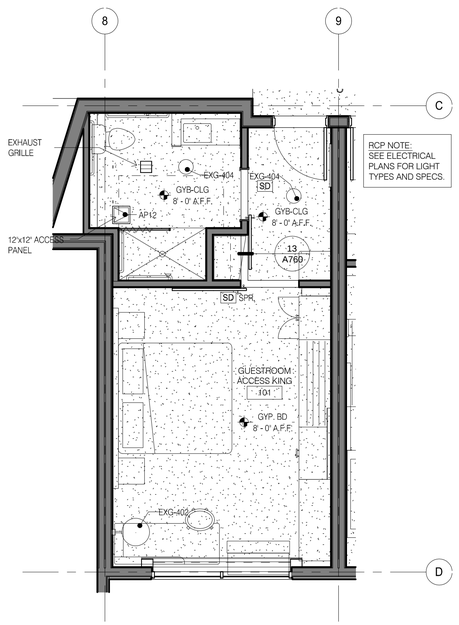

6 RCP
SCALE: 1/4" = 1'-0"

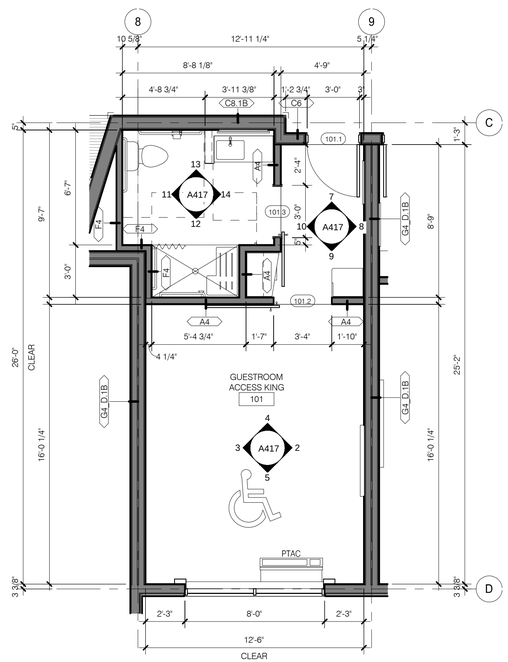

1 KING ACCESSIBLE
SCALE: 1/4" = 1'-0"

DAMMON ENGINEERING, INC.
LOUISIANA & MISSISSIPPI
www.dammonengineering.com
info@dammonengineering.com
PH: 985.649.5832
Chief Engineer: Brian Mistich, PE
554 Old Spanish Trail
Slidell, LA 70458

#	DESCRIPTION	REVISIONS	DATE

SEAL:

LOCATION NUMBER: 16777
INN CODE: BTRJC
HOLIDAY INN EXPRESS
MIKE DESAI
SHADY PARK DRIVE LOT 9
DENHAM SPRINGS, LA

JOB No:	2321	DATE:	06-15-17
DRAWN BY:	JAGM	CHECKED BY:	CKD

The ideas and designs incorporated in these plans, whether drawn or printed, are the property of Dammon Engineering, and are not to be used in any way without the permission of Dammon Engineering. No part of these plans and specifications shall be copied, disclosed to others or used in connection with any work or project other than the one for which they have been prepared and delivered to Dammon Engineering. Submission or distribution of these plans to meet official regulations is not to be construed as publication in derogation of the rights of Dammon Engineering.

SHEET TITLE:
GUESTROOM KING ACCESSIBLE

DRAWING NUMBER:
A417

SHEET No: - of #

FILE_NAME: J:__Holds-Delete\2321__Mis_Desi_ — Holiday Inn Express JDI\Drawings\Current_Drawings\A420_QQ_STANDARD.dwg, PLOT DATE & TIME: Tuesday, November 14, 2017 4:17:40 PM

REFLECTED CEILING PLAN LEGEND

FLUORESCENT LIGHT (2'-0"x4'-0")		EXIT LIGHT		RETURN/EXHAUST GRILLE	
FLUORESCENT LIGHT (2'-0"x2'-0")		ACCESS PANEL (1'-0"x1'-0" UNO)	AP	LINEAR DIFFUSER	
DOWNLIGHT		SMOKE DETECTORS	SD	SUPPLY AIR DIFFUSER	
PENDANT LIGHT		SPEAKERS	S	SPRINKLER HEADS WALL MOUNT	SPR.
WALL WASH LIGHT		FIRE ALARM/HORN/STROBE	F	SPRINKLER HEADS	
STRIP LIGHTS (RACK AND HEADBOARDS)		CEILING LIGHT		ACCESS PANEL	
WALL MOUNT LIGHT		CEILING FAN			

REFLECTED CEILING PLAN NOTES


1) LEVEL 1 GYB-RC CEILING AT 11'-0" IS CONTINUOUS, WITH THE EXCEPTION OF ENCLOSING STEEL BEAMS AND LOAD BEARING WALLS, ABOVE ALL ACT AND GYB-CLG CEILINGS.
2) LEVELS 2, 3 AND 4 GYB CLG CEILING AT 8'-0" IS CONTINUOUS ABOVE ACT CEILINGS WITH THE EXCEPTION OF LOAD BEARING WALLS.
3) REFER TO MEP DWGS FOR ADDITIONAL LIGHT, HVAC AND PLUMBING FIXTURE TYPES AND SPECIFICATIONS.
4) SEE ENLARGED GUESTROOM PLANS FOR MORE INFORMATION.
5) AP. PROVIDE JL INDUSTRIES 12" X 12" FDWB - FIRE-RATED & INSULATED CONCEALED FRAME ACCESS PANEL WITH WALLBOARD BEAD. THOSE SHOWN ON THE PLANS ARE EXPOSED. IN ADDITION TO THESE SHOWN PROVIDE ACCESS PANELS IN THE RATED HORIZONTAL FLOOR ASSEMBLY ABOVE ACT CEILINGS AND WALLS WHERE REQUIRED BY MECH AND ELEC. PAINT TO MATCH WALL OR CEILING.
6) RECESSED LIGHT AND OTHER FIXTURES PENETRATING RATED HORIZONTAL FLOOR/CEILING ASSEMBLY REQUIRES GYB HOUSING. SEE A760/15.

ENLARGED PLAN GENERAL NOTES:


1. SEE SHEET A400 FOR TYPICAL MOUNTING HEIGHTS.
2. SEE ARCHITECTURAL MANUAL FOR FINISHES, MATERIAL AND BUILDING AND BATHROOM ACCESSORY SPECIFICATIONS.
3. PAINT MAY BE SUBSTITUED FOR WALLCOVERING, SEE SPECIFICATIONS.
4. SEE ELECTRICAL DRAWINGS FOR ADDITIONAL HEARING IMPAIRED ROOM DEVICES.
5. PROVIDE BACKING AND BLOCKING FOR EQUIPMENT AND FURNITURE AS REQUIRED BY MANUFACTURER.
6. FOR PROJECTS REQUIRING HARDWIRED INTERNET CONNECTION, LOCATE DATA OUTLET UNDER DESK ON THE EXTERIOR WALL SIDE.
7. SEE FFE PLANS FOR FFE INFORMATION.

SUBSTITUTION LIST


SPECIFIED	APPROVED FOR SUBSTITUTION
EXG-WC1	EXG-PT1
EXG-WC2	EXG-PT1 OR EXG-AK1
EXG-WC3	EXG-PT4 OR EXG-AK2
EXG-WC4	EXG-PT5 OR EXG-AK3
EXG-VF1	EXG-T1
EXG-B1	EXG-B5

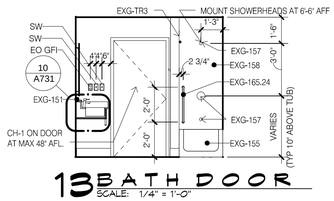


13 BATH DOOR
SCALE: 1/4" = 1'-0"

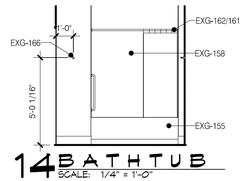


14 BATHTUB
SCALE: 1/4" = 1'-0"

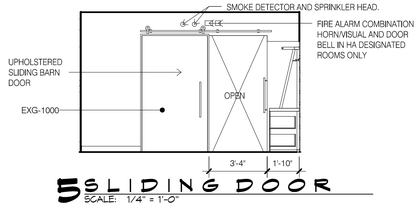


5 SLIDING DOOR
SCALE: 1/4" = 1'-0"

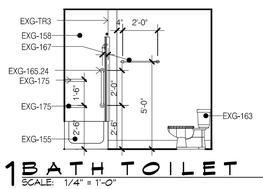


11 BATH TOILET
SCALE: 1/4" = 1'-0"

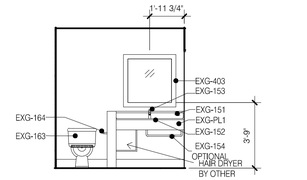


12 BATH VANITY
SCALE: 1/4" = 1'-0"

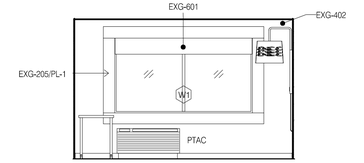


4 WINDOW
SCALE: 1/4" = 1'-0"

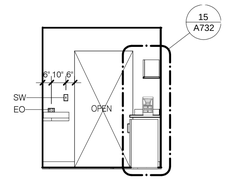


9 SLIDING DOOR
SCALE: 1/4" = 1'-0"

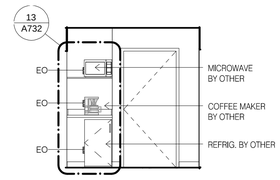


10 REFRESHMENTS
SCALE: 1/4" = 1'-0"

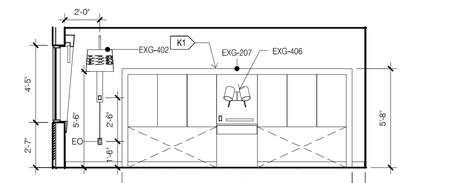


3 BED
SCALE: 1/4" = 1'-0"

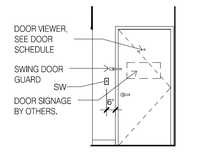


7 ENTRY DOOR
SCALE: 1/4" = 1'-0"

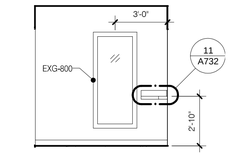


8 ENTRY MIRROR
SCALE: 1/4" = 1'-0"

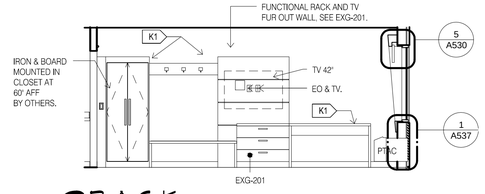


2 RACK
SCALE: 1/4" = 1'-0"

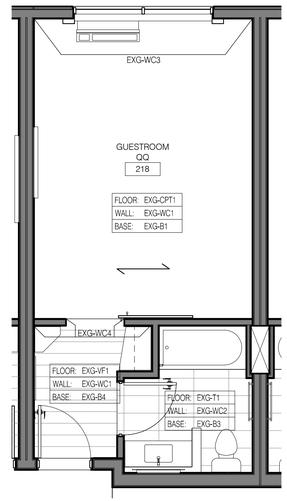


16 FINISHES
SCALE: 1/4" = 1'-0"

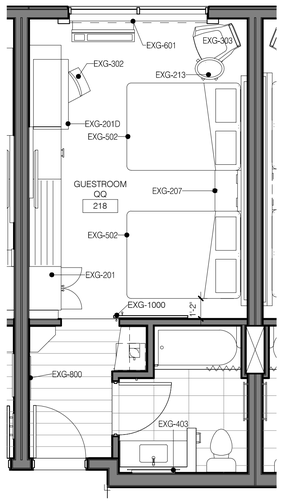

15 FFE
SCALE: 1/4" = 1'-0"

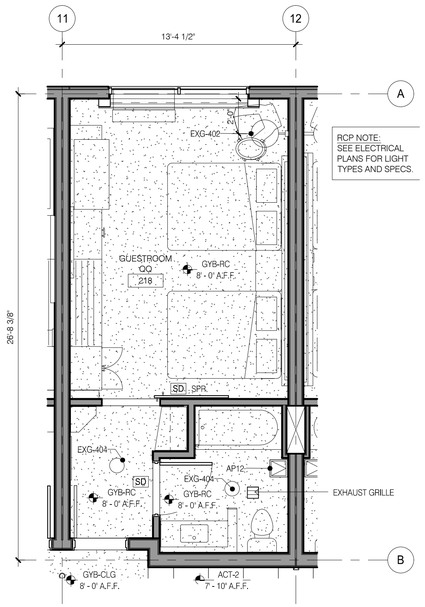

6 RCP
SCALE: 1/4" = 1'-0"

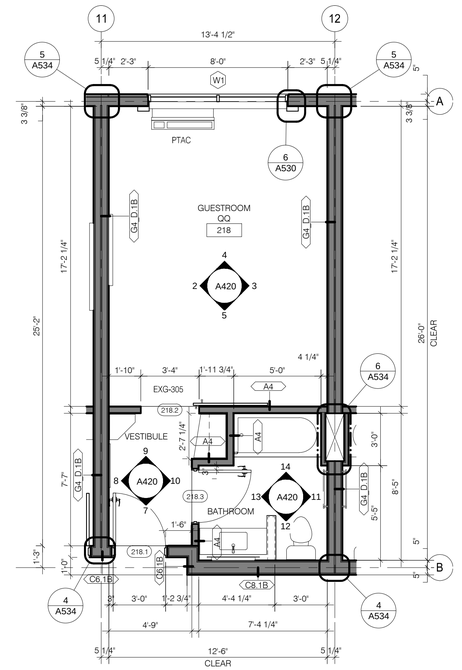

1 QQ STANDARD
SCALE: 1/4" = 1'-0"

DAMMON
ENGINEERING, INC.
LOUISIANA & MISSISSIPPI
www.dammonengineering.com
Phone: 985.649.5832
info@dammonengineering.com
PH: 985.649.5832
Chief Engineer: Brian Mistich, PE
554 Old Spanish Trail
Slidell, LA 70458

REVISIONS

#	DESCRIPTION	DATE

SEAL:

LOCATION NUMBER: 16177
INN CODE: BTRJC
HOLIDAY INN EXPRESS
MIKE DESAI
SHADY PARK DRIVE, LOT 9
DENHAM SPRINGS, LA

JOB No:	DATE:	CHECKED BY:
2321	06-15-17	CKD
DRAWN BY:		
JAGM		

All plans and specifications, ideas, designs and arrangements represented thereon are and shall remain the property of Dammon Engineering, and are not to be used in whole or in part for any other project without the written permission of Dammon Engineering; and no part thereof shall be loaned, copied or disclosed to any unauthorized person without written permission. Visual contact with these plans and specifications shall constitute prima facie evidence of the acceptance of these restrictions. © 2017 DAMMON ENGINEERING, INC. ALL RIGHTS RESERVED

SHEET TITLE:
GUESTROOM QQ
STANDARD

DRAWING NUMBER:

A420

SHEET No: - of #

FILE_NAME: J:__Holiday Jacksonville\2321 - Mike Desai - Holiday Inn Express 295\Drawings\Current Drawings\A421 - QQ SUITE.dwg - PLOT DATE & TIME: - Tuesday, November 14, 2017 4:17:24 PM

REFLECTED CEILING PLAN LEGEND

FLUORESCENT LIGHT (2'-0"x4'-0")		EXIT LIGHT		RETURN/EXHAUST GRILLE	
FLUORESCENT LIGHT (2'-0"x2'-0")		ACCESS PANEL (1'-0"x1'-0" UNO)	AP	LINEAR DIFFUSER	
DOWNLIGHT		SMOKE DETECTORS	SD	SUPPLY AIR DIFFUSER	
PENDANT LIGHT		SPEAKERS	S	SPRINKLER HEADS WALL MOUNT	SPR.
WALL WASH LIGHT		FIRE ALARM/HORN/STROBE	F	SPRINKLER HEADS	
STRIP LIGHTS (RACK AND HEADBOARDS)		CEILING LIGHT		ACCESS PANEL	
WALL MOUNT LIGHT		CEILING FAN			

REFLECTED CEILING PLAN NOTES


1) LEVEL 1 GYB-RC CEILING AT 11'-0" IS CONTINUOUS, WITH THE EXCEPTION OF ENCLOSING STEEL BEAMS AND LOAD BEARING WALLS, ABOVE ALL ACT AND GYB-CLG CEILINGS.
2) LEVELS 2, 3 AND 4 GYB CLG CEILING AT 8'-0" IS CONTINUOUS ABOVE ACT CEILINGS WITH THE EXCEPTION OF LOAD BEARING WALLS.
3) REFER TO MEP DWGS FOR ADDITIONAL LIGHT, HVAC AND PLUMBING FIXTURE TYPES AND SPECIFICATIONS.
4) SEE ENLARGED GUESTROOM PLANS FOR MORE INFORMATION.
5) AP, PROVIDE JL INDUSTRIES 12" X 12" FDWB - FIRE-RATED & INSULATED CONCEALED FRAME ACCESS PANEL WITH WALLBOARD BEAD. THOSE SHOWN ON THE PLANS ARE EXPOSED, IN ADDITION TO THESE SHOWN PROVIDE ACCESS PANELS IN THE RATED HORIZONTAL FLOOR ASSEMBLY ABOVE ACT CEILINGS AND WALLS WHERE REQUIRED BY MECH AND ELEC. PAINT TO MATCH WALL OR CEILING.
6) RECESSED LIGHT AND OTHER FIXTURES PENETRATING RATED HORIZONTAL FLOOR/CEILING ASSEMBLY REQUIRES GYB HOUSING. SEE A760/15.

ENLARGED PLAN GENERAL NOTES:


1. SEE SHEET A400 FOR TYPICAL MOUNTING HEIGHTS.
2. SEE ARCHITECTURAL MANUAL FOR FINISHES, MATERIAL AND BUILDING AND BATHROOM ACCESSORY SPECIFICATIONS.
3. PAINT MAY BE SUBSTITUED FOR WALLCOVERING. SEE SPECIFICATIONS.
4. SEE ELECTRICAL DRAWINGS FOR ADDITIONAL HEARING IMPARED ROOM DEVICES.
5. PROVIDE BACKING AND BLOCKING FOR EQUIPMENT AND FURNITURE AS REQUIRED BY MANUFACTURER.
6. FOR PROJECTS REQUIRING HARDWIRED INTERNET CONNECTON, LOCATE DATA OUTLET UNDER DESK ON THE EXTERIOR WALL SIDE.
7. SEE FFE PLANS FOR FFE INFORMATION.

SUBSTITUTION LIST


SPECIFIED	APPROVED FOR SUBSTITUTION
EXG-WC1	EXG-PT1
EXG-WC2	EXG-PT1 OR EXG-AK1
EXG-WC3	EXG-PT4 OR EXG-AK2
EXG-WC4	EXG-PT5 OR EXG-AK3
EXG-VF1	EXG-T1
EXG-B1	EXG-B5

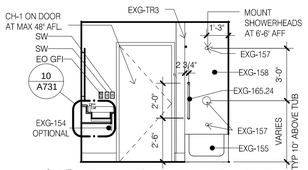


13 BATH DOOR
SCALE: 1/4" = 1'-0"

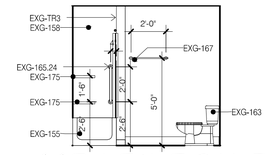


11 BATH TOILET
SCALE: 1/4" = 1'-0"

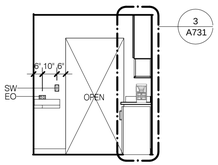


9 SLIDING DOOR
SCALE: 1/4" = 1'-0"

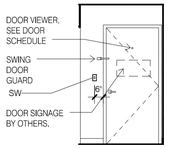


7 ENTRY DOOR
SCALE: 1/4" = 1'-0"

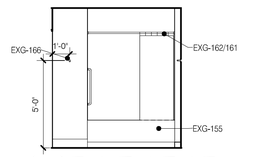


14 BATHTUB
SCALE: 1/4" = 1'-0"

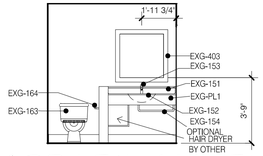


12 BATH VANITY
SCALE: 1/4" = 1'-0"

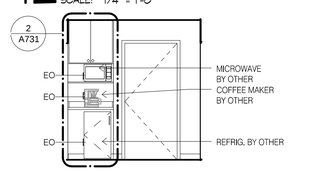


10 REFRESHMENTS
SCALE: 1/4" = 1'-0"

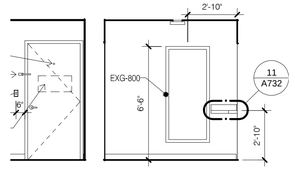


8 ENTRY MIRROR
SCALE: 1/4" = 1'-0"

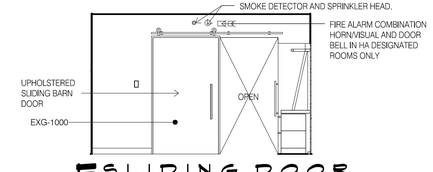


5 SLIDING DOOR
SCALE: 1/4" = 1'-0"

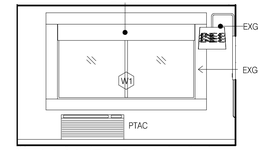


4 WINDOW
SCALE: 1/4" = 1'-0"

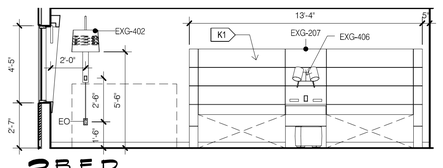


3 BED
SCALE: 1/4" = 1'-0"

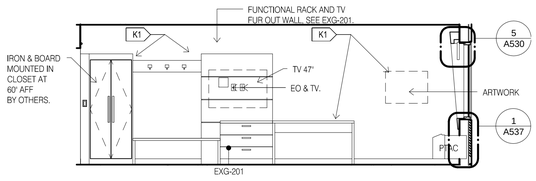


2 RACK
SCALE: 1/4" = 1'-0"

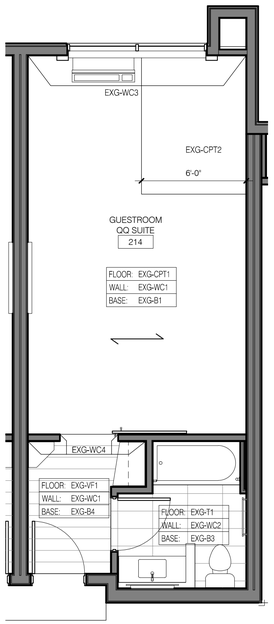


16 FINISHES
SCALE: 1/4" = 1'-0"

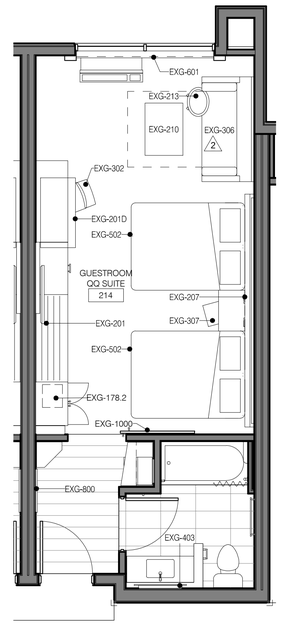

15 FFE
SCALE: 1/4" = 1'-0"

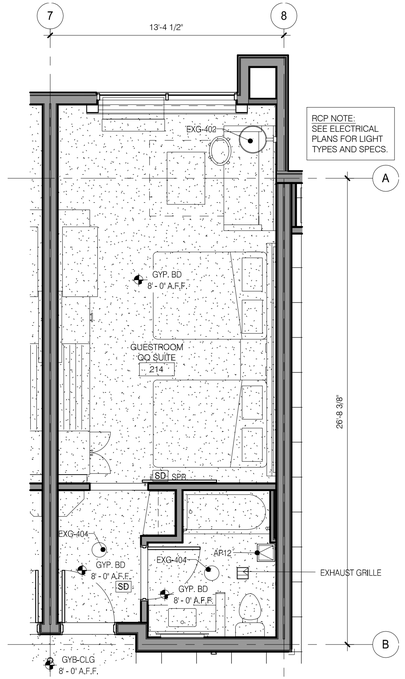

6 RCP
SCALE: 1/4" = 1'-0"

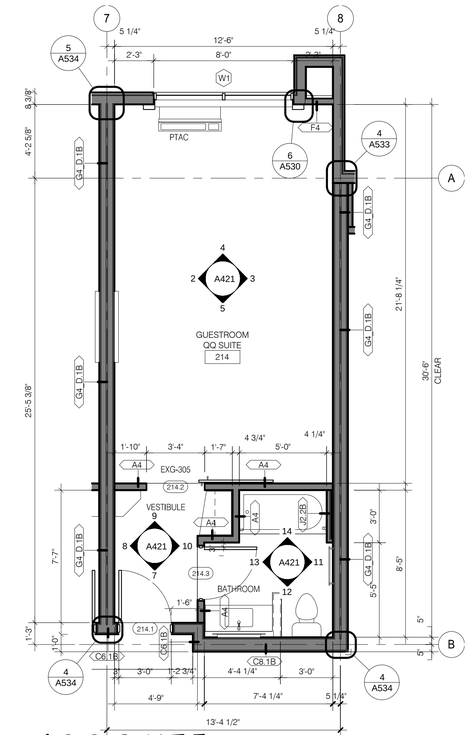

1 QQ SUITE
SCALE: 1/4" = 1'-0"

DAMMON ENGINEERING, INC.
LOUISIANA & MISSISSIPPI
www.dammonengineering.com
info@dammonengineering.com
PH: 985.649.5832

Chief Engineer: Brian Mistich, PE
554 Old Spanish Trail
Slidell, LA 70458

REVISIONS

#	DESCRIPTION	DATE

SEAL:

All plans and specifications are instruments of service and shall remain the property of Dammon Engineering, and no room thereof shall be used or disclosed by any person, firm or corporation for any purposes whatsoever without the express permission of Dammon Engineering. Visual contact with these plans and specifications shall constitute prima facie evidence of the acceptance of these restrictions. © 2017 DAMMON ENGINEERING, INC. ALL RIGHTS RESERVED

LOCATION NUMBER: 16777
INN CODE: BTRJC

HOLIDAY INN EXPRESS

MIKE DESAI
SHADY PARK DRIVE, LOT 9
DENHAM SPRINGS, LA

JOB No:	2321	DATE:	06-15-17
DRAWN BY:	JAGM	CHECKED BY:	CKD

SHEET TITLE:
GUESTROOM QQ SUITE

DRAWING NUMBER:
A421

SHEET No: - of #

FILE NAME: J:_ Holiday-Shelby\231_ Mfg. Docs _ Holiday Inn Express 231\Drawings\Current Drawings\A422.dgn 00, ACS.dwg, PLOT DATE & TIME: Tuesday, November 14, 2017 11:18:00 PM

REFLECTED CEILING PLAN LEGEND

FLUORESCENT LIGHT (2'-0"x4'-0")		EXIT LIGHT		RETURN/EXHAUST GRILLE	
FLUORESCENT LIGHT (2'-0"x2'-0")		ACCESS PANEL (1'-0"x1'-0" UNO)	AP	LINEAR DIFFUSER	
DOWNLIGHT		SMOKE DETECTORS	SD	SUPPLY AIR DIFFUSER	
PENDANT LIGHT		SPEAKERS	S	SPRINKLER HEADS WALL MOUNT	SPR.
WALL WASH LIGHT		FIRE ALARM/HORN/STROBE	F	SPRINKLER HEADS	
STRIP LIGHTS (RACK AND HEADBOARDS)		CEILING LIGHT		ACCESS PANEL	
WALL MOUNT LIGHT		CEILING FAN			

REFLECTED CEILING PLAN NOTES


1) LEVEL 1 GYB-RC CEILING AT 11'-0" IS CONTINUOUS, WITH THE EXCEPTION OF ENCLOSING STEEL BEAMS AND LOAD BEARING WALLS, ABOVE ALL ACT AND GYB-CLG CEILINGS.
2) LEVELS 2, 3 AND 4 GYB CLG CEILING AT 8'-0" IS CONTINUOUS ABOVE ACT CEILINGS WITH THE EXCEPTION OF LOAD BEARING WALLS.
3) REFER TO MEP DWGS FOR ADDITIONAL LIGHT, HVAC AND PLUMBING FIXTURE TYPES AND SPECIFICATIONS.
4) SEE ENLARGED GUESTROOM PLANS FOR MORE INFORMATION.
5) AP: PROVIDE JL INDUSTRIES 12" X 12" FDWB - FIRE-RATED & INSULATED CONCEALED FRAME ACCESS PANEL WITH WALLBOARD BEAD. THOSE SHOWN ON THE PLANS ARE EXPOSED, IN ADDITION TO THESE SHOWN PROVIDE ACCESS PANELS IN THE RATED HORIZONTAL FLOOR ASSEMBLY ABOVE ACT CEILINGS AND WALLS WHERE REQUIRED BY MECH AND ELEC. PAINT TO MATCH WALL OR CEILING.
6) RECESSED LIGHT AND OTHER FIXTURES PENETRATING RATED HORIZONTAL FLOOR/CEILING ASSEMBLY REQUIRES GYB HOUSING. SEE A760/15.

ENLARGED PLAN GENERAL NOTES:


1. SEE SHEET A400 FOR TYPICAL MOUNTING HEIGHTS.
2. SEE ARCHITECTURAL MANUAL FOR FINISHES, MATERIAL AND BUILDING AND BATHROOM ACCESSORY SPECIFICATIONS.
3. PAINT MAY BE SUBSTITUED FOR WALLCOVERING. SEE SPECIFICATIONS.
4. SEE ELECTRICAL DRAWINGS FOR ADDITIONAL HEARING IMPARED ROOM DEVICES.
5. PROVIDE BACKING AND BLOCKING FOR EQUIPMENT AND FURNITURE AS REQUIRED BY MANUFACTURER.
6. FOR PROJECTS REQUIRING HARDWIRED INTERNET CONNECTION, LOCATE DATA OUTLET UNDER DESK ON THE EXTERIOR WALL SIDE.
7. SEE FFE PLANS FOR FFE INFORMATION.

SUBSTITUTION LIST


SPECIFIED	APPROVED FOR SUBSTITUTION
EXG-WC1	EXG-PT1
EXG-WC2	EXG-PT1 OR EXG-AK1
EXG-WC3	EXG-PT4 OR EXG-AK2
EXG-WC4	EXG-PT5 OR EXG-AK3
EXG-VF1	EXG-T1
EXG-B1	EXG-B5

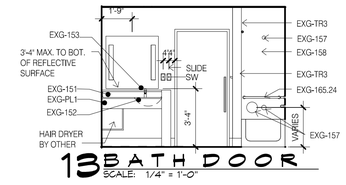


13 BATH DOOR
SCALE: 1/4" = 1'-0"

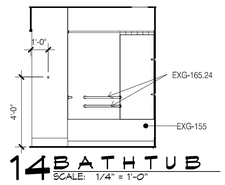


14 BATHTUB
SCALE: 1/4" = 1'-0"

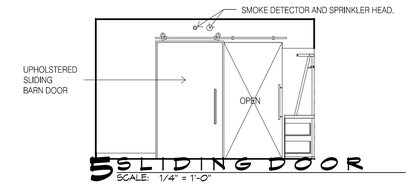


5 SLIDING DOOR
SCALE: 1/4" = 1'-0"

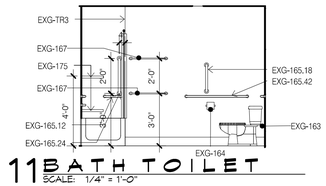


11 BATH TOILET
SCALE: 1/4" = 1'-0"

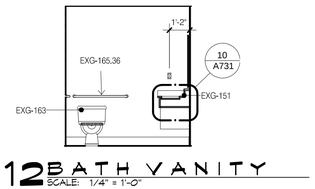


12 BATH VANITY
SCALE: 1/4" = 1'-0"

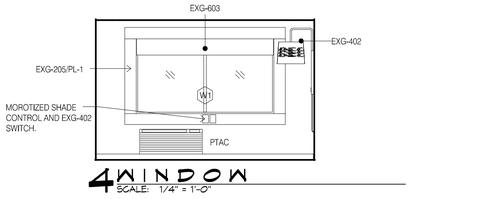


4 WINDOW
SCALE: 1/4" = 1'-0"

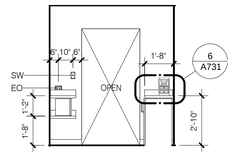


9 SLIDING DOOR
SCALE: 1/4" = 1'-0"

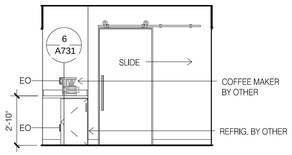


10 REFRESHMENTS
SCALE: 1/4" = 1'-0"

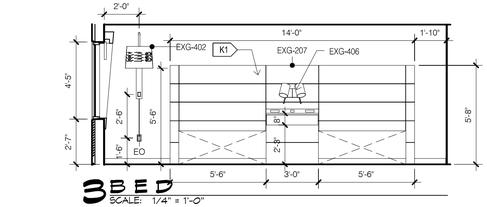


3 BED
SCALE: 1/4" = 1'-0"

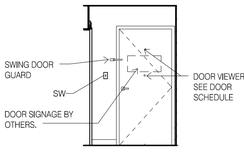


7 ENTRY DOOR
SCALE: 1/4" = 1'-0"

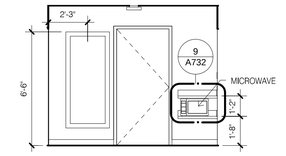


8 ENTRY MIRROR
SCALE: 1/4" = 1'-0"

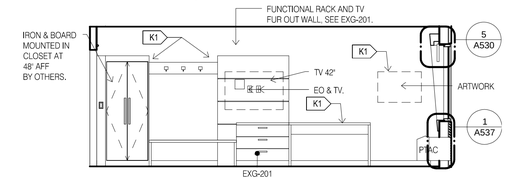


2 RACK
SCALE: 1/4" = 1'-0"

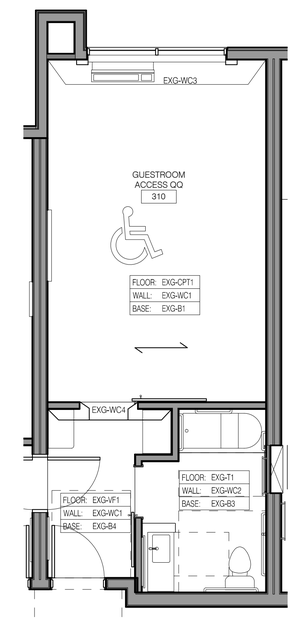


16 FINISHES
SCALE: 1/4" = 1'-0"

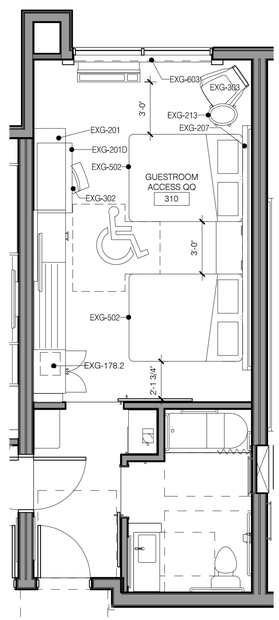

15 FFE
SCALE: 1/4" = 1'-0"

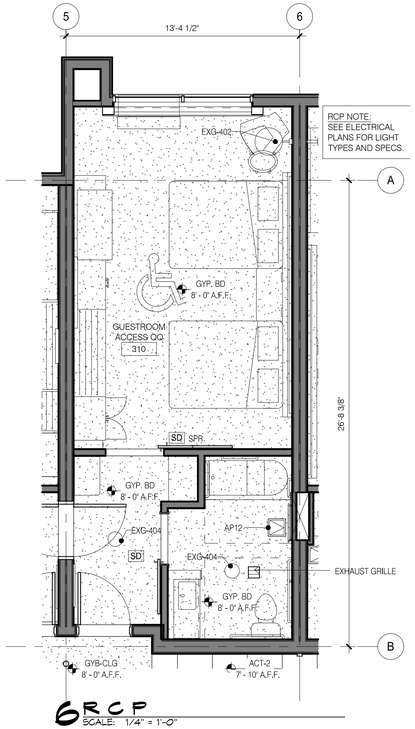

6 RCP
SCALE: 1/4" = 1'-0"

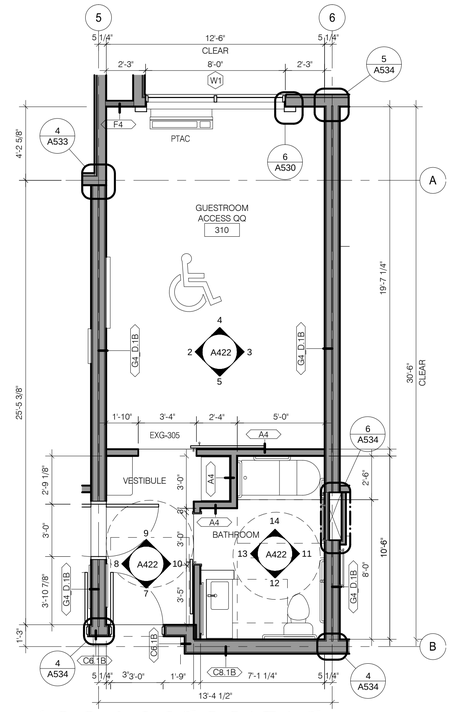

1 QQ ACCESSIBLE
SCALE: 1/4" = 1'-0"

DAMMON
ENGINEERING, INC.
LOUISIANA & MISSISSIPPI
www.dammonengineering.com
info@dammonengineering.com
PH: 985.649.5832
Chief Engineer: Brian Mistich, PE
554 Old Spanish Trail
Slidell, LA 70458

#	DESCRIPTION	REVISIONS	DATE

SEAL:

LOCATION NUMBER: 16777
INN CODE: BTRJC
HOLIDAY INN EXPRESS
MIKE DESAI
SHADY PARK DRIVE LOT 9
DENHAM SPRINGS, LA

JOB No:	DATE:	CHECKED BY:
2321	06-15-17	CKD
DRAWN BY:		
JAS/M		


These plans and specifications, ideas and arrangements represented thereon are and shall remain the property of Dammon Engineering, and are not to be used in whole or part for any other project without the written authorization of Dammon Engineering. Visual contact with these plans and specifications shall constitute prima facie evidence of the acceptance of these restrictions. © 2017 DAMMON ENGINEERING, INC. ALL RIGHTS RESERVED

SHEET TITLE:
GUESTROOM QQ ACC


DRAWING NUMBER:

A422

SHEET No: - of #

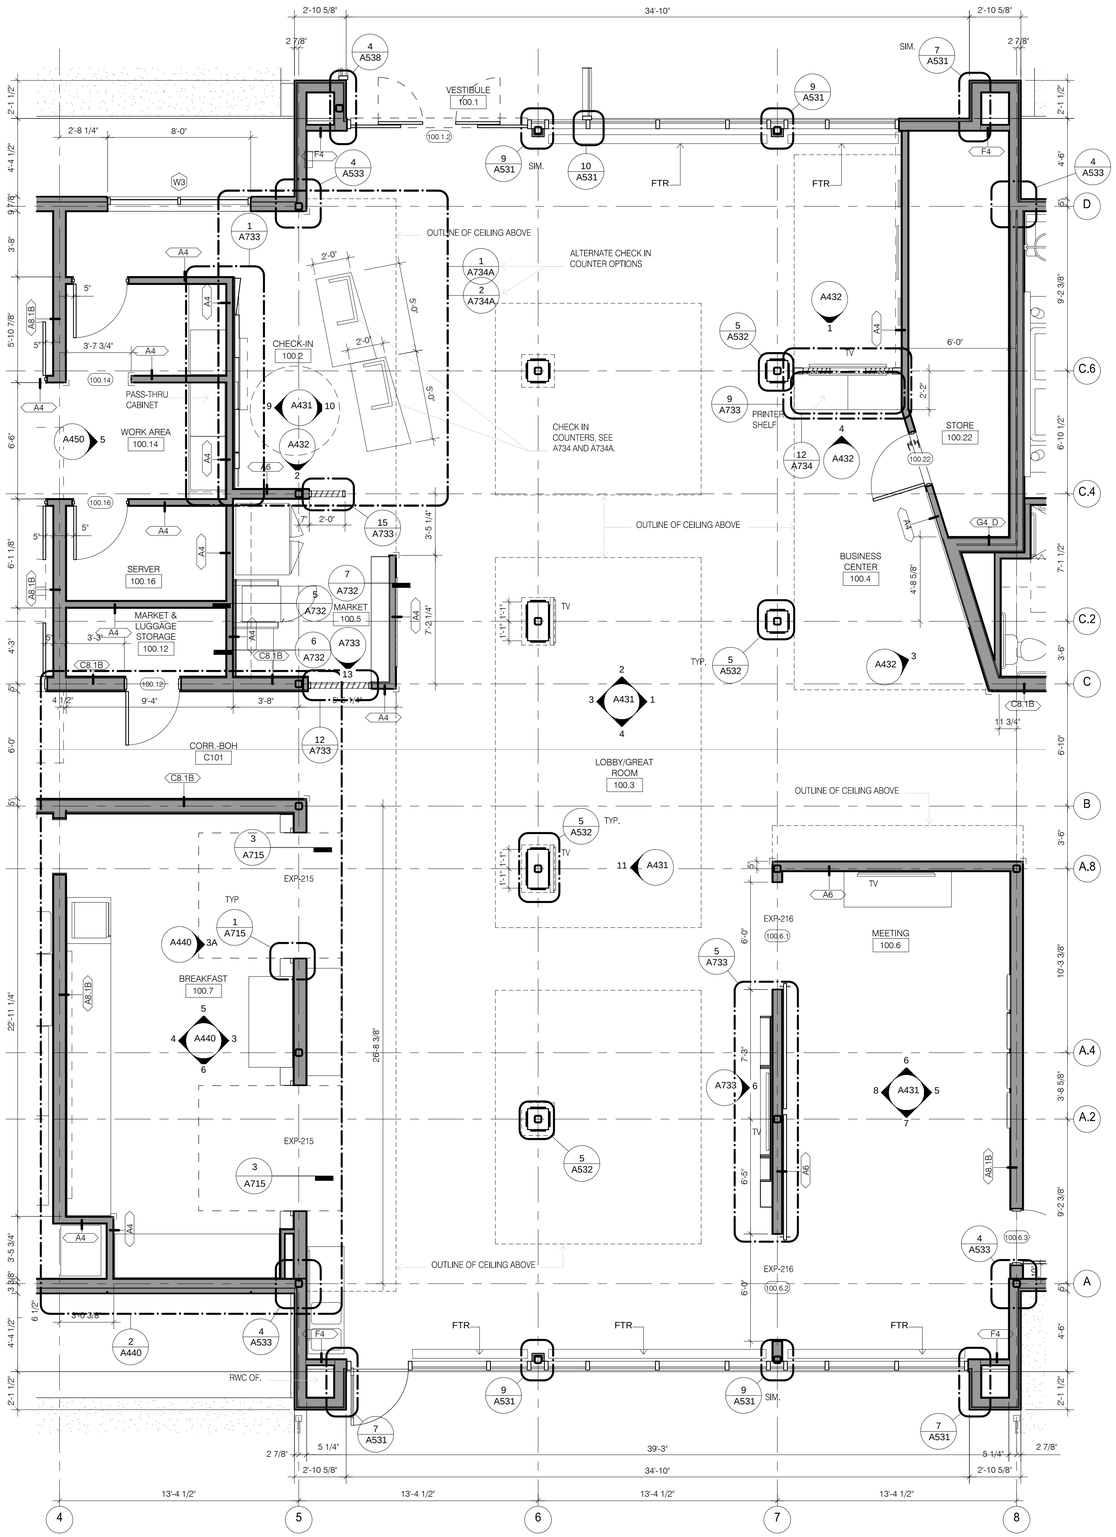

1 LOBBY/GREAT ROOM ENLARGED PLAN
SCALE: 1/4" = 1'-0"

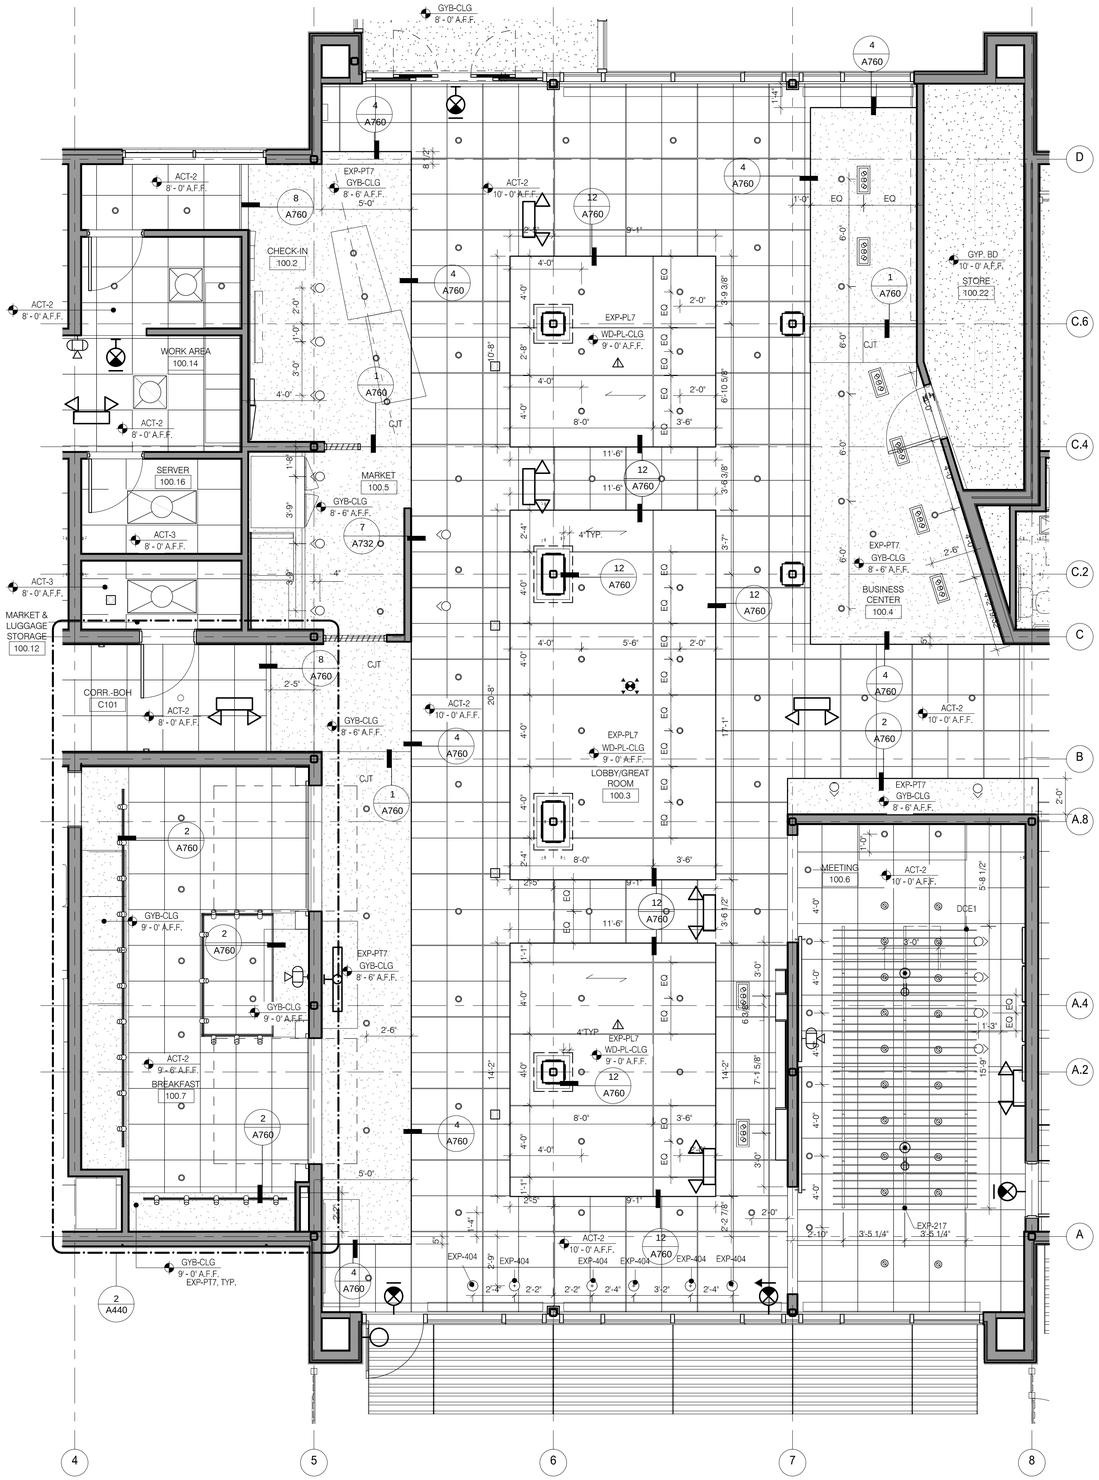

2 LOBBY/GREAT ROOM REFLECTED CEILING PLAN
SCALE: 1/4" = 1'-0"

DAMMON ENGINEERING, INC.
LOUISIANA & MISSISSIPPI
www.dammonengineering.com
info@dammonengineering.com
PH: 985.649.5832
Chief Engineer: Brian Mistich, PE
554 Old Spanish Trail
Slidell, LA 70458

#	DESCRIPTION	DATE
	REVISIONS	

SEAL:

LOCATION NUMBER: 16777
INN CODE: BTRJC
HOLIDAY INN EXPRESS
YKE PESAH
SHADY PARK DRIVE LOT 4
DENHAM SPRINGS, LA


JOB No:	2321	DATE:	06-15-11
DRAWN BY:	JASM	CHECKED BY:	CRD

No part of these plans and specifications shall be reproduced or copied in any form or manner whatsoever nor are they to be assigned to any third party without first obtaining the expressed written permission and consent of Dammon Engineering, Inc. and without the inclusion of the acknowledgement of our copyright thereon. Nor shall they be assigned to any third party for use in whole or part any extension of the project, whether the project is completed or not, without the written permission of Dammon Engineering, Inc. and specific written agreement acknowledging and protecting our rights and the intellectual property rights contained in these plans and specifications.


SHEET TITLE:
LOBBY & GREAT ROOM
PLAN & RCP

DRAWING NUMBER:
A430


SHEET No: - of =

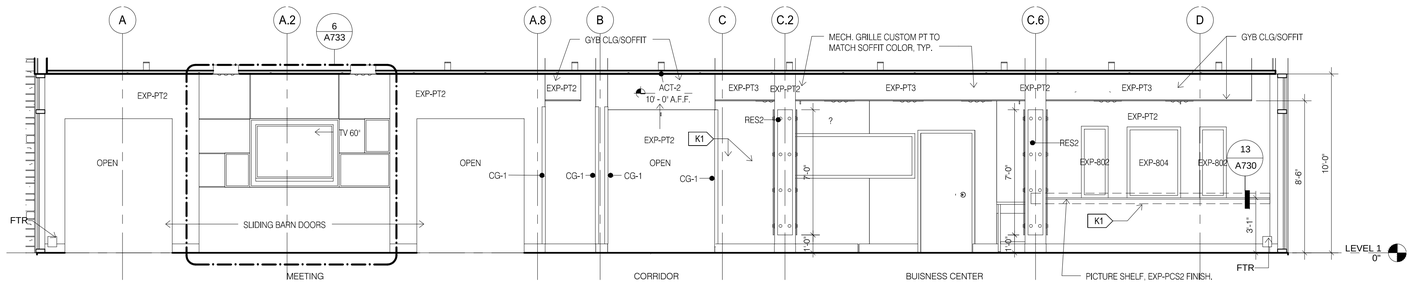


1 LOBBY/GREAT ROOM/LOBBY EAST
SCALE: 1/4" = 1'-0"

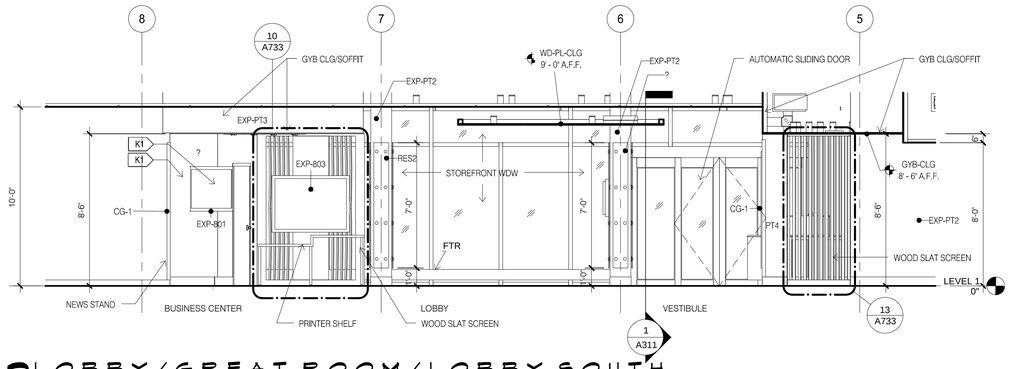


2 LOBBY/GREAT ROOM/LOBBY SOUTH
SCALE: 1/4" = 1'-0"

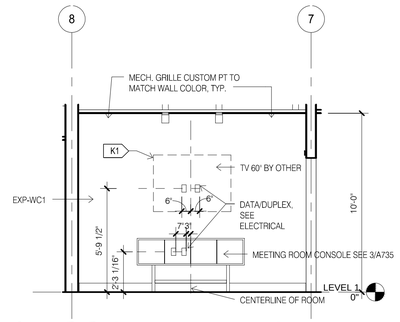

6 MEETING SOUTH
SCALE: 1/4" = 1'-0"

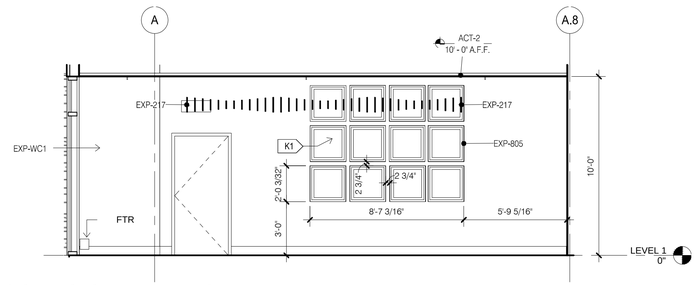


5 MEETING EAST
SCALE: 1/4" = 1'-0"

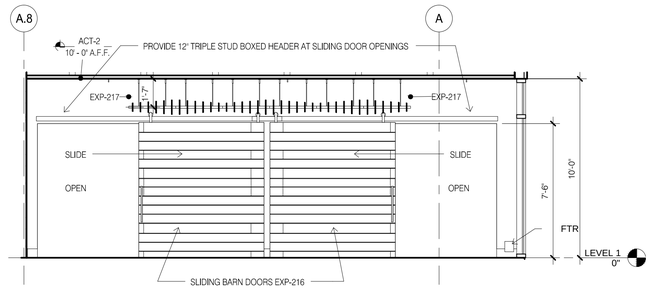


8 MEETING WEST
SCALE: 1/4" = 1'-0"


NOTE:
MAXIMUM PROJECTION OF WALL MOUNTED TVS AND ART IS 4" PER ACCESSIBILITY REQUIREMENTS.

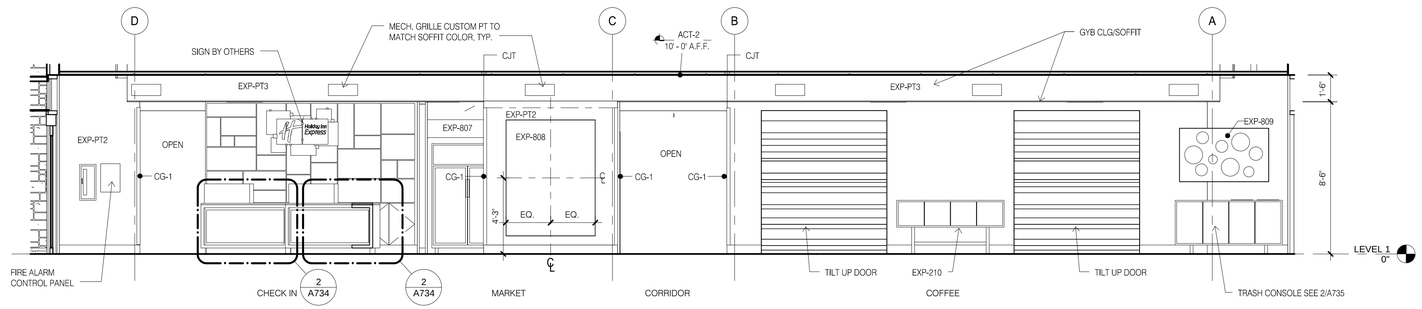


3 LOBBY/GREAT ROOM/LOBBY WEST
SCALE: 1/4" = 1'-0"

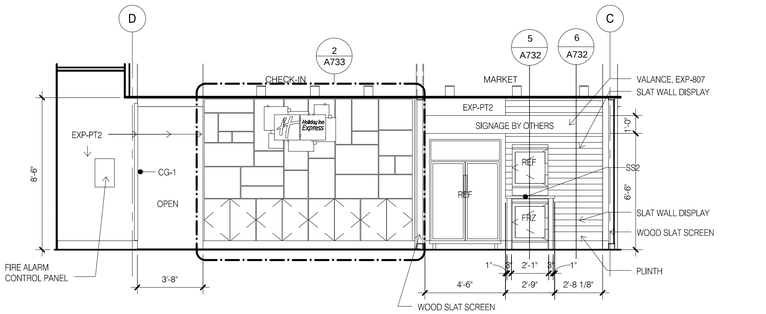


9 CHECK IN/MARKET
SCALE: 1/4" = 1'-0"

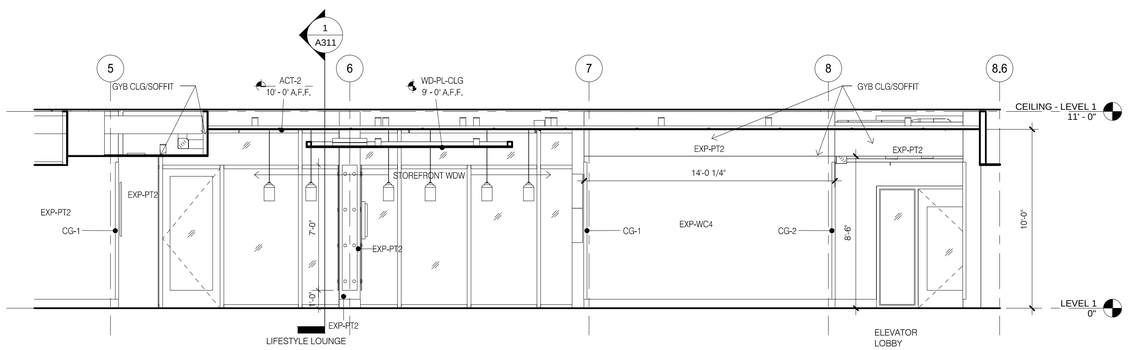


4 LOBBY/GREAT ROOM/LOBBY NORTH
SCALE: 1/4" = 1'-0"

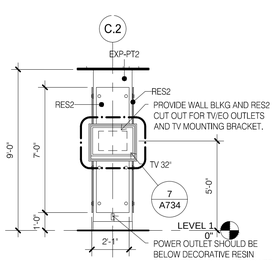

11 LOBBY/GREAT ROOM COLUMNS
SCALE: 1/4" = 1'-0"

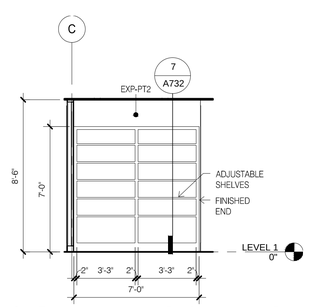

10 MARKET-SHELF WALL
SCALE: 1/4" = 1'-0"

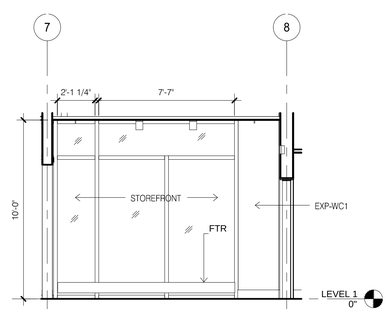

7 MEETING NORTH
SCALE: 1/4" = 1'-0"

DAMMON ENGINEERING, INC.
LOUISIANA & MISSISSIPPI
www.dammonengineering.com
info@dammonengineering.com
PH: 985.649.5832
Chief Engineer: Brian Mistich, PE
5567 Highway 90 East
Slidell, LA 70458

REVISIONS

#	DESCRIPTION	DATE

SEAL:

LOCATION NUMBER: 16777
IN CODE: BTRJC
HOLIDAY INN EXPRESS
MIKE DESAI
SHADY PARK DRIVE LOT 9
DENHAM SPRINGS, LA

JOB No:	2321	DATE:	06-15-17
DRAWN BY:	JASM	CHECKED BY:	CKD


All plans, specifications, and designs prepared by Dammon Engineering, Inc. and their consultants are and shall remain the property of Dammon Engineering, Inc. and the same cannot be used on any other project without the written permission of Dammon Engineering, Inc. Visual contact with these plans shall constitute prima facie evidence of the acceptance of these restrictions. Any unauthorized use of these plans and designs without written consent of Dammon Engineering, Inc. will be subject to legal action.

SHEET TITLE:
LOBBY & GREATROOM ELE
1


DRAWING NUMBER:
A431

SHEET No: - of =


FILE NAME: J:\- Revit Work\2321 - Mike Desai - Holiday Inn Express ED\Drawing\Current Drawing\A431 LOBBY & GREATROOM ELE 1.rvt PLOT DATE & TIME: Tuesday, November 14, 2017 4:19:29 PM

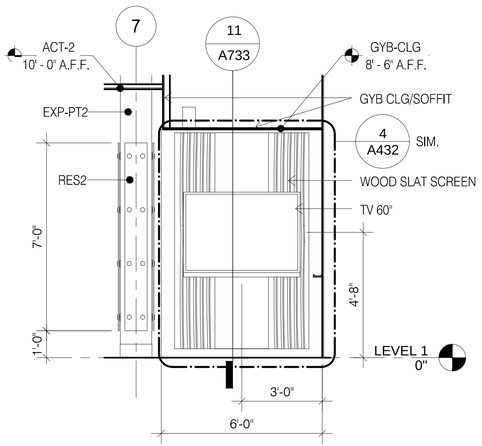


1 LOUNGE TV SCREEN @ BUSINESS DIVIDER
SCALE: 3/8" = 1'-0"

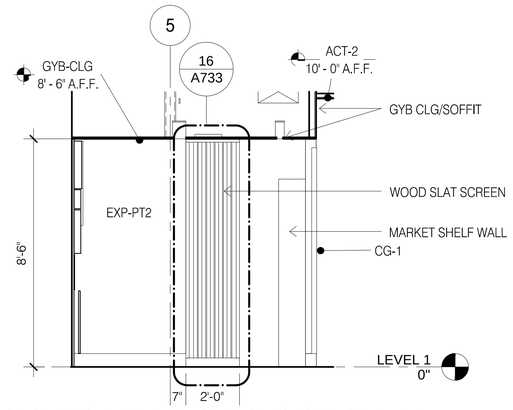


2 CHECK IN SCREEN WALL
SCALE: 3/8" = 1'-0"

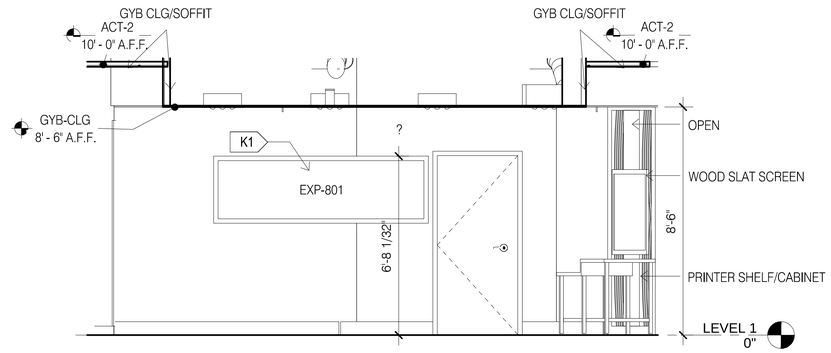


3 LOBBY/GREAT ROOM BUSINESS CENTER
SCALE: 3/8" = 1'-0"

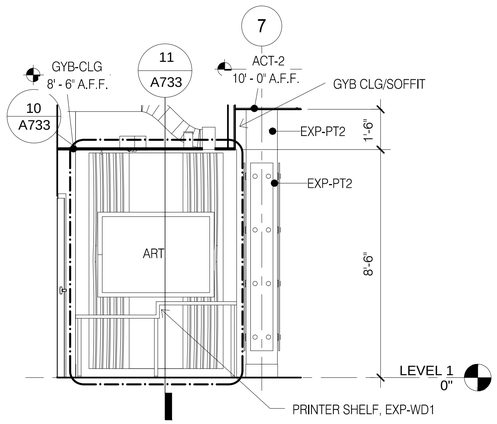


4 BUSINESS PRINTER SHELFER ELEVATION
SCALE: 3/8" = 1'-0"

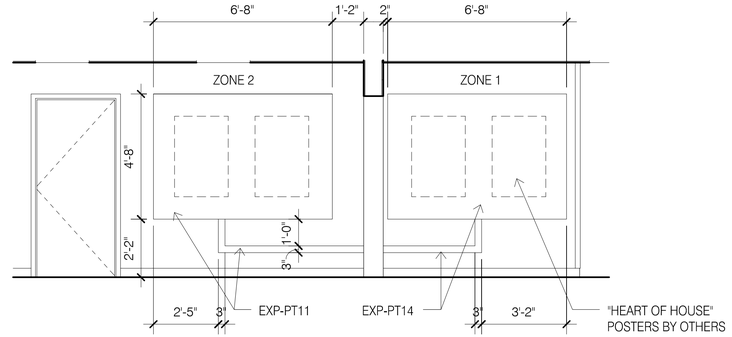


5 HEART OF HOUSE ZONE 1 & 2
SCALE: 3/8" = 1'-0"

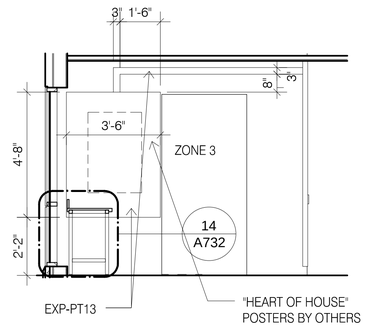


6 HEART OF HOUSE ZONE 3
SCALE: 3/8" = 1'-0"

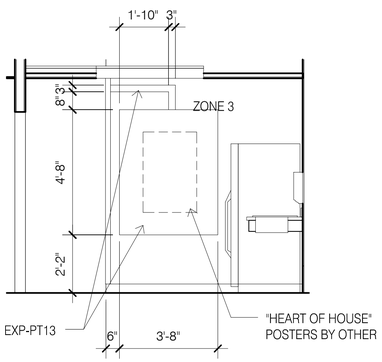

7 HEART OF HOUSE ZONE 3
SCALE: 3/8" = 1'-0"

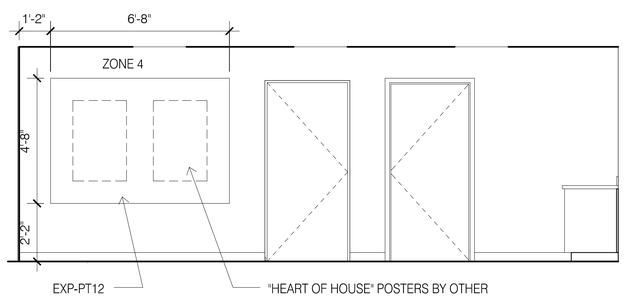

8 HEART OF HOUSE ZONE 4
SCALE: 3/8" = 1'-0"

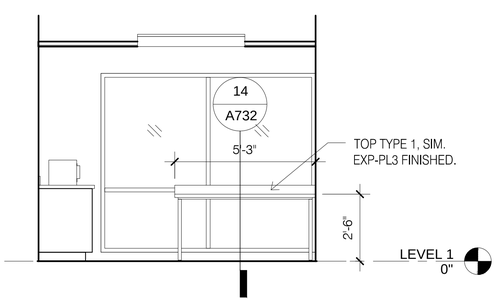

9 HEART OF HOUSE ZONE 3
SCALE: 3/8" = 1'-0"

NOTE:
MAXIMUM PROJECTION OF WALL MOUNTED TVS AND ART IS 4" PER ACCESSIBILITY REQUIREMENTS.

DAMMON ENGINEERING, INC.
LOUISIANA & MISSISSIPPI
www.dammonengineering.com
info@dammonengineering.com
Ph: 985.649.5832
Chief Engineer: Brian Mistich, PE
554 Old Spanish Trail
Slidell, LA 70458

REVISIONS

#	DESCRIPTION	DATE

SEAL:

LOCATION NUMBER: 16777
INN CODE: BTRJC
HOLIDAY INN EXPRESS
VIKE PEAH
SHADY PARK DRIVE LOT 4
DENHAM SPRINGS, LA

JOB No:	2321	DATE:	06-15-17
DRAWN BY:	JAGM	CHECKED BY:	CKD


© 2017 Dammon Engineering, Inc. All rights reserved. Unless otherwise noted, all plans, specifications, reports and calculations represented hereby are the property of Dammon Engineering, Inc. and are not to be used in any way without the prior written consent of Dammon Engineering. Visual contact with these plans and specifications shall constitute prima facie evidence of acceptance of these restrictions.

SHEET TITLE:
LOBBY & GREATROOM ELE
A2


DRAWING NUMBER:
A432

SHEET No: - of =


PLT NAME: J:\1 - Holiday Inn\2321 - Vike Peah - Holiday Inn Express (Denham)\Cad Files\A2\A2 (GBP & DAMMON ED) 2.dwg 8:08 AM by TMP - Tuesday, November 14, 2017

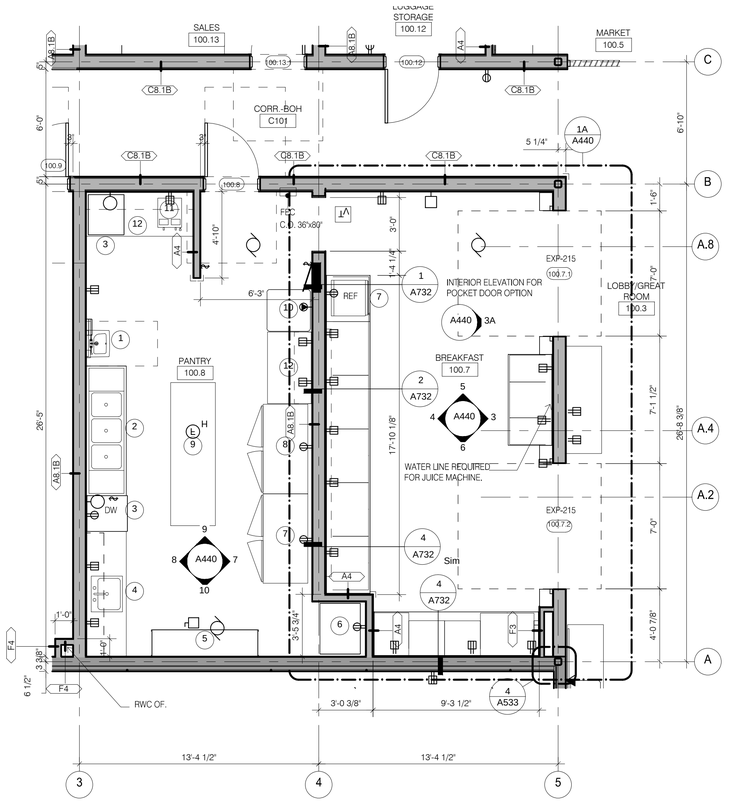


1 BREAKFAST-PANTRY-BREAK
SCALE: 1/4" = 1'-0"

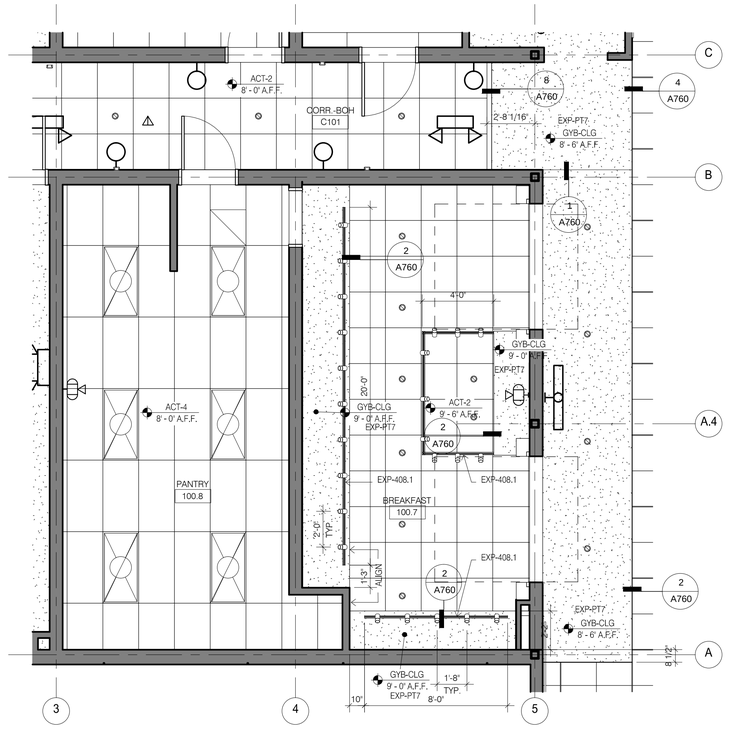


2 BREAKFAST-PANTRY-BREAK REFLECTED CEILING PLAN
SCALE: 1/4" = 1'-0"

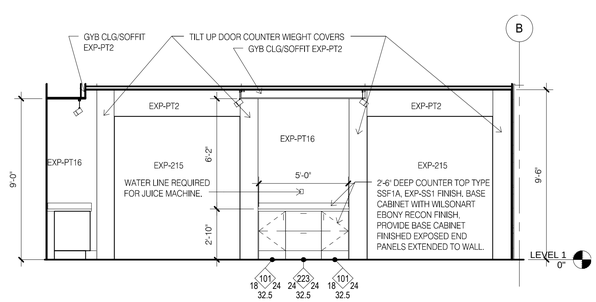


3 BREAKFAST EAST
SCALE: 1/4" = 1'-0"

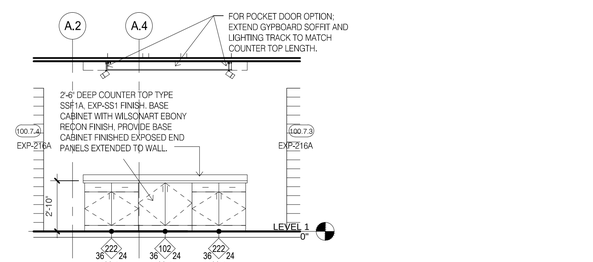


3A BREAKFAST EAST, DOOR OPTION
SCALE: 1/4" = 1'-0"

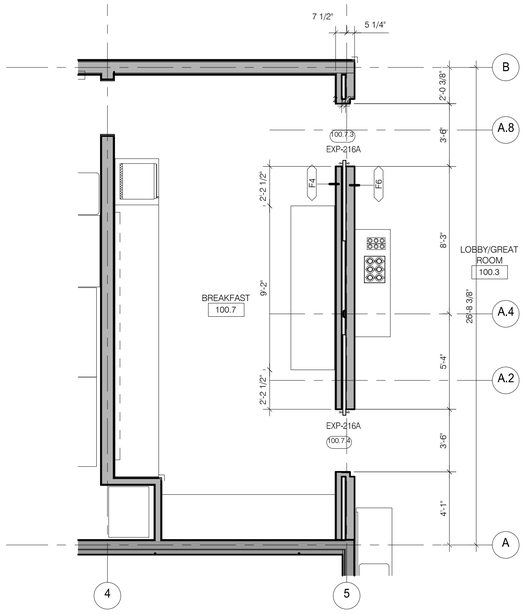


1A BREAKFAST PLAN, POCKET DOOR OPTION
SCALE: 1/4" = 1'-0"

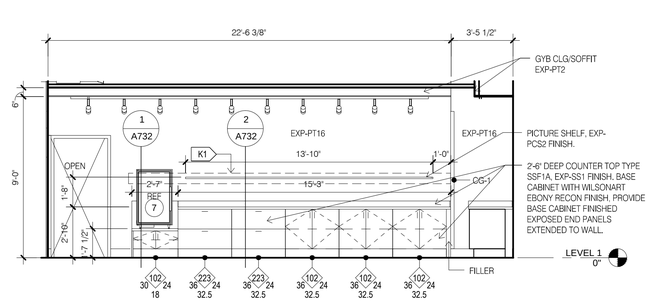


4 BREAKFAST WEST
SCALE: 1/4" = 1'-0"

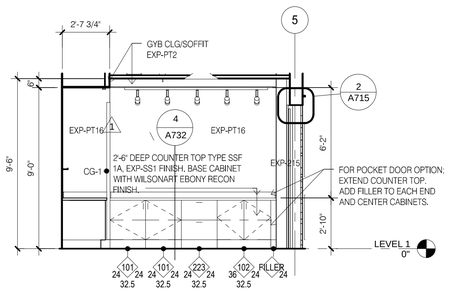


6 BREAKFAST NORTH
SCALE: 1/4" = 1'-0"

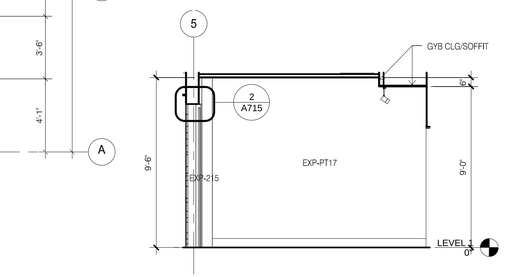


5 BREAKFAST SOUTH
SCALE: 1/4" = 1'-0"

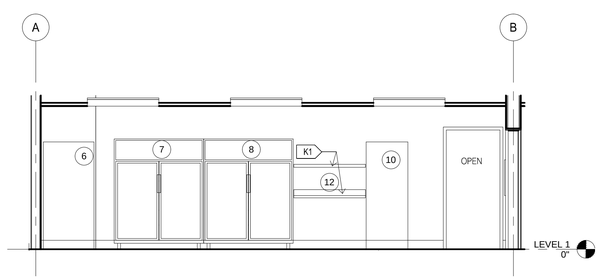


7 PANTRY EAST
SCALE: 1/4" = 1'-0"

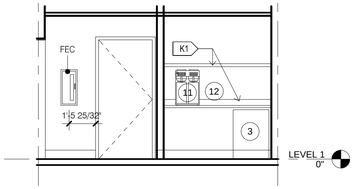

9 PANTRY SOUTH
SCALE: 1/4" = 1'-0"

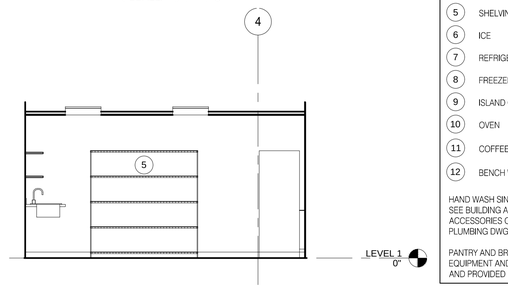

10 PANTRY NORTH
SCALE: 1/4" = 1'-0"

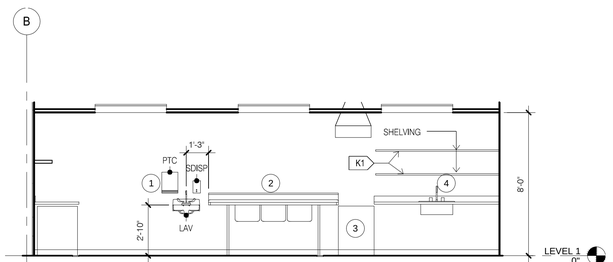

8 PANTRY WEST
SCALE: 1/4" = 1'-0"

NOTES:
1) REFER TO ENGINEERING DRAWINGS FORFIXTURE TYPES AND SPECIFICATIONS
2) REFER TO ARCHITECTURAL FINISH MANUAL FOR FINISH SPECIFICATIONS
3) REFER TO FINISH SCHEDULE FOR TYP. ROOM FINISHES.

PANTRY EQUIPMENT LEGEND

1	HAND WASH SINK.
2	TRIPLE PREP SINK
3	DISHWASHER
4	SINK
5	SHELVING
6	ICE
7	REFRIGERATOR
8	FREEZER
9	ISLAND COUNTERTOP
10	OVEN
11	COFFEE MAKER
12	BENCH WITH SHELF ABOVE

HAND WASH SINK:
SEE BUILDING AND BATHROOM ACCESSORIES ON SHEET A400 AND PLUMBING DWGS.

PANTRY AND BREAKFAST ROOM, EQUIPMENT AND SIGNAGE ARE TBD AND PROVIDED BY OWNER.

DAMMON ENGINEERING, INC.
LOUISIANA & MISSISSIPPI
www.dammonengineering.com
info@dammonengineering.com
PH: 985.649.3832
Chief Engineer: Brian Mistich, PE
554 Old Spanish Trail
Slidell, LA 70458

REVISIONS

#	DESCRIPTION	DATE

SEAL:

LOCATION NUMBER: 16777
INN CODE: BTRJC
HOLIDAY INN EXPRESS
YKE DEAN
SHADY PARK DRIVE, LOT 4
DENHAM SPRINGS, LA


JOB No:	232	DATE:	06-15-17
DRAWN BY:	JASM	CHECKED BY:	GKD

SHEET TITLE:
BREAKFAST & PANTRY PLANS& ELEVATIONS


DRAWING NUMBER:
A440

SHEET No: - of =


No part of these drawings or specifications shall be reproduced, modified or disclosed in any form or by any means without the prior written permission of Dammon Engineering, Inc. Any unauthorized use of these drawings or specifications shall be at the user's sole risk and without liability to Dammon Engineering, Inc. and the user shall indemnify and hold harmless Dammon Engineering, Inc. from all claims, damages, losses and expenses including attorney's fees arising out of or resulting therefrom.

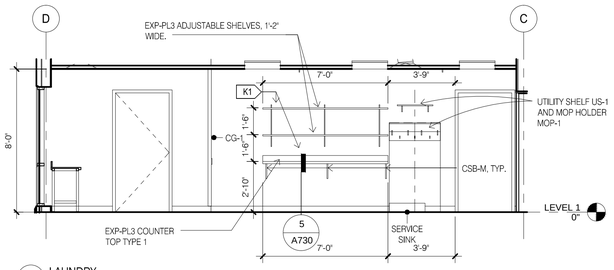


1 LAUNDRY
1/4" = 1'-0"

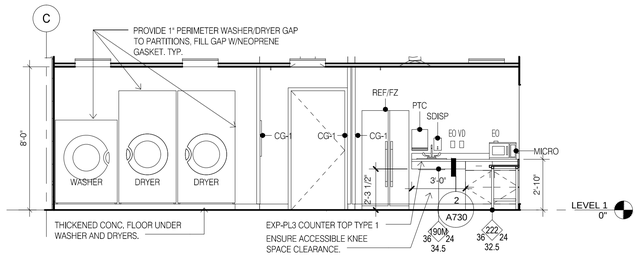


2 LAUNDRY-BREAKROOM
1/4" = 1'-0"

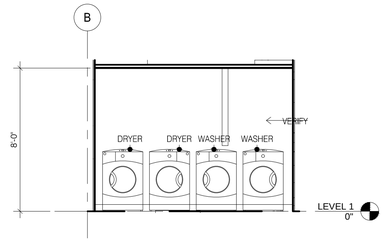


3 GUEST LAUNDRY
1/4" = 1'-0"

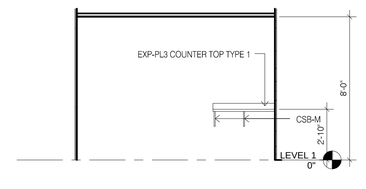


4 GUEST LAUNDRY
1/4" = 1'-0"

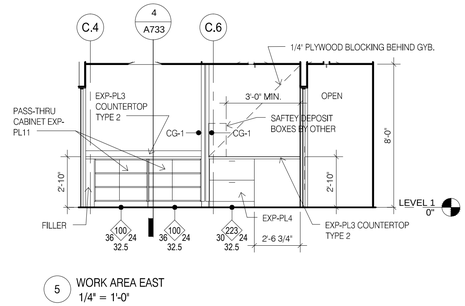


5 WORK AREA EAST
1/4" = 1'-0"

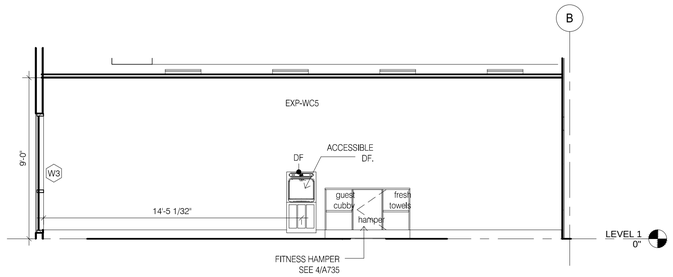


10 FITNESS WEST
1/4" = 1'-0"

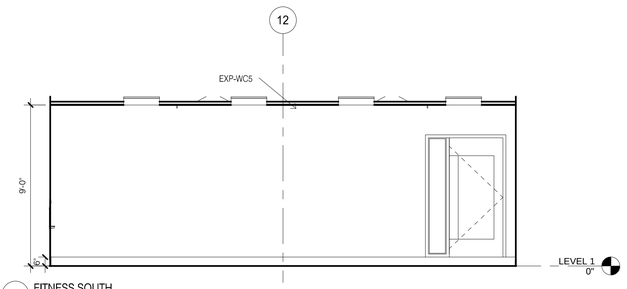


11 FITNESS SOUTH
1/4" = 1'-0"

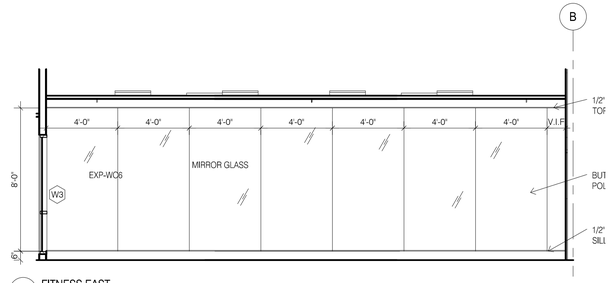


12 FITNESS EAST
1/4" = 1'-0"

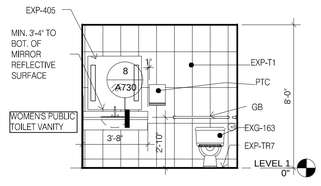


17 WOMENS PUBLIC TOILET - DOOR
1/4" = 1'-0"

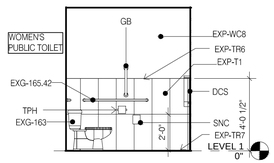


15 WOMENS PUBLIC TOILET - TOILET
1/4" = 1'-0"

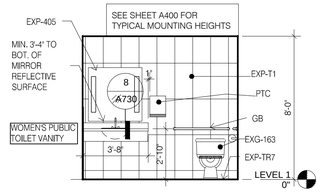


14 WOMEN'S PUBLIC TOILET VANITY
1/4" = 1'-0"

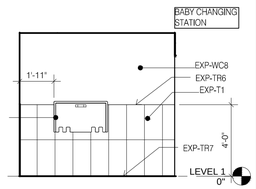


16 WOMENS PUBLIC TOILET - BABY CHANGING STATION
1/4" = 1'-0"

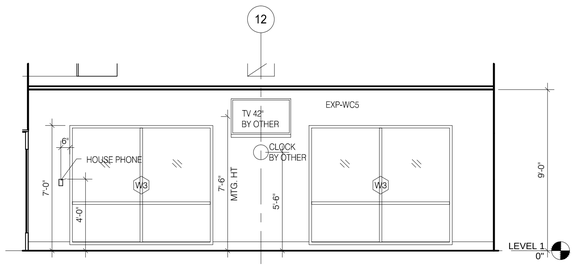


13 FITNESS NORTH
1/4" = 1'-0"

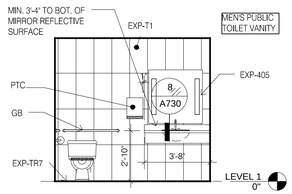


18 MENS PUBLIC TOILET - VANITY
1/4" = 1'-0"

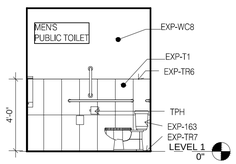

19 MENS PUBLIC TOILET - TOILET
1/4" = 1'-0"

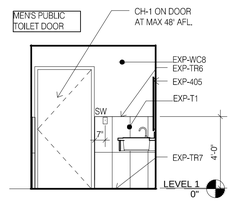

21 MENS PUBLIC TOILET - DOOR
1/4" = 1'-0"

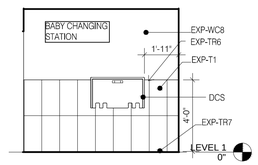

20 MENS PUBLIC TOILET - BABY CHANGING STATION
1/4" = 1'-0"

DAMMON ENGINEERING, INC.
LOUISIANA & MISSISSIPPI
www.dammonengineering.com
info@dammonengineering.com
PH: 985.649.5832
Chief Engineer: Brian Mistich, PE
554 Old Spanish Trail
Slidell, LA 70458

REVISIONS

#	DESCRIPTION	DATE

SEAL:

LOCATION NUMBER: 16777
INN CODE: BTRJC
HOLIDAY INN EXPRESS
MIKE DESAI
SHADY PARK DRIVE, LOT 9
DENHAM SPRINGS, LA

JOB No:	DATE:	CHECKED BY:
2321	06-15-17	CKD
DRAWN BY:		
JASM		


SHEET TITLE:
ELEVATIONS PR FITNESS

DRAWING NUMBER:
A450


SHEET No: - of #

These drawings and specifications, plans, and arrangements represented thereby are and shall remain the property of Dammon Engineering, and no part thereof shall be used, reproduced or assigned to any other person or firm without the express written authorization and consent of Dammon Engineering. Visual contact with these drawings or specifications shall constitute prima facie evidence of the acceptance of these restrictions.


FILE NAME: J:\In Holiday Inn Express 20\Drawings\Current Drawings\A450_ELEVATIONS PR FITNESS.dwg PLOT DATE & TIME: Tuesday, November 14, 2017 4:48:58 PM

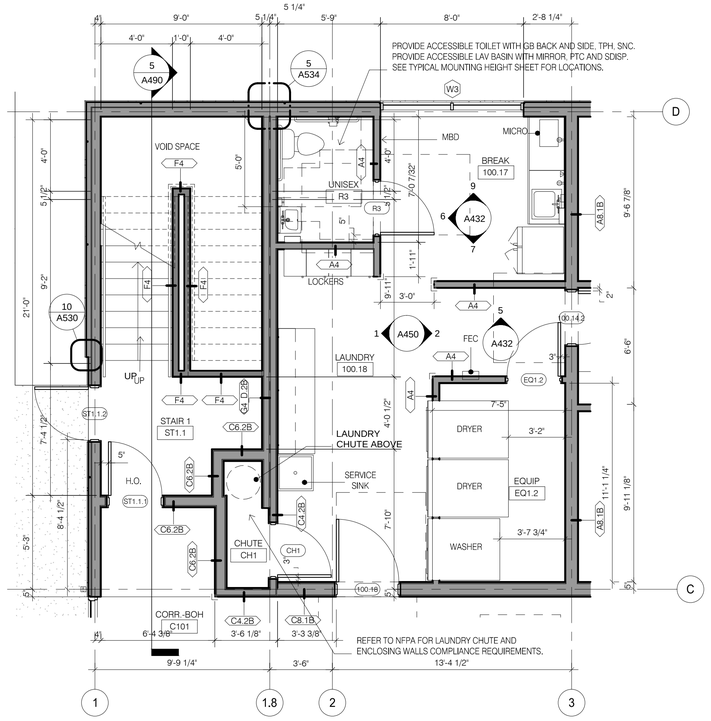


1 STAIR 1 PLAN LEVEL 1
SCALE: 1/4" = 1'-0"

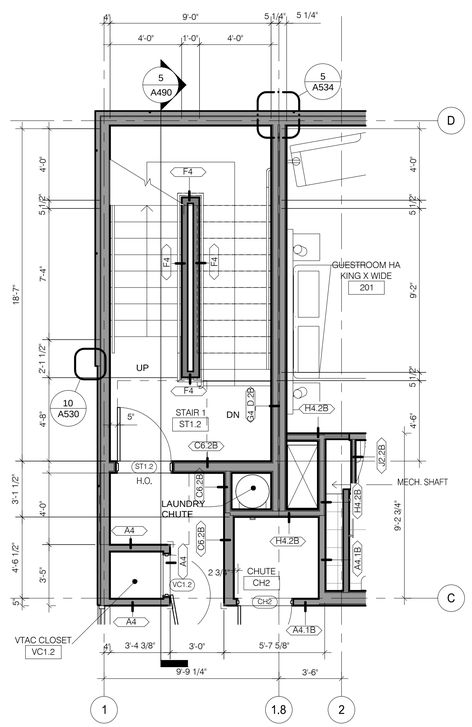


2 STAIR 1 PLAN LEVEL 2
SCALE: 1/4" = 1'-0"

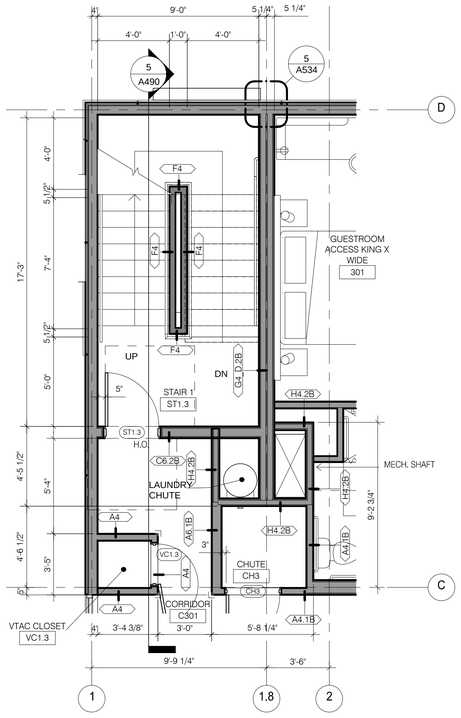

3 STAIR 1 PLAN LEVEL 3
SCALE: 1/4" = 1'-0"

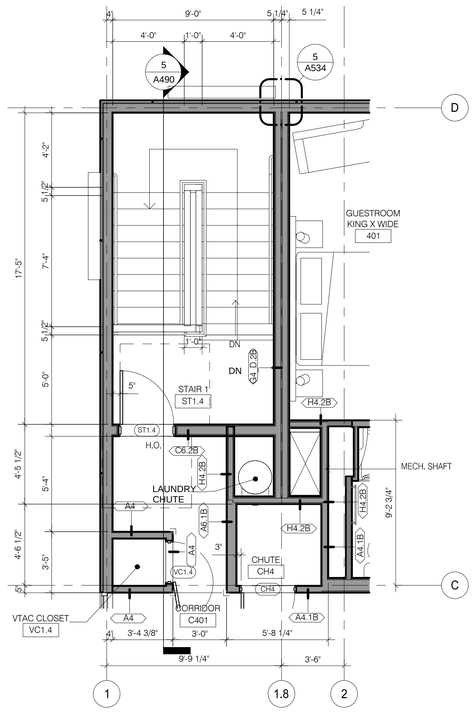

4 STAIR 1 PLAN LEVEL 4
SCALE: 1/4" = 1'-0"

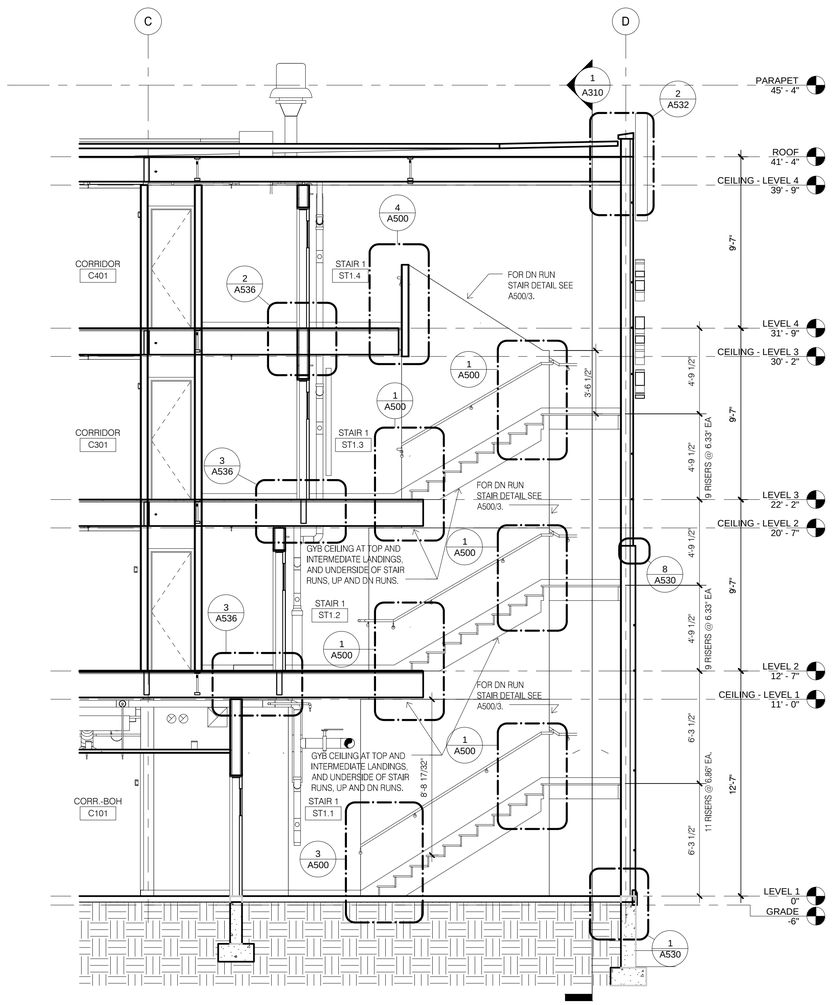

5 STAIR 1 SECTION
SCALE: 1/4" = 1'-0"

DAMMON
ENGINEERING, INC.
LOUISIANA & MISSISSIPPI
www.dammonengineering.com
info@dammonengineering.com
PH: 985.649.3832
Chief Engineer: Brian Mistich, PE
554 Old Spanish Trail
Slidell, LA 70458

#	DESCRIPTION	DATE
	REVISIONS	

SEAL:

LOCATION NUMBER: 16777
INN CODE: BTRJC
HOLIDAY INN EXPRESS
MIKE DESAI
SHADY PARK DRIVE LOT 4
DENHAM SPRINGS, LA


JOB No:	2321
DRAWN BY:	JASM
DATE:	06-15-17
CHECKED BY:	CAD

ALL RIGHTS RESERVED. ALL DRAWINGS, DESIGNS, PLANS & SPECIFICATIONS CONTAINED IN THIS SET ARE THE PROPRIETARY PROPERTY OF DAMMON ENGINEERING, INC. AND ARE NOT TO BE USED IN WHOLE OR IN PART, DISCLOSED TO OTHERS, OR USED IN CONNECTION WITH ANY WORK OF A PROJECT OTHER THAN THE SPECIFIC PROJECT FOR WHICH THEY HAVE BEEN PREPARED WITHOUT THE WRITTEN CONSENT OF DAMMON ENGINEERING, INC.


SHEET TITLE:
STAIR 1 PLANS & SECTIONS

DRAWING NUMBER:
A490


SHEET No: - of #

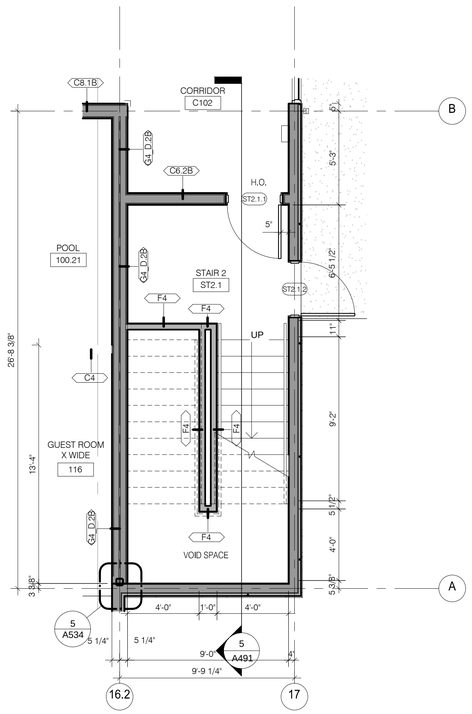


1 STAIR 2 PLAN LEVEL 1
SCALE: 1/4" = 1'-0"

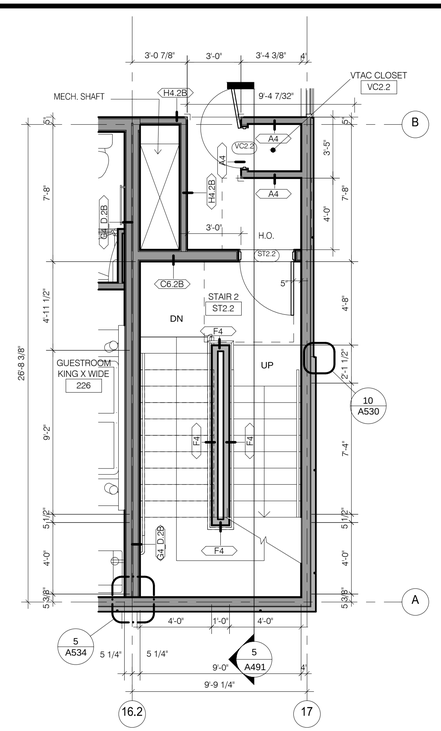


2 STAIR 2 PLAN LEVEL 2
SCALE: 1/4" = 1'-0"

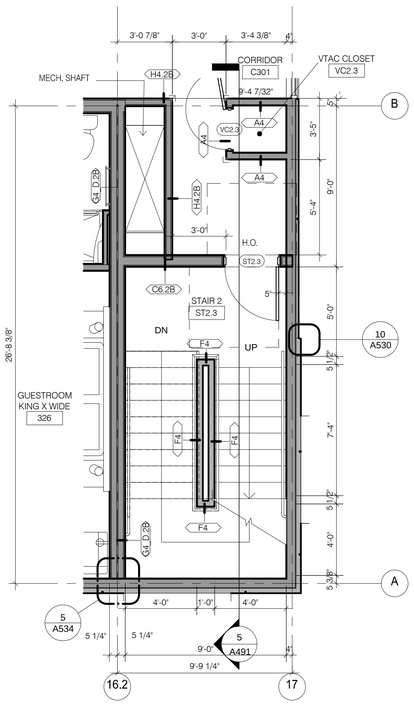

3 STAIR 2 PLAN LEVEL 3
SCALE: 1/4" = 1'-0"

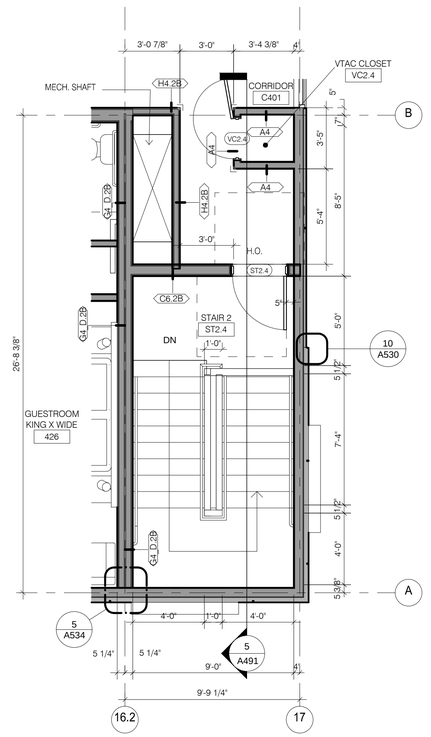

4 STAIR 2 PLAN LEVEL 4
SCALE: 1/4" = 1'-0"

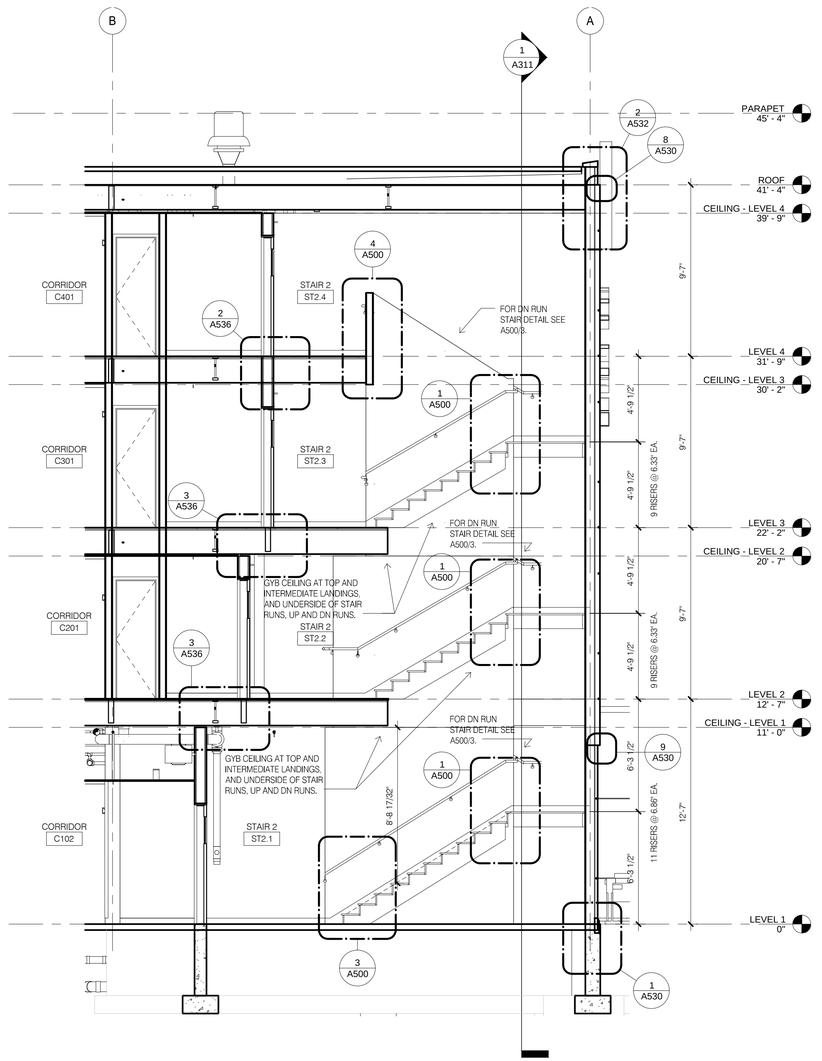

5 STAIR 2 SECTION
SCALE: 1/4" = 1'-0"

DAMMON
ENGINEERING, INC.
LOUISIANA & MISSISSIPPI
www.dammonengineering.com
info@dammonengineering.com
PH: 985.649.5832
Chief Engineer: Brian Mistich, PE
554 Old Spanish Trail
Slidell, LA 70458

REVISIONS

#	DESCRIPTION	DATE

SEAL:

LOCATION NUMBER: 16777
INN CODE: BTRJC

HOLIDAY INN EXPRESS

MIKE DESAI
SHADY PARK DRIVE LOT 9
DENHAM SPRINGS, LA


JOB No:	232	DATE:	06-15-17
DRAWN BY:	JASM	CHECKED BY:	CAD

ALL RIGHTS RESERVED. THESE PLANS, DESIGNS, DRAWINGS, AND SPECIFICATIONS ARE THE EXCLUSIVE PROPERTY OF DAMMON ENGINEERING, INC. AND ARE NOT TO BE USED IN WHOLE OR IN PART FOR ANY PROJECT OTHER THAN THE SPECIFIC PROJECT FOR WHICH THEY WERE PREPARED AND DEVELOPED UNLESS WRITTEN AGREEMENT IS OBTAINED FROM DAMMON ENGINEERING, INC. ANY UNAUTHORIZED USE OF THESE PLANS, DESIGNS, DRAWINGS, AND SPECIFICATIONS SHALL BE AT THE SOLE RISK AND LIABILITY OF THE PERSON OR ENTITY USING THEM.


SHEET TITLE:
STAIR 2 PLANS AND SECTIONS

DRAWING NUMBER:
A491


SHEET No: - of #

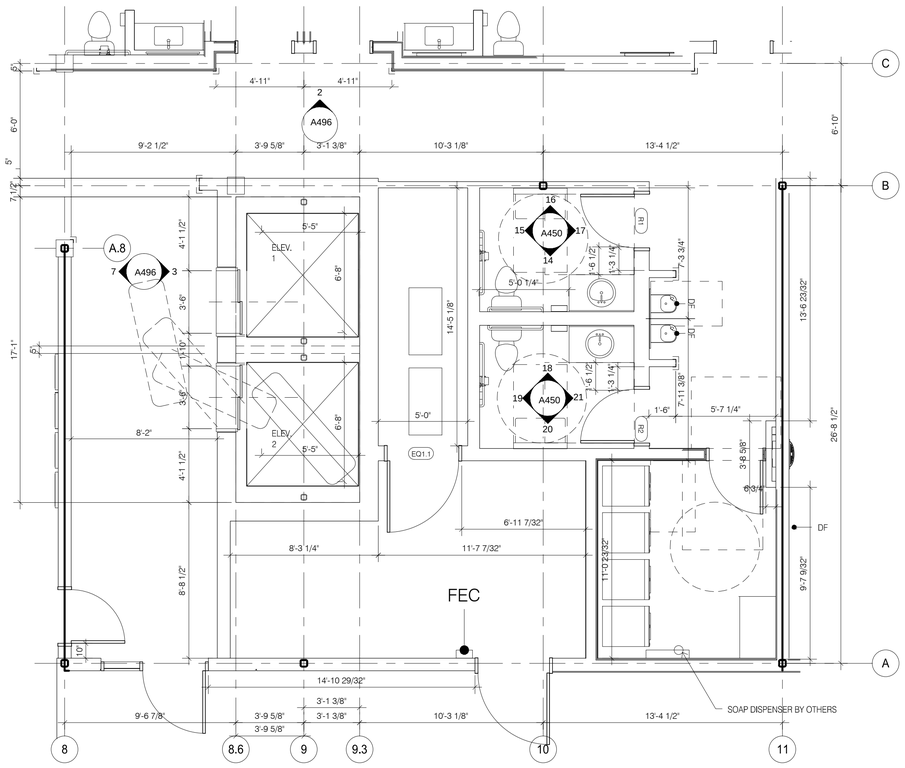


1 ELEVATION PLAN LEVEL 1
SCALE: 1/4" = 1'-0"

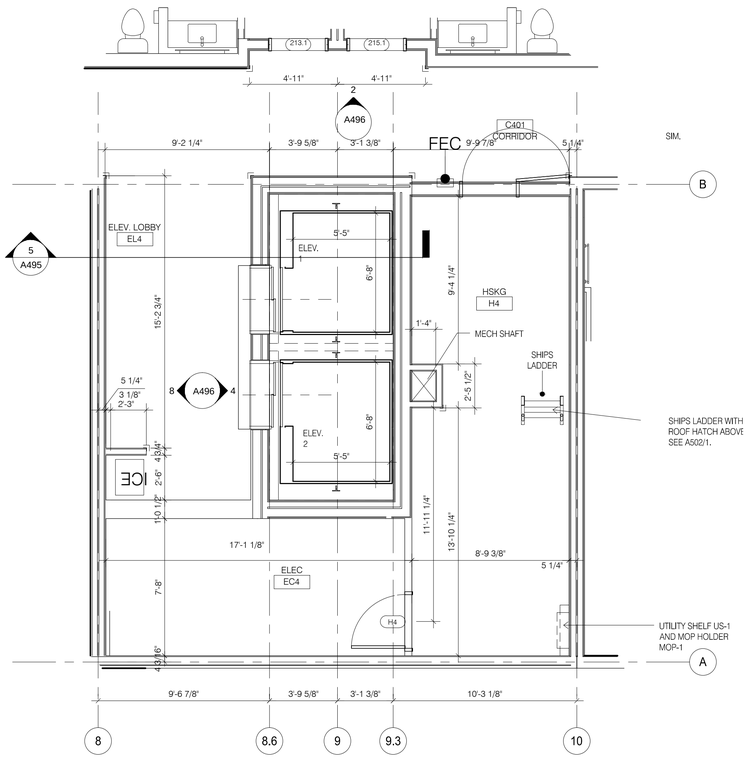


2 ELEVATION PLAN LEVEL 2
SCALE: 1/4" = 1'-0"

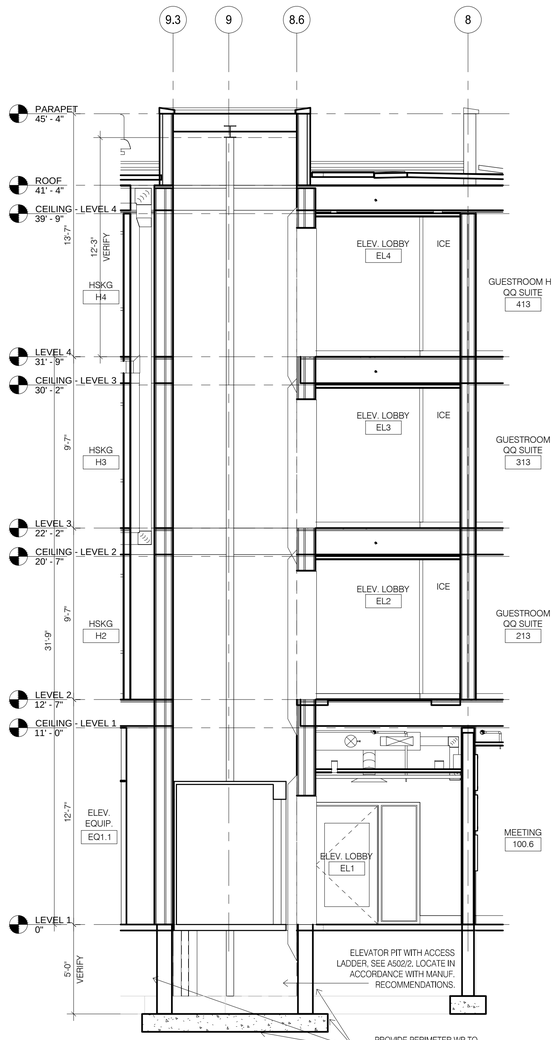

5 ELEVATOR SECTION
SCALE: 1/4" = 1'-0"

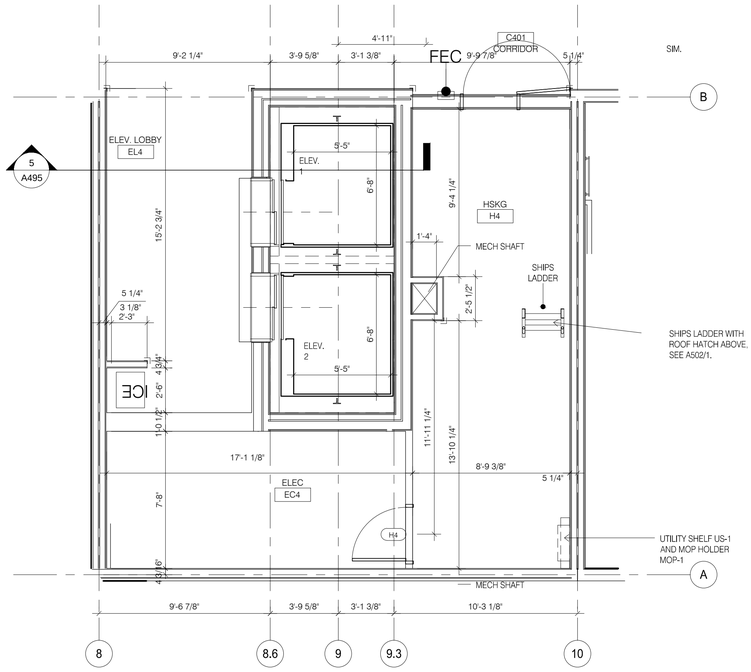

3 ELEVATOR PLAN LEVEL 3
SCALE: 1/4" = 1'-0"

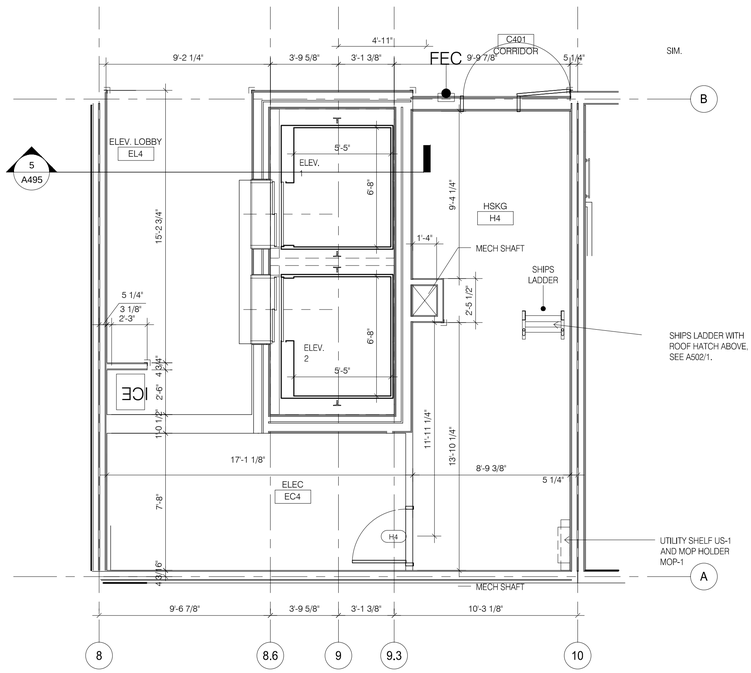

4 ELEVATOR PLAN LEVEL 4
SCALE: 1/4" = 1'-0"

DAMMON ENGINEERING, INC.
LOUISIANA & MISSISSIPPI

www.dammonengineering.com
info@dammonengineering.com
PH: 985.649.3832
Chief Engineer: Brian Mistich, PE
554 Old Spanish Trail
Slidell, LA 70458

#	DESCRIPTION	DATE
REVISIONS		

SEAL:

LOCATION NUMBER: 16777
INN CODE: BTRJC

HOLIDAY INN EXPRESS

MIKE DESAI
SHADY PARK DRIVE LOT 9
DENHAM SPRINGS, LA

DRAWN BY:	JASM	CHECKED BY:	CJD
JOB No:	2321	DATE:	06-15-17

ALL RIGHTS RESERVED. THESE PLANS, DESIGNS AND DRAWINGS ARE THE PROPERTY OF DAMMON ENGINEERING, INC. AND ARE NOT TO BE USED IN WHOLE OR IN PART FOR ANY OTHER PROJECT WITHOUT THE EXPRESS WRITTEN CONSENT OF DAMMON ENGINEERING, INC. ANY UNAUTHORIZED USE WILL BE PROSECUTED TO THE FULL EXTENT OF THE LAW. BY USING THESE PLANS, DESIGNS AND DRAWINGS, YOU AGREE TO THE ABOVE STATED TERMS.

SHEET TITLE:
ELEVATOR PLANS AND SECTIONS

DRAWING NUMBER:

A495


SHEET No: - of #

FILE NAME: J:_Holiday Inn\2321 - Villa Rosa_ - Holiday Inn Express REVISIONS\Current Drawings\Arch REVISION A495_A502.dwg, 6/15/2017 4:49:29 PM, Thursday, December 14, 2017 4:49:29 PM


FILE NAME: J:__Home-Away\2321__Mike Desai - Holiday Inn Express ISP\Drawings\Current Drawings\A496 ELEVATOR LOBBY RCP & CORRIDOR ELE.dwg, PLOT DATE & TIME: Tuesday, November 14, 2017 4:18:24 PM

SUBSTITUTION LIST


SPECIFIED	APPROVED FOR SUBSTITUTION
EXG-WC2	EXG-PT2
EXG-WC9	EXG-PT11

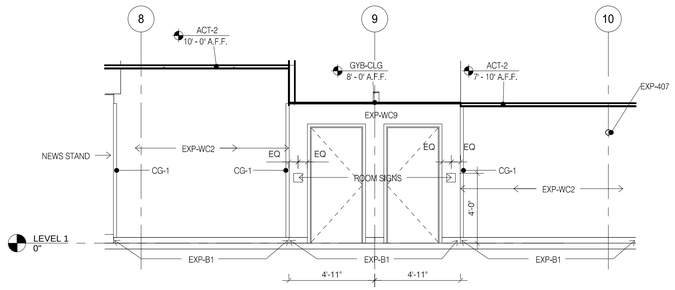


1 GUESTROOM CORRIDOR FIRST LEVEL
SCALE: 1/4" = 1'-0"

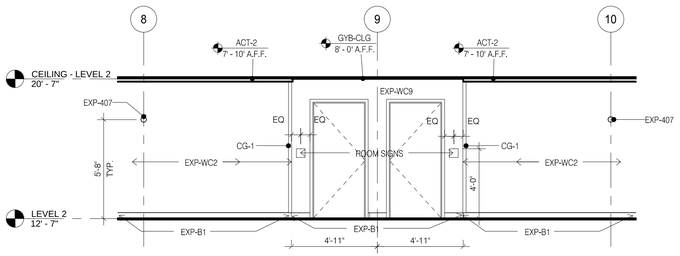


2 GUESTROOM CORRIDOR TYPICAL
SCALE: 1/4" = 1'-0"

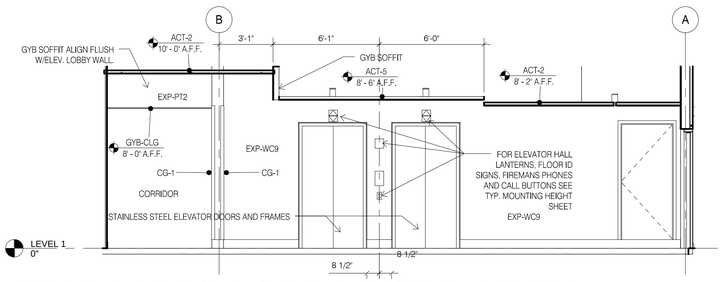


3 ELEVATOR LOBBY FIRST LEVEL
SCALE: 1/4" = 1'-0"

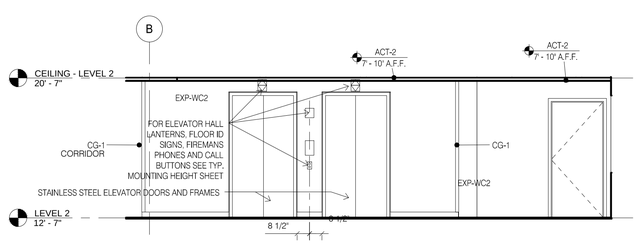


4 ELEVATOR LOBBY UPPER FLOORS
SCALE: 1/4" = 1'-0"

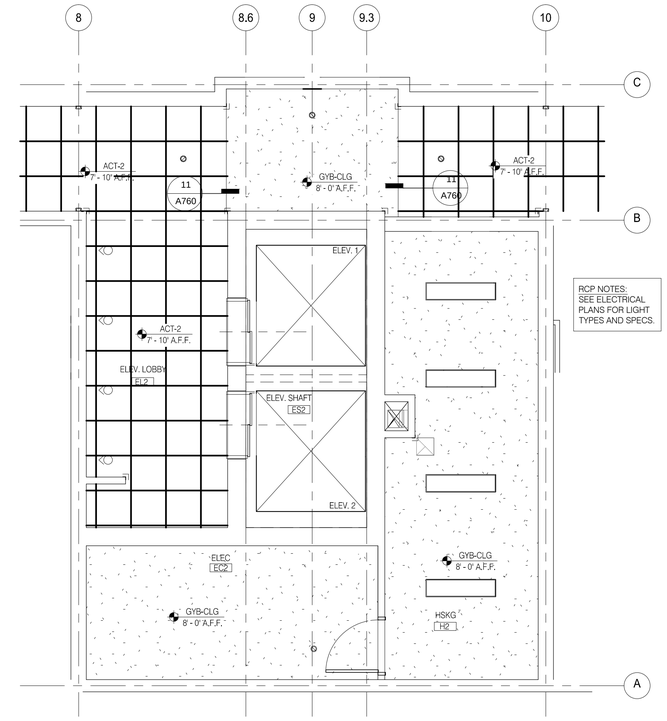


6 LEVEL 2 ELEVATOR LOBBY, TYP. LEVELS 2 - 4
SCALE: 1/4" = 1'-0"

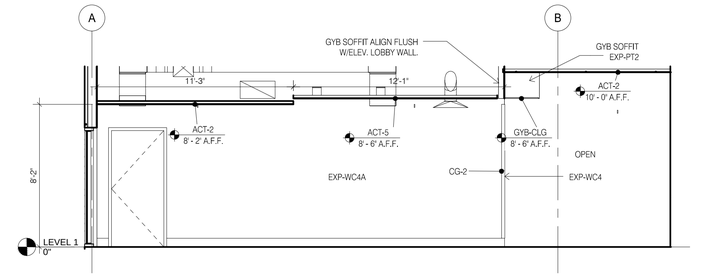


7 ELEVATOR LOBBY LEVEL 1 BACK
SCALE: 1/4" = 1'-0"

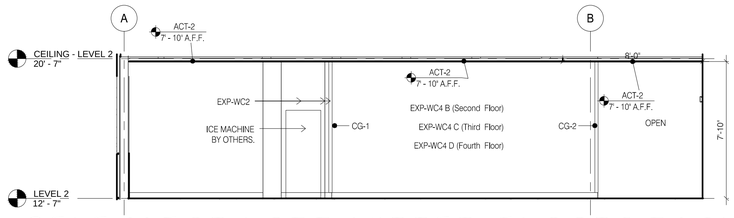


8 ELEVATOR LOBBY UPPER FLOORS BACK
SCALE: 1/4" = 1'-0"

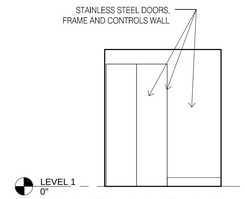


9 ELEVATOR CAB FRONT
SCALE: 1/4" = 1'-0"

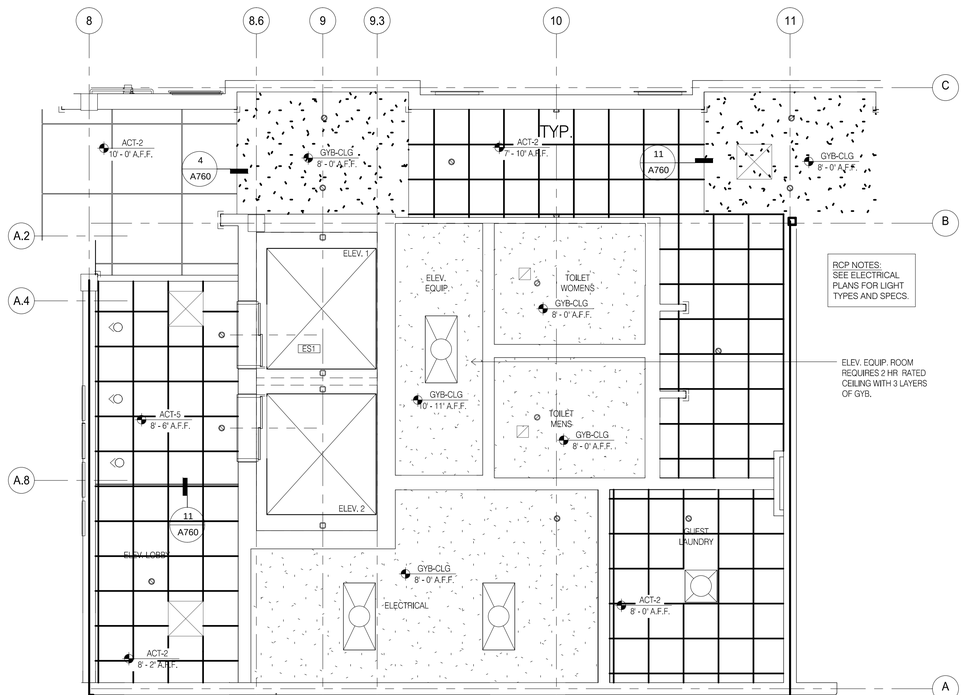


5 LEVEL 1 ELEVATOR LOBBY RCP
SCALE: 1/4" = 1'-0"

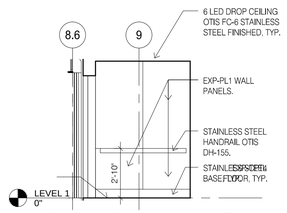

10 ELEVATOR CAB LEFT
SCALE: 1/4" = 1'-0"

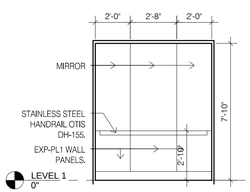

11 ELEVATOR CAB REAR
SCALE: 1/4" = 1'-0"

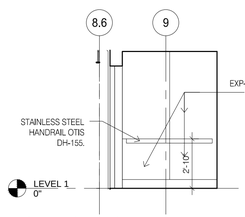

12 ELEVATOR CAB RIGHT
SCALE: 1/4" = 1'-0"

DAMMON ENGINEERING, INC.
LOUISIANA & MISSISSIPPI
www.dammonengineering.com
info@dammonengineering.com
PH: 985.649.5832
Chief Engineer: Brian Mistich, PE
554 Old Spanish Trail
Slidell, LA 70458

REVISIONS

#	DESCRIPTION	DATE

SEAL:

LOCATION NUMBER: 16777
INN CODE: BTRJC

HOLIDAY INN EXPRESS

MIKE DESAI
SHADY PARK DRIVE LOT 9
DENHAM SPRINGS, LA

JOB No:	2321	DATE:	06-15-17
DRAWN BY:	JAGM	CHECKED BY:	CKD


These drawings and specifications, as instruments of service, are and shall remain the property of Dammon Engineering, and no part thereof shall be copied, disclosed to others or used in connection with any work or project other than the specific project for which they have been prepared and developed without the written consent of Dammon Engineering. Visual contact with these drawings or specifications shall constitute prima facie evidence of the acceptance of these restrictions. © COPYRIGHT 2017 DAMMON ENGINEERING, INC.

SHEET TITLE:
ELEVATOR LOBBY RCP & CORRIDOR ELE


DRAWING NUMBER:


A496

SHEET No: - of #

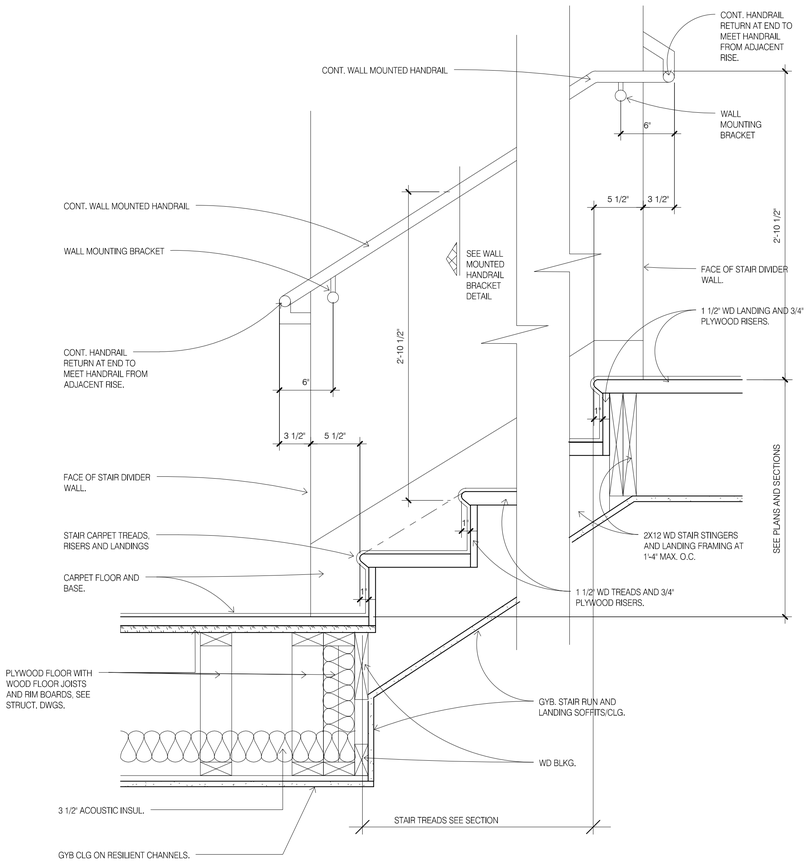


1 STAIR SECTION UP RUN & DN RUN WITH CONT. HANDRAIL
SCALE: 1-1/2" = 1'-0"

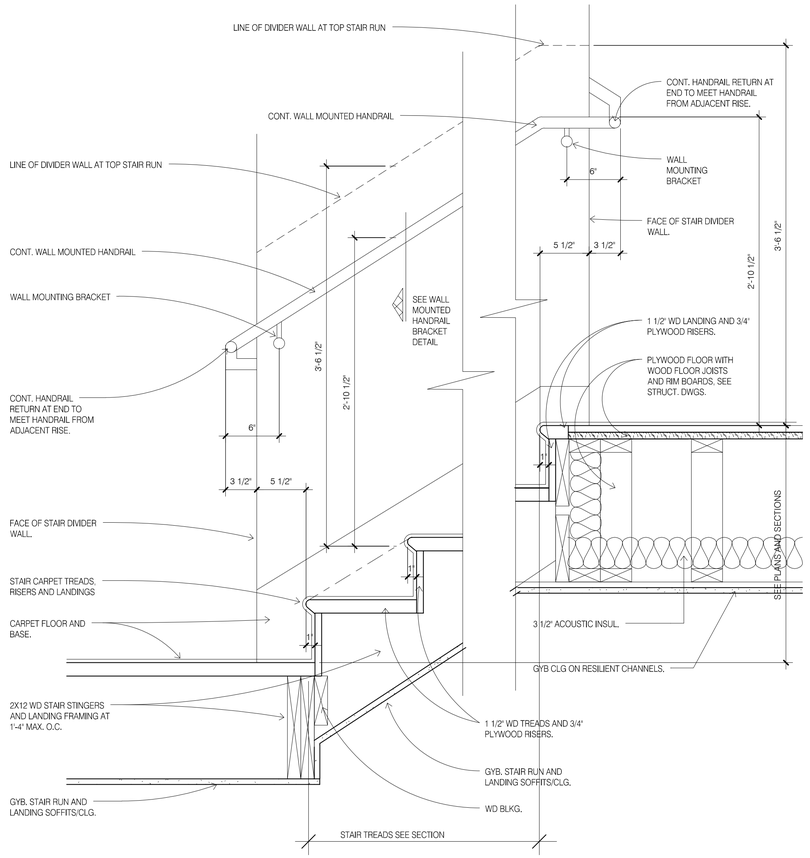


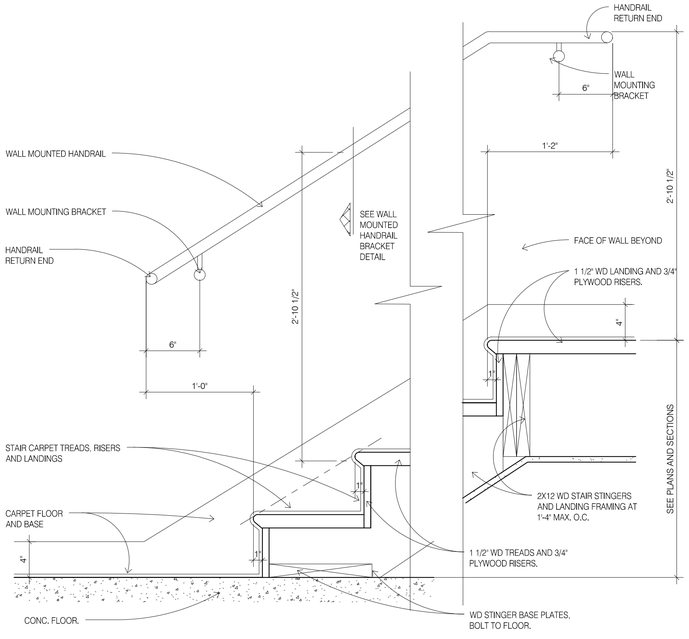

3 STAIR SECTION FIRST UP RUN WITH WALL MOUNTED HANDRAIL
SCALE: 1-1/2" = 1'-0"

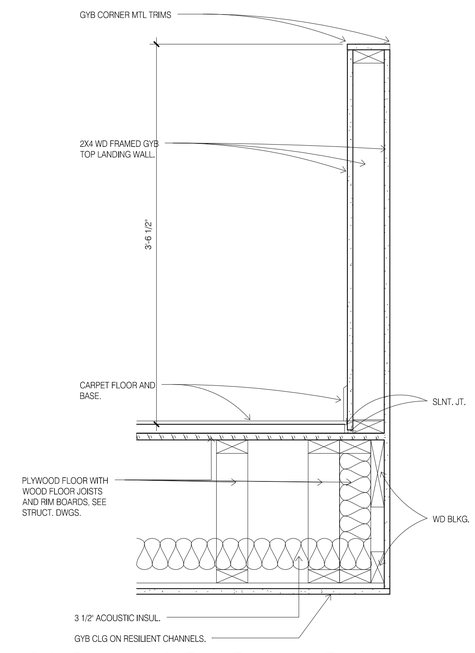

4 STAIR SECTION TOP LANDING WALL
SCALE: 1-1/2" = 1'-0"

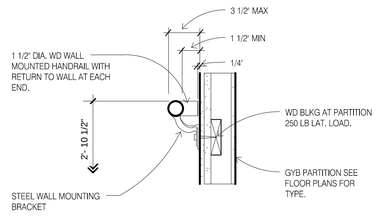

5 STAIR SECTION MOUNTED HANDRAIL DETAIL
SCALE: 1-1/2" = 1'-0"

DAMMON ENGINEERING, INC.
LOUISIANA & MISSISSIPPI
www.dammonengineering.com
info@dammonengineering.com
PH: 985.649.5832
Chief Engineer: Brian Mistich, PE
554 Old Spanish Trail
Slidell, LA 70458

REVISIONS

#	DESCRIPTION	DATE

SEAL:

LOCATION NUMBER: 16777
NN CODE: BTRJC

HOLIDAY INN EXPRESS

MIKE DESAI
SHADY PARK DRIVE LOT 9
DENHAM SPRINGS, LA

JOB No:	2321	DATE:	06-15-17
DRAWN BY:	JASM	CHECKED BY:	CKD


All drawings and designs contained herein, as instruments of service, are and shall remain the property of Dammon Engineering, and shall not be altered without the written consent of Dammon Engineering. These plans are not to be used in whole or part for any other project nor shall it have been prepared and developed without written consent of Dammon Engineering. Visual contact with these plans shall constitute prima facie evidence of the acceptance of these restrictions.

SHEET TITLE:
A500 STAIR DETAILS

DRAWING NUMBER:
A500

SHEET No: - of #

FILE NAME: J:_Holiday Inn Express 85\Drawings\Current Drawings\A500 STAIR DETAILS.dwg PLOT DATE & TIME: Tuesday, November 14, 2017 4:03:30 PM

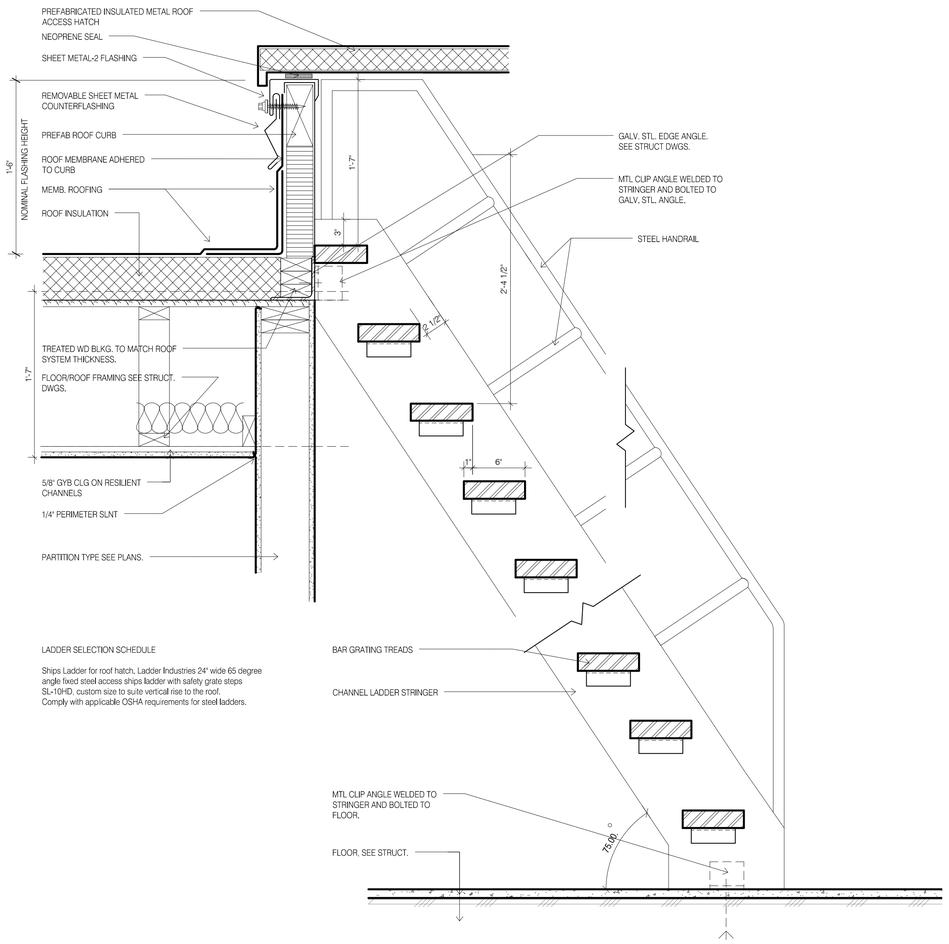

LADDER SELECTION SCHEDULE

Ships Ladder for roof hatch, Ladder Industries 24" wide 65 degree angle fixed steel access ships ladder with safety grate steps SL-10HD, custom size to suite vertical rise to the roof. Comply with applicable OSHA requirements for steel ladders.


1 SHIPS LADDER AND ROOF HATCH
SCALE: 1-1/2" = 1'-0"

LADDER KEY NOTES

1. LADDER STRINGERS, 3"X3/8" STL. BARS, WELD FABRICATE, GRIND SMOOTH, ROUND ENDS SMOOTH.
2. LADDER RUNGS, 3/4" DIA. STL. BARS @ MAX. 12" O.C. WELD ALL ROUND TO STRINGERS, GRIND SMOOTH.
3. LADDER BRACKETS, 3"x3/8" x 11" LONG STL. ANGLE. ROUND ENDS SMOOTH. 5/8" DIA. MASONRY ANCHOR INTO EXTERIOR WALL. WELD ALL ROUND TO STRINGERS EVENLY SPACED AND 4'-0" MAX. O.C.

LADDER NOTES :

1. LADDER FINISH, GLAVANIZED.
2. 3/16" WELD ALL ROUND FABRICATE LADDER, GRIND SMOOTH PRIOR TO FINISH APPLICATION.
3. FIELD VERIFY EXACT LOCATION, COORDINATE WITH ELEVATOR SUPPLIER.

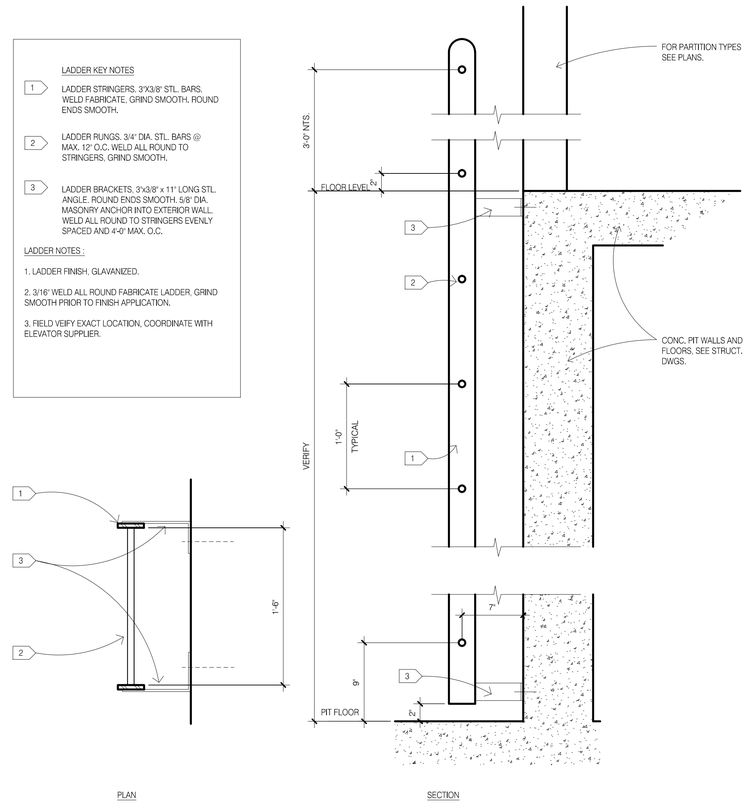

2 ELEVATOR PIT LADDER
SCALE: 1-1/2" = 1'-0"

DAMMON ENGINEERING, INC.
LOUISIANA & MISSISSIPPI
Chief Engineer: Brian Mistich, PE
534 Old Spanish Trail
Slidell, LA 70458
www.dammonengineering.com
info@dammonengineering.com
PH: 985.649.5832

REVISIONS

#	DESCRIPTION	DATE

SEAL:

LOCATION NUMBER: 16177
INN CODE: BTRJC

HOLIDAY INN EXPRESS

MIKE DESAI
SHADY PARK DRIVE, LOT 9
DENHAM SPRINGS, LA

JOB No:	2321	DATE:	06-15-17
DRAWN BY:	JAGM	CHECKED BY:	CKD

THESE PLANS AND SPECIFICATIONS, COPYRIGHT AND OTHER PROPERTY RIGHTS APPLICABLE TO THE DESIGNS, ARRANGEMENTS AND PLANS SHOWN THEREIN ARE AND SHALL REMAIN THE PROPERTY OF DAMMON ENGINEERING, and no part thereof shall be copied, disclosed to others or used in connection with any work or project other than the specific project for which they have been prepared or developed without the written consent of DAMMON ENGINEERING. Visual contact with these plans and specifications shall constitute prima facie evidence of the acceptance of these restrictions.


SHEET TITLE:
ELEVATOR AND ROOF LADDER DETAILS

DRAWING NUMBER:


A502

SHEET No: - of #


FILENAME: P:_Holiday Inn Express (BT)\Drawings\Current Drawings\A502 ELEVATOR AND ROOF LADDER DETAILS.dwg - PLOT DATE & TIME: Tuesday, November 14, 2017 4:19:43 PM

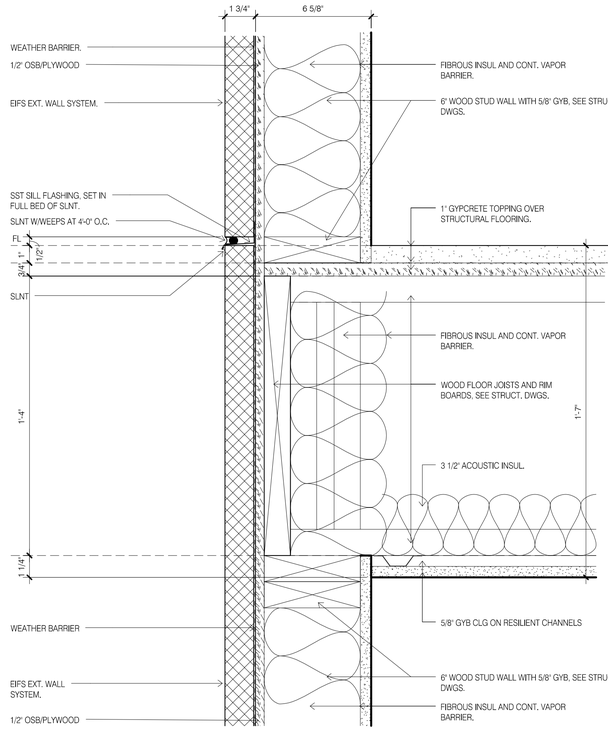

2 EXTERIOR WALL/FLOOR TYPICAL LOAD BEARING
3" = 1'-0"

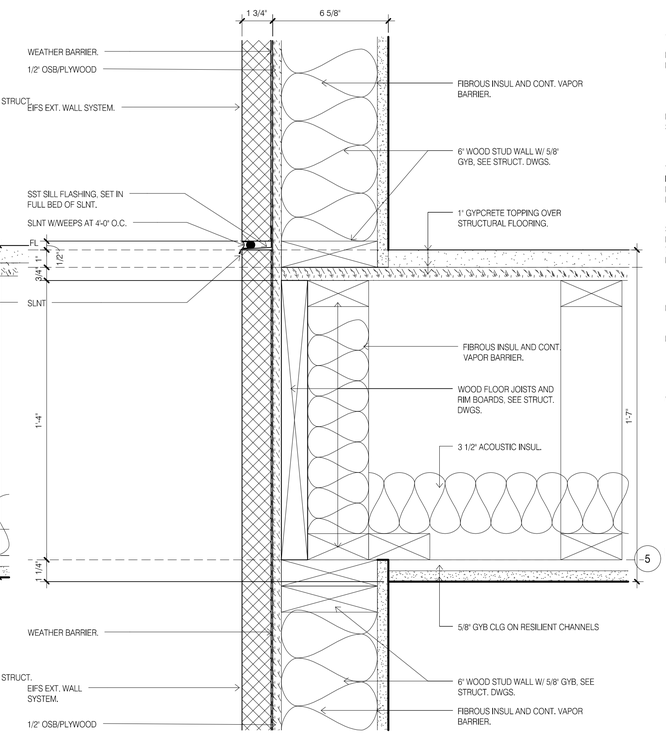


3 EXTERIOR WALL/FLOOR TYPICAL NON-LOAD BEARING
3" = 1'-0"

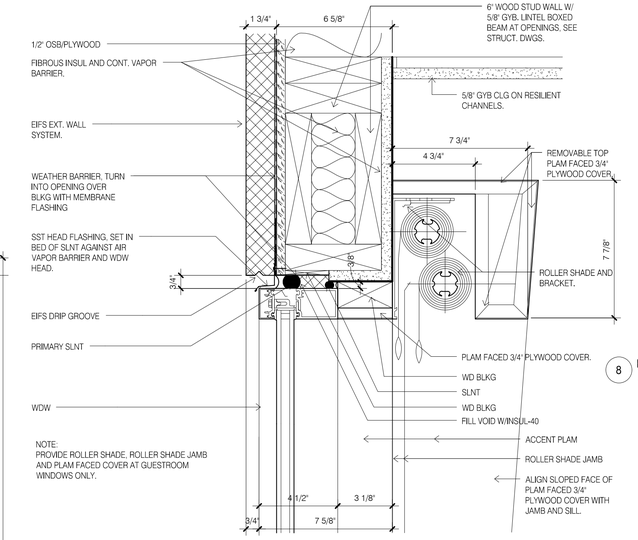


5 EXTERIOR WDW TYPICAL HEAD
3" = 1'-0"


CONSTRUCTION NOTE:
EIFS THICKNESS IS TYPICALLY 1 3/4", WHERE INDICTAED ON EXTERIOR ELEVATION AS EIFS 3", ADJUST DETAIL FOR EIFS THICKNESS 3 1/4". SEE ALSO EIFS TRANSITION DETAILS FOR ADDITIONAL INFORMATION.
GUESTROOM DEMISING WALL REGIONAL PREFERENCE, IT IS ACCEPTABLE TO REPLACE THE SEPARATE WALL CONSTRUCTION FOR THE GUESTROOM DEMISING WALL WITH THE A SINGLE WALL USING COMMON 2X8 TOP AND BOTTOM PLATES AND STAGGERED STUDS.

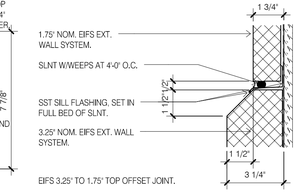


8 EIFS 5" TO 3" TOP OFFSET JOINT
3" = 1'-0"

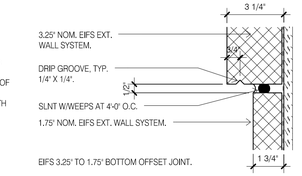

9 EIFS 5" TO 3" BOTTOM OFFSET JOINT
3" = 1'-0"

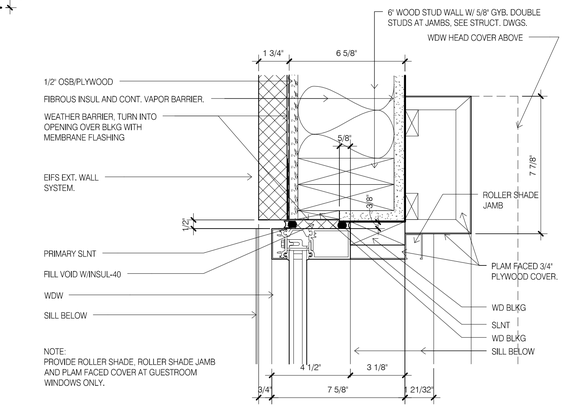


6 EXTERIOR WDW TYPICAL JAMB
3" = 1'-0"

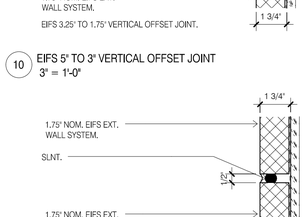


10 EIFS 5" TO 3" VERTICAL OFFSET JOINT
3" = 1'-0"


11 EIFS VERTICAL JOINT
3" = 1'-0"

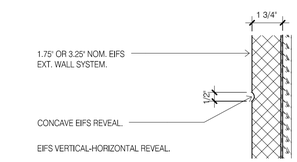


12 EIFS VERTICAL-HORIZONTAL REVEAL
3" = 1'-0"

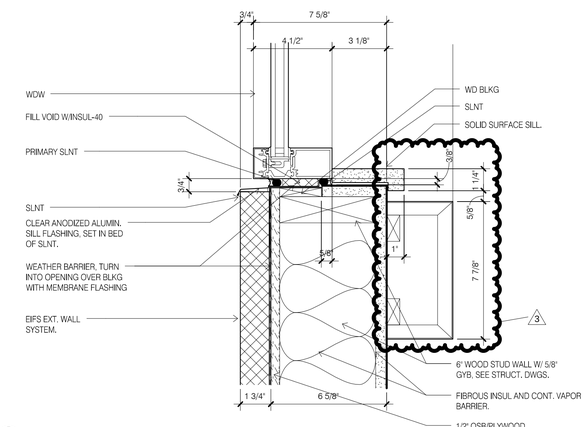

7 EXTERIOR WDW TYPICAL SILL
3" = 1'-0"

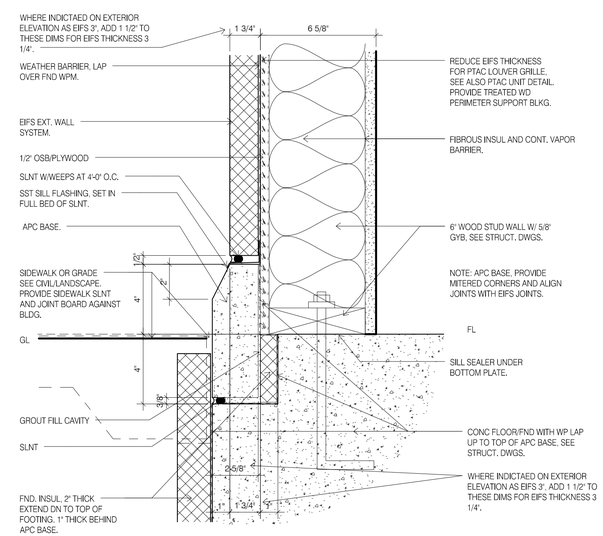

1 EXTERIOR WALL TYPICAL BASE
3" = 1'-0"

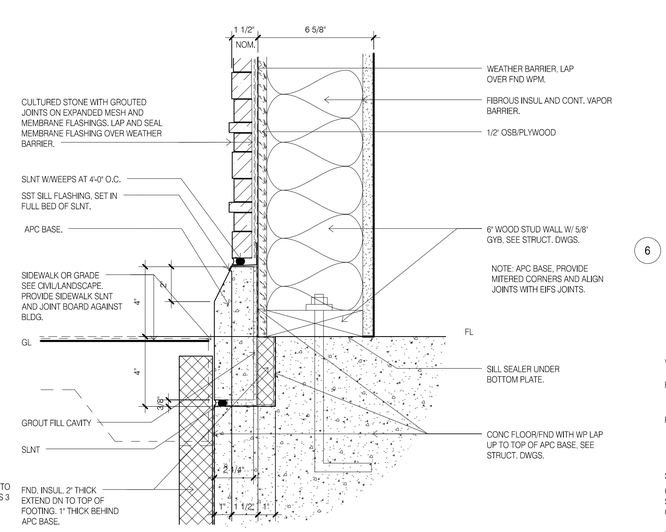

4 EXTERIOR WALL W/STONE TYPICAL BASE
3" = 1'-0"

DAMMON
ENGINEERING, INC.
LOUISIANA & MISSISSIPPI
Chief Engineer: Brian Mistich, PE
554 Old Spanish Trail
Slidell, LA 70458
www.dammonengineering.com
info@dammonengineering.com
PH: 985.649.5832

#	DESCRIPTION	DATE
	REVISIONS	

SEAL:

LOCATION NUMBER: 16777
INN CODE: BTRJC
HOLIDAY INN EXPRESS
MIKE DESAI
SHADY PARK DRIVE LOT 4
DENHAM SPRINGS, LA

JOB No:	2321
DRAWN BY:	JASK
CHECKED BY:	CKD
DATE:	06-15-17

The ideas and designs incorporated in these plans, whether or not executed or constructed, are and shall remain the property of Dammon Engineering and are not to be used in any way without the permission of Dammon Engineering. No alterations are to be made to these plans without the permission of Dammon Engineering. Any unauthorized use or alterations will be at the user's own risk and Dammon Engineering will be held harmless for any damages resulting from such use.


SHEET TITLE:
CONSTRUCTION DETAILS

DRAWING NUMBER:
A530


SHEET No: - of #

FILE NAME: J:_Houma-Holiday\2321_Mike Desai - Holiday Inn Express (EF)\Drawings\Current Drawings\A530_CONSTRUCTION_DETAILS.dwg - PLOT DATE & TIME: - Tuesday, November 14, 2017 4:19:53 PM


FILE NAME: J:_Hoda-Work\231_Mis_Desi_ – Holiday Inn Express (D)\Drawings\Current Drawings\A531 CONSTRUCTION DETAILS.dwg, PLOT DATE & TIME: Tuesday, November 14, 2017 2:20:00 PM

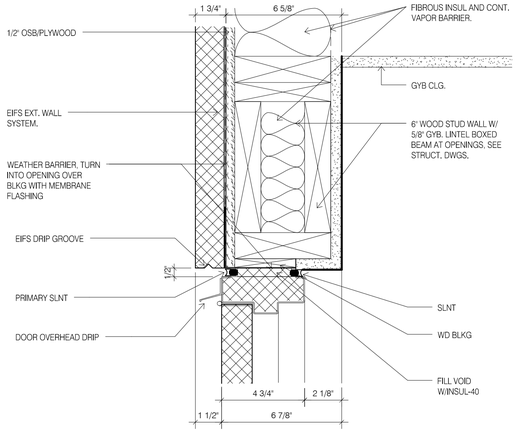


1 EXTERIOR DOOR TYPICAL HEAD
3" = 1'-0"

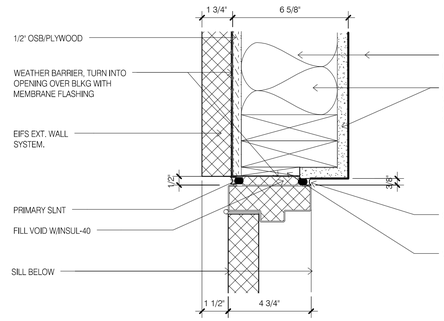


2 EXTERIOR DOOR TYPICAL JAMB
3" = 1'-0"

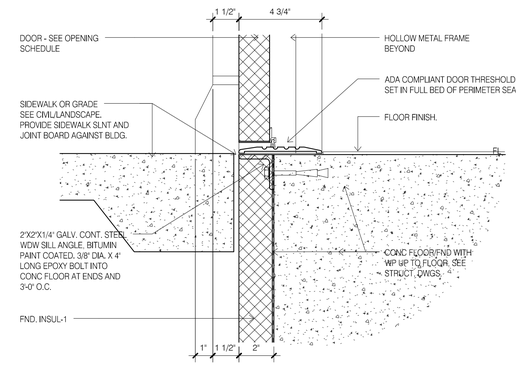


3 EXTERIOR DOOR TYPICAL SILL
3" = 1'-0"

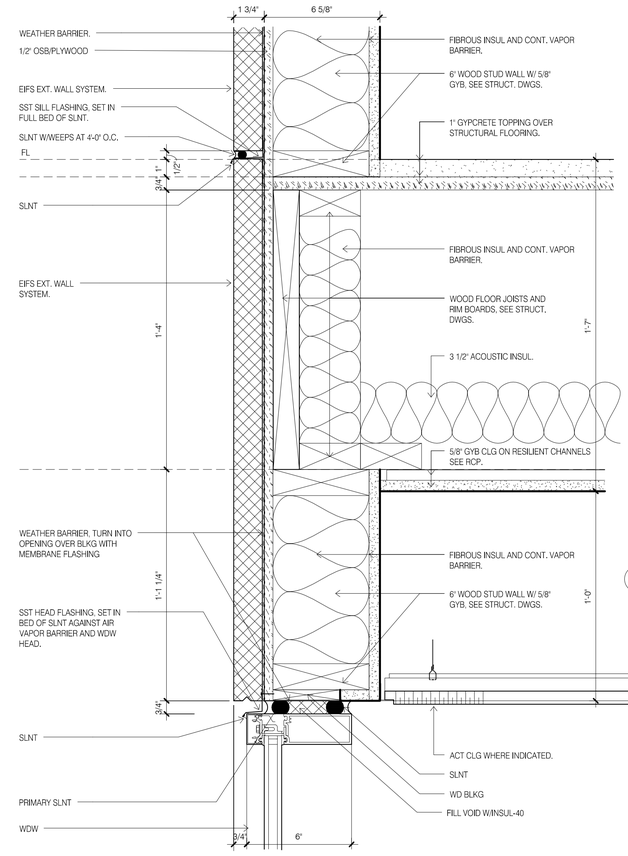


4 EXTERIOR STOREFRONT TYPICAL HEAD
3" = 1'-0"

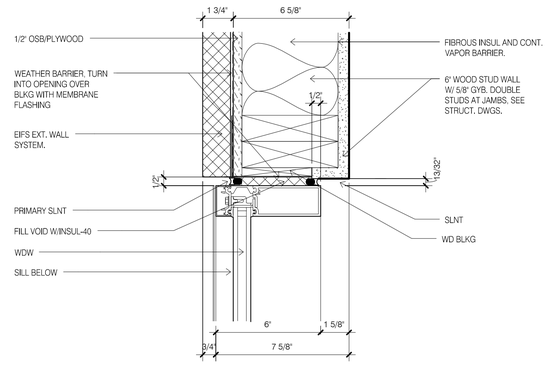

5 EXTERIOR STOREFRONT TYPICAL JAMB
3" = 1'-0"

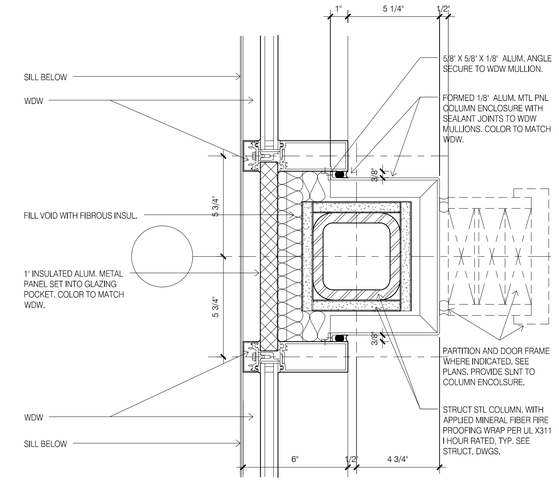


9 EXTERIOR STOREFRONT TYPICAL JAMB AT COLUMN
3" = 1'-0"

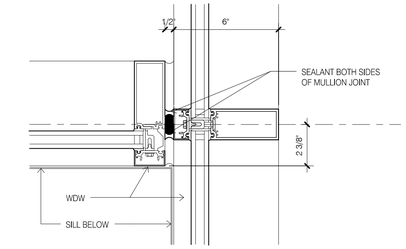


10 EXTERIOR STOREFRONT TYPICAL JAMB AT INSIDE CORNER
3" = 1'-0"


CONSTRUCTION NOTE:
EIFS THICKNESS IS TYPICALLY 1 3/4". WHERE INDICTAED ON EXTERIOR ELEVATION AS EIFS 3". ADJUST DETAIL FOR EIFS THICKNESS 3 1/4". SEE ALSO EIFS TRANSITION DETAILS FOR ADDITIONAL INFORMATION.
GUESTROOM DEMISING WALL REGIONAL PREFERENCE. IT IS ACCEPTABLE TO REPLACE THE SEPARATE WALL CONSTRUCTION FOR THE GUESTROOM DEMISING WALL WITH THE A SINGLE WALL USING COMMON 2X8 TOP AND BOTTOM PLATES AND STAGGERED STUDS.

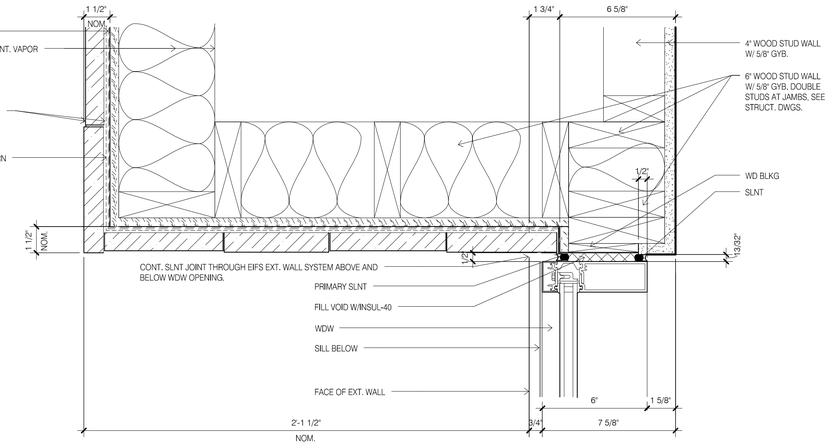

7 EXTERIOR STOREFRONT TYPICAL JAMB OFFSET
3" = 1'-0"

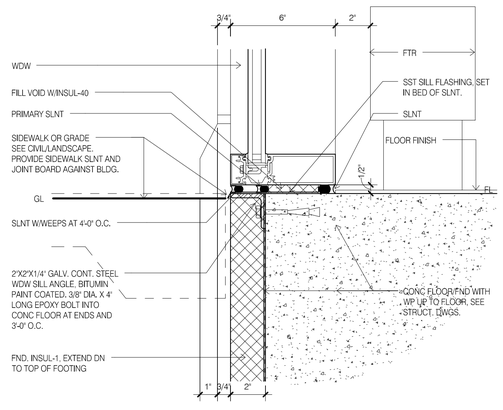

6 EXTERIOR STOREFRONT TYPICAL SILL
3" = 1'-0"

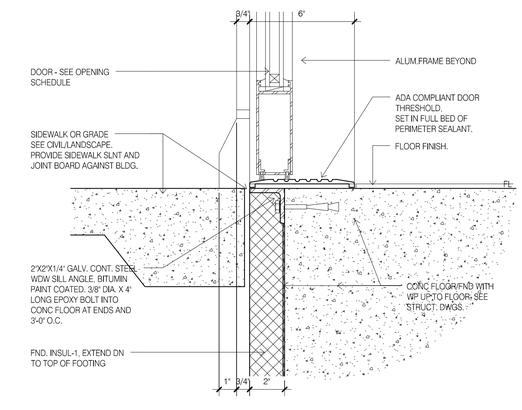

8 EXTERIOR STOREFRONT TYPICAL DOOR SILL
3" = 1'-0"

DAMMON ENGINEERING, INC.
LOUISIANA & MISSISSIPPI
www.dammonengineering.com
info@dammonengineering.com
PH: 985.649.5832
Chief Engineer: Brian Mistich, PE
534 Old Spanish Trail
Slidell, LA 70458

#	DESCRIPTION	DATE
	REVISIONS	

SEAL:

LOCATION NUMBER: 16777
INN CODE: BTRJC

HOLIDAY INN EXPRESS

MIKE DESAI
SHADY PARK DRIVE, LOT 9
DENHAM SPRINGS, LA


JOB No:	DRAWN BY:	DATE:	CHECKED BY:
2321	JAGM	06-15-17	CKD

All plans and specifications are and shall remain the property of Dammon Engineering, and are each loaned and be copied, used or disclosed by the owner for building purposes with respect to the project described on these plans and specifications. No part of these drawings and specifications shall be used for any other project. The owner's rights to loan, use or disclose these drawings and specifications are limited to the specific project shown herein and are not to be extended to any future projects or additions to this project except by agreement in writing and with appropriate compensation to Dammon Engineering.


SHEET TITLE:
CONSTRUCTION DETAILS

DRAWING NUMBER:
A531


SHEET No: - of #

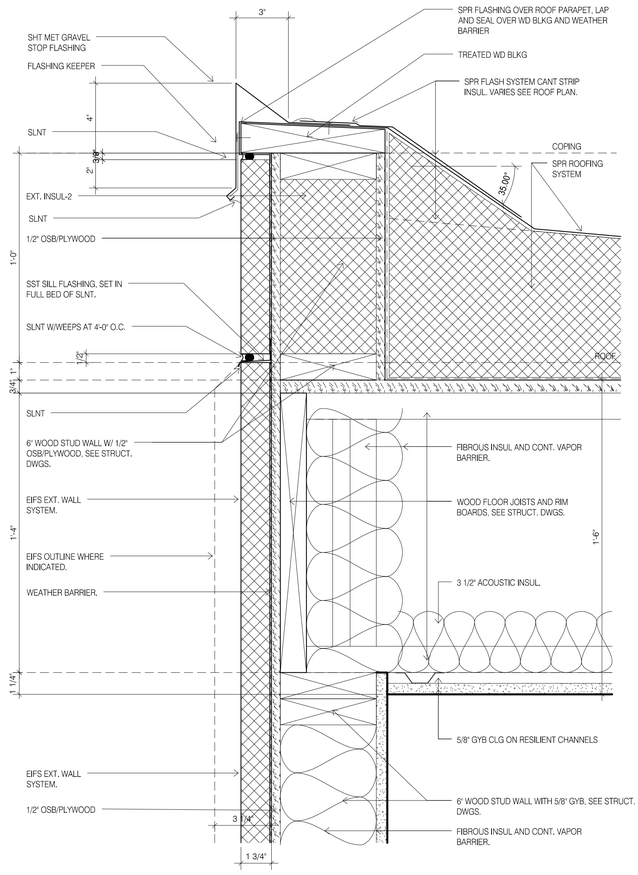

1 EXTERIOR WALL/ROOF TYPICAL LOAD BEARING
3" = 1'-0"

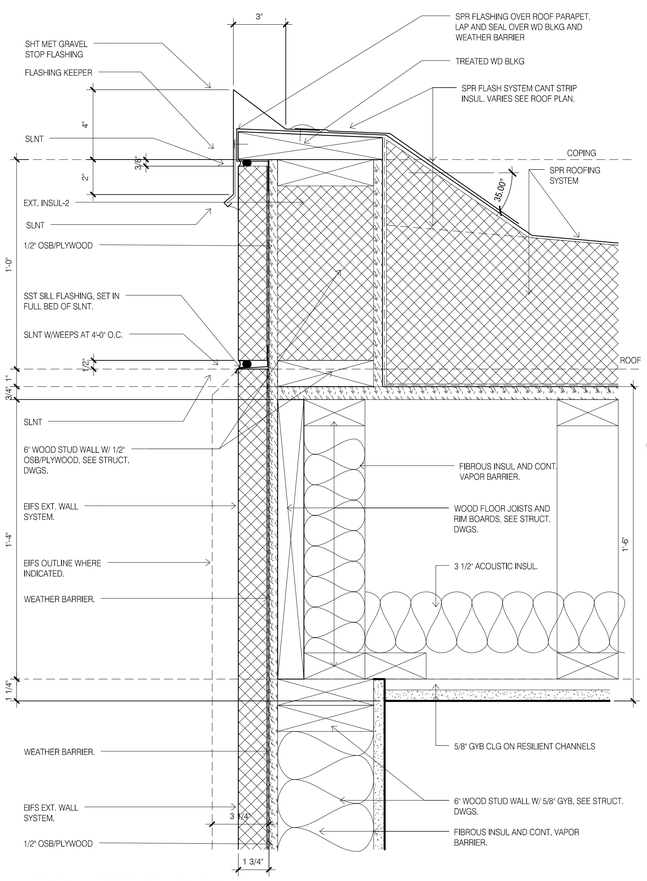


2 EXTERIOR WALL/ROOF TYPICAL NON-LOAD BEARING
3" = 1'-0"

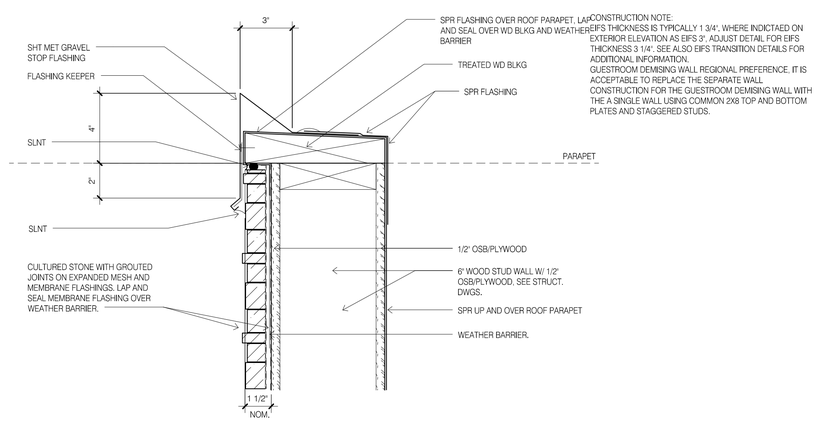


3 EXTERIOR WALL/ROOF TYPICAL ROOF COPING
3" = 1'-0"

CONSTRUCTION NOTE:
EIFS THICKNESS IS TYPICALLY 1 3/4", WHERE INDICTAED ON EXTERIOR ELEWATION AS EIFS 3", ADJUST DETAIL FOR EIFS THICKNESS 3 1/4". SEE ALSO EIFS TRANSITION DETAILS FOR ADDITIONAL INFORMATION.
GUESTROOM DEMISING WALL REGIONAL PREFERENCE, IT IS ACCEPTABLE TO REPLACE THE SEPARATE WALL CONSTRUCTION FOR THE GUESTROOM DEMISING WALL WITH THE A SINGLE WALL USING COMMON 2X8 TOP AND BOTTOM PLATES AND STAGGERED STUDS.

4 EXTERIOR WALL/ROOF TYPICAL SCREEN WALL
3" = 1'-0"

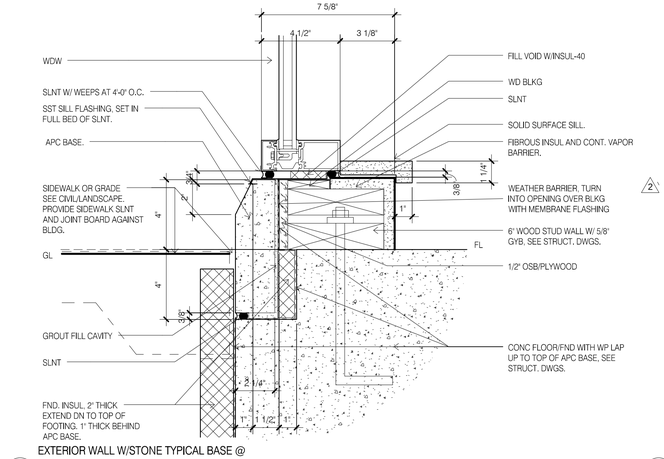

6 EXTERIOR WALL W/STONE TYPICAL BASE @ WDW SILL
3" = 1'-0"

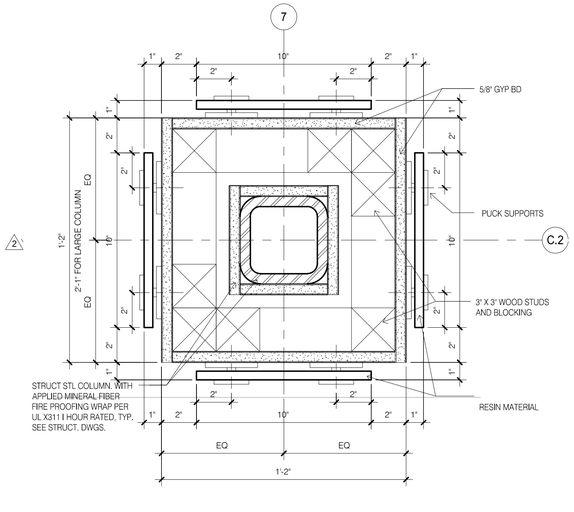

5 LOBBY COLUMN PLAN DETAIL
3" = 1'-0"

DAMMON
ENGINEERING, INC.
LOUISIANA & MISSISSIPPI
www.dammonengineering.com
info@dammonengineering.com
PH: 985.649.5832
Chief Engineer: Brian Mistich, PE
554 Old Spanish Trail
Slidell, LA 70458

REVISIONS

#	DESCRIPTION	DATE

SEAL:

LOCATION NUMBER: 16777
INN CODE: BTRJC
HOLIDAY INN EXPRESS
MIKE DESAI
SHADY PARK DRIVE, LOT 9
DENHAM SPRINGS, LA

JOB No:	DATE:	CHECKED BY:
2321	06-15-17	CKD
DRAWN BY:		
JAGM		

These plans and specifications are copyrighted. Reproduction or unauthorized use without the permission of Dammon Engineering, Inc. is prohibited. Visual contact with these plans and specifications shall constitute prima facie evidence of the acceptance of these restrictions. All drawings, specifications and models created by this firm are instruments of professional service and shall remain the property of Dammon Engineering, Inc. and are not to be used in any way without the permission of Dammon Engineering, Inc. The author of these documents shall not be held responsible for any unauthorized changes to or uses of these documents. All titles and rights are retained by Dammon Engineering, Inc. ©2017 DAMMON ENGINEERING, INC. ALL RIGHTS RESERVED


SHEET TITLE:
CONSTRUCTION DETAILS

DRAWING NUMBER:
A532

SHEET No: - of #


FILE NAME: J:_Inside-Work\2321_ Mis_Desai_ — Holiday Inn Express (DD)\Drawings\Current Drawings\A532 CONSTRUCTION DETAILS.dwg PLOT DATE & TIME: Tuesday, November 14, 2017 1:03:14 PM

FILE NAME: J:_Hosts-Hotels\2321_ MS_Desk — Holiday Inn Express (D)\Drawings\Current Drawings\A533 CONSTRUCTION DETAILS.dwg, PLOT DATE & TIME: Tuesday, November 14, 2017 4:29:19 PM

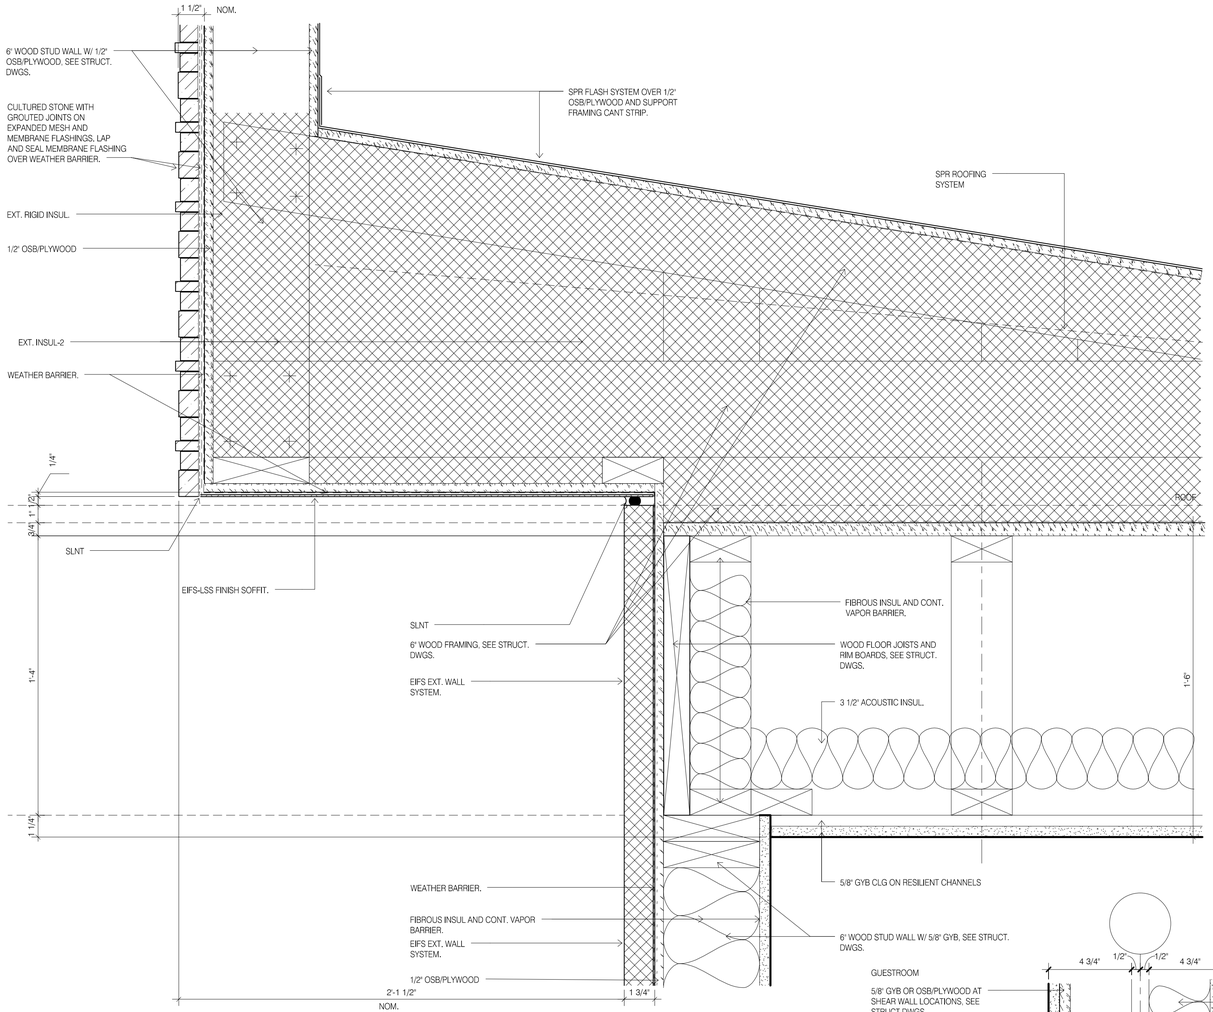


1 EXTERIOR WALL/ROOF OFFSET PARAPET TYPICAL NON-LOAD BEARING
3" = 1'-0"


CONSTRUCTION NOTE:
EIFS THICKNESS IS TYPICALLY 1 3/4", WHERE INDICTAED ON EXTERIOR ELEVATION AS EIFS 3", ADJUST DETAIL FOR EIFS THICKNESS 3 1/4". SEE ALSO EIFS TRANSITION DETAILS FOR ADDITIONAL INFORMATION.
GUESTROOM DEMISING WALL REGIONAL PREFERENCE, IT IS ACCEPTABLE TO REPLACE THE SEPARATE WALL CONSTRUCTION FOR THE GUESTROOM DEMISING WALL WITH THE A SINGLE WALL USING COMMON 2X8 TOP AND BOTTOM PLATES AND STAGGERED STUDS.

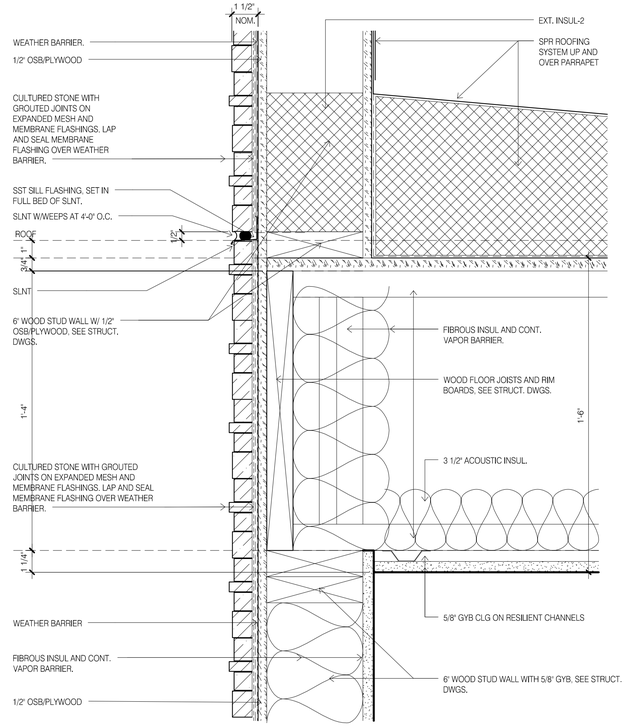

2 EXTERIOR WALL/ROOF PARAPET TYPICAL LOAD BEARING
3" = 1'-0"

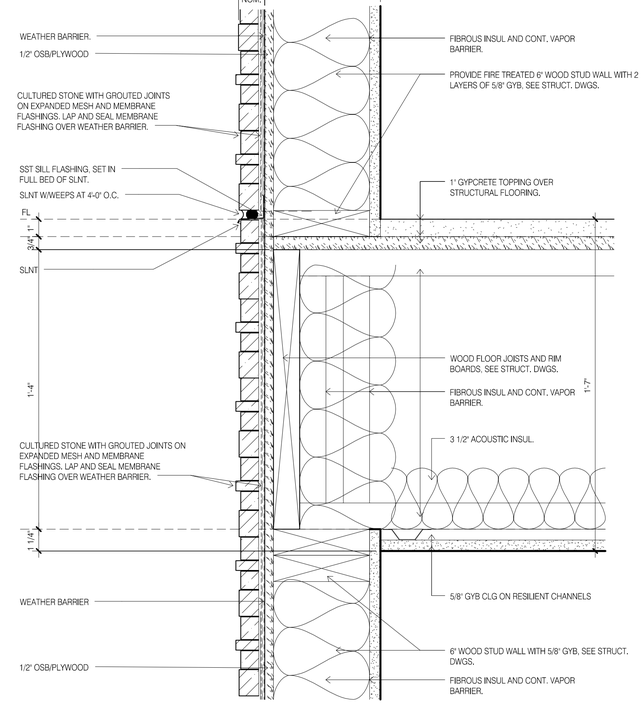

3 EXTERIOR WALL/FLOOR W/STONE TYPICAL LOAD BEARING
3" = 1'-0"

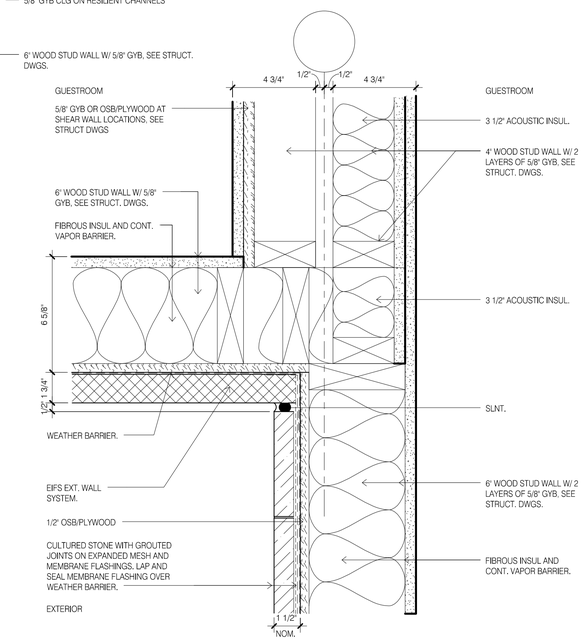

4 EXTERIOR/INTERIOR WALL TYPICAL INTERSECTION AT STONE CORNER
3" = 1'-0"

DAMMON ENGINEERING, INC.
LOUISIANA & MISSISSIPPI
www.dammonengineering.com
info@dammonengineering.com
PH: 985.649.5832
Chief Engineer: Brian Mistich, PE
534 Old Spanish Trail
Slidell, LA 70458

#	DESCRIPTION	DATE
	REVISIONS	

SEAL:

LOCATION NUMBER: 16777
INN CODE: BTRJC
HOLIDAY INN EXPRESS
MIKE DESAI
SHADY PARK DRIVE LOT 9
DENHAM SPRINGS, LA

JOB No:	2321	DATE:	06-15-17
DRAWN BY:	JASH	CHECKED BY:	CKD


The ideas and designs incorporated herein, as an instrument of service, are and shall remain the property of Dammon Engineering, and are not to be used in any way without the permission of Dammon Engineering. No alterations to the plans and specifications are to be made without the written permission of Dammon Engineering. Visual contact with these plans and specifications shall constitute prima facie evidence of the acceptance of these restrictions.

SHEET TITLE:
CONSTRUCTION DETAILS


DRAWING NUMBER:
A533

SHEET No: - of #


FILE NAME: J:_Holida-Inn\232_ Mike Desai _ Holiday Inn Express (EF)\Drawings\Current Drawings\A534 CONSTRUCTION DETAILS.dwg, PLOT DATE & TIME: Tuesday, November 14, 2017 3:20:26 PM

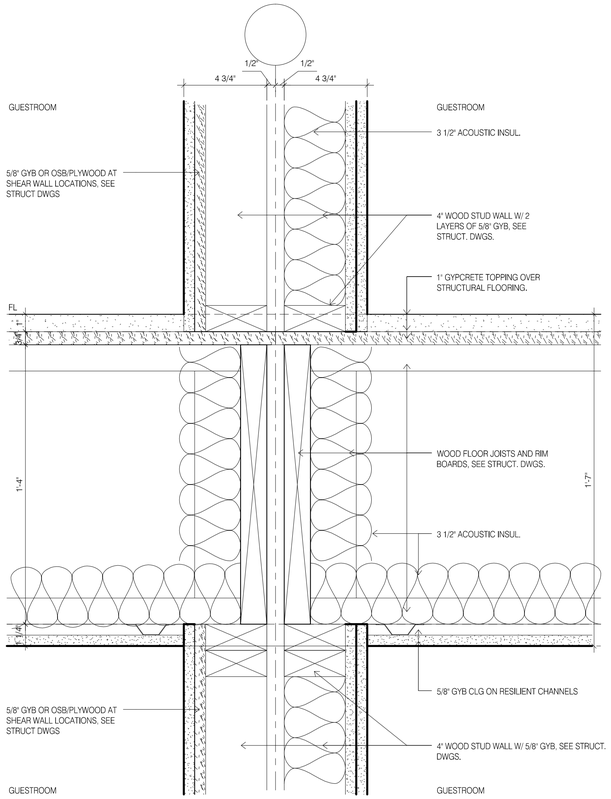

1 INTERIOR WALL/FLOOR TYPICAL GUESTROOM
3" = 1'-0"

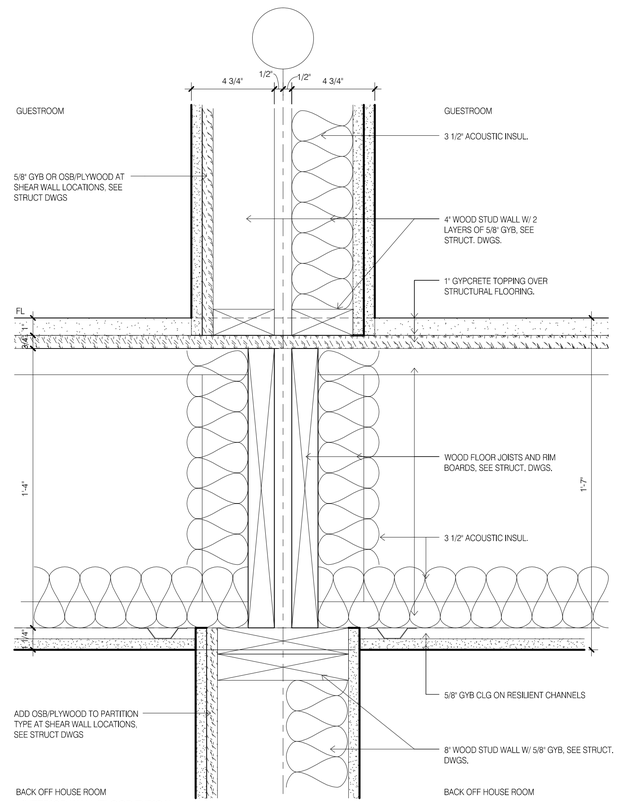


2 INTERIOR WALL/FLOOR TYPICAL GUESTROOM/BOH
3" = 1'-0"

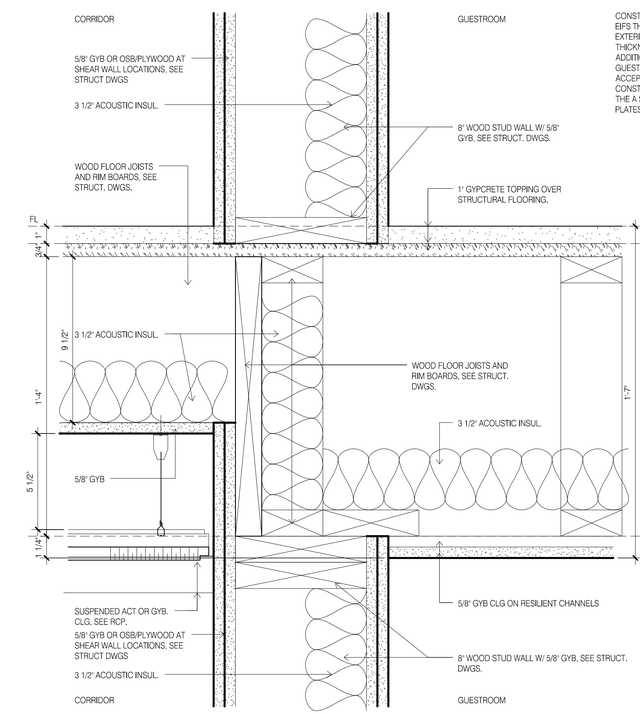


CONSTRUCTION NOTE:
EIFS THICKNESS IS TYPICALLY 1 3/4". WHERE INDICTAED ON EXTERIOR ELEVATION AS EIFS 3", ADJUST DETAIL FOR EIFS THICKNESS 3 1/4", SEE ALSO EIFS TRANSITION DETAILS FOR ADDITIONAL INFORMATION.
GUESTROOM DEMISING WALL REGIONAL PREFERENCE, IT IS ACCEPTABLE TO REPLACE THE SEPARATE WALL CONSTRUCTION FOR THE GUESTROOM DEMISING WALL WITH THE A SINGLE WALL USING COMMON 2X8 TOP AND BOTTOM PLATES AND STAGGERED STUDS.


3 INTERIOR WALL/FLOOR TYPICAL CORRIDOR
3" = 1'-0"

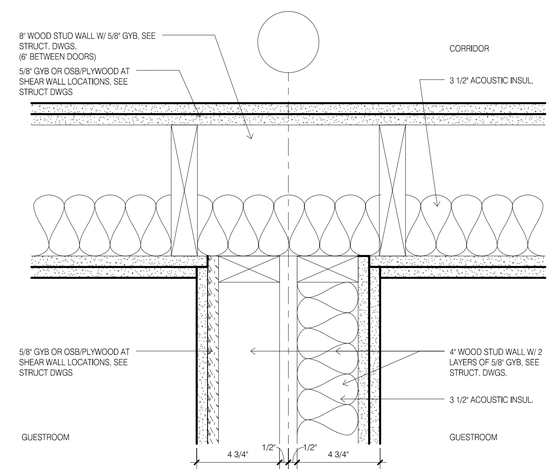


4 INTERIOR WALL TYPICAL GUESTROOM/CORRIDOR
3" = 1'-0"

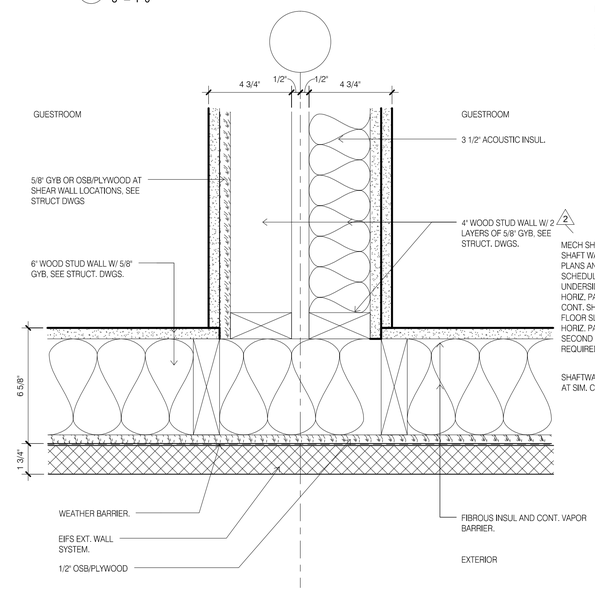

5 EXTERIOR/INTERIOR WALL TYPICAL INTERSECTION
3" = 1'-0"

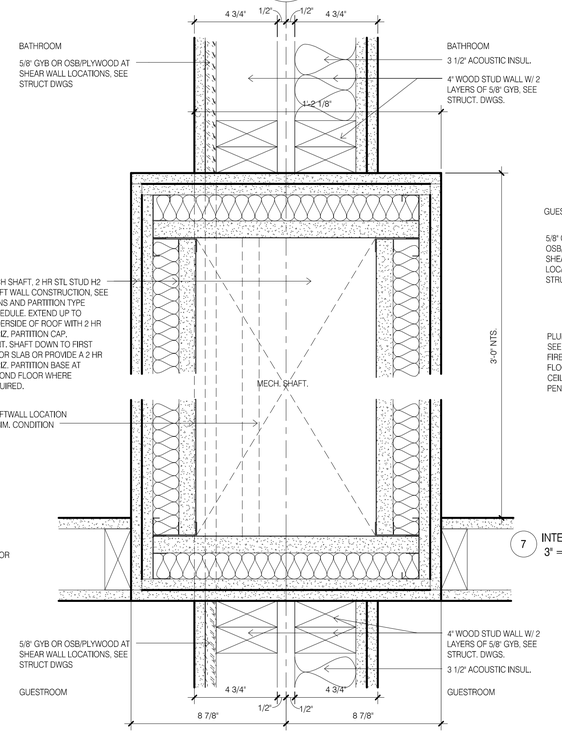

6 INTERIOR WALL TYPICAL BATHROOM SHAFT
3" = 1'-0"

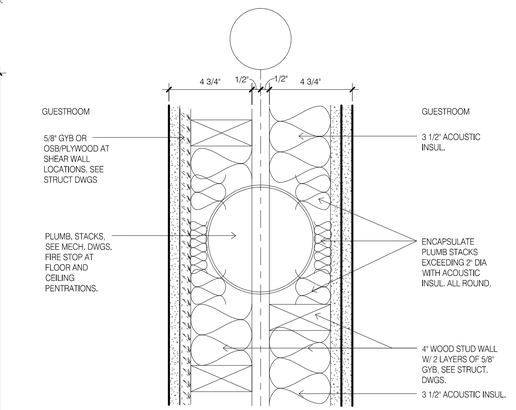

7 INTERIOR WALL TYPICAL ACOUSTIC PIPE INSUL
3" = 1'-0"

DAMMON ENGINEERING, INC.
LOUISIANA & MISSISSIPPI
www.dammonengineering.com
info@dammonengineering.com
PH: 985.649.3832
Chief Engineer: Brian Mistich, PE
554 Old Spanish Trail
Slidell, LA 70458

#	DESCRIPTION	DATE
	REVISIONS	

SEAL:

LOCATION NUMBER: 16777
INN CODE: BTRJC
HOLIDAY INN EXPRESS
MIKE DESAI
SHADY PARK DRIVE LOT 9
DENHAM SPRINGS, LA

JOB No:	232\	DATE:	06-15-17
DRAWN BY:	JASM	CHECKED BY:	CKD


All plans, drawings and specifications, including all electronic versions thereof, are and shall remain the property of Dammon Engineering, and are and shall remain the property of the author whether the project for which they are made is executed or not. They are not to be used by any person, firm or corporation for any purpose whatsoever without the written permission of Dammon Engineering. Visual contact with these plans shall constitute prima facie evidence of the acceptance of these restrictions. © 2017 DAMMON ENGINEERING, INC.

SHEET TITLE:
CONSTRUCTION DETAILS


DRAWING NUMBER:
A534

SHEET No: - of =


FILE NAME: J:_Holiday-Inn\2321_Mike Desai - Holiday Inn Express (EP)\Drawings\Current Drawings\A535 CONSTRUCTION DETAILS.dwg, PLOT DATE & TIME: Tuesday, November 14, 2017 4:03:14 PM

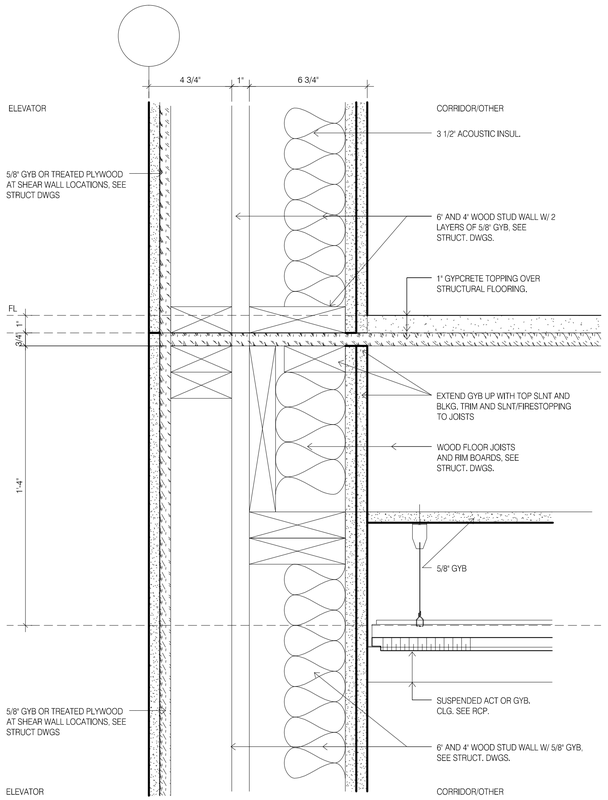


1 INTERIOR WALL/FLOOR TYPICAL ELEVATOR/CORRIDOR
3" = 1'-0"

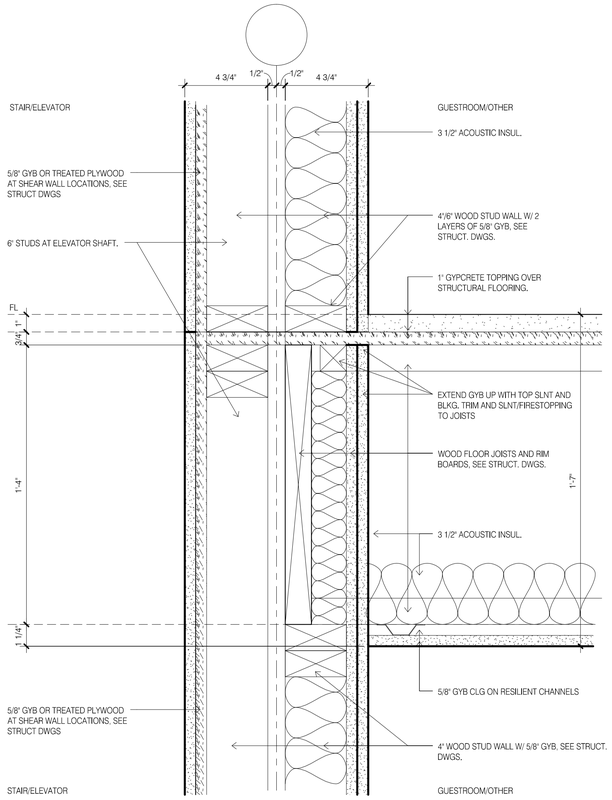


2 INTERIOR WALL/FLOOR TYPICAL ELEVATOR/STAIR
3" = 1'-0"

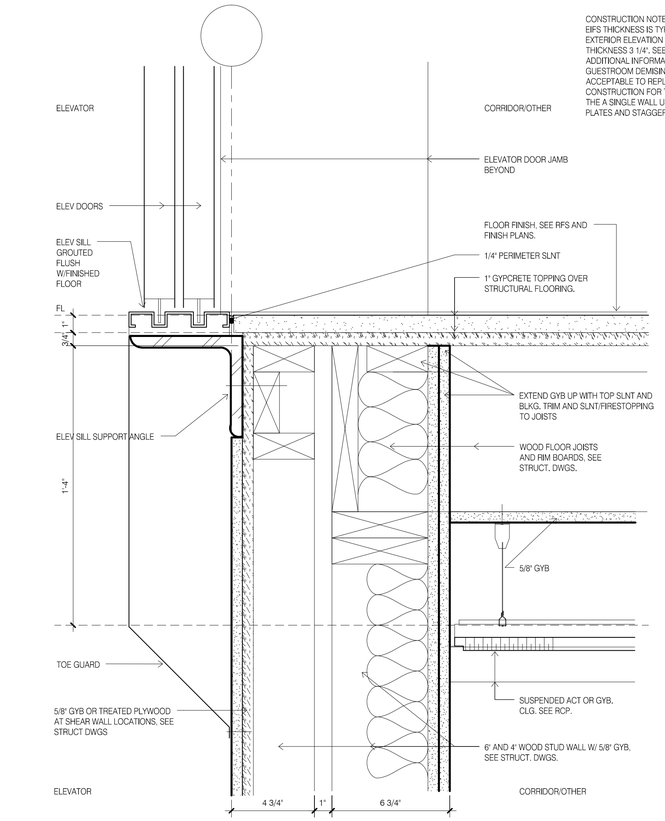

3 INTERIOR WALL/FLOOR TYPICAL ELEVATOR SILL
3" = 1'-0"

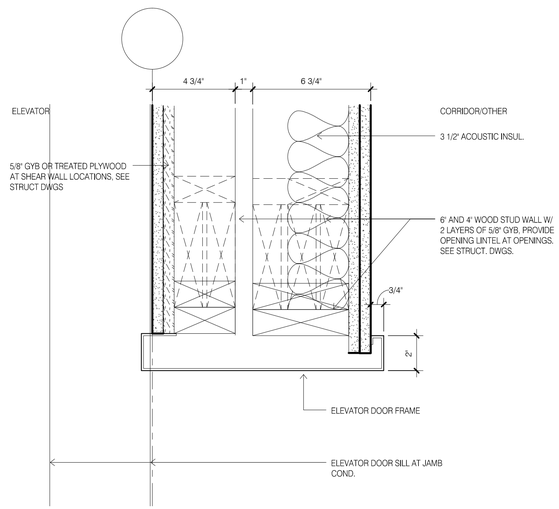

4 INTERIOR WALL TYPICAL ELEVATOR JAMB/HEAD
3" = 1'-0"

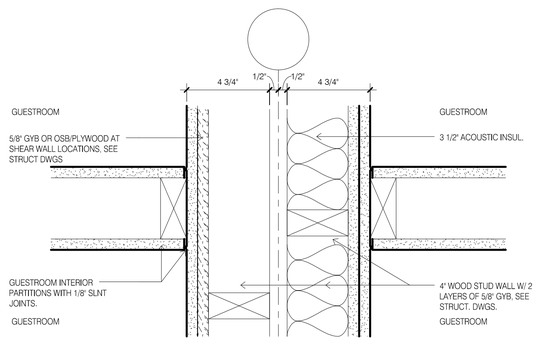

5 INTERIOR WALL TYPICAL WALL INTERSECTION
3" = 1'-0"

DAMMON ENGINEERING, INC.
LOUISIANA & MISSISSIPPI
www.dammonengineering.com
info@dammonengineering.com
PH: 985.649.5832
Chief Engineer: Brian Mistich, PE
554 Old Spanish Trail
Slidell, LA 70458

#	DESCRIPTION	DATE
	REVISIONS	

SEAL:

LOCATION NUMBER: 16777
INN CODE: BTRJC

HOLIDAY - IN EXPRESS

MIKE DESAI
SHADY PARK DRIVE LOT 9
DENHAM SPRINGS, LA

JOB No:	2321
DRAWN BY:	JAGM
DATE:	06-15-17
CHECKED BY:	CKD


THESE PLANS ARE AN INSTRUMENT OF SERVICE AND ARE THE PROPERTY OF DAMMON ENGINEERING. ALL RIGHTS RESERVED. THESE PLANS ARE NOT TO BE USED IN WHOLE OR IN PART FOR ANY OTHER PROJECT WITHOUT THE EXPRESS WRITTEN CONSENT OF DAMMON ENGINEERING. ANY UNAUTHORIZED USE OF THESE PLANS WILL BE AT THE USER'S SOLE RISK AND WITHOUT LIABILITY TO DAMMON ENGINEERING. THE USER AGREES TO INDEMNIFY AND HOLD HARMLESS DAMMON ENGINEERING FROM ALL CLAIMS, DAMAGES, LOSSES AND EXPENSES ARISING OUT OF OR RESULTING THEREFROM.

SHEET TITLE:
CONSTRUCTION DETAILS


DRAWING NUMBER:

A535


SHEET No: - of #

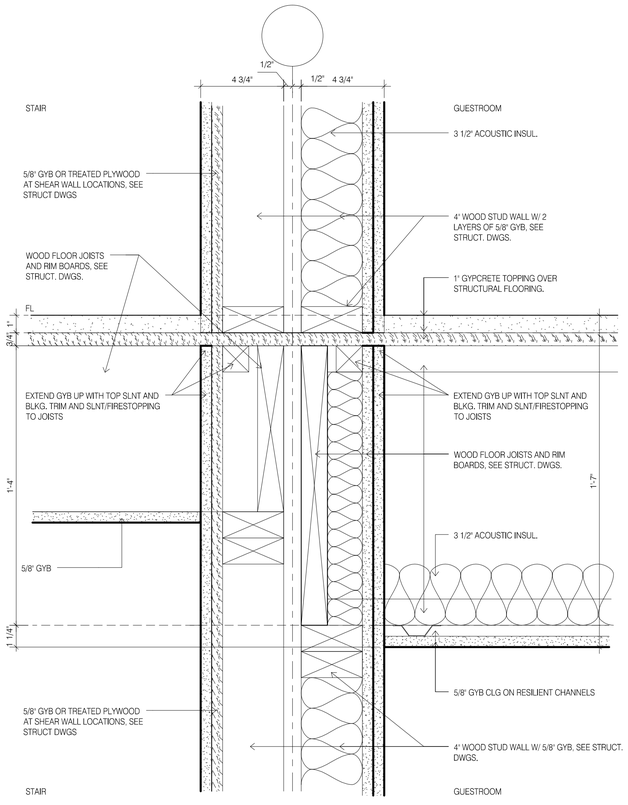


1 INTERIOR WALL/FLOOR TYPICAL GUESTROOM/STAIR
3" = 1'-0"

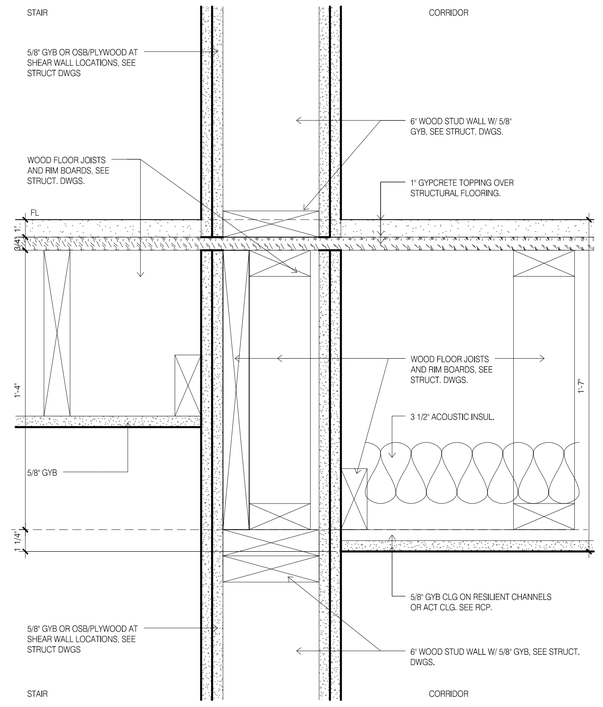

2 INTERIOR WALL/FLOOR TYPICAL STAIR/CORRIDOR
3" = 1'-0"

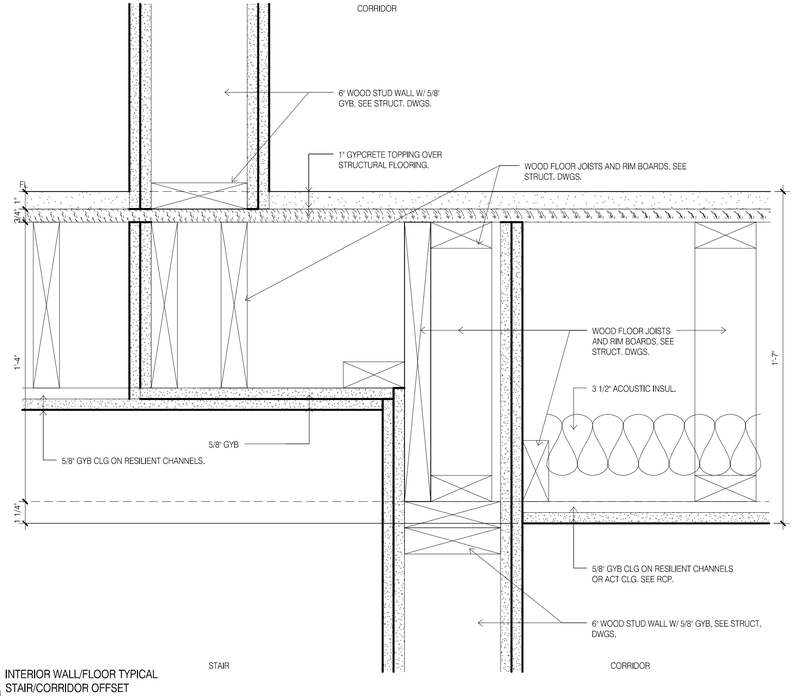


3 INTERIOR WALL/FLOOR TYPICAL STAIR/CORRIDOR OFFSET
3" = 1'-0"

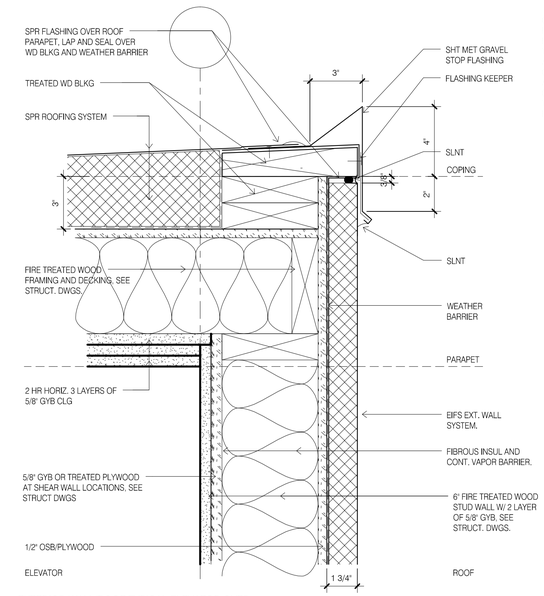

4 EXTERIOR WALL/ROOF TYPICAL ELEVATOR OVER RUN
3" = 1'-0"

CONSTRUCTION NOTE:
EIFS THICKNESS IS TYPICALLY 1 3/4". WHERE INDICTAED ON EXTERIOR ELEVATION AS EIFS 3", ADJUST DETAIL FOR EIFS THICKNESS 3 1/4". SEE ALSO EIFS TRANSITION DETAILS FOR ADDITIONAL INFORMATION.
GUESTROOM DEMISING WALL REGIONAL PREFERENCE, IT IS ACCEPTABLE TO REPLACE THE SEPARATE WALL CONSTRUCTION FOR THE GUESTROOM DEMISING WALL WITH THE A SINGLE WALL USING COMMON 2X8 TOP AND BOTTOM PLATES AND STAGGERED STUDS.

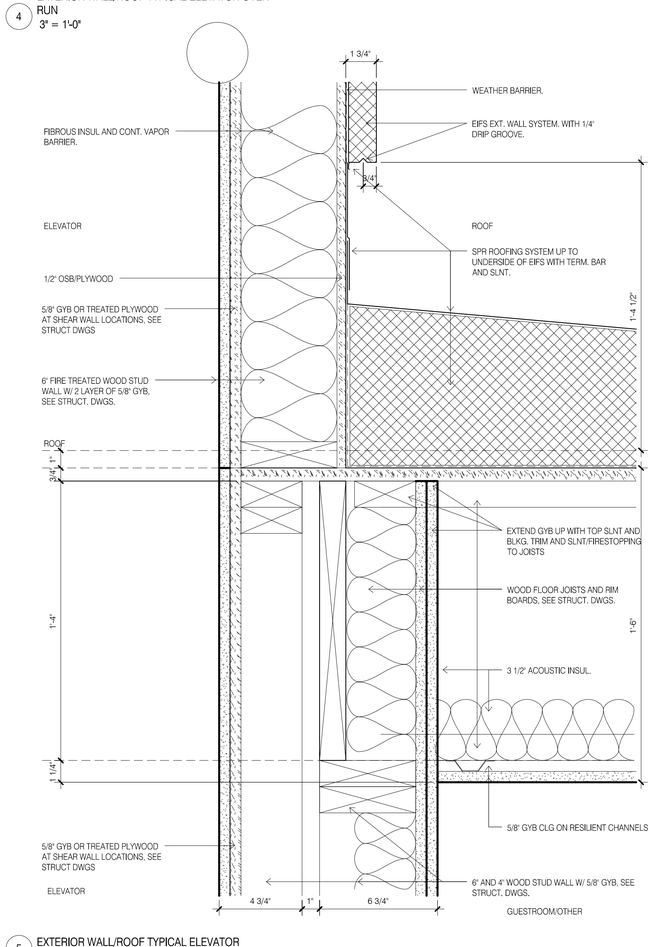

5 EXTERIOR WALL/ROOF TYPICAL ELEVATOR
3" = 1'-0"

DAMMON ENGINEERING, INC.
LOUISIANA & MISSISSIPPI
www.dammonengineering.com
info@dammonengineering.com
PH: 985.649.5832
Chief Engineer: Brian Mistich, PE
554 Old Spanish Trail
Slidell, LA 70458

#	DESCRIPTION	DATE
	REVISIONS	

SEAL:

LOCATION NUMBER: 16777
INN CODE: BTRJC
HOLIDAY INN EXPRESS
MIKE DESAI
SHADY PARK DRIVE, LOT 9
DENHAM SPRINGS, LA

JOB No:	2321	DATE:	06-15-17
DRAWN BY:	JASM	CHECKED BY:	CMD

SHEET TITLE:
CONSTRUCTION DETAILS


DRAWING NUMBER:
A536

SHEET No: - of #

These plans and specifications are the property of Dammon Engineering, and are not to be used in any way on any other project without the written consent of Dammon Engineering. Visual contact with these plans and specifications shall constitute prima facie evidence of the acceptance of these restrictions. Any unauthorized use will be prosecuted to the fullest extent of the law. Dammon Engineering shall not be liable for any damages arising out of the unauthorized use of these plans and specifications.


FILE NAME: J:_Work\2017\... Holiday Inn Express (D)\Drawings\Current Drawings\ADA CONSTRUCTION DETAILS.dwg - PLOT DATE & TIME: Tuesday, November 14, 2017 3:09:44 PM

FILE NAME: J:__Houma-Addala\2321__Mike Desai — Holiday Inn Express (EV)\Drawings\Current Drawings\A537 CONSTRUCTION DETAILS.dwg, PLOT DATE & TIME: Tuesday, November 14, 2017 4:29:48 PM

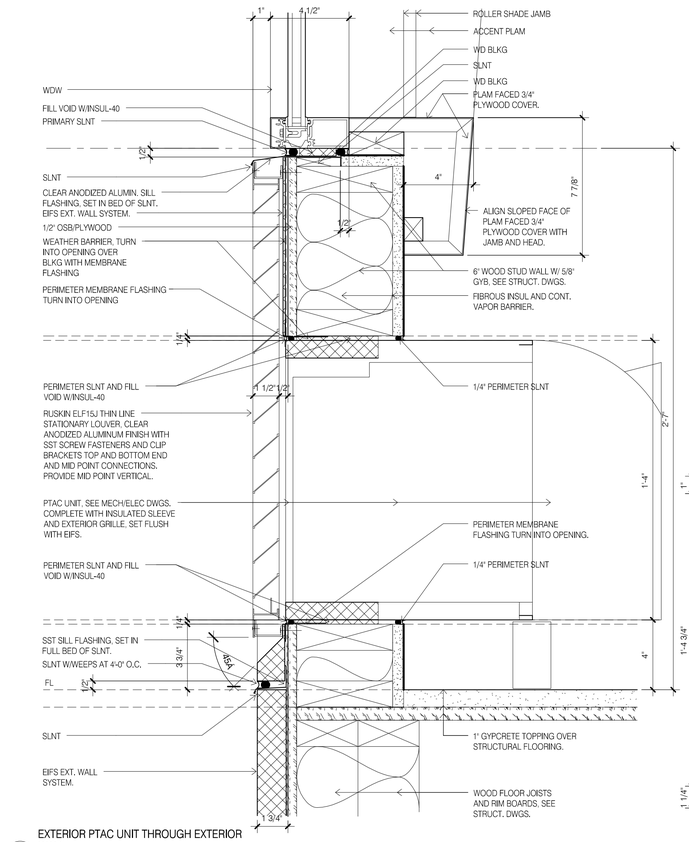


1 EXTERIOR PTAC UNIT THROUGH EXTERIOR WALL
3" = 1'-0"


CONSTRUCTION NOTE:
EIFS THICKNESS IS TYPICALLY 1 3/4", WHERE INDICTAED ON EXTERIOR ELEVATION AS EIFS 3", ADJUST DETAIL FOR EIFS THICKNESS 3 1/4". SEE ALSO EIFS TRANSITION DETAILS FOR ADDITIONAL INFORMATION.
GUESTROOM DEMISING WALL REGIONAL PREFERENCE, IT IS ACCEPTABLE TO REPLACE THE SEPARATE WALL CONSTRUCTION FOR THE GUESTROOM DEMISING WALL WITH THE A SINGLE WALL USING COMMON 2X8 TOP AND BOTTOM PLATES AND STAGGERED STUDS.

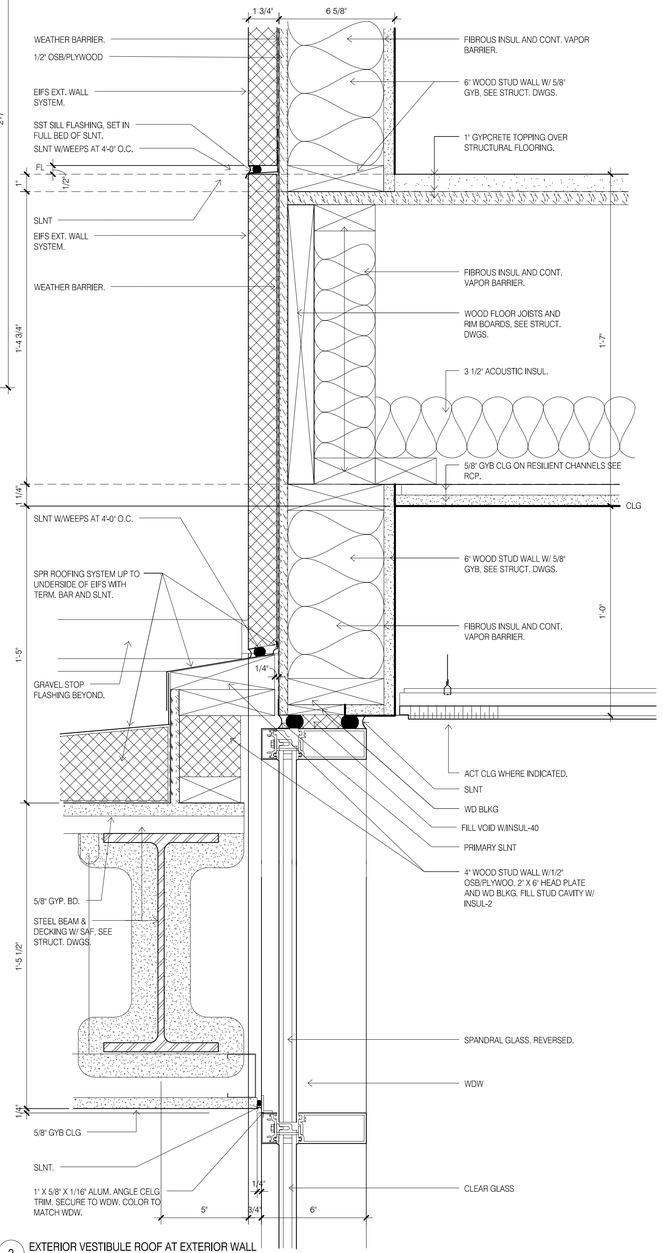

2 EXTERIOR VESTIBULE ROOF AT EXTERIOR WALL
3" = 1'-0"

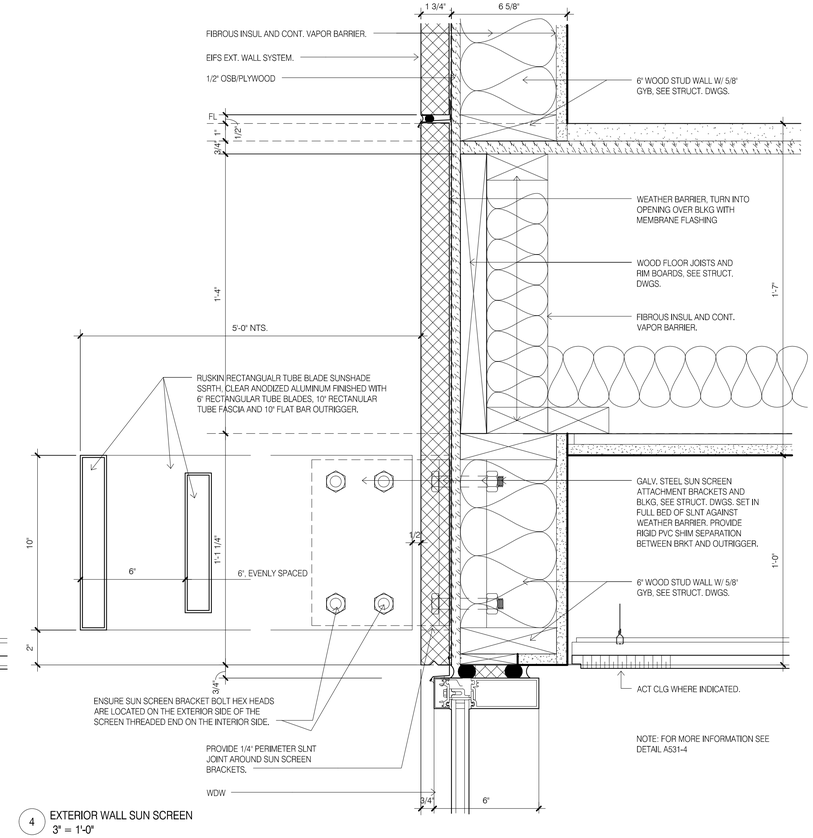

4 EXTERIOR WALL SUN SCREEN
3" = 1'-0"

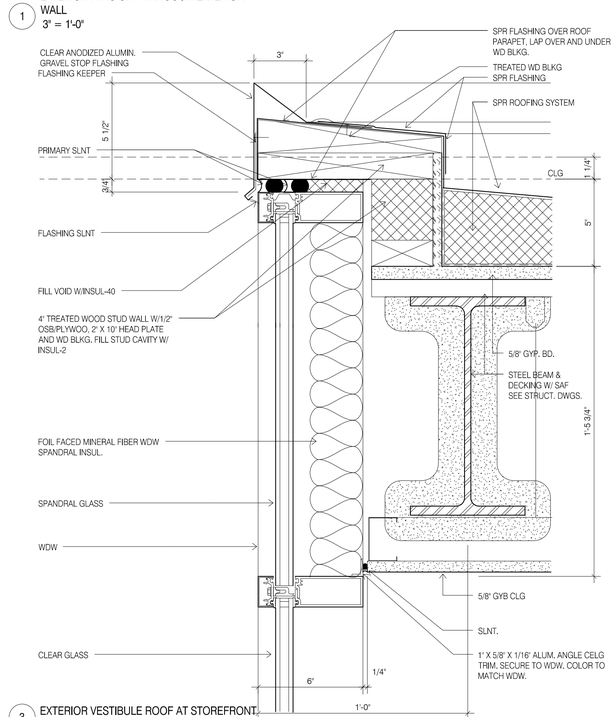

3 EXTERIOR VESTIBULE ROOF AT STOREFRONT
3" = 1'-0"

DAMMON ENGINEERING, INC.
LOUISIANA & MISSISSIPPI
www.dammonengineering.com
info@dammonengineering.com
PH: 985.649.5832
Chief Engineer: Brian Mistich, PE
554 Old Spanish Trail
Slidell, LA 70458

#	DESCRIPTION	DATE

REVISIONS


SEAL:

LOCATION NUMBER: 16777
INN CODE: BTRJC
HOLIDAY INN EXPRESS
MIKE DESAI
SHADY PARK DRIVE, LOT 9
DENHAM SPRINGS, LA


JOB No:	2321	DATE:	06-15-17
DRAWN BY:	JASM	CHECKED BY:	CKD

These drawings are and shall remain the property of Dammon Engineering, and are not to be used in any way without the permission of Dammon Engineering. All rights reserved. Unauthorized use of these drawings will constitute


FILE NAME: J:_Holiday-Inn\2321_Mike Desai - Holiday Inn Express JDV\Drawings\Current Drawings\ARCH CONSTRUCTION DETAILS.dwg - PLOT DATE & TIME: Tuesday, November 14, 2017 4:29:06 PM

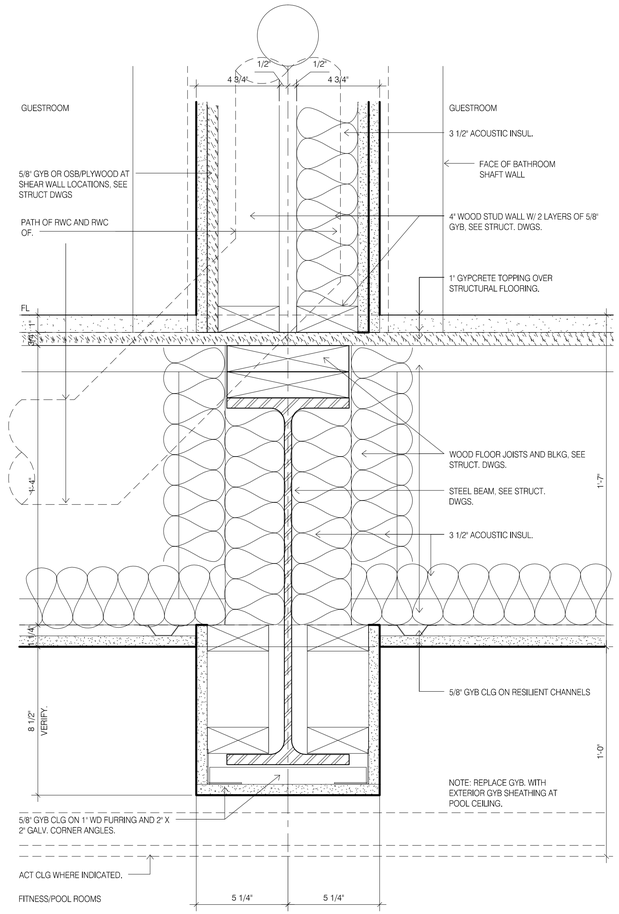

1 INTERIOR WALL/FLOOR TYPICAL GUESTROOM ABOVE FITNESS & POOL
3" = 1'-0"

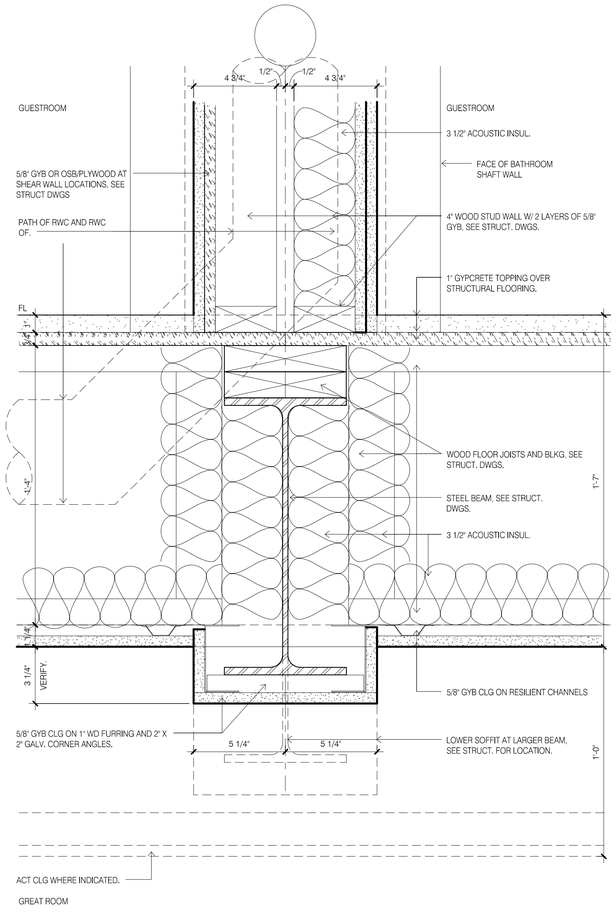


2 INTERIOR WALL/FLOOR TYPICAL GUESTROOM ABOVE GREAT ROOM
3" = 1'-0"

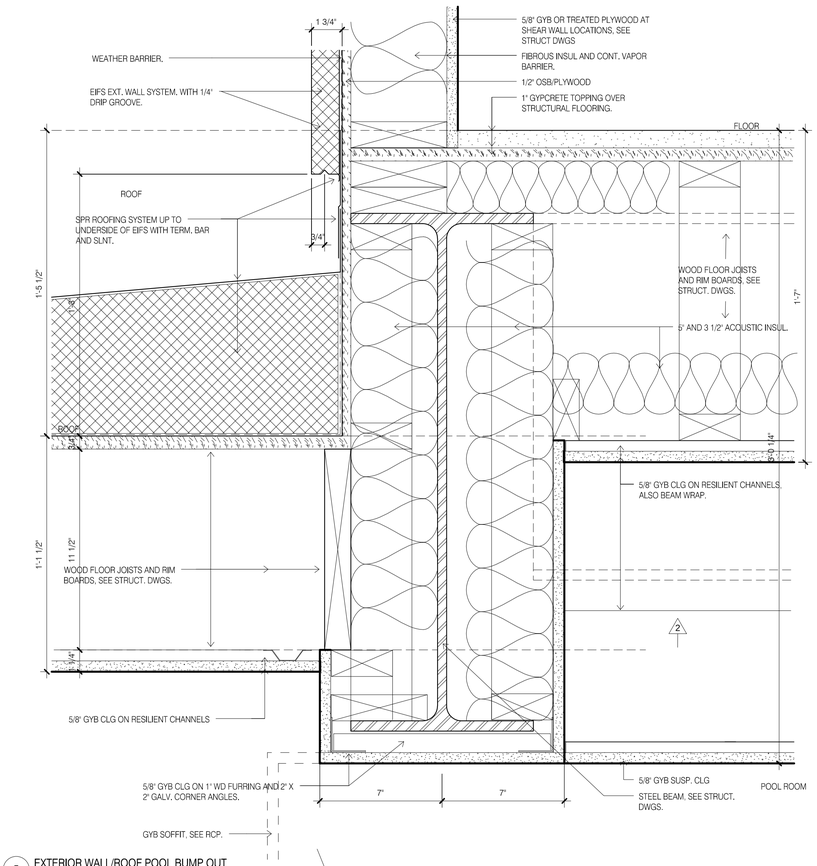


5 EXTERIOR WALL/ROOF POOL BUMP OUT
3" = 1'-0"

CONSTRUCTION NOTE:
EIFS THICKNESS IS TYPICALLY 1 3/4". WHERE INDICTAED ON EXTERIOR ELEVATION AS EIFS 3", ADJUST DETAIL FOR EIFS THICKNESS 3 1/4". SEE ALSO EIFS TRANSITION DETAILS FOR ADDITIONAL INFORMATION.
GUESTROOM DEMISING WALL REGIONAL PREFERENCE, IT IS ACCEPTABLE TO REPLACE THE SEPARATE WALL CONSTRUCTION FOR THE GUESTROOM DEMISING WALL WITH THE A SINGLE WALL USING COMMON 2X8 TOP AND BOTTOM PLATES AND STAGGERED STUDS.

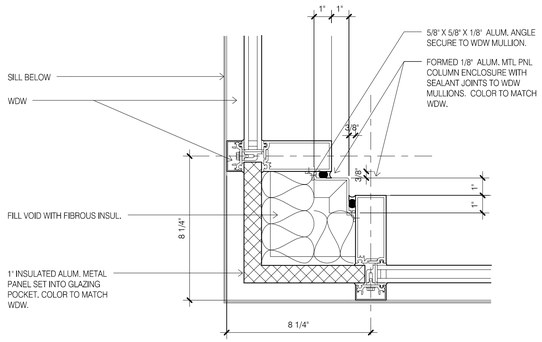

3 EXTERIOR STOREFRONT TYPICAL JAMB AT EXTERIOR CORNER
3" = 1'-0"

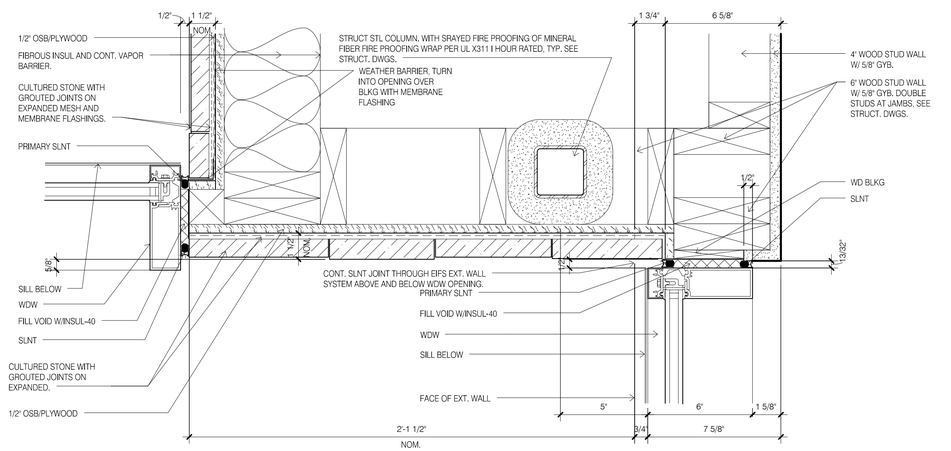

4 EXTERIOR STOREFRONT TYPICAL JAMB OFFSET AT VESTIBULE
3" = 1'-0"

DAMMON
ENGINEERING, INC.
LOUISIANA & MISSISSIPPI
www.dammonengineering.com
info@dammonengineering.com
PH: 985.649.5832
Chief Engineer: Brian Mistich, PE
554 Old Spanish Trail
Slidell, LA 70458

#	DESCRIPTION	DATE
	REVISIONS	

SEAL:

LOCATION NUMBER: 16777
IN CODE: BTRJC

HOLIDAY INN EXPRESS

MIKE DESAI
SHADY PARK DRIVE LOT 9
DENHAM SPRINGS, LA


JOB No:	DATE:	CHECKED BY:
2321	06-15-17	CKD
DRAWN BY:		
JASM		

© Copyright 2017 Dammon Engineering, Inc. All rights reserved. This plan and design is the property of Dammon Engineering, and are not to be used in any way without the written permission of Dammon Engineering. Unauthorized use of this plan without permission will be considered a violation of the Federal Copyright Act.


SHEET TITLE:
CONSTRUCTION DETAILS

DRAWING NUMBER:
A538


SHEET No: - of #

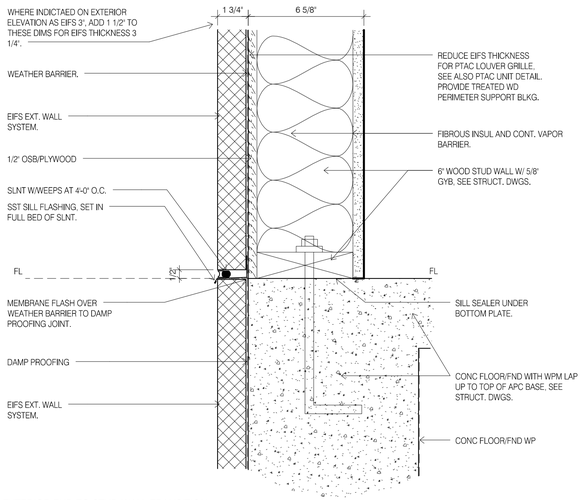

1 EXTERIOR FND TO STUD WALL TRANSITION SECTION
3" = 1'-0"

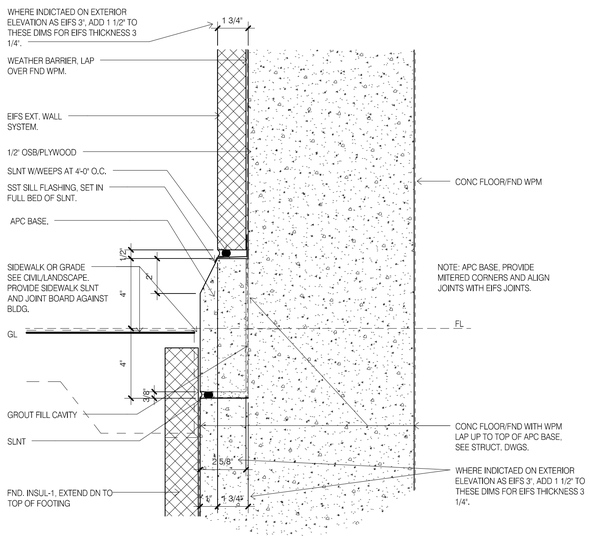

2 EXTERIOR FND WALL APC BASE
3" = 1'-0"

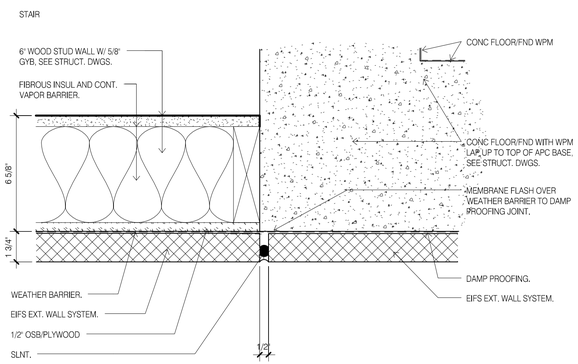

3 EXTERIOR FND TO STUD WALL TRANSITION PLAN
3" = 1'-0"

DAMMON ENGINEERING, INC.
LOUISIANA & MISSISSIPPI
www.dammonengineering.com
info@dammonengineering.com
PH: 985.649.5832
Chief Engineer: Brian Mistich, PE
534 Old Spanish Trail
Slidell, LA 70458

REVISIONS

#	DESCRIPTION	DATE

SEAL:

LOCATION NUMBER: 16777
INN CODE: BTRJC

HOLIDAY INN EXPRESS

MIKE DESAI
SHADY PARK DRIVE LOT 9
DENHAM SPRINGS, LA

JOB No:	2321
DATE:	06-15-17
DRAWN BY:	JASH
CHECKED BY:	CKD

All plans, sketches and drawings as instruments of service, regardless of completion or publication thereof, shall remain the property of Dammon Engineering, and are and shall remain at all times the property of Dammon Engineering whether the project for which they are made is executed or not. They are not to be changed or copied in any form or manner whatsoever nor are they to be assigned to any third party without first obtaining the expressed written permission and consent of Dammon Engineering. Any unauthorized use of these plans and drawings will be at the user's sole risk and without liability to Dammon Engineering.

SHEET TITLE:
CONSTRUCTION DETAILS


DRAWING NUMBER:

A540


SHEET No: - of #

FILE NAME: J:_Inns-Holds\2321_ Mtn_Dept_ — Holiday Inn Express (DD)\Drawings\Current Drawings\A540 CONSTRUCTION DETAILS.dwg, PLOT DATE & TIME: Tuesday, November 14, 2017 4:31:04 PM


FILE_NAME: J:\- Holes-Work\2321 - Mike Desai - Holiday Inn Express DS\Drawing\Current Drawings\A550_ROOF DETAILS.dwg PLOT DATE & TIME: Tuesday, November 14, 2017 2:31:15 PM

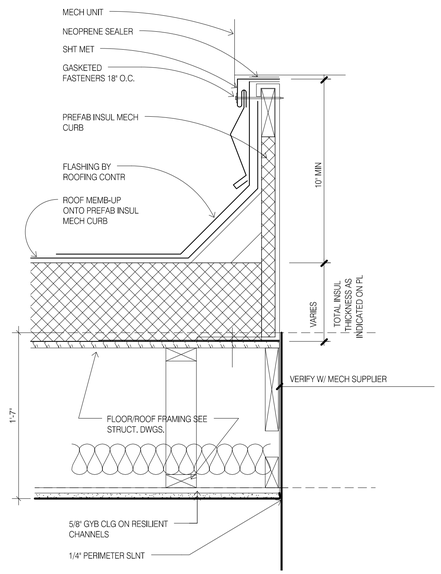


1 ROOF AHU CURB
1 1/2" = 1'-0"

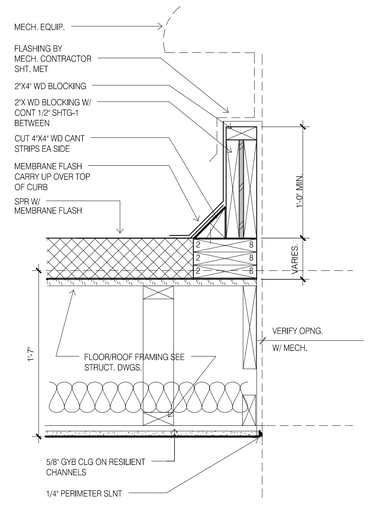

2 ROOF EQUIP CURB
1 1/2" = 1'-0"

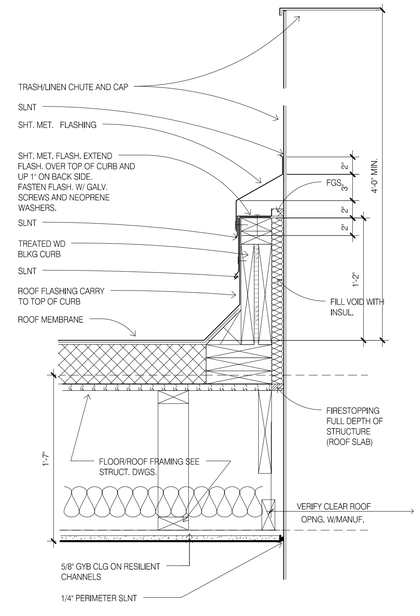


3 ROOF FLASHING AT LINEN CHUTE
1 1/2" = 1'-0"

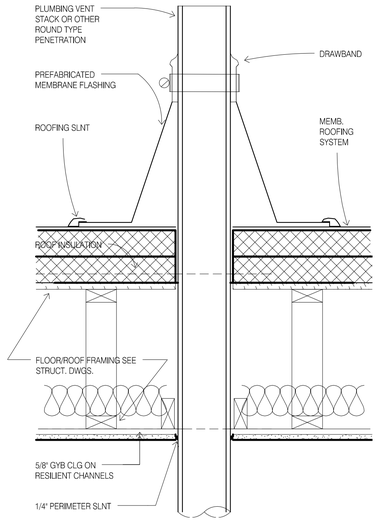


4 ROOF VENT
1 1/2" = 1'-0"

CONSTRUCTION NOTE:
EIFS THICKNESS IS TYPICALLY 1 3/4". WHERE INDICTAED ON EXTERIOR ELEVATION AS EIFS 3", ADJUST DETAIL FOR EIFS THICKNESS 3 1/4". SEE ALSO EIFS TRANSITION DETAILS FOR ADDITIONAL INFORMATION.
GUESTROOM DEMISING WALL REGIONAL PREFERENCE, IT IS ACCEPTABLE TO REPLACE THE SEPARATE WALL CONSTRUCTION FOR THE GUESTROOM DEMISING WALL WITH THE A SINGLE WALL USING COMMON 2X8 TOP AND BOTTOM PLATES AND STAGGERED STUDS.

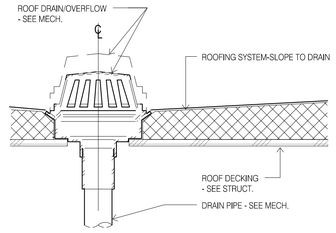

5 ROOF DRAIN
1 1/2" = 1'-0"

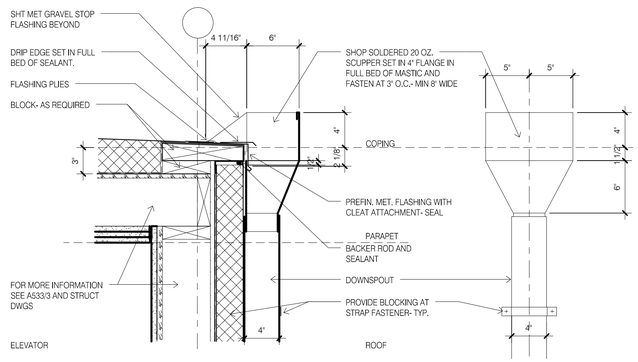

6 ROOF SCUPPER
1 1/2" = 1'-0"

DAMMON
ENGINEERING, INC.
LOUISIANA & MISSISSIPPI
www.dammonengineering.com
info@dammonengineering.com
PH: 985.649.5832
Chief Engineer: Brian Mistich, PE
534 Old Spanish Trail
Slidell, LA 70458

#	DESCRIPTION	DATE
	REVISIONS	

SEAL:

LOCATION NUMBER: 16777
INN CODE: BTRJC
HOLIDAY INN EXPRESS
MIKE DESAI
SHADY PARK DRIVE LOT 9
DENHAM SPRINGS, LA

JOB No:	2321	DATE:	06-15-17
DRAWN BY:	JASM	CHECKED BY:	CKD


All plans, drawings and specifications, and copies thereof, furnished by Dammon Engineering, Inc. and not returned upon request are and shall remain the property of Dammon Engineering, Inc. and are not to be used in whole or part for any purpose whatsoever without the written permission of Dammon Engineering, Inc. In the event unauthorized use of any such plans, drawings and specifications occurs, the user agrees to indemnify and hold harmless Dammon Engineering, Inc. from any and all claims, damages, losses, and expenses including attorney's fees arising out of such use, whether or not Dammon Engineering, Inc. is actually or partially at fault.

SHEET TITLE:
ROOF DETAILS

DRAWING NUMBER:
A550


SHEET No: - of #

INTERIOR PARTITION TYPES (NON-COMBUSTIBLE)

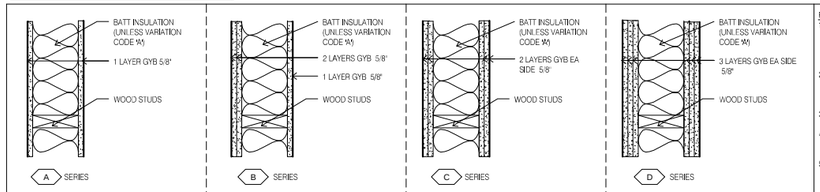

PARTITON TYPE NOTES:
1. PROVIDE 5/8" GYPBOARD (GYB) UNLESS NOTED OTHERWISE. EXCEPTIONS: PROVIDE 1/2" CEMENT BOARD BEHIND TILES, PROVIDE 5/8" MOISTURE RESISTANT GYBOARD CEILINGS AND WALLS AT BATHROOMS, TOILETS, LOCKERS, FOOD SERVICE, POOL, POOL EQUIPMENT, POOL VESTIBULE AND HOUSEKEEPING AREAS INCLUDING 5/8" CEMENT BOARD 12" HIGH BASE.
2. REFER TO TYPICAL NON-LOAD BEARING INTERIOR PARTITION STUDS, TYPICAL NON-LOAD BEARING INTERIOR PARTITION BRACES, BACKING/BLOCKING SCHEDULE/NOTES AND PARTITION DEFLECTION DETAIL AT GYB PARTITIONS FOR PARTITION CONSTRUCTION.
3. PROVIDE SEALANT AT BASE OF ALL GYB PARTITIONS, SEE DETAIL 1/C - THIS SHEET.
4. PROVIDE CONTROL JOINT DETAILS AT RATED AND NONE RATED WALLS EVENLY SPACED AT MAXIMUM 30'-0" SPACING, WHERE DOORS OCCUR IN THE WALL ALIGN JOINT WITH EDGE OF DOOR FRAME, UNO.
5. FOR BACKING AND BLOCKING INFORMATION REFER TO AND COMPLY WITH MANUFACTURERS INSTRUCTIONS AND SPECIFICATIONS, SEE ALSO BACKING/BLOCKING SCHEDULE/NOTES AND LOADING TABLES.

PARTITION TYPE SYMBOL
1. SEE BELOW FOR PARTITION TYPE SYMBOL PLAN REFERENCES.

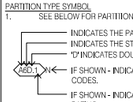


PARTITION STUD/CMU SIZES SEE ALSO Z VARIATION STAGGERED STUDS)
NONE DENOTES, 0" STL STUD, 0" WD STUD, ((DIRECT APPLIED W/SHIM ONLY).
0 DENOTES, 7/8" STL STUD, 3/4" WD STUD.
1 DENOTES, 1 5/8" STL STUD, 1" WD STUD.
2 DENOTES, 2 1/2" STL STUD, 1 1/2" WD STUD.
3 DENOTES, 3 5/8" STL STUD.
4 DENOTES, 4" STL STUD, 3 1/2" WD STUD, 3 5/8" CMU.
6 DENOTES, 6" STL STUD, 5 1/2" WD STUD, 5 5/8" CMU.
6-4 DENOTES, 6" and 3 5/8" STL STUDS, 5 1/2" AND 3 1/2" WD STUDS.
8 DENOTES, 8" STL STUD, 7 1/2" WD STUD, 7 5/8" CMU.
10 DENOTES, 10" STL STUD, 9 1/2" WD STUD, 9 5/8" CMU.
12 DENOTES, 11 5/8" CMU.
16 DENOTES, 15 5/8" CMU.

PARTITION FIRE RATING.
FOR PARTITION FIRE RATINGS SEE ALSO LIFE SAFETY PLANS.

PARTITION VARIATION CODES.
A = PARTITION WITHOUT ACOUSTIC INSULATION.
C = PARTITION TO UNDERSIDE OF CLG. CLG IS CONTINUOUS ABOVE CLG.
G = INCREASE STUD MIN. GUAGE TO 16 GA.
N = PARTITION TO 4" ABOVE CLG.
T = THERMAL INSULATION AND VAPOR BARRIER PLACED ON THE HUMID SOURCE SIDE OF PARTITION.
X = 1/2" FIBER REINFORCED GWB - WITH VENEER PLASTER.
Z = STAGGERED STUDS - STUDS IN OVERSIZED TRACK (STUD SIZE IN TAG INDICATES TRACK SIZE), 16" O.C. EACH SIDE:
3 = 3 5/8" TRACK WITH 2 1/2" STUDS
4 = 4" TRACK WITH 2 1/2" STUDS
6 = 6" TRACK WITH 3 5/8" OR 4" STUDS
8 = 8" TRACK WITH 6" STUDS

PARTITION TYPE SCHEDULE				
TYPE	WIDTH	STUD	FIRE ASSEMBLY TEST	STC RATING
A-SERIES				
A4	4 3/4"	3 1/2"	1 hr max fire rated per WHI 694-0200 or U327/U344/U345	STC 46 BBN-700725
A6	6 3/4"	5 1/2"	1 hr max fire rated per WHI 694-0200 or U327/U344/U345	STC 46 BBN-700725
A8	8 3/4"	7 1/2"	1 hr max fire rated per WHI 694-0200 or U327/U344/U345	STC 46 BBN-700725
C-SERIES				
C4	6"	3 1/2"	2 hr max fire rated per U301 or U344 with resilient channel	50
C6	8"	5 1/2"	2 hr max fire rated per U301 or U344 with resilient channel	50
C8	10"	7 1/2"	2 hr max fire rated per U301 or U344 with resilient channel	50
F-SERIES				
F3	3 1/8"	2 1/2"	NA	NA
F4	4 1/8"	3 1/2"	NA	NA
G_D-SERIES				
G4_D	10 1/2"	3 1/2"	2 hr max fire rated per FM WP360 or GA-WP-3810	STC 58 NGC 3056 test
G6-4_D	1' - 0 1/2"	5 1/2"	2 hr max fire rated per FM WP360 or GA-WP-3810	STC 58 NGC 3056 test
H-SERIES				
H4	5 1/4"	4"	2 HR RATED UL DESIGN U438	47
J-SERIES				
J2	3 1/8"	2 1/2"	1 HR RATED UL DESIGN U469	39

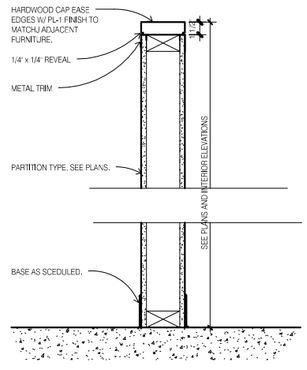


1 PARTITION LOW HEIGHT WALL
1 1/2" = 1'-0"

BACKING/BLOCKING SCHEDULE/NOTES.
1. PROVIDE BACKING/BLOCKING IN GYB PARTITIONS FOR ALL WALL-HUNG ITEMS.

2. THESE ANCHORING DETAILS ARE SHOWN AS TYPICAL AND ARE NOT INTENDED TO BE ALL INCLUSIVE. PROVIDE WOOD OR STEEL BACKING IN PARTITIONS FOR WALL HUNG ITEMS, SUCH AS WALL CABINETS, BLDG ACCESS, BATHROOM ACCESS, SHELVING, DOOR HOLD-OPENS, & STOPS, ETC, INCLUDING MC, BY OWNER, BY OWNER FUTURE, & RELOCATE EXITING ITEMS.

3. USE THE FOLLOWING ASSUMED LOADS TO DETERMINE BLKG & FASTENER REQUIREMENTS UNLESS GREATER LOADS ARE KNOWN.
a. S DISP, PTC, TPH, MIRRORS, COAT HOOKS, BPG, TOWEL BAR & RING, MOP HOLDER, ASH URN, ETC-USE 100 LB HOLDER, ASH URN ETC - USE 100 LB.
b. HANDRAIL, BUMPER RAILS - USE 200 LB CONCENTRATED LOAD.
c. GRAB BARS - USE 250 LB CONCENTRATED LOAD.
d. WALL CABINETS - USE WEIGHT OF CABINET PLUS 100LB PER FOOT OF SHELF.
e. COUNTERTOPS - USE WEIGHT OF COUNTER TOP PLUS 55 LB PER FOOT OF COUNTER
f. 12" ADJ SHELVES - USE 40 LB PER BRKT
g. 18" ADJ SHELVES - USE 55 LB PER BRKT
h. 24" ADJ SHELVES - USE 83 LB PER BRKT

LOADING TABLE NOTES:
1. SEE TABLE 1 BELOW FOR SIZE OF WOOD BLKG, QUANTITY AND SIZE OF SCREWS FOR CONNECTION TO EACH STUD.
2. SEE TABLE 2 OR 3 BELOW FOR QUANTITY AND SIZE OF SCREWS FOR CONNECTION OF WALL HUNG ITEMS, IF NOT ALREADY PROVIDED BY MFR OF WALL HUNG ITEM.

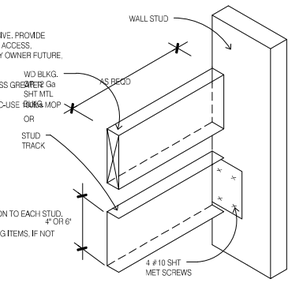

ISOMETRIC DETAIL

TABLE 1					
MAXIMUM ALLOWABLE LOAD-IN POUNDS					
WOOD SCREW		LENGTH OF WALL HUNG ITEM			
QUAN.	SIZE	1'-4" OR LESS	2'-8" OR LESS	2'-9" OR MORE	
2x4 WOOD BLOCKING					
2	#6	160	320	480	
2	#8	240	480	700	
2	#10	320	640	700	
2x6 WOOD BLOCKING					
3	#6	240	480	700	
3	#8	360	700	700	
3	#10	480	700	700	


LOADS BASED ON GROUP III WOOD SPECIES & SCREWS EMBEDED IN WOOD A MIN OF 7 TIMES THE SCREW DIA WITH SCREWS INSERTED IN SIDE GRAIN ON ONE SIDE & SIDE GRAIN ON OPPOSITE END.

TABLE 3				
MAXIMUM ALLOWABLE LOADIN POUNDS				
SCREW SIZE	QUANTITY OF SCREWS			
	2	3	4	5
#6-S12	224	336	448	560
#8-18	236	354	472	590
# 10-16	272	438	584	700
# 12-14	288	438	576	700

LOADS BASED ON PUBLISHED DATA FOR MILCOR TITELOCK SCREWS WITH 20 GA GALV STEEL BACKING AND LIMITING CRITERIA BEING PULLOUT STRENGTH

TABLE 2				
MAXIMUM ALLOWABLE LOADIN POUNDS				
SCREW SIZE	QUANTITY OF SCREWS			
	2	3	4	5
#6	150	225	300	375
#8	212	318	424	530
#10	286	429	572	700
#12	370	555	700	700

LOADS BASED ON GROUP II WOOD SPECIES & SCREWS EMBEDED IN WOOD A MIN OF 7 TIMES THE SCREW DIA WITH SCREWS INSERTED IN SIDE GRAIN.

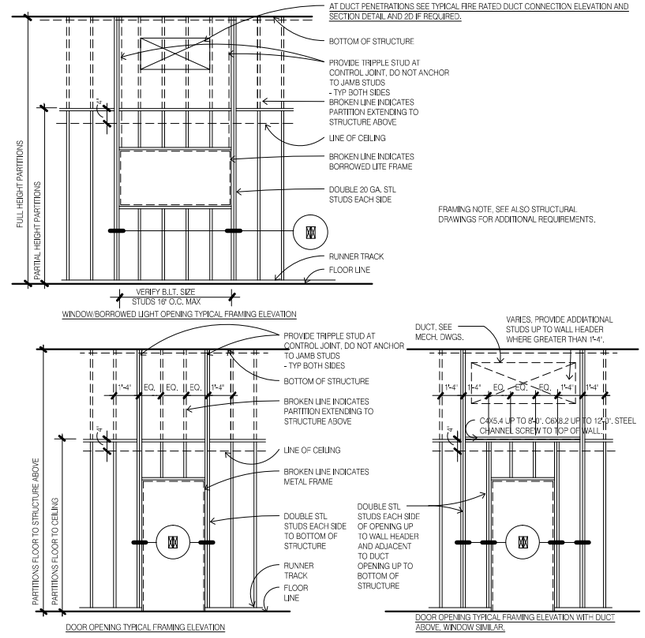

DAMMON ENGINEERING, INC.
LOUISIANA & MISSISSIPPI
www.dammonengineering.com
info@dammonengineering.com
PH: 985.649.5832
Chief Engineer: Brian Mistich, PE
1500 Dove St., Ste. 101
Slidell, LA 70458

REVISIONS		
#	DESCRIPTION	DATE

SEAL:

A NEW MARRIOT HOTEL
TOWNE PLACE SUITES

MIKE DEAN
LOT A-1-A-2B
BASS PRO BLVD
DENHAM SPRINGS, LA 70726

JOB No:	2130
DRAWN BY:	JAG/H
DATE:	04-20-17
CHECKED BY:	CMD

ALL IDEAS AND DESIGNS ON THESE DRAWINGS, AS WELL AS THE ARRANGEMENT OF ANY SPACES AND SIMILAR ELEMENTS REPRESENTED THEREIN, ARE AND SHALL REMAIN THE PROPERTY OF DAMMON ENGINEERING, INC. AND SHALL NOT BE USED IN WHOLE OR IN PART FOR ANY PURPOSE WHATSOEVER WITHOUT THE WRITTEN PERMISSION OF DAMMON ENGINEERING, INC. ANY UNAUTHORIZED USE OF THESE DRAWINGS SHALL BE AT THE SOLE RISK OF THE USER.

SHEET TITLE:
INTERIOR PARTITION TYPES AND DETAILS

DRAWING NUMBER:
A700

SHEET No: - of 102

FILE NAME: J:__Work-Active\2321__Mike Design - Holiday Inn Express (DR)\Drawings\Current Drawings\A710 DOOR SCHEDULE.dwg, PLOT DATE & TIME: Tuesday, November 14, 2017 2:31:37 PM

DOOR SCHEDULE - LEVEL 1

DOOR No.	WIDTH	HEIGHT	DOOR PANEL	DOOR FRAME	HWG	FIRE RATING	STC RATING	COMMENTS/NOTES
LEVEL 1								
100.1.1	9' - 9 1/8"	7' - 9 1/2"	ASD	ASD	HWG-ASD			Automatic Sliding Door, Exterior.
100.1.2	9' - 10 3/4"	7' - 9 1/2"	ASD	ASD	HWG-ASD			Automatic Sliding Door, Interior.
100.3	3' - 2 1/2"	7' - 9 1/2"	DP_FGA	SF	HWG-E1			Exterior exit door in SF frame.
100.6.1	6' - 0"	7' - 6"	DP_F_SD_M	DF_TU	EXP-216			Meeting Room sliding door.
100.6.2	6' - 0"	7' - 6"	DP_F_SD_M	DF_TU	EXP-216			Meeting Room sliding door.
100.6.3	3' - 0"	6' - 8"	DP_F	DF_HM_00	HWG-P2	20 MIN.		Meeting Room hinged door. Add peep hole viewer.
100.7.1	7' - 0"	8' - 0"	DP_TU_WD	DF_TU	EXP-215			Breakfast room Tilt up door. See FF&E EXP-215.
100.7.2	7' - 0"	8' - 0"	DP_TU_WD	DF_TU	EXP-215			Breakfast room Tilt up door. See FF&E EXP-215.
100.8	3' - 0"	6' - 8"	DP_F	DF_HM_00	HWG-S2	20 MIN.		Staff Access door.
100.9	3' - 0"	6' - 8"	DP_F	DF_HM_00	HWG-S1	45 MIN.		Staff Access door.
100.10	3' - 0"	6' - 8"	DP_F	DF_HM_00	HWG-S1	45 MIN.		Service/Housekeeeping door.
100.11.1	4' - 0"	6' - 8"	DP_F	DF_HM_00	HWG-MEE			Mech/Elec exterior door, PANIC HARDWARE REQ.
100.11.2	3' - 0"	6' - 8"	DP_F	DF_HM_00	HWG-ME	45 MIN.		Mech/Elec interior door, PANIC HARDWARE REQ.
100.12	3' - 0"	6' - 8"	DP_F	DF_HM_00	HWG-S3	20 MIN.		Storage double doors.
100.13.1	3' - 0"	6' - 8"	DP_F	DF_HM_00	HWG-O	20 MIN.		Office door.
100.13.2	3' - 0"	6' - 8"	DP_F	DF_HM_00	HWG-O			Office door.
100.14.1	3' - 0"	6' - 8"	DP_F	DF_HM_00	HWG-S1			Staff Access door.
100.14.2	3' - 0"	6' - 8"	DP_F	DF_HM_00	HWG-S2	45 MIN.		Staff Access door.
100.15	3' - 0"	6' - 8"	DP_F	DF_HM_00	HWG-O			Manager office
100.16	3' - 0"	6' - 8"	DP_F	DF_HM_00	HWG-S1			Service/Housekeeeping door.
100.18	3' - 6"	6' - 8"	DP_F	DF_HM_00	HWG-S1	45 MIN.		Staff Access door.
100.19	3' - 0"	6' - 8"	DP_F	DF_HM_00	HWG-P1	20 MIN.		Public access Guest Laundry, Pool Vest and Fitness room doors.
100.20	3' - 0"	6' - 8"	DP_FG	DF_HM_00	HWG-P1	45 MIN.		Public access Guest Laundry, Pool Vest and Fitness room doors. 1 Hr glass required.
100.21	3' - 6"	6' - 8"	DP_FGA	DF_HM_01	HWG-E2			Exterior exit door in HM frame w/sidelight.
100.22	3' - 0"	6' - 8"	DP_F	DF_HM_00	HWG-S1			Storage single doors.
101.1	3' - 0"	6' - 8"	DP_G	DF_HM_00	HWG-G	20 MIN.	47	Guestroom Entrance door.
101.2	3' - 4"	6' - 8"	DP_F_SD	DF_HM_CO	HWG-SD			Guestroom Sliding door, NT2
101.3	3' - 0"	6' - 8"	DP_F_SD_B	DF_HM_CO	HWG-SDB			Guestroom Bathroom sliding door, NT2.
103.1	3' - 0"	6' - 8"	DP_G	DF_HM_00	HWG-G	20 MIN.	47	Guestroom Entrance door.
103.2	3' - 4"	6' - 8"	DP_F_SD	DF_HM_CO	HWG-SD			Guestroom sliding door, NT2.
103.3	3' - 0"	6' - 8"	DP_F	DF_HM_00	HWG-GB			Guestroom bathroom hinged door, NT2.
105.1	3' - 0"	6' - 8"	DP_G	DF_HM_00	HWG-G	20 MIN.	47	Guestroom Entrance door.
105.2	3' - 4"	6' - 8"	DP_F_SD	DF_HM_CO	HWG-SD			Guestroom sliding door, NT2.
105.3	3' - 0"	6' - 8"	DP_F	DF_HM_00	HWG-GB			Guestroom bathroom hinged door, NT2.
107.1	3' - 0"	6' - 8"	DP_G	DF_HM_00	HWG-G	20 MIN.	47	Guestroom Entrance door.
107.2	3' - 4"	6' - 8"	DP_F_SD	DF_HM_CO	HWG-SD			Guestroom sliding door, NT2.
107.3	3' - 0"	6' - 8"	DP_F	DF_HM_00	HWG-GB			Guestroom bathroom hinged door, NT2.
109.1	3' - 0"	6' - 8"	DP_G	DF_HM_00	HWG-G	20 MIN.	47	Guestroom Entrance door.
109.2	3' - 4"	6' - 8"	DP_F_SD	DF_HM_CO	HWG-SD			Guestroom sliding door, NT2.
109.3	3' - 0"	6' - 8"	DP_F	DF_HM_00	HWG-GB			Guestroom bathroom hinged door, NT2.
111.1	3' - 0"	6' - 8"	DP_G	DF_HM_00	HWG-G	20 MIN.	47	Guestroom Entrance door.
111.2	3' - 4"	6' - 8"	DP_F_SD	DF_HM_CO	HWG-SD			Guestroom sliding door, NT2.
111.3	3' - 0"	6' - 8"	DP_F	DF_HM_00	HWG-GB			Guestroom bathroom hinged door, NT2.
113.1	3' - 0"	6' - 8"	DP_G	DF_HM_00	HWG-G	20 MIN.	47	Guestroom Entrance door.
113.2	3' - 4"	6' - 8"	DP_F_SD	DF_HM_CO	HWG-SD			Guestroom sliding door, NT2.
113.3	3' - 0"	6' - 8"	DP_F	DF_HM_00	HWG-GB			Guestroom bathroom hinged door, NT2.
115.1	3' - 0"	6' - 8"	DP_G	DF_HM_00	HWG-G	20 MIN.	47	Guestroom Entrance door.
115.2	3' - 4"	6' - 8"	DP_F_SD	DF_HM_CO	HWG-SD			Guestroom sliding door, NT2.
115.3	3' - 0"	6' - 8"	DP_F	DF_HM_00	HWG-GB			Guestroom bathroom hinged door, NT2.
117.1	3' - 0"	6' - 8"	DP_G	DF_HM_00	HWG-G	20 MIN.	47	Guestroom Entrance door.
117.2	3' - 4"	6' - 8"	DP_F_SD	DF_HM_CO	HWG-SD			Guestroom sliding door, NT2.
117.3	3' - 0"	6' - 8"	DP_F	DF_HM_00	HWG-GB			Guestroom bathroom hinged door, NT2.
C101	3' - 6"	6' - 8"	DP_FGA	DF_HM_01	HWG-E2			Exterior exit door in HM frame w/sidelight.
C102	3' - 6"	6' - 8"	DP_FGA	DF_HM_01	HWG-E2			Exterior exit door in HM frame w/sidelight.
C103	3' - 6"	6' - 8"	DP_FGA	DF_HM_01	HWG-E2			Exterior exit door in HM frame w/sidelight.
C104.1	3' - 0"	6' - 8"	DP_FG	DF_HM_00	HWG-P1	45 MIN.		Public access Guest Laundry, Pool Vest and Fitness room doors. 1 Hr glass required.
C104.2	3' - 0"	6' - 8"	DP_N	DF_HM_00	HWG-P1	45 MIN.		Public access Guest Laundry, Pool Vest and Fitness room doors.
CH1	3' - 0"	6' - 8"	DP_F	DF_HM_00	HWG-C	90 MIN.		Linen Chute Door.
EC1	6' - 0"	6' - 8"	DP_F	DF_HM_00	HWG-EL			Electrical Closet double doors.
EQ1.1	4' - 0"	6' - 8"	DP_F	DF_HM_00	HWG-ELE	90 MIN.		Elevator Equipment room door. Acoustic seal required.
EQ1.2	3' - 0"	6' - 8"	DP_F	DF_HM_00	HWG-S1			Service/Housekeeeping door.
PEQ1.3	3' - 0"	6' - 8"	DP_F	DF_HM_00	HWG-S1			Service/Housekeeeping door.
R1	3' - 0"	6' - 8"	DP_F	DF_HM_00	HWG-WC	20 MIN.		Restroom door.
R2	3' - 0"	6' - 8"	DP_F	DF_HM_00	HWG-WC	20 MIN.		Restroom door.
R3	3' - 0"	6' - 8"	DP_F	DF_HM_00	HWG-WC			Restroom door.
ST1.1.1	3' - 0"	6' - 8"	DP_N	DF_HM_00	HWG-ST	90 MIN.		Stair Entry door on hold open.
ST1.1.2	3' - 0"	6' - 8"	DP_F	DF_HM_00	HWG-STE			Stair Exit door.
ST2.1.1	3' - 0"	6' - 8"	DP_N	DF_HM_00	HWG-ST	90 MIN.		Stair Entry door on hold open.
ST2.1.2	3' - 0"	6' - 8"	DP_F	DF_HM_00	HWG-STE			Stair Exit door.

DOOR SCHEDULE - LEVEL 2

DOOR No.	WIDTH	HEIGHT	DOOR PANEL	DOOR FRAME	HWG	FIRE RATING	STC RATING	COMMENTS/NOTES
LEVEL 2								
201.1	3' - 0"	6' - 8"	DP_G	DF_HM_00	HWG-G	20 MIN.	47	Guestroom Entrance door.
201.2	3' - 4"	6' - 8"	DP_F_SD	DF_HM_CO	HWG-SD			Guestroom sliding door, NT2.
201.3	3' - 0"	6' - 8"	DP_F	DF_HM_00	HWG-GB			Guestroom bathroom hinged door, NT2.
202.1	3' - 0"	6' - 8"	DP_G	DF_HM_00	HWG-G	20 MIN.	47	Guestroom Entrance door.
202.2	3' - 4"	6' - 8"	DP_F_SD	DF_HM_CO	HWG-SD			Guestroom sliding door, NT2.
202.3	3' - 0"	6' - 8"	DP_F	DF_HM_00	HWG-GB			Guestroom bathroom hinged door, NT2.
203.1	3' - 0"	6' - 8"	DP_G	DF_HM_00	HWG-G	20 MIN.	47	Guestroom Entrance door.
203.2	3' - 4"	6' - 8"	DP_F_SD	DF_HM_CO	HWG-SD			Guestroom sliding door, NT2.
203.3	3' - 0"	6' - 8"	DP_F	DF_HM_00	HWG-GB			Guestroom bathroom hinged door, NT2.
204.1	3' - 0"	6' - 8"	DP_G	DF_HM_00	HWG-G	20 MIN.	47	Guestroom Entrance door.
204.2	3' - 4"	6' - 8"	DP_F_SD	DF_HM_CO	HWG-SD			Guestroom sliding door, NT2.
204.3	3' - 0"	6' - 8"	DP_F	DF_HM_00	HWG-GB			Guestroom bathroom hinged door, NT2.
205.1	3' - 0"	6' - 8"	DP_G	DF_HM_00	HWG-G	20 MIN.	47	Guestroom Entrance door.
205.2	3' - 4"	6' - 8"	DP_F_SD	DF_HM_CO	HWG-SD			Guestroom sliding door, NT2.
205.3	3' - 0"	6' - 8"	DP_F	DF_HM_00	HWG-GB			Guestroom bathroom hinged door, NT2.
206.1	3' - 0"	6' - 8"	DP_G	DF_HM_00	HWG-G	20 MIN.	47	Guestroom Entrance door.
206.2	3' - 4"	6' - 8"	DP_F_SD	DF_HM_CO	HWG-SD			Guestroom sliding door, NT2.
206.3	3' - 0"	6' - 8"	DP_F	DF_HM_00	HWG-GB			Guestroom bathroom hinged door, NT2.
207.1	3' - 0"	6' - 8"	DP_G	DF_HM_00	HWG-G	20 MIN.	47	Guestroom Entrance door.
207.2	3' - 4"	6' - 8"	DP_F_SD	DF_HM_CO	HWG-SD			Guestroom Bathroom sliding door, NT2.
207.3	3' - 0"	6' - 8"	DP_F_SD_B	DF_HM_CO	HWG-SDB			Guestroom Bathroom sliding door, NT2.
207.C	3' - 0"	6' - 8"	DP_F	DF_HM_DA	HWG-DA	45 MIN.	47	Double acting Guestroom connecting door.
208.1	3' - 0"	6' - 8"	DP_G	DF_HM_00	HWG-G	20 MIN.	47	Guestroom Entrance door.
208.2	3' - 4"	6' - 8"	DP_F_SD	DF_HM_CO	HWG-SD			Guestroom sliding door, NT2.
208.3	3' - 0"	6' - 8"	DP_F	DF_HM_00	HWG-GB			Guestroom bathroom hinged door, NT2.
209.1	3' - 0"	6' - 8"	DP_G	DF_HM_00	HWG-G	20 MIN.	47	Guestroom Entrance door.
209.2	3' - 4"	6' - 8"	DP_F_SD	DF_HM_CO	HWG-SD			Guestroom sliding door, NT2.
209.3	3' - 0"	6' - 8"	DP_F	DF_HM_00	HWG-GB			Guestroom bathroom hinged door, NT2.
210.1	3' - 0"	6' - 8"	DP_G	DF_HM_00	HWG-G	20 MIN.	47	Guestroom Entrance door.
210.2	3' - 4"	6' - 8"	DP_F_SD	DF_HM_CO	HWG-SD			Guestroom sliding door, NT2.
210.3	3' - 0"	6' - 8"	DP_F	DF_HM_00	HWG-GB			Guestroom bathroom hinged door, NT2.
211.1	3' - 0"	6' - 8"	DP_G	DF_HM_00	HWG-G	20 MIN.	47	Guestroom Entrance door.
211.2	3' - 4"	6' - 8"	DP_F_SD	DF_HM_CO	HWG-SD			Guestroom sliding door, NT2.
211.3	3' - 0"	6' - 8"	DP_F	DF_HM_00	HWG-GB			Guestroom bathroom hinged door, NT2.
212.1	3' - 0"	6' - 8"	DP_G	DF_HM_00	HWG-G	20 MIN.	47	Guestroom Entrance door.
212.2	3' - 4"	6' - 8"	DP_F_SD	DF_HM_CO	HWG-SD			Guestroom sliding door, NT2.
212.3	3' - 0"	6' - 8"	DP_F	DF_HM_00	HWG-GB			Guestroom bathroom hinged door, NT2.
213.1	3' - 0"	6' - 8"	DP_G	DF_HM_00	HWG-G	20 MIN.	47	Guestroom Entrance door.
213.2	3' - 4"	6' - 8"	DP_F_SD	DF_HM_CO	HWG-SD			Guestroom sliding door, NT2.
213.3	3' - 0"	6' - 8"	DP_F	DF_HM_00	HWG-GB			Guestroom bathroom hinged door, NT2.
214.1	3' - 0"	6' - 8"	DP_G	DF_HM_00	HWG-G	20 MIN.	47	Guestroom Entrance door.
214.2	3' - 4"	6' - 8"	DP_F_SD	DF_HM_CO	HWG-SD			Guestroom sliding door, NT2.
214.3	3' - 0"	6' - 8"	DP_F	DF_HM_00	HWG-GB			Guestroom bathroom hinged door, NT2.
215.1	3' - 0"	6' - 8"	DP_G	DF_HM_00	HWG-G	20 MIN.	47	Guestroom Entrance door.
215.2	3' - 4"	6' - 8"	DP_F_SD	DF_HM_CO	HWG-SD			Guestroom sliding door, NT2.
215.3	3' - 0"	6' - 8"	DP_F	DF_HM_00	HWG-GB			Guestroom bathroom hinged door, NT2.
216.1	3' - 0"	6' - 8"	DP_G	DF_HM_00	HWG-G	20 MIN.	47	Guestroom Entrance door.
216.2	3' - 4"	6' - 8"	DP_F_SD	DF_HM_CO	HWG-SD			Guestroom sliding door, NT2.
216.3	3' - 0"	6' - 8"	DP_F	DF_HM_00	HWG-GB			Guestroom bathroom hinged door, NT2.
217.1	3' - 0"	6' - 8"	DP_G	DF_HM_00	HWG-G	20 MIN.	47	Guestroom Entrance door.
217.2	3' - 4"	6' - 8"	DP_F_SD	DF_HM_CO	HWG-SD			Guestroom sliding door, NT2.
217.3	3' - 0"	6' - 8"	DP_F	DF_HM_00	HWG-GB			Guestroom bathroom hinged door, NT2.
218.1	3' - 0"	6' - 8"	DP_G	DF_HM_00	HWG-G	20 MIN.	47	Guestroom Entrance door.
218.2	3' - 4"	6' - 8"	DP_F_SD	DF_HM_CO	HWG-SD			Guestroom Sliding door, NT2
218.3	3' - 0"	6' - 8"	DP_F	DF_HM_00	HWG-GB			Guestroom bathroom hinged door, NT2.
219.1	3' - 0"	6' - 8"	DP_G	DF_HM_00	HWG-G	20 MIN.	47	Guestroom Entrance door.
219.2	3' - 4"	6' - 8"	DP_F_SD	DF_HM_CO	HWG-SD			Guestroom sliding door, NT2.
219.3	3' - 0"	6' - 8"	DP_F	DF_HM_00	HWG-GB			Guestroom bathroom hinged door, NT2.
220.1	3' - 0"	6' - 8"	DP_G	DF_HM_00	HWG-G	20 MIN.	47	Guestroom Entrance door.
220.2	3' - 4"	6' - 8"	DP_F_SD	DF_HM_CO	HWG-SD			Guestroom sliding door, NT2.
220.3	3' - 0"	6' - 8"	DP_F	DF_HM_00	HWG-GB			Guestroom bathroom hinged door, NT2.
221.1	3' - 0"	6' - 8"	DP_G	DF_HM_00	HWG-G	20 MIN.	47	Guestroom Entrance door.
221.2	3' - 4"	6' - 8"	DP_F_SD	DF_HM_CO	HWG-SD			Guestroom sliding door, NT2.
221.3	3' - 0"	6' - 8"	DP_F	DF_HM_00	HWG-GB			Guestroom bathroom hinged door, NT2.
222.1	3' - 0"	6' - 8"	DP_G	DF_HM_00	HWG-G	20 MIN.	47	Guestroom Entrance door.
222.2	3' - 4"	6' - 8"	DP_F_SD	DF_HM_CO	HWG-SD			Guestroom sliding door, NT2.
222.3	3' - 0"	6' - 8"	DP_F	DF_HM_00	HWG-GB			Guestroom bathroom hinged door, NT2.
223.1	3' - 0"	6' - 8"	DP_G	DF_HM_00	HWG-G	20 MIN.	47	Guestroom Entrance door.
223.2	3' - 4"	6' - 8"	DP_F_SD	DF_HM_CO	HWG-SD			Guestroom sliding door, NT2.
223.3	3' - 0"	6' - 8"	DP_F	DF_HM_00	HWG-GB			Guestroom bathroom hinged door, NT2.
224.1	3' - 0"	6' - 8"	DP_G	DF_HM_00	HWG-G	20 MIN.	47	Guestroom Entrance door.
224.2	3' - 4"	6' - 8"	DP_F_SD	DF_HM_CO	HWG-SD			Guestroom sliding door, NT2.
224.3	3' - 0"	6' - 8"	DP_F	DF_HM_00	HWG-GB			Guestroom bathroom hinged door, NT2.
225.1	3' - 0"	6' - 8"	DP_G	DF_HM_00	HWG-G	20 MIN.	47	Guestroom Entrance door.
225.2	3' - 4"	6' - 8"	DP_F_SD	DF_HM_CO	HWG-SD			Guestroom sliding door, NT2.
225.3	3' - 0"	6' - 8"	DP_F	DF_HM_00	HWG-GB			Guestroom bathroom hinged door, NT2.
226.1	3' - 0"	6' - 8"	DP_G	DF_HM_00	HWG-G	20 MIN.	47	Guestroom Entrance door.
226.2	3' - 4"	6' - 8"	DP_F_SD	DF_HM_CO	HWG-SD			Guestroom Sliding door, NT2
226.3	3' - 0"	6' - 8"	DP_F	DF_HM_00	HWG-GB			Guestroom bathroom hinged door, NT2.
227.1	3' - 0"	6' - 8"	DP_G	DF_HM_00	HWG-G	20 MIN.	47	Guestroom Entrance door.
227.2	3' - 4"	6' - 8"	DP_F_SD	DF_HM_CO	HWG-SD			Guestroom sliding door, NT2.
227.3	3' - 0"	6' - 8"	DP_F	DF_HM_00	HWG-GB			Guestroom bathroom hinged door, NT2.
229.1	3' - 0"	6' - 8"	DP_G	DF_HM_00	HWG-G	20 MIN.	47	Guestroom Entrance door.
229.2	3' - 4"	6' - 8"	DP_F_SD	DF_HM_CO	HWG-SD			Guestroom sliding door, NT2.
229.3	3' - 0"	6' - 8"	DP_F	DF_HM_00	HWG-GB			Guestroom bathroom hinged door, NT2.
CH2	3' - 0"	6' - 8"	DP_F	DF_HM_00	HWG-C1	45 MIN.		Linen Chute room Door.
EC2	6' - 0"	6' - 8"	DP_F	DF_HM_00	HWG-EL			Electrical Closet double doors.
EQ2.1	3' - 0"	6' - 8"	DP_F	DF_HM_00	HWG-S1	20 MIN.		Service/Housekeeeping door.
H2	3' - 0"	6' - 8"	DP_F	DF_HM_00	HWG-S1	20 MIN.		Service/Housekeeping door, NT2.
ST1.2	3' - 0"	6' - 8"	DP_N	DF_HM_00	HWG-ST	90 MIN.		Stair Entry door on hold open.
ST2.2	3' - 0"	6' - 8"	DP_N	DF_HM_00	HWG-ST	90 MIN.		Stair Entry door on hold open.
VC1.2	2' - 3"	6' - 8"	DP_F	DF_HM_00	HWG-S2			VTAC Closet.
VC2.2	2' - 3"	6' - 8"	DP_F	DF_HM_00	HWG-S2			VTAC Closet.

DOOR GENERAL NOTES:

1. REFER TO SPECIFICATIONS FOR DOOR HARDWARE TYPES
2. HAND-ACTIVATED DOOR OPENING HARDWARE SHALL BE CENTERED BETWEEN 34" AND 48" A.F.F. U.N.O..
3. REFER TO SPECIFICATION SHEET A712 FOR FINISHES.
4. DOOR CLOSER SWEEP PERIOD SHALL BE ADJUSTED SO THAT FROM THE OPEN POSITION OF 70 DEGREES, THE DOOR WILL TAKE AT LEAST 3 SECONDS TO MOVE TO A POINT 3 INCHES FROM THE LATCH, MEASURED TO THE LEADING EDGE OF THE DOOR.
5. THE MAXIMUM DOOR OPENING FORCE FOR PUSHING OR PULLING INTERIOR DOORS SHALL BE 5 POUNDS PER FOOT.
6. ALL EXTERIOR DOORS ARE TO OPEN OUTWARD AND ARE TO BE SELF CLOSING.
7. CLOSERS TO BE PARALLEL ARM STYLE WHERE APPLICABLE.
9. DOOR FRAMES TO BE EQUIPPED W/ SILENCER BUTTONS UNLESS GASKETS ARE SPECIFIED.
10. ALL EXTERIOR H.M. DOORS AND FRAMES SHALL BE INSULATED.
11. FILL ALL VOIDS IN THRESHOLDS W/ SEALANT TO MATCH GROUT.
12. SEE FFE ITEMS FOR SPECIALTY DOORS EXP-215 & EXP-216
13. WHERE COAT HOOKS ARE INDICATED IN RESTROOMS AND BATHROOMS, LOCATE COAT HOOK CENTERED ON DOOR ON THE RESTROOMS AND BATHROOMS SIDE OF DOORS.

DOOR OPENING SCHEDULE SPECIFIC NOTES.

NT1. SEE STORE FRONT ELEVATIONS FOR FRAME TYPES.
NT2. INCREASE TYPICAL DOOR UNDERCUT TO 1".

DOOR OPENING FINISHES SCHEDULE.

ALL INTERIOR DOOR ARE TO BE SOLID CORE WOOD DOORS EXP-PL1 FINISHED ON ALL SIDES.

ALL INTERIOR HOLLOW METAL DOORS AND FRAMES ARE TO BE EXP-PT3 FINISHED.

ALL EXTERIOR SOLID CORE HOLLOW METAL DOORS AND FRAMES ARE TO BE EXP-PT3 FINISHED.

ALL ALUMINUM DOORS AND FRAMES ARE TO BE CLEAR ANODIZED ALUMINUM FINISHED.

ABBREVIATIONS USED IN THE DOOR OPENING SCHEDULES.

AL = ALUMINUM
ADB = AUTOMATIC DOOR BOTTOM
ADO = AUTOMATIC DOOR OPERATOR
ASD = AUTOMATIC SLIDING DOOR.
BLT = BORROWED LIGHT
CR = CARD READER FOR ADO AND ELECTRONIC LOCKS.
DE = DELAYED EGRESS OR DOUBLE EGRESS.
DF = DOOR FRAME
DP = DOOR PANEL
DR = DOOR
ELEV NO. = FRAME ELEVATION NUMBER.
GL = GLASS TYPE. SEE SPECIFICATION FOR TYPES.
HO = ELECTRO-MAGNETIC HOLD-OPEN DEVICE
HM = HOLLOW METAL
HWG = HARDWARE GROUP
MAG LOCK = MAGNETIC LOCK
MIN = DOOR RATING IN MINUTES.
NO. = NUMBER OR NUMBERS
NT = NOTE REFERENCE WITH NUMBER. SEE SPECIFIC NOTES.
OA = OVERALL
OH = OVERHEAD STOP TYPES
PP = PUSH PLATES FOR ADO
REV NO. = REVISION NUMBER CORRESPONDING TO THE DOCUMENTS BEING ISSUED
WD = WOOD DOOR. SEE ROOM FINISHES SCHEDULE FOR TYPES.
WS = WALL STOP

DOOR HARDWARE GROUPS AND FINISHES.

Hardware finishes and base metals shall be listed bellow, unless otherwise indicated.

Satin stainless steel (US32D) and satin chromium plated (US26D) Finishes and base metals, unless otherwise indicated.
1. Exterior Hinges US32D on stainless steel.
2. Interior Hinges US26D on steel.
3. Flush Bolts US26D on brass or bronze.
4. Locks US32D on stainless steel.
5. Exit Devices - 33 Series Sprayed Aluminum.
6. Exit Devices - 99 Series Sprayed Aluminum.
7. Pulls, Push Plates/Bars US32D on stainless steel.
8. Coordinators USP on steel.
9. Closers Sprayed aluminum.
10. Overhead Stops/Holders US26D on brass or bronze.
11. Kickplate US32D on stainless steel.
12. Door Edge Guards US32D on stainless steel.
13. Armor Plates US32D on stainless steel.
14. Stops, Holders US26D on brass or bronze.
15. Thresholds Mill on aluminum.
16. Miscellaneous US26D on brass or bronze.

Hardware on aluminum doors shall match finish of doors and frame.
1. US32 and US32D Solid 18-8 chromium-nickel, 300 Series, 'Austenitic', non-magnetic.
a. Straight chrome-irons (magnetic) are not acceptable, except as hinge pins.
b. Items showing magnetic properties will be rejected.
c. For items not available in US32 or US32D provide US26 or US26D.

Door Hardware Groups.

HWG-ASD, Automatic sliding entrnace doors.
Hardware provided by door maunfacturer, provide cylider lock for integration into exterior door.
BESAM overhead concealed SL500 with ECODOOR seals and magnetic catches.
Comments: .

HWG-C, Linen chute Door.
Hinges: Construction, type and quantity as specified. Qty 3 per leaf 4-1/2 by 4-1/2-inches.
Lockset/Function: Passage Function ANSI F75, free access both sides.
Closer: Parallel arm closer with appropriate mounting and cover. 1 Reqd.
Stop: Wall Stop, 1 Reqd.
Plates: SST 10" high kickplate both sides of door.
Gaskets: Fire, 1 set for single leaf door.
Comments: .

HWG-C1, Linen Chute Room Door.
Hinges: Construction, type and quantity as specified. Qty 3 per leaf 4-1/2 by 4-1/2-inches.
Lockset/Function: Storeroom or Service Function ANSI F86, keyed on exterior side, exterior lever is rigid at all times.
Card Reader: Electronic latchset for RFID card reader entry.
Closer: Parallel arm closer with appropriate mounting and cover. 1 Reqd.
Stop: Wall Stop, 1 Reqd.
Plates: SST 10" high kickplate both sides of door.
Gaskets: Fire, 1 set for single leaf door.
Comments: .

HWG-DA, Double acting Gustroom connecting pair of single swing doors.
Hinges: Construction, type and quantity as specified. Qty 3 per leaf 4-1/2 by 4-1/2-inches.
Lockset/Function: Privacy, Bathroom or Bedroom Function ANSI F76, privacy push button on both side. Inside button locks outside lever. Set for each door. Mortice lock with a minimum 2cm (3/4in) throw thumb-turn deadbolt. Thumb turn lock operation on the guest room side of the door.
Stop: Overhead Stop, 2 Reqd.
Parallel arm closer with appropriate mounting and cover. 2 Reqd.
Gaskets: Smoke, 1 set for each single leaf door. Set for acoustic control.
Door sweep: Neoprene with ½-inch sweep at door bottom with 1½-inch aluminum extrusion
Threshold: Solid surface.
Plate: Blank plate with no access to screws or bolts on non-guest room side door.
Levers: Fixed knob or lever on the guest room side.
Comments: .

HWG-E1, Exterior exit door in storefront framing.
Hinges: Construction, type and quantity as specified. Qty 3 per leaf 4-1/2 by 4-1/2-inches.
Lockset/Function: Entrance Function ANSI F81, keyed on exterior side with privacy turn button on interior side.
Exit Device: Rim type Exit device.
Closer: Parallel arm closer with appropriate mounting and cover. 1 Reqd.
Stop: Overhead Stop, 1 Reqd.
Gaskets: Weatherstripping, 1 set for single leaf door.
Door sweep: Neoprene with ½-inch sweep at door bottom with 1½-inch aluminum extrusion
Threshold: Aluminum 5-inch saddle, ½-inch high.
Overhead Drip: 2-1/2-inch projection by full width of frame with clear anodized aluminum finish.
Comments: .

HWG-E2, Exterior exit door in frame w/sidelight and exterior guest access.
Hinges: Construction, type and quantity as specified. Qty 3 per leaf 4-1/2 by 4-1/2-inches. Power transfer type hinges.
Lockset/Function: Classroom Function ANSI F84, keyed on exterior side.
Exit Device/Security/Card Reader: Rim type Exit device. Electronic latchset for wall mounted weather proof RFID card reader entry.
Closer: Parallel arm closer with appropriate mounting and cover, 1 Reqd.
Stop: Overhead Stop, 1 Reqd.
Gaskets: Weatherstripping, 1 set for single leaf door.
Door sweep: Neoprene with ½-inch sweep at door bottom with 1½-inch aluminum extrusion
Threshold: Aluminum 5-inch saddle, ½-inch high.
Overhead Drip: 2-1/2-inch projection by full width of frame with clear anodized aluminum finish.
Comments: Exception, Pool Room exterior door does not require exterior guest access with electronic latchset for RFID card reader entry.

HWG-EL, Electrical Closet double doors.
Hinges: Construction, type and quantity as specified. Qty 3 per leaf 4-1/2 by 4-1/2-inches.
Lockset/Function: Storeroom or Service Function ANSI F86, keyed on exterior side, exterior lever is rigid at all times.
Flush bolt with dust proof stike on inactive leaf, provide astrigal where required by the door manufacturer.
Closer: Parallel arm closer with appropriate mounting and cover, 2 Reqd.
Stop: Overhead Stop, 2 Reqd.
Comments: .

HWG-ELE, Elevator Equipment room door.
Hinges: Construction, type and quantity as specified. Qty 3 per leaf 4-1/2 by 4-1/2-inches.
Lockset/Function: Storeroom or Service Function ANSI F86, keyed on exterior side, exterior lever is rigid at all times.
Closer: Parallel arm closer with appropriate mounting and cover, 1 Reqd.
Stop: Overhead Stop, 1 Reqd.
Plates: SST 10" high kickplate corridor side only.
Gaskets: Fire, 1 set for single leaf door.
Comments: Also provide door bottom seal for acoustics.

HWG-G, Guestroom Entrance door.
Hinges: Construction, type and quantity as specified. Qty 3 per leaf 4-1/2 by 4-1/2-inches. Power transfer type hinges.
Lockset/Function: Hotel or Motel room Function ANSI F93, keyed on exterior side with privacy push button on interior side.
Card Reader: Electronic latchset for RFID card reader entry.
Closer: Parallel arm closer with appropriate mounting and cover, 1 Reqd.
Stop: Wall Stop, 1 Reqd.
Gaskets: Smoke, 1 set of double gasket system for single leaf door. Set for STC 47 acoustic control.
Accessories: Swing door guard, peep hole viewer and cover, 1 each per door.
Bottom Seal: Door bottom Seal.
Threshold: Permko floor plate 196, mill finish aluminum.
Comments: .

HWG-GB, Guestroom bathroom hinged door.
Hinges: Construction, type and quantity as specified. Qty 3 per leaf 4-1/2 by 4-1/2-inches.
Lockset/Function: Privacy, Bathroom or Bedroom Function ANSI F76, privacy push button on both side, Inside button locks outside lever.
Stop: Wall Stop, 1 Reqd.
Gaskets: Smoke, 1 set for single leaf door. Set for acoustic control.
Accessories: coat hook, 1 per door.
Comments: .

HWG-

FILE NAME: J:_Holte-Mohn\1701 - Mike Bass - Holiday Inn Express (SI)\Drawings\Current Drawings\A711_DOOR SCHEDULE_CONF.dwg - PLOT DATE & TIME: - Tuesday, November 14, 2017 2:51:05 PM

DOOR SCHEDULE - LEVEL 3

DOOR No.	WIDTH	HEIGHT	DOOR PANEL	DOOR FRAME	HWG	FIRE RATING	STC RATING	COMMENTS/NOTES
LEVEL 3								
301.1	3' - 0"	6' - 8"	DP_G	DF_HM_00	HWG-G	20 MIN.	47	Guestroom Entrance door.
301.2	3' - 4"	6' - 8"	DP_F_SD	DF_HM_CO	HWG-SD			Guestroom Sliding door, NT2
301.3	3' - 0"	6' - 8"	DP_F_SD_B	DF_HM_CO	HWG-SDB			Guestroom Bathroom sliding door, NT2.
301.C	3' - 0"	6' - 8"	DP_F	DF_HM_DA	HWG-DA		47	Double acting Guestroom connecting door.
302.1	3' - 0"	6' - 8"	DP_G	DF_HM_00	HWG-G	20 MIN.	47	Guestroom Entrance door.
302.2	3' - 4"	6' - 8"	DP_F_SD	DF_HM_CO	HWG-SD			Guestroom sliding door, NT2.
302.3	3' - 0"	6' - 8"	DP_F	DF_HM_00	HWG-GB			Guestroom bathroom hinged door, NT2.
303.1	3' - 0"	6' - 8"	DP_G	DF_HM_00	HWG-G	20 MIN.	47	Guestroom Entrance door.
303.2	3' - 4"	6' - 8"	DP_F_SD	DF_HM_CO	HWG-SD			Guestroom sliding door, NT2.
303.3	3' - 0"	6' - 8"	DP_F	DF_HM_00	HWG-GB			Guestroom bathroom hinged door, NT2.
304.1	3' - 0"	6' - 8"	DP_G	DF_HM_00	HWG-G	20 MIN.	47	Guestroom Entrance door.
304.2	3' - 4"	6' - 8"	DP_F_SD	DF_HM_CO	HWG-SD			Guestroom sliding door, NT2.
304.3	3' - 0"	6' - 8"	DP_F	DF_HM_00	HWG-GB			Guestroom bathroom hinged door, NT2.
305.1	3' - 0"	6' - 8"	DP_G	DF_HM_00	HWG-G	20 MIN.	47	Guestroom Entrance door.
305.2	3' - 4"	6' - 8"	DP_F_SD	DF_HM_CO	HWG-SD			Guestroom sliding door, NT2.
305.3	3' - 0"	6' - 8"	DP_F	DF_HM_00	HWG-GB			Guestroom bathroom hinged door, NT2.
306.1	3' - 0"	6' - 8"	DP_G	DF_HM_00	HWG-G	20 MIN.	47	Guestroom Entrance door.
306.2	3' - 4"	6' - 8"	DP_F_SD	DF_HM_CO	HWG-SD			Guestroom sliding door, NT2.
306.3	3' - 0"	6' - 8"	DP_F	DF_HM_00	HWG-GB			Guestroom bathroom hinged door, NT2.
307.1	3' - 0"	6' - 8"	DP_G	DF_HM_00	HWG-G	20 MIN.	47	Guestroom Entrance door.
307.2	3' - 4"	6' - 8"	DP_F_SD	DF_HM_CO	HWG-SD			Guestroom sliding door, NT2.
307.3	3' - 0"	6' - 8"	DP_F	DF_HM_00	HWG-GB			Guestroom bathroom hinged door, NT2.
308.1	3' - 0"	6' - 8"	DP_G	DF_HM_00	HWG-G	20 MIN.	47	Guestroom Entrance door.
308.2	3' - 4"	6' - 8"	DP_F_SD	DF_HM_CO	HWG-SD			Guestroom sliding door, NT2.
308.3	3' - 0"	6' - 8"	DP_F	DF_HM_00	HWG-GB			Guestroom bathroom hinged door, NT2.
309.1	3' - 0"	6' - 8"	DP_G	DF_HM_00	HWG-G	20 MIN.	47	Guestroom Entrance door.
309.2	3' - 4"	6' - 8"	DP_F_SD	DF_HM_CO	HWG-SD			Guestroom sliding door, NT2.
309.3	3' - 0"	6' - 8"	DP_F	DF_HM_00	HWG-GB			Guestroom bathroom hinged door, NT2.
310.1	3' - 0"	6' - 8"	DP_G	DF_HM_00	HWG-G	20 MIN.	47	Guestroom Entrance door.
310.2	3' - 4"	6' - 8"	DP_F_SD	DF_HM_CO	HWG-SD			Guestroom sliding door, NT2.
310.3	3' - 0"	6' - 8"	DP_F_SD_B	DF_HM_CO	HWG-SDB			Guestroom Bathroom sliding door, NT2.
310.C	3' - 0"	6' - 8"	DP_F	DF_HM_DA	HWG-DA	45 MIN.	47	Double acting Guestroom connecting door.
311.1	3' - 0"	6' - 8"	DP_G	DF_HM_00	HWG-G	20 MIN.	47	Guestroom Entrance door.
311.2	3' - 4"	6' - 8"	DP_F_SD	DF_HM_CO	HWG-SD			Guestroom sliding door, NT2.
311.3	3' - 0"	6' - 8"	DP_F	DF_HM_00	HWG-GB			Guestroom bathroom hinged door, NT2.
312.1	3' - 0"	6' - 8"	DP_G	DF_HM_00	HWG-G	20 MIN.	47	Guestroom Entrance door.
312.2	3' - 4"	6' - 8"	DP_F_SD	DF_HM_CO	HWG-SD			Guestroom sliding door, NT2.
312.3	3' - 0"	6' - 8"	DP_F	DF_HM_00	HWG-GB			Guestroom bathroom hinged door, NT2.
313.1	3' - 0"	6' - 8"	DP_G	DF_HM_00	HWG-G	20 MIN.	47	Guestroom Entrance door.
313.2	3' - 4"	6' - 8"	DP_F_SD	DF_HM_CO	HWG-SD			Guestroom sliding door, NT2.
313.3	3' - 0"	6' - 8"	DP_F	DF_HM_00	HWG-GB			Guestroom bathroom hinged door, NT2.
314.1	3' - 0"	6' - 8"	DP_G	DF_HM_00	HWG-G	20 MIN.	47	Guestroom Entrance door.
314.2	3' - 4"	6' - 8"	DP_F_SD	DF_HM_CO	HWG-SD			Guestroom sliding door, NT2.
314.3	3' - 0"	6' - 8"	DP_F	DF_HM_00	HWG-GB			Guestroom bathroom hinged door, NT2.
315.1	3' - 0"	6' - 8"	DP_G	DF_HM_00	HWG-G	20 MIN.	47	Guestroom Entrance door.
315.2	3' - 4"	6' - 8"	DP_F_SD	DF_HM_CO	HWG-SD			Guestroom sliding door, NT2.
315.3	3' - 0"	6' - 8"	DP_F	DF_HM_00	HWG-GB			Guestroom bathroom hinged door, NT2.
316.1	3' - 0"	6' - 8"	DP_G	DF_HM_00	HWG-G	20 MIN.	47	Guestroom Entrance door.
316.2	3' - 4"	6' - 8"	DP_F_SD	DF_HM_CO	HWG-SD			Guestroom sliding door, NT2.
316.3	3' - 0"	6' - 8"	DP_F	DF_HM_00	HWG-GB			Guestroom bathroom hinged door, NT2.
317.1	3' - 0"	6' - 8"	DP_G	DF_HM_00	HWG-G	20 MIN.	47	Guestroom Entrance door.
317.2	3' - 4"	6' - 8"	DP_F_SD	DF_HM_CO	HWG-SD			Guestroom sliding door, NT2.
317.3	3' - 0"	6' - 8"	DP_F	DF_HM_00	HWG-GB			Guestroom bathroom hinged door, NT2.
318.1	3' - 0"	6' - 8"	DP_G	DF_HM_00	HWG-G	20 MIN.	47	Guestroom Entrance door.
318.2	3' - 4"	6' - 8"	DP_F_SD	DF_HM_CO	HWG-SD			Guestroom sliding door, NT2.
318.3	3' - 0"	6' - 8"	DP_F	DF_HM_00	HWG-GB			Guestroom bathroom hinged door, NT2.
319.1	3' - 0"	6' - 8"	DP_G	DF_HM_00	HWG-G	20 MIN.	47	Guestroom Entrance door.
319.2	3' - 4"	6' - 8"	DP_F_SD	DF_HM_CO	HWG-SD			Guestroom sliding door, NT2.
319.3	3' - 0"	6' - 8"	DP_F	DF_HM_00	HWG-GB			Guestroom bathroom hinged door, NT2.
320.1	3' - 0"	6' - 8"	DP_G	DF_HM_00	HWG-G	20 MIN.	47	Guestroom Entrance door.
320.2	3' - 4"	6' - 8"	DP_F_SD	DF_HM_CO	HWG-SD			Guestroom sliding door, NT2.
320.3	3' - 0"	6' - 8"	DP_F	DF_HM_00	HWG-GB			Guestroom bathroom hinged door, NT2.
321.1	3' - 0"	6' - 8"	DP_G	DF_HM_00	HWG-G	20 MIN.	47	Guestroom Entrance door.
321.2	3' - 4"	6' - 8"	DP_F_SD	DF_HM_CO	HWG-SD			Guestroom sliding door, NT2.
321.3	3' - 0"	6' - 8"	DP_F	DF_HM_00	HWG-GB			Guestroom bathroom hinged door, NT2.
322.1	3' - 0"	6' - 8"	DP_G	DF_HM_00	HWG-G	20 MIN.	47	Guestroom Entrance door.
322.2	3' - 4"	6' - 8"	DP_F_SD	DF_HM_CO	HWG-SD			Guestroom sliding door, NT2.
322.3	3' - 0"	6' - 8"	DP_F	DF_HM_00	HWG-GB			Guestroom bathroom hinged door, NT2.
323.1	3' - 0"	6' - 8"	DP_G	DF_HM_00	HWG-G	20 MIN.	47	Guestroom Entrance door.
323.2	3' - 4"	6' - 8"	DP_F_SD	DF_HM_CO	HWG-SD			Guestroom sliding door, NT2.
323.3	3' - 0"	6' - 8"	DP_F	DF_HM_00	HWG-GB			Guestroom bathroom hinged door, NT2.
324.1	3' - 0"	6' - 8"	DP_G	DF_HM_00	HWG-G	20 MIN.	47	Guestroom Entrance door.
324.2	3' - 4"	6' - 8"	DP_F_SD	DF_HM_CO	HWG-SD			Guestroom sliding door, NT2.
324.3	3' - 0"	6' - 8"	DP_F	DF_HM_00	HWG-GB			Guestroom bathroom hinged door, NT2.
325.1	3' - 0"	6' - 8"	DP_G	DF_HM_00	HWG-G	20 MIN.	47	Guestroom Entrance door.
325.2	3' - 4"	6' - 8"	DP_F_SD	DF_HM_CO	HWG-SD			Guestroom sliding door, NT2.
325.3	3' - 0"	6' - 8"	DP_F	DF_HM_00	HWG-GB			Guestroom bathroom hinged door, NT2.
326.1	3' - 0"	6' - 8"	DP_G	DF_HM_00	HWG-G	20 MIN.	47	Guestroom Entrance door.
326.2	3' - 4"	6' - 8"	DP_F_SD	DF_HM_CO	HWG-SD			Guestroom Sliding door, NT2
326.3	3' - 0"	6' - 8"	DP_F	DF_HM_00	HWG-GB			Guestroom bathroom hinged door, NT2.
327.1	3' - 0"	6' - 8"	DP_G	DF_HM_00	HWG-G	20 MIN.	47	Guestroom Entrance door.
327.2	3' - 4"	6' - 8"	DP_F_SD	DF_HM_CO	HWG-SD			Guestroom sliding door, NT2.
327.3	3' - 0"	6' - 8"	DP_F	DF_HM_00	HWG-GB			Guestroom bathroom hinged door, NT2.
329.1	3' - 0"	6' - 8"	DP_G	DF_HM_00	HWG-G	20 MIN.	47	Guestroom Entrance door.
329.2	3' - 4"	6' - 8"	DP_F_SD	DF_HM_CO	HWG-SD			Guestroom sliding door, NT2.
329.3	3' - 0"	6' - 8"	DP_F	DF_HM_00	HWG-GB			Guestroom bathroom hinged door, NT2.
CH3	3' - 0"	6' - 8"	DP_F	DF_HM_00	HWG-C1	45 MIN.		Linen Chute room Door.
EC3	6' - 0"	6' - 8"	DP_F	DF_HM_00	HWG-EL			Electrical Closet double doors.
H3	3' - 0"	6' - 8"	DP_F	DF_HM_00	HWG-S1	20 MIN.		Service/Housekeeping door, NT2.
S3	3' - 0"	6' - 8"	DP_F	DF_HM_00	HWG-S1	20 MIN.		Service/Housekeeping door.
ST1.3	3' - 0"	6' - 8"	DP_N	DF_HM_00	HWG-ST	90 MIN.		Stair Entry door on hold open.
ST2.3	3' - 0"	6' - 8"	DP_N	DF_HM_00	HWG-ST	90 MIN.		Stair Entry door on hold open.
VC1.3	2' - 3"	6' - 8"	DP_F	DF_HM_00	HWG-S2			VTAC Closet.
VC2.3	2' - 3"	6' - 8"	DP_F	DF_HM_00	HWG-S2			VTAC Closet.

DOOR SCHEDULE - LEVEL 4

DOOR No.	WIDTH	HEIGHT	DOOR PANEL	DOOR FRAME	HWG	FIRE RATING	STC RATING	COMMENTS/NOTES
LEVEL 4								
401.1	3' - 0"	6' - 8"	DP_G	DF_HM_00	HWG-G	20 MIN.	47	Guestroom Entrance door.
401.2	3' - 4"	6' - 8"	DP_F_SD	DF_HM_CO	HWG-SD			Guestroom sliding door, NT2.
401.3	3' - 0"	6' - 8"	DP_F	DF_HM_00	HWG-GB			Guestroom bathroom hinged door, NT2.
402.1	3' - 0"	6' - 8"	DP_G	DF_HM_00	HWG-G	20 MIN.	47	Guestroom Entrance door.
402.2	3' - 4"	6' - 8"	DP_F_SD	DF_HM_CO	HWG-SD			Guestroom sliding door, NT2.
402.3	3' - 0"	6' - 8"	DP_F	DF_HM_00	HWG-GB			Guestroom bathroom hinged door, NT2.
403.1	3' - 0"	6' - 8"	DP_G	DF_HM_00	HWG-G	20 MIN.	47	Guestroom Entrance door.
403.2	3' - 4"	6' - 8"	DP_F_SD	DF_HM_CO	HWG-SD			Guestroom sliding door, NT2.
403.3	3' - 0"	6' - 8"	DP_F	DF_HM_00	HWG-GB			Guestroom bathroom hinged door, NT2.
404.1	3' - 0"	6' - 8"	DP_G	DF_HM_00	HWG-G	20 MIN.	47	Guestroom Entrance door.
404.2	3' - 4"	6' - 8"	DP_F_SD	DF_HM_CO	HWG-SD			Guestroom sliding door, NT2.
404.3	3' - 0"	6' - 8"	DP_F	DF_HM_00	HWG-GB			Guestroom bathroom hinged door, NT2.
405.1	3' - 0"	6' - 8"	DP_G	DF_HM_00	HWG-G	20 MIN.	47	Guestroom Entrance door.
405.2	3' - 4"	6' - 8"	DP_F_SD	DF_HM_CO	HWG-SD			Guestroom sliding door, NT2.
405.3	3' - 0"	6' - 8"	DP_F	DF_HM_00	HWG-GB			Guestroom bathroom hinged door, NT2.
406.1	3' - 0"	6' - 8"	DP_G	DF_HM_00	HWG-G	20 MIN.	47	Guestroom Entrance door.
406.2	3' - 4"	6' - 8"	DP_F_SD	DF_HM_CO	HWG-SD			Guestroom sliding door, NT2.
406.3	3' - 0"	6' - 8"	DP_F	DF_HM_00	HWG-GB			Guestroom bathroom hinged door, NT2.
407.1	3' - 0"	6' - 8"	DP_G	DF_HM_00	HWG-G	20 MIN.	47	Guestroom Entrance door.
407.2	3' - 4"	6' - 8"	DP_F_SD	DF_HM_CO	HWG-SD			Guestroom sliding door, NT2.
407.3	3' - 0"	6' - 8"	DP_F	DF_HM_00	HWG-GB			Guestroom bathroom hinged door, NT2.
408.1	3' - 0"	6' - 8"	DP_G	DF_HM_00	HWG-G	20 MIN.	47	Guestroom Entrance door.
408.2	3' - 4"	6' - 8"	DP_F_SD	DF_HM_CO	HWG-SD			Guestroom sliding door, NT2.
408.3	3' - 0"	6' - 8"	DP_F	DF_HM_00	HWG-GB			Guestroom bathroom hinged door, NT2.
409.1	3' - 0"	6' - 8"	DP_G	DF_HM_00	HWG-G	20 MIN.	47	Guestroom Entrance door.
409.2	3' - 4"	6' - 8"	DP_F_SD	DF_HM_CO	HWG-SD			Guestroom sliding door, NT2.
409.3	3' - 0"	6' - 8"	DP_F	DF_HM_00	HWG-GB			Guestroom bathroom hinged door, NT2.
410.1	3' - 0"	6' - 8"	DP_G	DF_HM_00	HWG-G	20 MIN.	47	Guestroom Entrance door.
410.2	3' - 4"	6' - 8"	DP_F_SD	DF_HM_CO	HWG-SD			Guestroom sliding door, NT2.
410.3	3' - 0"	6' - 8"	DP_F	DF_HM_00	HWG-GB			Guestroom bathroom hinged door, NT2.
411.1	3' - 0"	6' - 8"	DP_G	DF_HM_00	HWG-G	20 MIN.	47	Guestroom Entrance door.
411.2	3' - 4"	6' - 8"	DP_F_SD	DF_HM_CO	HWG-SD			Guestroom sliding door, NT2.
411.3	3' - 0"	6' - 8"	DP_F	DF_HM_00	HWG-GB			Guestroom bathroom hinged door, NT2.
412.1	3' - 0"	6' - 8"	DP_G	DF_HM_00	HWG-G	20 MIN.	47	Guestroom Entrance door.
412.2	3' - 4"	6' - 8"	DP_F_SD	DF_HM_CO	HWG-SD			Guestroom sliding door, NT2.
412.3	3' - 0"	6' - 8"	DP_F	DF_HM_00	HWG-GB			Guestroom bathroom hinged door, NT2.
413.1	3' - 0"	6' - 8"	DP_G	DF_HM_00	HWG-G	20 MIN.	47	Guestroom Entrance door.
413.2	3' - 4"	6' - 8"	DP_F_SD	DF_HM_CO	HWG-SD			Guestroom sliding door, NT2.
413.3	3' - 0"	6' - 8"	DP_F	DF_HM_00	HWG-GB			Guestroom bathroom hinged door, NT2.
414.1	3' - 0"	6' - 8"	DP_G	DF_HM_00	HWG-G	20 MIN.	47	Guestroom Entrance door.
414.2	3' - 4"	6' - 8"	DP_F_SD	DF_HM_CO	HWG-SD			Guestroom sliding door, NT2.
414.3	3' - 0"	6' - 8"	DP_F	DF_HM_00	HWG-GB			Guestroom bathroom hinged door, NT2.
415.1	3' - 0"	6' - 8"	DP_G	DF_HM_00	HWG-G	20 MIN.	47	Guestroom Entrance door.
415.2	3' - 4"	6' - 8"	DP_F_SD	DF_HM_CO	HWG-SD			Guestroom sliding door, NT2.
415.3	3' - 0"	6' - 8"	DP_F	DF_HM_00	HWG-GB			Guestroom bathroom hinged door, NT2.
416.1	3' - 0"	6' - 8"	DP_G	DF_HM_00	HWG-G	20 MIN.	47	Guestroom Entrance door.
416.2	3' - 0"	6' - 8"	DP_F_SD_B	DF_HM_CO	HWG-SDB			Guestroom Bathroom sliding door, NT2.
417.1	3' - 0"	6' - 8"	DP_G	DF_HM_00	HWG-G	20 MIN.	47	Guestroom Entrance door.
417.2	3' - 4"	6' - 8"	DP_F_SD	DF_HM_CO	HWG-SD			Guestroom sliding door, NT2.
417.3	3' - 0"	6' - 8"	DP_F	DF_HM_00	HWG-GB			Guestroom bathroom hinged door, NT2.
418.1	3' - 0"	6' - 8"	DP_G	DF_HM_00	HWG-G	20 MIN.	47	Guestroom Entrance door.
418.2	3' - 4"	6' - 8"	DP_F_SD	DF_HM_CO	HWG-SD			Guestroom sliding door, NT2.
418.3	3' - 0"	6' - 8"	DP_F	DF_HM_00	HWG-GB			Guestroom bathroom hinged door, NT2.
419.1	3' - 0"	6' - 8"	DP_G	DF_HM_00	HWG-G	20 MIN.	47	Guestroom Entrance door.
419.2	3' - 4"	6' - 8"	DP_F_SD	DF_HM_CO	HWG-SD			Guestroom sliding door, NT2.
419.3	3' - 0"	6' - 8"	DP_F	DF_HM_00	HWG-GB			Guestroom bathroom hinged door, NT2.
420.1	3' - 0"	6' - 8"	DP_G	DF_HM_00	HWG-G	20 MIN.	47	Guestroom Entrance door.
420.2	3' - 4"	6' - 8"	DP_F_SD	DF_HM_CO	HWG-SD			Guestroom sliding door, NT2.
420.3	3' - 0"	6' - 8"	DP_F	DF_HM_00	HWG-GB			Guestroom bathroom hinged door, NT2.
421.1	3' - 0"	6' - 8"	DP_G	DF_HM_00	HWG-G	20 MIN.	47	Guestroom Entrance door.
421.2	3' - 4"	6' - 8"	DP_F_SD	DF_HM_CO	HWG-SD			Guestroom sliding door, NT2.
421.3	3' - 0"	6' - 8"	DP_F	DF_HM_00	HWG-GB			Guestroom bathroom hinged door, NT2.
422.1	3' - 0"	6' - 8"	DP_G	DF_HM_00	HWG-G	20 MIN.	47	Guestroom Entrance door.
422.2	3' - 4"	6' - 8"	DP_F_SD	DF_HM_CO	HWG-SD			Guestroom sliding door, NT2.
422.3	3' - 0"	6' - 8"	DP_F	DF_HM_00	HWG-GB			Guestroom bathroom hinged door, NT2.
423.1	3' - 0"	6' - 8"	DP_G	DF_HM_00	HWG-G	20 MIN.	47	Guestroom Entrance door.
423.2	3' - 4"	6' - 8"	DP_F_SD	DF_HM_CO	HWG-SD			Guestroom sliding door, NT2.
423.3	3' - 0"	6' - 8"	DP_F	DF_HM_00	HWG-GB			Guestroom bathroom hinged door, NT2.
424.1	3' - 0"	6' - 8"	DP_G	DF_HM_00	HWG-G	20 MIN.	47	Guestroom Entrance door.
424.2	3' - 4"	6' - 8"	DP_F_SD	DF_HM_CO	HWG-SD			Guestroom sliding door, NT2.
424.3	3' - 0"	6' - 8"	DP_F	DF_HM_00	HWG-GB			Guestroom bathroom hinged door, NT2.
425.1	3' - 0"	6' - 8"	DP_G	DF_HM_00	HWG-G	20 MIN.	47	Guestroom Entrance door.
425.2	3' - 4"	6' - 8"	DP_F_SD	DF_HM_CO	HWG-SD			Guestroom sliding door, NT2.
425.3	3' - 0"	6' - 8"	DP_F	DF_HM_00	HWG-GB			Guestroom bathroom hinged door, NT2.
426.1	3' - 0"	6' - 8"	DP_G	DF_HM_00	HWG-G	20 MIN.	47	Guestroom Entrance door.
426.2	3' - 4"	6' - 8"	DP_F_SD	DF_HM_CO	HWG-SD			Guestroom Sliding door, NT2
426.3	3' - 0"	6' - 8"	DP_F_SD_B	DF_HM_CO	HWG-SDB			Guestroom Bathroom sliding door, NT2.
427.1	3' - 0"	6' - 8"	DP_G	DF_HM_00	HWG-G	20 MIN.	47	Guestroom Entrance door.
427.2	3' - 4"	6' - 8"	DP_F_SD	DF_HM_CO	HWG-SD			Guestroom sliding door, NT2.
427.3	3' - 0"	6' - 8"	DP_F	DF_HM_00	HWG-GB			Guestroom bathroom hinged door, NT2.
429.1	3' - 0"	6' - 8"	DP_G	DF_HM_00	HWG-G	20 MIN.	47	Guestroom Entrance door.
429.2	3' - 4"	6' - 8"	DP_F_SD	DF_HM_CO	HWG-SD			Guestroom sliding door, NT2.
429.3	3' - 0"	6' - 8"	DP_F	DF_HM_00	HWG-GB			Guestroom bathroom hinged door, NT2.
CH4	3' - 0"	6' - 8"	DP_F	DF_HM_00	HWG-C1	45 MIN.		Linen Chute room Door.
EC4	6' - 0"	6' - 8"	DP_F	DF_HM_00	HWG-EL			Electrical Closet double doors.
H4	3' - 0"	6' - 8"	DP_F	DF_HM_00	HWG-S1	20 MIN.		Service/Housekeeping door, NT2.
ST1.4	3' - 0"	6' - 8"	DP_N	DF_HM_00	HWG-ST	90 MIN.		Stair Entry door on hold open.
ST2.4	3' - 0"	6' - 8"	DP_N	DF_HM_00	HWG-ST	90 MIN.		Stair Entry door on hold open.
VC1.4	2' - 3"	6' - 8"	DP_F	DF_HM_00	HWG-S2			VTAC Closet.
VC2.4	2' - 3"	6' - 8"	DP_F	DF_HM_00	HWG-S2			VTAC Closet.

DOOR GENERAL NOTES:

1. REFER TO SPECIFICATIONS FOR DOOR HARDWARE TYPES

2. HAND-ACTIVATED DOOR OPENING HARDWARE SHALL BE CENTERED BETWEEN 34" AND 48" A.F.F. U.N.O..

3. REFER TO SPECIFICATION SHEET A712 FOR FINISHES.

4. DOOR CLOSER SWEEP PERIOD SHALL BE ADJUSTED SO THAT FROM THE OPEN POSITION OF 70 DEGREES, THE DOOR WILL TAKE AT LEAST 3 SECONDS TO MOVE TO A POINT 3 INCHES FROM THE LATCH, MEASURED TO THE LEADING EDGE OF THE DOOR.

5. THE MAXIMUM DOOR OPENING FORCE FOR PUSHING OR PULLING INTERIOR DOORS SHALL BE 5 POUNDS PER FOOT.

6. ALL EXTERIOR DOORS ARE TO OPEN OUTWARD AND ARE TO BE SELF CLOSING.

7. CLOSERS TO BE PARALLEL ARM STYLE WHERE APPLICABLE.

9. DOOR FRAMES TO BE EQUIPPED W/ SILENCER BUTTONS UNLESS GASKETS ARE SPECIFIED.

10. ALL EXTERIOR H.M. DOORS AND FRAMES SHALL BE INSULATED.

11. FILL ALL VOIDS IN THRESHOLDS W/ SEALANT TO MATCH GROUT.

12. SEE FFE ITEMS FOR SPECIALTY DOORS EXP-215 & EXP-216

13. WHERE COAT HOOKS ARE INDICATED IN RESTROOMS AND BATHROOMS, LOCATE COAT HOOK CENTERED ON DOOR ON THE RESTROOMS AND BATHROOMS SIDE OF DOORS.

DOOR OPENING SCHEDULE SPECIFIC NOTES.

NT1. SEE STORE FRONT ELEVATIONS FOR FRAME TYPES.
NT2. INCREASE TYPICAL DOOR UNDERCUT TO 1".

DOOR OPENING FINISHES SCHEDULE.

ALL INTERIOR DOOR ARE TO BE SOLID CORE WOOD DOORS EXP-PL1 FINISHED ON ALL SIDES.

ALL INTERIOR HOLLOW METAL DOORS AND FRAMES ARE TO BE EXP-PT3 FINISHED.

ALL EXTERIOR SOLID CORE HOLLOW METAL DOORS AND FRAMES ARE TO BE EXP-PT3 FINISHED.

ALL ALUMINUM DOORS AND FRAMES ARE TO BE CLEAR ANODIZED ALUMINUM FINISHED.

ABBREVIATIONS USED IN THE DOOR OPENING SCHEDULES.

AL = ALUMINUM
ADB = AUTOMATIC DOOR BOTTOM
ADO = AUTOMATIC DOOR OPERATOR
ASD = AUTOMATIC SLIDING DOOR.
BLT = BORROWED LIGHT
CR = CARD READER FOR ADO AND ELECTRONIC LOCKS.
DE = DELAYED EGRESS OR DOUBLE EGRESS.
DF = DOOR FRAME
DP = DOOR PANEL
DR = DOOR
ELEV.NO. = FRAME ELEVATION NUMBER.
GL = GLASS TYPE. SEE SPECIFICATION FOR TYPES.
HO = ELECTRO-MAGNETIC HOLD-OPEN DEVICE
HM = HOLLOW METAL
HWG = HARDWARE GROUP
MAG LOCK = MAGNETIC LOCK
MIN = DOOR RATING IN MINUTES.
NO. = NUMBER OR NUMBERS
NT = NOTE REFERENCE WITH NUMBER, SEE SPECIFIC NOTES.
OA = OVERALL
OH = OVERHEAD STOP TYPES
PP = PUSH PLATES FOR ADO
REV NO. = REVISION NUMBER CORRESPONDING TO THE DOCUMENTS BEING ISSUED
WD = WOOD DOOR, SEE ROOM FINISHES SCHEDULE FOR TYPES.
WS = WALL STOP

DOOR HARDWARE GROUPS AND FINISHES.

Hardware finishes and base metals shall be listed below, unless otherwise indicated.

Satin stainless steel (US32D) and satin chromium plated (US26D). Finishes and base metals, unless otherwise indicated.

1. Exterior Hinges US32D on stainless steel.
2. Interior Hinges US26D on steel.
3. Flush Bolts US26D on brass or bronze.
4. Locks US32D on stainless steel.
5. Exit Devices - 33 Series Sprayed Aluminum.
6. Exit Devices - 99 Series Sprayed Aluminum.
7. Pulls, Push Plates/Bars US32D on stainless steel.
8. Coordinators USP on steel.
9. Closers Sprayed aluminum.
10. Overhead Stops/Holders US26D on brass or bronze.
11. Kickplate US32D on stainless steel.
12. Door Edge Guards US32D on stainless steel.
13. Armor Plates US32D on stainless steel.
14. Stops, Holders US26D on brass or bronze.
15. Thresholds Mill on aluminum.
16. Miscellaneous US26D on brass or bronze.

Hardware on aluminum doors shall match finish of doors and frame.

1. US32 and US32D Solid 18-8 chromium-nickel, 300 Series, "Austenitic", non-magnetic.
a. Straight chrome-irons (magnetic) are not acceptable, except as hinge pins.
b. Items showing magnetic properties will be rejected.
c. For items not available in US32 or US32D provide US26 or US26D.

Door Hardware Groups.

HWG-ASD, Automatic sliding entrnace doors.
Hardware provided by door maunfacturuer, provide cylider lock for integration into exterior door.
BESAM overhead concealed SL500 with ECODOOR seals and magnetic catches.
Comments: .

HWG-C, Linen chute Door,
Hinges: Construction, type and quantity as specified. Qty 3 per leaf 4-1/2 by 4-1/2-inches.
Lockset/Function: Passage Function ANSI F75, free access both sides.
Closer: Parallel arm closer with appropriate mounting and cover. 1 Reqd.
Stop: Wall Stop, 1 Reqd.
Plates: SST 10" high kickplate both sides of door.
Gaskets: Fire, 1 set for single leaf door.
Comments: .

HWG-C1, Linen Chute Room Door.
Hinges: Construction, type and quantity as specified. Qty 3 per leaf 4-1/2 by 4-1/2-inches.
Lockset/Function: Storeroom or Service Function ANSI F86, keyed on exterior side, exterior lever is rigid at all times.
Card Reader: Electronic latchset for RFID card reader entry.
Closer: Parallel arm closer with appropriate mounting and cover. 1 Reqd.
Stop: Wall Stop, 1 Reqd.
Plates: SST 10" high kickplate both sides of door.
Gaskets: Fire, 1 set for single leaf door.
Comments: .

HWG-DA, Double acting Guestroom connecting pair of single swing doors.
Hinges: Construction, type and quantity as specified. Qty 3 per leaf 4-1/2 by 4-1/2-inches.
Lockset/Function: Privacy, Bathroom or Bedroom Function ANSI F76, privacy push button on both side. Inside button locks outside lever. Set for each door. Mortice lock with a minimum 2cm (3/4in) throw thumb-turn deadbolt. Thumb turn lock operation on the guest room side of the door.
Stop: Overhead Stop, 2 Reqd.
Parallel arm closer with appropriate mounting and cover. 2 Reqd.
Gaskets: Smoke, 1 set for each single leaf door. Set for acoustic control.
Door sweep: Neoprene with ½-inch sweep at door bottom with 1½-inch aluminum extrusion
Threshold: Solid surface.
Plate: Blank plate with no access to screws or bolts on non-guest room side door.
Levers: Fixed knob or lever on the guest room side.
Comments: .

HWG-E1, Exterior exit door in storefront framing.
Hinges: Construction, type and quantity as specified. Qty 3 per leaf 4-1/2 by 4-1/2-inches.
Lockset/Function: Entrance Function ANSI F81, keyed on exterior side with privacy turn button on interior side.
Exit Device: Rim type Exit device.
Closer: Parallel arm closer with appropriate mounting and cover. 1 Reqd.
Stop: Overhead Stop, 1 Reqd.
Gaskets: Weatherstripping, 1 set for single leaf door.
Door sweep: Neoprene with ½-inch sweep at door bottom with 1½-inch aluminum extrusion
Threshold: Aluminum 5-inch saddle, ½

FILE NAME: J:__Holiday-Inn\2321 - Mtn. Pines - Holiday Inn Express (DP)\Drawings\Current Drawings\A711A_DOOR SCHEDULE CONT.dwg - PLOT DATE & TIME: Tuesday, November 14, 2017 2:52:28 PM

DOOR SCHEDULE - LEVEL 3

DOOR No.	WIDTH	HEIGHT	DOOR PANEL	DOOR FRAME	HWG	FIRE RATING	STC RATING	COMMENTS/NOTES
LEVEL 3								
301.1	3' - 0"	6' - 8"	DP_G	DF_HM_00	HWG-G	20 MIN.	47	Guestroom Entrance door.
301.2	3' - 4"	6' - 8"	DP_F_SD	DF_HM_CO	HWG-SD			Guestroom Sliding door, NT2
301.3	3' - 0"	6' - 8"	DP_F_SD_B	DF_HM_CO	HWG-SDB			Guestroom Bathroom sliding door, NT2.
301.C	3' - 0"	6' - 8"	DP_F	DF_HM_DA	HWG-DA		47	Double acting Guestroom connecting door.
302.1	3' - 0"	6' - 8"	DP_G	DF_HM_00	HWG-G	20 MIN.	47	Guestroom Entrance door.
302.2	3' - 4"	6' - 8"	DP_F_SD	DF_HM_CO	HWG-SD			Guestroom sliding door, NT2.
302.3	3' - 0"	6' - 8"	DP_F	DF_HM_00	HWG-GB			Guestroom bathroom hinged door, NT2.
303.1	3' - 0"	6' - 8"	DP_G	DF_HM_00	HWG-G	20 MIN.	47	Guestroom Entrance door.
303.2	3' - 4"	6' - 8"	DP_F_SD	DF_HM_CO	HWG-SD			Guestroom sliding door, NT2.
303.3	3' - 0"	6' - 8"	DP_F	DF_HM_00	HWG-GB			Guestroom bathroom hinged door, NT2.
304.1	3' - 0"	6' - 8"	DP_G	DF_HM_00	HWG-G	20 MIN.	47	Guestroom Entrance door.
304.2	3' - 4"	6' - 8"	DP_F_SD	DF_HM_CO	HWG-SD			Guestroom sliding door, NT2.
304.3	3' - 0"	6' - 8"	DP_F	DF_HM_00	HWG-GB			Guestroom bathroom hinged door, NT2.
305.1	3' - 0"	6' - 8"	DP_G	DF_HM_00	HWG-G	20 MIN.	47	Guestroom Entrance door.
305.2	3' - 4"	6' - 8"	DP_F_SD	DF_HM_CO	HWG-SD			Guestroom sliding door, NT2.
305.3	3' - 0"	6' - 8"	DP_F	DF_HM_00	HWG-GB			Guestroom bathroom hinged door, NT2.
306.1	3' - 0"	6' - 8"	DP_G	DF_HM_00	HWG-G	20 MIN.	47	Guestroom Entrance door.
306.2	3' - 4"	6' - 8"	DP_F_SD	DF_HM_CO	HWG-SD			Guestroom sliding door, NT2.
306.3	3' - 0"	6' - 8"	DP_F	DF_HM_00	HWG-GB			Guestroom bathroom hinged door, NT2.
307.1	3' - 0"	6' - 8"	DP_G	DF_HM_00	HWG-G	20 MIN.	47	Guestroom Entrance door.
307.2	3' - 4"	6' - 8"	DP_F_SD	DF_HM_CO	HWG-SD			Guestroom sliding door, NT2.
307.3	3' - 0"	6' - 8"	DP_F	DF_HM_00	HWG-GB			Guestroom bathroom hinged door, NT2.
308.1	3' - 0"	6' - 8"	DP_G	DF_HM_00	HWG-G	20 MIN.	47	Guestroom Entrance door.
308.2	3' - 4"	6' - 8"	DP_F_SD	DF_HM_CO	HWG-SD			Guestroom sliding door, NT2.
308.3	3' - 0"	6' - 8"	DP_F	DF_HM_00	HWG-GB			Guestroom bathroom hinged door, NT2.
309.1	3' - 0"	6' - 8"	DP_G	DF_HM_00	HWG-G	20 MIN.	47	Guestroom Entrance door.
309.2	3' - 4"	6' - 8"	DP_F_SD	DF_HM_CO	HWG-SD			Guestroom sliding door, NT2.
309.3	3' - 0"	6' - 8"	DP_F	DF_HM_00	HWG-GB			Guestroom bathroom hinged door, NT2.
310.1	3' - 0"	6' - 8"	DP_G	DF_HM_00	HWG-G	20 MIN.	47	Guestroom Entrance door.
310.2	3' - 4"	6' - 8"	DP_F_SD	DF_HM_CO	HWG-SD			Guestroom sliding door, NT2.
310.3	3' - 0"	6' - 8"	DP_F_SD_B	DF_HM_CO	HWG-SDB			Guestroom Bathroom sliding door, NT2.
310.C	3' - 0"	6' - 8"	DP_F	DF_HM_DA	HWG-DA	45 MIN.	47	Double acting Guestroom connecting door.
311.1	3' - 0"	6' - 8"	DP_G	DF_HM_00	HWG-G	20 MIN.	47	Guestroom Entrance door.
311.2	3' - 4"	6' - 8"	DP_F_SD	DF_HM_CO	HWG-SD			Guestroom sliding door, NT2.
311.3	3' - 0"	6' - 8"	DP_F	DF_HM_00	HWG-GB			Guestroom bathroom hinged door, NT2.
312.1	3' - 0"	6' - 8"	DP_G	DF_HM_00	HWG-G	20 MIN.	47	Guestroom Entrance door.
312.2	3' - 4"	6' - 8"	DP_F_SD	DF_HM_CO	HWG-SD			Guestroom sliding door, NT2.
312.3	3' - 0"	6' - 8"	DP_F	DF_HM_00	HWG-GB			Guestroom bathroom hinged door, NT2.
313.1	3' - 0"	6' - 8"	DP_G	DF_HM_00	HWG-G	20 MIN.	47	Guestroom Entrance door.
313.2	3' - 4"	6' - 8"	DP_F_SD	DF_HM_CO	HWG-SD			Guestroom sliding door, NT2.
313.3	3' - 0"	6' - 8"	DP_F	DF_HM_00	HWG-GB			Guestroom bathroom hinged door, NT2.
314.1	3' - 0"	6' - 8"	DP_G	DF_HM_00	HWG-G	20 MIN.	47	Guestroom Entrance door.
314.2	3' - 4"	6' - 8"	DP_F_SD	DF_HM_CO	HWG-SD			Guestroom sliding door, NT2.
314.3	3' - 0"	6' - 8"	DP_F	DF_HM_00	HWG-GB			Guestroom bathroom hinged door, NT2.
315.1	3' - 0"	6' - 8"	DP_G	DF_HM_00	HWG-G	20 MIN.	47	Guestroom Entrance door.
315.2	3' - 4"	6' - 8"	DP_F_SD	DF_HM_CO	HWG-SD			Guestroom sliding door, NT2.
315.3	3' - 0"	6' - 8"	DP_F	DF_HM_00	HWG-GB			Guestroom bathroom hinged door, NT2.
316.1	3' - 0"	6' - 8"	DP_G	DF_HM_00	HWG-G	20 MIN.	47	Guestroom Entrance door.
316.2	3' - 4"	6' - 8"	DP_F_SD	DF_HM_CO	HWG-SD			Guestroom sliding door, NT2.
316.3	3' - 0"	6' - 8"	DP_F	DF_HM_00	HWG-GB			Guestroom bathroom hinged door, NT2.
317.1	3' - 0"	6' - 8"	DP_G	DF_HM_00	HWG-G	20 MIN.	47	Guestroom Entrance door.
317.2	3' - 4"	6' - 8"	DP_F_SD	DF_HM_CO	HWG-SD			Guestroom sliding door, NT2.
317.3	3' - 0"	6' - 8"	DP_F	DF_HM_00	HWG-GB			Guestroom bathroom hinged door, NT2.
318.1	3' - 0"	6' - 8"	DP_G	DF_HM_00	HWG-G	20 MIN.	47	Guestroom Entrance door.
318.2	3' - 4"	6' - 8"	DP_F_SD	DF_HM_CO	HWG-SD			Guestroom sliding door, NT2.
318.3	3' - 0"	6' - 8"	DP_F	DF_HM_00	HWG-GB			Guestroom bathroom hinged door, NT2.
319.1	3' - 0"	6' - 8"	DP_G	DF_HM_00	HWG-G	20 MIN.	47	Guestroom Entrance door.
319.2	3' - 4"	6' - 8"	DP_F_SD	DF_HM_CO	HWG-SD			Guestroom sliding door, NT2.
319.3	3' - 0"	6' - 8"	DP_F	DF_HM_00	HWG-GB			Guestroom bathroom hinged door, NT2.
320.1	3' - 0"	6' - 8"	DP_G	DF_HM_00	HWG-G	20 MIN.	47	Guestroom Entrance door.
320.2	3' - 4"	6' - 8"	DP_F_SD	DF_HM_CO	HWG-SD			Guestroom sliding door, NT2.
320.3	3' - 0"	6' - 8"	DP_F	DF_HM_00	HWG-GB			Guestroom bathroom hinged door, NT2.
321.1	3' - 0"	6' - 8"	DP_G	DF_HM_00	HWG-G	20 MIN.	47	Guestroom Entrance door.
321.2	3' - 4"	6' - 8"	DP_F_SD	DF_HM_CO	HWG-SD			Guestroom sliding door, NT2.
321.3	3' - 0"	6' - 8"	DP_F	DF_HM_00	HWG-GB			Guestroom bathroom hinged door, NT2.
322.1	3' - 0"	6' - 8"	DP_G	DF_HM_00	HWG-G	20 MIN.	47	Guestroom Entrance door.
322.2	3' - 4"	6' - 8"	DP_F_SD	DF_HM_CO	HWG-SD			Guestroom sliding door, NT2.
322.3	3' - 0"	6' - 8"	DP_F	DF_HM_00	HWG-GB			Guestroom bathroom hinged door, NT2.
323.1	3' - 0"	6' - 8"	DP_G	DF_HM_00	HWG-G	20 MIN.	47	Guestroom Entrance door.
323.2	3' - 4"	6' - 8"	DP_F_SD	DF_HM_CO	HWG-SD			Guestroom sliding door, NT2.
323.3	3' - 0"	6' - 8"	DP_F	DF_HM_00	HWG-GB			Guestroom bathroom hinged door, NT2.
324.1	3' - 0"	6' - 8"	DP_G	DF_HM_00	HWG-G	20 MIN.	47	Guestroom Entrance door.
324.2	3' - 4"	6' - 8"	DP_F_SD	DF_HM_CO	HWG-SD			Guestroom sliding door, NT2.
324.3	3' - 0"	6' - 8"	DP_F	DF_HM_00	HWG-GB			Guestroom bathroom hinged door, NT2.
325.1	3' - 0"	6' - 8"	DP_G	DF_HM_00	HWG-G	20 MIN.	47	Guestroom Entrance door.
325.2	3' - 4"	6' - 8"	DP_F_SD	DF_HM_CO	HWG-SD			Guestroom sliding door, NT2.
325.3	3' - 0"	6' - 8"	DP_F	DF_HM_00	HWG-GB			Guestroom bathroom hinged door, NT2.
326.1	3' - 0"	6' - 8"	DP_G	DF_HM_00	HWG-G	20 MIN.	47	Guestroom Entrance door.
326.2	3' - 4"	6' - 8"	DP_F_SD	DF_HM_CO	HWG-SD			Guestroom Sliding door, NT2
326.3	3' - 0"	6' - 8"	DP_F	DF_HM_00	HWG-GB			Guestroom bathroom hinged door, NT2.
327.1	3' - 0"	6' - 8"	DP_G	DF_HM_00	HWG-G	20 MIN.	47	Guestroom Entrance door.
327.2	3' - 4"	6' - 8"	DP_F_SD	DF_HM_CO	HWG-SD			Guestroom sliding door, NT2.
327.3	3' - 0"	6' - 8"	DP_F	DF_HM_00	HWG-GB			Guestroom bathroom hinged door, NT2.
329.1	3' - 0"	6' - 8"	DP_G	DF_HM_00	HWG-G	20 MIN.	47	Guestroom Entrance door.
329.2	3' - 4"	6' - 8"	DP_F_SD	DF_HM_CO	HWG-SD			Guestroom sliding door, NT2.
329.3	3' - 0"	6' - 8"	DP_F	DF_HM_00	HWG-GB			Guestroom bathroom hinged door, NT2.
CH3	3' - 0"	6' - 8"	DP_F	DF_HM_00	HWG-C1	45 MIN.		Linen Chute room Door.
EC3	6' - 0"	6' - 8"	DP_F	DF_HM_00	HWG-EL			Electrical Closet double doors.
H3	3' - 0"	6' - 8"	DP_F	DF_HM_00	HWG-S1	20 MIN.		Service/Housekeeeping door, NT2.
S3	3' - 0"	6' - 8"	DP_F	DF_HM_00	HWG-S1	20 MIN.		Service/Housekeeeping door.
ST1.3	3' - 0"	6' - 8"	DP_N	DF_HM_00	HWG-ST	90 MIN.		Stair Entry door on hold open.
ST2.3	3' - 0"	6' - 8"	DP_N	DF_HM_00	HWG-ST	90 MIN.		Stair Entry door on hold open.
VC1.3	2' - 3"	6' - 8"	DP_F	DF_HM_00	HWG-S2			VTAC Closet.
VC2.3	2' - 3"	6' - 8"	DP_F	DF_HM_00	HWG-S2			VTAC Closet.

DOOR SCHEDULE - LEVEL 4

DOOR No.	WIDTH	HEIGHT	DOOR PANEL	DOOR FRAME	HWG	FIRE RATING	STC RATING	COMMENTS/NOTES
LEVEL 4								
401.1	3' - 0"	6' - 8"	DP_G	DF_HM_00	HWG-G	20 MIN.	47	Guestroom Entrance door.
401.2	3' - 4"	6' - 8"	DP_F_SD	DF_HM_CO	HWG-SD			Guestroom sliding door, NT2.
401.3	3' - 0"	6' - 8"	DP_F	DF_HM_00	HWG-GB			Guestroom bathroom hinged door, NT2.
402.1	3' - 0"	6' - 8"	DP_G	DF_HM_00	HWG-G	20 MIN.	47	Guestroom Entrance door.
402.2	3' - 4"	6' - 8"	DP_F_SD	DF_HM_CO	HWG-SD			Guestroom sliding door, NT2.
402.3	3' - 0"	6' - 8"	DP_F	DF_HM_00	HWG-GB			Guestroom bathroom hinged door, NT2.
403.1	3' - 0"	6' - 8"	DP_G	DF_HM_00	HWG-G	20 MIN.	47	Guestroom Entrance door.
403.2	3' - 4"	6' - 8"	DP_F_SD	DF_HM_CO	HWG-SD			Guestroom sliding door, NT2.
403.3	3' - 0"	6' - 8"	DP_F	DF_HM_00	HWG-GB			Guestroom bathroom hinged door, NT2.
404.1	3' - 0"	6' - 8"	DP_G	DF_HM_00	HWG-G	20 MIN.	47	Guestroom Entrance door.
404.2	3' - 4"	6' - 8"	DP_F_SD	DF_HM_CO	HWG-SD			Guestroom sliding door, NT2.
404.3	3' - 0"	6' - 8"	DP_F	DF_HM_00	HWG-GB			Guestroom bathroom hinged door, NT2.
405.1	3' - 0"	6' - 8"	DP_G	DF_HM_00	HWG-G	20 MIN.	47	Guestroom Entrance door.
405.2	3' - 4"	6' - 8"	DP_F_SD	DF_HM_CO	HWG-SD			Guestroom sliding door, NT2.
405.3	3' - 0"	6' - 8"	DP_F	DF_HM_00	HWG-GB			Guestroom bathroom hinged door, NT2.
406.1	3' - 0"	6' - 8"	DP_G	DF_HM_00	HWG-G	20 MIN.	47	Guestroom Entrance door.
406.2	3' - 4"	6' - 8"	DP_F_SD	DF_HM_CO	HWG-SD			Guestroom sliding door, NT2.
406.3	3' - 0"	6' - 8"	DP_F	DF_HM_00	HWG-GB			Guestroom bathroom hinged door, NT2.
407.1	3' - 0"	6' - 8"	DP_G	DF_HM_00	HWG-G	20 MIN.	47	Guestroom Entrance door.
407.2	3' - 4"	6' - 8"	DP_F_SD	DF_HM_CO	HWG-SD			Guestroom sliding door, NT2.
407.3	3' - 0"	6' - 8"	DP_F	DF_HM_00	HWG-GB			Guestroom bathroom hinged door, NT2.
408.1	3' - 0"	6' - 8"	DP_G	DF_HM_00	HWG-G	20 MIN.	47	Guestroom Entrance door.
408.2	3' - 4"	6' - 8"	DP_F_SD	DF_HM_CO	HWG-SD			Guestroom sliding door, NT2.
408.3	3' - 0"	6' - 8"	DP_F	DF_HM_00	HWG-GB			Guestroom bathroom hinged door, NT2.
409.1	3' - 0"	6' - 8"	DP_G	DF_HM_00	HWG-G	20 MIN.	47	Guestroom Entrance door.
409.2	3' - 4"	6' - 8"	DP_F_SD	DF_HM_CO	HWG-SD			Guestroom sliding door, NT2.
409.3	3' - 0"	6' - 8"	DP_F	DF_HM_00	HWG-GB			Guestroom bathroom hinged door, NT2.
410.1	3' - 0"	6' - 8"	DP_G	DF_HM_00	HWG-G	20 MIN.	47	Guestroom Entrance door.
410.2	3' - 4"	6' - 8"	DP_F_SD	DF_HM_CO	HWG-SD			Guestroom sliding door, NT2.
410.3	3' - 0"	6' - 8"	DP_F	DF_HM_00	HWG-GB			Guestroom bathroom hinged door, NT2.
411.1	3' - 0"	6' - 8"	DP_G	DF_HM_00	HWG-G	20 MIN.	47	Guestroom Entrance door.
411.2	3' - 4"	6' - 8"	DP_F_SD	DF_HM_CO	HWG-SD			Guestroom sliding door, NT2.
411.3	3' - 0"	6' - 8"	DP_F	DF_HM_00	HWG-GB			Guestroom bathroom hinged door, NT2.
412.1	3' - 0"	6' - 8"	DP_G	DF_HM_00	HWG-G	20 MIN.	47	Guestroom Entrance door.
412.2	3' - 4"	6' - 8"	DP_F_SD	DF_HM_CO	HWG-SD			Guestroom sliding door, NT2.
412.3	3' - 0"	6' - 8"	DP_F	DF_HM_00	HWG-GB			Guestroom bathroom hinged door, NT2.
413.1	3' - 0"	6' - 8"	DP_G	DF_HM_00	HWG-G	20 MIN.	47	Guestroom Entrance door.
413.2	3' - 4"	6' - 8"	DP_F_SD	DF_HM_CO	HWG-SD			Guestroom sliding door, NT2.
413.3	3' - 0"	6' - 8"	DP_F	DF_HM_00	HWG-GB			Guestroom bathroom hinged door, NT2.
414.1	3' - 0"	6' - 8"	DP_G	DF_HM_00	HWG-G	20 MIN.	47	Guestroom Entrance door.
414.2	3' - 4"	6' - 8"	DP_F_SD	DF_HM_CO	HWG-SD			Guestroom sliding door, NT2.
414.3	3' - 0"	6' - 8"	DP_F	DF_HM_00	HWG-GB			Guestroom bathroom hinged door, NT2.
415.1	3' - 0"	6' - 8"	DP_G	DF_HM_00	HWG-G	20 MIN.	47	Guestroom Entrance door.
415.2	3' - 4"	6' - 8"	DP_F_SD	DF_HM_CO	HWG-SD			Guestroom sliding door, NT2.
415.3	3' - 0"	6' - 8"	DP_F	DF_HM_00	HWG-GB			Guestroom bathroom hinged door, NT2.
416.1	3' - 0"	6' - 8"	DP_G	DF_HM_00	HWG-G	20 MIN.	47	Guestroom Entrance door.
416.2	3' - 0"	6' - 8"	DP_F_SD_B	DF_HM_00	HWG-SDB			Guestroom Bathroom sliding door, NT2.
417.1	3' - 0"	6' - 8"	DP_G	DF_HM_00	HWG-G	20 MIN.	47	Guestroom Entrance door.
417.2	3' - 4"	6' - 8"	DP_F_SD	DF_HM_CO	HWG-SD			Guestroom sliding door, NT2.
417.3	3' - 0"	6' - 8"	DP_F	DF_HM_00	HWG-GB			Guestroom bathroom hinged door, NT2.
418.1	3' - 0"	6' - 8"	DP_G	DF_HM_00	HWG-G	20 MIN.	47	Guestroom Entrance door.
418.2	3' - 4"	6' - 8"	DP_F_SD	DF_HM_CO	HWG-SD			Guestroom sliding door, NT2.
418.3	3' - 0"	6' - 8"	DP_F	DF_HM_00	HWG-GB			Guestroom bathroom hinged door, NT2.
419.1	3' - 0"	6' - 8"	DP_G	DF_HM_00	HWG-G	20 MIN.	47	Guestroom Entrance door.
419.2	3' - 4"	6' - 8"	DP_F_SD	DF_HM_CO	HWG-SD			Guestroom sliding door, NT2.
419.3	3' - 0"	6' - 8"	DP_F	DF_HM_00	HWG-GB			Guestroom bathroom hinged door, NT2.
420.1	3' - 0"	6' - 8"	DP_G	DF_HM_00	HWG-G	20 MIN.	47	Guestroom Entrance door.
420.2	3' - 4"	6' - 8"	DP_F_SD	DF_HM_CO	HWG-SD			Guestroom sliding door, NT2.
420.3	3' - 0"	6' - 8"	DP_F	DF_HM_00	HWG-GB			Guestroom bathroom hinged door, NT2.
421.1	3' - 0"	6' - 8"	DP_G	DF_HM_00	HWG-G	20 MIN.	47	Guestroom Entrance door.
421.2	3' - 4"	6' - 8"	DP_F_SD	DF_HM_CO	HWG-SD			Guestroom sliding door, NT2.
421.3	3' - 0"	6' - 8"	DP_F	DF_HM_00	HWG-GB			Guestroom bathroom hinged door, NT2.
422.1	3' - 0"	6' - 8"	DP_G	DF_HM_00	HWG-G	20 MIN.	47	Guestroom Entrance door.
422.2	3' - 4"	6' - 8"	DP_F_SD	DF_HM_CO	HWG-SD			Guestroom sliding door, NT2.
422.3	3' - 0"	6' - 8"	DP_F	DF_HM_00	HWG-GB			Guestroom bathroom hinged door, NT2.
423.1	3' - 0"	6' - 8"	DP_G	DF_HM_00	HWG-G	20 MIN.	47	Guestroom Entrance door.
423.2	3' - 4"	6' - 8"	DP_F_SD	DF_HM_CO	HWG-SD			Guestroom sliding door, NT2.
423.3	3' - 0"	6' - 8"	DP_F	DF_HM_00	HWG-GB			Guestroom bathroom hinged door, NT2.
424.1	3' - 0"	6' - 8"	DP_G	DF_HM_00	HWG-G	20 MIN.	47	Guestroom Entrance door.
424.2	3' - 4"	6' - 8"	DP_F_SD	DF_HM_CO	HWG-SD			Guestroom sliding door, NT2.
424.3	3' - 0"	6' - 8"	DP_F	DF_HM_00	HWG-GB			Guestroom bathroom hinged door, NT2.
425.1	3' - 0"	6' - 8"	DP_G	DF_HM_00	HWG-G	20 MIN.	47	Guestroom Entrance door.
425.2	3' - 4"	6' - 8"	DP_F_SD	DF_HM_CO	HWG-SD			Guestroom sliding door, NT2.
425.3	3' - 0"	6' - 8"	DP_F	DF_HM_00	HWG-GB			Guestroom bathroom hinged door, NT2.
426.1	3' - 0"	6' - 8"	DP_G	DF_HM_00	HWG-G	20 MIN.	47	Guestroom Entrance door.
426.2	3' - 4"	6' - 8"	DP_F_SD	DF_HM_CO	HWG-SD			Guestroom Sliding door, NT2
426.3	3' - 0"	6' - 8"	DP_F_SD_B	DF_HM_CO	HWG-SDB			Guestroom Bathroom sliding door, NT2.
427.1	3' - 0"	6' - 8"	DP_G	DF_HM_00	HWG-G	20 MIN.	47	Guestroom Entrance door.
427.2	3' - 4"	6' - 8"	DP_F_SD	DF_HM_CO	HWG-SD			Guestroom sliding door, NT2.
427.3	3' - 0"	6' - 8"	DP_F	DF_HM_00	HWG-GB			Guestroom bathroom hinged door, NT2.
429.1	3' - 0"	6' - 8"	DP_G	DF_HM_00	HWG-G	20 MIN.	47	Guestroom Entrance door.
429.2	3' - 4"	6' - 8"	DP_F_SD	DF_HM_CO	HWG-SD			Guestroom sliding door, NT2.
429.3	3' - 0"	6' - 8"	DP_F	DF_HM_00	HWG-GB			Guestroom bathroom hinged door, NT2.
CH4	3' - 0"	6' - 8"	DP_F	DF_HM_00	HWG-C1	45 MIN.		Linen Chute room Door.
EC4	6' - 0"	6' - 8"	DP_F	DF_HM_00	HWG-EL			Electrical Closet double doors.
H4	3' - 0"	6' - 8"	DP_F	DF_HM_00	HWG-S1	20 MIN.		Service/Housekeeeping door, NT2.
ST1.4	3' - 0"	6' - 8"	DP_N	DF_HM_00	HWG-ST	90 MIN.		Stair Entry door on hold open.
ST2.4	3' - 0"	6' - 8"	DP_N	DF_HM_00	HWG-ST	90 MIN.		Stair Entry door on hold open.
VC1.4	2' - 3"	6' - 8"	DP_F	DF_HM_00	HWG-S2			VTAC Closet.
VC2.4	2' - 3"	6' - 8"	DP_F	DF_HM_00	HWG-S2			VTAC Closet.

DOOR GENERAL NOTES:

1. REFER TO SPECIFICATIONS FOR DOOR HARDWARE TYPES
2. HAND-ACTIVATED DOOR OPENING HARDWARE SHALL BE CENTERED BETWEEN 34" AND 48" A.F.F. U.N.O..
3. REFER TO SPECIFICATION SHEET A712 FOR FINISHES.
4. DOOR CLOSER SWEEP PERIOD SHALL BE ADJUSTED SO THAT FROM THE OPEN POSITION OF 70 DEGREES, THE DOOR WILL TAKE AT LEAST 3 SECONDS TO MOVE TO A POINT 3 INCHES FROM THE LATCH, MEASURED TO THE LEADING EDGE OF THE DOOR.
5. THE MAXIMUM DOOR OPENING FORCE FOR PUSHING OR PULLING INTERIOR DOORS SHALL BE 5 POUNDS PER FOOT.
6. ALL EXTERIOR DOORS ARE TO OPEN OUTWARD AND ARE TO BE SELF CLOSING.
7. CLOSERS TO BE PARALLEL ARM STYLE WHERE APPLICABLE.
9. DOOR FRAMES TO BE EQUIPPED W/ SILENCER BUTTONS UNLESS GASKETS ARE SPECIFIED.
10. ALL EXTERIOR H.M. DOORS AND FRAMES SHALL BE INSULATED.
11. FILL ALL VOIDS IN THRESHOLDS W/ SEALANT TO MATCH GROUT.
12. SEE FFE ITEMS FOR SPECIALTY DOORS EXP-215 & EXP-216
13. WHERE COAT HOOKS ARE INDICATED IN RESTROOMS AND BATHROOMS, LOCATE COAT HOOK CENTERED ON DOOR ON THE RESTROOMS AND BATHROOMS SIDE OF DOORS.

DOOR OPENING SCHEDULE SPECIFIC NOTES.

NT1, SEE STORE FRONT ELEVATIONS FOR FRAME TYPES.
NT2. INCREASE TYPICAL DOOR UNDERCUT TO 1".

DOOR OPENING FINISHES SCHEDULE.

ALL INTERIOR DOOR ARE TO BE SOLID CORE WOOD DOORS EXP-PL1 FINISHED ON ALL SIDES.

ALL INTERIOR HOLLOW METAL DOORS AND FRAMES ARE TO BE EXP-PT3 FINISHED.

ALL EXTERIOR SOLID CORE HOLLOW METAL DOORS AND FRAMES ARE TO BE EXP-PT3 FINISHED.

ALL ALUMINUM DOORS AND FRAMES ARE TO BE CLEAR ANODIZED ALUMINUM FINISHED.

ABBREVIATIONS USED IN THE DOOR OPENING SCHEDULES.

AL = ALUMINUM
ADB = AUTOMATIC DOOR BOTTOM
ADO = AUTOMATIC DOOR OPERATOR
ASD = AUTOMATIC SLIDING DOOR.
BLT = BORROWED LIGHT
CR = CARD READER FOR ADO AND ELECTRONIC LOCKS.
DE = DELAYED EGRESS OR DOUBLE EGRESS.
DF = DOOR FRAME
DP = DOOR PANEL
DR = DOOR
ELEV NO. = FRAME ELEVATION NUMBER.
GL = GLASS TYPE. SEE SPECIFICATION FOR TYPES.
HO = ELECTRO-MAGNETIC HOLD-OPEN DEVICE
HM = HOLLOW METAL
HWG = HARDWARE GROUP
MAG LOCK = MAGNETIC LOCK
MIN = DOOR RATING IN MINUTES.
NO. = NUMBER OR NUMBERS
NT = NOTE REFERENCE WITH NUMBER, SEE SPECIFIC NOTES.
OA = OVERALL
OH = OVERHEAD STOP TYPES
PP = PUSH PLATES FOR ADO
REV NO. = REVISION NUMBER CORRESPONDING TO THE DOCUMENTS BEING ISSUED
WD = WOOD DOOR, SEE ROOM FINISHES SCHEDULE FOR TYPES.
WS = WALL STOP

DOOR HARDWARE GROUPS AND FINISHES.

Hardware finishes and base metals shall be listed bellow, unless otherwise indicated.

Satin stainless steel (US32D) and satin chromium plated (US26D) Finishes and base metals, unless otherwise indicated.
1. Exterior Hinges US32D on stainless steel.
2. Interior Hinges US26D on steel.
3. Flush Bolts US26D on brass or bronze.
4. Locks US32D on stainless steel.
5. Exit Devices - 33 Series Sprayed Aluminum.
6. Exit Devices - 99 Series Sprayed Aluminum.
7. Pulls, Push Plates/Bars US32D on stainless steel.
8. Coordinators USP on steel.
9. Closers Sprayed aluminum.
10. Overhead Stops/Holders US26D on brass or bronze.
11. Kickplate US32D on stainless steel.
12. Door Edge Guards US32D on stainless steel.
13. Armor Plates US32D on stainless steel.
14. Stops, Holders US26D on brass or bronze.
15. Thresholds Mill on aluminum.
16. Miscellaneous US26D on brass or bronze.

Hardware on aluminum doors shall match finish of doors and frame.
1. US32 and US32D Solid 18-8 chromium-nickel, 300 Series, "Austenitic", non-magnetic.
a. Straight chrome-irons (magnetic) are not acceptable, except as hinge pins.
b. Items showing magnetic properties will be rejected.
c. For items not available in US32 or US32D provide US26 or US26D.

Door Hardware Groups.

HWG-ASD, Automatic sliding entrmace doors.
Hardware provided by door maunfacturuer, provide cylinder lock for integration into exterior door.
BESAM overhead concealed SL500 with ECODOOR seals and magnetic catches.
Comments: .

HWG-C, Linen chute Door.
Hinges: Construction, type and quantity as specified. Qty 3 per leaf 4-1/2 by 4-1/2-inches.
Lockset/Function: Passage Function ANSI F75, free access both sides.
Closer: Parallel arm closer with appropriate mounting and cover, 1 Reqd.
Stop: Wall Stop, 1 Reqd.
Plates: SST 10" high kickplate both sides of door.
Gaskets: Fire, 1 set for single leaf door.
Comments: .

HWG-C1, Linen Chute Room Door.
Hinges: Construction, type and quantity as specified. Qty 3 per leaf 4-1/2 by 4-1/2-inches.
Lockset/Function: Storeroom or Service Function ANSI F86, keyed on exterior side, exterior lever is rigid at all times.
Card Reader: Electronic latchset for RFID card reader entry.
Closer: Parallel arm closer with appropriate mounting and cover. 1 Reqd.
Stop: Wall Stop. 1 Reqd.
Plates: SST 10" high kickplate both sides of door.
Gaskets: Fire, 1 set for single leaf door.
Comments: .

HWG-DA, Double acting Gustroom connecting pair of single swing doors.
Hinges: Construction, type and quantity as specified. Qty 3 per leaf 4-1/2 by 4-1/2-inches.
Lockset/Function: Privacy, Bathroom or Bedroom Function ANSI F76, privacy push button on both side. Inside button locks outside lever. Set for each door. Mortice lock with a minimum 2cm (3/4in) throw thumb-turn deadbolt. Thumb turn lock operation on the guest room side of the door.
Stop: Overhead Stop, 2 Reqd.
Parallel arm closer with appropriate mounting and cover, 2 Reqd.
Gaskets: Smoke, 1 set for each single leaf door. Set for acoustic control.
Door sweep: Neoprene with ½-inch sweep at door bottom with 1¼-inch aluminum extrusion
Threshold: Solid surface.
Plate: Blank plate with no access to screws or bolts on non-guest room side door.
Levers: Fixed knob or lever on the guest room side.
Comments: .

HWG-E1, Exterior exit door in storefront framing.
Hinges: Construction, type and quantity as specified. Qty 3 per leaf 4-1/2 by 4-1/2-inches.
Lockset/Function: Entrance Function ANSI F81, keyed on exterior side with privacy turn button on interior side.
Exit Device: Rim type Exit device.
Closer: Parallel arm closer with appropriate mounting and cover, 1 Reqd.
Stop: Overhead Stop, 1 Reqd.
Gaskets: Weatherstripping, 1 set for single leaf door.
Door sweep: Neoprene with ½-inch sweep at door bottom with 1¼-inch aluminum extrusion
Threshold: Aluminum 5-inch saddle

DOOR PRODUCT SELECTION SCHEDULE

Accessories: Coat hook. See building and bathroom accessories CH-1.

Accessories: Swing door guard, peep hole viewer and cover, 1 each per door.
Peep hole: Harney Hardware 31858 US26 Bright Chrome.
Peep hole cover: Safemark Systems, Speyguard stationary peephole cover. Color: Polished chrome with bar design.
Swing door guard: Harney Hardware 33090 US15 satin nickel finish. Mount at ADA accessible 48" AFL.

Card Reader:
Guestroom entrance: Electronic latchset for RFID card reader. Ving Card classic RFID by Ving Card with emergency cylinder option. Satin chrome finish.
Exterior entrance doors: card reader provided by owner.

Closer: Sargent 1130 series parallel arm closer with appropriate mounting and cover. Model 1131 for interior doors and model 1134 for exterior doors.

Coordinator: Surface-Mounted, Bar-Type Coordinator with astragal where required by the door manufacturer.

Doors Exterior:
Exterior insulated hollow metal doors, Republic or Amweld 18 gauge mineral fiberboard insulated metal doors.
Full Glass Aluminum exterior doors, to be provided by exterior window/storefront fabricator.

Doors Interior:
Marshfield door systems, Marquis series staved lumber core doors with high pressure decorative laminate finished. 1 3/4" thickness for max. 20 minute max fire rating and non rated locations.
Marshfield door systems, DurableDoor series DURFP, 90 minute max fire rating locations.
Marshfield door systems. Marquis series sonashield DSR doors with high pressure decorative laminate finished. 1 3/4" thickness for max. 45 minute max fire rating locations and STC rating 42-47.

Door bottom Seal: Pemko 211 door shoe surface mount, clear anodized aluminum, sponge neoprene seal for guestroom acoustic rated doors.

Door Hold Open Device: Rixson Firemark, Model 998. Wall mounted manual push release and automatic release in the event of fire alarm.

Exit Device: Rim type Exit device.
Exterior doors, Von Duprin HH9927 to indicate Hurricane Hardware.
Exterior doors with card reader access, Von Duprin HH9927 Rim type Exit device. Electronic latchset for RFID card reader entry.
Interior doors, Von Duprin 99 Series with lever to match latchsets.

Frames: Republic MH series mitered or Amweld 2600/600 or 4600 series steel door frames. Provide rubber mute door silencers.

Gaskets: Weather stripping/Fire/Smoke, Pemko S88 1 set for single leaf door. Set also for acoustic control.

Gaskets: Marshfield door systems 1 set of double gasket system for single leaf door. Set for STC 47 acoustic control.

Hinges: Construction, type and quantity as specified, 4-1/2" x 4-1/2" , 3 per door.
Outswinging exterior door, Hager BB1199.
Interior doors, Hager BB1168.

Hinges: Construction, type and quantity as specified, 4-1/2" x 4-1/2" power transfer type hinges 1 per door.
McKinney QC8 ElectronLynx or Hager ETW-8 (8 wire) hinges for doors with electronic controls.

Lockset/Latchset/Handels: Sargent 10 line cylinder levell locks with B lever and L rose design, 2 3/4" curved lip strike. 26D Satin nickel finish.

Overhead Drip: Reese Enterprises, Inc. R201C 2 1/2 inch projection by full width of frame with clear anodized aluminum finish.

Plates: Stainless steel 10" high kick plate both sides of door, width to match door width less 1Ó bottom and side gaps.

Pulls: Ives long door pull, 9267 Straight with flat tip. Heavy 1 1/4" stainless steel 36" long vertical door pulls for guestroom and meeting room sliding doors.

Stop: Glynn-Johnson 450 Series Surface Medium-Duty overhead stop, 450S stop only.

Stop: Glynn Johnson 60W or Ives WS11 wall stops.


Threshold: Exterior Aluminum tread pates with mill finish.
Pemko 2001_T threshold with thermseal gasket.
Pemko 252x2_FG thermally separated threshold for exterior automatic sliding doors.

Track: Barn Door Hardware - RLP black cast iron flat track top mount wheel assembly with cushoned stops and buttom guide for meeting room sliging door locations.

Track: Krown Lab ODEN top mount SST track and wheel assembly with cushoned stops and buttom guide for guestroom to vestibule locations.


Track: Pemko sliding 200 series track, wheel assembly with cushoned stops, buttom guide and fascia for bathroom sliding door locations.

Keying: all llocks are to be meter keyed. Verify keying system with owner.

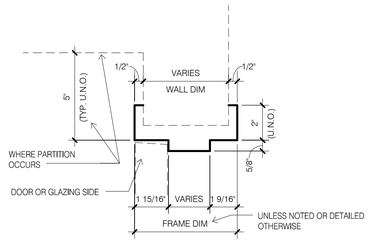


GENERAL NOTES:
1. FRAME INFO AND PROFILE SHOWN IS TYPICAL UNLESS NOTED OTHERWISE BY SPECIFIC DETAIL REFERENCE ON PLANS/SCHEDULE. SEE ALSO FRAME PROFILE SHAPES.
2. EXTERIOR DOORS AND FRAME DETAILS ARE 1, 2 AND 3 ON SHEET AS31.

1 TYP HOLLOW METAL FRAME INFO
3" = 1'-0"

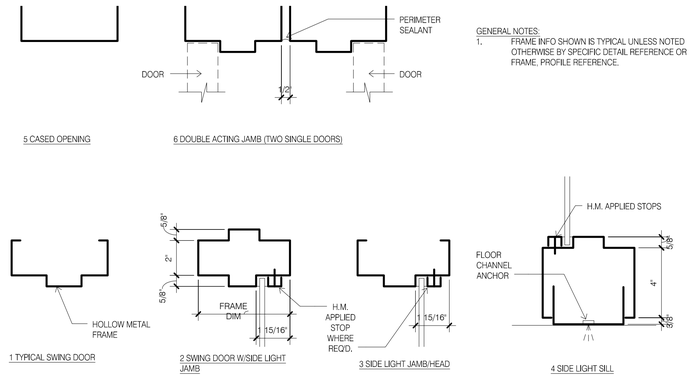


GENERAL NOTES:
1. FRAME INFO SHOWN IS TYPICAL UNLESS NOTED OTHERWISE BY SPECIFIC DETAIL REFERENCE OR FRAME, PROFILE REFERENCE.

2 HOLLOW METAL FRAME PROFILES
3" = 1'-0"

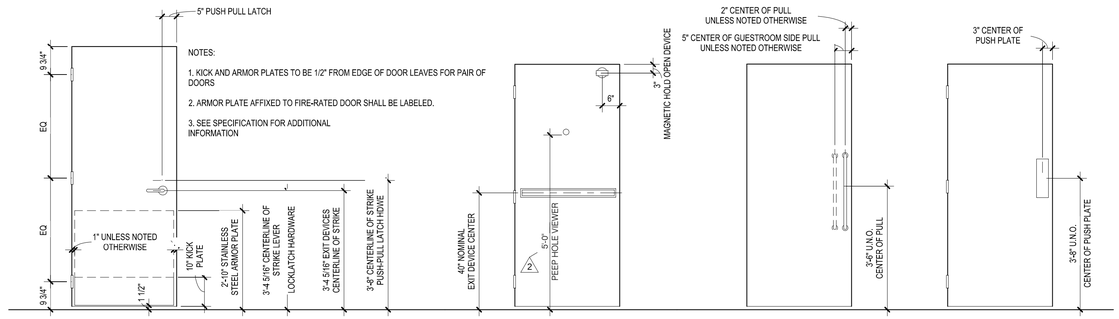

3 _DOOR HARDWARE ELEVATIONS
1/2" = 1'-0"

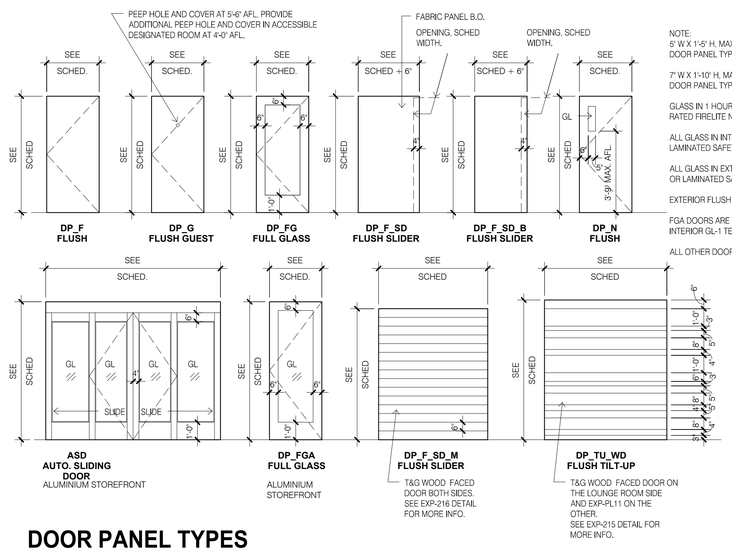

NOTE:
5' W X 1'-5" H, MAX. 85 SQ.IN. WIRED GLASS PANEL FOR DOORS IN A 90 MIN. DOOR PANEL TYPE DP_N IN A 2 HOUR RATED WALL.

7" W X 1'-10" H, MAX. 155 SQ.IN. WIRED GLASS PANEL FOR DOORS IN A 45 MIN. DOOR PANEL TYPE DP_N IN A 1 HOUR RATED WALL.

GLASS IN 1 HOUR RATED RATED DP_FG DOORS AND SIDE LITES TO BE 45 MIN. RATED FIRELITE NT GLASS.

ALL GLASS IN INTERIOR DOORS AND SIDELIGHTS ARE TO BE GL-1 TEMPERED OR LAMINATED SAFETY GLASS.


ALL GLASS IN EXTERIOR DOORS AND SIDELIGHTS ARE TO BE GL-10 TEMPERED OR LAMINATED SAFETY GLASS.

EXTERIOR FLUSH DOOR ARE TO BE INSULATED HOLLOW METAL DOORS.

FGA DOORS ARE TO BE ALUMINIUM FRAMED DOORS WITH EXTERIOR GL-10 OR INTERIOR GL-1 TEMPERED OR LAMINATED SAFETY GLASS.

ALL OTHER DOORS ARE TO BE PLASTIC LAMINATE FACED WOOD DOORS.

DOOR PANEL TYPES

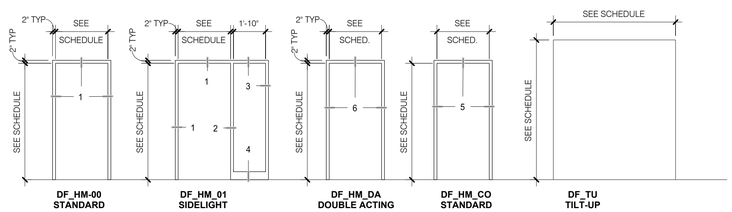

DOOR FRAME TYPES

DAMMON ENGINEERING, INC.
LOUISIANA & MISSISSIPPI
www.dammonengineering.com
info@dammonengineering.com
PH: 985.649.5832
Chief Engineer: Brian Mistich, PE
534 Old Spanish Trail
Slidell, LA 70458

#	DESCRIPTION	DATE
	REVISIONS	

SEAL:

LOCATION NUMBER: 16777
INN CODE: BTRJC

HOLIDAY INN EXPRESS

MIKE DESAI
SHADY PARK DRIVE LOT 9
DENHAM SPRINGS, LA

JOB No:	2321	DATE:	06-15-17
DRAWN BY:	JASM	CHECKED BY:	CKD

These drawings and specifications, as instruments of service, are and shall remain the property of Dammon Engineering, and no part thereof shall be copied, disclosed to others or used in connection with any work or project other than the specific project for which they have been prepared and developed without written consent of Dammon Engineering. Visual contact with these drawings or specifications shall constitute prima facie evidence of the acceptance of these restrictions.

SHEET TITLE:
DOOR LEGENDS AND DETAILS


DRAWING NUMBER:

A712


SHEET No: - of #

FILE NAME: J:_Active Projects\2321 - Mike Desai - Holiday Inn Express DS\Drawings\Current Drawings\A712_DOOR LEGENDS & DETAILS.dwg, PLOT DATE & TIME: Tuesday, November 14, 2017 4:23:16 PM


FILE NAME: J:__Hoda-Wahby\1321__Mfg Dept. - Wahby Inc Express 2D\Drawings\Current Drawings\A715 TILT UP DOOR AND BREAKFAST DETAILS.dwg - PLOT DATE & TIME: Tuesday, November 14, 2017 4:03:31 PM

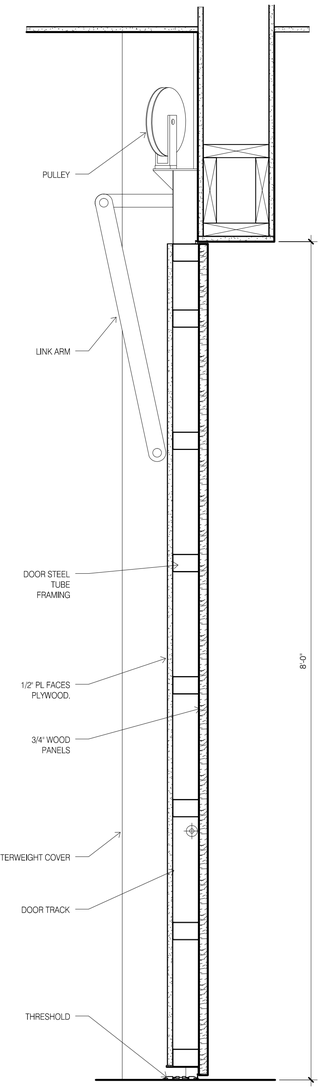

3 TILT-UP DOOR SECTION DETAIL
1 1/2" = 1'-0"

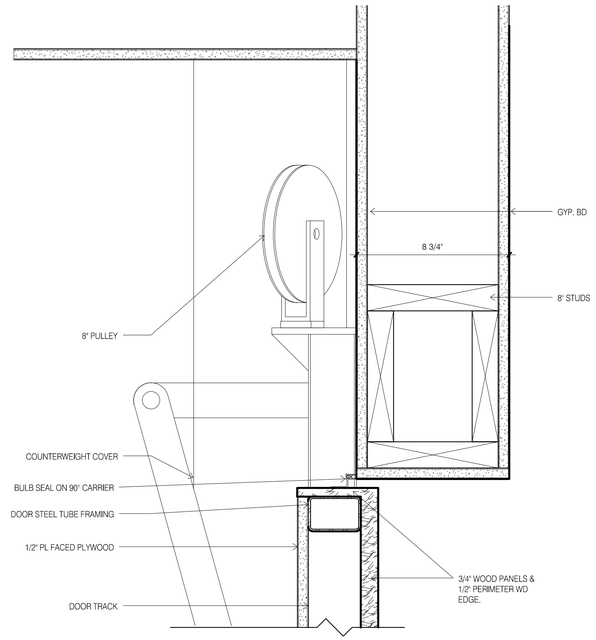

2 TILT-UP DOOR HEAD NON-MOTORIZED
3" = 1'-0"

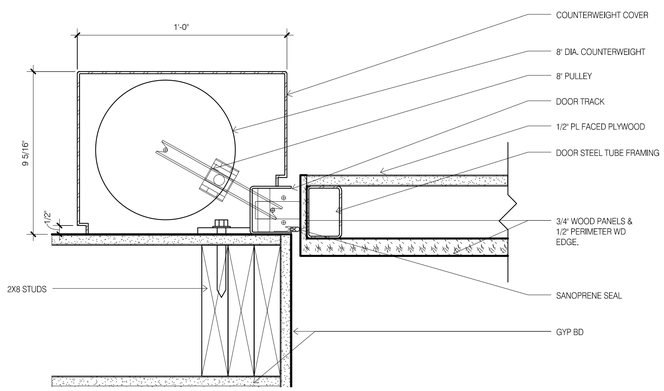

1 TILT-UP DOOR JAMB NON-MOTORIZED
3" = 1'-0"

DAMMON ENGINEERING, INC.
LOUISIANA & MISSISSIPPI
www.dammonengineering.com
info@dammonengineering.com
PH: 985.649.5832
Chief Engineer: Brian Mistich, PE
534 Old Spanish Trail
Slidell, LA 70458

REVISIONS

#	DESCRIPTION	DATE

SEAL:

A NEW MARRIOT HOTEL
TOWNE PLACE SUITES
MIKE DISAI
LOT A-1-A2B
BASS PRO BLVD
DENHAM SPRINGS, LA 70726


JOB No: 2130 | DATE: 04-20-17
DRAWN BY: JASH | CHECKED BY: CKD

All plans, drawings and designs created by Dammon Engineering and all copies thereof are the property of Dammon Engineering and are not to be used in any way without the written permission of Dammon Engineering. The visual contents of these documents are protected by the Architectural Works Copyright Protection Act of 1990 (AWCPA) and cannot be reproduced, distributed or used in any way without the written permission of Dammon Engineering. Any violation to this AWCPA will be subject to all applicable penalties and fees.


SHEET TITLE:
TILT-UP DOOR AT BREAKFAST DETAILS

DRAWING NUMBER:
A715


SHEET No: - of 102

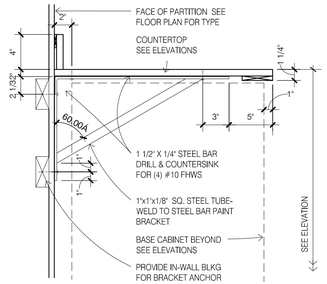


5 COUNTER TOP SUPPORT BRACKETS (CSB-M)
1 1/2" = 1'-0"

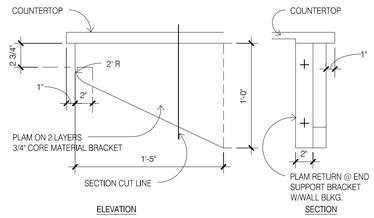


6 COUNTER TOP SUPPORT END BRACKET (CSB-E)
1 1/2" = 1'-0"

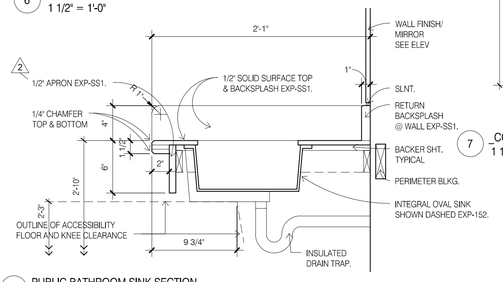


8 PUBLIC BATHROOM SINK SECTION
1 1/2" = 1'-0"

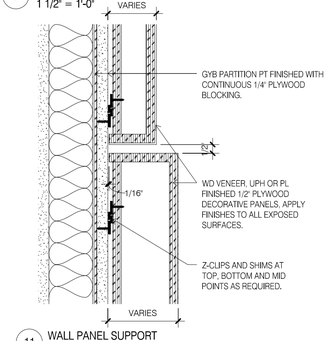


11 WALL PANEL SUPPORT
3" = 1'-0"

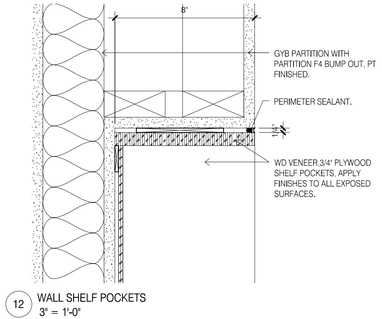


12 WALL SHELF POCKETS
3" = 1'-0"

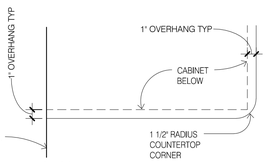

3 COUNTER TOP CORNER
1 1/2" = 1'-0"

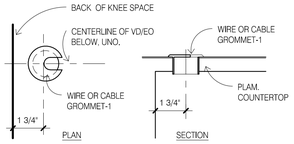


4 COUNTERTOP GROMMETS
3" = 1'-0"

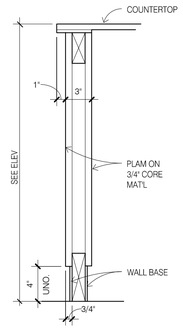

7 COUNTER TOP SUPPORT END PANEL (CSB-P)
1 1/2" = 1'-0"

COUNTER TOP TYPE SCHEDULE

FINISHES NOTES:
1. PLAM TOP TYPES, PLAM FINISH ALL EXPOSED SURFACES INCLUDING ENDS AND BACKSPLASHES.
2. SSF TOP TYPES, FINISH ALL EXPOSED SURFACES OF SOLID SSF TOP AND BACKSPLASH.
3. SEE CASEWORK FINISHES AND GENERAL NOTES FOR TYPICAL FINISH COLOR SELECTION.
4. BACKSPLASH AND/OR SINKS BOWLS. SEE PLANS/ELEVATIONS FOR TYPE AND LOCATIONS

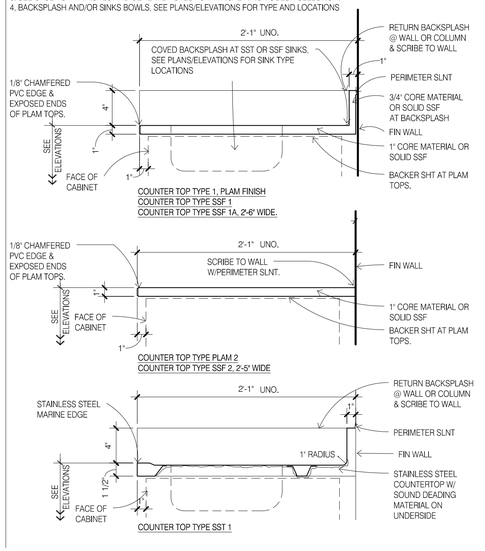

2 COUNTER TOP TYPES
1 1/2" = 1'-0"

CASEWORK GENERAL NOTES

1. CASEWORK SUBCONTRACTOR SHOULD INSPECT THE ALIGNMENT OF ALL GYPSUM BOARD CONSTRUCTION AND SHOULD NOTIFY THE ARCHITECT OF ANY CONDITION THAT WOULD PREVENT THEM FROM COMPLETING THEIR WORK. CASEWORK SUBCONTRACTOR SHALL COORDINATE WITH THE GENERAL CONTRACTOR ON THE LOCATION AND INSTALLATION OF ALL GROUNDS AND BLOCKING INSIDE THE WALL CONSTRUCTION RELATED TO CABINETWORK.

2. ALL CASEWORK SHALL HAVE A FINE, SMOOTH FINISH, FREE FROM MACHINE OR TOOL MARKS, ABRASIONS OR RAISED GRAIN ON EXPOSED SURFACES. JOINTS SHALL BE TIGHT AND SO FORMED AS TO CONCEAL SHRINKAGE. MITERS OR MORE FROM HEEL TO POINT SHALL BE GLUED .4" AND FEATHERED, LOCKED, SPLINED, AND DOWELED. TENONS AND DOWELS SHALL BE OF HARDWOOD AND SPACED NOT LESS THAN 3" ON CENTER. JOINTS SHALL BE MADE WITH WATER-RESISTANT GLUE OR HOT GLUED UNDER PRESSURE. ALL EXPOSED WORK SHALL BE FULLY ASSEMBLED IN THE SHOP IN AS LARGE A UNIT AS PRACTICAL, THEN DELIVERED AND INSTALLED.

3. SCREW AND GLUE ALL JOINTS AND CONNECTIONS. NO NAILING PERMITTED.

4. ALL HIGH-PRESSURE PLASTIC LAMINATE WORK SHALL BE SOLID, IN ONE PIECE AND WITHOUT SPLICE JOINTS (EXCEPT WHERE PROHIBITED BY THE MAXIMUM AVAILABLE SIZE OF THE MANUFACTURED PLASTIC LAMINATE MATERIALS) AND SHALL BE BONDED TO THE CORE STOCK USING THE "HOT PLATE" PRESS METHOD. ALL EDGES AND EXPOSED CORNERS TO BE FINELY JOINED; UNSIGHTLY JOINTS, NICKS, SCRATCHES, CHOPS, DEFECTS, WAVY OR UNEVEN LAMINATION WILL BE REJECTED. IF JOINTS ARE REQUIRED DUE TO LENGTH OF UNIT, JOINTS TO BE CENTERED SYMMETRICALLY OVER THE LENGTH OF THE UNIT.

5. ALL SURFACES TO BE LAMINATED (PLASTIC LAMINATE OR VENEERED) SHALL BE WITH THE SAME TYPE OF MATERIAL ON THE BOTH SIDES (BACKING) WHETHER VISIBLE OR NOT. PANEL AND PLYWOOD BACKS NOT EXPOSED TO VIEW SHALL BE VENEERED WITH THE SAME SPECIES AND THICKNESS OF VENEER USED FOR THE FACES. FOR BALANCED CONSTRUCTION. HOWEVER, THE VENEERED SURFACES NOT EXPOSED TO VIEW NEED NOT BE MATCHED.

6. CASEWORK CABINETRY WHERE THE DOORS HAVING PLASTIC LAMINATE FACES SHALL ALSO HAVE BACKS AND EDGES OF THE SAME PLASTIC LAMINATE AS THE FACE. DRAWERS HAVING PLASTIC LAMINATE FACES SHALL HAVE BIRCH VENEER SOLID CORE INTERIOR CONSTRUCTION (BOTTOM AND SIDES) WITH CLEAR LACQUER FINISH. DRAWER FRONT AND SIDES TO BE GROOVED TO RECEIVE (3) PLY BOTTOM PIECE.

7. WHERE ELECTRICAL WORK IS SPECIFIED IN CABINETS, LAMPS AND FIXTURES ARE TO BE PROVIDED BY THE GENERAL CONTRACTOR. CUTOUTS FOR SWITCHES, OUTLETS, AND WIRING DEVICES TO BE INSTALLED IN CABINETRY IN THE FIELD ARE BY THE CASEWORK SUBCONTRACTOR AND ARE TO BE COORDINATED BY THE GENERAL CONTRACTOR.

8. CASEWORK SUBCONTRACTOR SHALL PROVIDE ALL HARDWARE REQUIRED FOR FINISHED INSTALLATION OF CABINETS.


9. FIELD VERIFY LOCATION OF ALL HOLES THROUGH ALL NEW COUNTERTOPS AND MILLWORK. PROVIDE A GROMMET INSERT AT EACH LOCATION WERE ELECTRICAL, VOICE/DATA OUTLETS OCCUR, SEE DETAILS FOR SIZES, LOCATIONS AND FINISHES OF GROMMET.


10. CASEWORK SUBCONTRACTOR SHALL SHIM AND LEVEL ALL COUNTERS TO BE LOCATED OVER FILES, AND PROVIDE A STABLE TEMPORARY SUPPORT UNTIL FILES ARE DELIVERED FOR INSTALLATION. CONTRACTOR TO PROVIDE FILLER STRIPS AS REQUIRED BETWEEN FILE CABINETS AND COUNTERTOPS, AND BETWEEN CABINETS AND SURROUNDING WALLS AND CEILINGS.

11. CASEWORK SUBCONTRACTOR IS RESPONSIBLE TO CLEAN AND POLISH AND TOUCH UP AS REQUIRED ALL WOODWORK AFTER THE INSTALLATION IS COMPLETED.


12. CASEWORK FINISHES ARE INDICATED IN THE ROOM FINISHES SCHEDULE AND/OR INTERIOR ELEVATIONS.

CABINET HARDWARE:
CABINET DOOR HANDLE: JG Edelen #7600-320 (12 1/2") brushed nickel finish.
DRAWER HANDLE: JG Edelen 7600-128 brushed nickel finish.

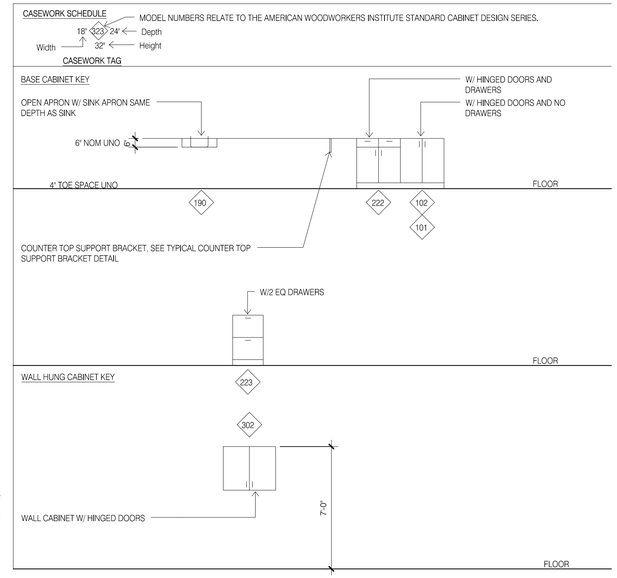


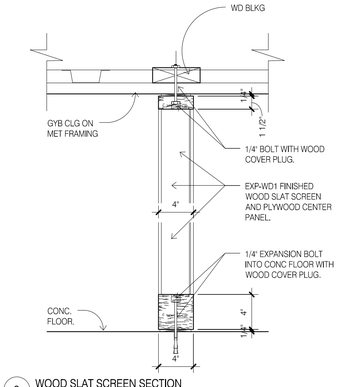

9 WOOD SLAT SCREEN SECTION
1 1/2" = 1'-0"

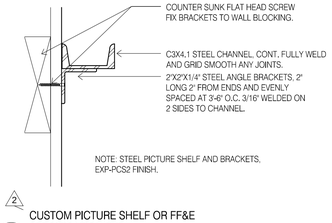

2 CUSTOM PICTURE SHELF OR FF&E SPECIFICATION EXP-1001
3" = 1'-0"

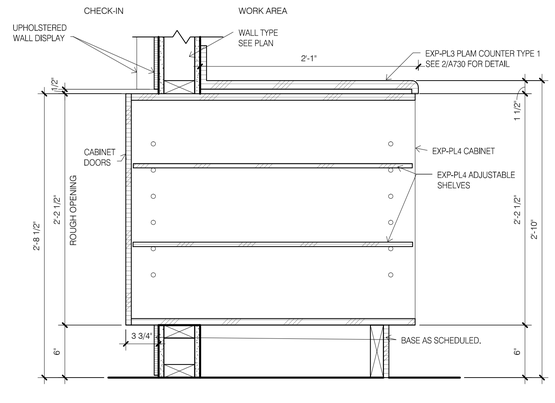

10 CHECK-IN WALL DRAWER DETAIL
1 1/2" = 1'-0"

DAMMON ENGINEERING, INC.
LOUISIANA & MISSISSIPPI
www.dammonengineering.com
info@dammonengineering.com
PH: 985.649.5832
Chief Engineer: Brian Mistich, PE
554 Old Spanish Trail
Slidell, LA 70458

#	DESCRIPTION	DATE
	REVISIONS	

SEAL:

A NEW MARRIOT HOTEL
TOWNE PLACE SUITES
MIKE DISAI
LOT A-1-A2B
BASS PRO BLVD
DENHAM SPRINGS, LA 70726

JOB No:	2130
DRAWN BY:	JAGM
DATE:	04-20-17
CHECKED BY:	CKD

THESE DRAWINGS AND SPECIFICATIONS, AS INSTRUMENTS OF SERVICE, ARE AND SHALL REMAIN THE PROPERTY OF DAMMON ENGINEERING, INC. AND ARE NOT TO BE USED IN WHOLE OR IN PART FOR ANY OTHER PROJECT WITHOUT THE WRITTEN AUTHORIZATION OF DAMMON ENGINEERING, INC. THE VISUAL CONTENTS OF THESE DRAWINGS AND SPECIFICATIONS SHALL NOT BE COPIED IN ANY FORM OR MANNER WHATSOEVER NOR SHALL THEY BE ASSIGNED TO ANY THIRD PARTY WITHOUT FIRST OBTAINING THE WRITTEN PERMISSION AND APPROPRIATE COMPENSATION TO DAMMON ENGINEERING, INC.


SHEET TITLE:
CASEWORK TYPES AND DETAILS

DRAWING NUMBER:
A730


SHEET No: - of 102

FILE NAME: J:_Active Projects\2130 - Mike Disai - Holiday Inn Express, DP\Drawings\Current Drawings\A730_CASEWORK TYPES AND DETAILS.dwg - PLOT DATE & TIME: Tuesday, November 14, 2017 4:29:41 PM


FILE_NAME: J:_Active Projects\2331 - Mike Desai - Holiday Inn Express (SO)\Drawings\Current Drawings\A731 CASEWORK DETAILS.dwg, PLOT DATE & TIME: Tuesday, November 14, 2017 2:23:52 PM

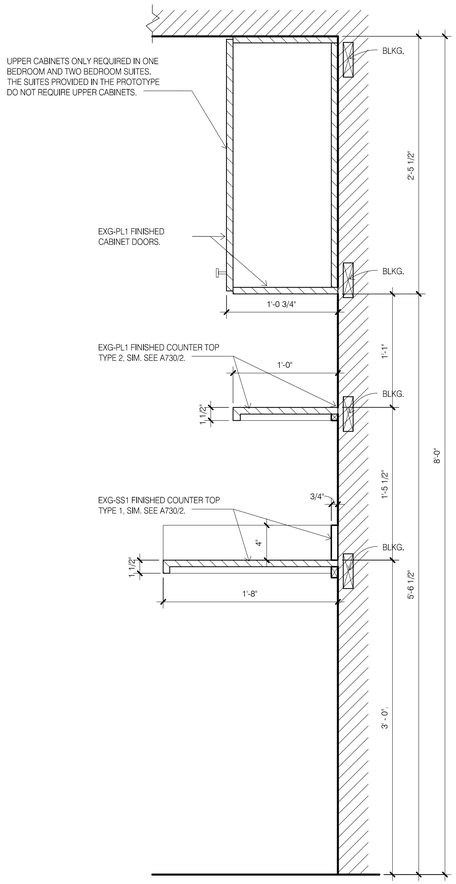


3 SECTION @ REFRESHMENT CABINET
1 1/2" = 1'-0"

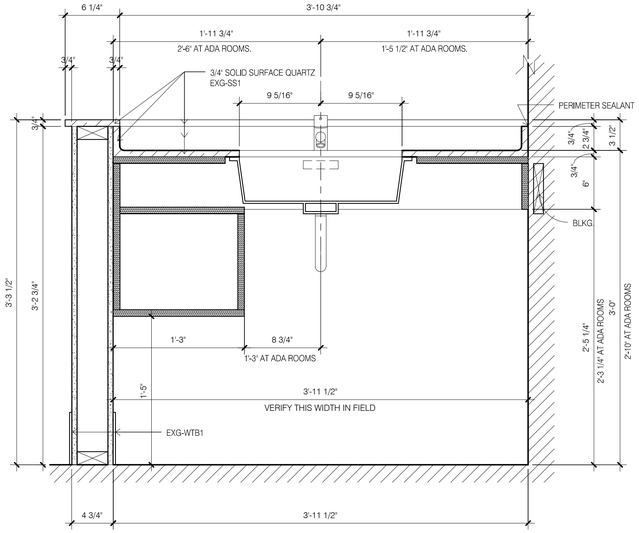


9 VANITY CABINET SECTION @ WING WALL
1 1/2" = 1'-0"

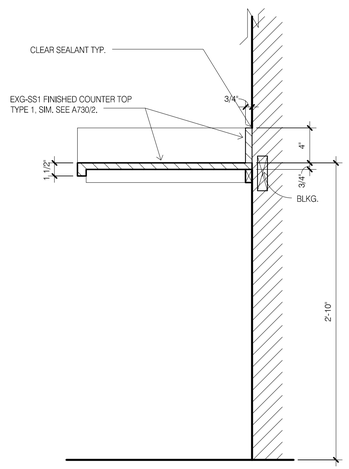

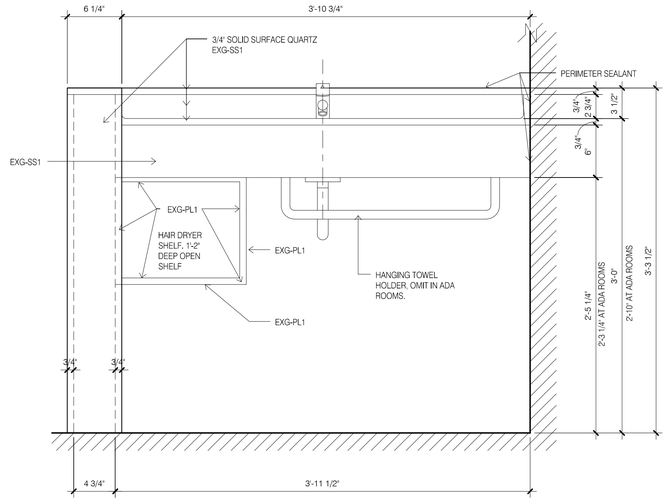


8 VANITY CABINET ELEVATION
1 1/2" = 1'-0"

6 ADA SECTION @ REFRESHMENT COUNTER
1 1/2" = 1'-0"

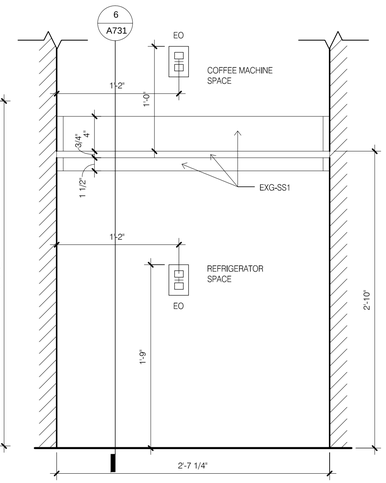


5 ADA REFRESHMENT COUNTER ELEVATION
1 1/2" = 1'-0"


PLASTIC LAMINATE COLOR SCHEMES NOTES.
CONTEMPORARY SCHEME
EXG-PL1: LAMINATE: WILSONART 7965K-12 WALNUT HEIGHTS (WD)
NATURAL SCHEME
EXG-PL1: LAMINATE: FORMICA NATURAL ASH 8843-WR

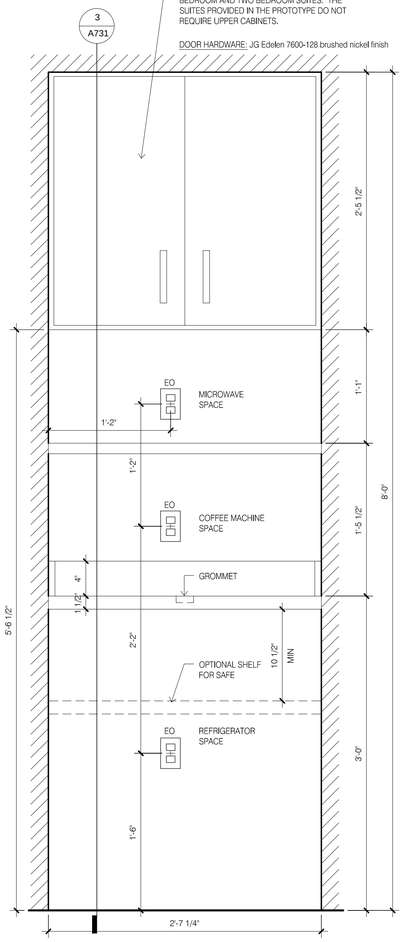


2 REFRESHMENT CABINET ELEVATION
1 1/2" = 1'-0"

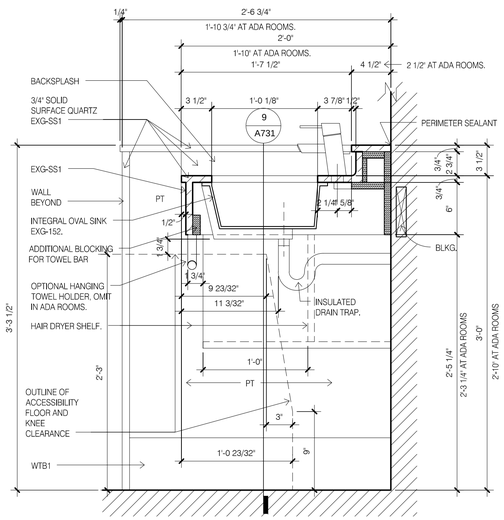


10 VANITY CABINET SECTION
1 1/2" = 1'-0"

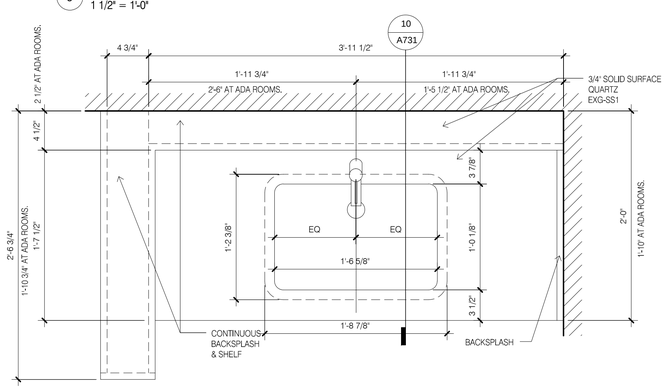

7 VANITY CABINET PLAN
1 1/2" = 1'-0"

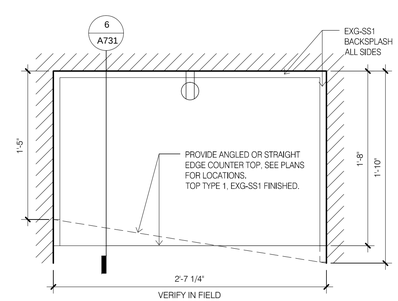

4 ADA REFRESHMENT COUNTER PLAN
1 1/2" = 1'-0"

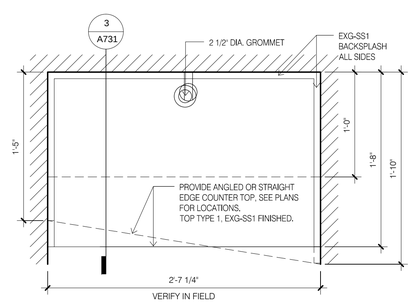

1 REFRESHMENT CABINET PLAN
1 1/2" = 1'-0"

DAMMON ENGINEERING, INC.
LOUISIANA & MISSISSIPPI
www.dammonengineering.com
info@dammonengineering.com
PH: 985.649.9832
Chief Engineer: Brian Mistich, PE
554 Old Spanish Trail
Slidell, LA 70458

#	DESCRIPTION	DATE

REVISIONS

SEAL:

A NEW MARRIOT HOTEL
TOWNE PLACE SUITES
MIKE DSAI
LOT A-1-A2B
BASS PRO BLVD.
DENHAM SPRINGS, LA 70726


JOB No:	2130	DATE:	04-20-17
DRAWN BY:	JASM	CHECKED BY:	CKD

These drawings and specifications, as instruments of service, are and shall remain the property of Dammon Engineering, and are not to be used in whole or part for any other project without the written authorization of Dammon Engineering. All ideas, designs, arrangements and plans indicated or represented by these drawings and specifications are owned by and the property of Dammon Engineering and were created, evolved and developed for use on and in connection with the specified project. None of such ideas, designs, arrangements or plans shall be used by or disclosed to any person, firm or corporation for any purpose whatsoever without the written permission of Dammon Engineering.


SHEET TITLE:
CASEWORK DETAILS

DRAWING NUMBER:
A731


SHEET No: - of 102

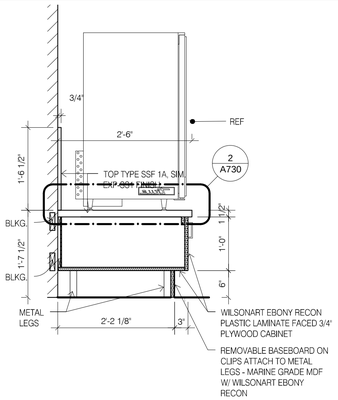



1 BRKFST-SECTION AT REF.
SCALE: 3/4" = 1'-0"

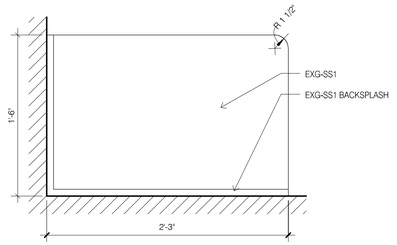

4 ADA COUNTER IN ENTRY-PLAN
SCALE: 1 1/2" = 1'-0"

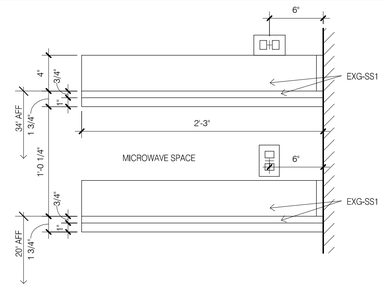


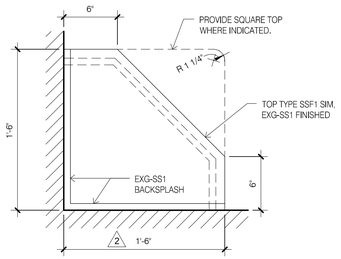

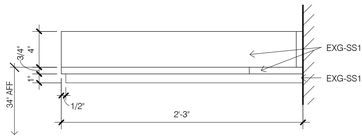


5 COUNTRY ENTRY-ADA-ELEVATION, PLAN DETAIL & ELEVATION
SCALE: 1 1/2" = 1'-0"


PLASTIC LAMINATE COLOR SCHEMES NOTES.
CONTEMPORARY SCHEME
EXG-PL1: LAMINATE: WILSONART 7965K-12 WALNUT HEIGHTS (WD)
NATURAL SCHEME
EXG-PL1: LAMINATE: FORMICA NATURAL ASH 8843-WR

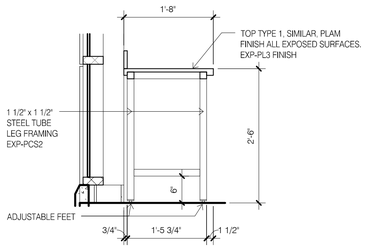


6 BREAK ROOM WINDOW COUNTER
SCALE: 3/4" = 1'-0"

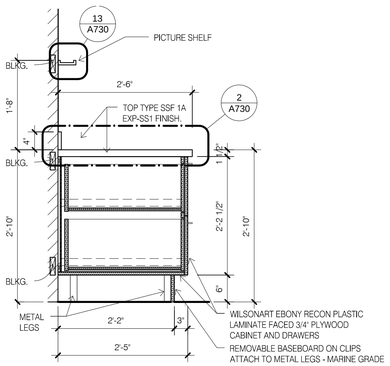



2 BRKFST-SECTION AT 30" & 25" DEEP COUNTER
SCALE: 3/4" = 1'-0"

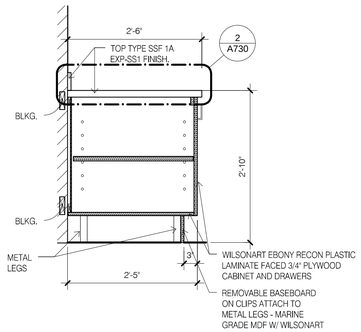


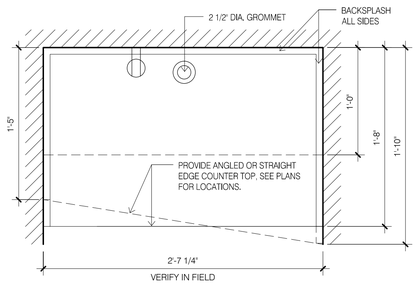


7 REFRESHMENT CABINET PLAN
SCALE: 1 1/2" = 1'-0"

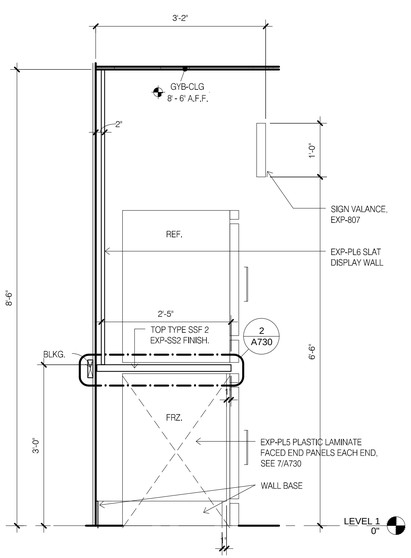


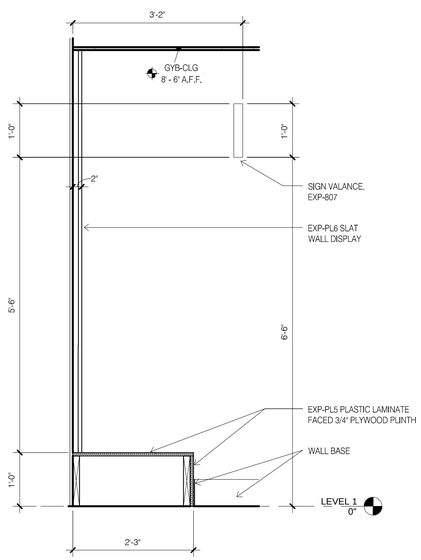

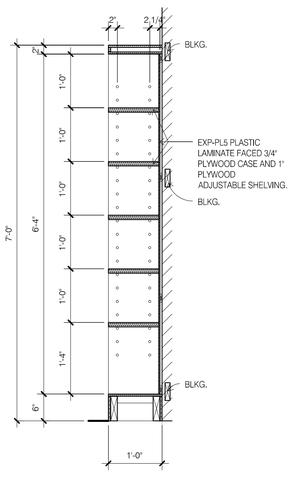

3 MARKET-SECTION THRU CABINET, SLAT WALL & SHELVING
SCALE: 3/4" = 1'-0"

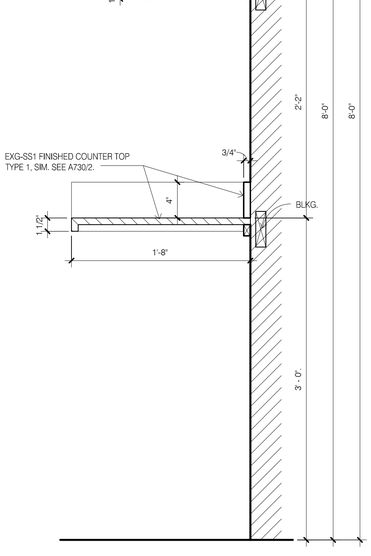

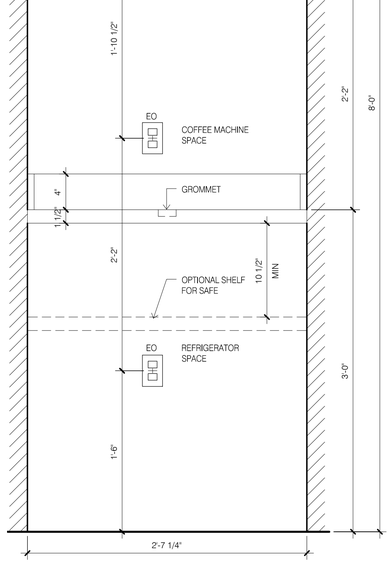

8 REFRESHMENT CABINET SECTION & ELEVATION
SCALE: 1 1/2" = 1'-0"

DOOR HARDWARE: JG Edelen 7600-128 brushed nickel finish

DAMMON ENGINEERING, INC.
LOUISIANA & MISSISSIPPI
www.dammonengineering.com
info@dammonengineering.com
PH: 985.649.5832
Chief Engineer: Brian Mistich, PE
554 Old Spanish Trail
Slidell, LA 70458

REVISIONS

#	DESCRIPTION	DATE

SEAL:

LOCATION NUMBER: 16777
INN CODE: BTRJC
HOLIDAY INN EXPRESS
MIKE DESAI
SHADY PARK DRIVE LOT 9
DENHAM SPRINGS, LA

JOB No: 232 | DATE: 06-15-17
DRAWN BY: JASH | CHECKED BY: CKD

All plans, drawings and specifications, as instruments of service, are and shall remain the property of Dammon Engineering, and no part thereof shall be loaned, sold or otherwise disposed of to any person, firm or corporation for any purpose whatsoever without the written permission of Dammon Engineering, and in the event such permission is granted, it is conditioned upon the express understanding that neither the author's nor the firm's name is to be removed from any drawing, specification or other document prepared by them, and that the author's and firm's professional responsibility is to be limited as originally intended.

SHEET TITLE:
CASE WORK DETAILS


DRAWING NUMBER:
A732

SHEET No: - of #

PLOT DATE: Tuesday, November 14, 2017 4:23:53 PM
FILE NAME: J:\--Holiday Inn\2017 - Mike Desai - Holiday Inn Express (SD)\Drawings\Current Drawings\A732 CASE WORK DETAILS.dwg


FILE NAME: J:__Active Projects\2321 - Mike Disai _ Holiday Inn Express (DO)\Drawings\Current Drawings\A733 CHECK IN LIFESTYLE LOUNGE DETAILS.dwg PLOT DATE & TIME: Tuesday, November 14, 2017 4:33:10 PM

EXP-WD1 FINISHED SLAT SCREEN BLADES.
BLADE PATTERN LEFT TO RIGHT: A, B, C, D AND E.
SEE A733/17 DETAIL.

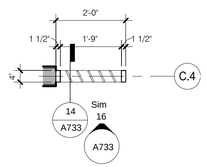


15 LOUNGE_SCREEN 2 @ MARKET PLAN
1/2" = 1'-0"

EXP-WD1 FINISHED SLAT SCREEN BLADES.
BLADE PATTERN LEFT TO RIGHT: A, B, C, D, E, F, A, B, C AND D.
SEE A733/17 DETAIL.

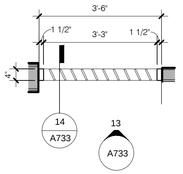


12 LOUNGE_SCREEN 1 @ MARKET PLAN
1/2" = 1'-0"


EXP-WD1 FINISHED SLAT SCREEN BLADES.
BLADE PATTERN RIGHT TO LEFT: A, B, C, D AND E.
SOLID WOOD PANEL: A, B, C, D AND E.
SEE A733/17 DETAIL.

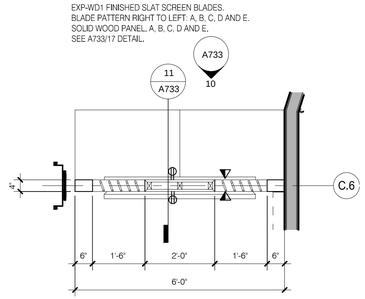

9 BUSINESS TV SCREEN WALL PLAN
1/2" = 1'-0"

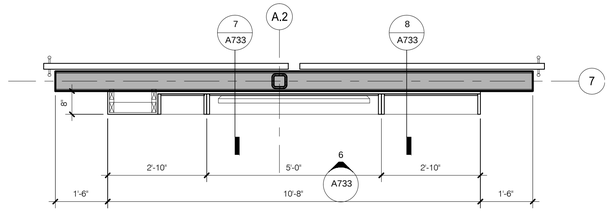

5 ENLARGED TV FEATURE WALL PLAN
1/2" = 1'-0"

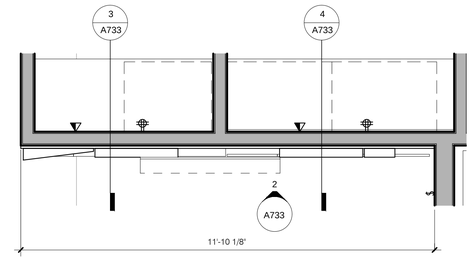

1 ENLARGED CHECK-IN WALL PLAN
1/2" = 1'-0"

16 SCREEN 2 @ MARKET ELEVATION
1/2" = 1'-0"


13 SCREEN 1 @ MARKET ELEVATION
1/2" = 1'-0"

10 BUSINESS SCREEN ELEVATION
1/2" = 1'-0"


6 TV FEATURE WALL ELEVATION
1/2" = 1'-0"

2 ENLARGED CHECK-IN WALL ELEVATION
1/2" = 1'-0"


EXP-WD1 FINISHED SLAT SCREEN BLADES. PROVIDE SETBACK NOTCH TO RECESS INTO TOP AND BOTTOM RAILS.

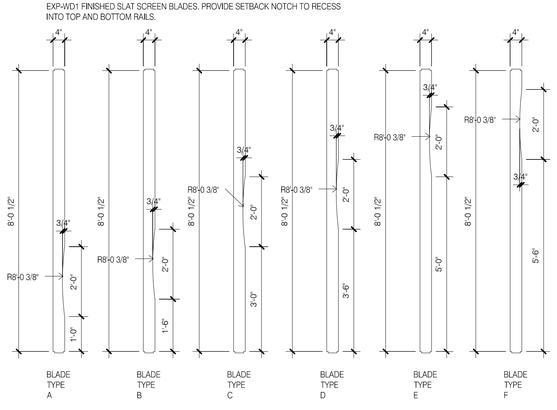


17 LOUNGE SCREEN BLADES
1/2" = 1'-0"

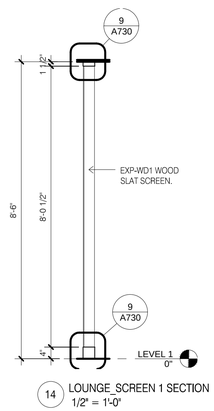


14 LOUNGE_SCREEN 1 SECTION
1/2" = 1'-0"

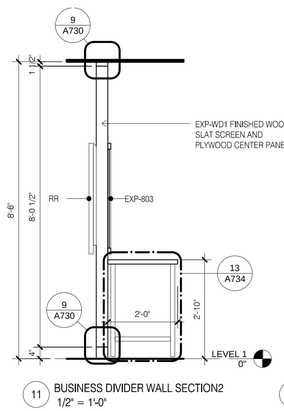


11 BUSINESS DIVIDER WALL SECTION2
1/2" = 1'-0"

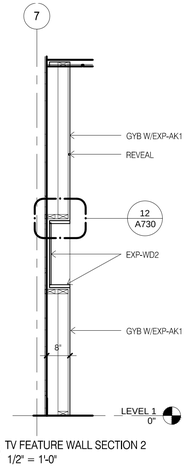


8 TV FEATURE WALL SECTION 2
1/2" = 1'-0"

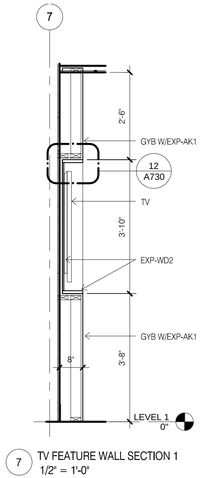

7 TV FEATURE WALL SECTION 1
1/2" = 1'-0"

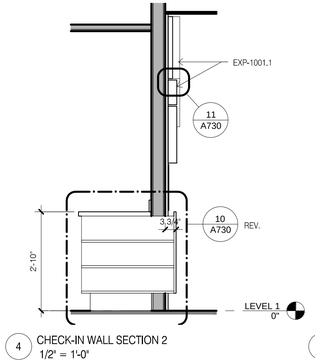

4 CHECK-IN WALL SECTION 2
1/2" = 1'-0"

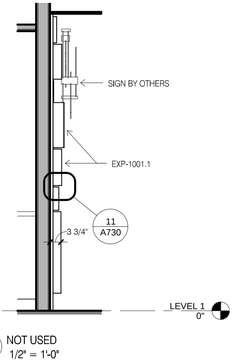

3 NOT USED
1/2" = 1'-0"

DAMMON ENGINEERING, INC.
LOUISIANA & MISSISSIPPI
www.dammonengineering.com
info@dammonengineering.com
PH: 985.649.5832
Chief Engineer: Brian Mistich, PE
554 Old Spanish Trail
Slidell, LA 70458

REVISIONS

#	DESCRIPTION	DATE

SEAL:

A NEW MARRIOT HOTEL
TOWNE PLACE SUITES
MIKE DISAI
LOT A-1-A2B
BASS PRO BLVD
DENHAM SPRINGS, LA 70726

JOB No: 2130 | DATE: 04-20-17
DRAWN BY: JASM | CHECKED BY: CKD

ALL IDEAS AND DESIGNS INCORPORATED IN THESE PLANS, WHETHER OR NOT IMPLEMENTED, ARE AND SHALL REMAIN THE PROPERTY OF DAMMON ENGINEERING, INC. AND WERE CREATED, EVOLVED AND DEVELOPED FOR USE ON THE PROJECT AS SHOWN. THEY SHALL NOT BE USED IN WHOLE OR IN PART BY ANY OTHER PERSON OR ENTITY ON ANY OTHER PROJECT. NO CHANGES OR ALTERATIONS TO THESE PLANS SHALL BE MADE WITHOUT THE PRIOR WRITTEN PERMISSION OF DAMMON ENGINEERING, INC. AND UNAUTHORIZED USE OF THESE PLANS WILL BE AT THE USER'S SOLE RISK AND WITHOUT LIABILITY TO DAMMON ENGINEERING, INC.

SHEET TITLE:
CHECK-IN LIFESTYLE LOUNGE DETAILS


DRAWING NUMBER:
A733

SHEET No: - of 102


FILE_NAME: J:\... Hyde-Hotels\2321 - Mike Desai - Holiday Inn Express DR\Drawings\Current Drawings\A734_RECEPTION_DESK.dwg, PLOT DATE & TIME: Tuesday, November 14, 2017 4:23:24 PM

NOTE:


ALL DIMENSIONS SHOWN ARE BASED ON STANDARD EQUIPMENT SIZES.
EACH PROPERTY IS RESPONSIBLE FOR COORDINATING ALL FINAL DIMENSIONS
WITH THE ACTUAL EQUIPMENT USED AND SPECIFIC OPERATIONAL NEEDS OF
THE SPECIFIC PROPERTY; WHILE STILL COMPLYING WITH ALL ADA REQUIREMENTS.

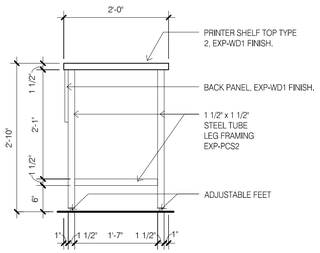


13 PRINTER SHELF END ELEVATION EXP-223.1
3/4" = 1'-0"

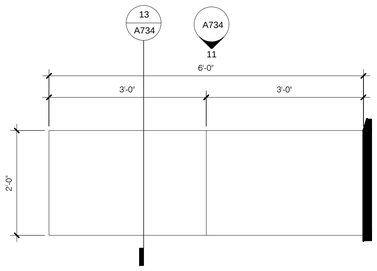


12 PRINTER SHELF PLAN EXP-223.1
3/4" = 1'-0"

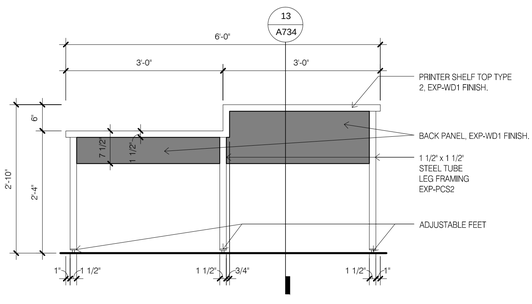


11 PRINTER SHELF FRONT ELEVATION EXP-223.1
3/4" = 1'-0"

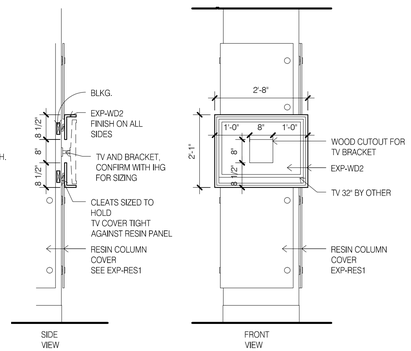


7 EXP221_TV SHROUD
1/2" = 1'-0"

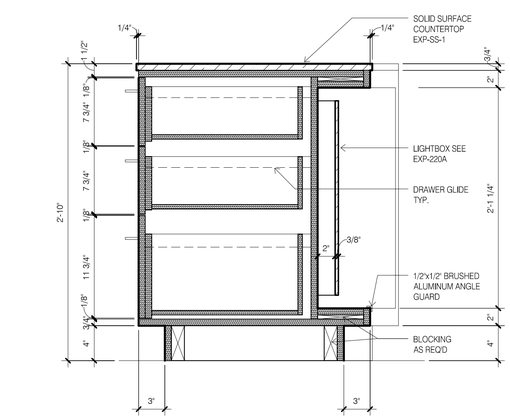


6 RECEPTION DESK - SECTION 3
1 1/2" = 1'-0"

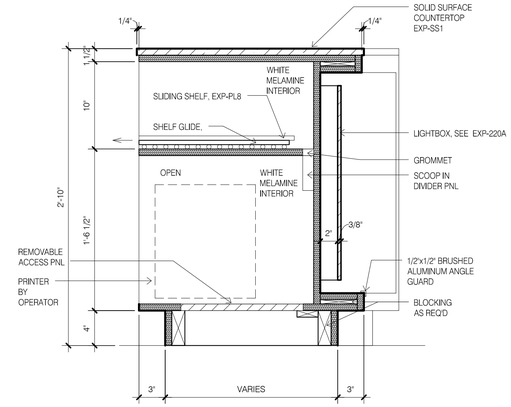


5 RECEPTION DESK - SECTION 2
1 1/2" = 1'-0"

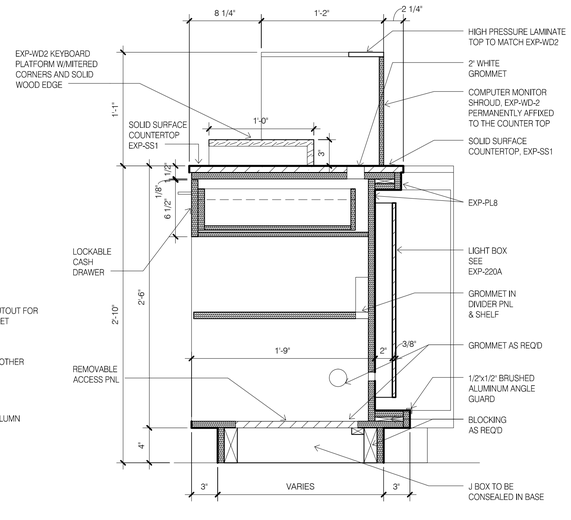


4 RECEPTION DESK - SECTION 1
1 1/2" = 1'-0"

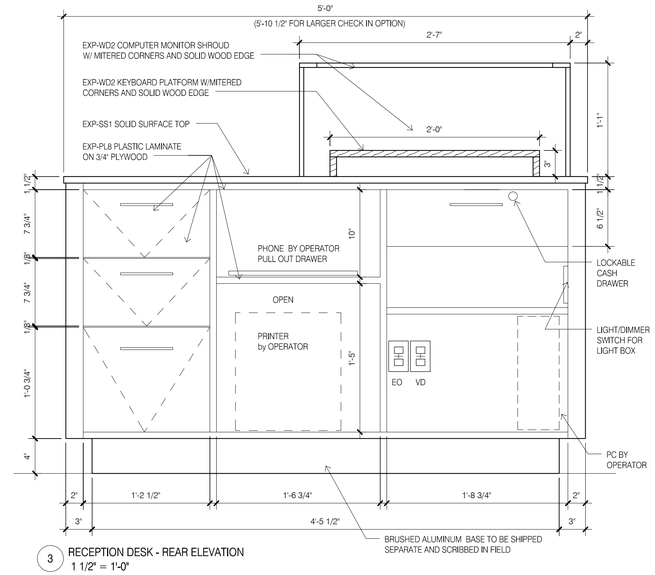

3 RECEPTION DESK - REAR ELEVATION
1 1/2" = 1'-0"

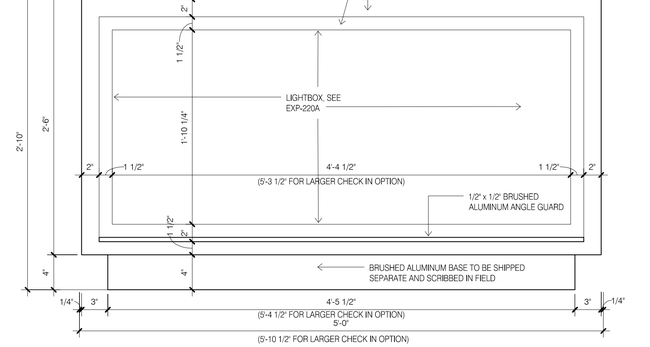

2 RECEPTION DESK - FRONT ELEVATION
1 1/2" = 1'-0"

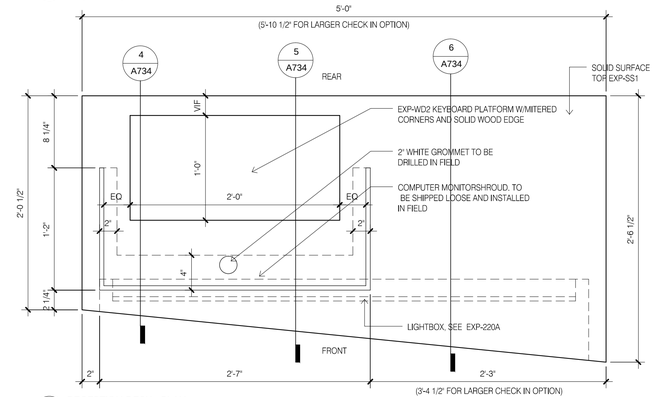

1 RECEPTION DESK - PLAN
1 1/2" = 1'-0"

DAMMON ENGINEERING, INC.
LOUISIANA & MISSISSIPPI
Chief Engineer: Brian Mistich, PE
554 Old Spanish Trail
Slidell, LA 70458
www.dammonengineering.com
info@dammonengineering.com
PH: 985.649.5832

#	DESCRIPTION	DATE
	REVISIONS	

SEAL:

All drawings and specifications, designs and arrangements represented thereon are and shall remain the property of Dammon Engineering, Inc. and are copyrighted and no part shall be copied, disclosed to others or used in connection with any work or project other than the specific project for which they have been prepared and developed without the written consent of Dammon Engineering, Inc. Visual contact with these drawings or specifications shall constitute conclusive evidence of acceptance of these restrictions.


A NEW MARRIOT HOTEL
TOWNE PLACE SUITES
MIKE DISAI
LOT A-1-A2B
BASS PRO BLVD
DENHAM SPRINGS, LA 70726

JOB No:	DATE:	CHECKED BY:
2130	04-20-17	CKD
	DRAWN BY:	
	JAGM	


SHEET TITLE:
RECEPTION DESK

DRAWING NUMBER:
A734

SHEET No: - of 102

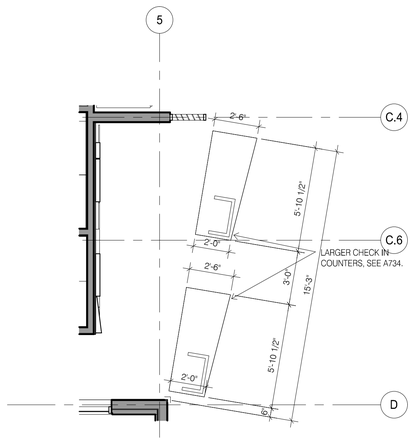


1 CHECK IN POD PLAN, LARGER PODS
SCALE: 1/4" = 1'-0"

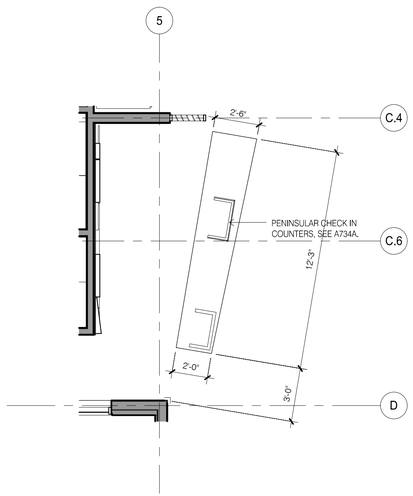


2 CHECK IN POD PLAN, PENINSULAR POD
SCALE: 1/4" = 1'-0"

NOTE:


ALL DIMENSIONS SHOWN ARE BASED ON STANDARD EQUIPMENT SIZES.
EACH PROPERTY IS RESPONSIBLE FOR COORDINATING ALL FINAL DIMENSIONS
WITH THE ACTUAL EQUIPMENT USED AND SPECIFIC OPERATIONAL NEEDS OF
THE SPECIFIC PROPERTY; WHILE STILL COMPLYING WITH ALL ADA REQUIREMENTS.

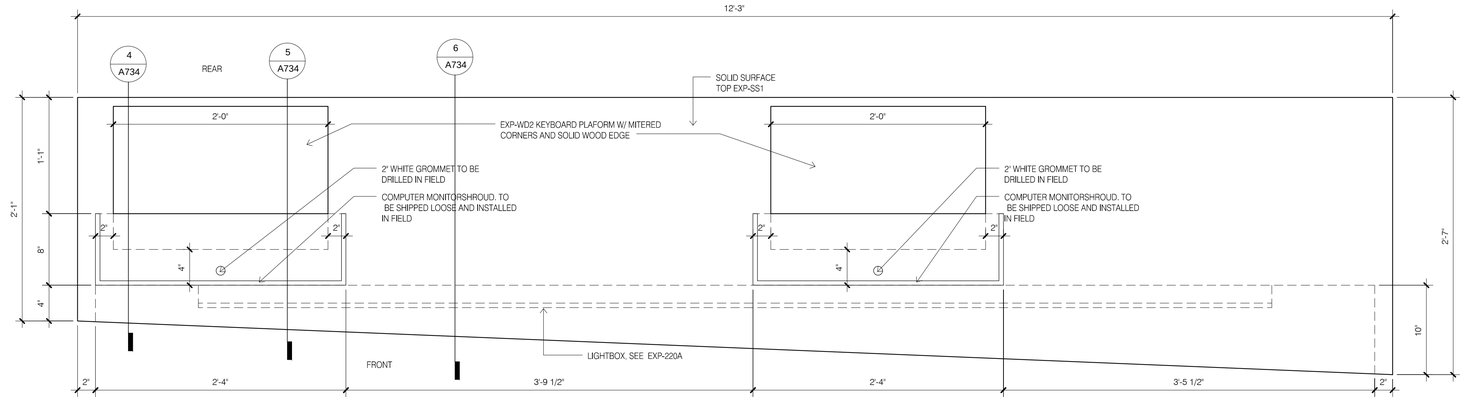

3 RECEPTION DESK-PLAN, PENINSULAR
SCALE: 1-1/2" = 1'-0"

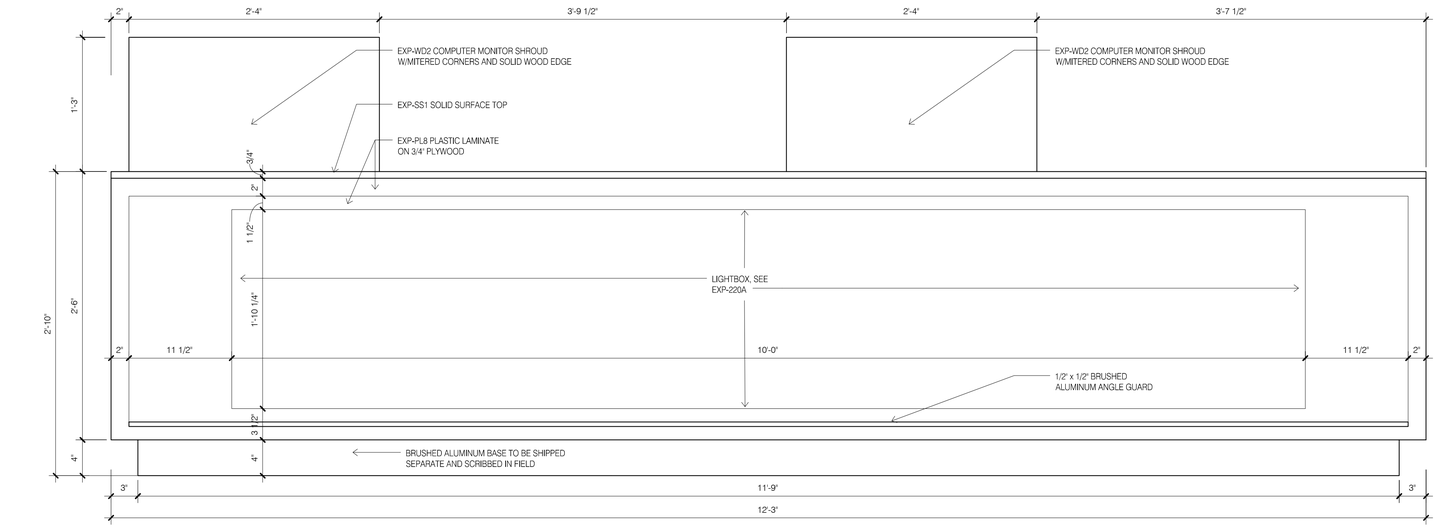

4 RECEPTION DESK-FRONT ELEVATION, PENINSULAR
SCALE: 1-1/2" = 1'-0"

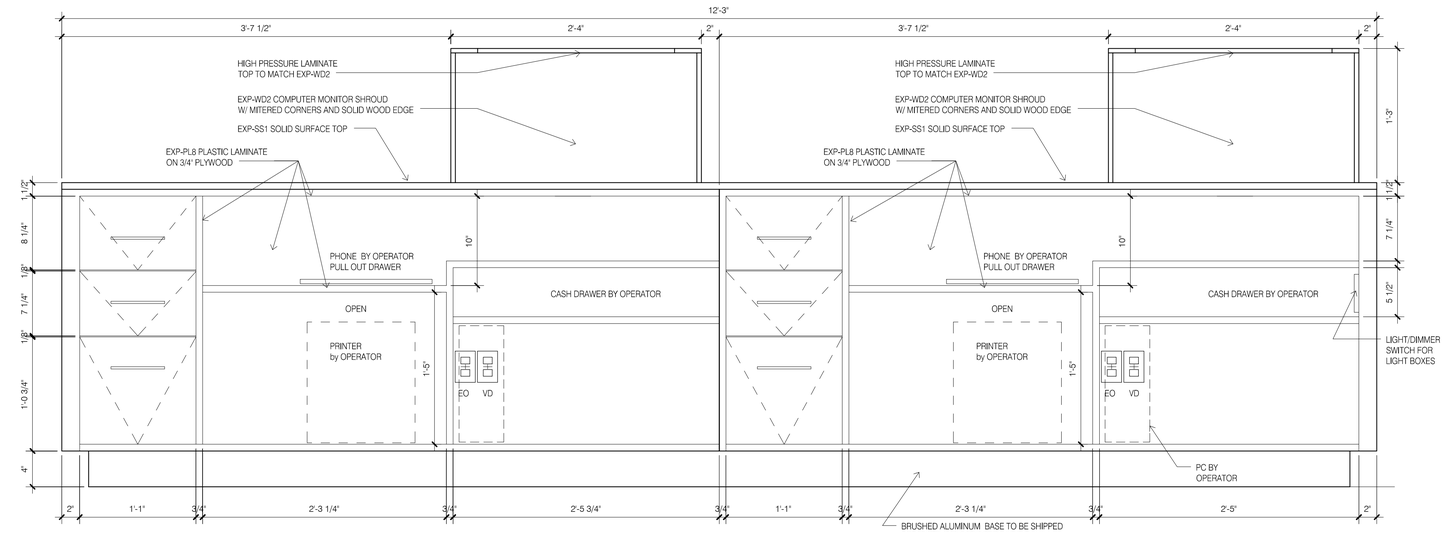

5 RECEPTION DESK-REAR ELEVATION, PENINSULAR
SCALE: 1-1/2" = 1'-0"

DAMMON ENGINEERING, INC.
LOUISIANA & MISSISSIPPI
www.dammonengineering.com
info@dammonengineering.com
PH: 985.649.5832
Chief Engineer: Brian Mistich, PE
554 Old Spanish Trail
Slidell, LA 70458

REVISIONS

#	DESCRIPTION	DATE

SEAL:

The plans, drawings and specifications and the ideas and designs incorporated herein, as an instrument of service, are the property of Dammon Engineering, and no part thereof shall be loaned, sold, or otherwise disposed of to any person, firm or corporation for any purpose whatsoever without the written permission of Dammon Engineering, and they are not to be changed or copied in any form or manner whatsoever nor are they to be assigned to any third party without first obtaining the expressed written permission and consent of Dammon Engineering.

LOCATION NUMBER: 16777
INN CODE: BTRJC
HOLIDAY INN EXPRESS
MIKE DESAI
SHADY PARK DRIVE LOT 4
DENHAM SPRINGS, LA

JOB No:	2321	DATE:	06-15-17
DRAWN BY:	JASH	CHECKED BY:	CKD


SHEET TITLE:
RECEPTION DESK OPTIONS

DRAWING NUMBER:
A734A


SHEET No: - of #

FILE NAME: J:\... Holiday Inn Express 80\Drawings\Current Drawings\A734A RECEPTION DESK OPTIONS.dwg PLOT DATE & TIME: Tuesday, November 14, 2017 4:33:29 PM


FILE NAME: c:\... Mike Deal ... Holiday Inn Express 20\Drawings\Current Drawings\A700 CEILING AND MISCELLANEOUS DETAILS.dwg, PLOT DATE & TIME: Tuesday, November 14, 2017 4:03:38 PM

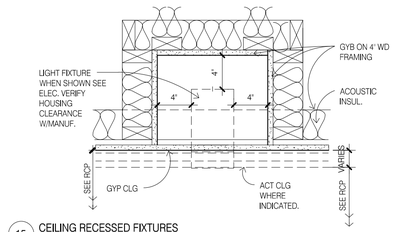


15 _CEILING RECESSED FIXTURES
1 1/2" = 1'-0"

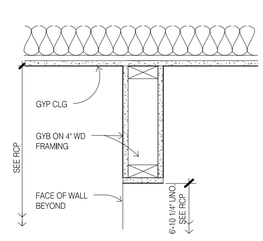


13 _CEILING TRANSITION GYP/GYP
1 1/2" = 1'-0"

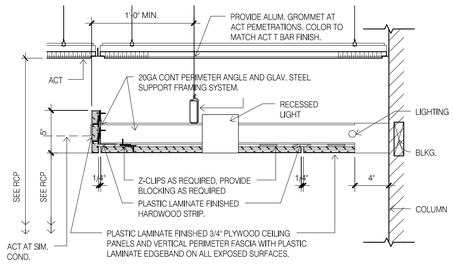


12 _CEILING FLOATING WOOD PANELS
1 1/2" = 1'-0"

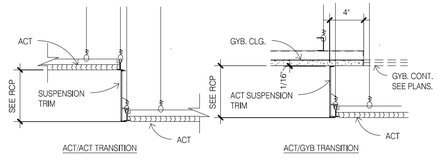


11 _CEILING TRANSITION ACT/ACT METAL TRIMS
1 1/2" = 1'-0"

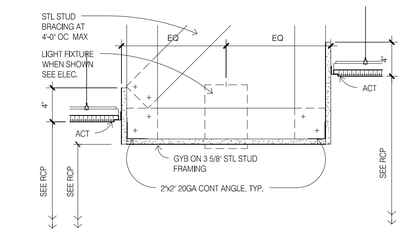


10 _CEILING SOFFIT WITH LIGHT FIXTURE
1 1/2" = 1'-0"

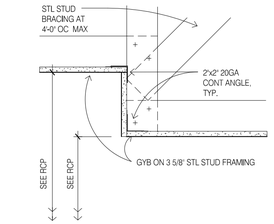


9 _CEILING TRANSITION GYB/GYB
1 1/2" = 1'-0"

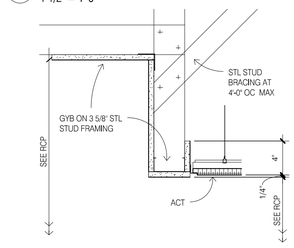


8 _CEILING TRANSITION OFFSET ACT/GYB
1 1/2" = 1'-0"

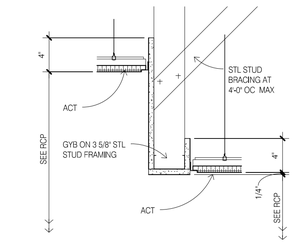


7 _CEILING TRANSITION OFFSET ACT/ACT
1 1/2" = 1'-0"

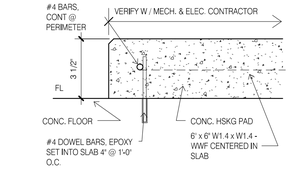


6 HOUSEKEEPING PAD
3" = 1'-0"

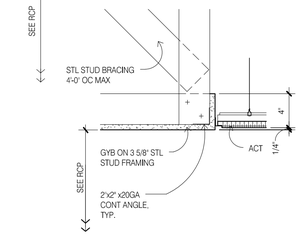


5 _CEILING TRANSITION FLUSH
1 1/2" = 1'-0"

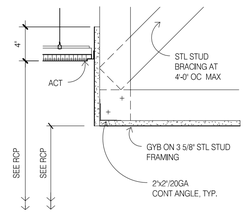


4 _CEILING TRANSITION ACT/GYB
1 1/2" = 1'-0"

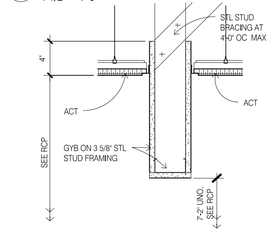

3 _CEILING TRANSITION ACT/ACT
1 1/2" = 1'-0"

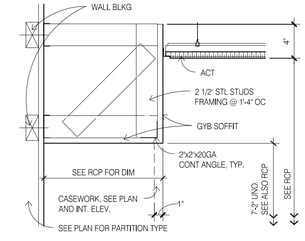

2 _CEILING SOFFITS AT WALL
1 1/2" = 1'-0"

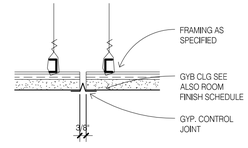

1 _CEILING GYB. CONTROL JOINT
3" = 1'-0"

DAMMON ENGINEERING, INC.
LOUISIANA & MISSISSIPPI
www.dammonengineering.com
info@dammonengineering.com
PH: 985.649.5832
Chief Engineer: Brian Mistich, PE
554 Old Spanish Trail
Slidell, LA 70458

#	DESCRIPTION	DATE

REVISIONS

SEAL:

A NEW MARRIOT HOTEL
TOWNE PLACE SUITES

MIKE DEAL
BOA PROPS
DENHAM SPRINGS, LA 70726

JOB No:	2130
DATE:	04-20-17
DRAWN BY:	JASH
CHECKED BY:	CAD

THE ARCHITECTURAL WORKS AS PROVIDED, DRAWN AND PREPARED BY DAMMON ENGINEERING, INC. ARE INSTRUMENTS OF SERVICE AND SHALL REMAIN THE PROPERTY OF DAMMON ENGINEERING, INC. WHETHER THE PROJECT FOR WHICH THEY ARE MADE IS EXECUTED OR NOT. THEY ARE NOT TO BE CHANGED OR COPIED IN ANY FORM OR MANNER WHATSOEVER, NOR ARE THEY TO BE ASSIGNED TO ANY THIRD PARTY WITHOUT FIRST OBTAINING THE EXPRESS WRITTEN PERMISSION AND CONSENT OF DAMMON ENGINEERING, INC.

SHEET TITLE:
CEILING AND MISCELLANEOUS DETAILS

DRAWING NUMBER:
A760

SHEET No: - of 102