PERMIT SET

The Lawrence Residence

Military Road

Slidell, LA

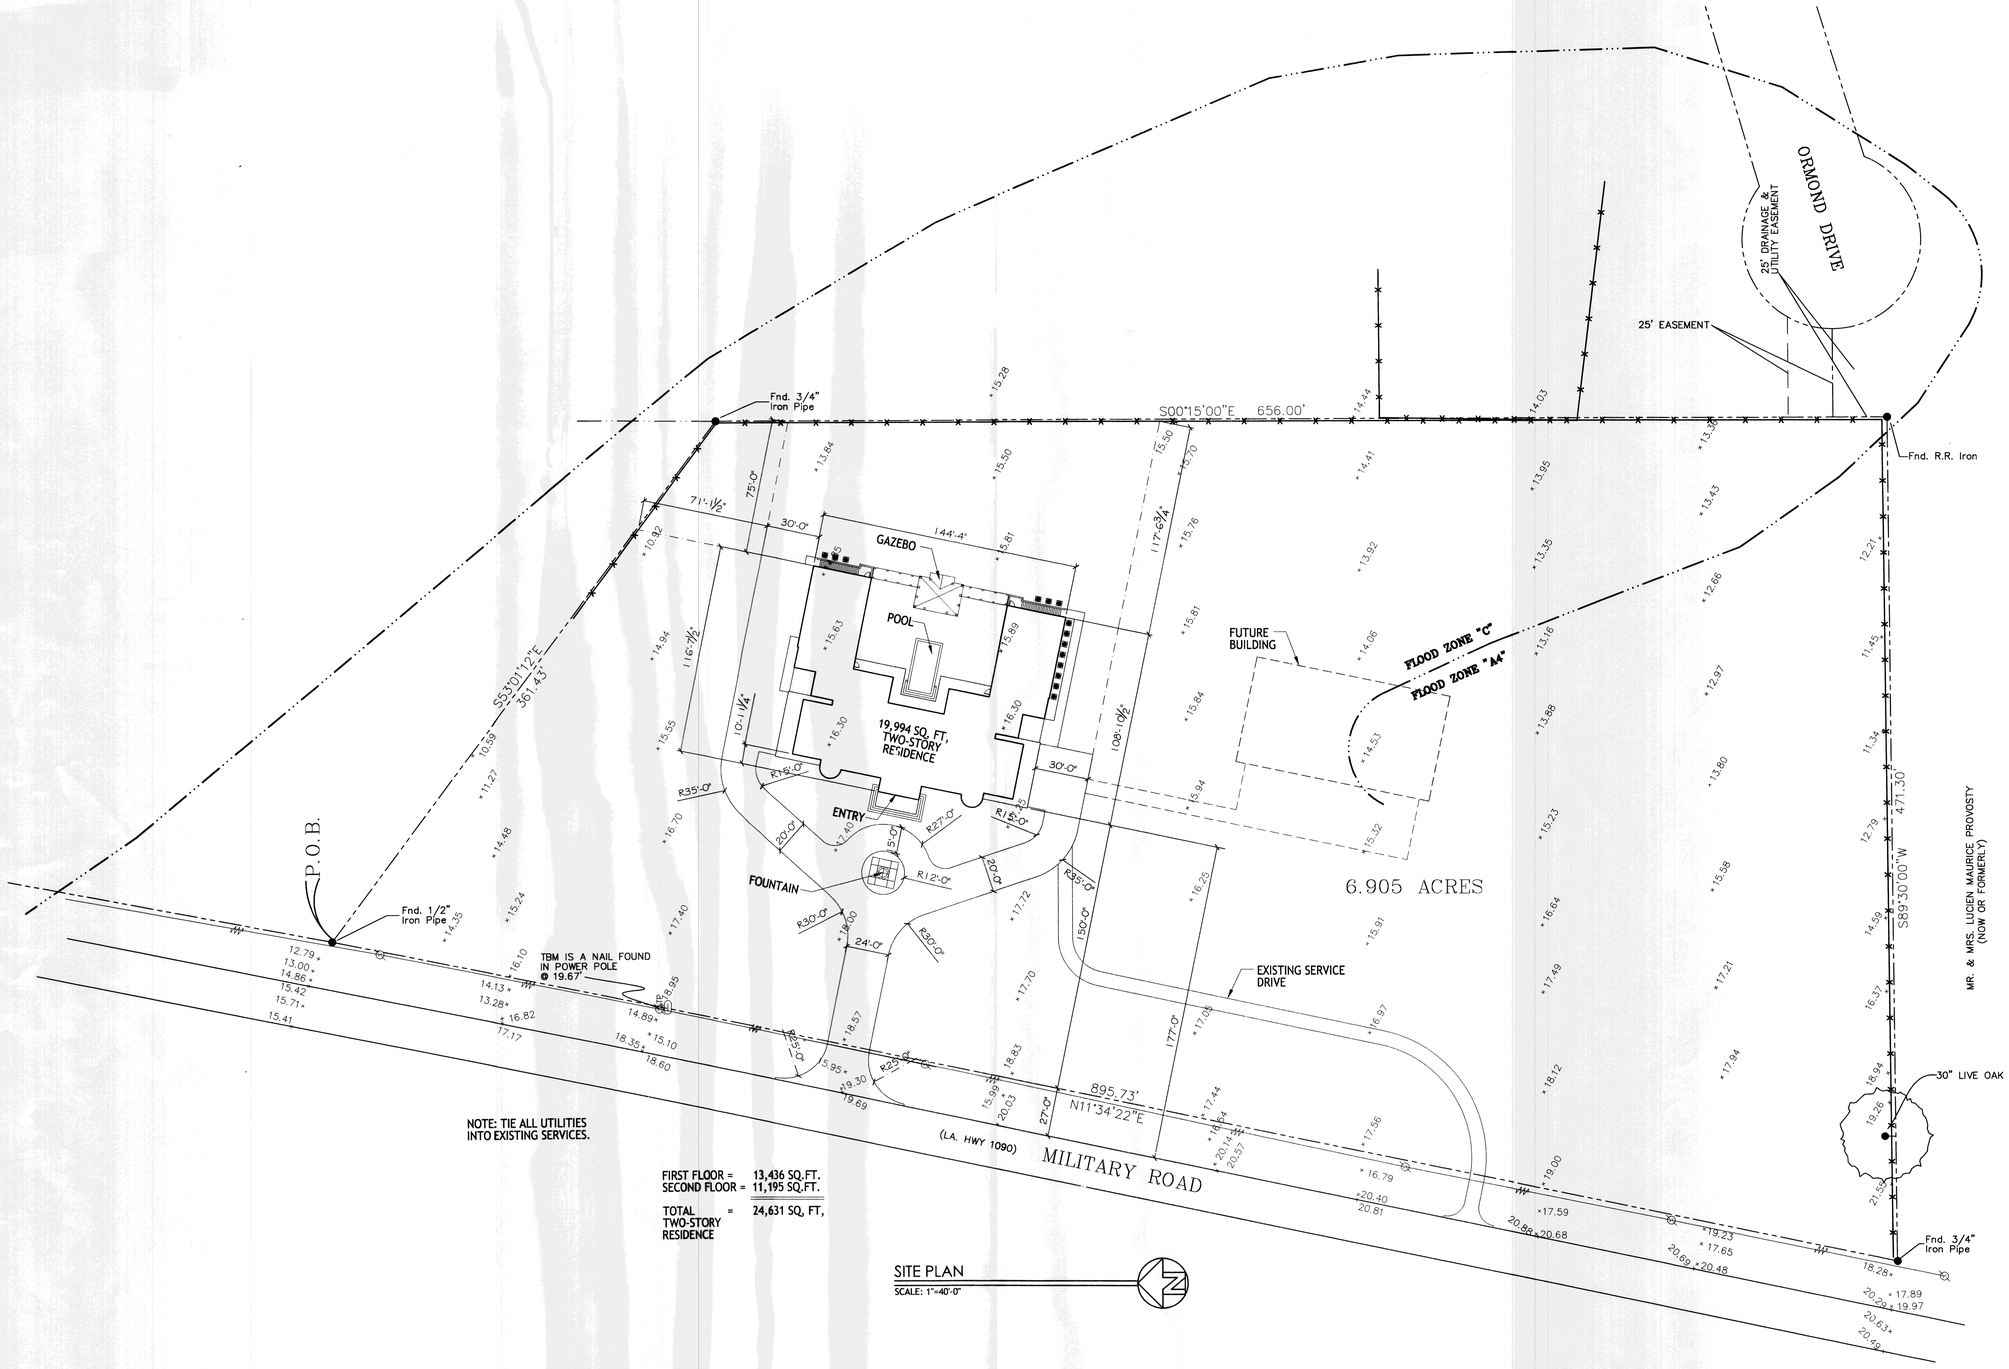

NOTE: TIE ALL UTILITIES INTO EXISTING SERVICES.

FIRST FLOOR = 13,436 SQ.FT.
SECOND FLOOR = 11,195 SQ.FT.

TOTAL = 24,631 SQ. FT, TWO-STORY RESIDENCE

SITE PLAN
SCALE: 1"=40'-0"

STATE OF LOUISIANA
BRIAN A. MISTICH
License No. 30187
PROFESSIONAL ENGINEER
6/2/2014

Sheet #: 2 of 17

Project #: 2208	Revision: -
Date: 05-27-2014	Revision: -
Scale: 3/32" = 1'-0"	C1
Drawn By: JTL	
Checked By: CKD	
Revision: -	
Revision: -	

in joint venture with:

DAMMON ENGINEERING, INC.
Architects & Engineers

Chief Architect: Kevin J. Kinchen, NCARB
Chief Engineer: Brian Mistich, PE
554 Old Spanish Trail
Slidell, LA 70458
www.dammonengineering.com
dammoneng@bellsouth.net
PH: 985.649.5832
F: 985.641.5950

MELANCON ORTEGA DESIGNS
architecture+interiors

NEW ORLEANS, LA
504.483.7727 -T 504.483.7728 - F

PLOTTED - Jun 03, 2014 - 1:18pm

PERMIT SET