FILE NAME: J:\1 - RESTAURANT\2331 - Old Town Pizza Company\Drawings\Current Drawings\C101 - Site Plan.dwg PLOT DATE & TIME: Thursday, November 9, 2017 12:19:18 PM

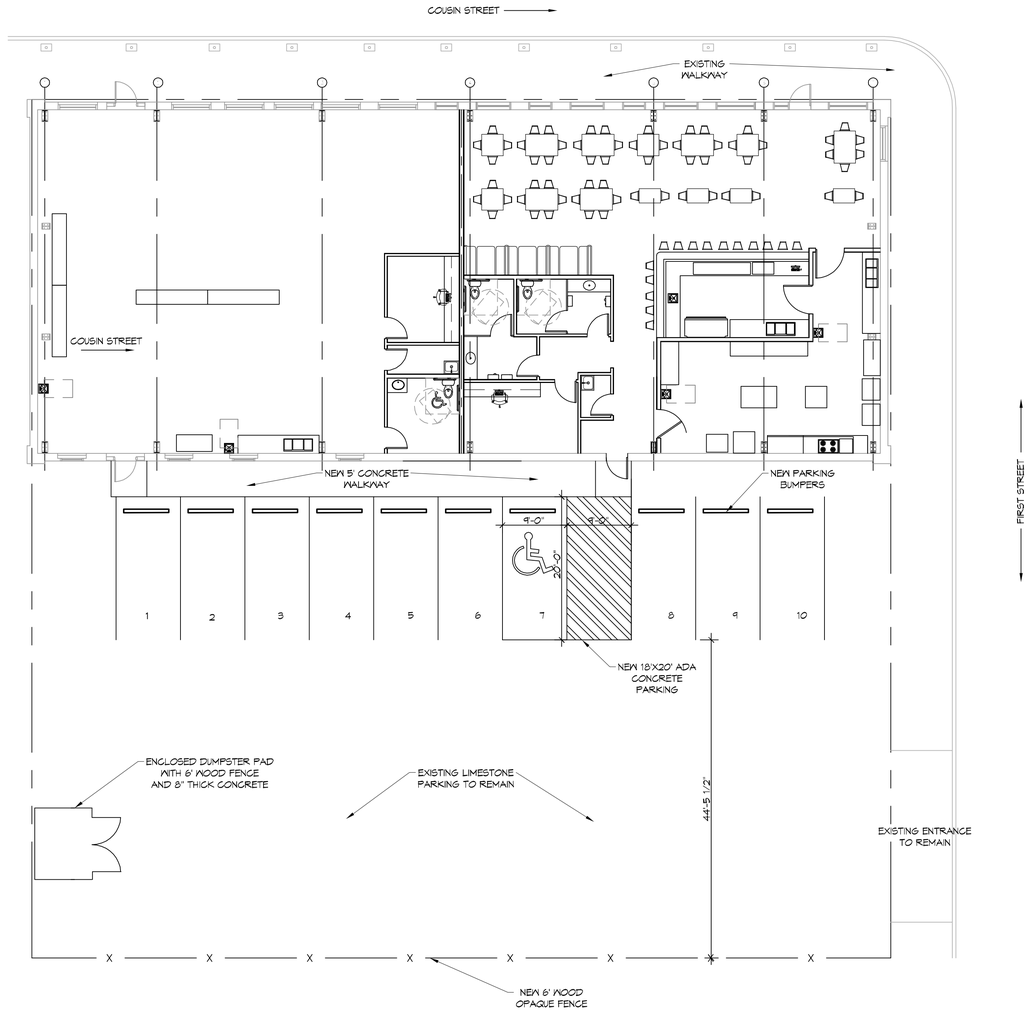

N

1 SITE PLAN
SCALE: 1"=10'-0"

DAMMON ENGINEERING, INC.
LOUISIANA & MISSISSIPPI
Chief Engineer: Brian Mistich, PE
554 Old Spanish Trail
Slidell, LA 70458
www.dammonengineering.com
info@dammonengineering.com
PH: 985.649.5832

REVISIONS

#	DESCRIPTION	DATE

SEAL:

NEW RESTAURANT
OLD TOWN PIZZA COMPANY
227 COUSIN STREET
SUITE B
SLIDELL, LA 70458

JOB No: 2331 | DATE: 11-08-17
DRAWN BY: CKD | CHECKED BY: CKD

The ideas and drawings are, and shall remain, the property and copyright of Dammon Engineering, and the plans shall not be used in whole or part on any other project without the written authorization of Dammon Engineering. Visual contact with these drawings or specifications shall constitute prima facie evidence of the acceptance of these restrictions.

SHEET TITLE:
SITE PLAN

DRAWING NUMBER:
C101

SHEET No: 3 of # 15

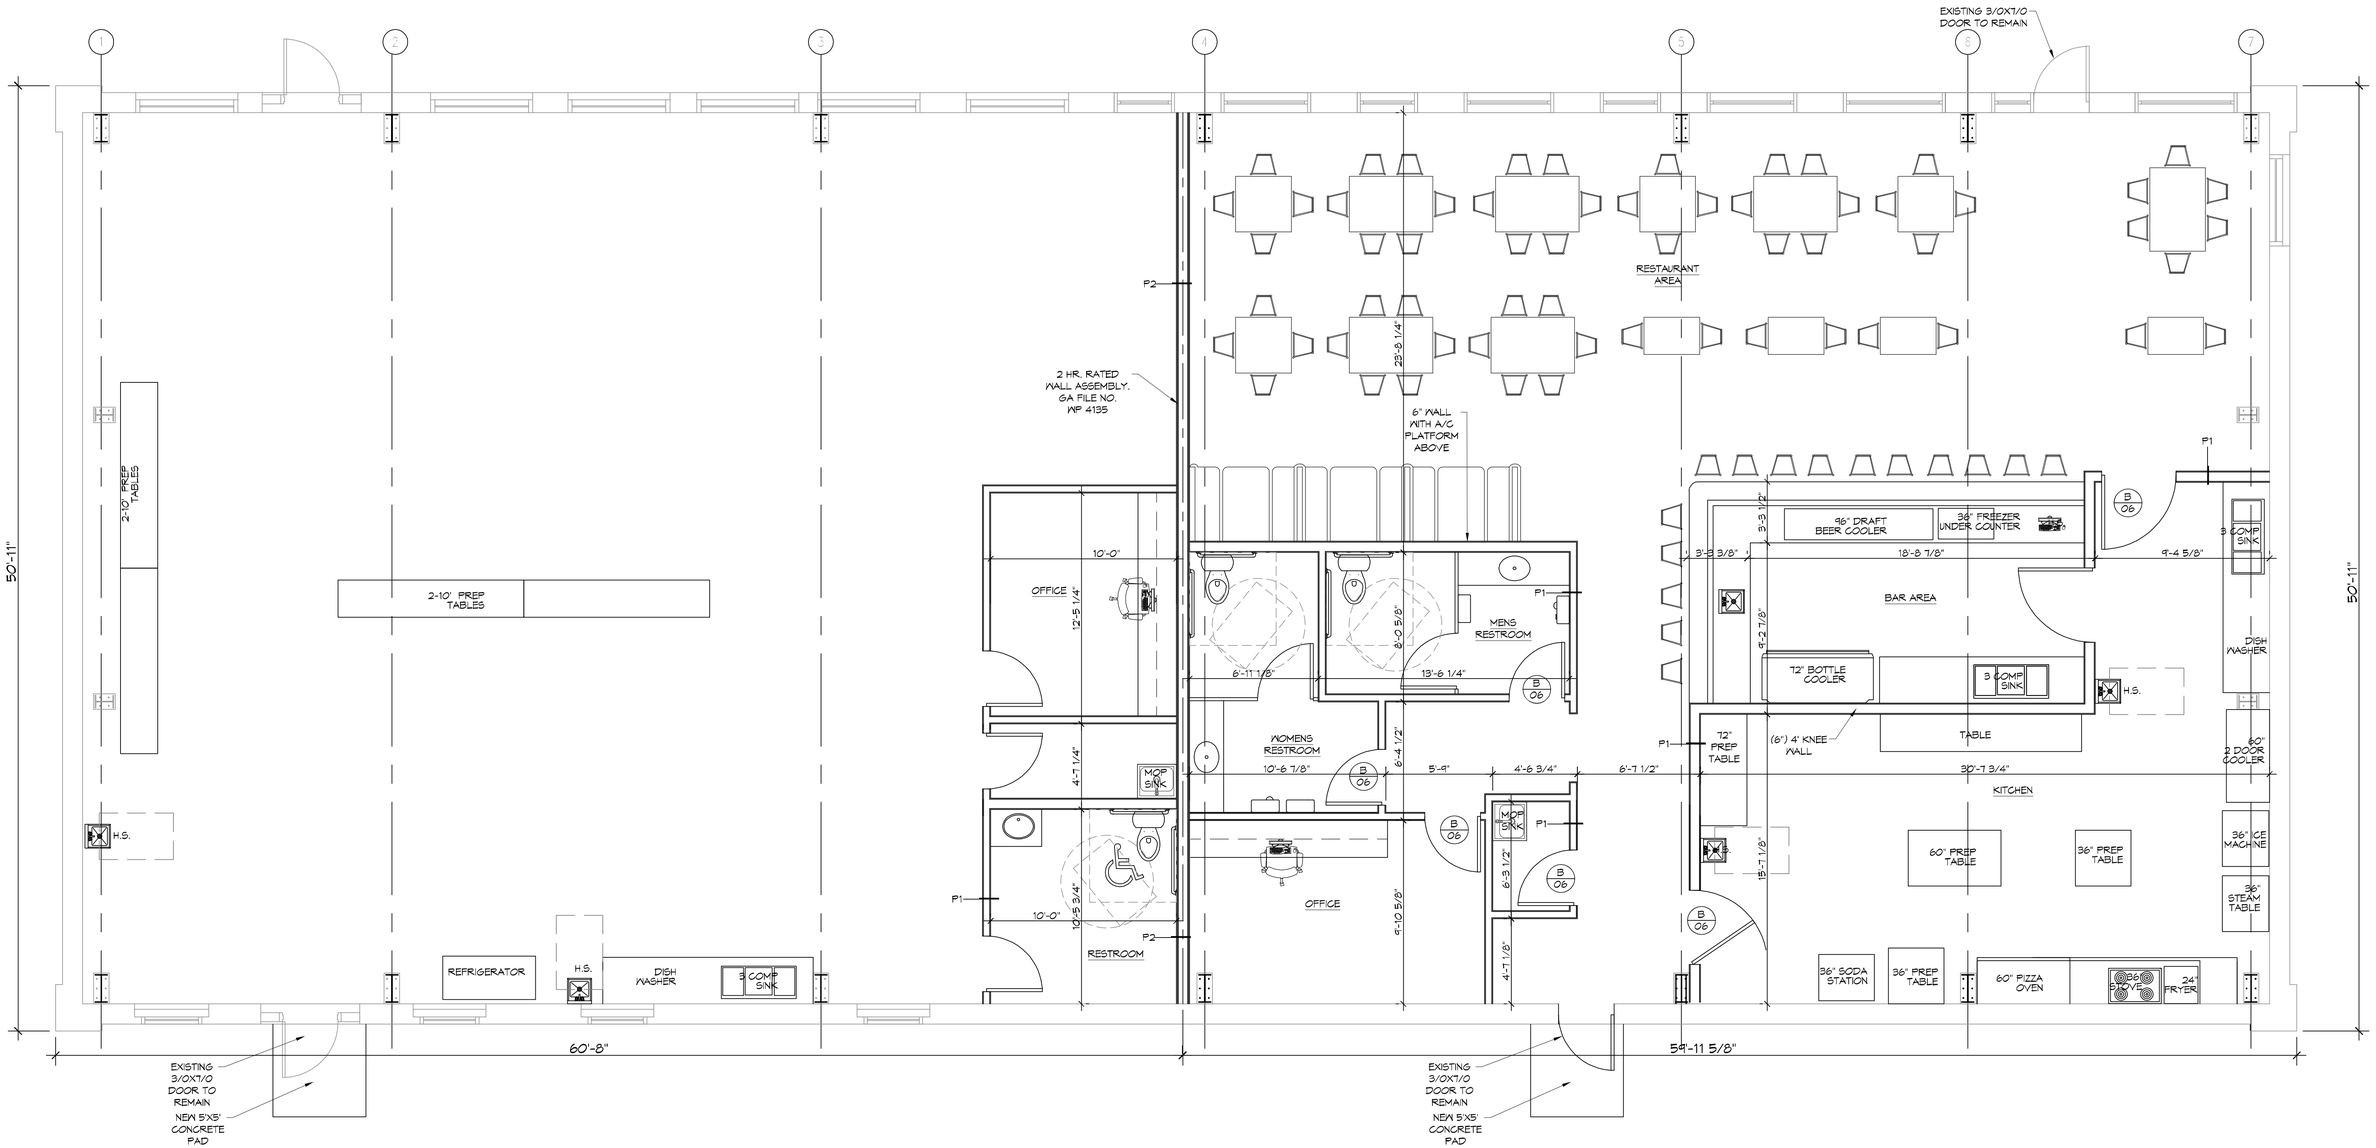
1
2
3
4
5
6
7
EXISTING 3/0XT/0 DOOR TO REMAIN
RESTAURANT AREA
P2
2 HR. RATED WALL ASSEMBLY. GA FILE NO. WP 4135
6" WALL WITH A/C PLATFORM ABOVE
23'-9 1/4"
P1
2-10' PREP TABLES
50'-11"
2-10' PREP TABLES
OFFICE
10'-0"
12'-5 1/4"
MENS RESTROOM
6'-0 5/8"
6'-11 1/8"
13'-6 1/4"
B 06
WOMENS RESTROOM
10'-6 7/8"
6'-4 1/2"
5'-9"
4'-6 3/4"
6'-7 1/2"
MOP SINK
4'-7 1/4"
H.S.
10'-0"
10'-5 3/4"
OFFICE
RESTROOM
6'-10 5/8"
6'-3 1/2"
4'-7 1/8"
REFRIGERATOR
DISH WASHER
3 COMP SINK
60'-8"
EXISTING 3/0XT/0 DOOR TO REMAIN
NEW 5'X5' CONCRETE PAD
96" DRAFT BEER COOLER
36" FREEZER UNDER COUNTER
3'-3 3/8"
18'-8 7/8"
9'-4 5/8"
9'-3 1/2"
BAR AREA
4'-2 7/8"
72" BOTTLE COOLER
3 COMP SINK
H.S.
DISH WASHER
72" PREP TABLE
(6") 4' KNEE WALL
TABLE
60" 2 DOOR COOLER
30'-7 3/4"
KITCHEN
15'-7 1/8"
60" PREP TABLE
36" PREP TABLE
36" ICE MACHINE
36" STEAM TABLE
36" SODA STATION
36" PREP TABLE
60" PIZZA OVEN
24" FRYER
54'-11 5/8"
EXISTING 3/0XT/0 DOOR TO REMAIN
NEW 5'X5' CONCRETE PAD