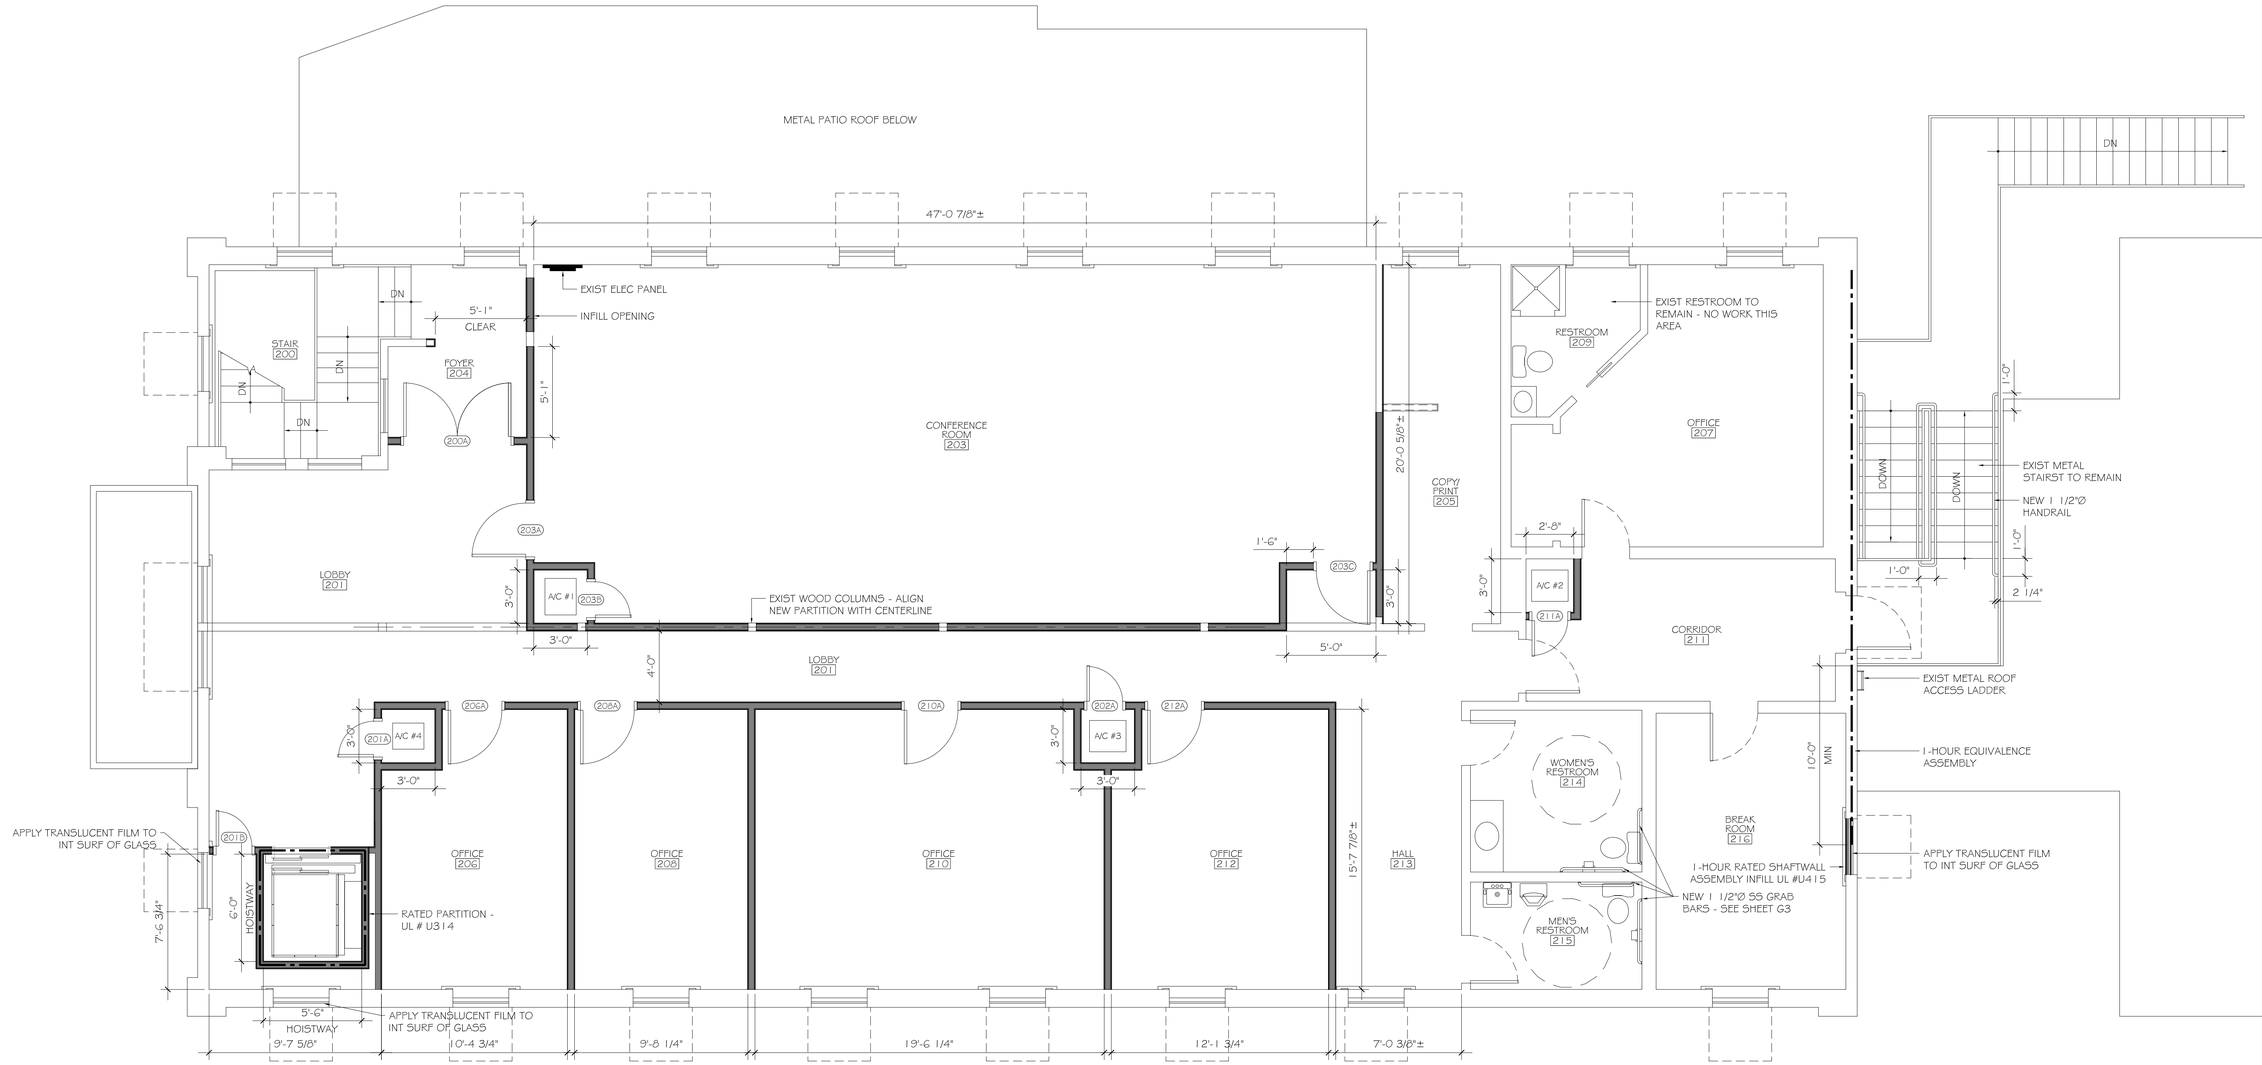

1 SECOND FLOOR PLAN
SCALE: 1/4" = 1'-0"

DAMMON ENGINEERING, INC.
Architects & Engineers
CHIEF ENGINEER: EMMETT DAMMON, P.E.
CHIEF ARCHITECT: KEVIN NINCHEN, NCARB
534 ASHLEY TRAIL
SLIDELL, LA 70458
dammoneng@aol.com
dammoneng@aol.com
PHONE: 985-649-5932
FAX: 985-641-5950

The above drawings and specifications, designs and arrangements shown thereon are and shall remain the property of the undersigned whether the building for which they are made is executed or not and are not to be used in any way on other work except by agreement in writing and with appropriate compensation to the undersigned. Visual contact with these drawings and specifications shall constitute conclusive evidence of acceptance of these restrictions.

NEW OFFICES FOR:
EAST ST. TAMMANY CHAMBER
1806 FRONT STREET
SLIDELL, LA

JOB No: 2184
DATE: 10-14-2013
DRAWN BY: JL
CHECKED BY: KJK

REVISIONS

#	DESCRIPTION	DATE

FLOOR PLAN

SHEET No: 8 of 17

A2