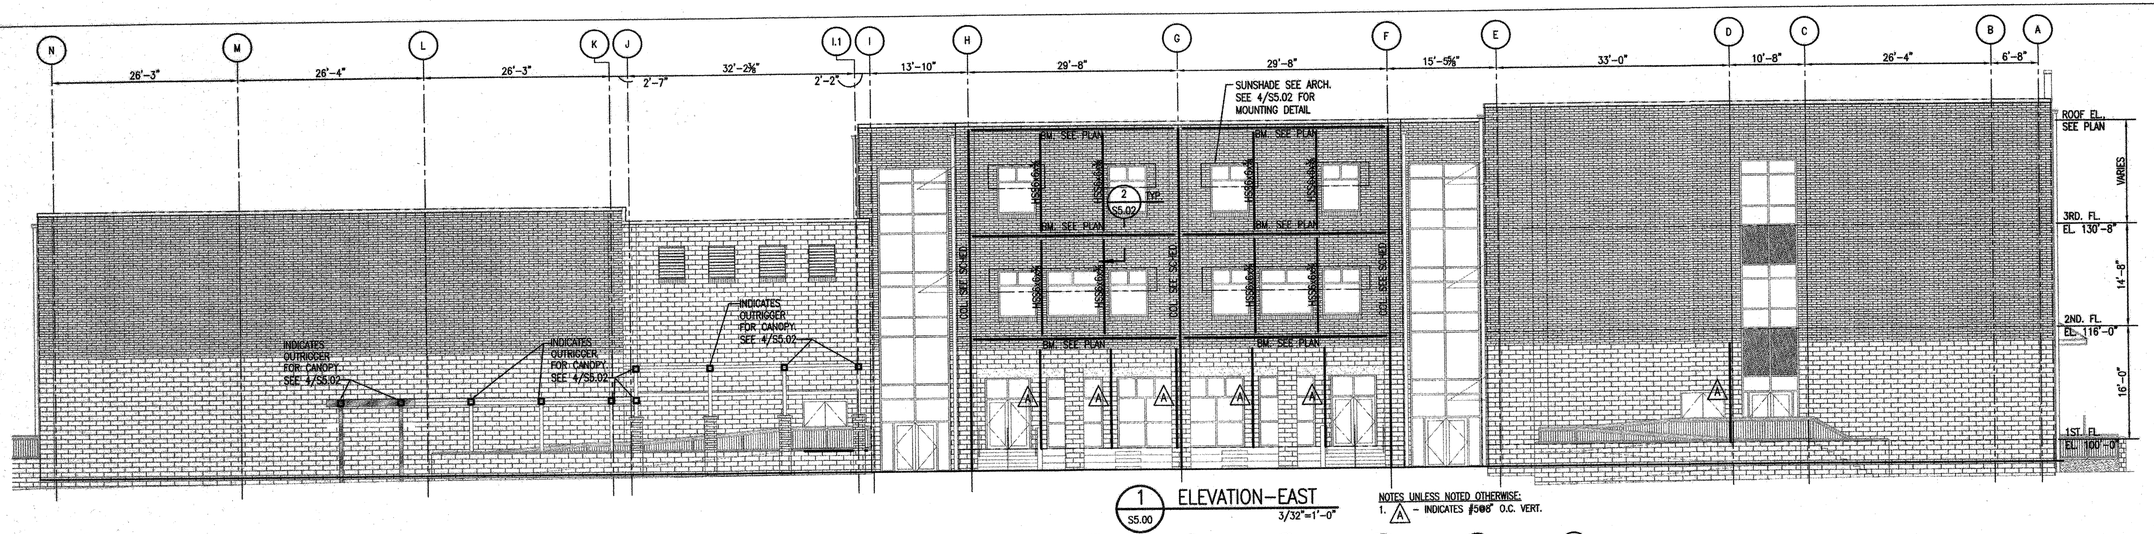

1 S5.00 ELEVATION–EAST 3/32"=1'-0"

NOTES UNLESS NOTED OTHERWISE:
1. (A) – INDICATES ⌀5@8" O.C. VERT.

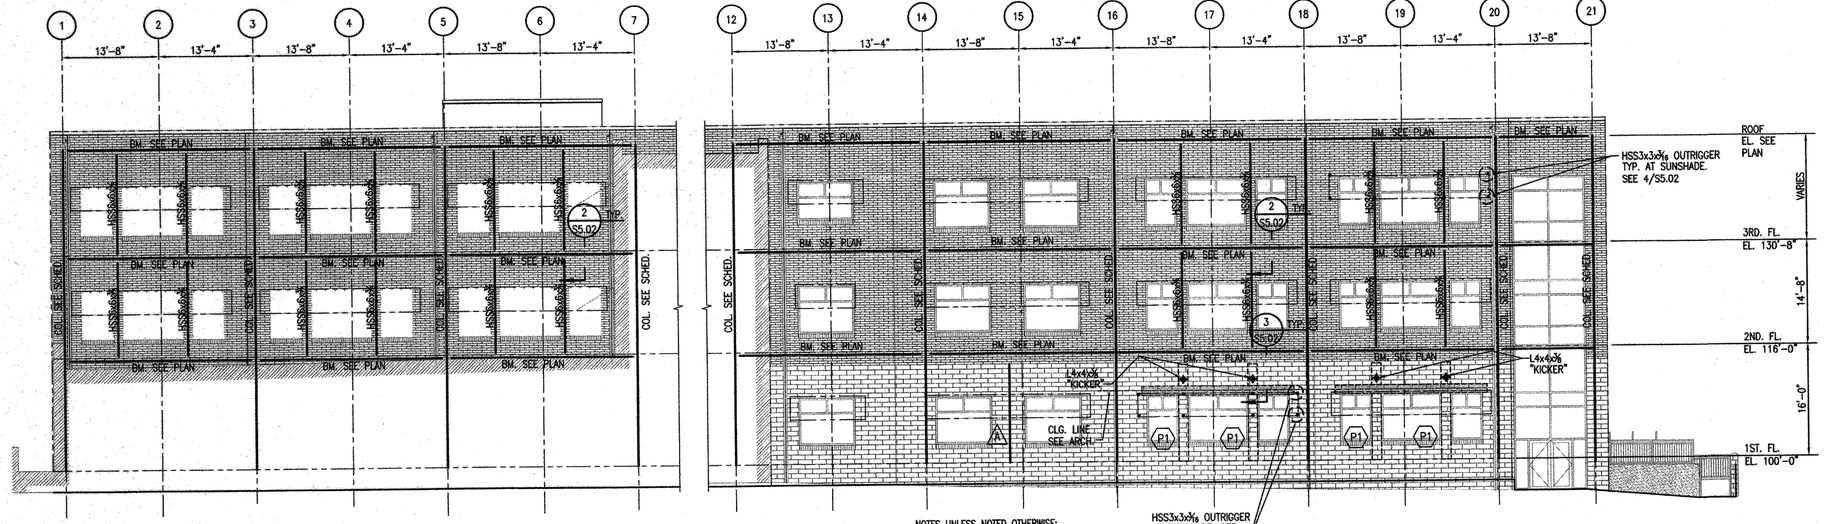

NOTES UNLESS NOTED OTHERWISE:
1. (P1) – INDICATES 8"x16" CMU PILASTER W/ 2–#5 VERT. EA. CELL & #2 □ @16"
2. (A) – INDICATES #5@8" O.C. VERT.
3. ▭ – INDICATES 16" CMU "U" BLOCK LINTEL CONTINUOUS OVER MULTIPLE SPANS.

2 S5.00 PART ELEVATION–SOUTH 3/32"=1'-0"

HSS3x3x5/16 OUTRIGGER AT SUNSHADE. SEE 4/S5.02–TYPICAL

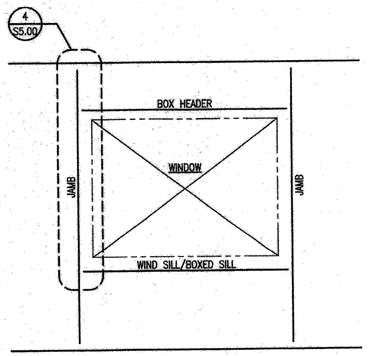

NOTES: UNLESS NOTED OTHERWISE:
1. SEE ARCH. FOR OPENING SIZES, LOCATIONS & MARK.
2. NO SILL AT DOOR LOCATIONS.
3. ALL MEMBER SIZES, CONNECTIONS, ETC. AT OPENINGS SHALL BE DESIGNED BY THE CFMF DESIGNER.

3 S5.00 DETAIL–TYPICAL LT. GA. STUD WALL WINDOW AND DOOR FRAME N.T.S.

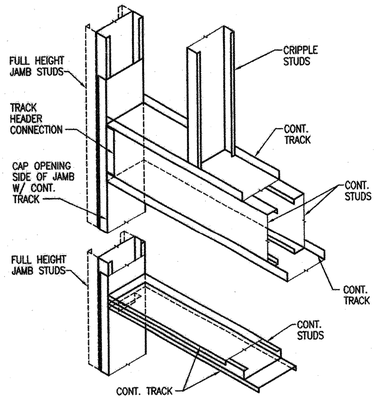

4 S5.00 DETAIL–TYPICAL LT. GA. STUD WALL WINDOW AND DOOR FRAME N.T.S.

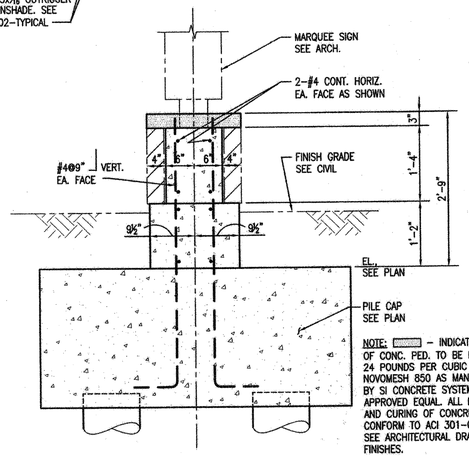

NOTE: ▭ – INDICATES PORTION OF CONC. PED. TO BE REINF. W/ 24 POUNDS PER CUBIC YARD OF NOVOMESH 850 AS MANUFACTURED BY SI CONCRETE SYSTEMS OR AN APPROVED EQUAL. ALL MIXING, PLACING, AND CURING OF CONCRETE SHALL CONFORM TO ACI 301–05 SPECIFICATION. SEE ARCHITECTURAL DRAWINGS FOR FINISHES.

5 S5.00 DETAIL–SIGN FOUNDATION 3/4"=1'-0"

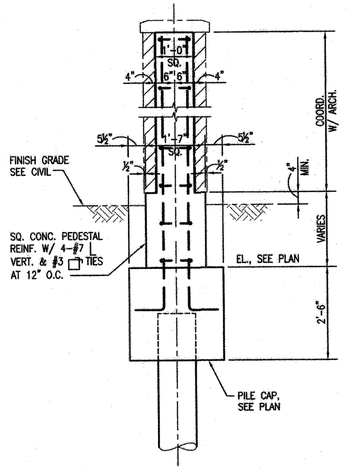

6 S5.00 FENCE DETAIL ½"=1'-0"

MORPHY MAKOFSKY INCORPORATED CONSULTING ENGINEERS (504)488-1317 JOB NO. 12053

VergesRome Architects
FANNING HOWEY A Joint Venture
320 N. Carrollton Avenue, Suite 100
New Orleans, Louisiana 70119
t. 504.488.7739 f. 504.488.7743

© copyright 2012

STATE OF LOUISIANA DONALD C. MAKOFSKY License No. 10439 PROFESSIONAL ENGINEER IN CIVIL ENGINEERING

DEC 07 2012

NEW 3 SECTION ELEMENTARY SCHOOL AT FISK-HOWARD SCHOOL
RECOVERY SCHOOL DISTRICT

211 S. LOPEZ STREET
NEW ORLEANS, LOUISIANA 70119

DATE ISSUED:	7 DECEMBER, 2012
REVISED:	
REVISED:	
REVISED:	
REVISED:	
DRAWN BY:	WFD
CHECKED BY:	JAS
PHASE:	

BID DOCUMENTS

11085

TITLE:
EXTERIOR ELEVATIONS & DETAILS

SHEET:
S5.00