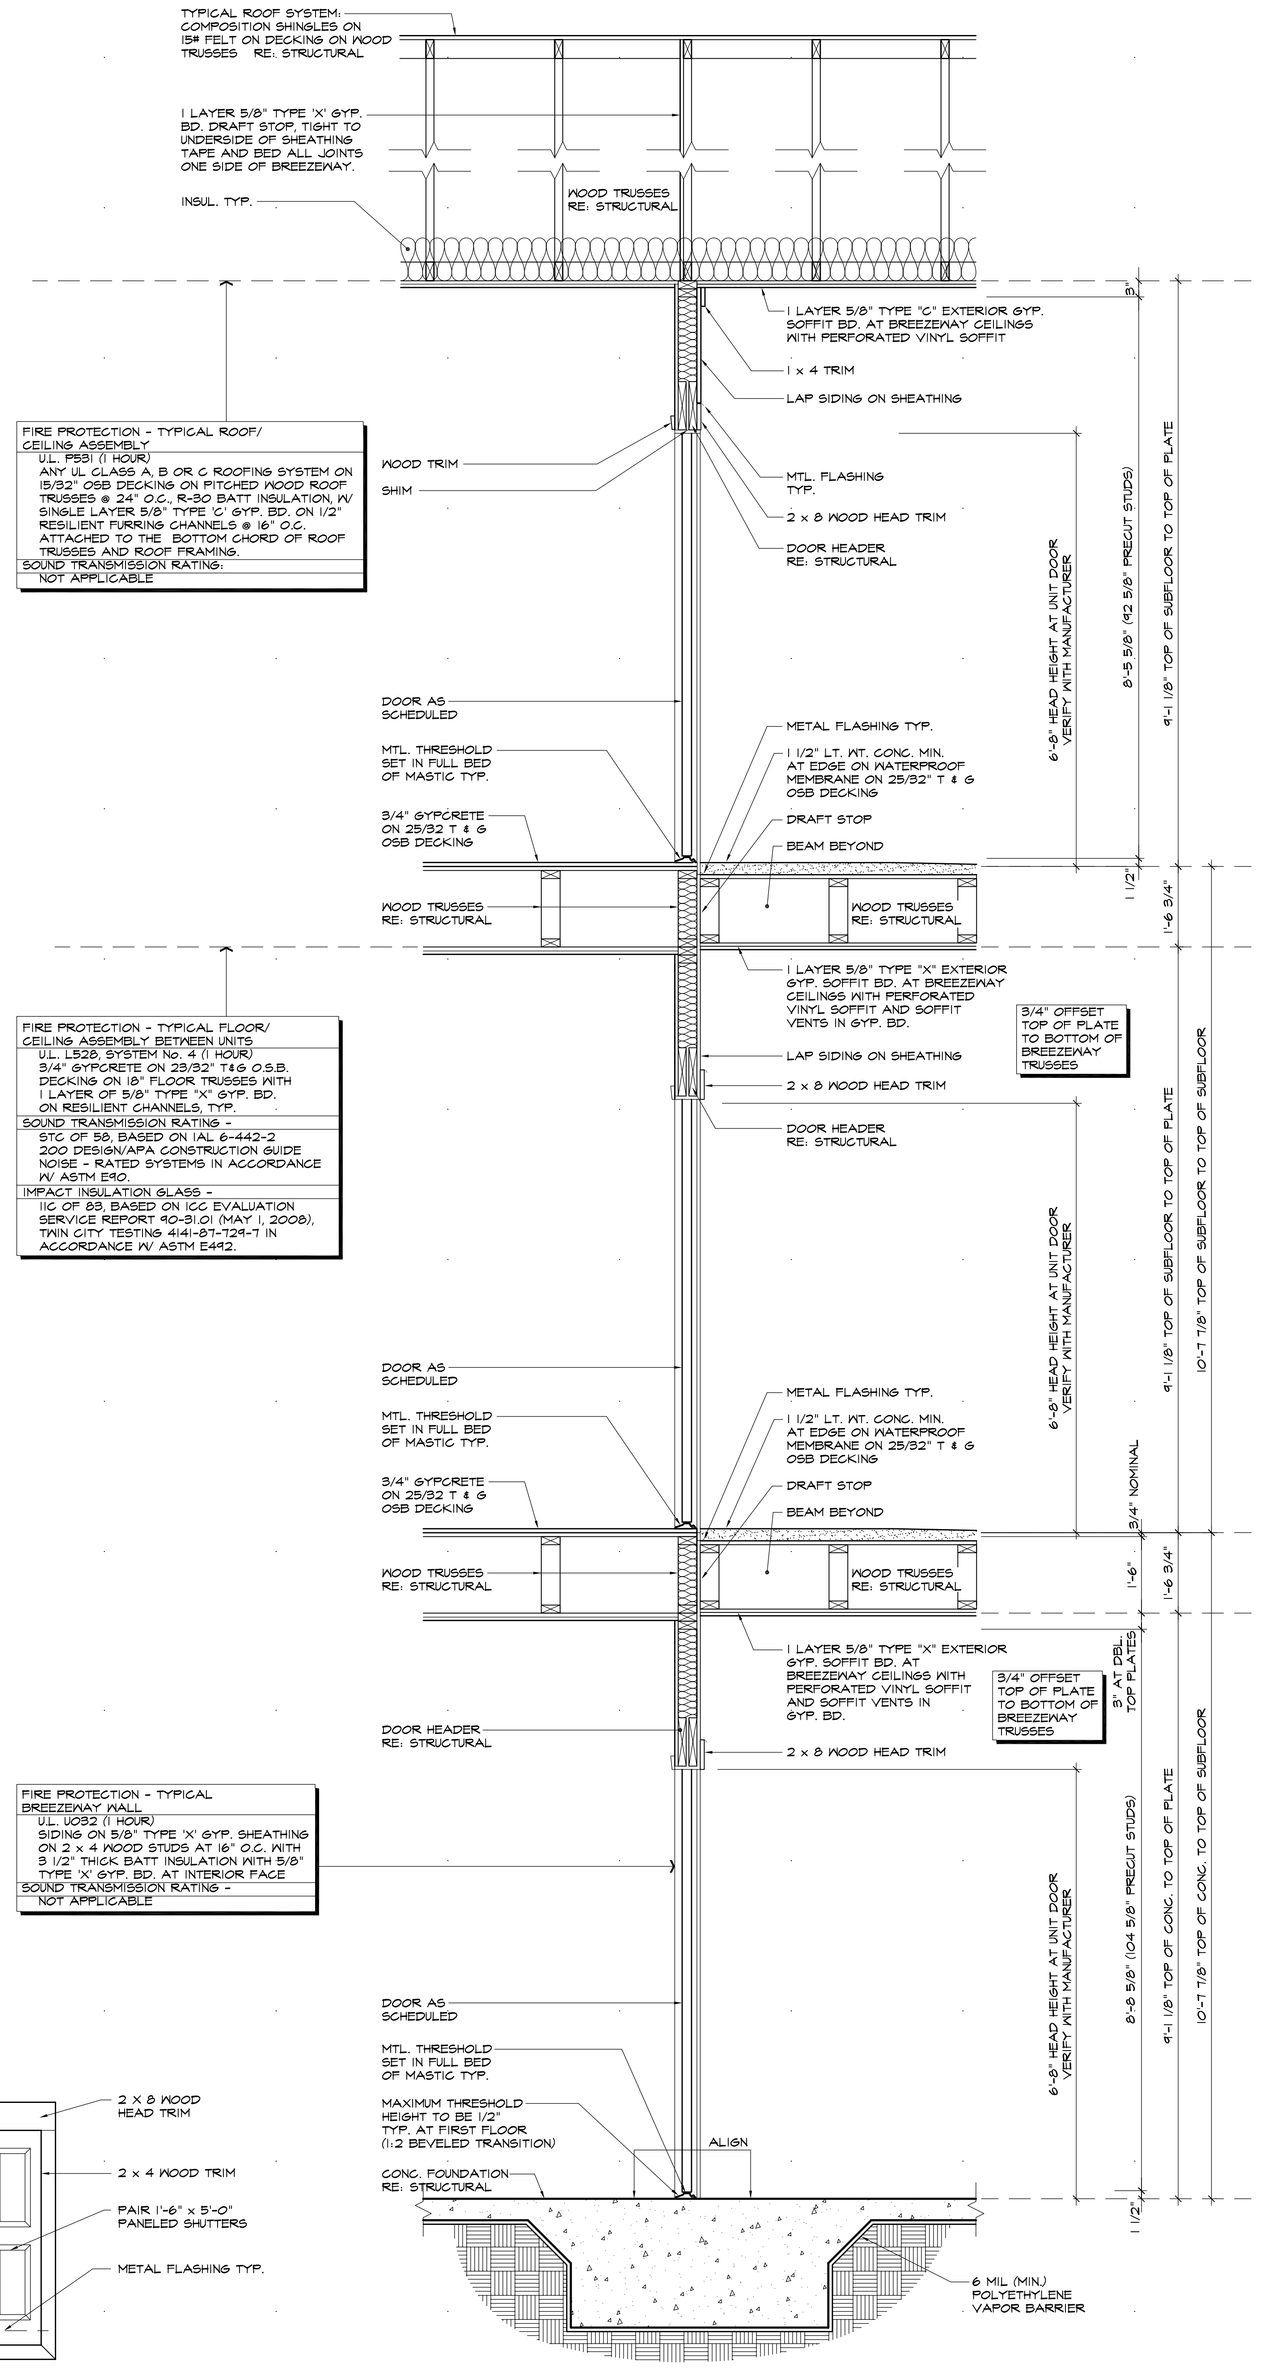

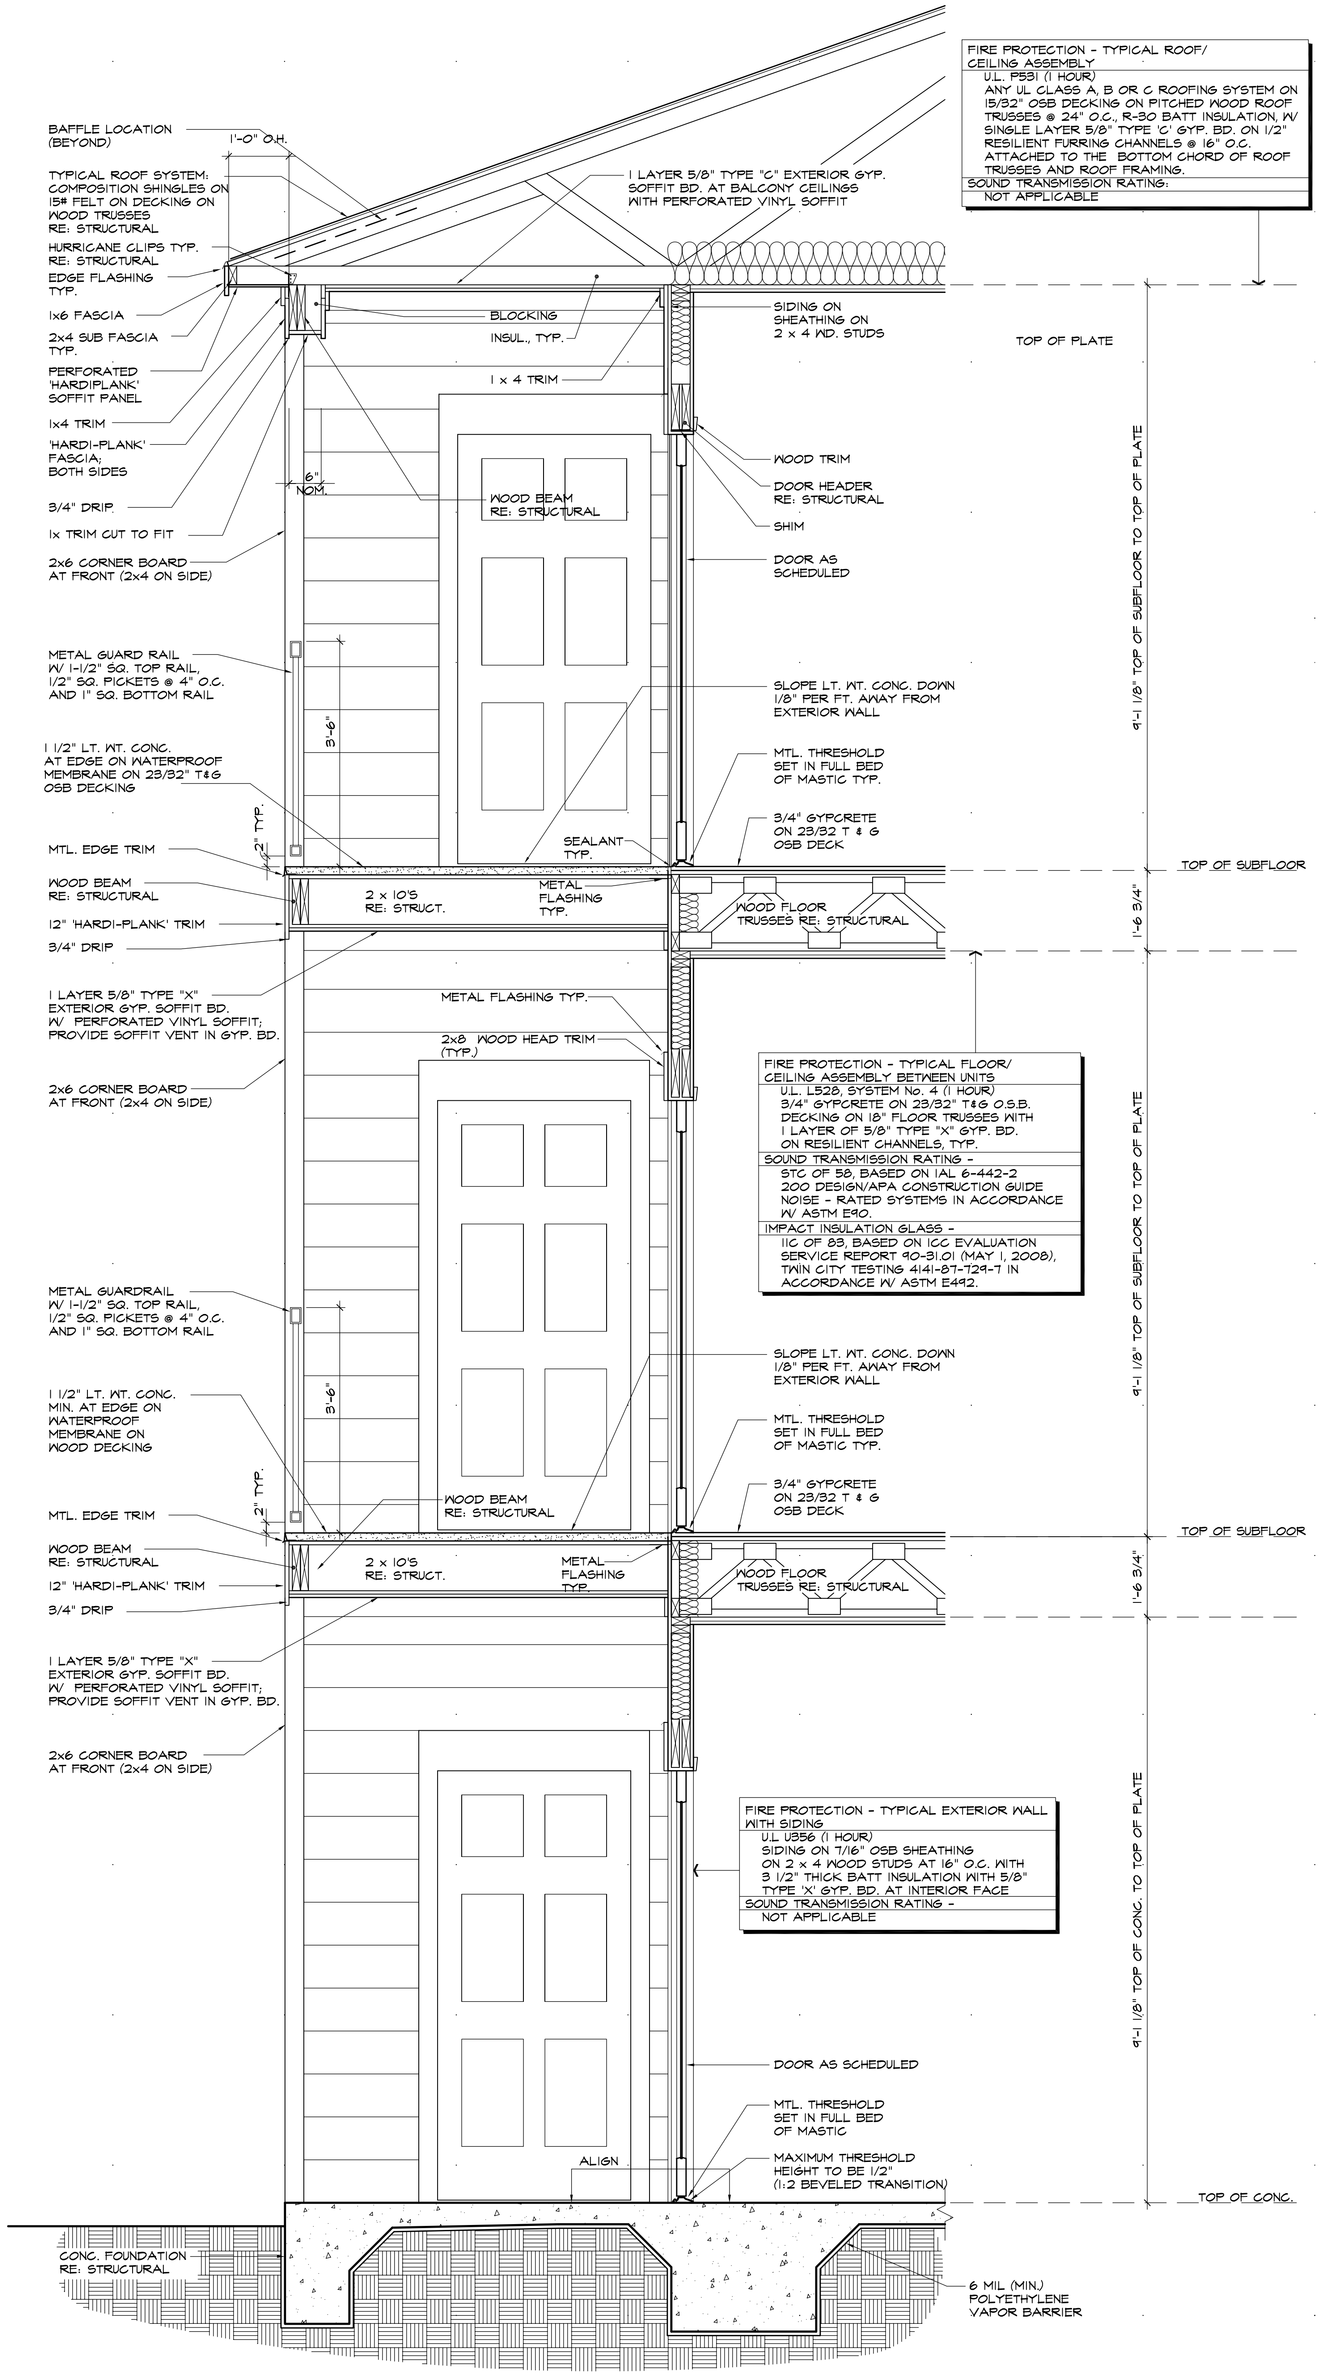

1 FALSE WINDOW ELEV.
SCALE: 1/2"=1'=0" MS-001

2 WALL SECTION - BREEZEWAY
SCALE: 3/4"=1'-0" WS-002B

3 TYPICAL WALL SECTION - BALCONY
SCALE: 3/4"=1'-0" WS-002B

STEPHEN G. HILL ARCHITECT
454 BROOKRIDGE CIRCLE
CORDOVA, TN 38018
901-578-3400 FAX 901-578-3450
steve@sgharchitect.com

SEAL

CROSSWINDS

HAMMOND, LA

GENERAL NOTES:

1. AT ALL FIRST LEVEL BEARING WALLS, PROVIDE DOUBLE 2 x 4 STUDS @ 16" O.C. (OR DOUBLE 2 x 6 STUDS WHERE INDICATED ON PLANS.)

PROGRESS SET
NOT FOR CONSTRUCTION

REVISIONS

DO NOT SCALE DRAWINGS.
FOLLOW GIVEN DIMENSIONS ONLY. IF NOT SHOWN, VERIFY CORRECT DIMENSIONS WITH ARCHITECT. CONTRACTOR IS RESPONSIBLE FOR CHECKING ALL DIMENSIONS AND VERIFYING CONDITIONS AT JOBSITE. NOTIFY ARCHITECT IMMEDIATELY OF CONFLICTS BETWEEN GIVEN DIMENSIONS AND CONDITIONS AT JOBSITE.

WALL SECTIONS

DRAWN CS
CHECKED SGH

DATE 10-26-09
PROJECT 08112.13
SHEET A402

© 2009 STEPHEN G. HILL ARCHITECT
THIS DOCUMENT CONSTITUTES ORIGINAL AND UNPUBLISHED WORK OF THE ARCHITECT AND SHALL NOT BE REPRODUCED OR USED BY OTHERS WITHOUT WRITTEN CONSENT OF THE ARCHITECT.