DOOR SCHEDULE

MK	SIZE	TYPE	DOOR MATERIAL	FRAME MATERIAL	FRAME TYPE	FR	REMARKS
101A	2'-0"x7'-0"	A	WOOD	METAL	F1	NR	
200A	2-3'-0"x7'-0"	B	WOOD	METAL	F2	NR	
201A	2'-0"x7'-0"	A	WOOD	METAL	F1	NR	
201B	2'-0"x7'-0"	A	WOOD	METAL	F1	NR	
202A	2'-0"x7'-0"	A	WOOD	METAL	F1	NR	
203A	3'-0"x7'-0"	A	WOOD	METAL	F1	NR	
203B	2'-0"x7'-0"	A	WOOD	METAL	F1	NR	
203C	3'-0"x7'-0"	A	WOOD	METAL	F1	NR	
206A	3'-0"x7'-0"	A	WOOD	METAL	F1	NR	
208A	3'-0"x7'-0"	A	WOOD	METAL	F1	NR	
210A	3'-0"x7'-0"	A	WOOD	METAL	F1	NR	
212A	3'-0"x7'-0"	A	WOOD	METAL	F1	NR	

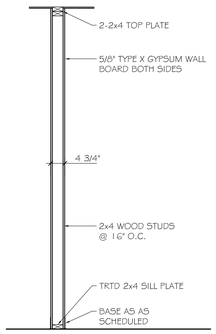

P14 - 1 HOUR FIRE-RATED UL# U314

2 FIRE-RATED PARTITION TYPE
SCALE: 1/2" = 1'-0"

GENERAL NOTES:

1. INSULATION AND INSULATION ASSEMBLIES SHALL MEET THE REQUIREMENTS OF SECTION 719.
   A. CONCEALED INSULATION SHALL HAVE A FLAME SPREAD OF 0-25 AND SMOKE DEVELOPED INDEX OF 0-450. EXCEPT THAT IN COMBUSTIBLE (WOOD FRAME) CONSTRUCTION.
   B. FACING SHALL COMPLY WITH IBC 2006.
2. PROVIDE 5' WIDE (MIN.) LANDINGS, LEVEL WITH FINISHED FLOOR, OUTSIDE EXTERIOR DOORS, SEE SITE PAVING PLAN. THRESHOLDS SHALL BE NOT MORE THAN 1/2" IN HEIGHT AND SHALL BE BEVELED IF MORE THAT 1/4".
3. DIMENSIONS ARE TO CENTERLINE, FACE OF CMU, CENTER OF COLUMNS, OR FACE OF RIGID FRAME.
4. CONTRACTOR TO VERIFY ALL SITE CONDITIONS, BUILDING LOCATIONS, AND DIMENSIONS PRIOR TO CONSTRUCTION.
5. MATERIALS SHALL BE NEW AND U.L. LISTED.
6. NO WORK SHALL BE CONCEALED UNTIL APPROVED BY LOCAL INSPECTORS.
7. CONSTRUCTION SHALL COMPLY WITH ALL PARISH, STATE, AND LOCAL CODES.
8. CONTRACTOR TO GUARANTEE WORK FOR ONE YEAR.
9. CONTRACTOR SHALL FURNISH WATER AND POWER FROM EXISTING SOURCES.
10. EXTERIOR CAULKING SHALL BE DOW CORNING 790 SILICONE, INSTALL IN ACCORDANCE WITH MANUFACTURER RECCOMENDATION WITH ARCH/OWNER TO SELECT COLOR. INTERIOR CAULKING TO BE EQUAL TO DAP PAINTABLE LATEX WITH SILICONE.
11. PAINT GRADE TO SHALL BE SHERWIN WILLIAMS OR EQUIVALENT. ALL WORK TO RECEIVE 3 COATS. COLOR SELECTION BY OWNER.
12. PROVIDE CLEANUP ON A REGULAR BASIS. NO TRASH STORED IN BUILDING.
13. ALL INSULATION SHALL HAVE A CLASS "A" (0-25) FLAME SPREAD IN COMPLIANCE WITH APPLICABLE CODE.
14. PROVIDE GALVANIZED METAL PAN WITH DRAIN AT WATER HEATER LOCATION.
15. FLOORING SHALL BE NON-SLIP.
16. INTERIOR LOCKS ON DOORS IN MEANS OF EGRESS SHALL NOT REQUIRE THE USE OF A KEY, SPECIAL KNOWLEDGE, OR SPECIAL DEVICE TO OPEN IN THE DIRECTION OF EGRESS. ALL DOORS SHALL HAVE LEVER TYPE HANDLES.
17. INTERIOR WALLS AND CEILINGS SHALL HAVE A FLAME SPREAD OF 0-200 AND A SMOKE DEVELOPMENT RATING OF 0-450.
18. ALL WORK SHALL COMPLY WITH THE LATEST EDITION OF ALL LOCAL, STATE, AND NATIONAL CODES COVERING THE TYPE OF WORK BEING PERFORMED.
19. PROVIDE PORTABLE FIRE EXTINGUISHERS IN ACCORDANCE WITH NFPA 101. SEE APPENDIX "E" OF NFPA 101 FOR DISTRIBUTION OF EXTINGUISHERS.
20. ALL FIRE WALLS SHALL EXTEND TIGHT TO ROOF SHEATHING, AND BE SEALED WITH AN APPROVED FIRE CAULK.
21. ALL ELECTRICAL, MECHANICAL, AND PLUMBING MATERIALS PENETRATING FIRE WALLS SHALL BE FIRE CAULKED. (PENETRATIONS THROUGH RATED CONSTRUCTION SHALL BE SEALED WITH A MATERIAL CAPABLE OF PREVENTING THE PASSAGE OF FLAMES AND HOT GASES WHEN TESTED IN ACCORDANCE WITH ASTM-E814.)

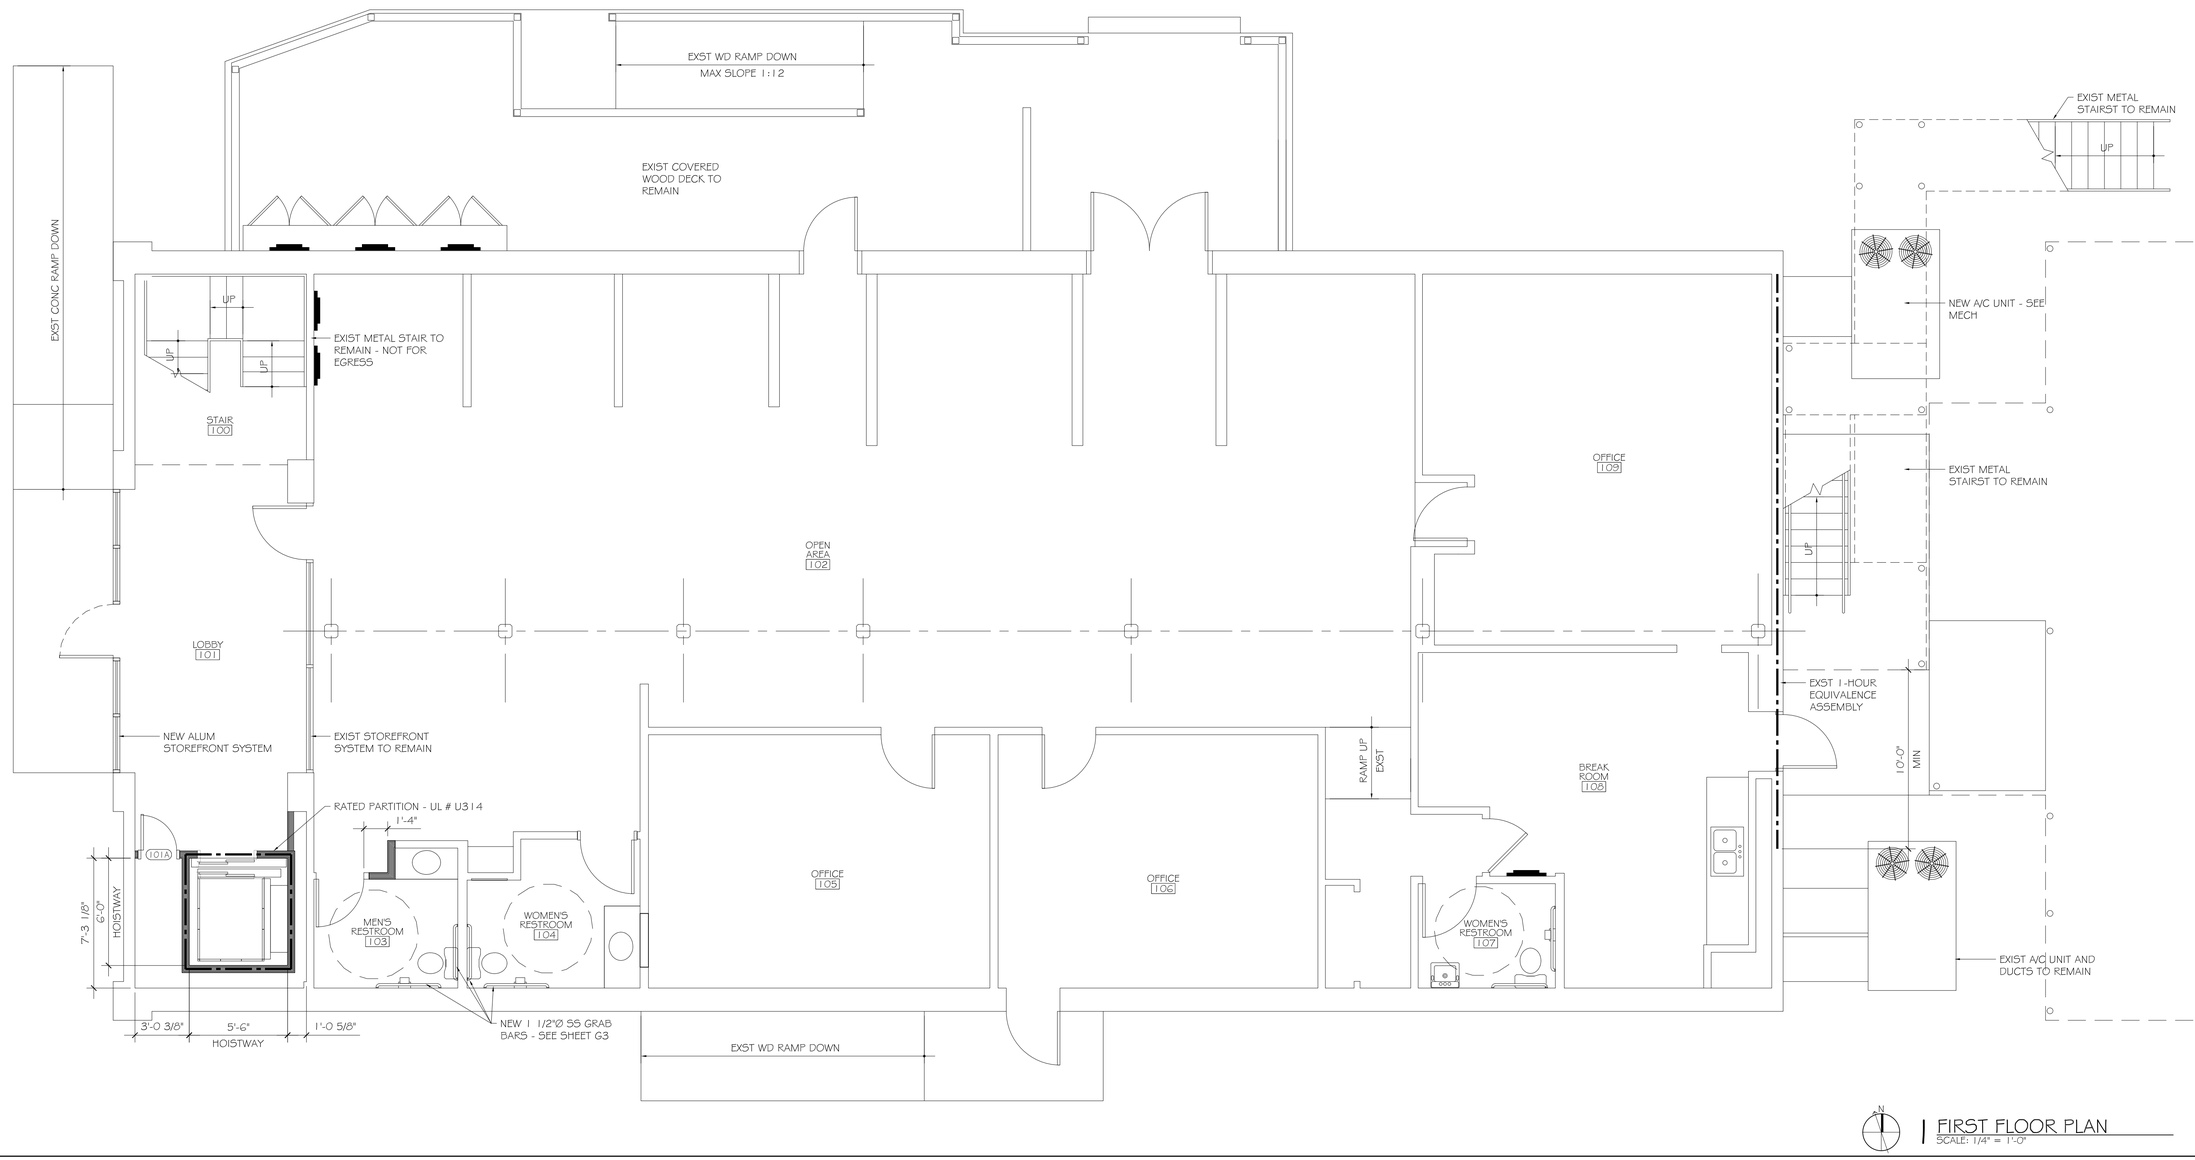

1 FIRST FLOOR PLAN
SCALE: 1/4" = 1'-0"

DAMMON ENGINEERING, INC.
Architects & Engineers
dammoneng@aol.com
dammoneng.com
PHONE: 985-649-5532
FAX: 985-641-5950
CHIEF ENGINEER: EMMETT DAMMON, P.E.
CHIEF ARCHITECT: KEVIN NINCHEN, NCARB
1544 JOSEPH TALLY TRAIL
SLIDELL, LA 70458

The above drawings and specifications, designs and arrangements shown thereon and developed thereby are and shall remain the property of Dammon Engineering, Inc. and are not to be used in whole or part for any work by any contractor or others, on any other projects or additions to this project, without the written permission of Dammon Engineering, Inc. Visual contact with these drawings or specifications shall constitute conclusive evidence of acceptance of these restrictions.

NEW OFFICES FOR:
EAST ST. TAMMANY CHAMBER
1808 FRONT STREET
SLIDELL, LA

JOB No:	2184
DRAWN BY:	JL
DATE:	10-14-2013
CHECKED BY:	KJK

#	DESCRIPTION	DATE
REVISIONS		

FLOOR PLAN & DOOR SCHEDULE

SHEET No: 7 of 17

A1