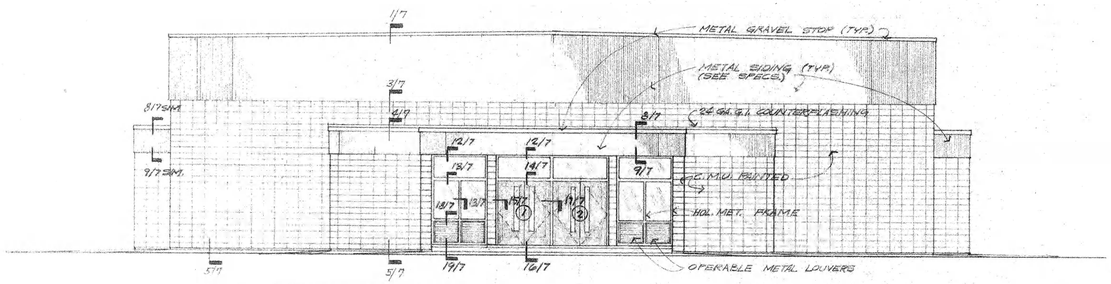

SOUTH ELEVATION
SCALE: 1/8"=1'-0"

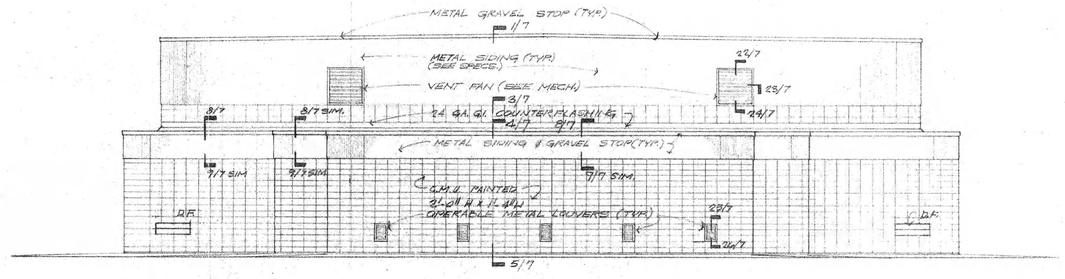

NORTH ELEVATION
SCALE: 1/8"=1'-0"

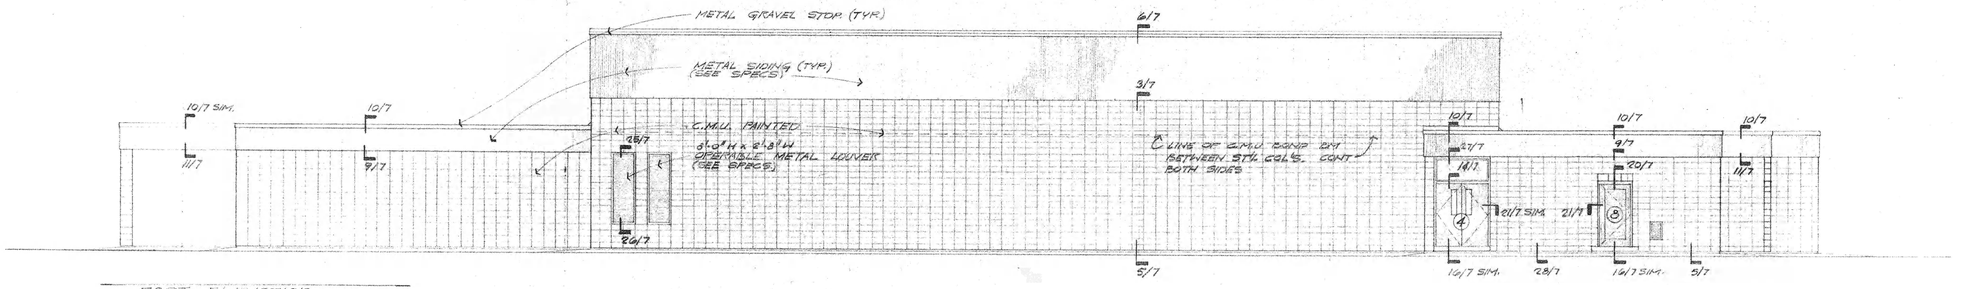

EAST ELEVATION
SCALE: 1/8"=1'-0"

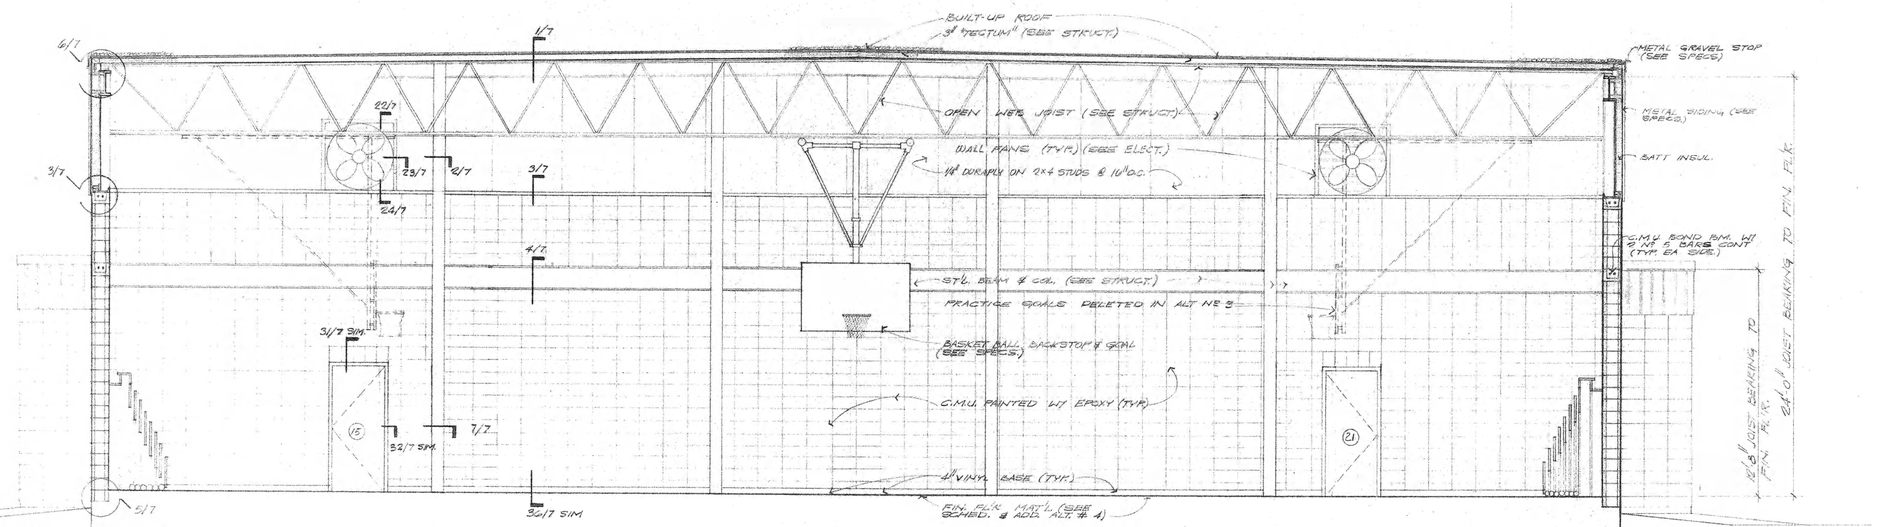

A/5 SECTION B GYMNASIUM
SCALE: 1/4"=1'-0"

project no. 5108
drawn PHB
checked SMH
date 2-9-78
revised

SEAL OF REGISTERED ARCHITECT — STATE OF LOUISIANA — SAM HAMILTON NO. 942

HAMILTON, MEYER and ASSOCIATES, INC.
ARCHITECT — and — ENGINEER

GYMNASIUM EXTERIOR ELEVATIONS & SECTION

ADDITIONS TO BOYET JUNIOR HIGH SCHOOL
SLIDELL, LOUISIANA
ST. TAMMANY PARISH SCHOOL BOARD, OWNER

sheet no. 5 of 7 sheets