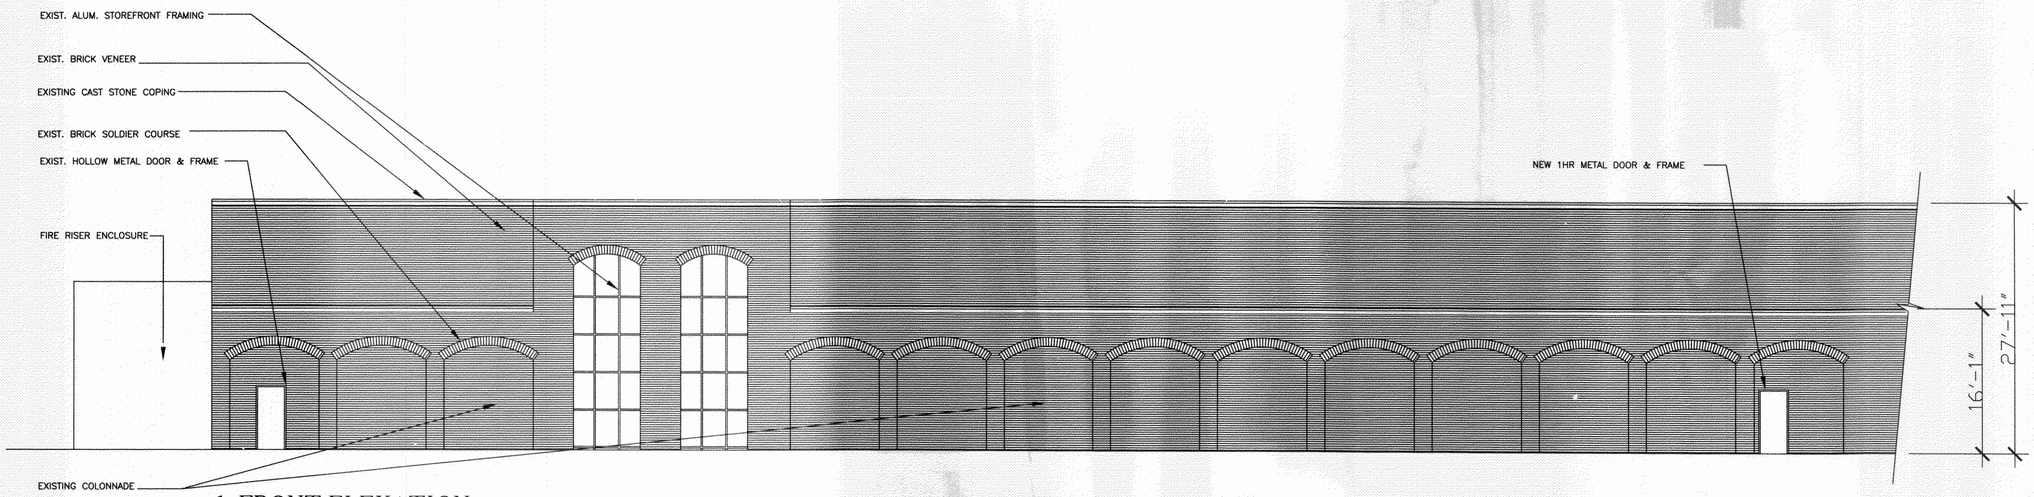

1 FRONT ELEVATION

SCALE 1/8"=1'-0"

ROOM FINISH SCHEDULE

	FLOOR														BASE								WALLS										CEILING							CLG. HT.	REMARK NOTES
	VCT	SEALED CONCRETE	CERAMIC TILE	STAINED SEALED CONCRETE WITH SCORING	CARPET										VINYL BASE	QUARRY TILE BASE	CERAMIC TILE BASE	NONE					CMU - SEMI GLOSS PAINT	5/8" GYP. BOARD-PAINT	EXTERIOR STUCCO	CERAMIC TILE							ACOUSTICAL CEILING TILE	NONE-OPEN TO STRUCTURE							ACCESSORY SCHEDULE
FINISH NUMBER	1	2	3	4	5	6	7	8	9	10	11	12	13	14	15	16	17	18	19	20	21	22	23	24	25	26	27	28	29	30	31	32	33	34	35	36	37	38	39
ROOM NAME	ROOM#																																						
FIRST FLOOR																																							
FOYER	100	○												○								○									○							10'-0"	
COFFEE SHOP	101			○										○								○									○							10'-0"	
MEN TOILET	102			○												○								○							○							9'-0"	
WOMEN TOILET	103			○												○								○							○							9'-0"	
WOMEN TOILET	104			○												○								○							○							9'-0"	
MEN TOILET	105			○												○								○							○							9'-0"	
CLASS	106	○												○								○									○							10'-0"	
CLASS	107	○												○								○									○							10'-0"	
CLASS	108	○												○								○									○							10'-0"	
CLASS	109	○												○								○									○							10'-0"	
CLASS	110	○												○								○									○							10'-0"	
CLASS	111	○												○								○									○							10'-0"	
NURSERY	112					○								○								○									○							10'-0"	
WORSHIP CENTER	113					○								○								○									○							17'-0"	
YOUTH WORSHIP	114					○								○								○										○							OPEN TO STRUCT.	
CHILDREN'S WORSHIP	115					○								○								○									○							9'-0"	
CORRIDOR	116	○												○								○									○							9'-0"	
JANITOR	117		○											○								○									○							9'-0"	
CLASS	118	○												○								○									○							9'-0"	
CLASS	119	○												○								○									○							9'-0"	
CLASS	120	○												○								○									○							9'-0"	
CLASS	121	○												○								○									○							9'-0"	
CLASS	122	○												○								○									○							9'-0"	
CLASS	123	○												○								○									○							9'-0"	
CLASS	124	○												○								○									○							9'-0"	
CLASS	125	○												○								○									○							9'-0"	
WELCOME CENTER	126	○												○								○									○							10'-0"	
OFFICE	127	○												○								○									○							8'-0"	
JANITOR	128			○																																			
CLASS	129	○												○								○									○							9'-0"	
CLASS	130	○												○								○									○							9'-0"	
TOILET	131			○												○								○							○							9'-0"	
PLATFORM	132					○								○								○									○							9'-0"	
BACKSTAGE	133	○												○								○									○							10'-0"	
VESTIBULE	134	○												○								○									○							9'-0"	
VESTIBULE	135	○												○								○									○							9'-0"	
VESTIBULE	136	○												○								○									○							10'-0"	
TOILET	137			○												○								○							○							10'-0"	
CORRIDOR	138	○												○								○									○							8'-0"	
NOT USED	139																																						
STORAGE	140	○												○								○									○							9'-0"	
STORAGE	141	○												○								○									○							9'-0"	
MEZZANINE																																							
HALL	200	○												○								○									○							8'-0"	
EXIST. OFFICE	201	○												○								○									○							8'-0"	
EXIST. OFFICE	202	○												○								○									○							8'-0"	
EXIST. OFFICE	203	○												○								○									○							8'-0"	
STOR.	204	○												○								○									○							8'-0"	

DOOR AND FRAME SCHEDULE

OPENING NUMBER	DOOR: PAIR	DOOR: INT. OR EXT. GRADE	DOOR: DOOR ELEV.	DOOR: MATERIAL	DOOR: TYPE	DOOR: FINISH	DOOR: NOMINAL SIZE: WIDTH	DOOR: NOMINAL SIZE: HEIGHT	DOOR: NOMINAL SIZE: THK.	DOOR: UNDERCUT	DOOR: LOUVER TYPE	U.L. RATED DOOR & FRAME: MINUTE	GLAZING*: THK.	GLAZING*: TINT	GLAZING*: TYPE	FRAME: FRAME ELEV.	FRAME: MATERIAL	FRAME: FINISH	DETAILS: HEAD	DETAILS: JAMB	DETAILS: SILL	HARDWARE/NOTES
100A	PR.	EXT.	SF	ALUM.	S.F.	ANOD	3'-0"	7'-0"	1 3/4"				1/4"	BRNZ	TEMP.	SF	ALUM	ALUM				PUSH/PULL, CYLINDER, CLOSERS, STOPS
100B	PR.	EXT.	SF	ALUM.	S.F.	ANOD	3'-0"	7'-0"	1 3/4"				1/4"	BRNZ	TEMP.	I	EXISTING DOOR AND FRAME					
101A	PR.	INT.	F	SC WD	HM	PAINT	3'-0"	7'-0"	1 3/4"							I	EXISTING DOOR AND FRAME					
101B		EXT.	F	STEEL	HM	PAINT	3'-0"	7'-0"	1 3/4"							I	EXISTING DOOR AND FRAME					
102		INT.	F	STEEL	HM	PAINT	3'-0"	7'-0"	1 3/4"							I	EXISTING DOOR AND FRAME					
103		INT.	F	STEEL	HM	PAINT	3'-0"	7'-0"	1 3/4"							I	EXISTING DOOR AND FRAME					
104		INT.	F	STEEL	HM	PAINT	3'-0"	7'-0"	1 3/4"							I	EXISTING DOOR AND FRAME					
105		INT.	F	STEEL	HM	PAINT	3'-0"	7'-0"	1 3/4"							I	EXISTING DOOR AND FRAME					
106		INT.	F	SC WD	HM	PAINT	3'-0"	7'-0"	1 3/4"							I	EXISTING DOOR AND FRAME					
107		INT.	F	SC WD	HM	PAINT	3'-0"	7'-0"	1 3/4"							I	EXISTING DOOR AND FRAME					
108		INT.	F	SC WD	HM	PAINT	3'-0"	7'-0"	1 3/4"							I	EXISTING DOOR AND FRAME					
109		INT.	F	SC WD	HM	PAINT	3'-0"	7'-0"	1 3/4"							I	EXISTING DOOR AND FRAME					
110		INT.	F	SC WD	HM	PAINT	3'-0"	7'-0"	1 3/4"							I	EXISTING DOOR AND FRAME					
111		INT.	F	SC WD	HM	PAINT	3'-0"	7'-0"	1 3/4"							I	EXISTING DOOR AND FRAME					
112		INT.	F	SC WD	HM	PAINT	3'-0"	7'-0"	1 3/4"							I	EXISTING DOOR AND FRAME					
113A		INT.	F	STEEL	HM	PAINT	3'-0"	7'-0"	1 3/4"							1	HM	PT	4/A3	4/A3		LATCHSET, WALLSTOP, BUTTS
113B	PR.	EXT.	F	STEEL	HM	PAINT	3'-0"	7'-0"	1 3/4"							I	EXISTING DOOR AND FRAME					PUSH/PULL ON DOOR-NO LOCKSET
113C	PR.	EXT.	F	STEEL	HM	PAINT	3'-0"	7'-0"	1 3/4"							2	HM	PT	1/A3	2/A3	3/A3	PANIC DEVICE, BUTTS, CLOSERS, FLOOR STOP, W'STRIP, T'HOLD
113D		EXT.	F	STEEL	HM	PAINT	3'-0"	7'-0"	1 3/4"							2	HM	PT	1/A3	2/A3	3/A3	
114	PR.	INT.	F	SC WD	HM	PAINT	3'-0"	7'-0"	1 3/4"							I	EXISTING DOOR AND FRAME					
115A		INT.	F	SC WD	HM	PAINT	3'-0"	7'-0"	1 3/4"							2	HM	PT	4/A3	4/A3		PANIC DEV, WALLSTOP, BUTTS, CLOSER
115B	PR.	INT.	F	SC WD	HM	PAINT	3'-0"	7'-0"	1 3/4"			60				2	HM	PT	4/A3	4/A3		
115C		INT.	F	SC WD	HM	PAINT	3'-0"	7'-0"	1 3/4"							I	HM	PT	4/A3	4/A3		PANIC
116A		INT.	SF	ALUM	HM	PAINT	3'-0"	7'-0"	1 3/4"							1	HM	PT	4/A3	4/A3		PANIC DEV, WALLSTOP,BUTTS CLOSER
116B		INT.	F	STEEL	HM	PAINT	3'-0"	7'-0"	1 3/4"							1	EXISTING DOOR AND FRAME					BUTTS, PUSH/PULL, CLOSER, WALLSTOP
117A	PR.	INT.	F	SC WD	HM	PAINT	3'-0"	7'-0"	1 3/4"							I	EXISTING DOOR AND FRAME					
117B	PR.	INT.	F	SC WD	HM	PAINT	3'-0"	7'-0"	1 3/4"							I	EXISTING DOOR AND FRAME					MOUNT PANIC DEVICE ON EXIST. DOOR
118A	PR.	INT.	F	SC WD	HM	PAINT	3'-0"	7'-0"	1 3/4"							I	EXISTING DOOR AND FRAME					MOUNT PANIC DEVICE ON EXIST. DOOR
118B	PR.	INT.	F	STEEL	HM	PAINT	3'-0"	7'-0"	1 3/4"							2	HM	PT	4/A3	4/A3		PANIC DEVICE, CLOSER, WALLSTOP, BUTTS
118C		INT.	F	SC WD	HM	PAINT	3'-0"	7'-0"	1 3/4"							I	EXISTING DOOR AND FRAME					
119		INT.	F	SC WD	HM	PAINT	3'-0"	7'-0"	1 3/4"							1	HM	PT	4/A3	4/A3		
120		INT.	F	SC WD	HM	PAINT	3'-0"	7'-0"	1 3/4"							1	HM	PT	4/A3	4/A3		367234
121		INT.	F	SC WD	HM	PAINT	3'-0"	7'-0"	1 3/4"							1	HM	PT	4/A3	4/A3		LATCHSET, WALLSTOP, BUTTS
122		INT.	F	SC WD	HM	PAINT	3'-0"	7'-0"	1 3/4"							1	HM	PT	4/A3	4/A3		REVIEWED FOR STATE FIRE MARSHAL AS PER REVIEW LETTER BY: LAWRENCE J. CELAURO, ARCHITECT, CBO
123		INT.	F	SC WD	HM	PAINT	3'-0"	7'-0"	1 3/4"							1	HM	PT	4/A3	4/A3		
124		INT.	F	SC WD	HM	PAINT	3'-0"	7'-0"	1 3/4"													
125		INT.	F	SC WD	HM	PAINT	3'-0"	7'-0"	1 3/4"													
126		INT.	F	SC WD	HM	PAINT	3'-0"	7'-0"	1 3/4"							I	EXISTING DOOR AND FRAME					
126B		NOT USED		SC WD	HM	PAINT	3'-0"	7'-0"	1 3/4"							1	HM	PT	4/A3	4/A3		LATCHSET, WALLSTOP, BUTTS
127		INT.	F	STEEL	HM	PAINT	3'-0"	7'-0"	1 3/4"							I	EXISTING DOOR AND FRAME					
128		INT.	F	STEEL	HM	PAINT	3'-0"	7'-0"	1 3/4"							I	EXISTING DOOR AND FRAME					
129		INT.	F	SC WD	HM	PAINT	3'-0"	7'-0"	1 3/4"							1	HM	PT	4/A3	4/A3		LATCHSET, WALLSTOP, BUTTS
130		INT.	F	SC WD	HM	PAINT	3'-0"	7'-0"	1 3/4"							1	HM	PT	4/A3	4/A3		LATCHSET, WALLSTOP, BUTTS
131		INT.	F	STEEL	HM	PAINT	3'-0"	7'-0"	1 3/4"							I	EXISTING DOOR AND FRAME					
132		NOT USED																				
133A		INT.	F	SC WD	HM	PAINT	3'-0"	7'-0"	1 3/4"							1	HM	PT	4/A3	4/A3		
133B		INT.	F	SC WD	HM	PAINT	3'-0"	7'-0"	1 3/4"							1	HM	PT	4/A3	4/A3		LATCHSET, WALLSTOP, BUTTS
134		INT.	F	SC WD	HM	PAINT	3'-0"	7'-0"	1 3/4"							3	HM	PT	4/A3	4/A3		
135		INT.	F	SC WD	HM	PAINT	3'-0"	7'-0"	1 3/4"							3	HM	PT	4/A3	4/A3		
136A	PR.	INT.	F	SC WD	HM	PAINT	3'-0"	7'-0"	1 3/4"							2	HM	PT	4/A3	4/A3		LATCHSET, WALLSTOP, BUTTS, ASTRAGAL, FLUSH BOLTS
136B	PR.	INT.	F	SC WD	HM	PAINT	3'-0"	7'-0"	1 3/4"							2	HM	PT	4/A3	4/A3		
138		EXT.	F	STEEL	HM	PAINT	3'-0"	7'-0"	1 3/4"			60				1	HM	PT	1/A3	2/A3	3/A3	PANIC DEVICES, SS BUTTS, THRESHOLD, CLOSER, FLOOR STOP, WEATHERSTRIP'G
139		NOT USED																				
140		INT.	F	SC WD	HM	PAINT	3'-0"	7'-0"	1 3/4"							1	HM	PT	4/A3	4/A3		LATCHSET, WALLSTOP, BUTTS
141		INT.	F	SC WD	HM	PAINT	3'-0"	7'-0"	1 3/4"							1	HM	PT	4/A3	4/A3		LATCHSET, WALLSTOP, BUTTS
200		INT.	F	STEEL	HM	PAINT	3'-0"	7'-0"	1 3/4"							I	EXISTING DOOR AND FRAME					
201		INT.	F	STEEL	HM	PAINT	3'-0"	7'-0"	1 3/4"							I	EXISTING DOOR AND FRAME					
202		INT.	F	STEEL	HM	PAINT	3'-0"	7'-0"	1 3/4"							I	EXISTING DOOR AND FRAME					
203		INT.	F	STEEL	HM	PAINT	3'-0"	7'-0"	1 3/4"							I	EXISTING DOOR AND FRAME					
204		INT.	F	STEEL	HM	PAINT	3'-0"	7'-0"	1 3/4"							I	EXISTING DOOR AND FRAME					
301	PR.	EXT.	F	STEEL	HM	PAINT	3'-0"	7'-0"	1 3/4"			45				2	HM	PT	1/A3	2/A3	3/A3	

GENERAL NOTES:

NOTE: ALL EXTERIOR GRADE HOLLOW METAL FRAMES AND DOORS SHALL BE G-90 GALVANIZED AND SHOP PRIMED. ALL EXTERIOR HOLLOW METAL DOORS SHALL HAVE CORES FILLED WITH INSULATION.

NOTE: ALL EXTERIOR DOORS AND FRAMES SHALL BE WEATHERSTRIPPED AND SHALL HAVE THRESHOLD AND BE ADA ACCESSIBLE, MAXIMUM HEIGHT 1/2".

NOTE: PROVIDE SILENCERS AT ALL DOOR FRAMES; EXCEPT, OMIT SILENCERS AT WEATHERSTRIPPED DOORS.

NOTE: PROVIDE AND INSTALL DOOR STOPS AT ALL DOORS; TYPE AS REQUIRED.

NOTE: DOOR LOCKSETS SHALL BE EQUAL TO SCHLAGE
CLOSERS SHALL BE EQUAL TO LCN
STOPS SHALL BE EQUAL TO GLYNN-JOHNSON
WEATHERSTRIP AND THRESHOLDS EQUAL TO PEMKO
BUTTS SHALL BE EQUAL TO HAGER
PANIC DEVICES SHALL BE EQUAL TO SCHLAGE

DAMMON
ENGINEERING, INC.

CHIEF ENGINEER
EMMETT
DAMMON, P.E.

CHIEF ARCHITECT
ROBERT
WILTSE

1095 FLORIDA AVENUE
SLIDELL, LA. 70458
OFFICE: 985-649-5832
FAX: 985-641-5950

WEBSITE:
WWW.DAMMONENGINEERING.COM

EMAIL:
DAMMONENG@BELLSOUTH.NET

ARCHITECTURE

ENGINEERING

STUDIES

PLANNING

INVESTIGATION

EXPERT WITNESS

NORTHSHORE
CHURCH
KENSINGTON DR.
SLIDELL, LA

SCHEDULES

REV: #1 06-08-09

SCALE: AS NOTED

JOB#: 1988

DATE: 09-30-08

SHEET

A-2

OF