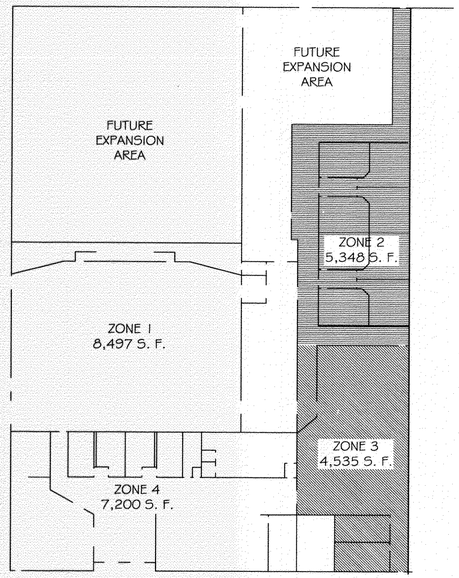

KEY PLAN
N. T. S.

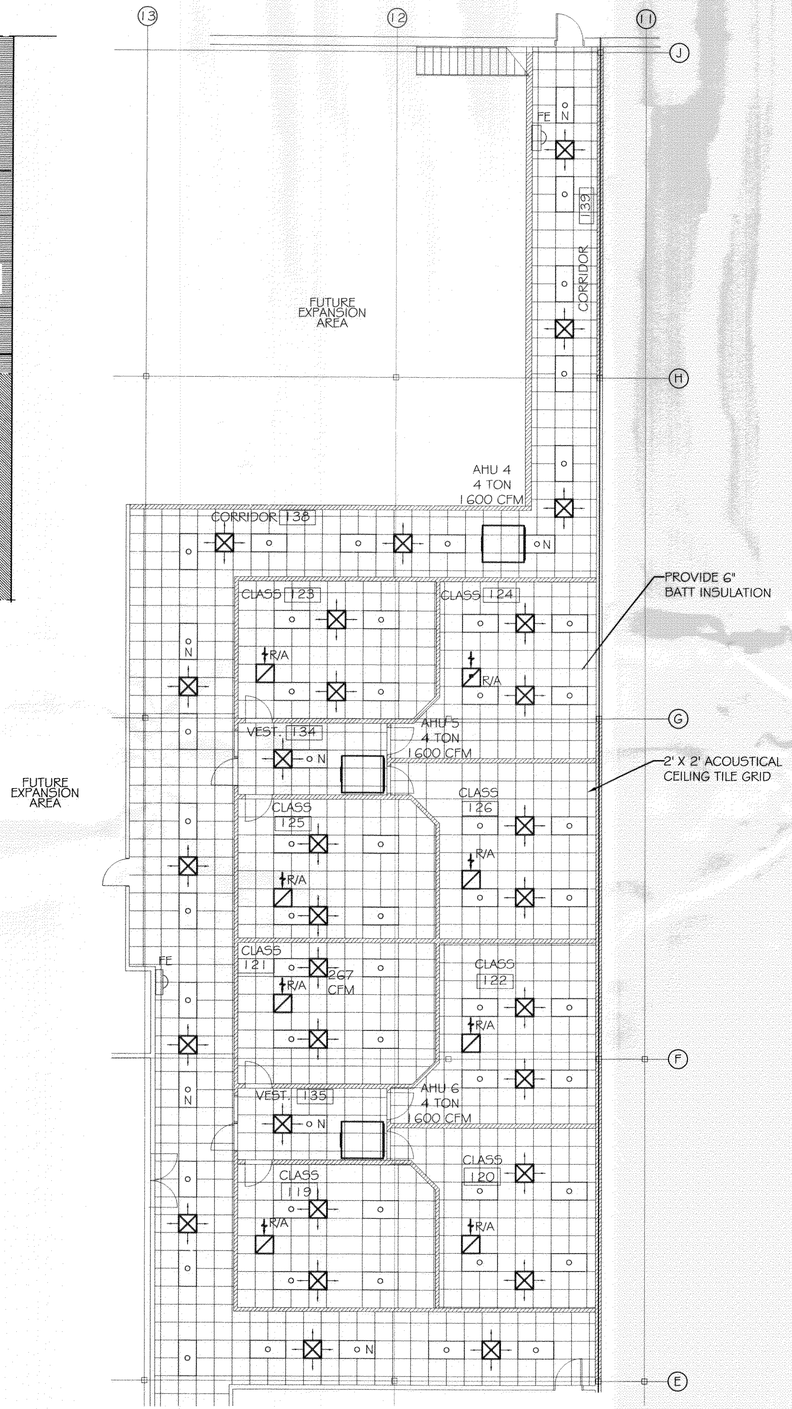

ZONE 2 REFLECTED CEILING PLAN
SCALE: 1/8"=1'-0"

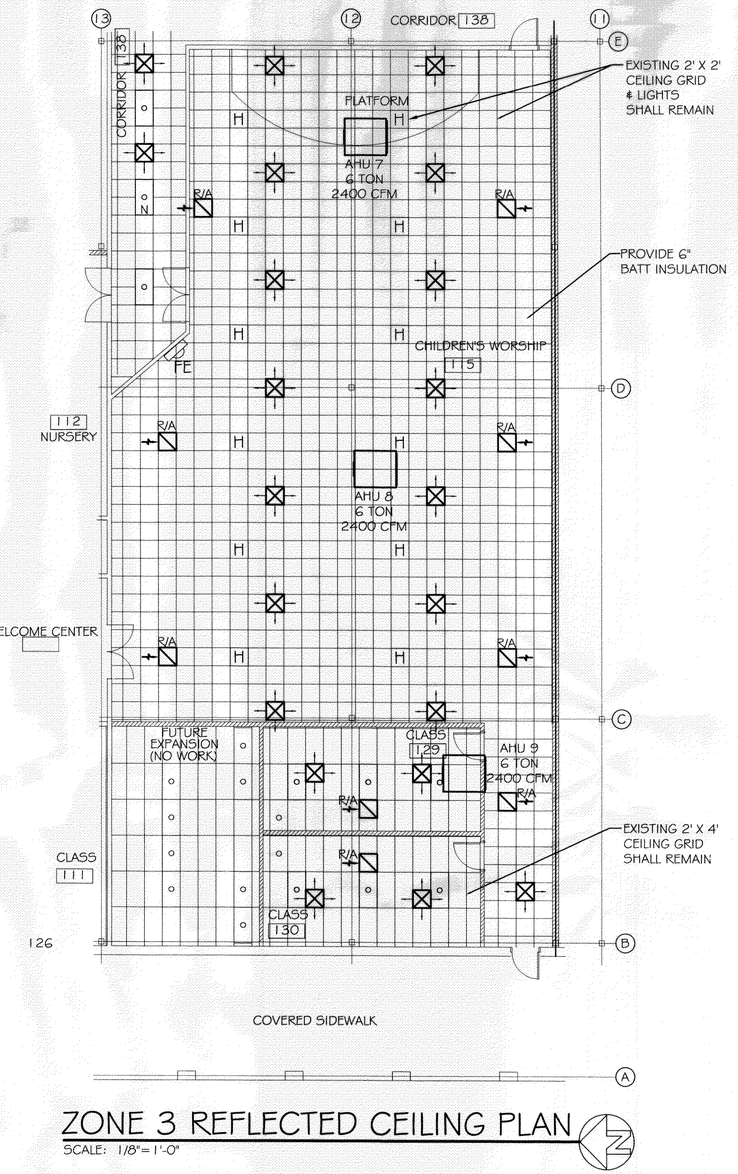

ZONE 3 REFLECTED CEILING PLAN
SCALE: 1/8"=1'-0"

LEGEND

- -EXISTING 2 X 4 FLUORESCENT FIXTURE
- -EXISTING 2 BULB FLUORESCENT FIXTURE
- -EXISTING 2 X 4 FLUORESCENT FIXTURE
- H -EXISTING HPS FIXTURE
- -EXISTING REFLECTED CEILING
- -NEW REFLECTED CEILING
- -24" X 24" SUPPLY AIR DUCT
- R/A -24" X 24" RETURN AIR DUCT
- N -24" X 48" 4 BULB FLUORESCENT FIXTURE (N= NIGHT LIGHT- ALWAYS ON)
- -CEILING MOUNTED FIXTURE
- -TRACK LIGHTING
- -EXTERIOR WALL SCONCE FIXTURE W/ 90 MIN. BATTERY BACKUP
- FE -FIRE EXTINGUISHER & CABINET- 10 LB. MULTI-USE

367234
REVIEWED FOR STATE FIRE MARSHAL AS PER REVIEW LETTER
BY: LAWRENCE J. DELAUNE, ARCHITECT, CBO

DAMMON
ENGINEERING, INC.

CHIEF ENGINEER
EMMETT
DAMMON, P.E.

CHIEF ARCHITECT
ROBERT
WILTSE

1095 FLORIDA AVENUE
SLIDELL, LA. 70458
OFFICE: 985-649-5832
FAX: 985-641-5950

WEBSITE:
WWW.DAMMONENGINEERING.COM

EMAIL:
DAMMONENG@BELLSOUTH.NET

ARCHITECTURE

ENGINEERING

STUDIES

PLANNING

INVESTIGATION

EXPERT WITNESS

NORTHSHORE CHURCH
KENSINGTON DR.
SLIDELL, LA

ZONES 2 & 3 REFLECTED CEILING PLAN

REV:03-23-09

SCALE: AS NOTED

JOB#: 1988

DATE: 09-30-08

SHEET
E-2
OF