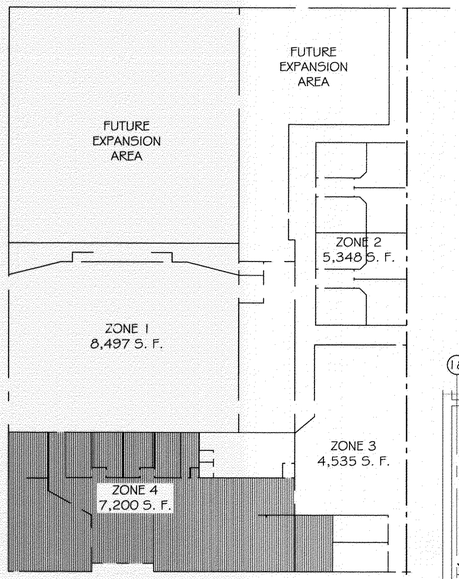

MECHANICAL KEY PLAN

N. T. S.

EXISTING A/C UNIT INFORMATION

MFR: TRANE
MODEL: DACBB222B
TYPE: 1691191A
SERNO: C85F11813
ELECT: 208V, 1Ø, 1/4 H.P. FAN

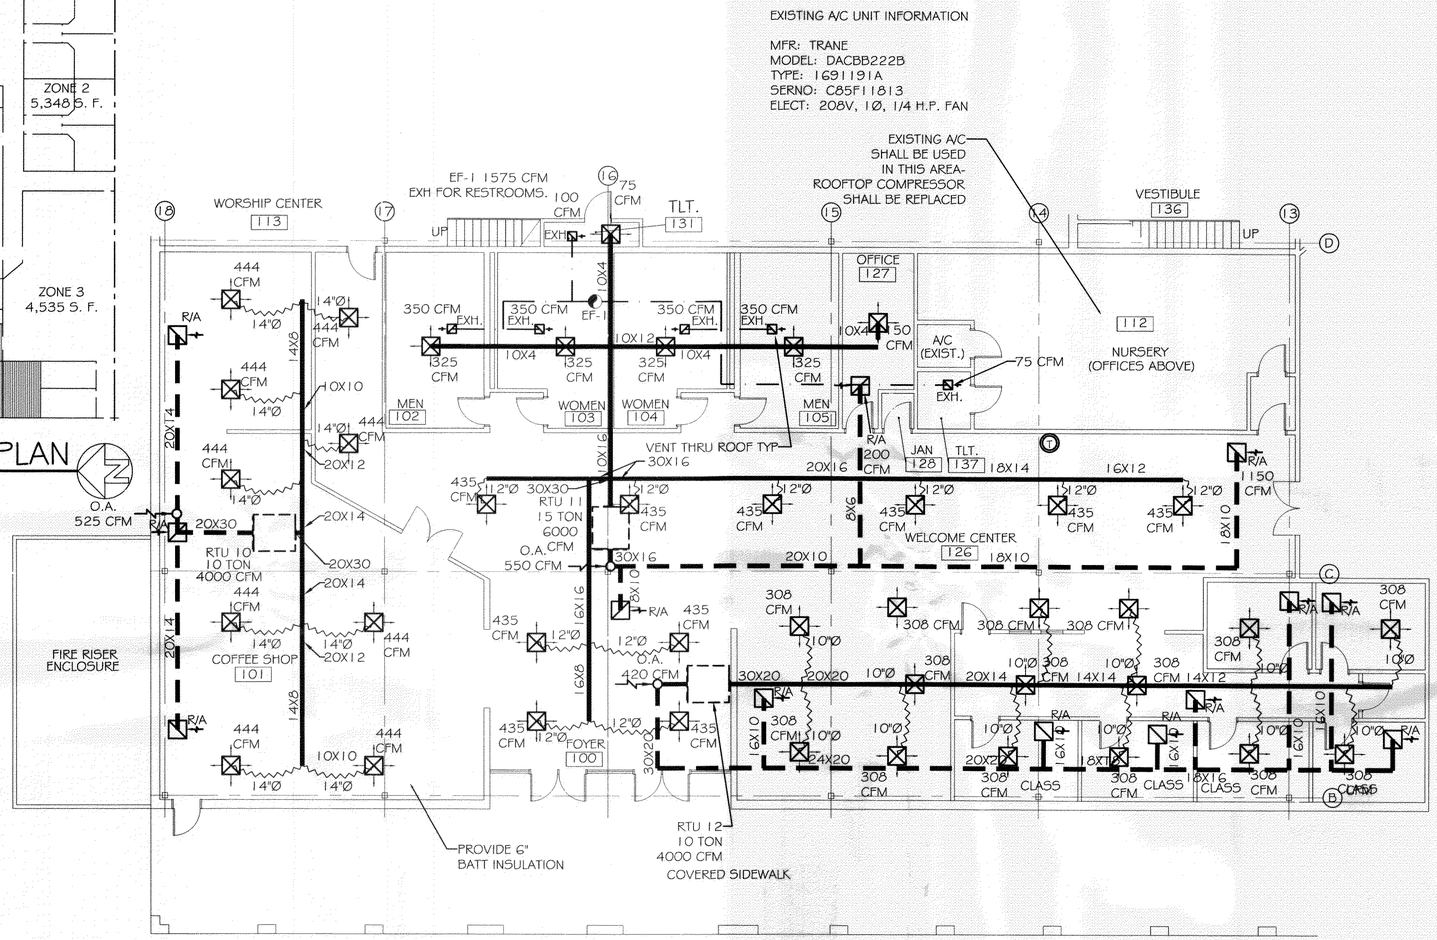

NOTE:
ALL HVAC EQUIPMENT SHOWN IS NEW. EXISTING HVAC EQUIPMENT SHALL BE REMOVED PRIOR TO CONSTRUCTION.

ZONE 4 MECHANICAL PLAN

SCALE: 1/8"=1'-0"

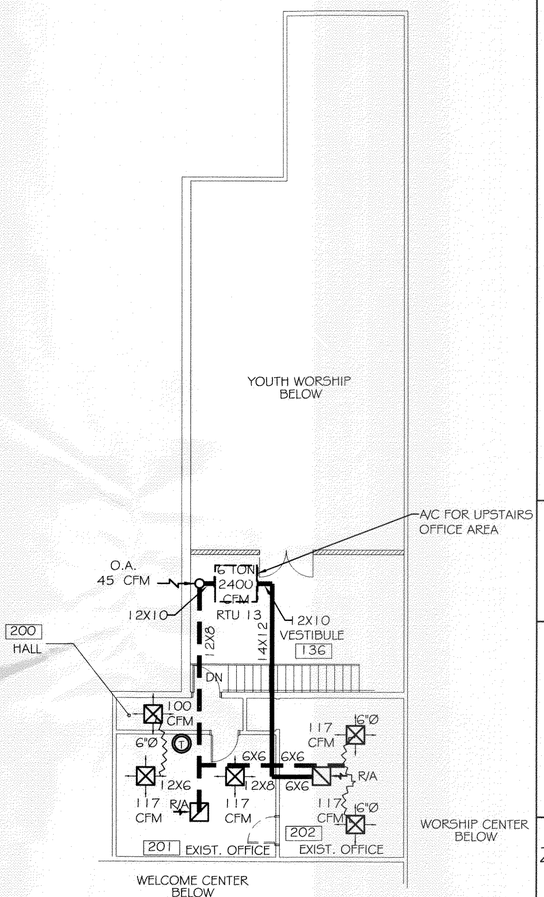

MEZZANINE OFFICES MECHANICAL PLAN

SCALE: 1/8" = 1'-0"

367234
REVIEWED FOR STATE FIRE MARSHAL AS PER REVIEW LETTER
LAWRENCE J. DELAUNE, ARCHITECT CBO

LEGEND

- -SUPPLY AIR DUCT
- -RETURN AIR DUCT
- -EXHAUST DUCT
- -ROUND FLEXIBLE DUCT
- -24 X 24 SUPPLY AIR GRILLE
- -24 X 24 RETURN AIR GRILLE
- -THERMOSTAT
- -VENT

DAMMON
ENGINEERING, INC.

CHIEF ENGINEER
EMMETT
DAMMON, P.E.

CHIEF ARCHITECT
ROBERT
WILTSE

1095 FLORIDA AVENUE
SLIDELL, LA. 70458
OFFICE: 985-649-5832
FAX: 985-641-5950

WEBSITE:
WWW.DAMMONENGINEERING.COM

EMAIL:
DAMMONENG@BELLSOUTH.NET

ARCHITECTURE

ENGINEERING

STUDIES

PLANNING

INVESTIGATION

EXPERT WITNESS

NORTHSHORE CHURCH
KENSINGTON DR.
SLIDELL, LA

ZONE 4, OFFICES MECHANICAL PLANS

REV: #1 06-08-09

SCALE: AS NOTED

JOB#: 1988

DATE: 09-30-08

SHEET

M-3

OF