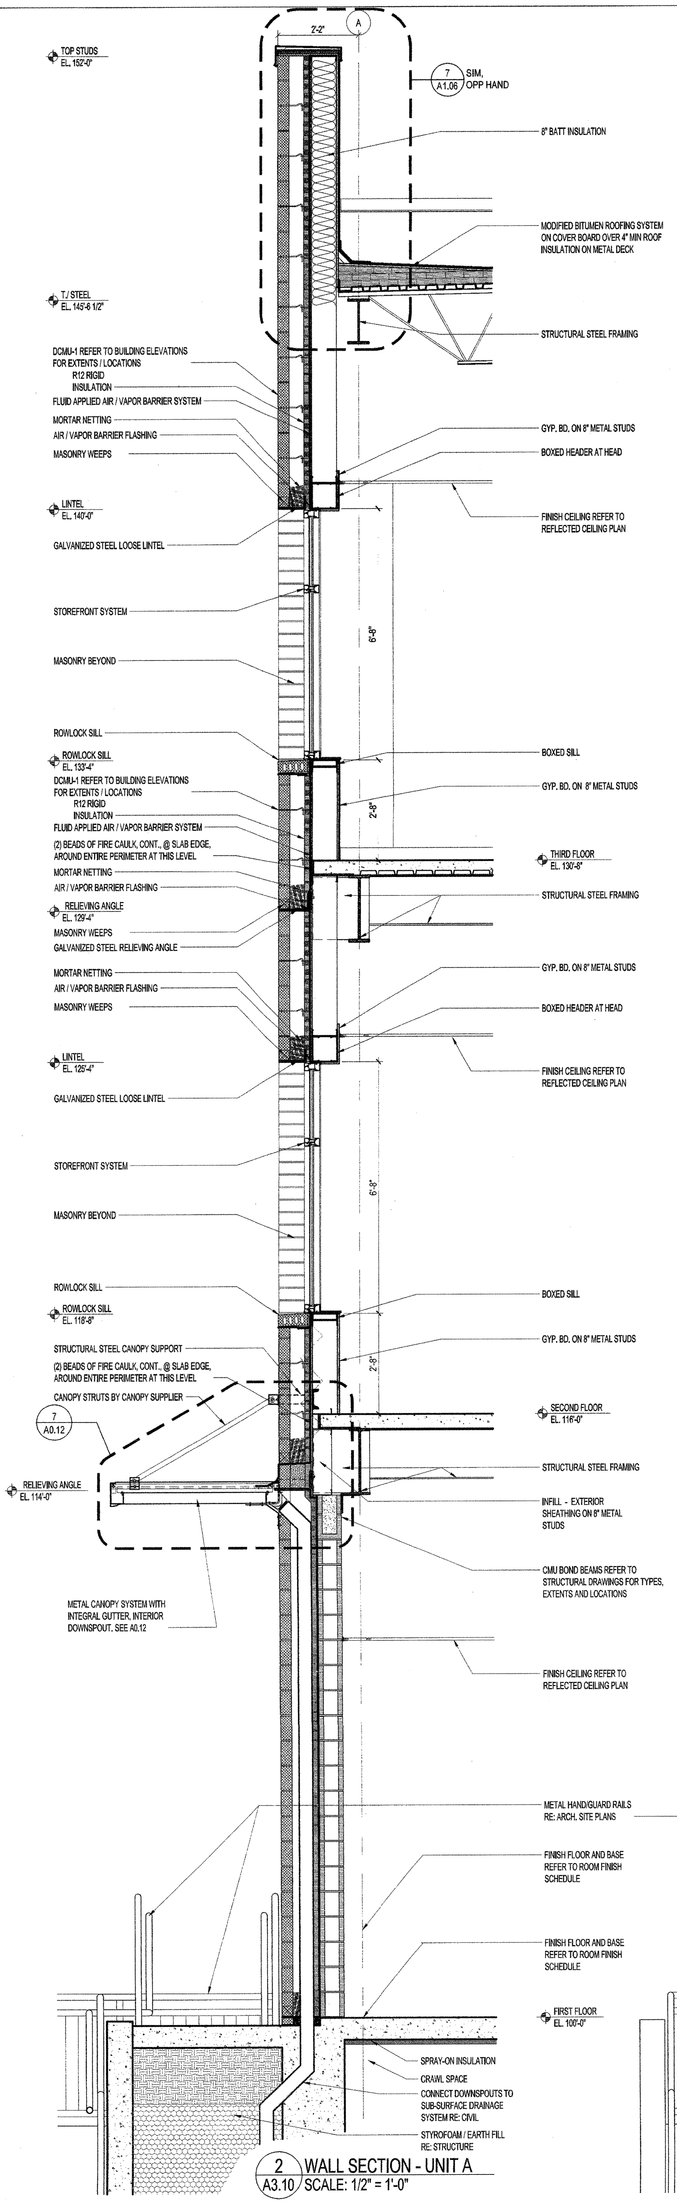

2 WALL SECTION - UNIT A
A3.10 SCALE: 1/2" = 1'-0"

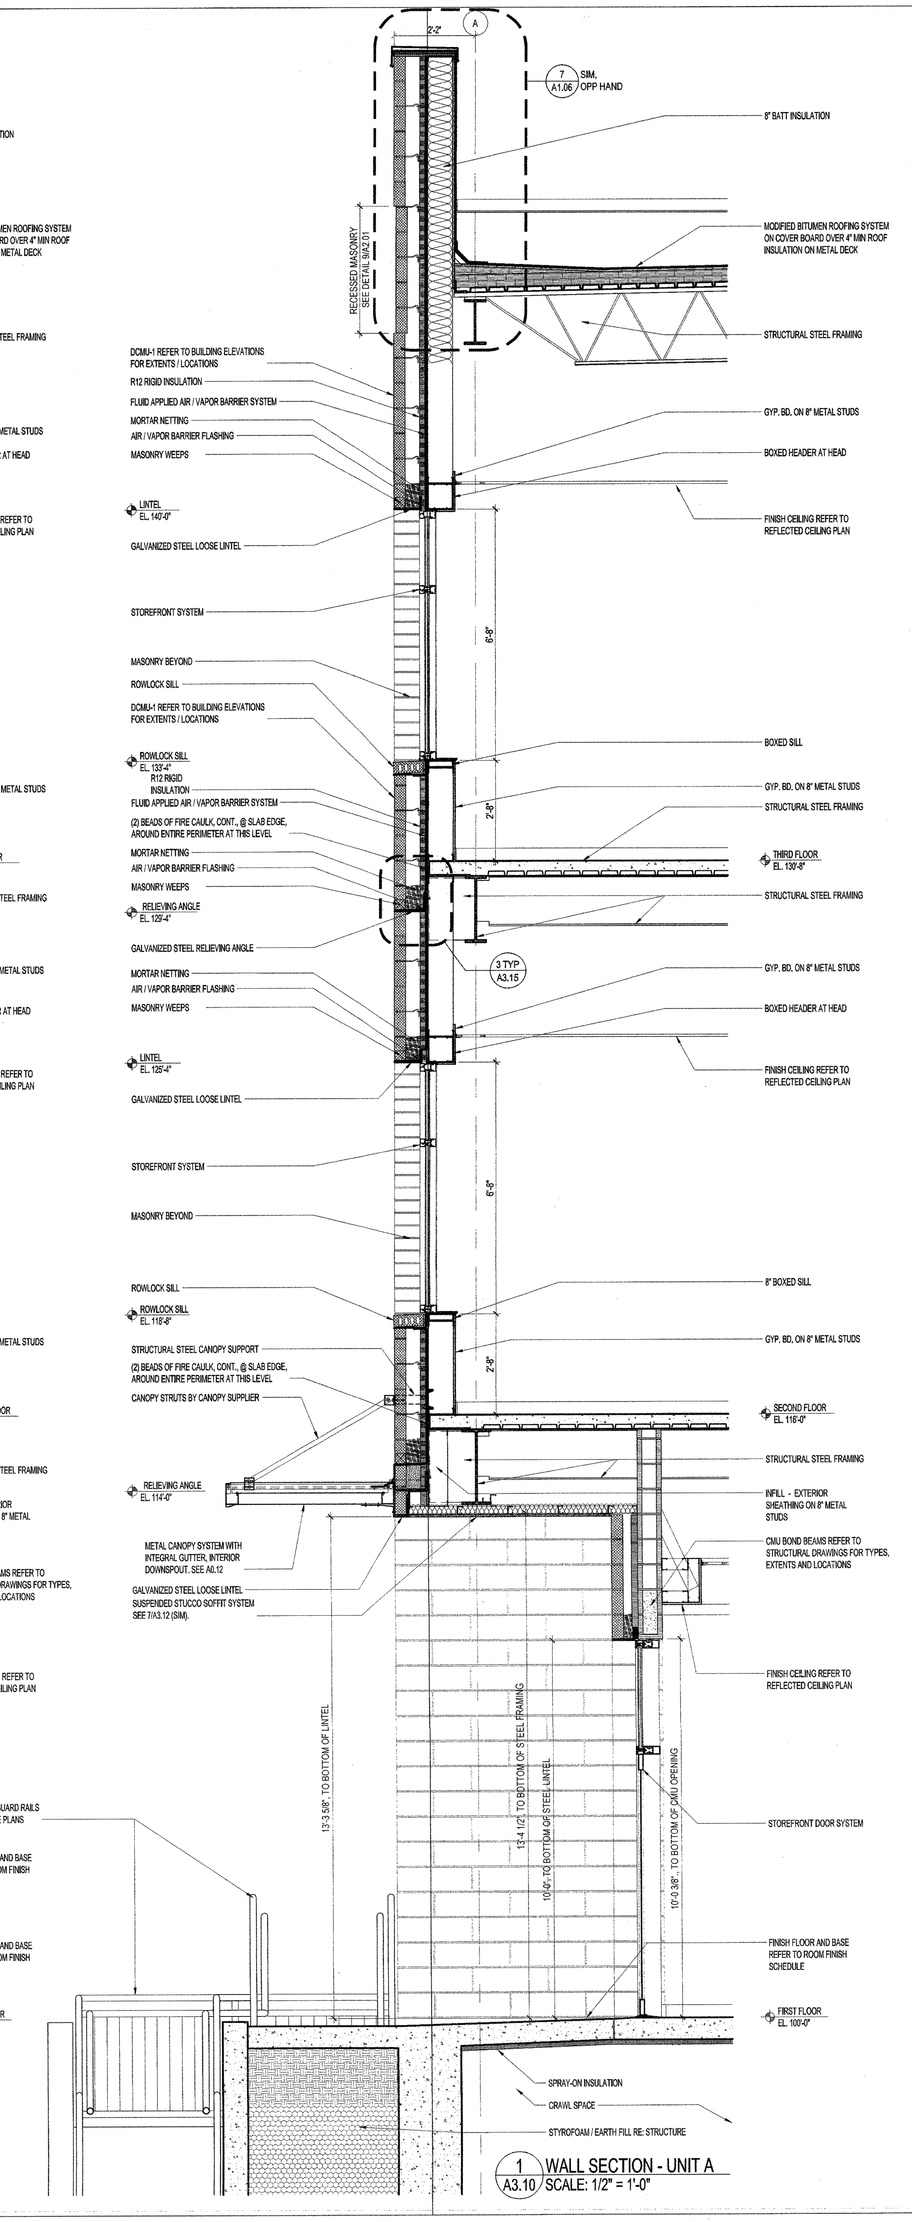

1 WALL SECTION - UNIT A
A3.10 SCALE: 1/2" = 1'-0"

SHEET: A3.10

TITLE: WALL SECTIONS UNITS A

11085

BID DOCUMENTS

DATE ISSUED: 7 DECEMBER, 2012
REVISED:
REVISED:
REVISED:
REVISED:
DRAWN BY: RPS
CHECKED BY:
PHASE: DGR: JPM

NEW 3 SECTION ELEMENTARY SCHOOL AT FISK-HOWARD SCHOOL

RECOVERY SCHOOL DISTRICT

211 S. LOPEZ STREET NEW ORLEANS, LOUISIANA 70119

ERNEST E. VERGES III REG. NO. 9998 LICENSED ARCHITECT STATE OF LOUISIANA

VergesRome Architects
FANNING-HOWEY A Joint Venture
320 N. Carrollton Avenue, Suite 100
New Orleans, Louisiana 70119
t. 504.488.7739 f. 504.488.7743

© copyright 2012