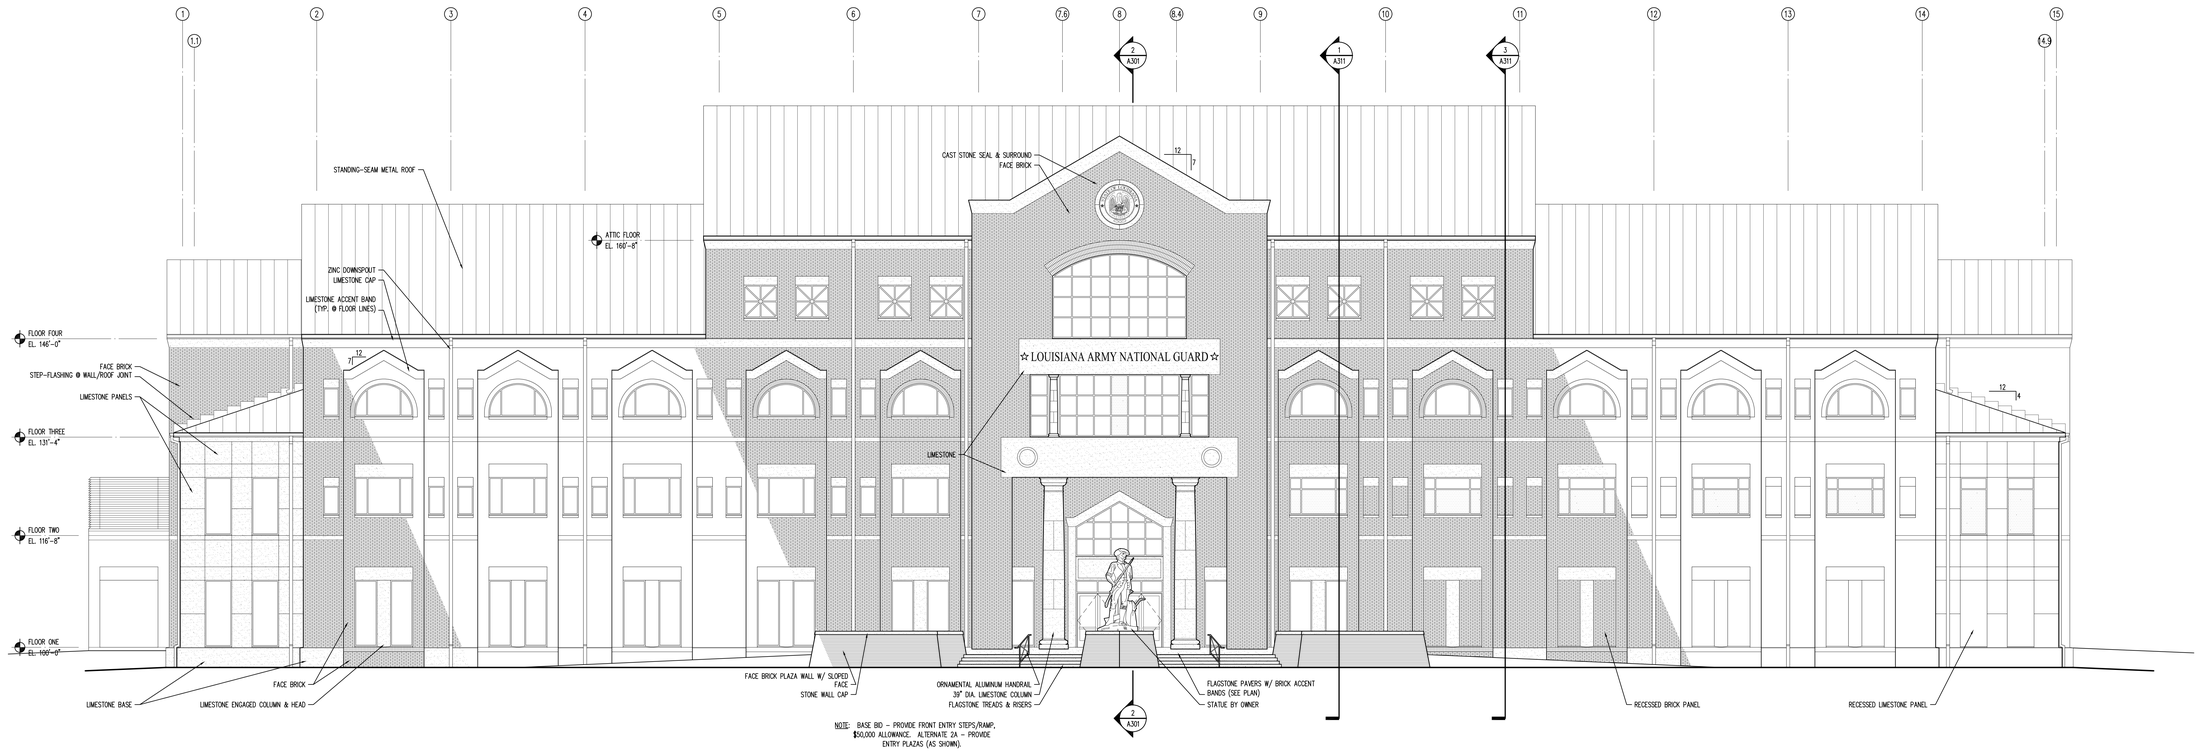

1 FRONT/S. CLAIBORNE AVE. ELEV. (NORTH)
1/8" = 1'-0"

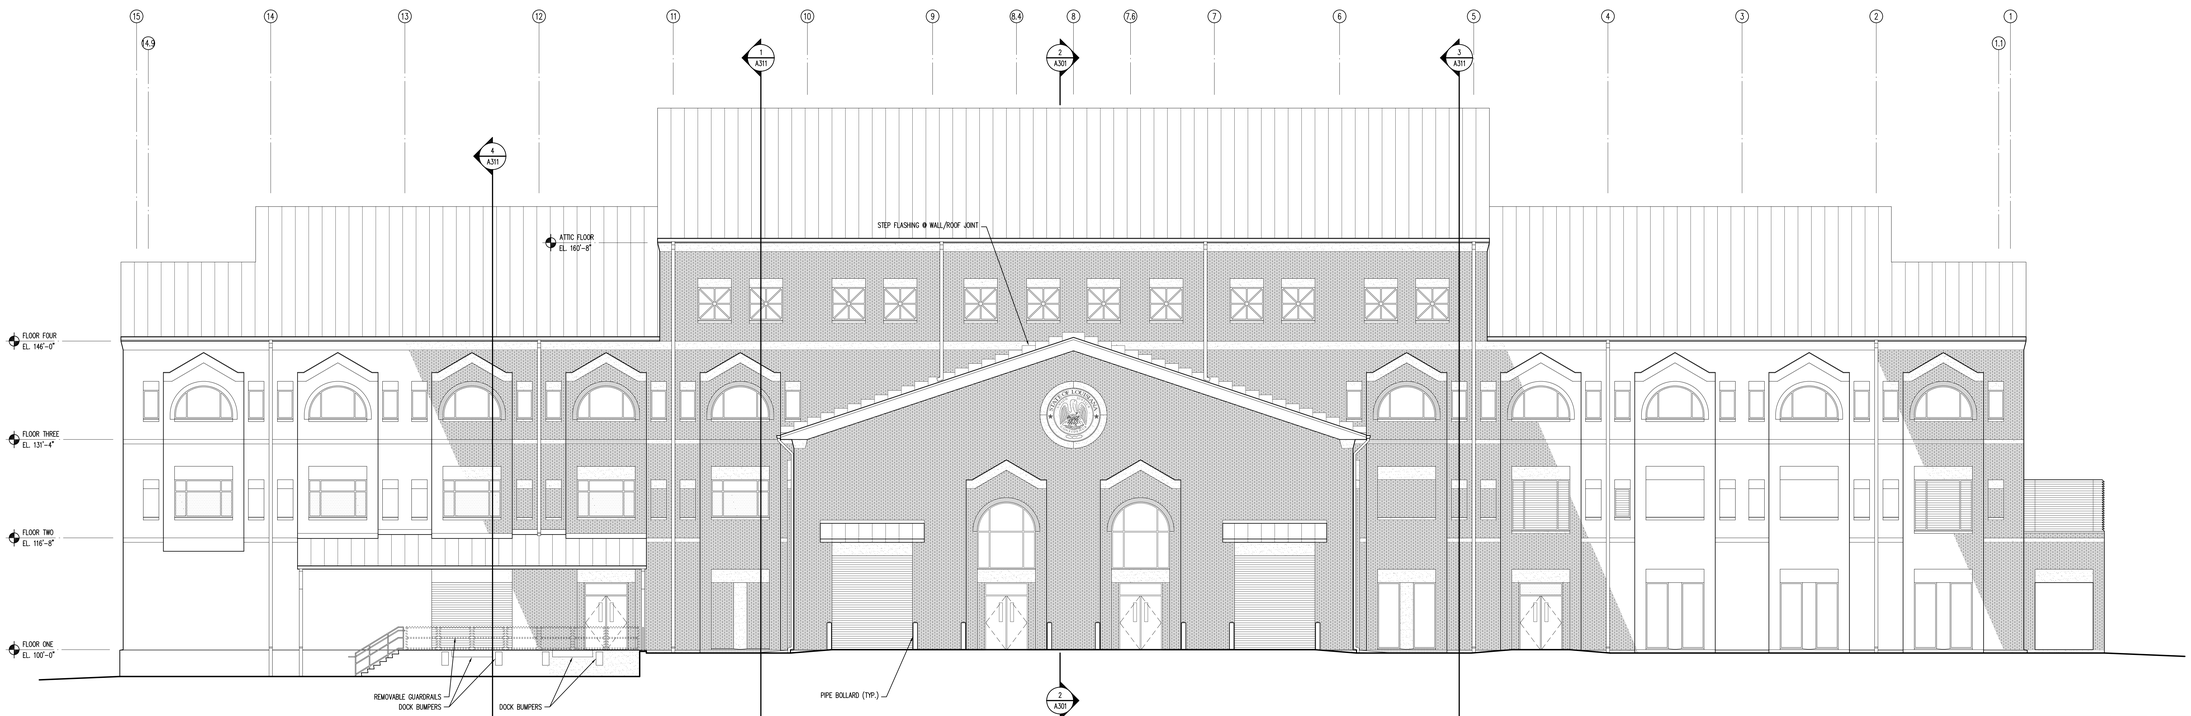

2 REAR ELEVATION (SOUTH)
1/8" = 1'-0"

These drawings are conceptual in nature and are not suitable for construction. It is the intent of these documents to clearly delineate the baseline minimum scale, scope and quality of the project. It is the responsibility of the design-builder that his proposal provides for a complete and functional facility responding to relative Army National Guard criteria, recognized industry standards and applicable building codes regardless of the content of these conceptual drawings. Further, it will be the responsibility of the successful design-builder and his architect of record to prepare complete construction documents responding to the fullest intent of the conceptual drawings and specifications.

BROADMOOR DESIGN GROUP
BROADMOOR DESIGN GROUP | DEAN B. DUPLANTIER, ARCHITECT
A PROFESSIONAL ARCHITECTURAL CORPORATION
2740 NORTH ARNOULT ROAD (504) 885-5401
METAIRIE, LOUISIANA 70002 FAX (504) 885-6065

Blitch Knevel ARCHITECTS
757 ST. CHARLES AVENUE (504) 524-4634
NEW ORLEANS, LOUISIANA 70130 FAX (504) 524-5128

LOUISIANA ARMY NATIONAL GUARD
141st FIELD ARTILLERY BATTALION READINESS CENTER
JACKSON BARRACKS NEW ORLEANS, LOUISIANA

MARK	DATE	DESCRIPTION
1	2/22/06	PROG. REVIEW #1
2	3/10/06	PROG. REVIEW #2
3	3/27/06	PROG. REVIEW #3
4	4/10/06	PROG. REVIEW #4
5	5/3/06	PRELIM. DESIGN

DRAWING ISSUED: 05/03/2006

NGB PROJECT NO.: 220027

PRELIMINARY DESIGN

DRAWING TITLE:
EXTERIOR ELEVATIONS

DRAWING NUMBER:
A201