FILE NAME: J:\--- CHURCHES\First Pentecostal Church, Sun Board\Current Drawings\A102 - Elevation Plan.dwg PLOT DATE & TIME: Monday, February 24, 2025 1:03:18 PM

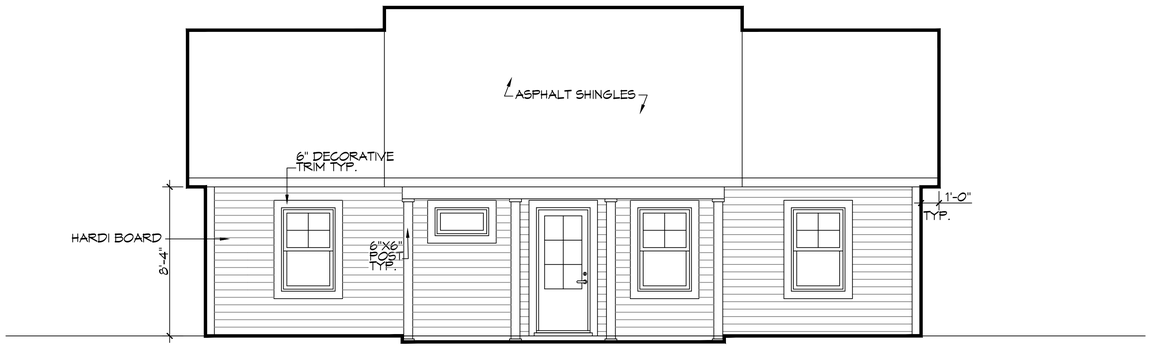

2 FRONT ELEVATION PLAN
SCALE: 1/4" = 1'-0"

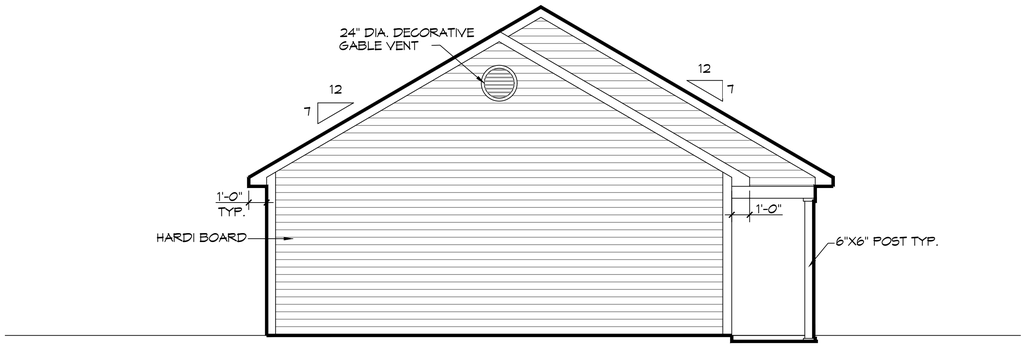

3 LEFT ELEVATION PLAN
SCALE: 1/4" = 1'-0"

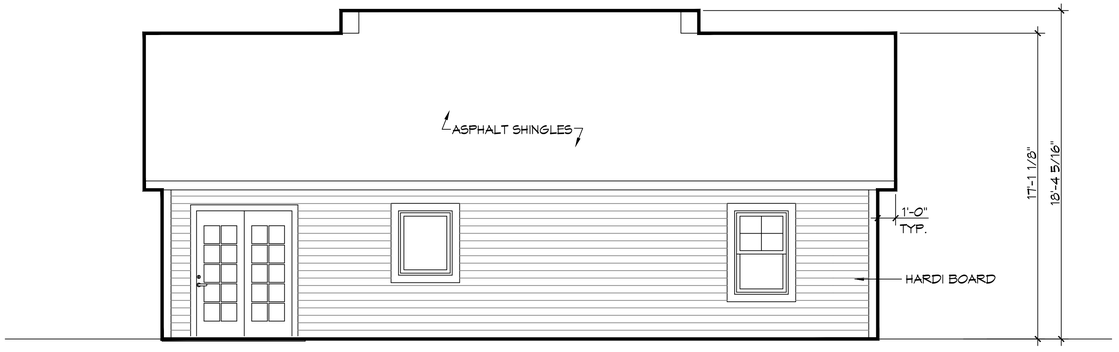

4 REAR ELEVATION PLAN
SCALE: 1/4" = 1'-0"

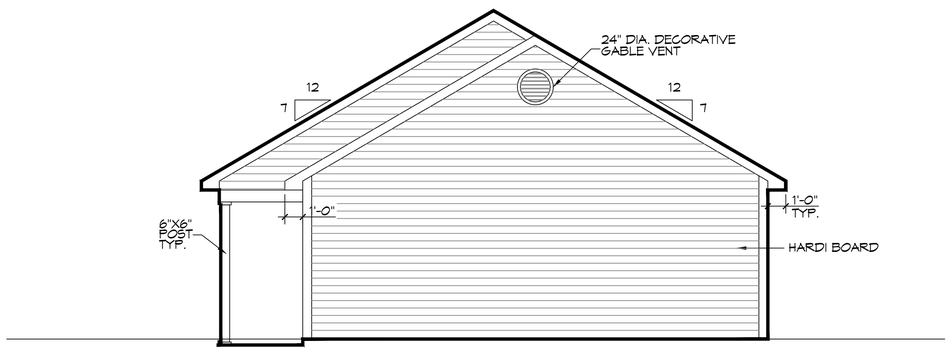

5 RIGHT ELEVATION PLAN
SCALE: 1/4" = 1'-0"

DAMMON ENGINEERING, INC.
LOUISIANA & MISSISSIPPI
www.dammonengineering.com
info@dammonengineering.com
Chief Engineer: Brian Mistich, PE
1544 Gause Blvd, Suite 201
Slidell, LA 70458
PH: 985.649.5832

REVISIONS

#	DESCRIPTION	DATE

SEAL:

FIRST PENTECOSTAL CHURCH
333 ROBERT BLVD
SLIDELL, LA 70458

DRAWN BY: SCA | CHECKED BY: CASD
JOB No:
DATE: 02-20-2025

All ideas, designs, arrangements and plans indicated or represented by this drawing are the property of Dammon Engineering, and were created and developed for use on the project for which they have been prepared and are not to be used in whole or part, for any other project, without the written permission of Dammon Engineering.

SHEET TITLE:
EXTERIOR ELEVATION PLAN

DRAWING NUMBER:
A102

SHEET No: 2 of 2