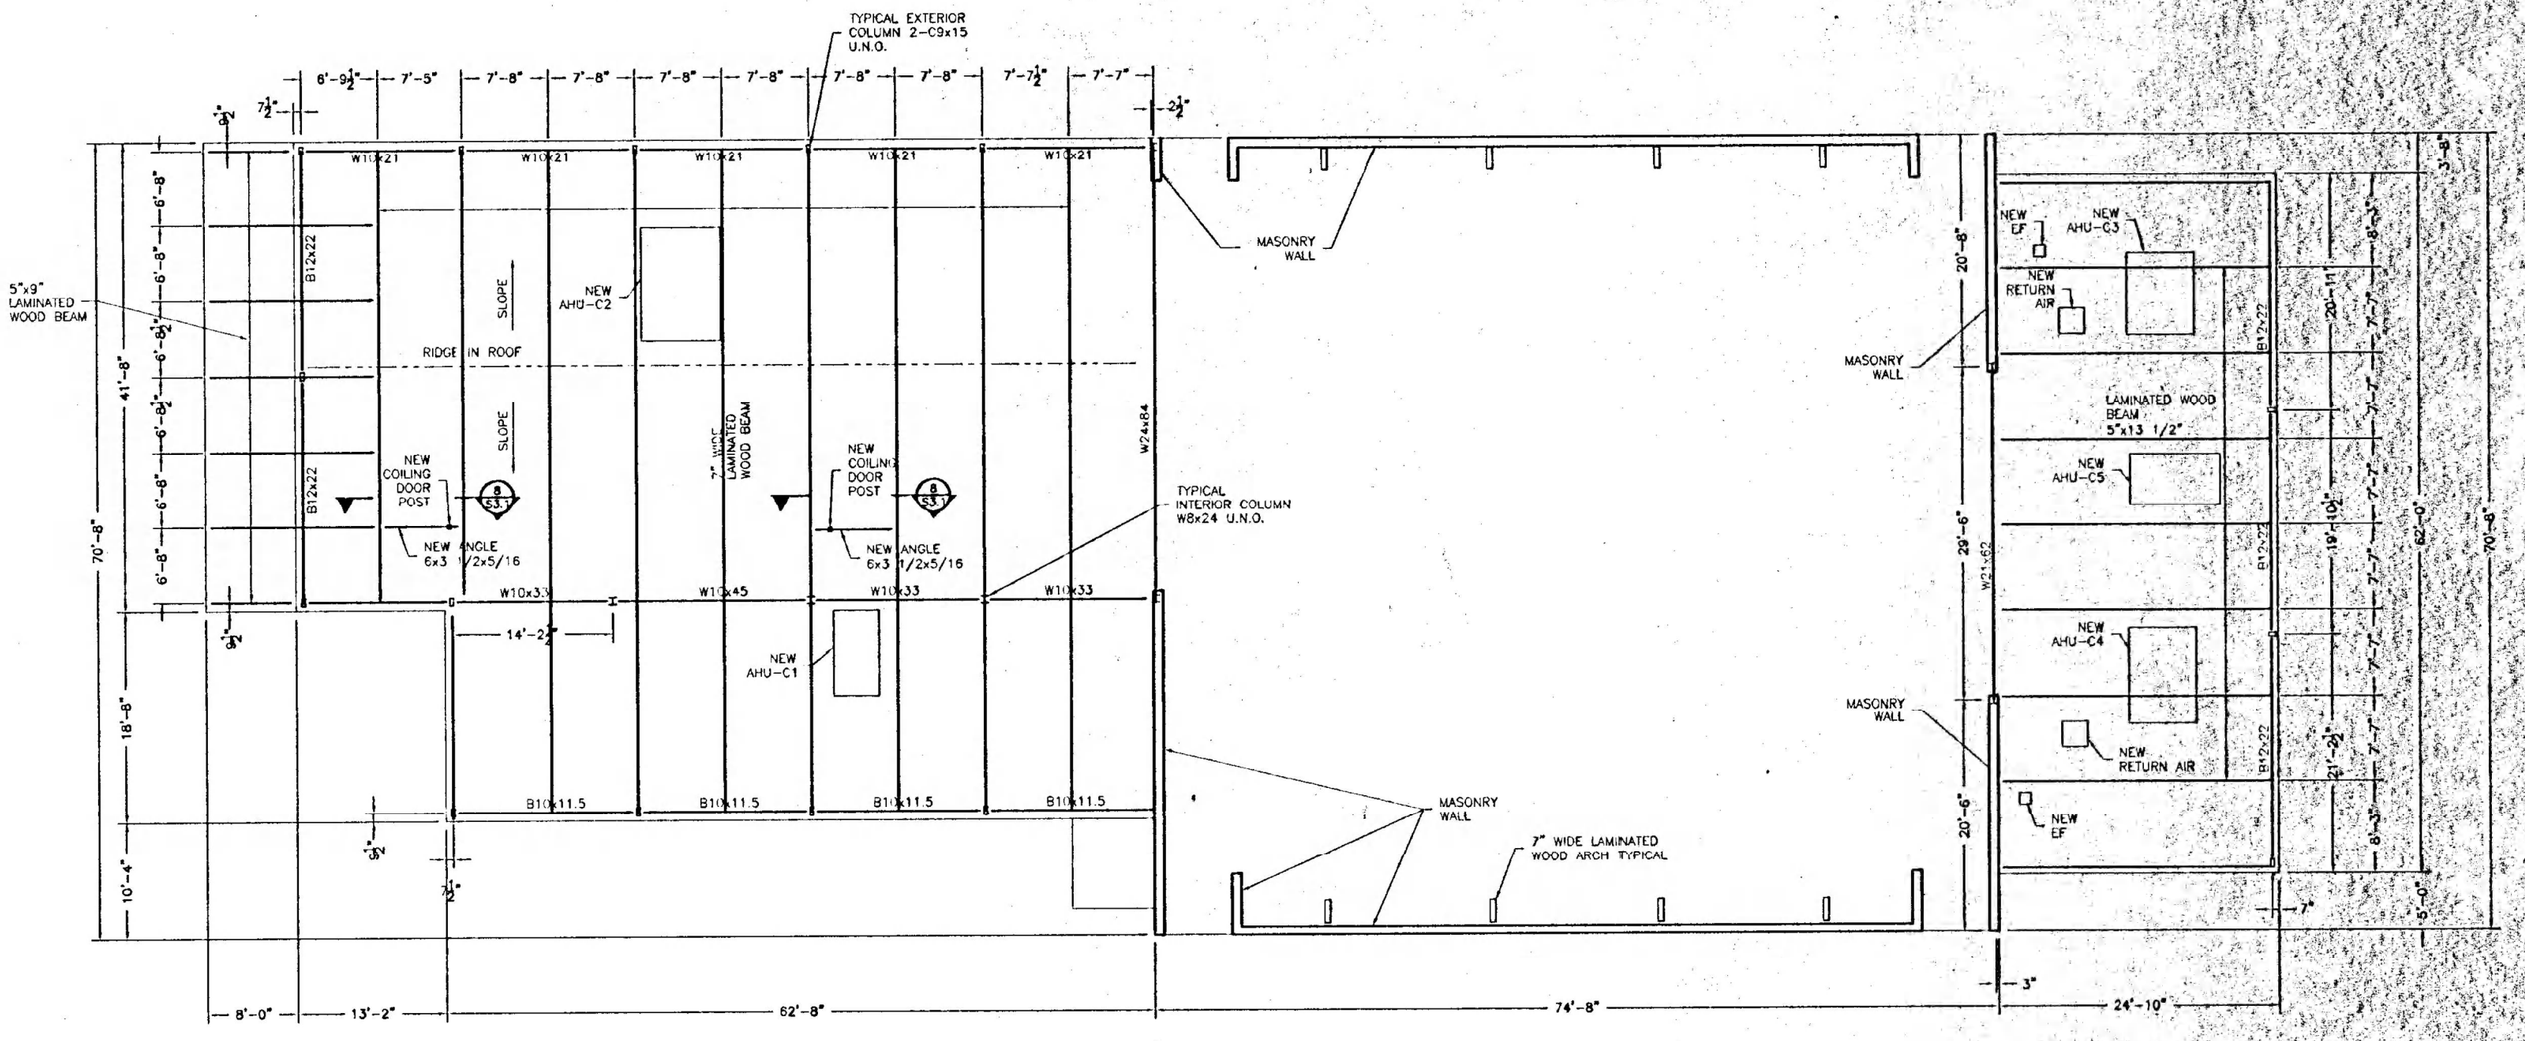

1
S2.3

LOWER ROOF FRAMING PLAN - BUILDING C

SCALE: 3/32" = 1'-0"