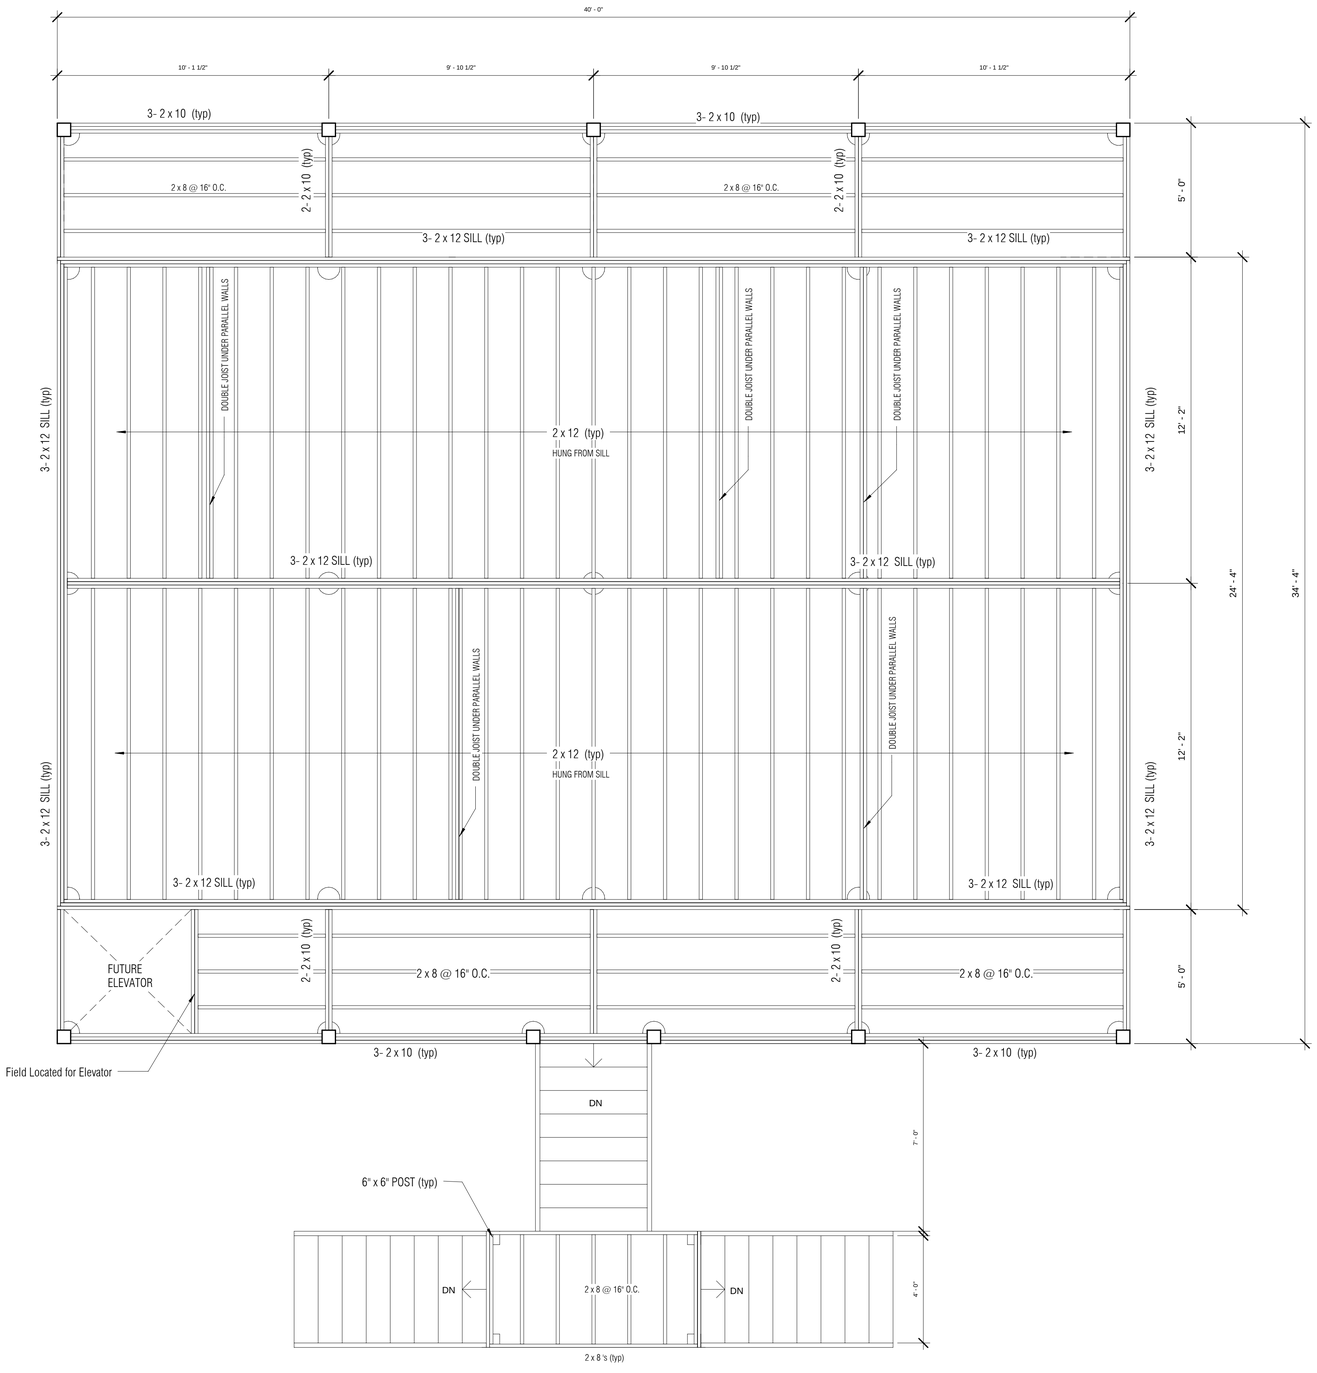

1 FLOOR FRAMING PLAN
3/8" = 1'-0"

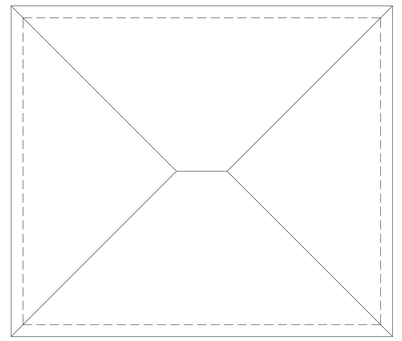

3 ROOF PLAN
1/8" = 1'-0"

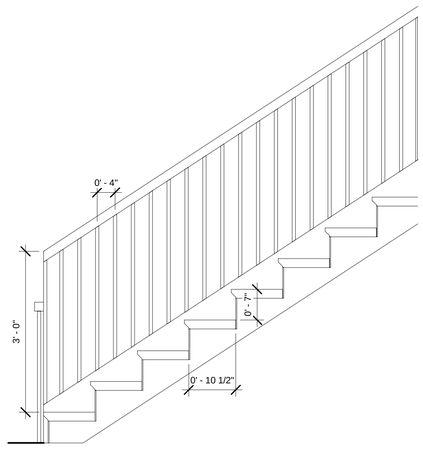

2 Stair Detail
3/4" = 1'-0"

No copies, transmissions, reproductions, or electronic manipulation of any portion of these drawings in whole or in part are to be made without the expressed written permission of Cramer Design. All designs indicated in these drawings are property of Cramer Design.

CRAMER DESIGN
1710 Roselawn Dr.
Slidell, LA. 70460
985.641.7237

NOTE: Although every effort has been made in preparing these plans, the contractor is ultimately responsible for checking plans for accuracy and or errors before construction begins.

No.	Description	Date

Vincent Cousin
4987 Pontchartrain Dr.
Slidell, LA. 70461

Floor Framing Plan

Project number	1001
Date	1/16/10
Drawn by	Author
Checked by	Checker

A102

Scale	As indicated