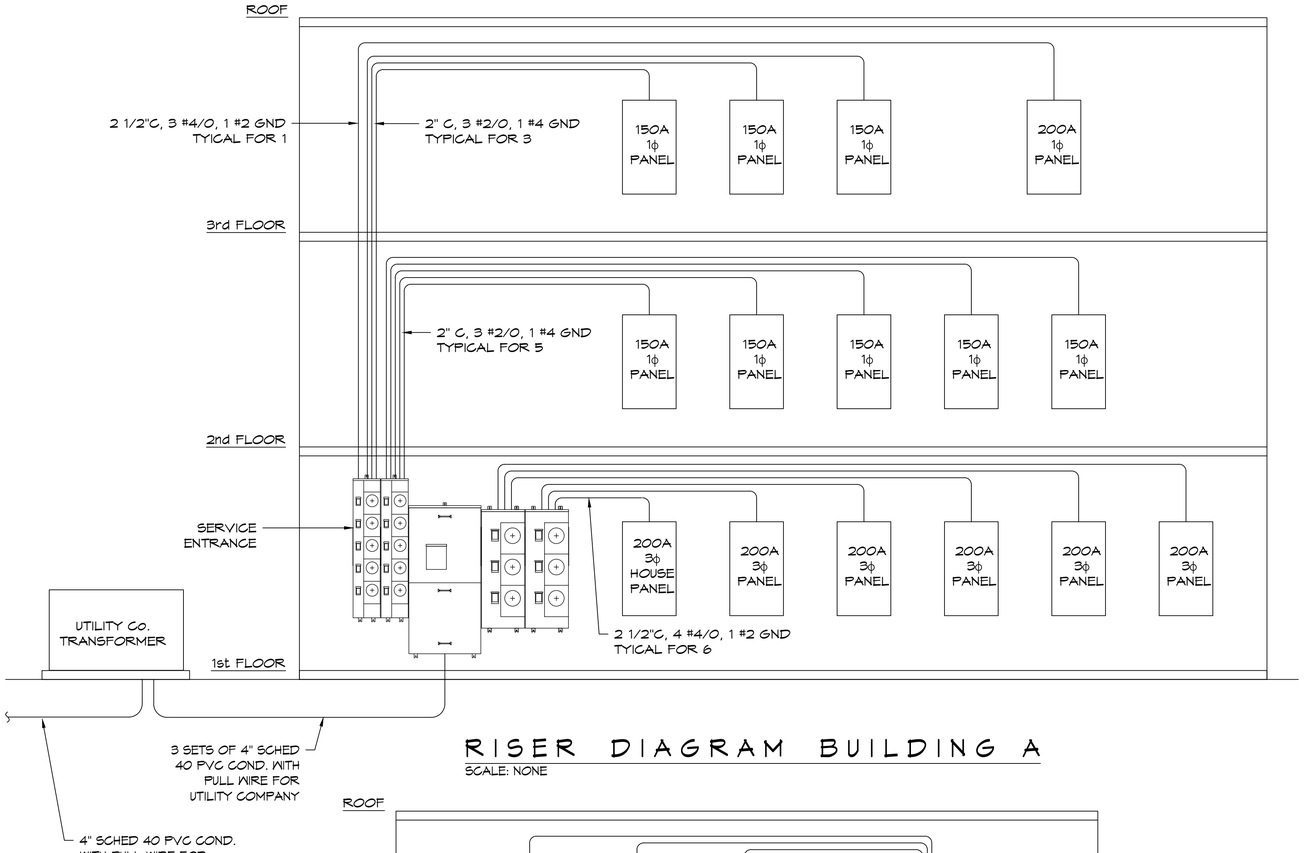

RISER DIAGRAM BUILDING A

SCALE: NONE

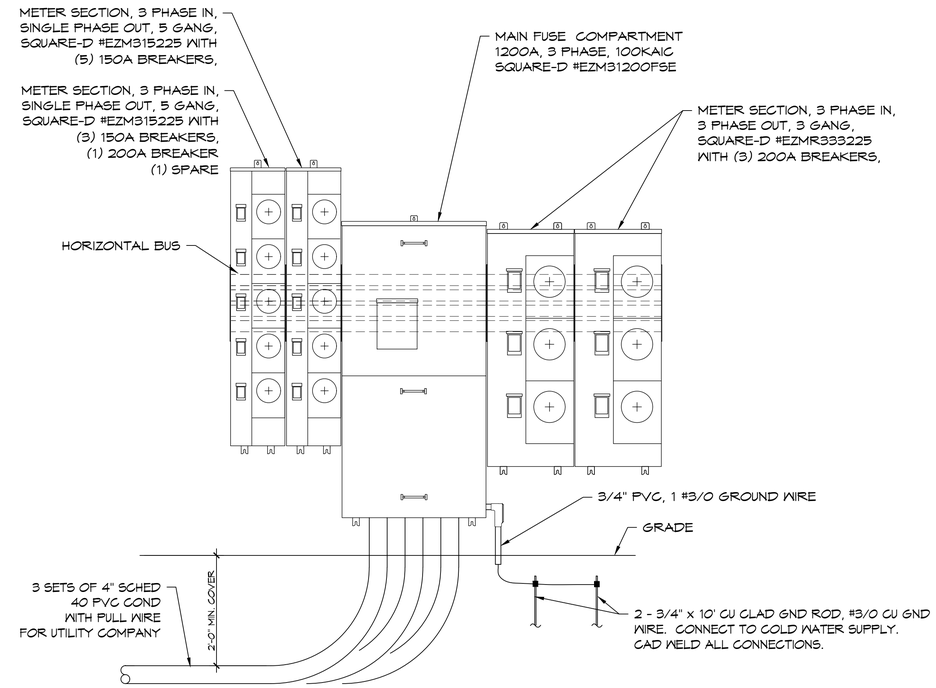

SERVICE ENTRANCE BUILDING A

SCALE: 3/4" = 1'-0"

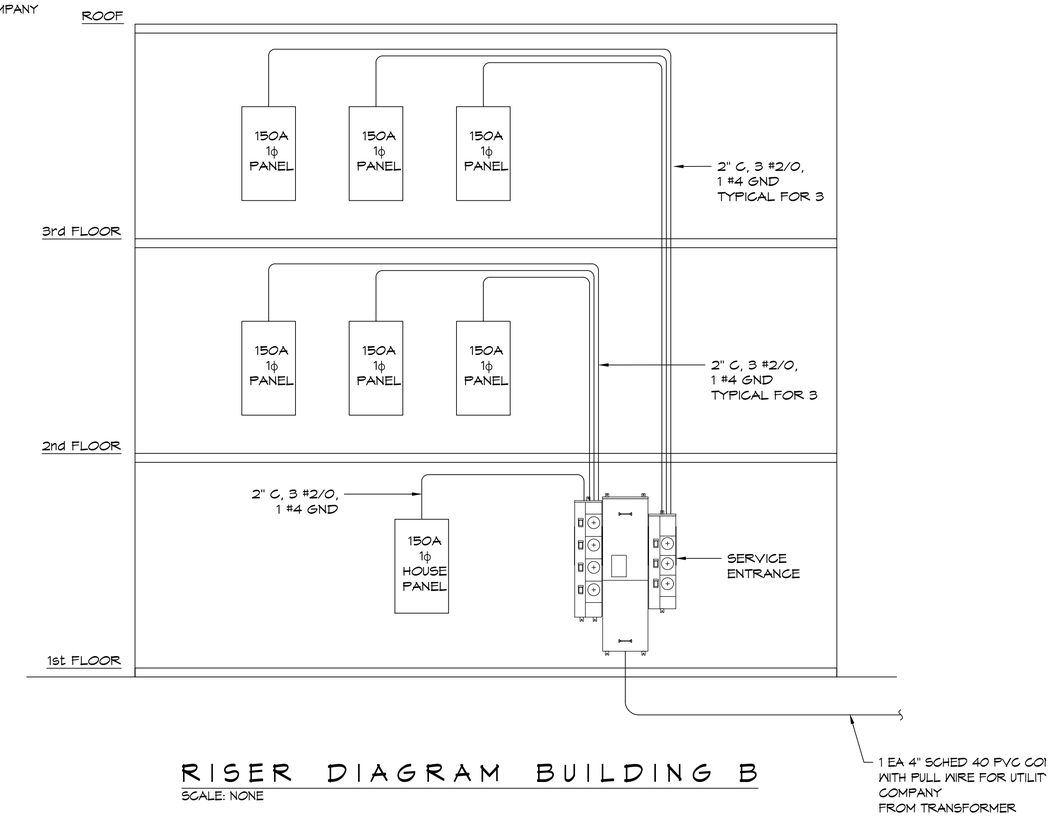

RISER DIAGRAM BUILDING B

SCALE: NONE

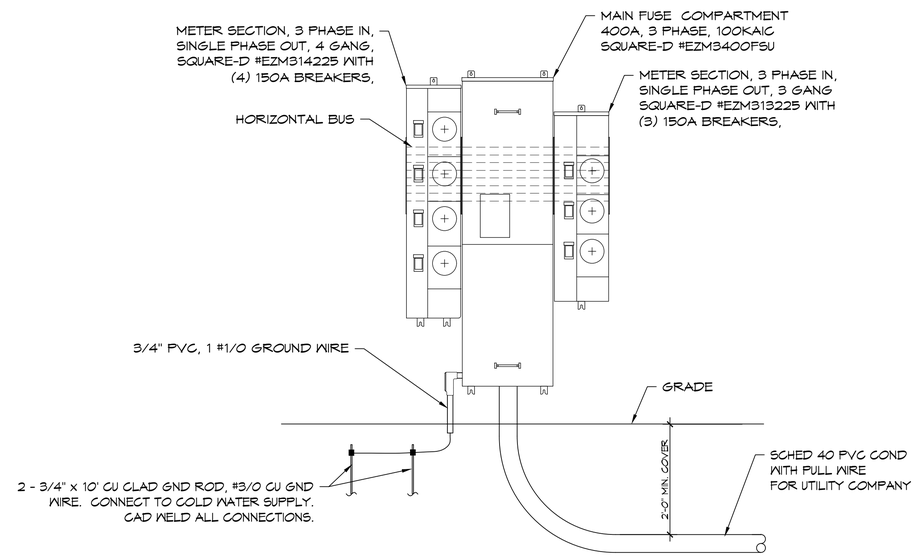

SERVICE ENTRANCE BUILDING B

SCALE: 3/4" = 1'-0"

DAMMON ENGINEERING, INC.
LOUISIANA & MISSISSIPPI
www.dammonengineering.com
info@dammonengineering.com
PH: 985.649.3832
Chief Engineer: Brian Mistich, PE
5500 Cypress Trail
Slidell, LA 70458

#	DESCRIPTION	DATE
	REVISIONS	

SEAL:

SHELL BUILDING
SQUARE 5
OFFICE AND RETAIL MIXED USE AND RESIDENTIAL CONDOMINIUMS

BOSTON STREET AND VERMONT STREET,
COVINGTON, LA 70433

JOB No:	2412
DATE:	3/1/2024
DRAWN BY:	BAM
CHECKED BY:	DPD

All contents, including all drawings, designs, specifications, and any other material, are the property of Dammon Engineering, Inc. and are protected by copyright law. Unauthorized use, reproduction, or distribution of these materials is prohibited without written permission from Dammon Engineering, Inc. Any unauthorized use may violate copyright laws, trademark laws, and other applicable intellectual property laws. Dammon Engineering, Inc. retains all rights to these materials, including the right to seek injunctive relief and damages for any unauthorized use.

SHEET TITLE:
RISER DIAGRAMS & SERVICE ENTRANCE

DRAWING NUMBER:

E106

SHEET No: of #