FILE NAME: J:__ARCHITECT\2022 - Models - Square 5 - Covington\Drawings\Current\A102 - 2nd Fl. Plumbing Plan.dwg PLOT DATE & TIME: Thursday, April 18, 2024 8:23:49 AM

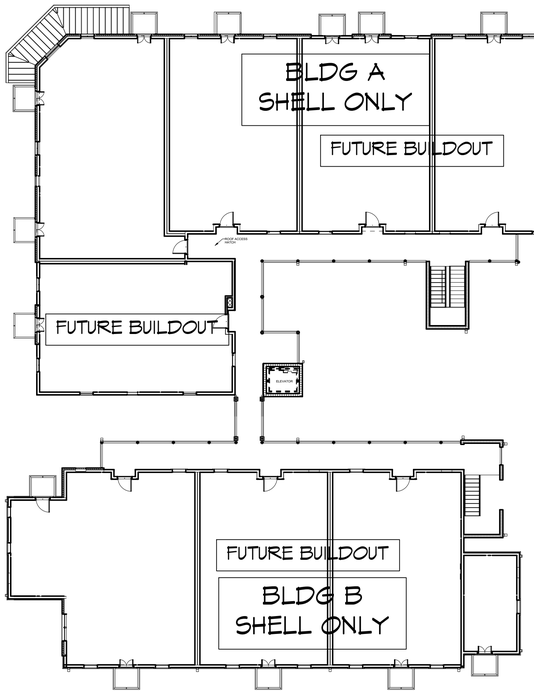

3 THIRD FLOOR PLUMBING PLAN
SCALE: 1/16" = 1'-0"

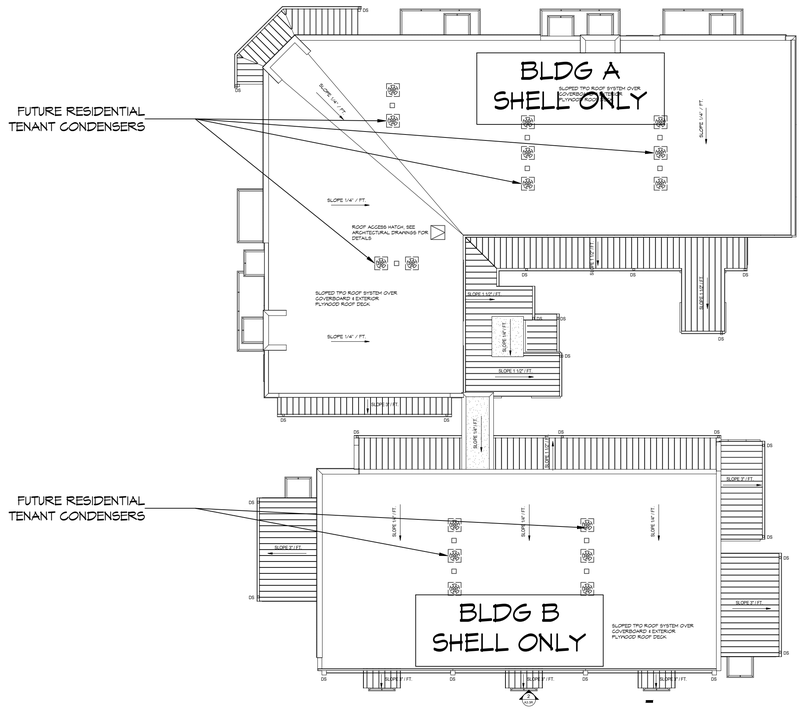

4 ROOF PLUMBING PLAN
SCALE: 1/16" = 1'-0"

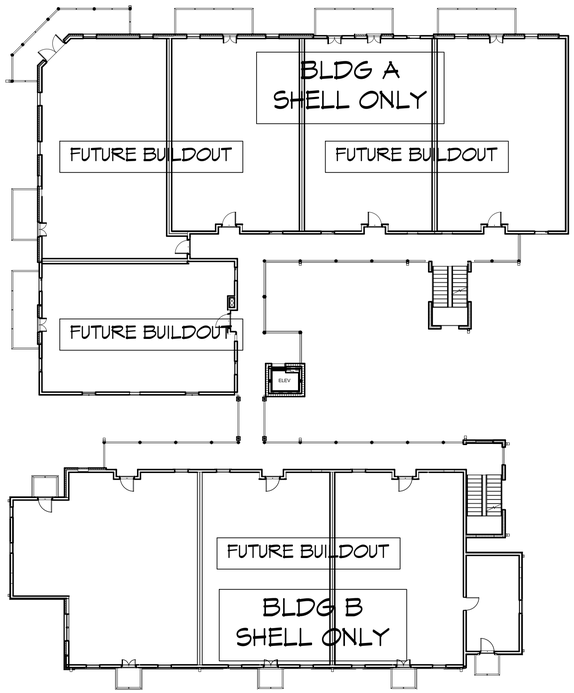

2 SECOND FLOOR PLUMBING PLAN
SCALE: 1/16" = 1'-0"

GENERAL POWER NOTES

1. THESE RESIDENTIAL FLOORS TO BE DESIGNED AND PERMITTED SEPARATELY

DAMMON ENGINEERING, INC.
LOUISIANA & MISSISSIPPI
www.dammonengineering.com
info@dammonengineering.com
PH: 985.649.5832
Chief Engineer: Brian Mistich, PE
554 Old Spanish Trail
Slidell, LA 70458

REVISIONS

#	DESCRIPTION	DATE

SEAL:

STATE OF LOUISIANA
BRIAN A. MISTICH
License No. 30187
4/17/2024
PROFESSIONAL ENGINEER

SHELL BUILDING
SQUARE 5
OFFICE AND RETAIL MIXED USE AND RESIDENTIAL CONDOMINIUMS
BOSTON STREET AND VERMONT STREET,
COVINGTON, LA 70433

JOB No:	2462	DATE:	3/1/2024
DRAWN BY:	DPD	CHECKED BY:	BAM

This drawing and design is the property of Dammon Engineering, Inc. and shall not be used in any way without the written consent of Dammon Engineering, Inc. This drawing is copyrighted property of Dammon Engineering, Inc. and shall not be used for any purpose for which this have been prepared and developed without written consent of Dammon Engineering, Inc. Visual contact with these plans shall constitute prima facie evidence of acceptance of these restrictions.

SHEET TITLE:
FUTURE BUILDOUT
PLUMBING PLANS

DRAWING NUMBER:

P102

SHEET No: 17 of #