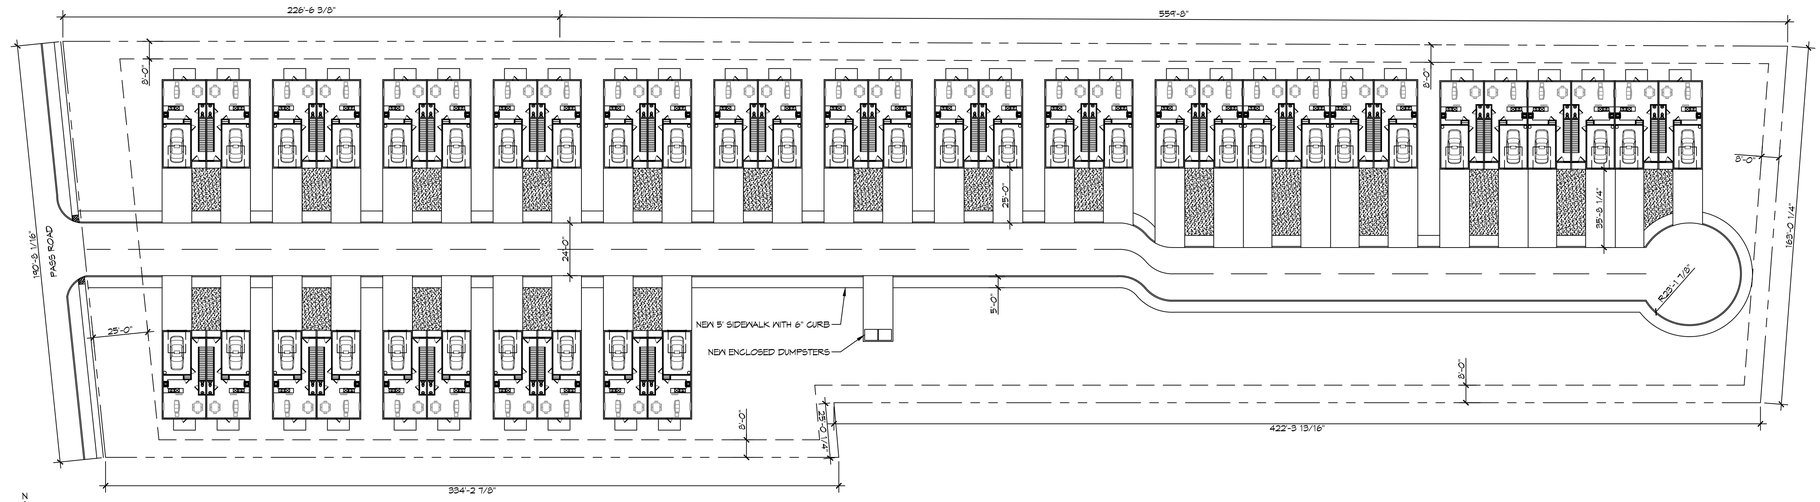

1 PROPOSED SITE PLAN
SCALE: NTS

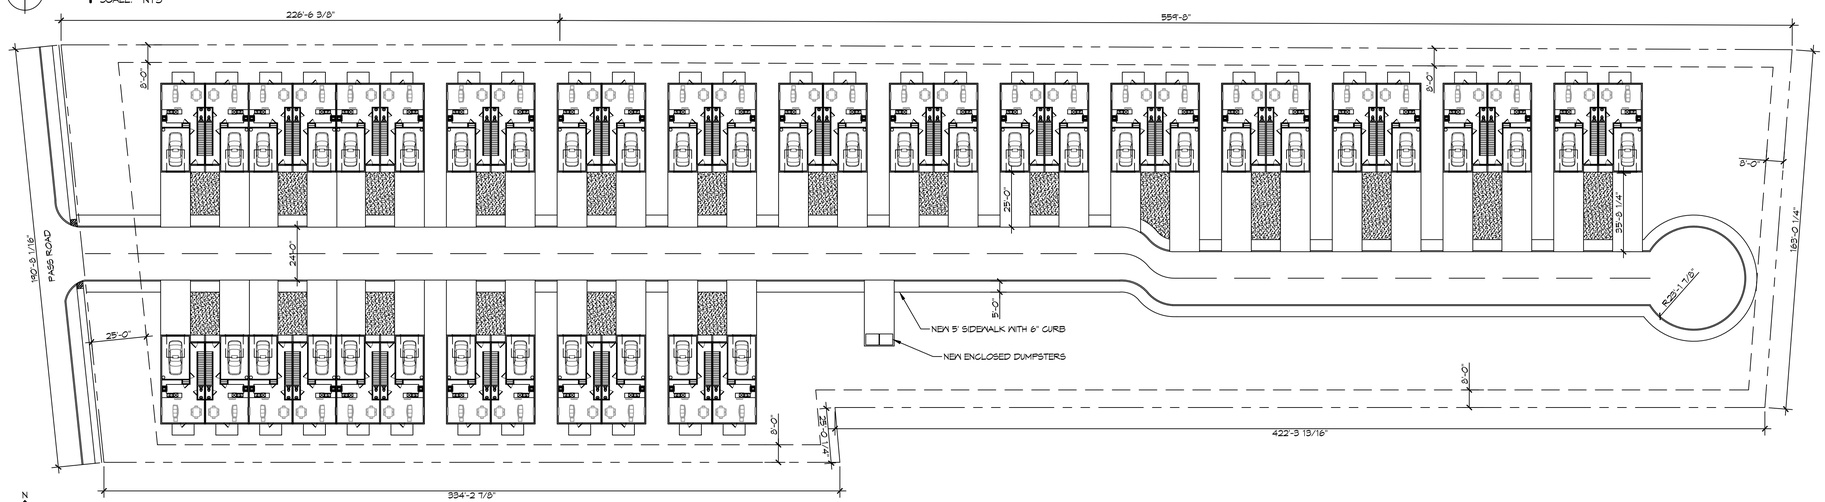

2 PROPOSED SITE PLAN
SCALE: NTS

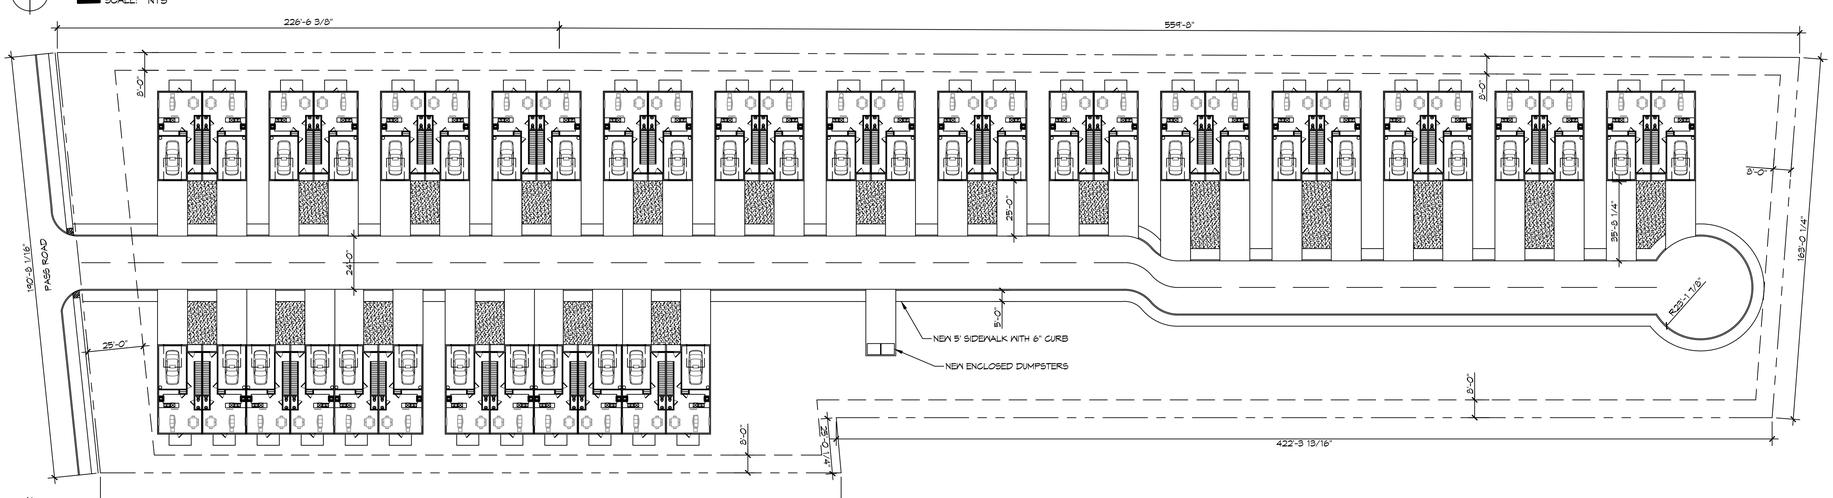

3 PROPOSED SITE PLAN
SCALE: NTS

LEGEND

40 APARTMENT UNITS
14 APARTMENT BUILDINGS
2 APARTMENT COMPLEXES

3176 SQ. FT.

9442 SQ. FT.

PROPERTY LINE

SETBACK LINE

DAMMON ENGINEERING, INC.
LOUISIANA & MISSISSIPPI
www.dammonengineering.com
info@dammonengineering.com
PH: 985.649.5832
Chief Engineer: Brian Mistich, PE
554 Old Spanish Trail
Slidell, LA 70458

REVISIONS

#	DESCRIPTION	DATE

SEAL:

PROPOSED SITE PLAN
PASS ROAD APARTMENTS
2531 PASS ROAD,
BILOXI, MS 39531

JOB No:	????	DATE:	2-6-2024
DRAWN BY:	CKD	CHECKED BY:	JMS

This drawing is and shall remain the property of Dammon Engineering, and no part thereof shall be used, or reproduced without the written consent of Dammon Engineering. Any reproduction of this drawing, or any part thereof, without the written consent of Dammon Engineering, Inc. shall be prima facie evidence of a violation of the Louisiana Revised Statutes 37:700 et seq. Violators will be prosecuted to the full extent of the law.

SHEET TITLE:
PROPOSED SITE PLAN

DRAWING NUMBER:
C101

SHEET No: 1 of 1