1 FRONT ELEVATION
SCALE: 1/8"=1'-0"

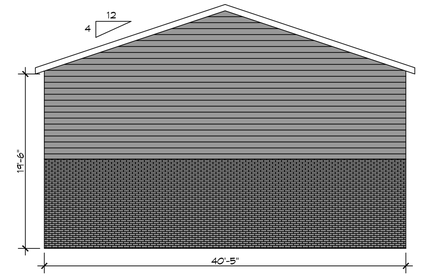

2 LEFT SIDE ELEVATION
SCALE: 1/8"=1'-0"

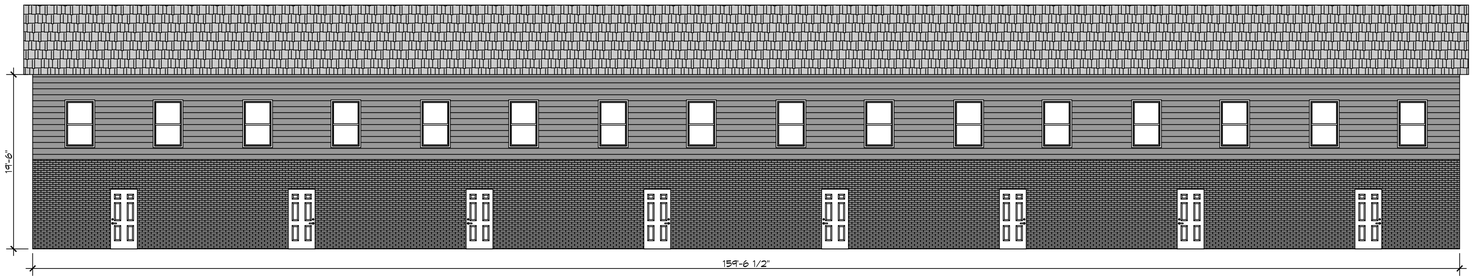

3 REAR ELEVATION
SCALE: 1/8"=1'-0"

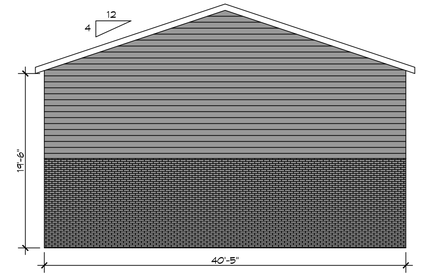

4 RIGHT SIDE ELEVATION
SCALE: 1/8"=1'-0"

5 FRONT ELEVATION
SCALE: 1/8"=1'-0"

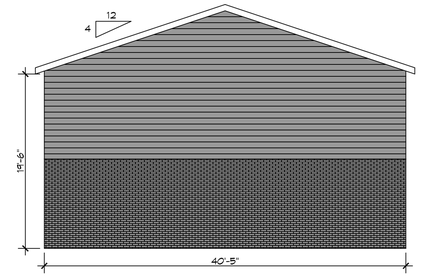

6 LEFT SIDE ELEVATION
SCALE: 1/8"=1'-0"

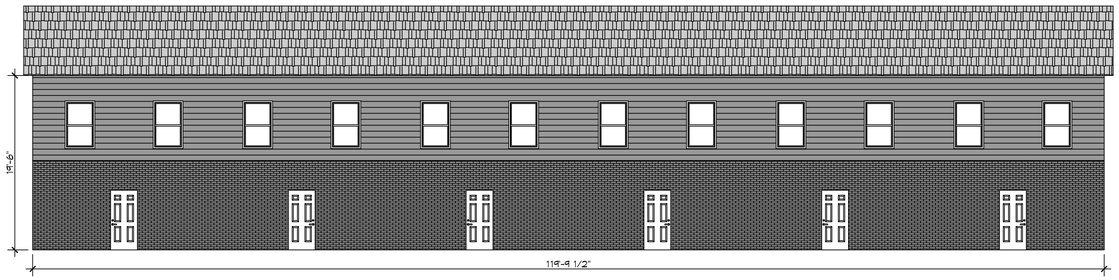

7 REAR ELEVATION
SCALE: 1/8"=1'-0"

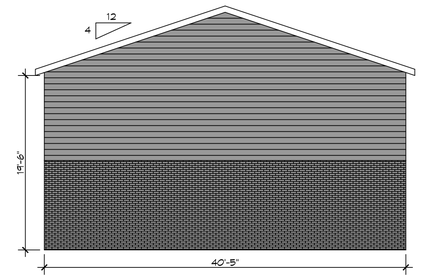

8 RIGHT SIDE ELEVATION
SCALE: 1/8"=1'-0"

DAMMON ENGINEERING, INC.
LOUISIANA & MISSISSIPPI
www.dammonengineering.com
info@dammonengineering.com
PH: 985.649.5832

Chief Engineer: Brian Mistich, PE
Civil Engineer: Tyler Trail
5544 Spencer Drive
Slidell, LA 70458

#	DESCRIPTION	DATE

REVISIONS

SEAL:

PROPOSED SITE PLAN
PASS ROAD APARTMENTS
2531 PASS ROAD,
BILOXI, MS. 39531

JOB No:	????
DATE:	2-5-2024
DRAWN BY:	CCD
CHECKED BY:	JAS

THIS DRAWING IS THE PROPERTY OF DAMMON ENGINEERING, INC. THE SAME MAY NOT BE DUPLICATED, USED OR DISCLOSED WITHOUT WRITTEN CONSENT OF DAMMON ENGINEERING, INC. ANY PROJECT EVOLVED FROM THIS DOCUMENT SHALL BE DEEMED TO BE A PROJECT FOR WHICH THE PLANS WERE PREPARED AND ACKNOWLEDGED WITHOUT WRITTEN CONSENT OF DAMMON ENGINEERING, INC. AND SHALL ENTITLE DAMMON ENGINEERING, INC. TO COMPENSATION FOR ALL SERVICES PERFORMED.

SHEET TITLE:
EXTERIOR ELEVATIONS

DRAWING NUMBER:
A102

SHEET No: 1 of 1

FILE NAME: J:\- ARCHITECT\Pass Road 49 Apartments\Current Drawings\A102 - Exterior Elevations.dwg PLOT DATE & TIME: Thursday, March 14, 2024 10:34:33 AM