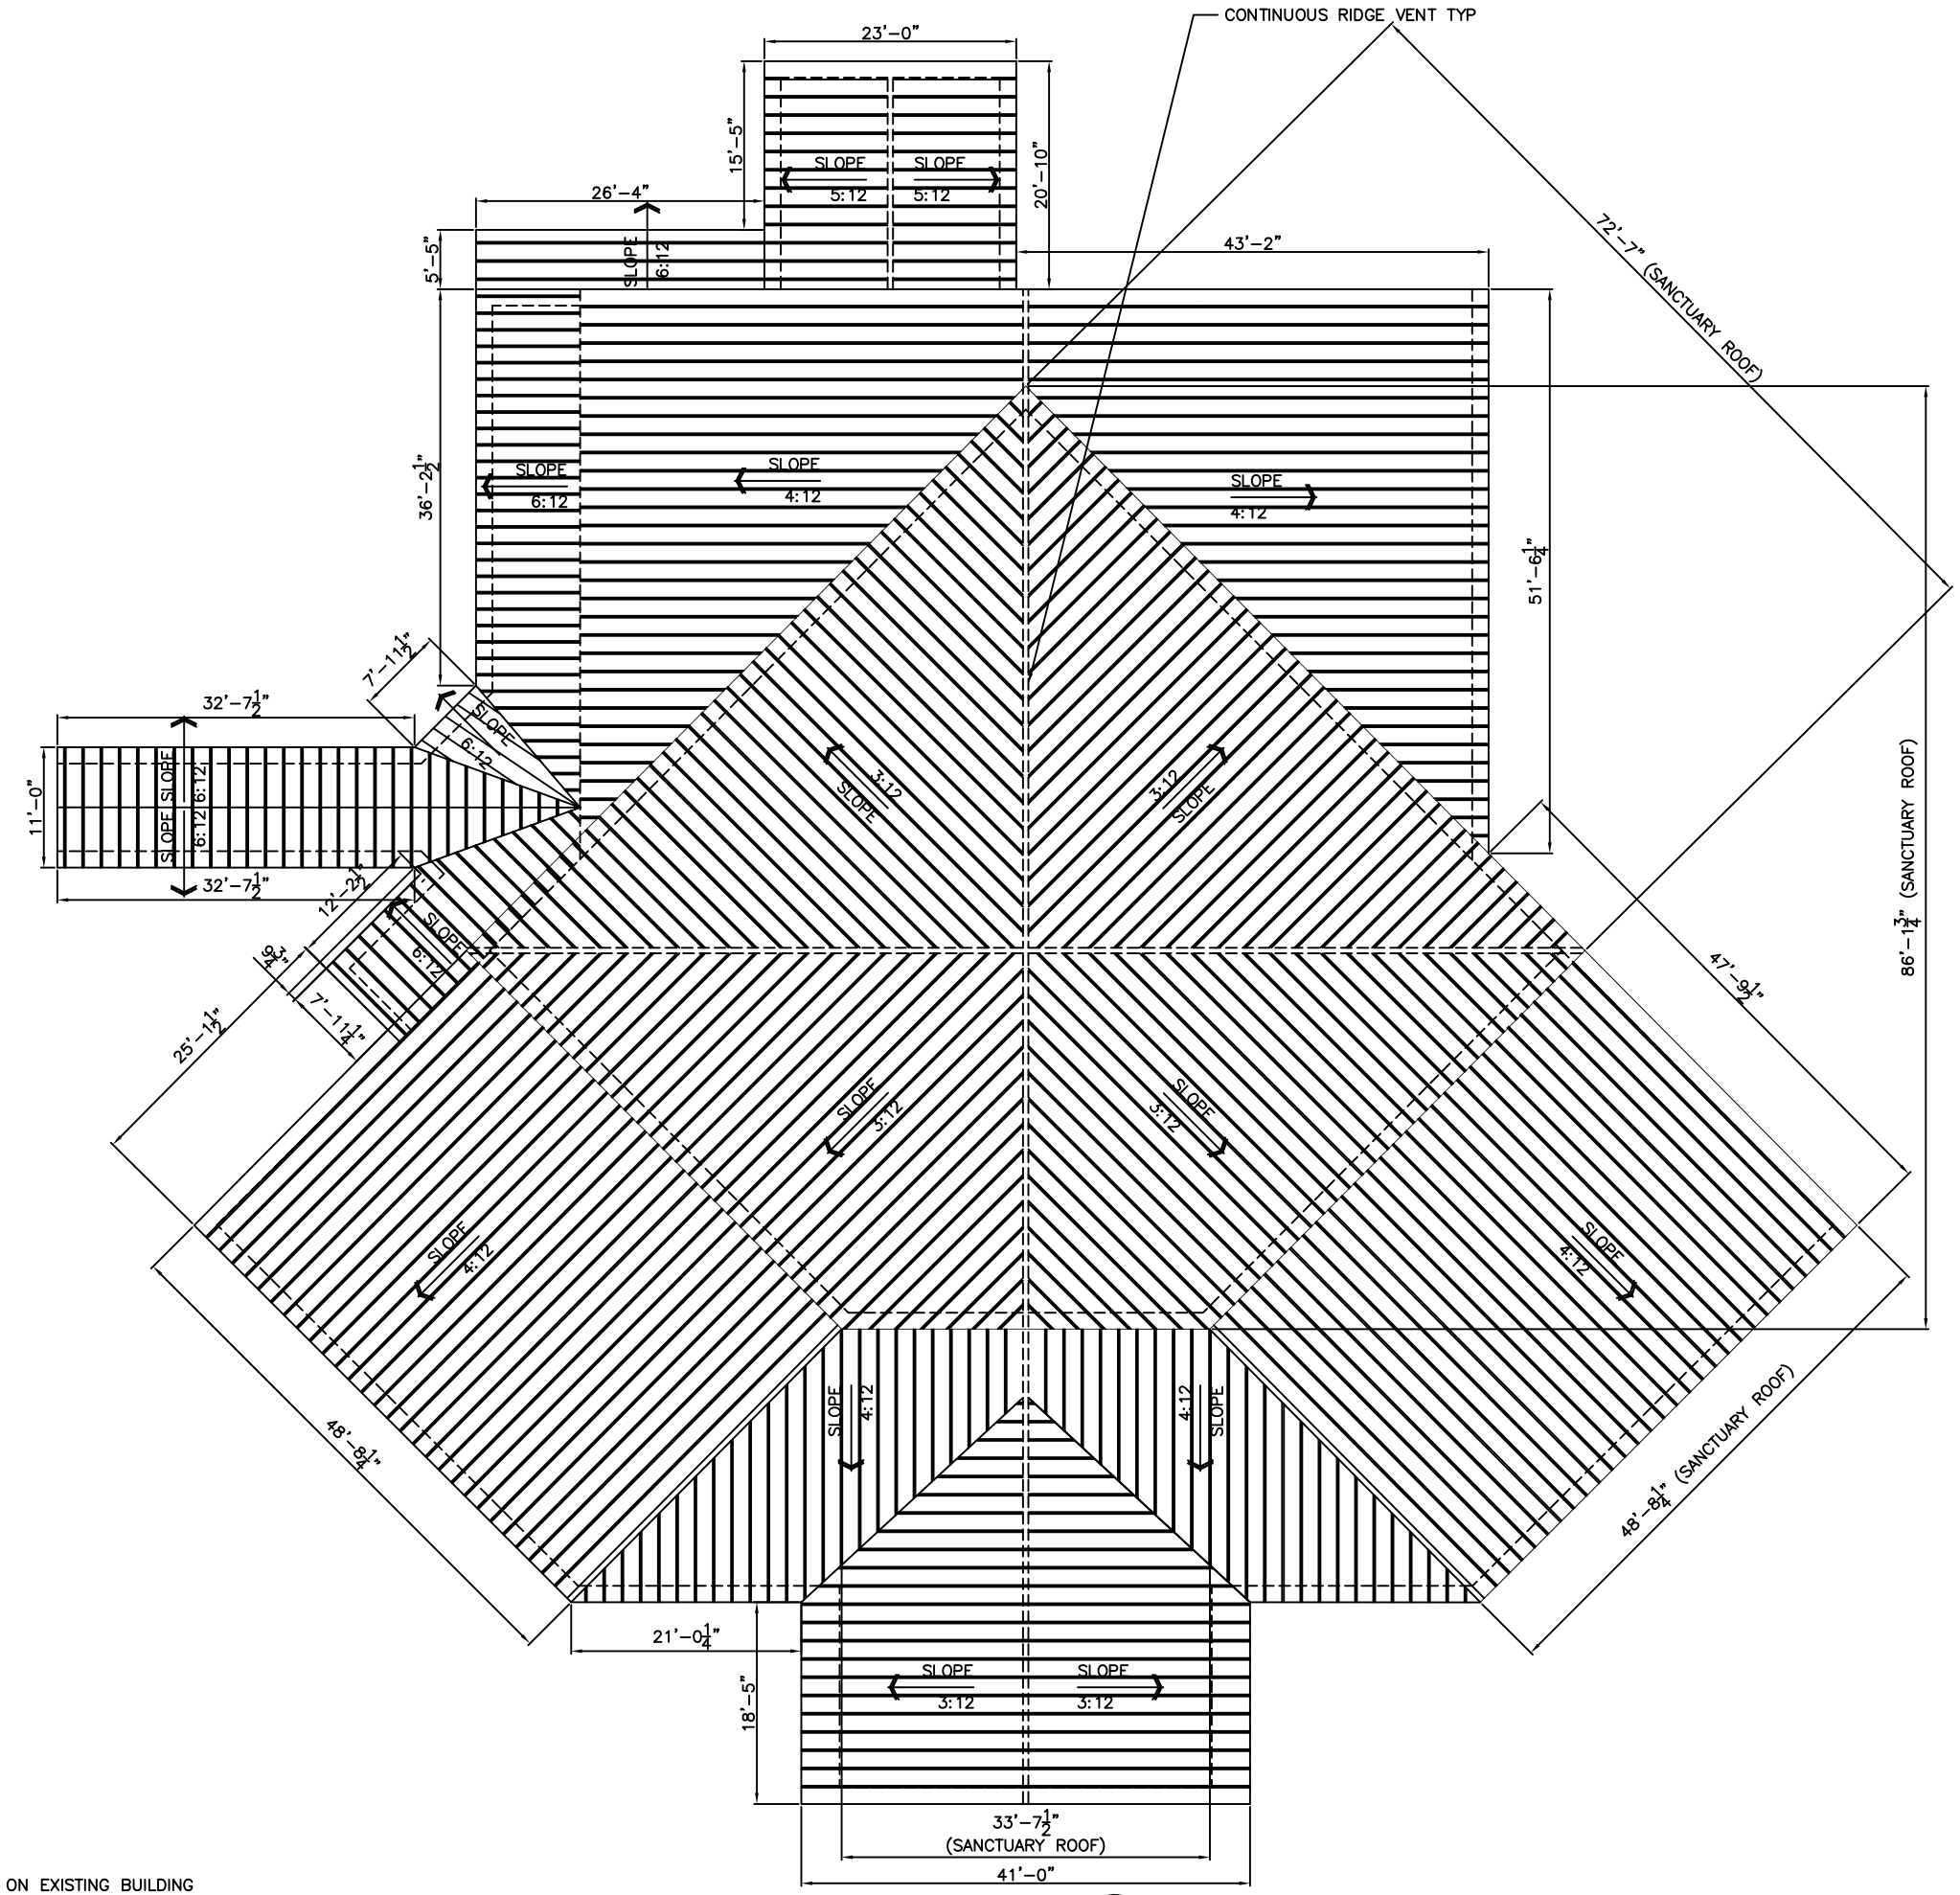

NOTE:

MATCH ROOF R PANELS ON EXISTING BUILDING ON NEW FELLOWSHIP HALL.

ROOF PLAN

SCALE: 1/8"=1'-0"

REVISED: 06-27-06
REVISED: 08-18-05

ROOF PLAN

STARLIGHT BAPTIST CHURCH
2100 SECOND STREET
SLIDELL, LOUISIANA

NEW SANCTUARY

DAMMON ENGINEERING. INC.
1095 FLORIDA AVENUE 985-649-5832 SLIDELL, LA. 70458
DAMMONENGINEERING.COM

SCALE:AS NOTED

FILE:

JOB NO. 1495a

DATE:05-16-05

SHEET

A-8

OF