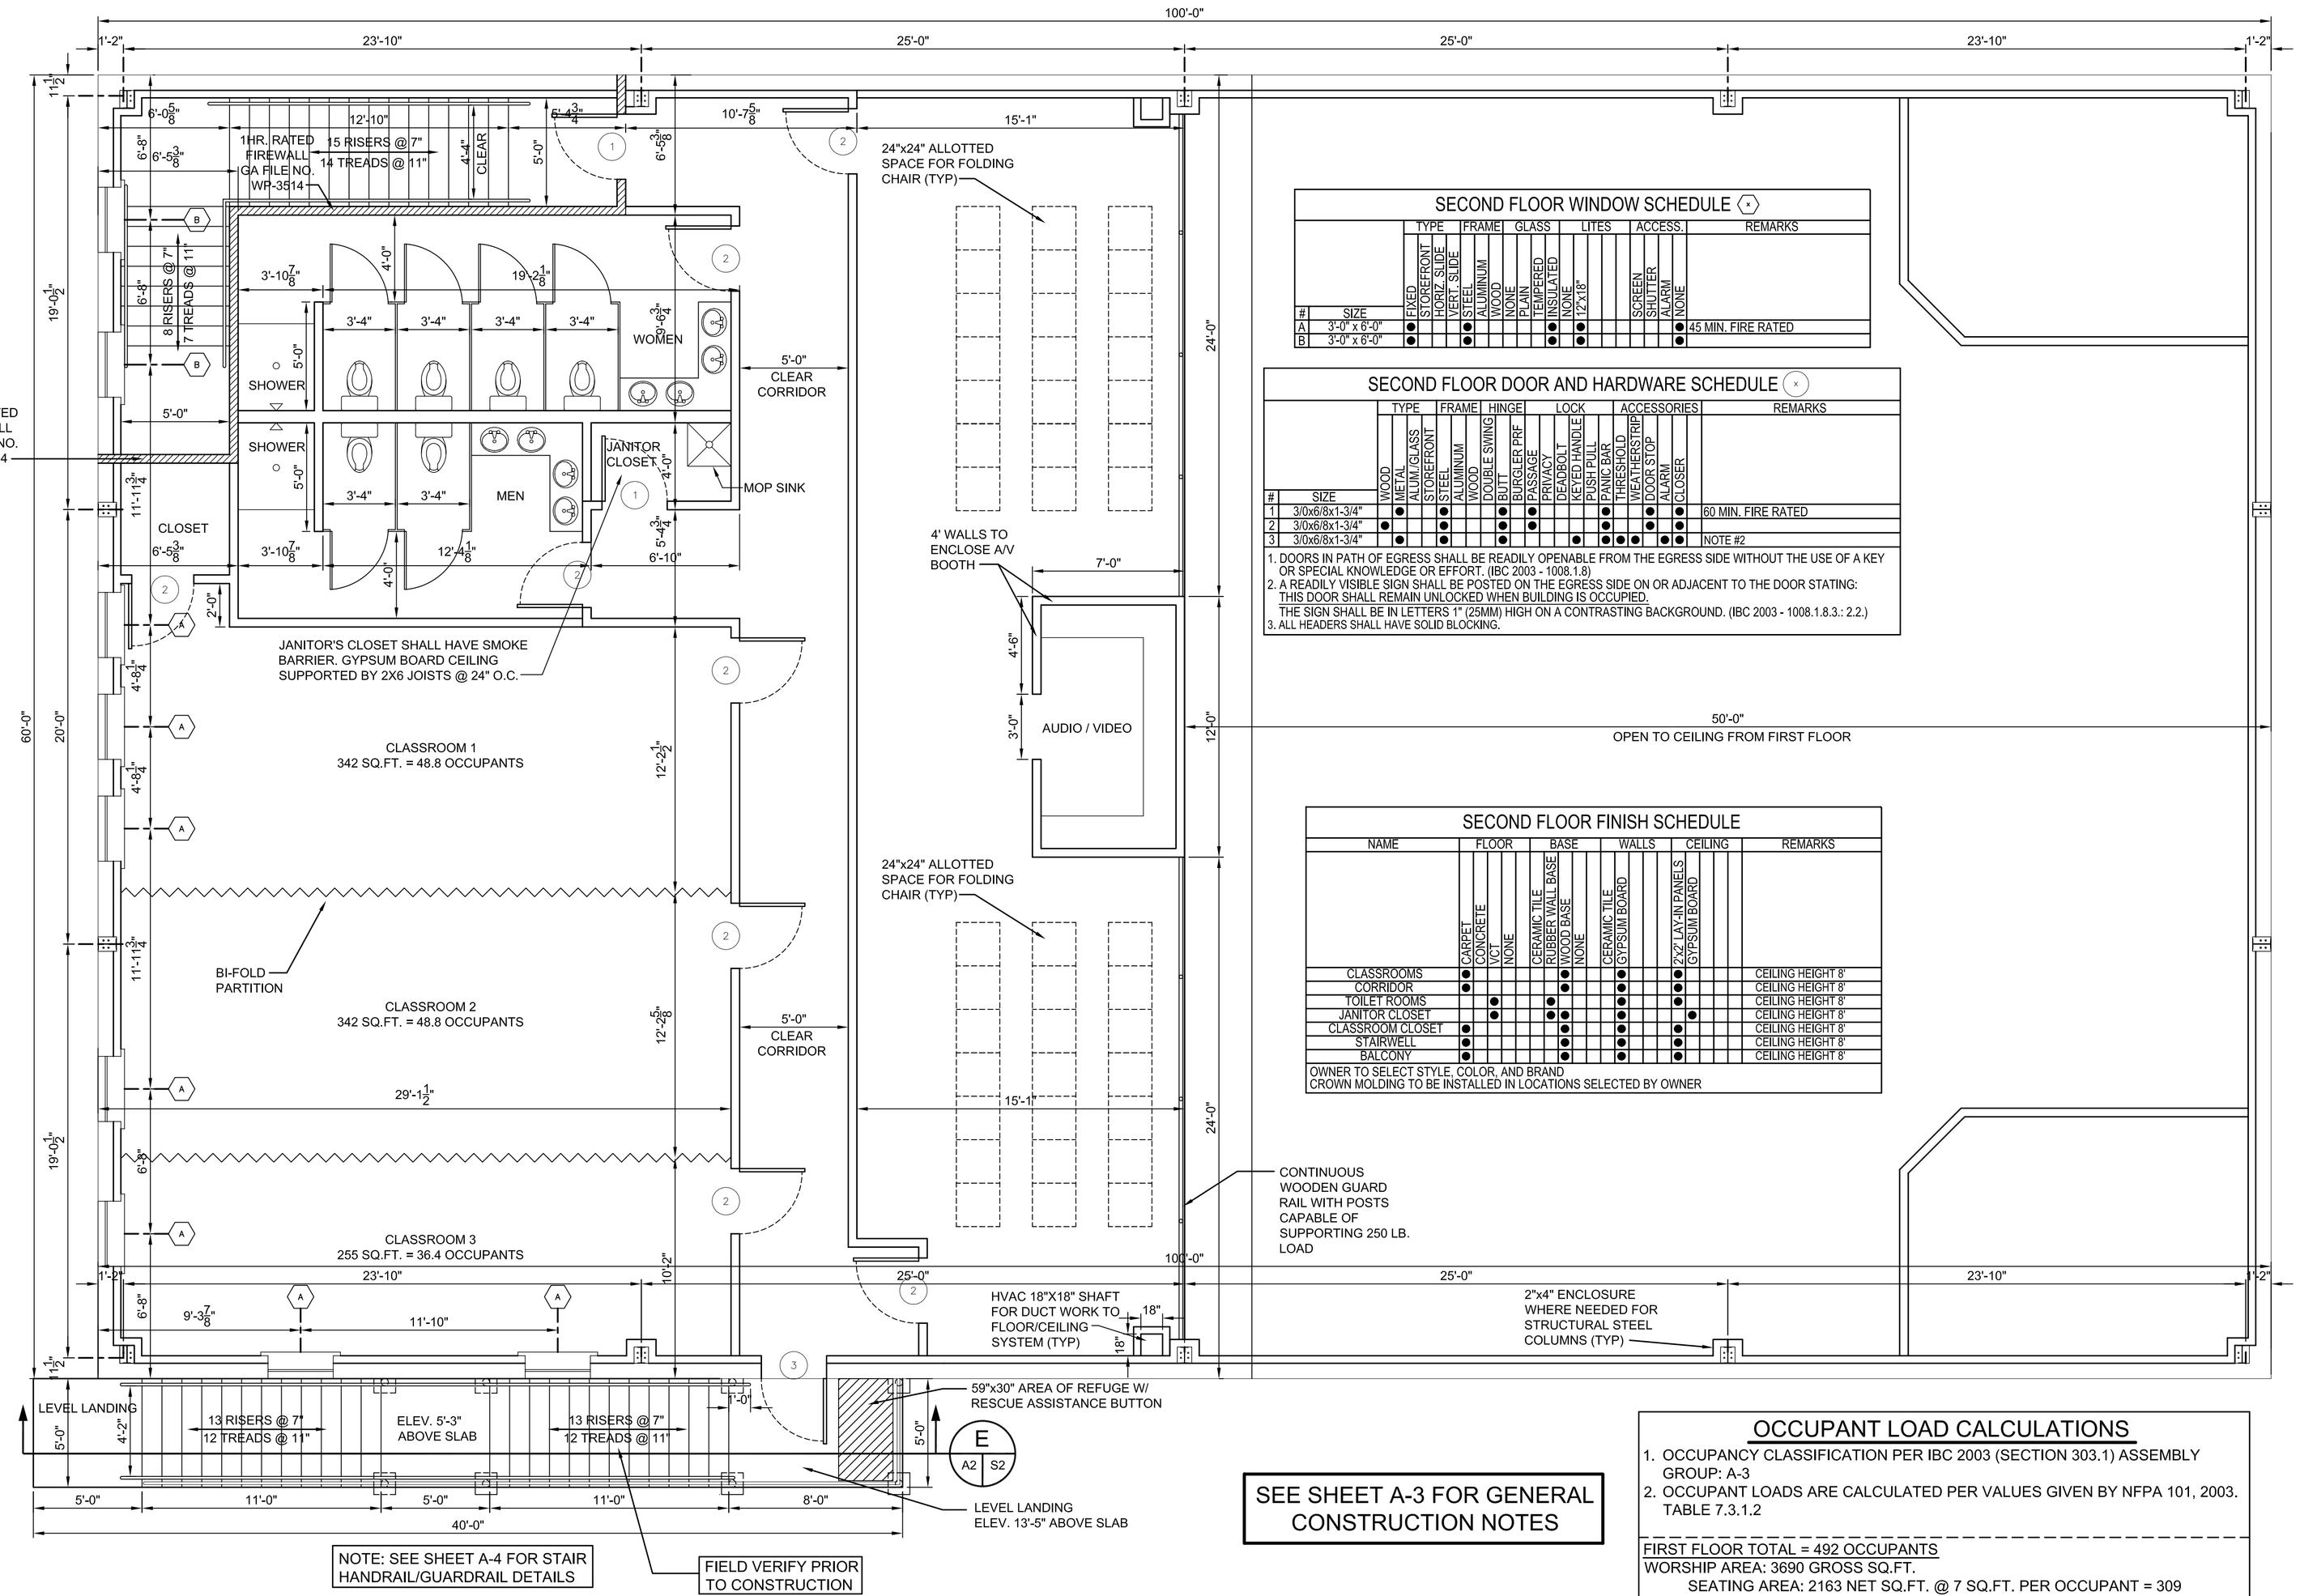

SECOND FLOOR WINDOW SCHEDULE (x)

#	SIZE	TYPE: FIXED	TYPE: STOREFRONT	TYPE: HORIZ. SLIDE	FRAME: STEEL	FRAME: ALUMINUM	FRAME: WOOD	GLASS: NONE	GLASS: PLAIN	GLASS: TEMPERED	GLASS: INSULATED	LITES: NONE	LITES: 12"x18"	ACCESS.: SCREEN	ACCESS.: SHUTTER	ACCESS.: ALARM	ACCESS.: NONE	REMARKS
A	3'-0" x 6'-0"	●				●					●		●				●	45 MIN. FIRE RATED
B	3'-0" x 6'-0"	●				●					●		●				●	

SECOND FLOOR DOOR AND HARDWARE SCHEDULE (x)

#	SIZE	TYPE: WOOD	TYPE: METAL	TYPE: ALUM./GLASS	TYPE: STOREFRONT	FRAME: STEEL	FRAME: ALUMINUM	FRAME: WOOD	HINGE: DOUBLE SWING	HINGE: BUTT	HINGE: BURGLER PRF	LOCK: PASSAGE	LOCK: PRIVACY	LOCK: DEADBOLT	LOCK: KEYED HANDLE	LOCK: PUSH PULL	LOCK: PANIC BAR	ACCESSORIES: THRESHOLD	ACCESSORIES: WEATHERSTRIP	ACCESSORIES: DOOR STOP	ACCESSORIES: ALARM	ACCESSORIES: CLOSER	REMARKS
1	3/0x6/8x1-3/4"		●			●				●		●				●				●		●	60 MIN. FIRE RATED
2	3/0x6/8x1-3/4"	●				●				●		●				●				●		●	
3	3/0x6/8x1-3/4"		●			●				●				●	●		●	●	●		●	●	NOTE #2

1. DOORS IN PATH OF EGRESS SHALL BE READILY OPENABLE FROM THE EGRESS SIDE WITHOUT THE USE OF A KEY OR SPECIAL KNOWLEDGE OR EFFORT. (IBC 2003 - 1008.1.8)
2. A READILY VISIBLE SIGN SHALL BE POSTED ON THE EGRESS SIDE ON OR ADJACENT TO THE DOOR STATING: THIS DOOR SHALL REMAIN UNLOCKED WHEN BUILDING IS OCCUPIED.
   THE SIGN SHALL BE IN LETTERS 1" (25MM) HIGH ON A CONTRASTING BACKGROUND. (IBC 2003 - 1008.1.8.3.: 2.2.)
3. ALL HEADERS SHALL HAVE SOLID BLOCKING.

SECOND FLOOR FINISH SCHEDULE

NAME	FLOOR: CARPET	FLOOR: CONCRETE	FLOOR: VCT	FLOOR: NONE	BASE: CERAMIC TILE	BASE: RUBBER WALL BASE	BASE: WOOD BASE	BASE: NONE	WALLS: CERAMIC TILE	WALLS: GYPSUM BOARD	CEILING: 2'x2' LAY-IN PANELS	CEILING: GYPSUM BOARD	CEILING:	CEILING:	REMARKS
CLASSROOMS	●						●			●	●				CEILING HEIGHT 8'
CORRIDOR	●						●			●	●				CEILING HEIGHT 8'
TOILET ROOMS			●				●			●	●				CEILING HEIGHT 8'
JANITOR CLOSET			●				●			●		●			CEILING HEIGHT 8'
CLASSROOM CLOSET	●						●			●	●				CEILING HEIGHT 8'
STAIRWELL	●						●			●	●				CEILING HEIGHT 8'
BALCONY	●						●			●	●				CEILING HEIGHT 8'

OWNER TO SELECT STYLE, COLOR, AND BRAND
CROWN MOLDING TO BE INSTALLED IN LOCATIONS SELECTED BY OWNER

SEE SHEET A-3 FOR GENERAL CONSTRUCTION NOTES

OCCUPANT LOAD CALCULATIONS

1. OCCUPANCY CLASSIFICATION PER IBC 2003 (SECTION 303.1) ASSEMBLY GROUP: A-3
2. OCCUPANT LOADS ARE CALCULATED PER VALUES GIVEN BY NFPA 101, 2003. TABLE 7.3.1.2

FIRST FLOOR TOTAL = 492 OCCUPANTS
WORSHIP AREA: 3690 GROSS SQ.FT.
SEATING AREA: 2163 NET SQ.FT. @ 7 SQ.FT. PER OCCUPANT = 309
STAGE AREA: 1168 NET SQ.FT. @ 15 SQ.FT. PER OCCUPANT = 78
TOTAL WORSHIP AREA = 387 OCCUPANTS
MULTIPURPOSE AREA: 2310 GROSS SQ.FT.
ASSEMBLY SPACES: 729 NET SQ.FT. @ 7 SQ.FT. PER OCCUPANT = 104
WARMING KITCHEN: 103 GROSS SQ.FT. @ 100 SQ.FT. PER OCCUPANT = 1
TOTAL MULTIPURPOSE AREA = 105 OCCUPANTS

SECOND FLOOR TOTAL = 256 OCCUPANTS
MULTIPURPOSE AREA: 3000 GROSS SQ.FT.
CLASSROOM AREAS: 939 NET SQ.FT. @ 7 SQ.FT. PER OCCUPANT = 134
BALCONY AREA: 850 NET SQ.FT. @ 7 SQ.FT. PER OCCUPANT = 122
TOTAL MULTIPURPOSE AREA = 256 OCCUPANTS

TOTAL BUILDING OCCUPANCY = 748 OCCUPANTS

2nd FLOOR PLAN
SCALE: 1/4"=1'-0"

2nd FLOOR AREA BY USE
TOTAL 3,000 SQ. FT. : CLASSROOMS, BALCONY, CORRIDORS, RESTROOMS

EL-BETHEL PENTECOSTAL CHURCH

DAMMON ENGINEERING. INC.
1095 FLORIDA AVENUE 985-649-5832 SLIDELL, LA. 70458
DAMMONENGINEERING.COM

2nd FLOOR PLAN

EUGENE WELLINGTON
ALLEN ROAD
SLIDELL, LA 70458

SCALE:AS NOTED
FILE:
JOB NO. 1819
DATE: 3-29-07
SHEET 11
A-2
OF 22