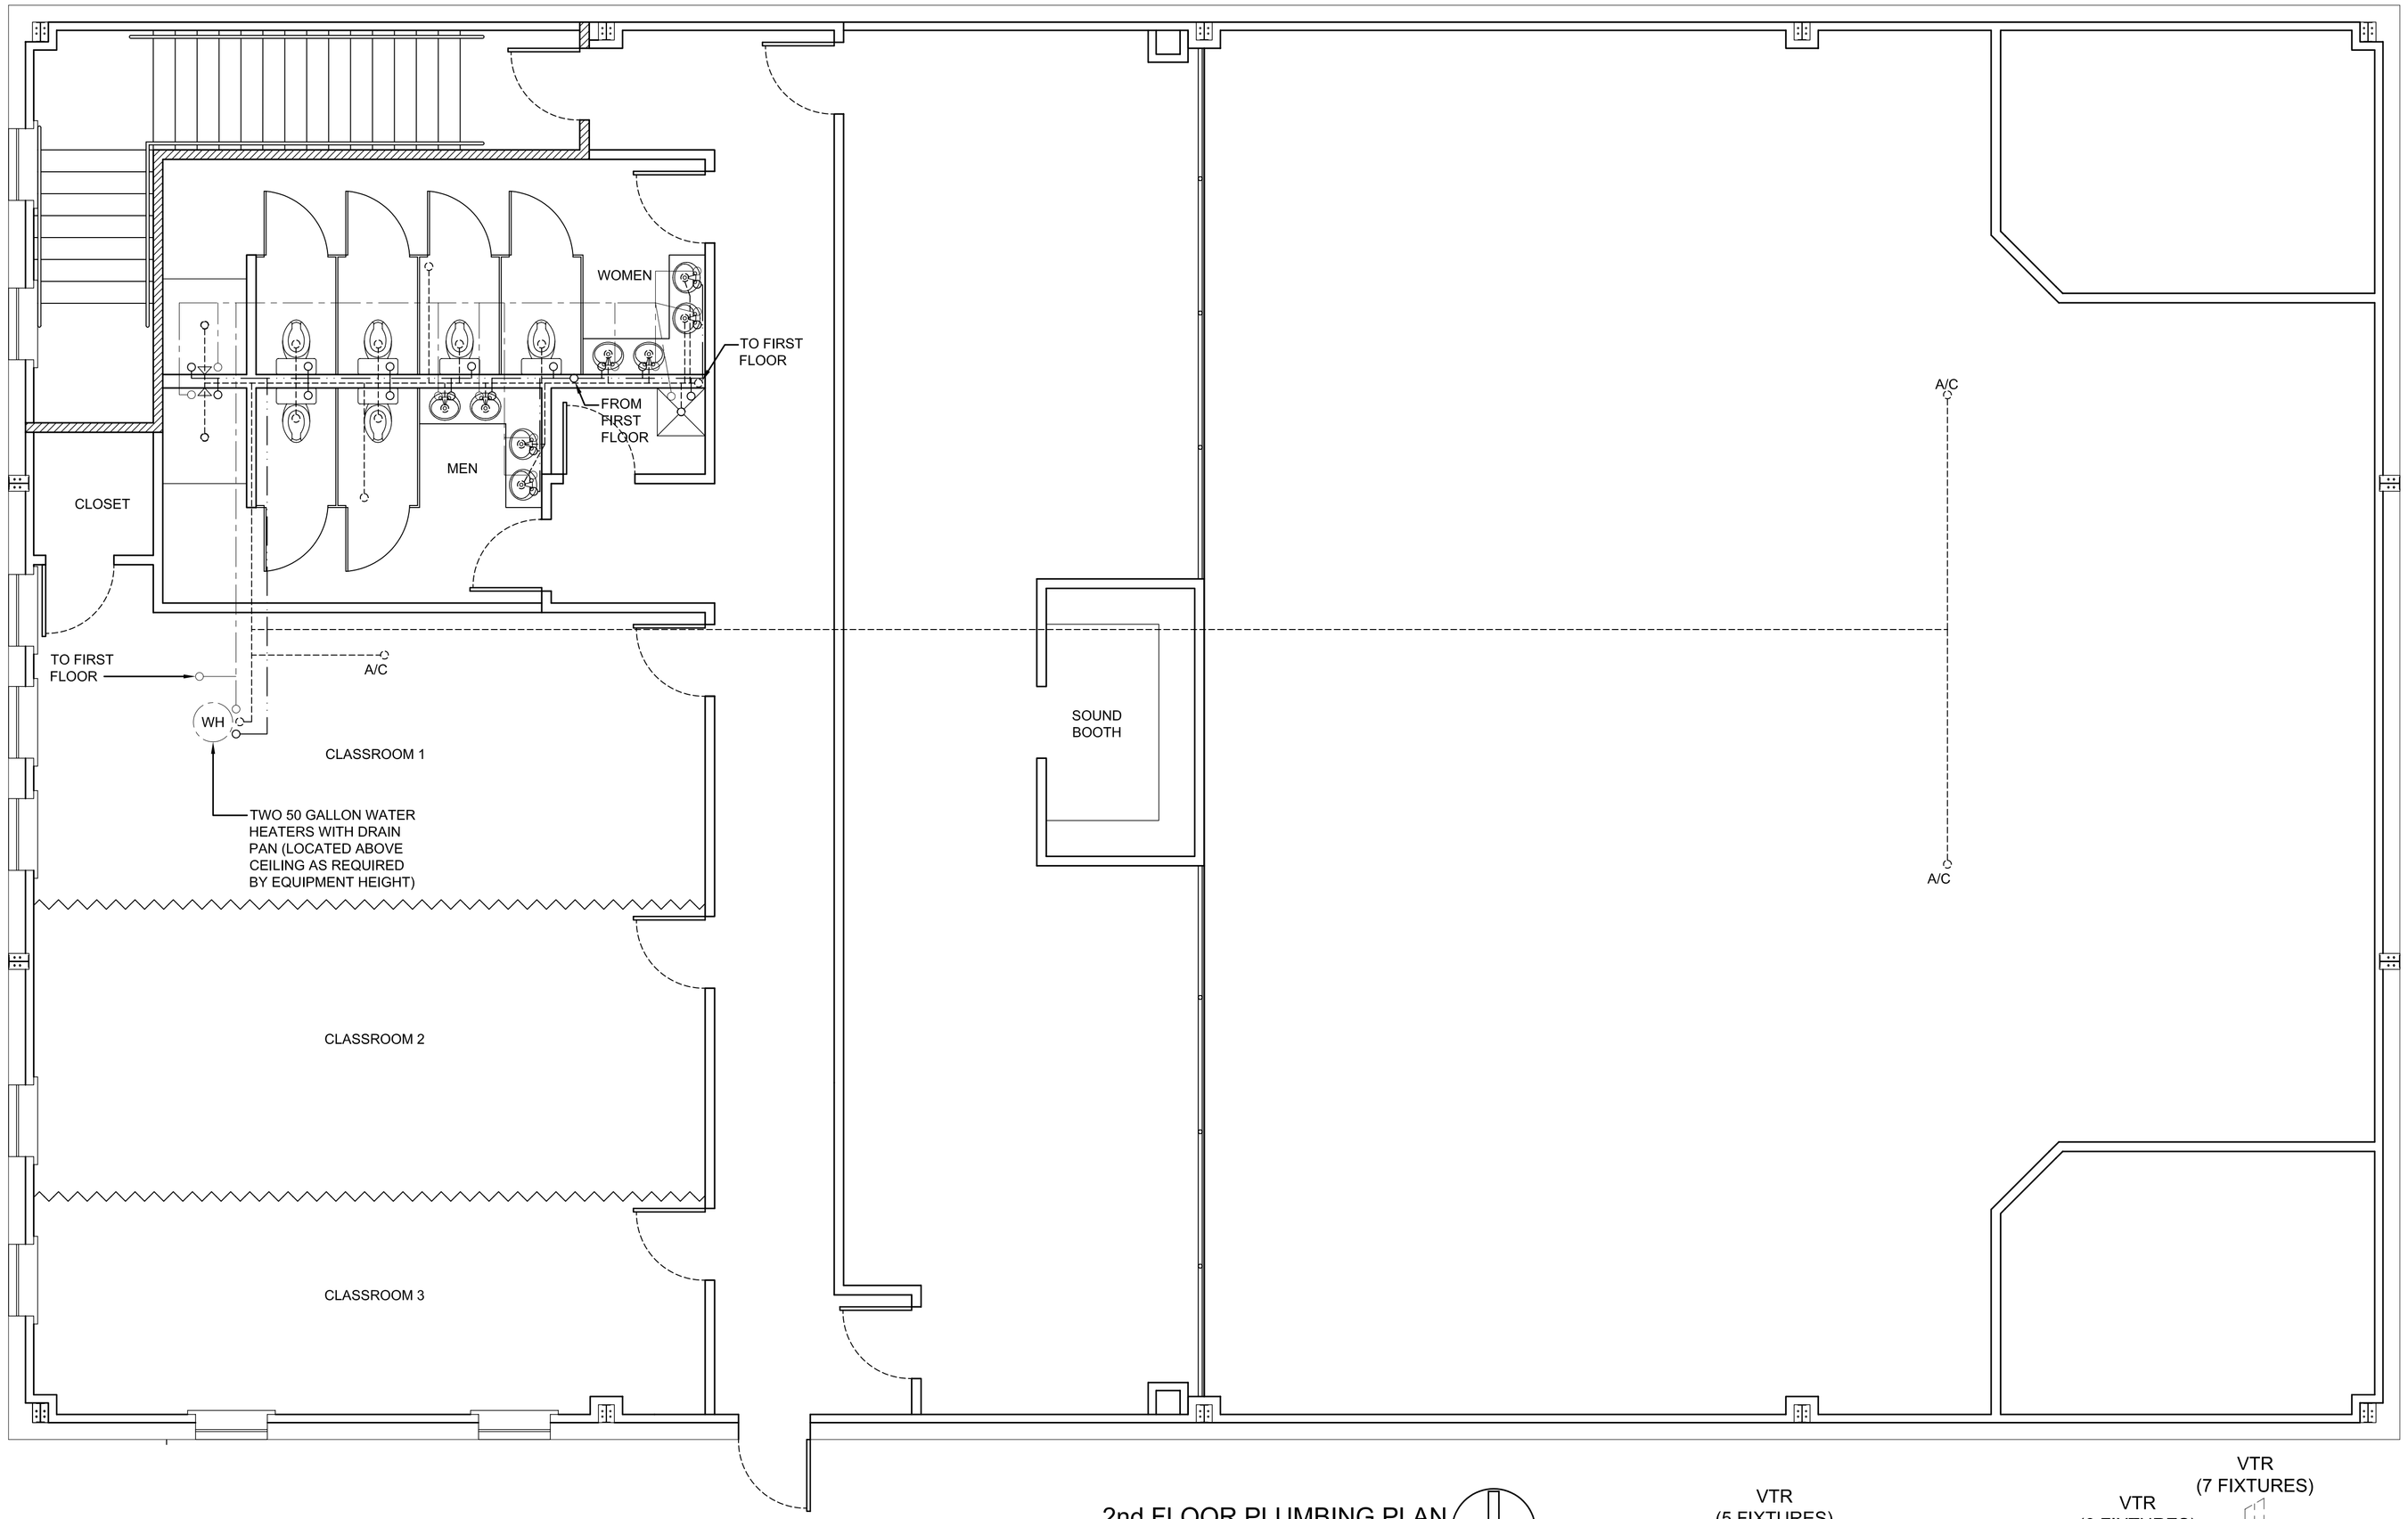

2nd FLOOR PLUMBING PLAN
SCALE: 1/4"=1'-0"

PLUMBING FIXTURE SCHEDULE

MARK	DESCRIPTION	TYPE	ROUGH-IN-SIZES				NOTES
			WASTE	VENT	CW	H.W.	
W.C.	WATER CLOSET	VALVE	4"	4"	1"	-	3
LAV.	LAVATORY	-	2"	2"	1/2"	1/2"	1, 2, 3
F.D.	FLOOR DRAIN	-	2"	2"	-	-	4
W.H.	WATER HEATER	-	3/4"	2"	1/2"	1/2"	
BAP.	BAPTISMAL DRAIN	-	2"	2"	1/2"	1/2"	
SINK	KITCHEN SINK DRN.	-	2"	2"	1/2"	1/2"	
A/C	AIR HANDLER DRAIN	-	3/4"	2"	-	-	
SHW.	SHOWER DRAIN	-	2"	2"	1/2"	1/2"	
M.S.	MOP SINK DRAIN	-	2"	2"	1/2"	1/2"	

ALL WATER AND SANITARY SEWER LINES ARE DIAGRAMATICALLY DRAWN FOR CLARITY. LOCATE WATER AND SEWER LINES AS NEEDED FOR FIELD REQUIREMENTS.

LEGEND
- COLD WATER
- HOT WATER
- SANITARY SEWER

NOTES:
1. INSULATE PIPING FOR HANDICAP FIXTURE.
2. PROVIDE CHAIR CARRIER FOR WALL HUNG FIXTURE.
3. H.C. - HANDICAP FIXTURE
4. INSTALL CONTINUOUS DRIP ON ALL FLOOR DRAINS.

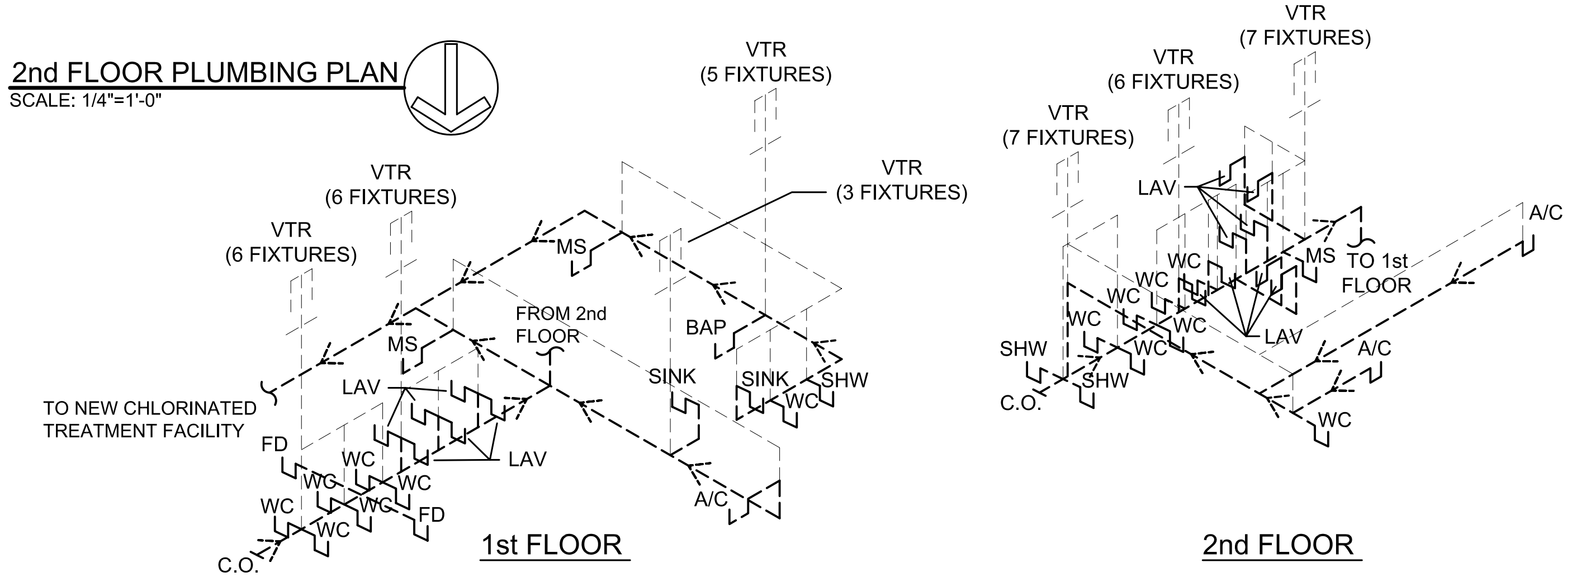

PLUMBING RISER DIAGRAM
N.T.S.

EL-BETHEL PENTECOSTAL CHURCH

2nd FLOOR PLUMBING PLAN

EUGENE WELLINGTON
ALLEN ROAD
SLIDELL, LOUISIANA

DAMMON ENGINEERING. INC.
1095 FLORIDA AVENUE 985-649-5832 SLIDELL, LA. 70458
DAMMONENGINEERING.COM

SCALE:AS NOTED
FILE:
JOB NO. 1819
DATE: 3-29-07
SHEET 22
P-2
OF 22