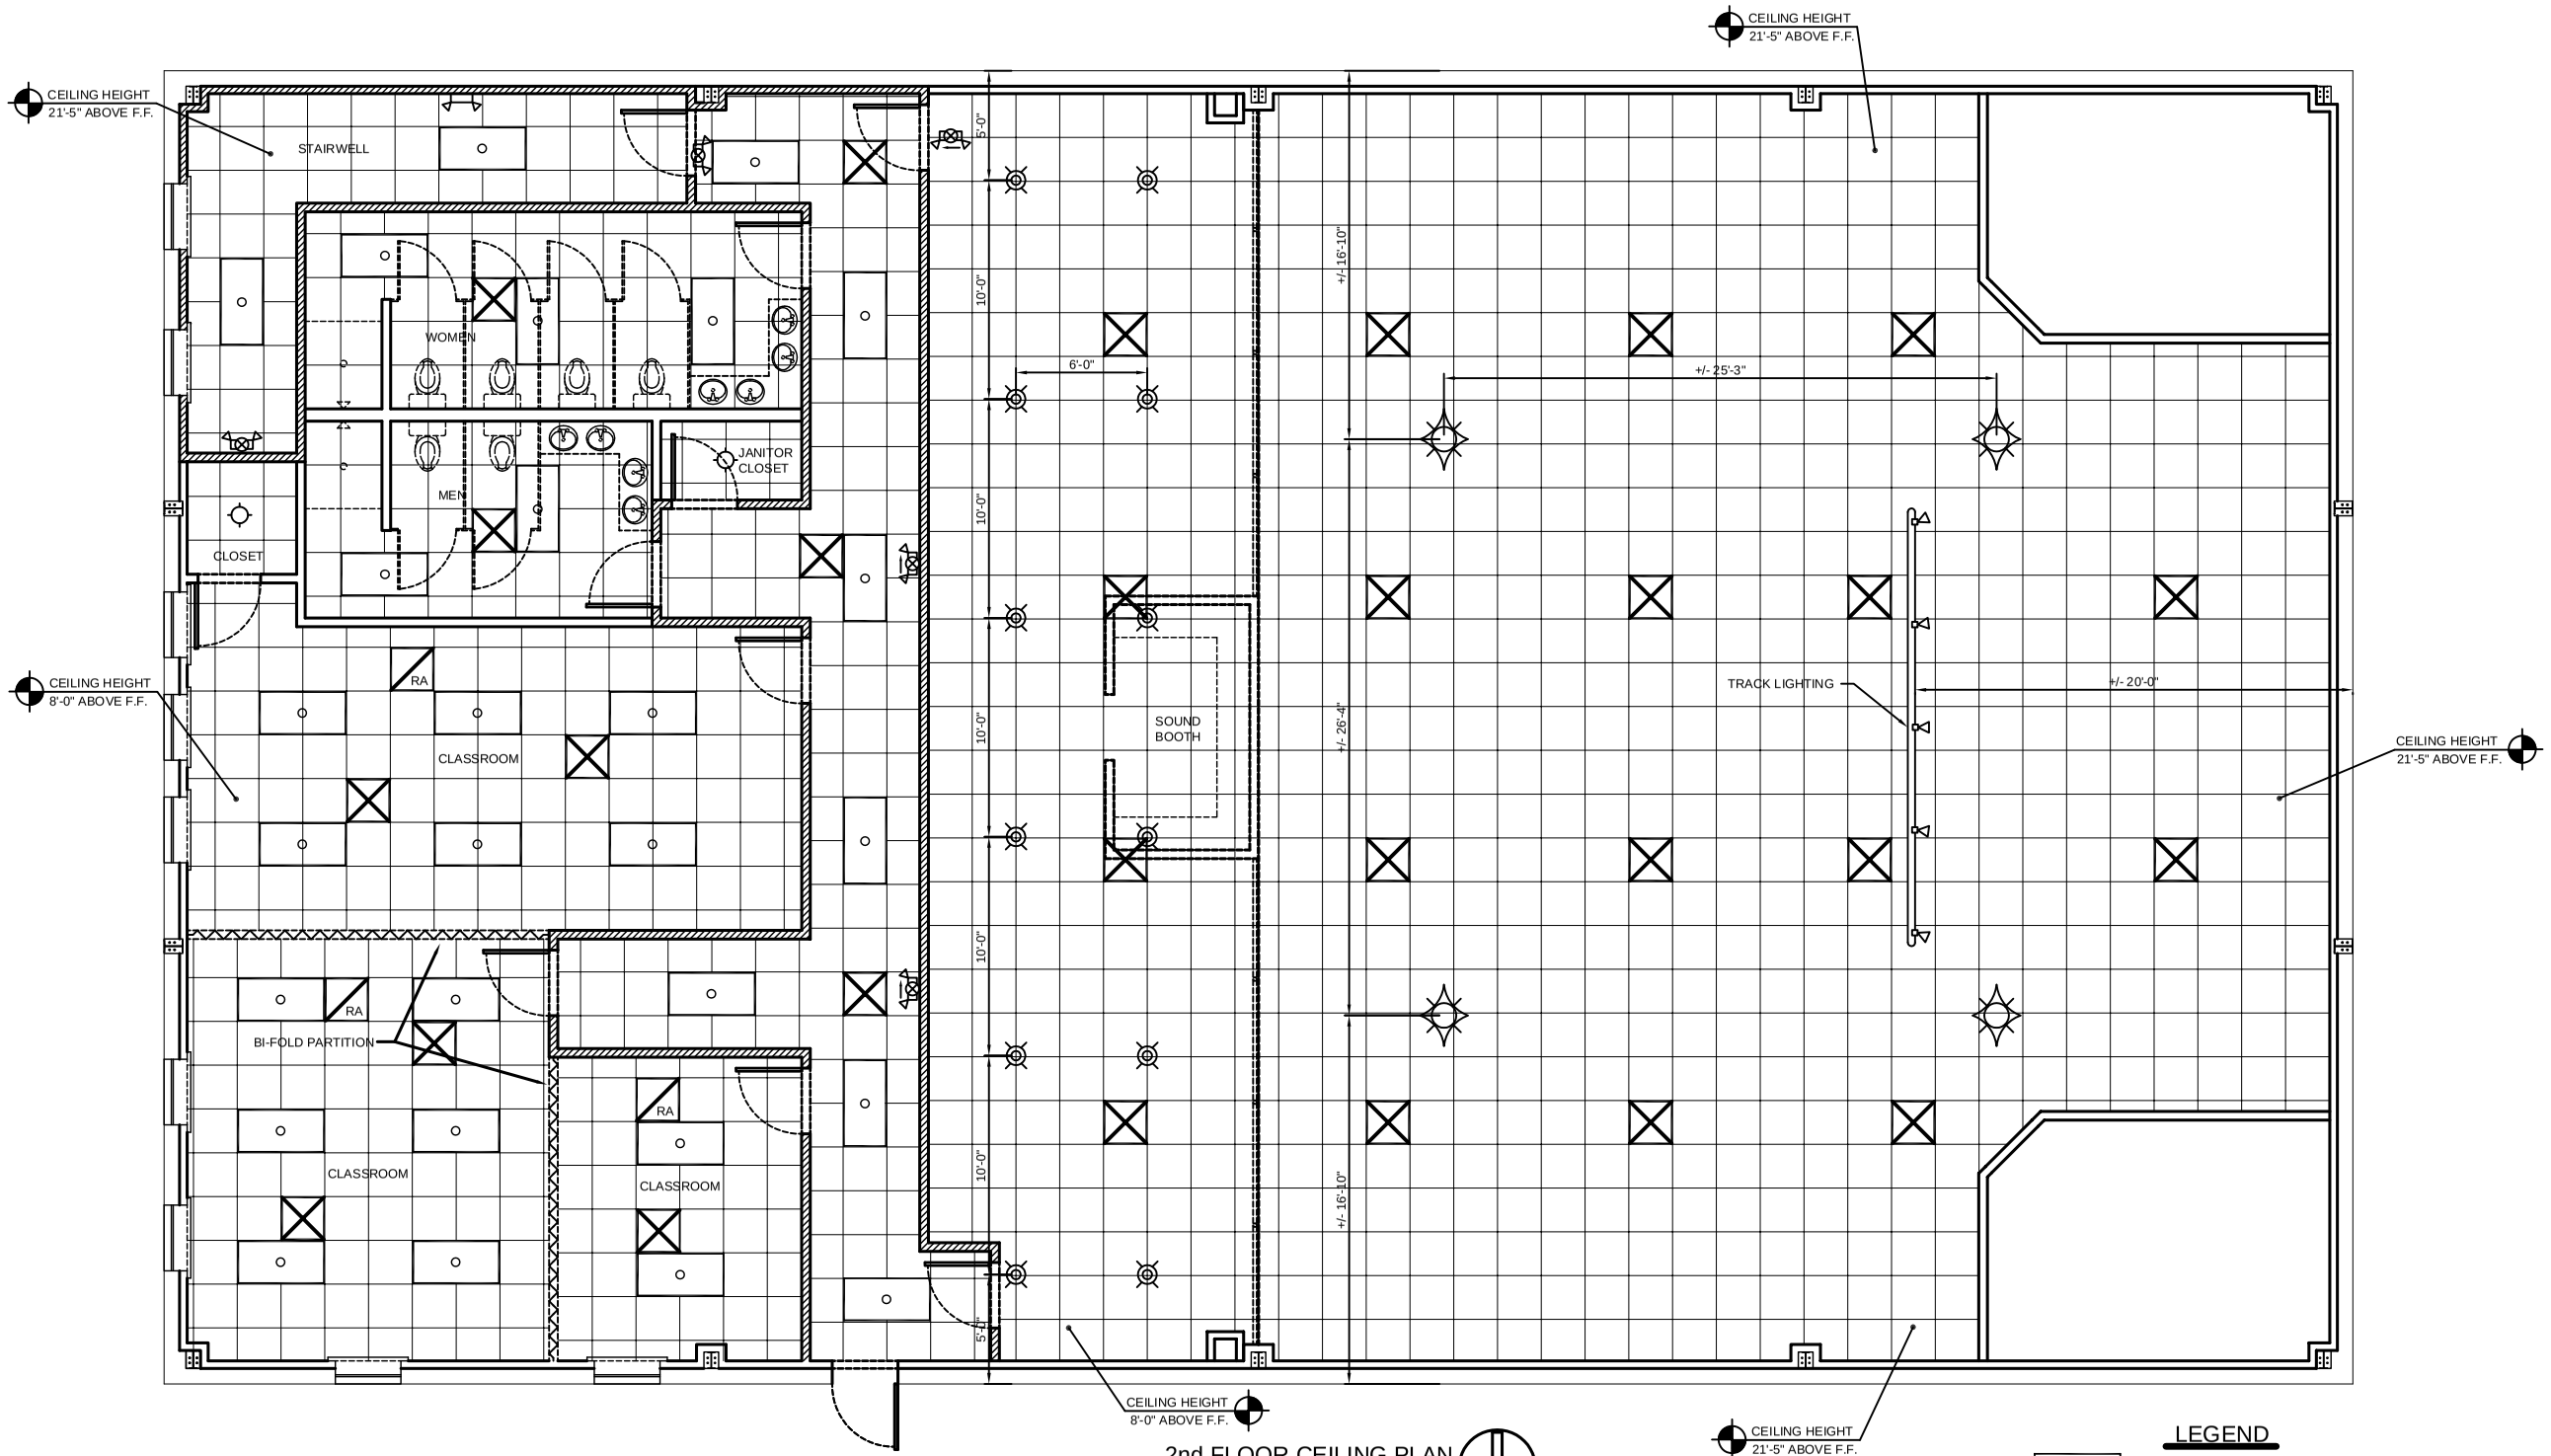

2nd FLOOR CEILING PLAN

SCALE: 1/4"=1'-0"

NOTE:
24"x24" GRID SUSPENDED CEILING TYPICAL THROUGHOUT BUILDING UNLESS NOTED OTHERWISE

LEGEND

- 2'x4' RECESSED FLUORESCENT LAMP, STEEL HOUSING (57 TOTAL)
- 2'x2' LAY-IN DIFFUSER
- 6"x12" DIFFUSER
- EMERGENCY / EXIT LIGHT WITH 90 MIN. BATTERY BACKUP
- EMERGENCY LIGHT WITH 90 MIN. BATTERY BACKUP
- MOUNTED LIGHT
- LIGHT (VERIFY STYLE)
- RECESSED CAN LIGHT
- CHANDELIER (VERIFY STYLE)
- RETURN AIR

2nd FLOOR CEILING PLAN

EUGENE WELLINGTON
ALLEN ROAD
SLIDELL, LOUISIANA

EL-BETHEL PENTECOSTAL CHURCH

DAMMON ENGINEERING, INC.
1095 FLORIDA AVENUE 985-649-5832 SLIDELL, LA. 70458
DAMMONENGINEERING.COM

SCALE:AS NOTED

FILE:

JOB NO. 1819

DATE: 3-29-07

SHEET 15

A-6

OF 22