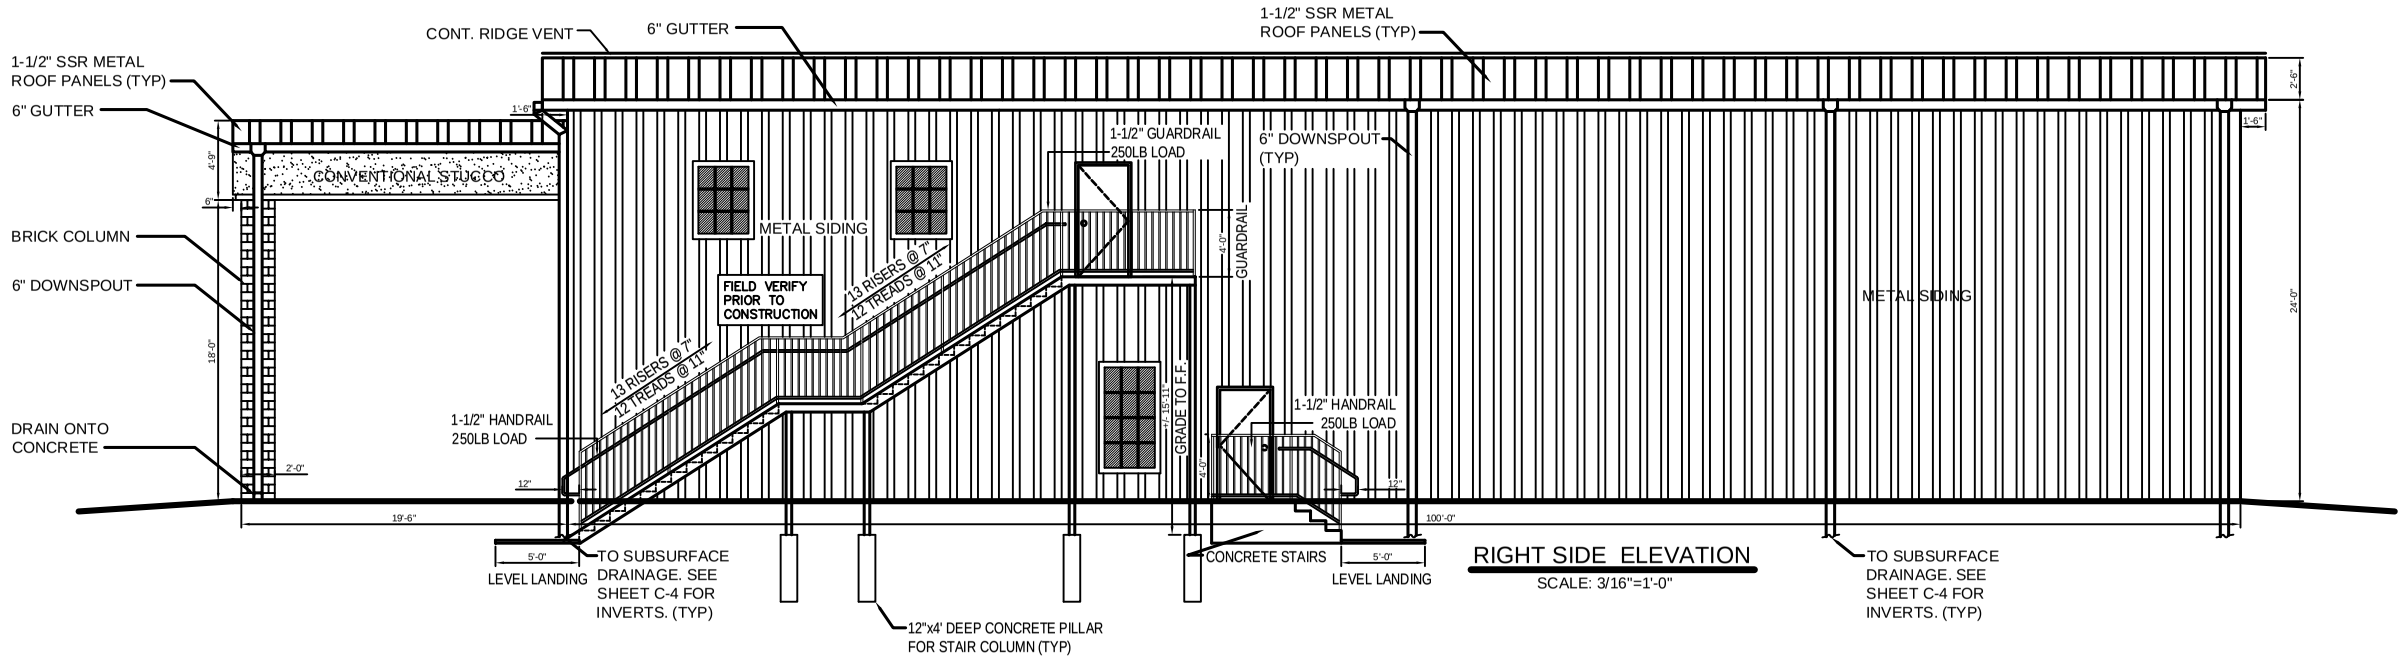

RIGHT SIDE ELEVATION

SCALE: 3/16"=1'-0"

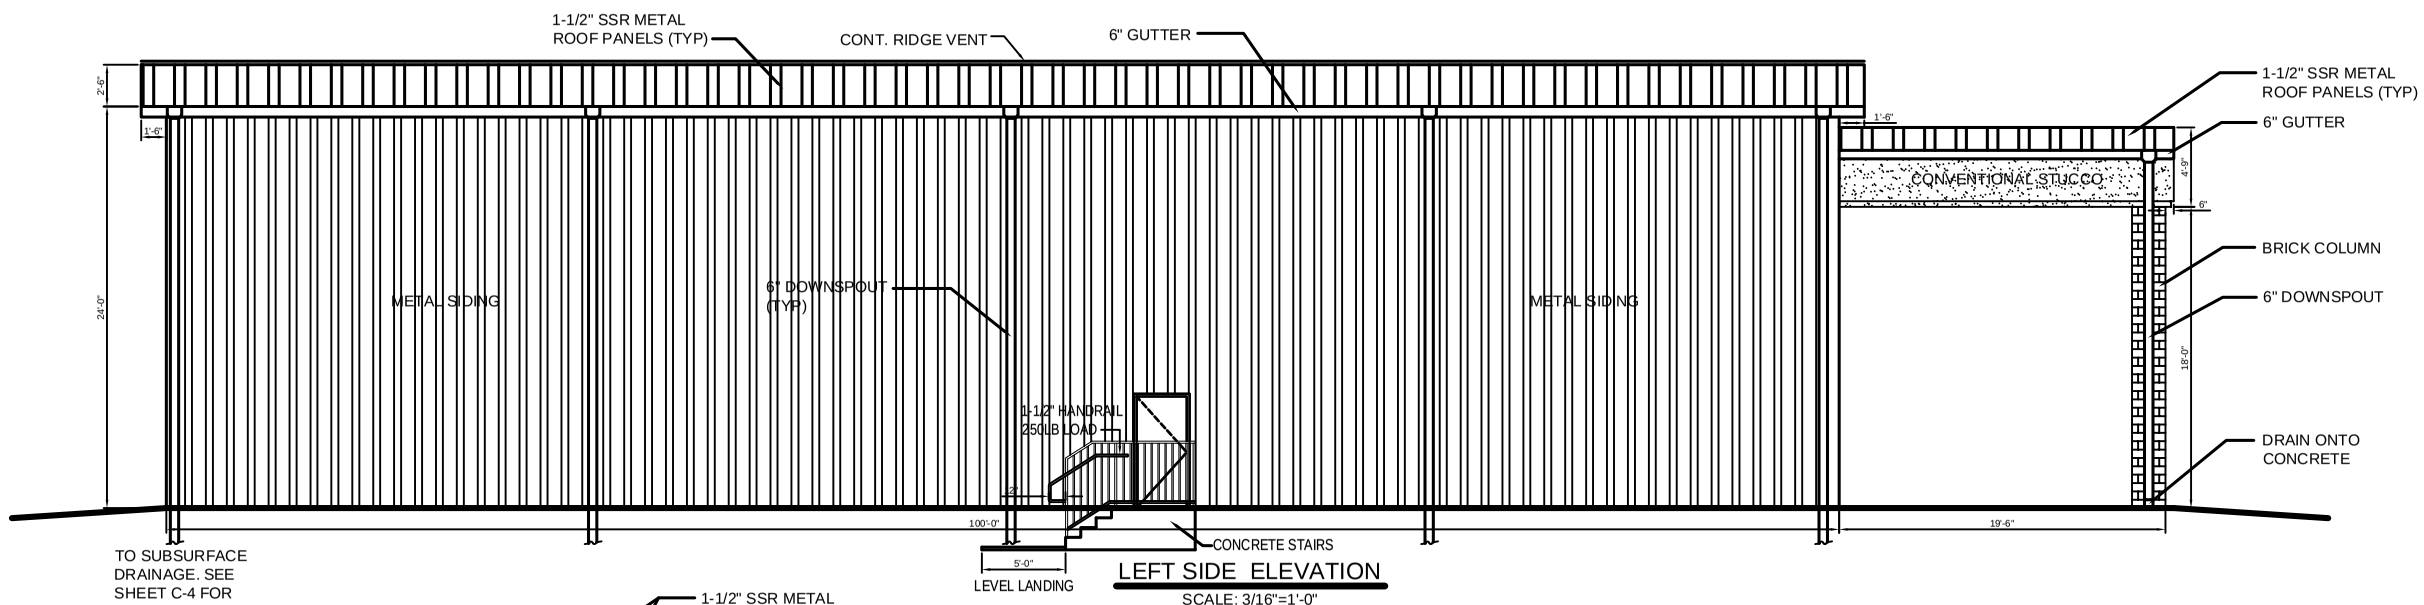

LEFT SIDE ELEVATION

SCALE: 3/16"=1'-0"

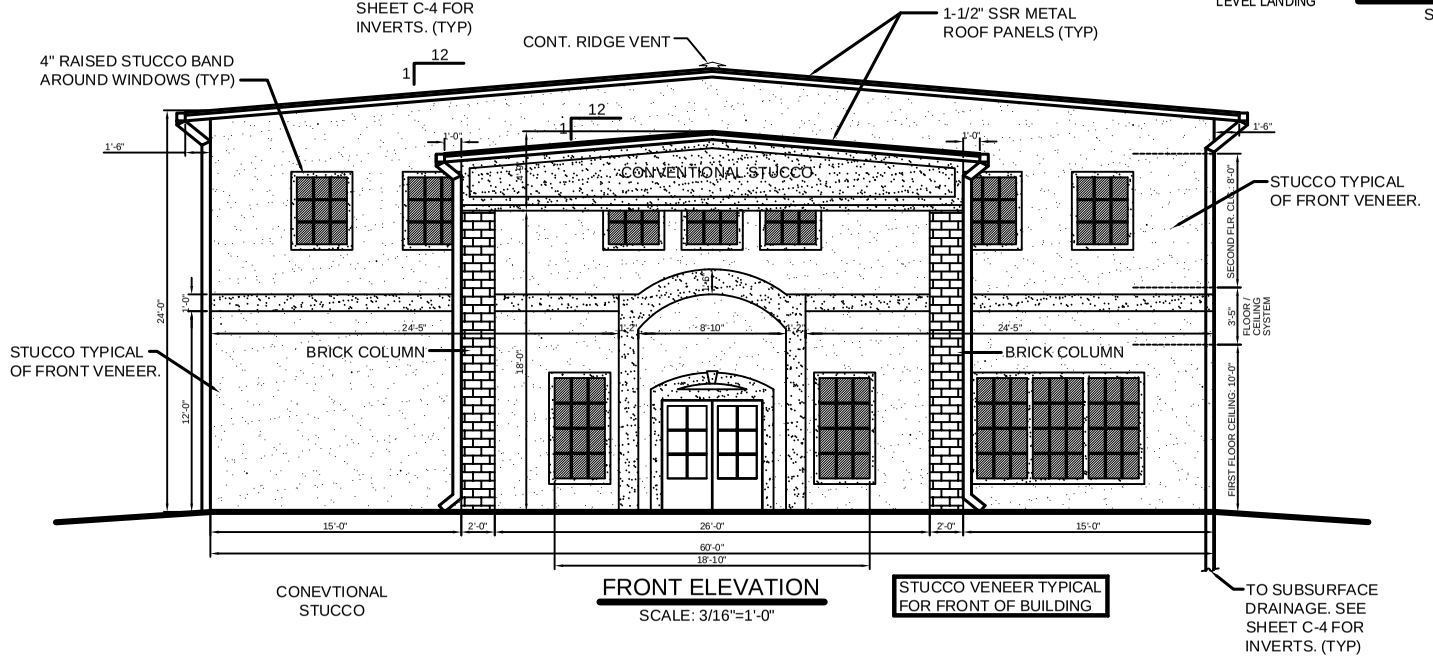

FRONT ELEVATION

SCALE: 3/16"=1'-0"

STUCCO VENEER TYPICAL FOR FRONT OF BUILDING

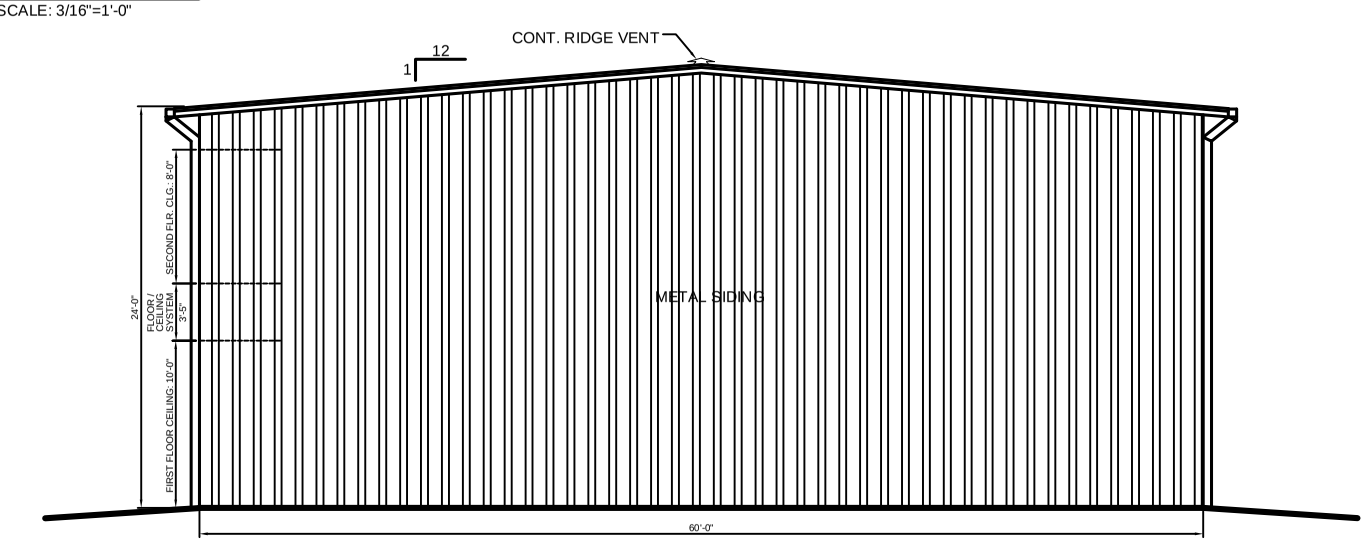

REAR ELEVATION

SCALE: 3/16"=1'-0"

EXTERIOR ELEVATIONS

EUGENE WELLINGTON
ALLEN ROAD
SLIDELL, LOUISIANA

EL-BETHEL PENTACOSTAL CHURCH

DAMMON ENGINEERING, INC.
1095 FLORIDA AVENUE 985-649-5832 SLIDELL, LA. 70458
DAMMONENGINEERING.COM

SCALE:AS NOTED

FILE:

JOB NO. 1819

DATE: 3-29-07

SHEET 16

A-7

OF 22