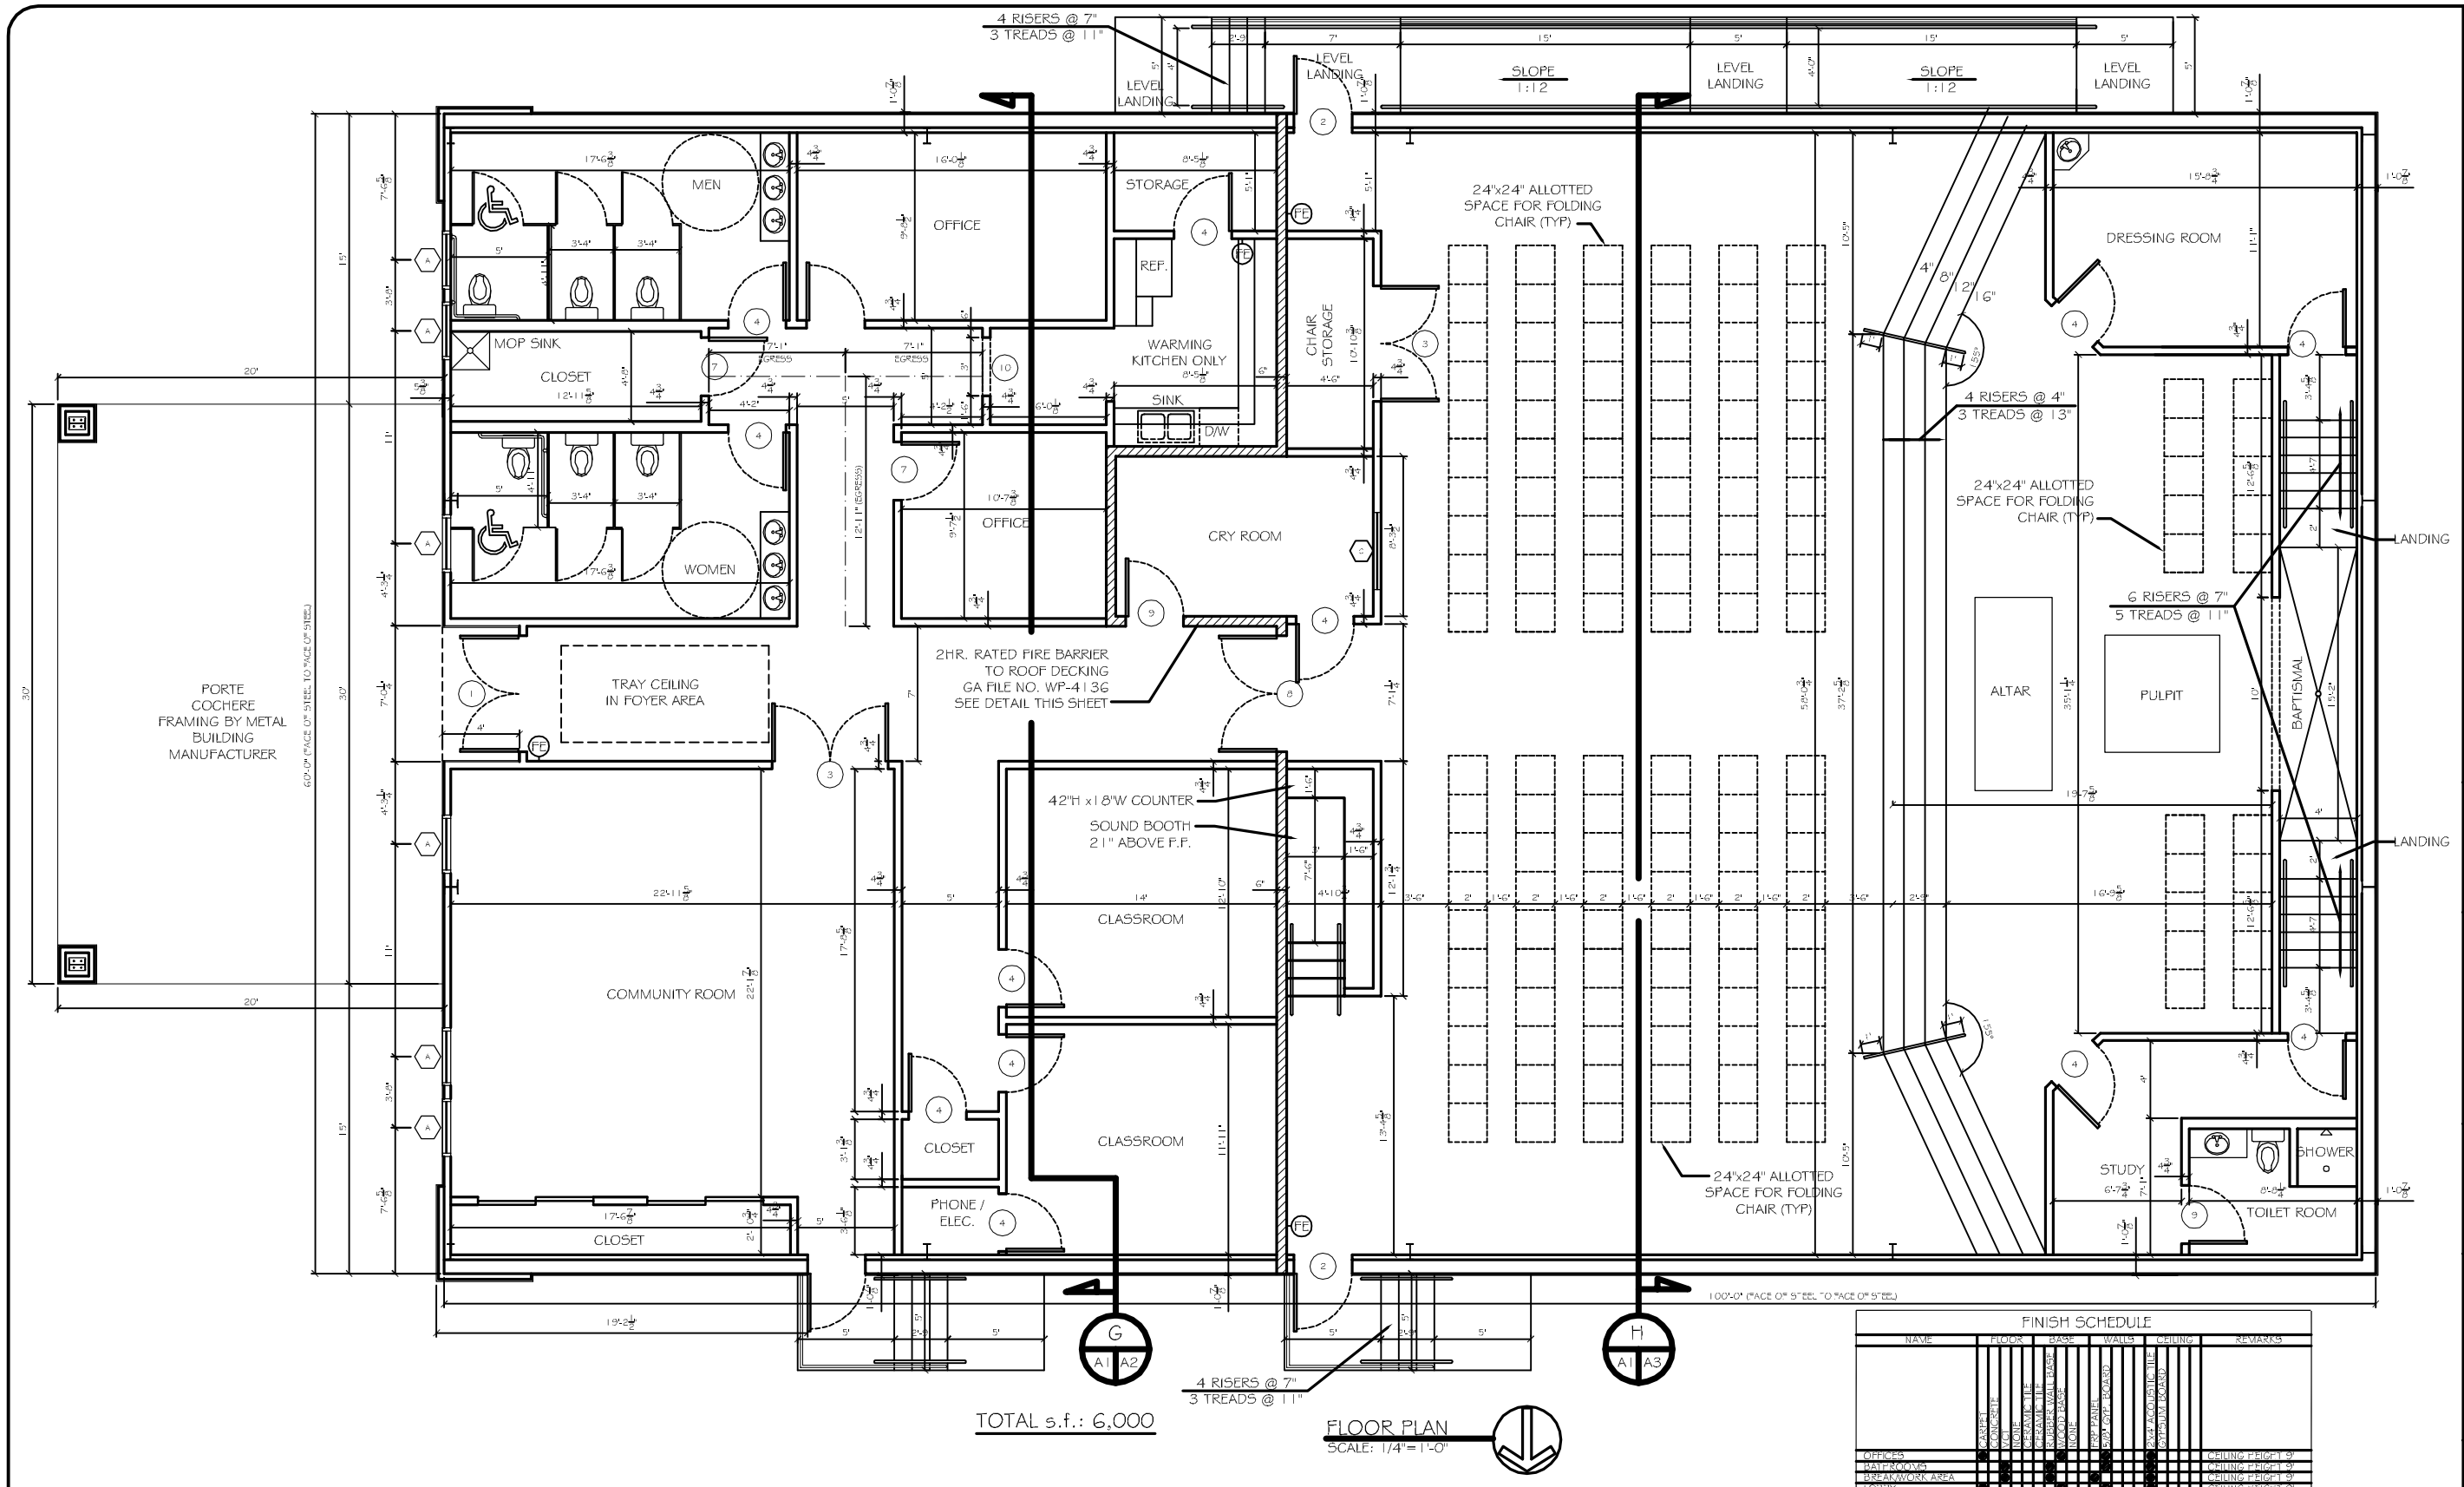

TOTAL s.f.: 6,000

FLOOR PLAN
SCALE: 1/4" = 1'-0"

FINISH SCHEDULE

NAME	FLOOR	BASE	WALLS	CEILING	REMARKS
	CARPET CONCRETE VCT WOOD CERAMIC TILE	RUBBER WALL BASE CERAMIC TILE WOOD	PAINT PAINT GYP. BOARD	PAINT ACOUSTIC TILE GYPSUM BOARD	
OFFICES	●	●	●	●	CEILING HEIGHT 9'
BATHROOMS		●	●	●	CEILING HEIGHT 9'
BREAKROOM AREA	●	●	●	●	CEILING HEIGHT 9'
LOBBY	●	●	●	●	CEILING HEIGHT 9'
OWNER TO SELECT STYLE, COLOR, AND BRAND					

PROVIDE MOISTURE RESISTANT TYPE GYP. BD. NAIL DAMP AREAS.

GA FILE NO. WP 4136 GENERIC

2 HOUR FIRE 40 TO 44 STC SOUND

BASE LAYER 5/8" TYPE X GYPSUM WALLBOARD OR VENEER BASE APPLIED PARALLEL OR AT RIGHT ANGLES TO EACH SIDE OF 2 X 4 WOOD STUDS 16" O.C. WITH 1 1/4" TYPE W DRYWALL SCREWS 12" O.C. FACE LAYER 5/8" TYPE X GYPSUM WALLBOARD OR VENEER BASE APPLIED PARALLEL OR AT RIGHT ANGLES TO EACH SIDE WITH 1 7/8" TYPE W DRYWALL SCREWS 12" O.C. AND OFFEST 6" FROM SCREWS IN BASE LAYER.

JOINTS STAGGERED 16" EACH LAYER AND SIDE. (LOAD BEARING)

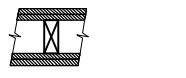

THICKNESS: 6 1/8"
APPROX. WEIGHT: 12 PSF
FIRE TEST: SWRI 01-5920-614, 12-5-94
SOUND TEST: SEE WP 4135 (NGC 2363, 4-1-70)

LEGEND

- NEW FIRE BARRIER, GA FILE NO. WP 3514 SEE DETAIL THIS SHEET
- NEW WOOD STUD WALL, 2x4 OR 2x6 STUDS @ 16" O.C. W/ ONE LAYER 5/8" GYP. BOARD ON EACH SIDE. SEE PLAN
- NEW FIRE EXTINGUISHER IN ACCORDANCE W/ NFPA 10

OCCUPANT LOAD CALCULATIONS

OCCUPANCY CLASSIFICATION PER IBC 2006 (SECTION 304.1)
MIXED OCCUPANCY: GROUP A-3 (SANCTUARY-CLASSROOMS-COMMON AREAS). GROUP B (OFFICES)
OCCUPANT LOADS ARE CALCULATED PER VALUES GIVEN BY NFPA 101, 2006. TABLE 7.3.1.2

TOTAL BUILDING FOOTPRINT = 6,000 s.f.
SANCTUARY: 2,809 NET s.f. / 15 s.f. = 188 OCCUPANTS
COMMUNITY ROOM + CRY ROOM = 885 NET s.f. / 15 s.f. = 59 OCCUPANTS
CLASSROOMS = 350 s.f. / 15 s.f. = 23 OCCUPANTS
KITCHEN = 108 s.f. / 100 s.f. = 1 OCCUPANT
OFFICES = 278 s.f. / 100 s.f. = 3 OCCUPANTS
TOTAL BUILDING OCCUPANT LOAD = 274

DAMMON
ENGINEERING, INC.

CHIEF ENGINEER
EMMETT
DAMMON, P.E.

CHIEF ARCHITECT
ROBERT
WILTSE

1095 FLORIDA AVENUE
SLIDELL, LA. 70458
OFFICE: 985-649-5832
FAX: 985-641-5950

WEBSITE:
WWW.DAMMONENGINEERING.COM

EMAIL:
DAMMONENG@BELLSOUTH.NET

ARCHITECTURE

ENGINEERING

STUDIES

PLANNING

INVESTIGATION

EXPERT WITNESS

EL-BETHEL
PENTECOSTAL
CHURCH

REV. EUGENE
WELLINGTON
ALLEN ROAD
SLIDELL, LA

FLOOR
PLAN

REV:

SCALE: AS NOTED

JOB#: 1819A

DATE: 11-19-08

SHEET 10

A-1

OF 20