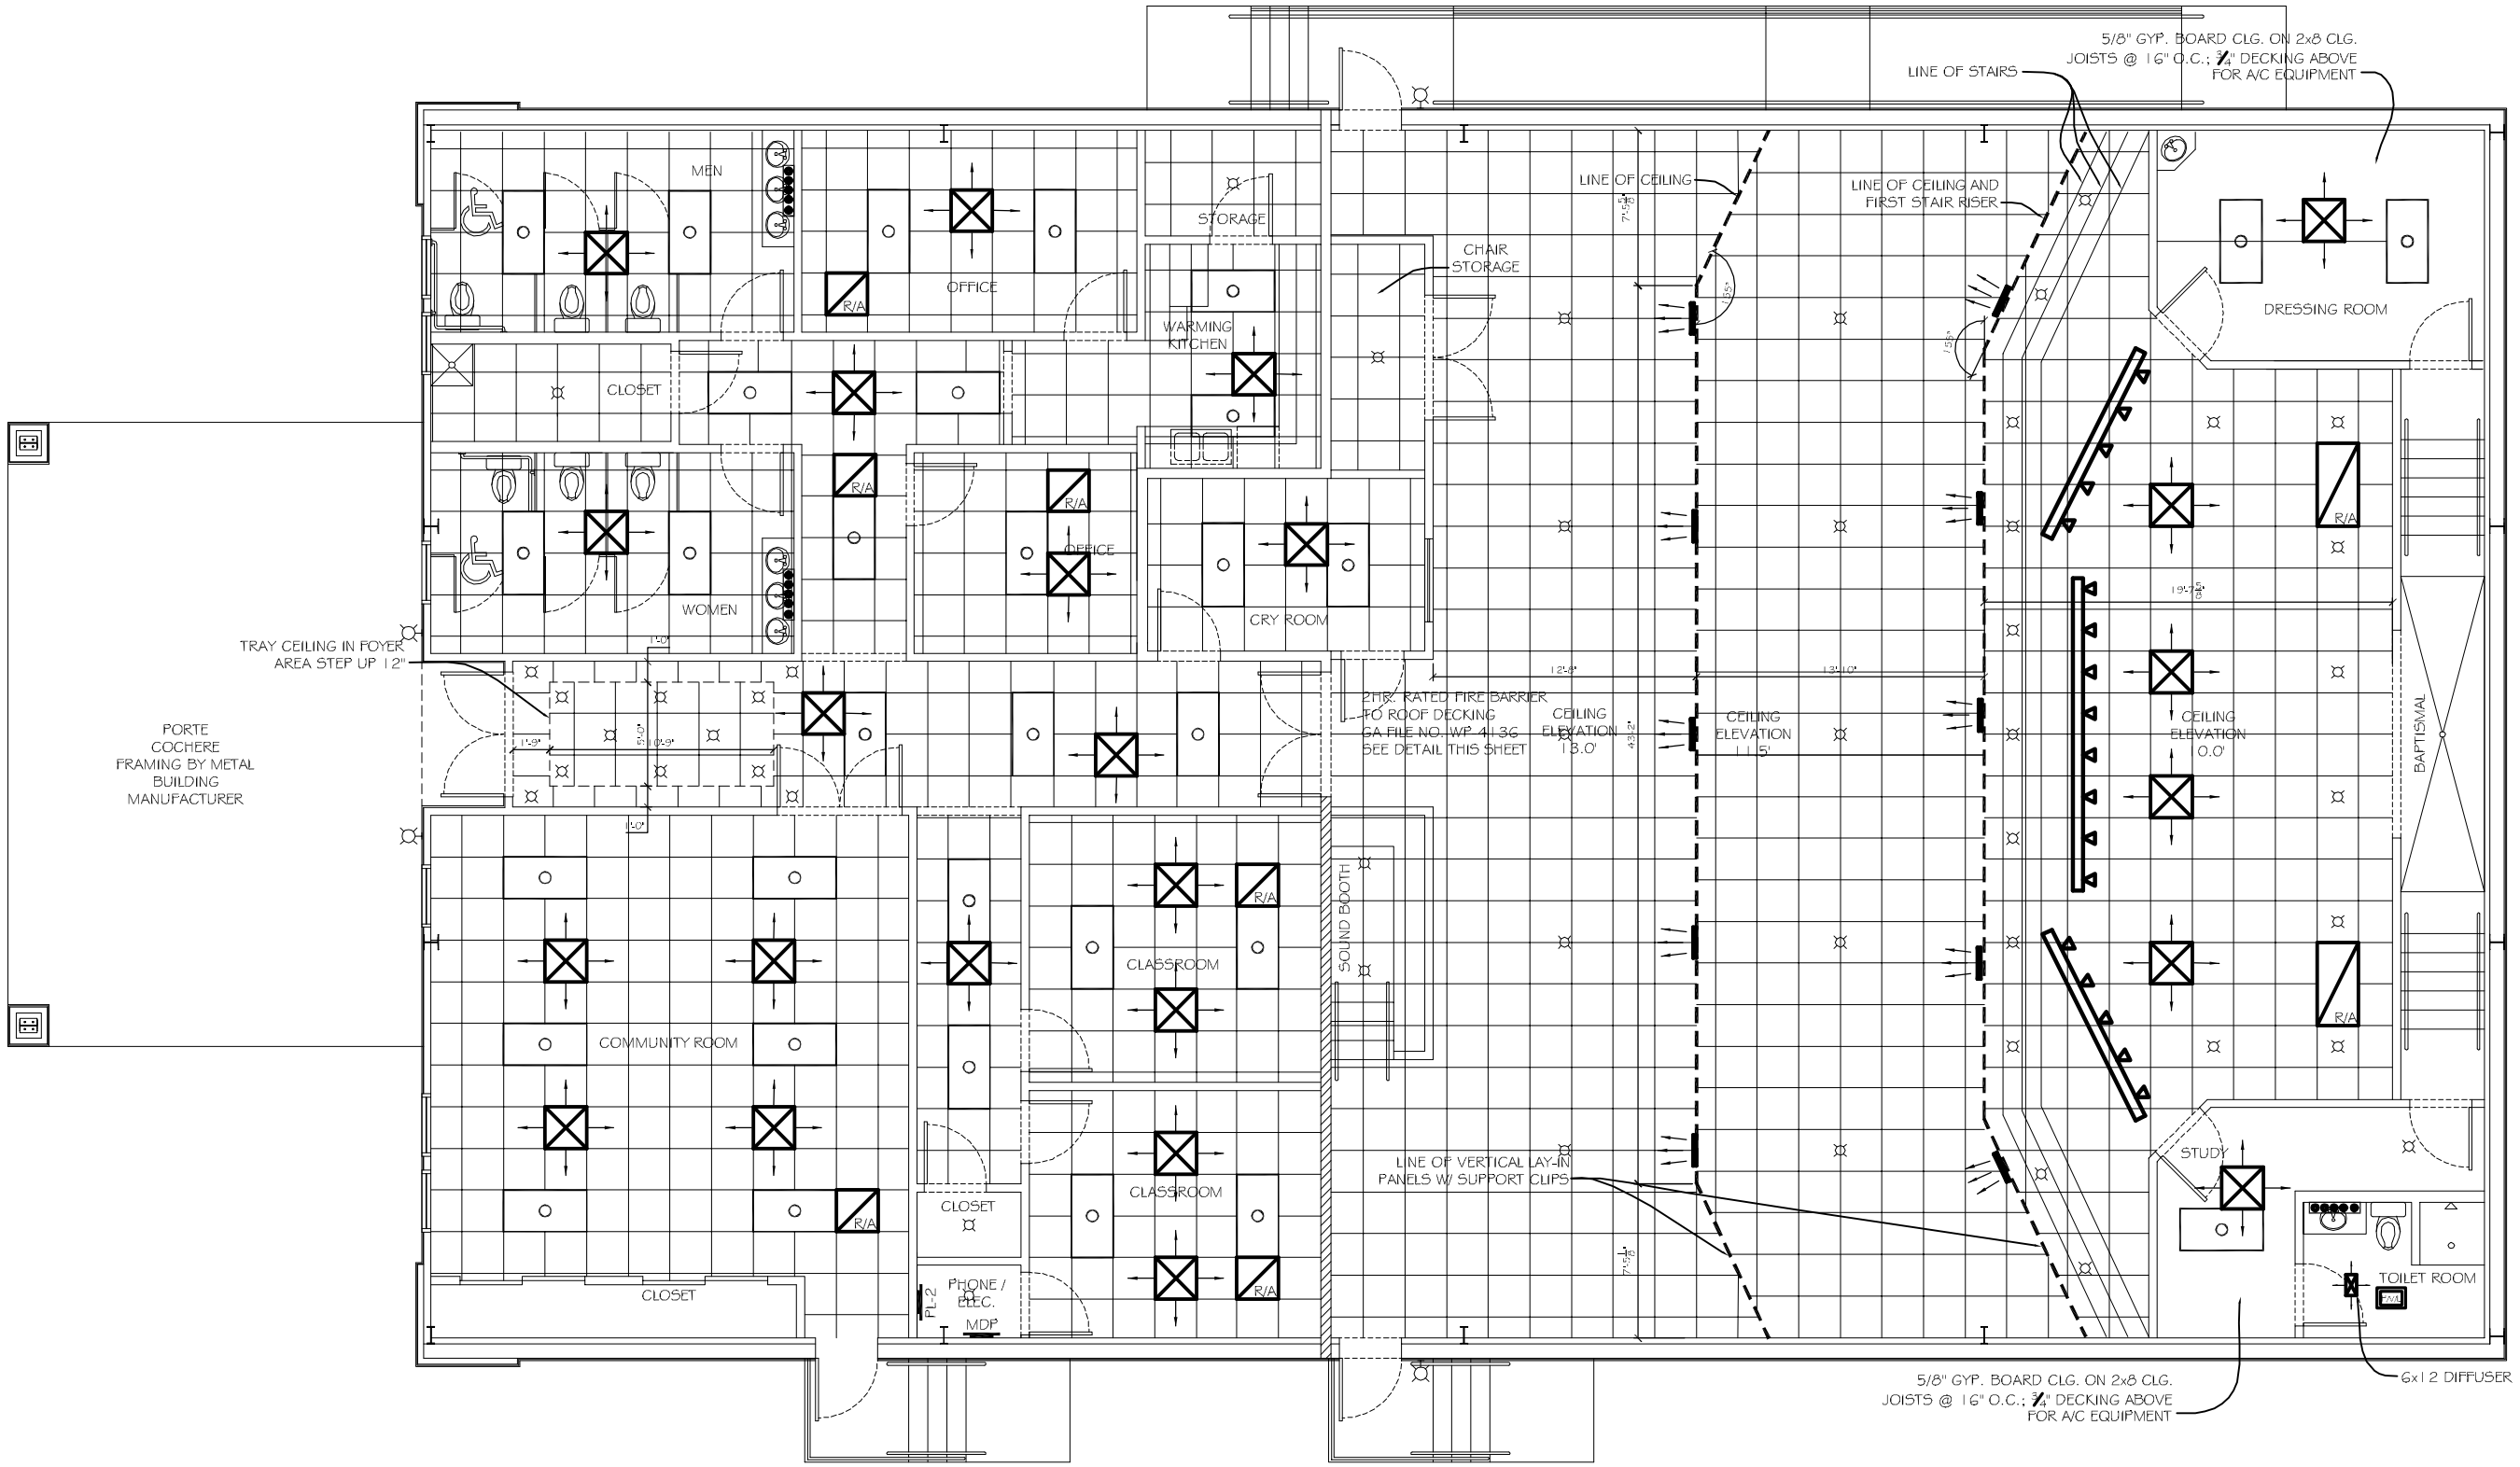

REFLECTED CEILING PLAN
SCALE: 1/4"=1'-0"

LEGEND

- 2 X 4 FLUORESCENT FIXTURE
- BROADWAY LIGHT
- CEILING MOUNTED FIXTURE
- EXTERIOR WALL SCONCE FIXTURE W/ 90 MINUTE BACKUP
- HEATER/VENT/ LIGHT
- 2'x2' DIFFUSER

DAMMON
ENGINEERING, INC.

CHIEF ENGINEER
EMMETT
DAMMON, P.E.

CHIEF ARCHITECT
ROBERT
WILTSE

1095 FLORIDA AVENUE
SLIDELL, LA. 70458
OFFICE: 985-649-5832
FAX: 985-641-5950

WEBSITE:
WWW.DAMMONENGINEERING.COM

EMAIL:
DAMMONENG@BELLSOUTH.NET

ARCHITECTURE

ENGINEERING

STUDIES

PLANNING

INVESTIGATION

EXPERT WITNESS

EL-BETHEL
PENTECOSTAL
CHURCH

REV. EUGENE
WELLINGTON
ALLEN ROAD
SLIDELL, LA

REFLECTED
CEILING PLAN

REV:

SCALE: AS NOTED

JOB#: 1819A

DATE: 11-19-08

SHEET 13

A-4

OF 20