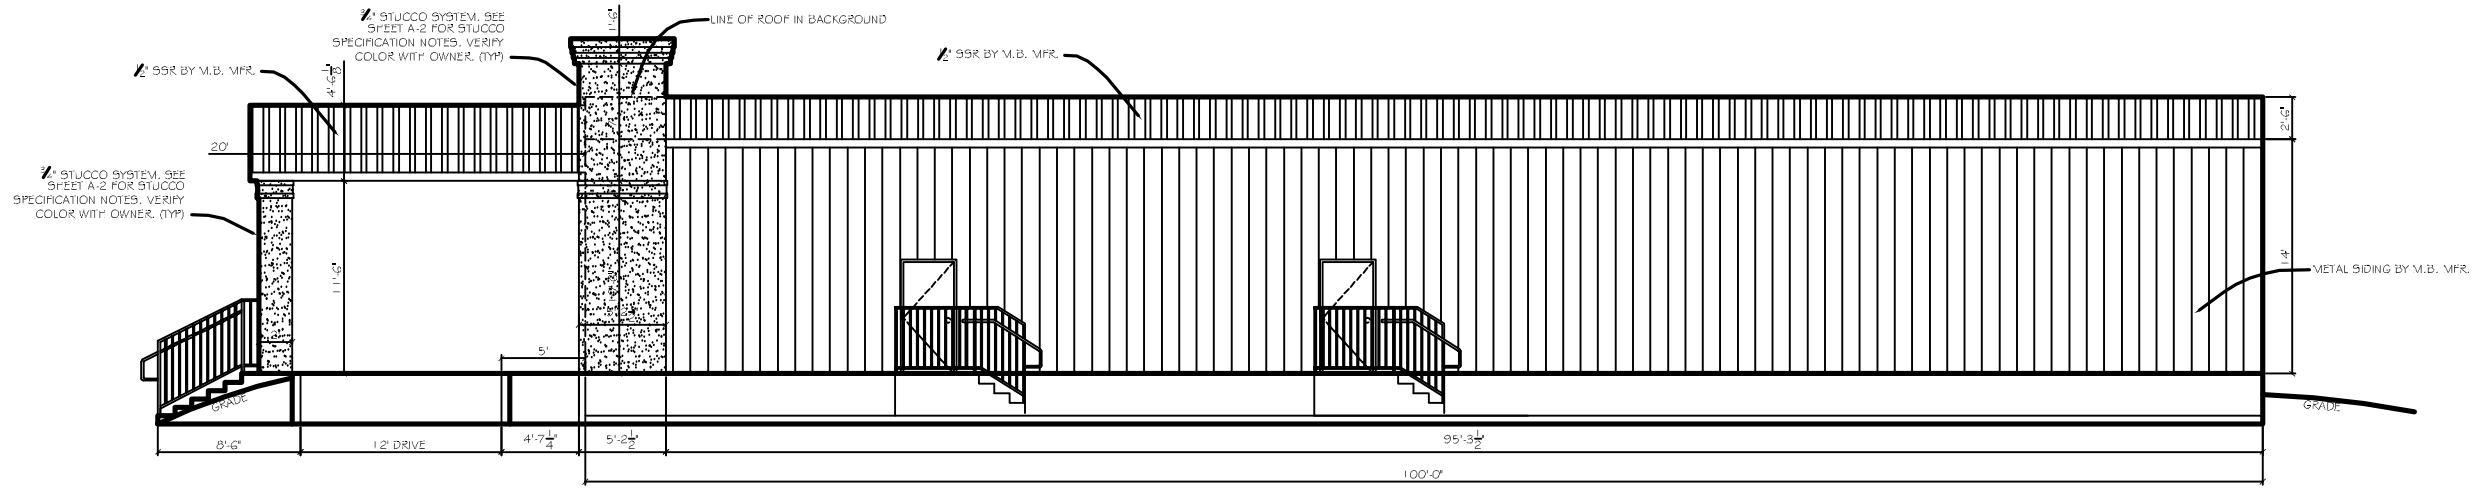

NORTH SIDE ELEVATION
SCALE: 1/4"=1'-0"

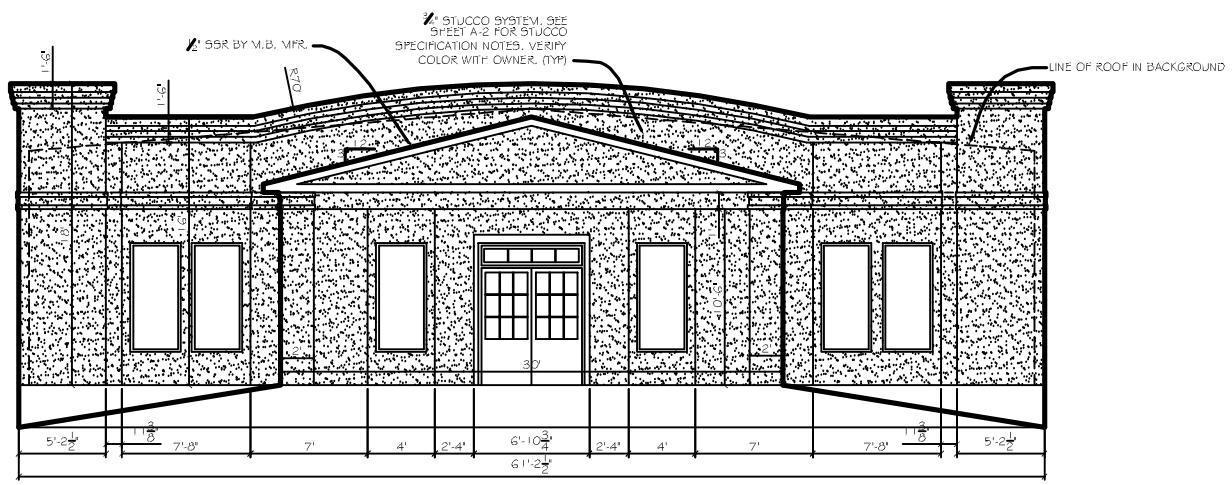

EAST SIDE ELEVATION
SCALE: 1/4"=1'-0"

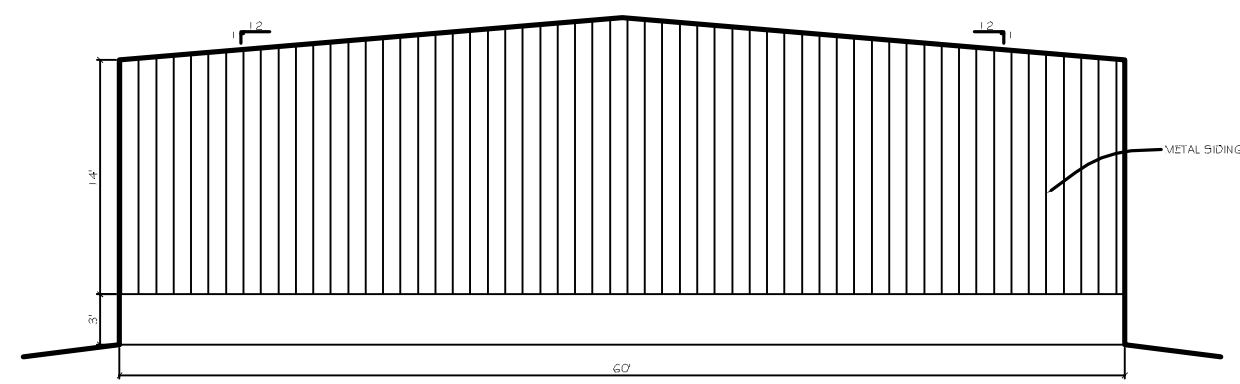

WEST SIDE ELEVATION
SCALE: 1/4"=1'-0"

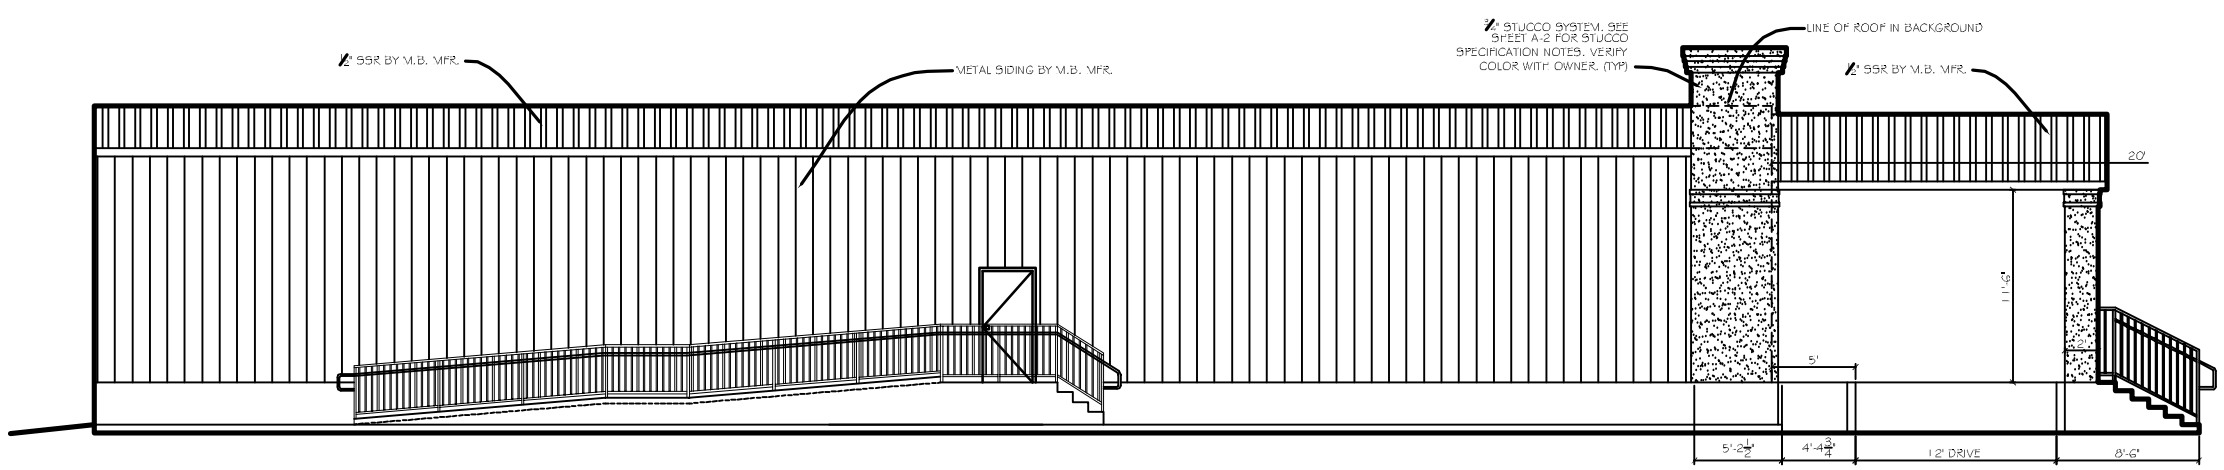

SOUTH SIDE ELEVATION
SCALE: 1/4"=1'-0"

DAMMON
ENGINEERING, INC.

CHIEF ENGINEER
EMMETT
DAMMON, P.E.

CHIEF ARCHITECT
ROBERT
WILTSE

1095 FLORIDA AVENUE
SLIDELL, LA. 70458
OFFICE: 985-649-5832
FAX: 985-641-5950

WEBSITE:
WWW.DAMMONENGINEERING.COM

EMAIL:
DAMMONENG@BELLSOUTH.NET

ARCHITECTURE
ENGINEERING
STUDIES
PLANNING
INVESTIGATION
EXPERT WITNESS

EL-BETHEL
PENTECOSTAL
CHURCH

REV. EUGENE
WELLINGTON
ALLEN ROAD
SLIDELL, LA

EXTERIOR
ELEVATIONS

REV:

SCALE: AS NOTED
JOB#: 14
DATE: 11-19-08
SHEET 14

A-5

OF 20