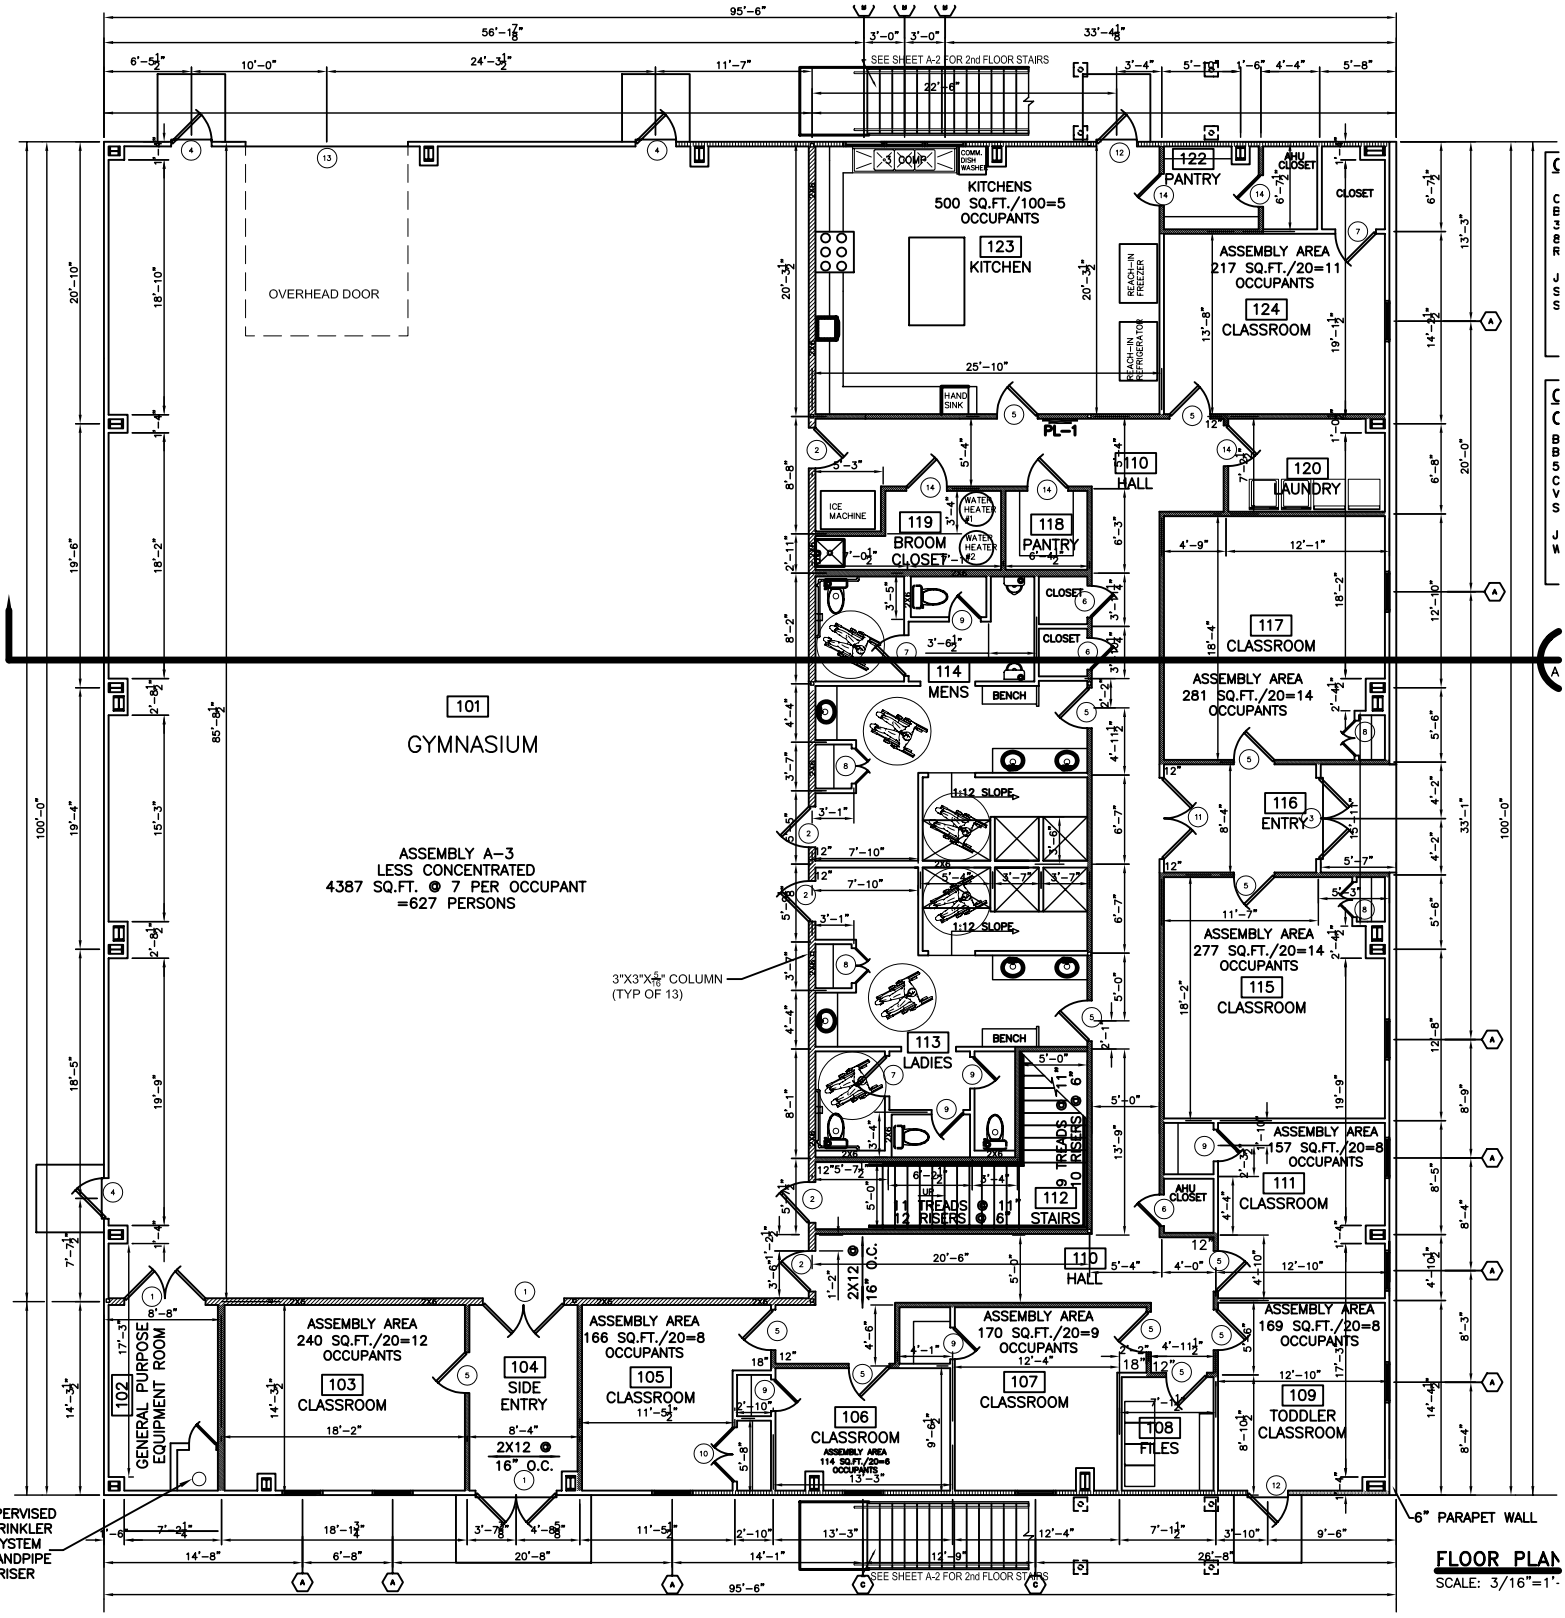
SEE SHEET A-2 FOR 2nd FLOOR STAIRS
OVERHEAD DOOR
KITCHENS
500 SQ.FT./100=5
OCCUPANTS
123
KITCHEN
122
PANTRY
AHU CLOSET
CLOSET
ASSEMBLY AREA
217 SQ.FT./20=11
OCCUPANTS
124
CLASSROOM
REACH-IN FREEZER
REACH-IN REFRIGERATOR
HAND SINK
PL-1
110
HALL
120
LAUNDRY
ICE MACHINE
119
BROOM CLOSET
WATER HEATER #1
WATER HEATER #2
118
PANTRY
CLOSET
117
CLASSROOM
114
MENS
BENCH
ASSEMBLY AREA
281 SQ.FT./20=14
OCCUPANTS
101
GYMNASIUM
ASSEMBLY A-3
LESS CONCENTRATED
4387 SQ.FT. @ 7 PER OCCUPANT
=627 PERSONS
1:12 SLOPE
116
ENTRY
3"X3"X5/16" COLUMN
(TYP OF 13)
113
LADIES
ASSEMBLY AREA
277 SQ.FT./20=14
OCCUPANTS
115
CLASSROOM
9 TREADS @ 11" 10 RISERS @ 6"
112
STAIRS
11 TREADS @ 11" 12 RISERS @ 6"
ASSEMBLY AREA
157 SQ.FT./20=8
OCCUPANTS
111
CLASSROOM
2X12 @ 16" O.C.
ASSEMBLY AREA
240 SQ.FT./20=12
OCCUPANTS
103
CLASSROOM
102
GENERAL PURPOSE EQUIPMENT ROOM
104
SIDE ENTRY
ASSEMBLY AREA
166 SQ.FT./20=8
OCCUPANTS
105
CLASSROOM
106
CLASSROOM
ASSEMBLY AREA
114 SQ.FT./20=8
OCCUPANTS
ASSEMBLY AREA
170 SQ.FT./20=9
OCCUPANTS
107
CLASSROOM
108
FILES
ASSEMBLY AREA
169 SQ.FT./20=8
OCCUPANTS
109
TODDLER CLASSROOM
SUPERVISED SPRINKLER SYSTEM STANDPIPE RISER
6" PARAPET WALL
SEE SHEET A-2 FOR 2nd FLOOR STAIRS
FLOOR PLAN
SCALE: 3/16"=1'-